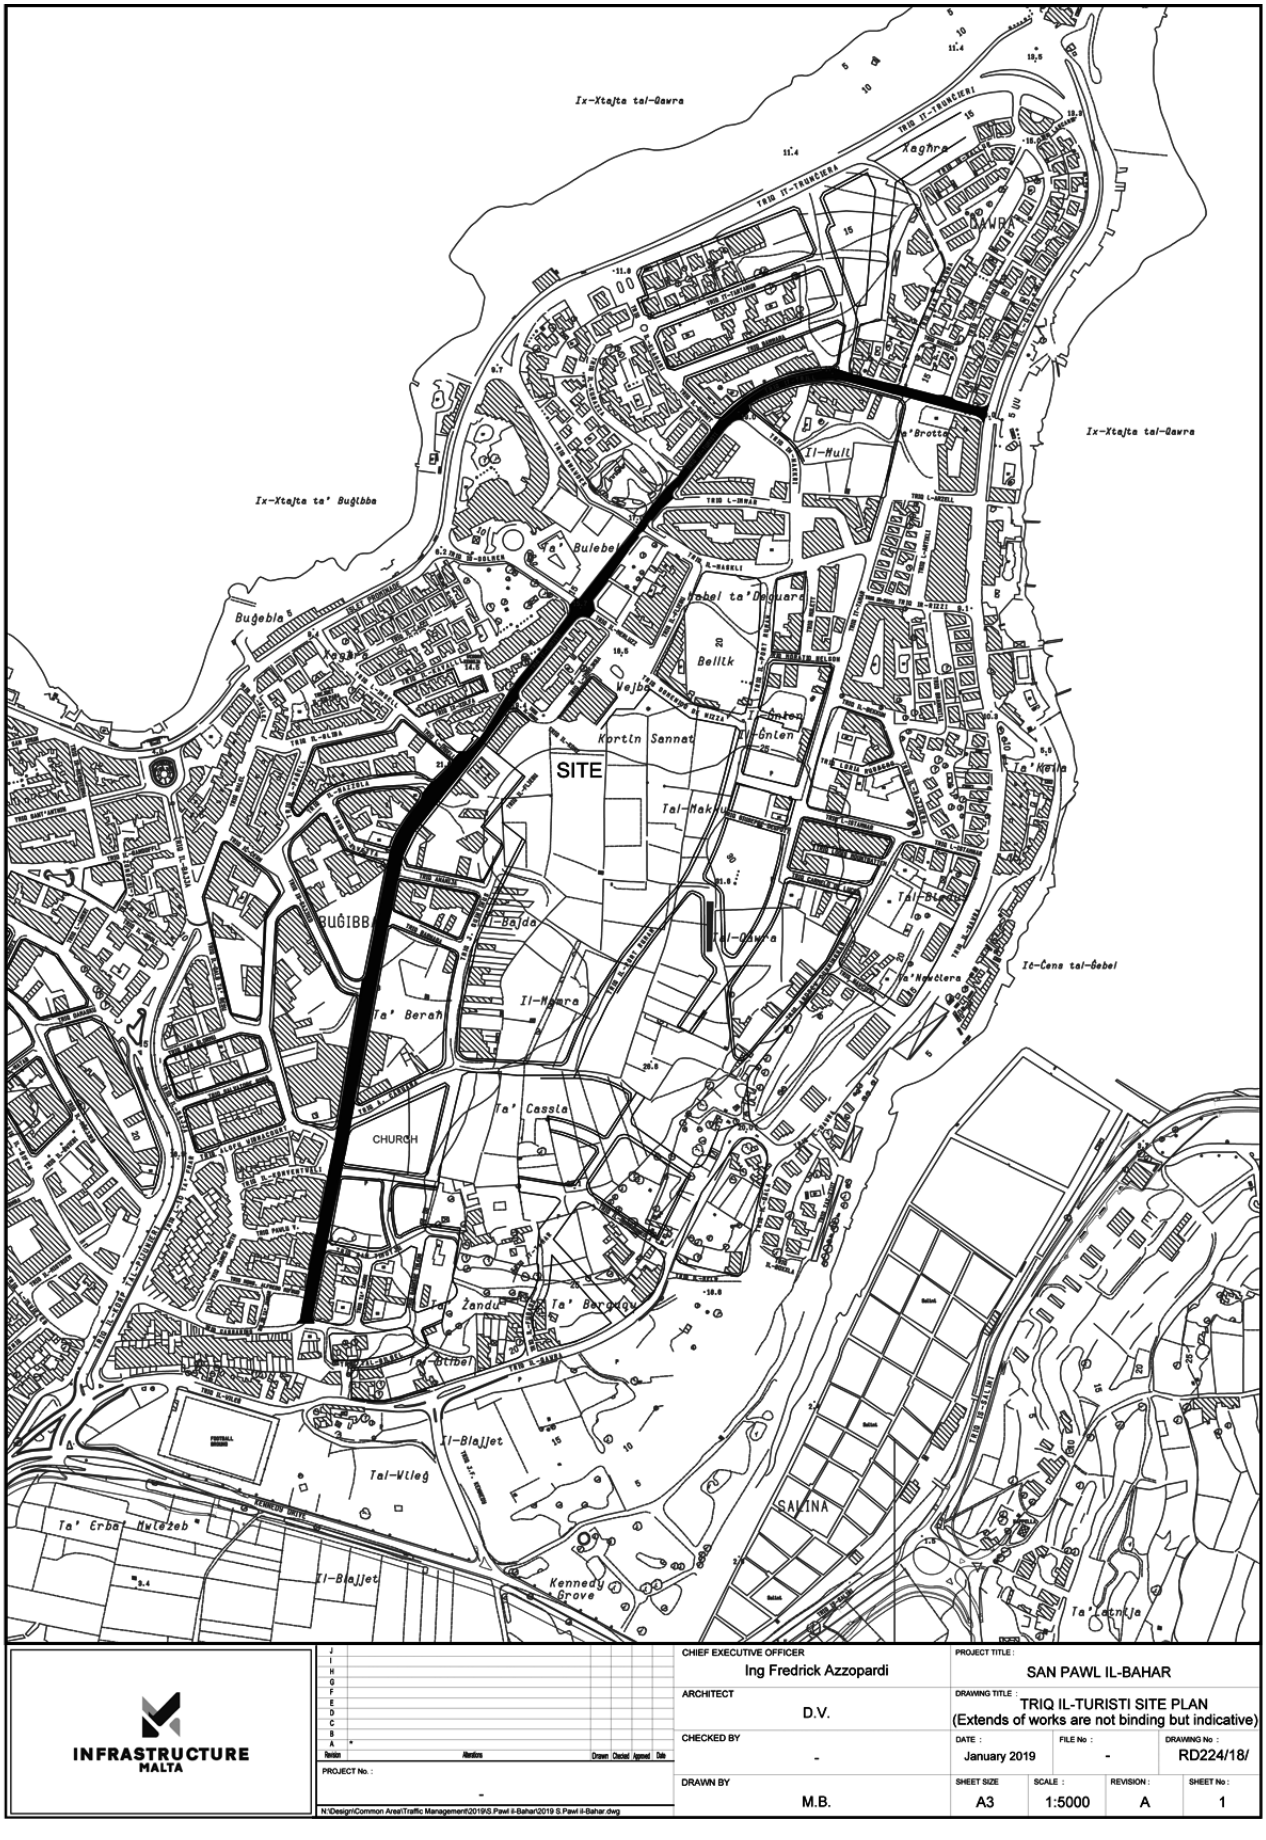



INFRASTRUCTURE MALTA

CHIEF EXECUTIVE OFFICER: Ing Fredrick Azzopardi			PROJECT TITLE: SAN PAWL IL-BAHAR		
ARCHITECT: D.V.			DRAWING TITLE: TRIQ IL-TURISTI SITE PLAN (Extends of works are not binding but indicative)		
CHECKED BY: -	DATE: January 2019	FILE No: -	DRAWING No: RD224/18/		
DRAWN BY: M.B.	SHEET SIZE: A3	SCALE: 1:5000	REVISION: A	SHEET No: 1	


Revision | Alterations | Drawn | Checked | Approved | Date


PROJECT No.: -


N:\Design\Common Area\Traffic Management\2019\S.Pawl il-Bahar\2019 S.Pawl il-Bahar.dwg

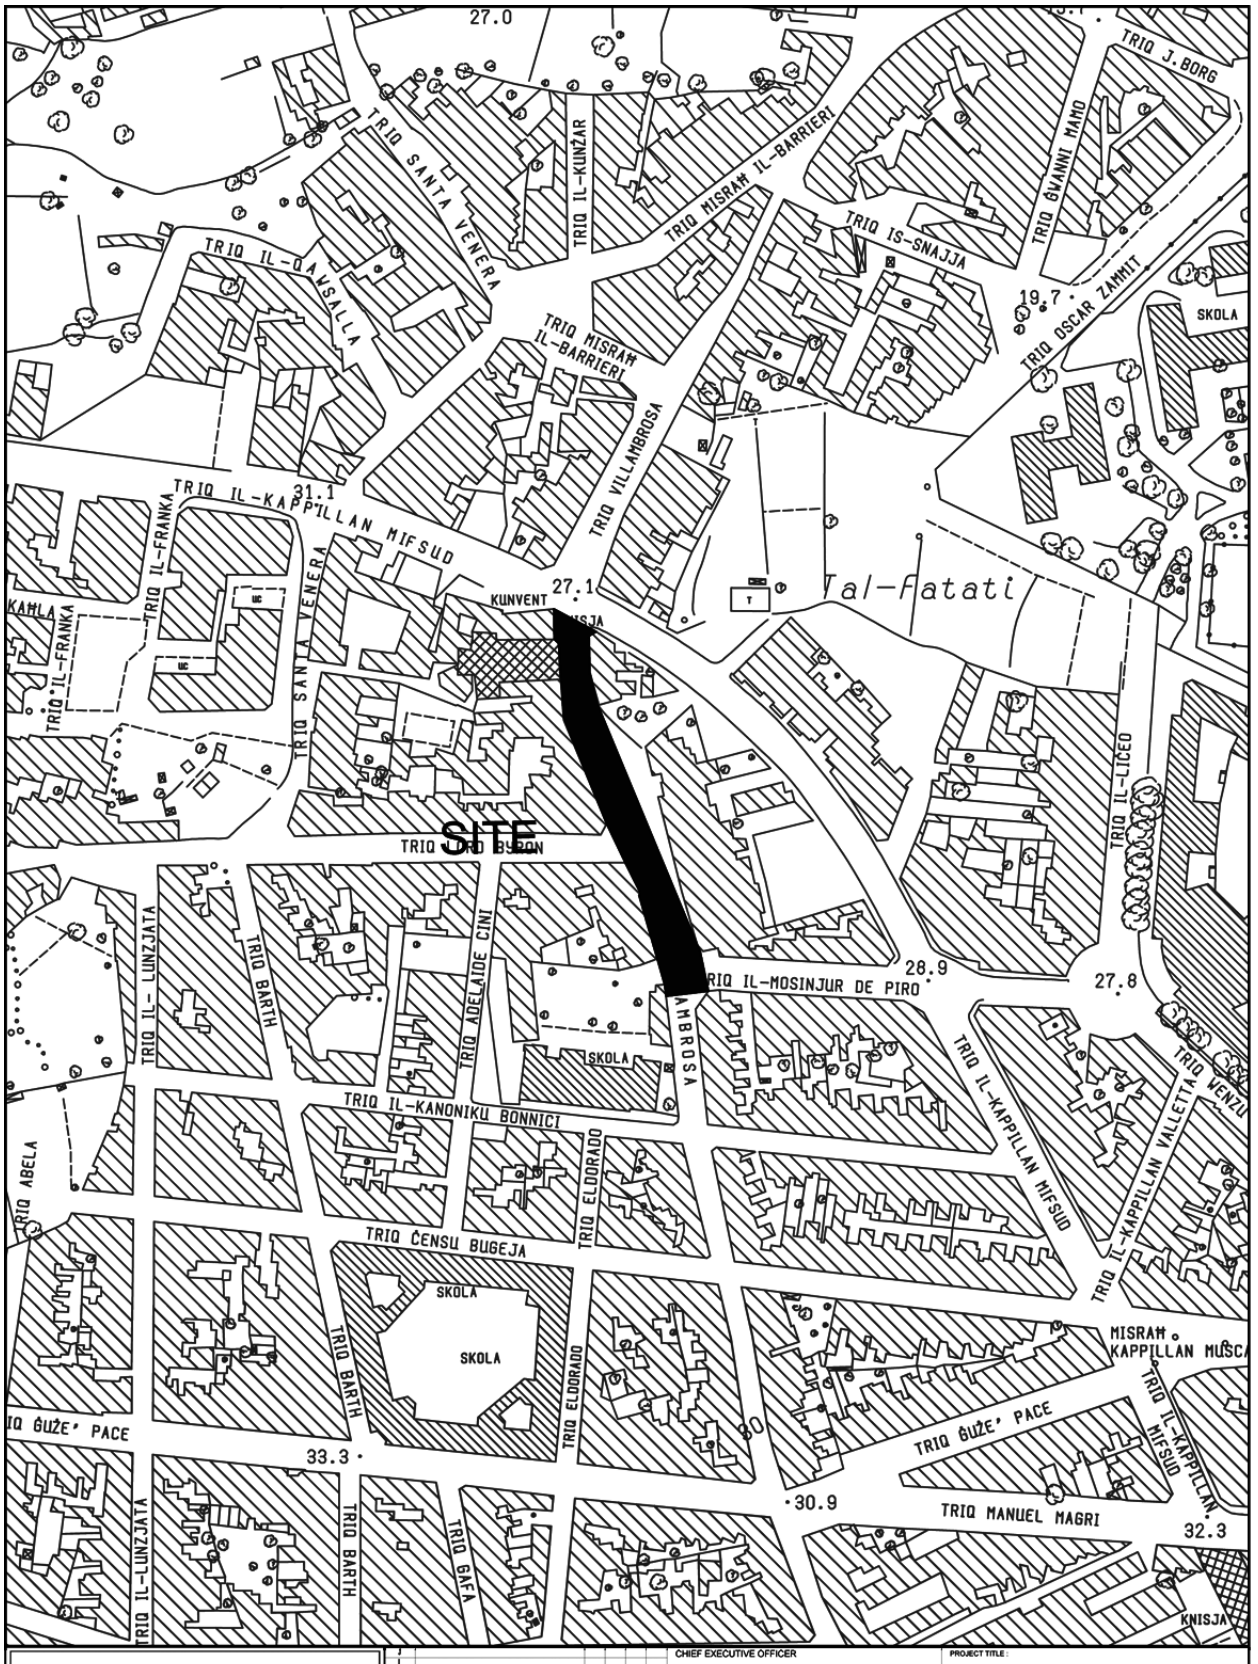


INFRASTRUCTURE MALTA	CHIEF EXECUTIVE OFFICER: Ing. F.Azzopardi	PROJECT TITLE: HAMRUN	
	ARCHITECT: D.V.	DRAWING TITLE: po TRIQ VILLAMBROSA SITE PLAN Extents of works are not binding but indicative	
	CHECKED BY: A.D.	DATE: Sep 2019 / FILE No: - / DRAWING No: RD239/18	
	DRAWN BY: -	SHEET SIZE: A4 / SCALE: 1 : 2500 / REVISION: A / SHEET No: 1	
	PROJECT No.: -	P:\Design\Common Area\Traffic Management\2018\Hamrun\2018 Hamrun.dwg	

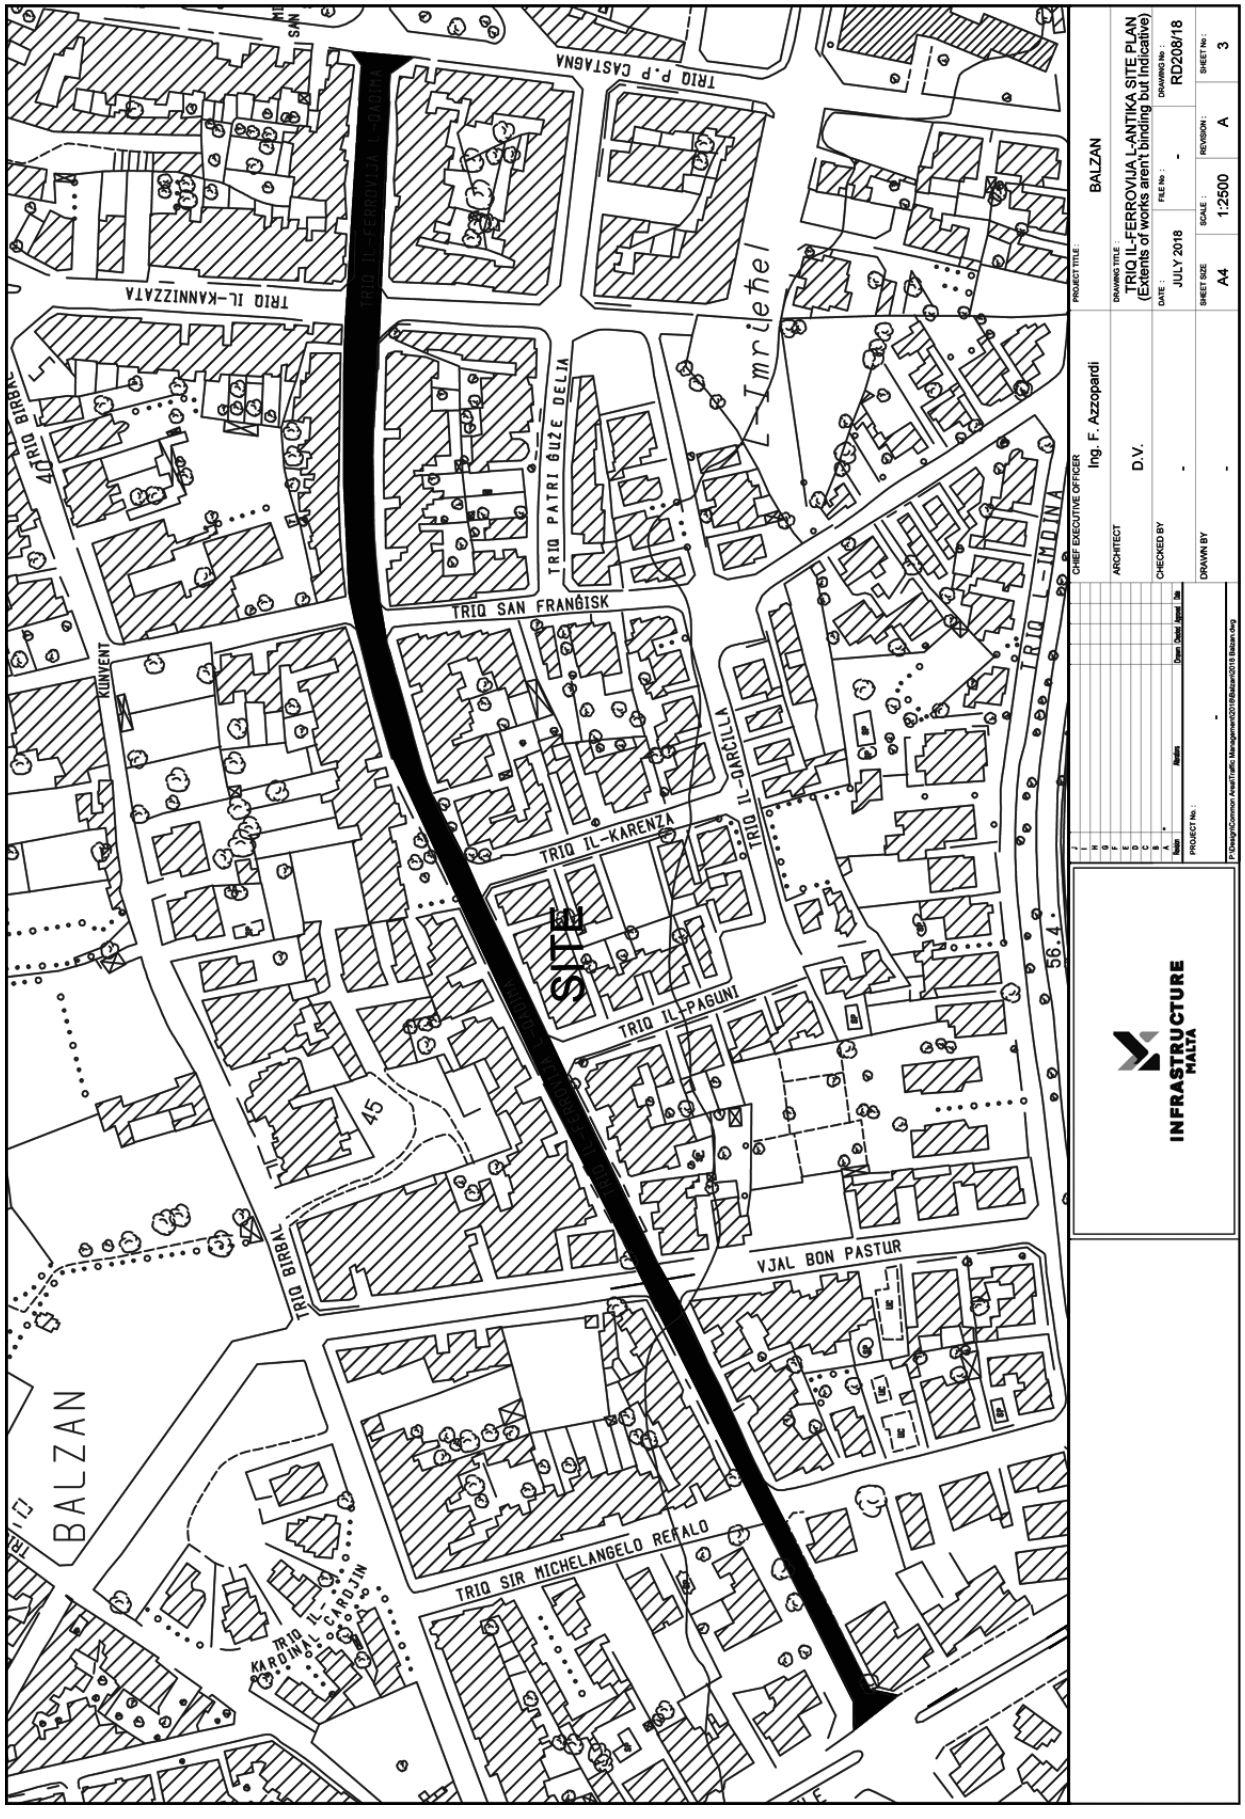
TRIQ IL-FERROVIJA L-ANTIKA
TRIQ P.P CASTAGNA
TRIQ IL-KANNIZZATA
TRIQ BIRBAL
TRIQ PATRI GUZE DELIA
TRIQ SAN FRANĠISK
KUNVENT
TRIQ IL-KARENZA
TRIQ IL-ĠARĊILLA
TRIQ IL-MDINA
SITE
TRIQ IL-PAGUNI
VJAL BON PASTUR
TRIQ SIR MICHELANGELO REFALO
TRIQ KARDINAL IL-CARDJIN
BALZAN
45
56.4
INFRASTRUCTURE MALTA
CHIEF EXECUTIVE OFFICER
Ing. F. Azzopardi
ARCHITECT
D.V.
CHECKED BY
-
DRAWN BY
-
PROJECT TITLE:
BALZAN
DRAWING TITLE :
TRIQ IL-FERROVIJA L-ANTIKA SITE PLAN
(Extents of works aren't binding but indicative)
DATE :
JULY 2018
FILE No :
-
DRAWING No :
RD208/18
SHEET SIZE
A4
SCALE :
1:2500
REVISION :
A
SHEET No :
3
PROJECT No :
-
P:\Design\Common Area\Traffic Management\2019\Balzan\RD2018 Balzan.dwg

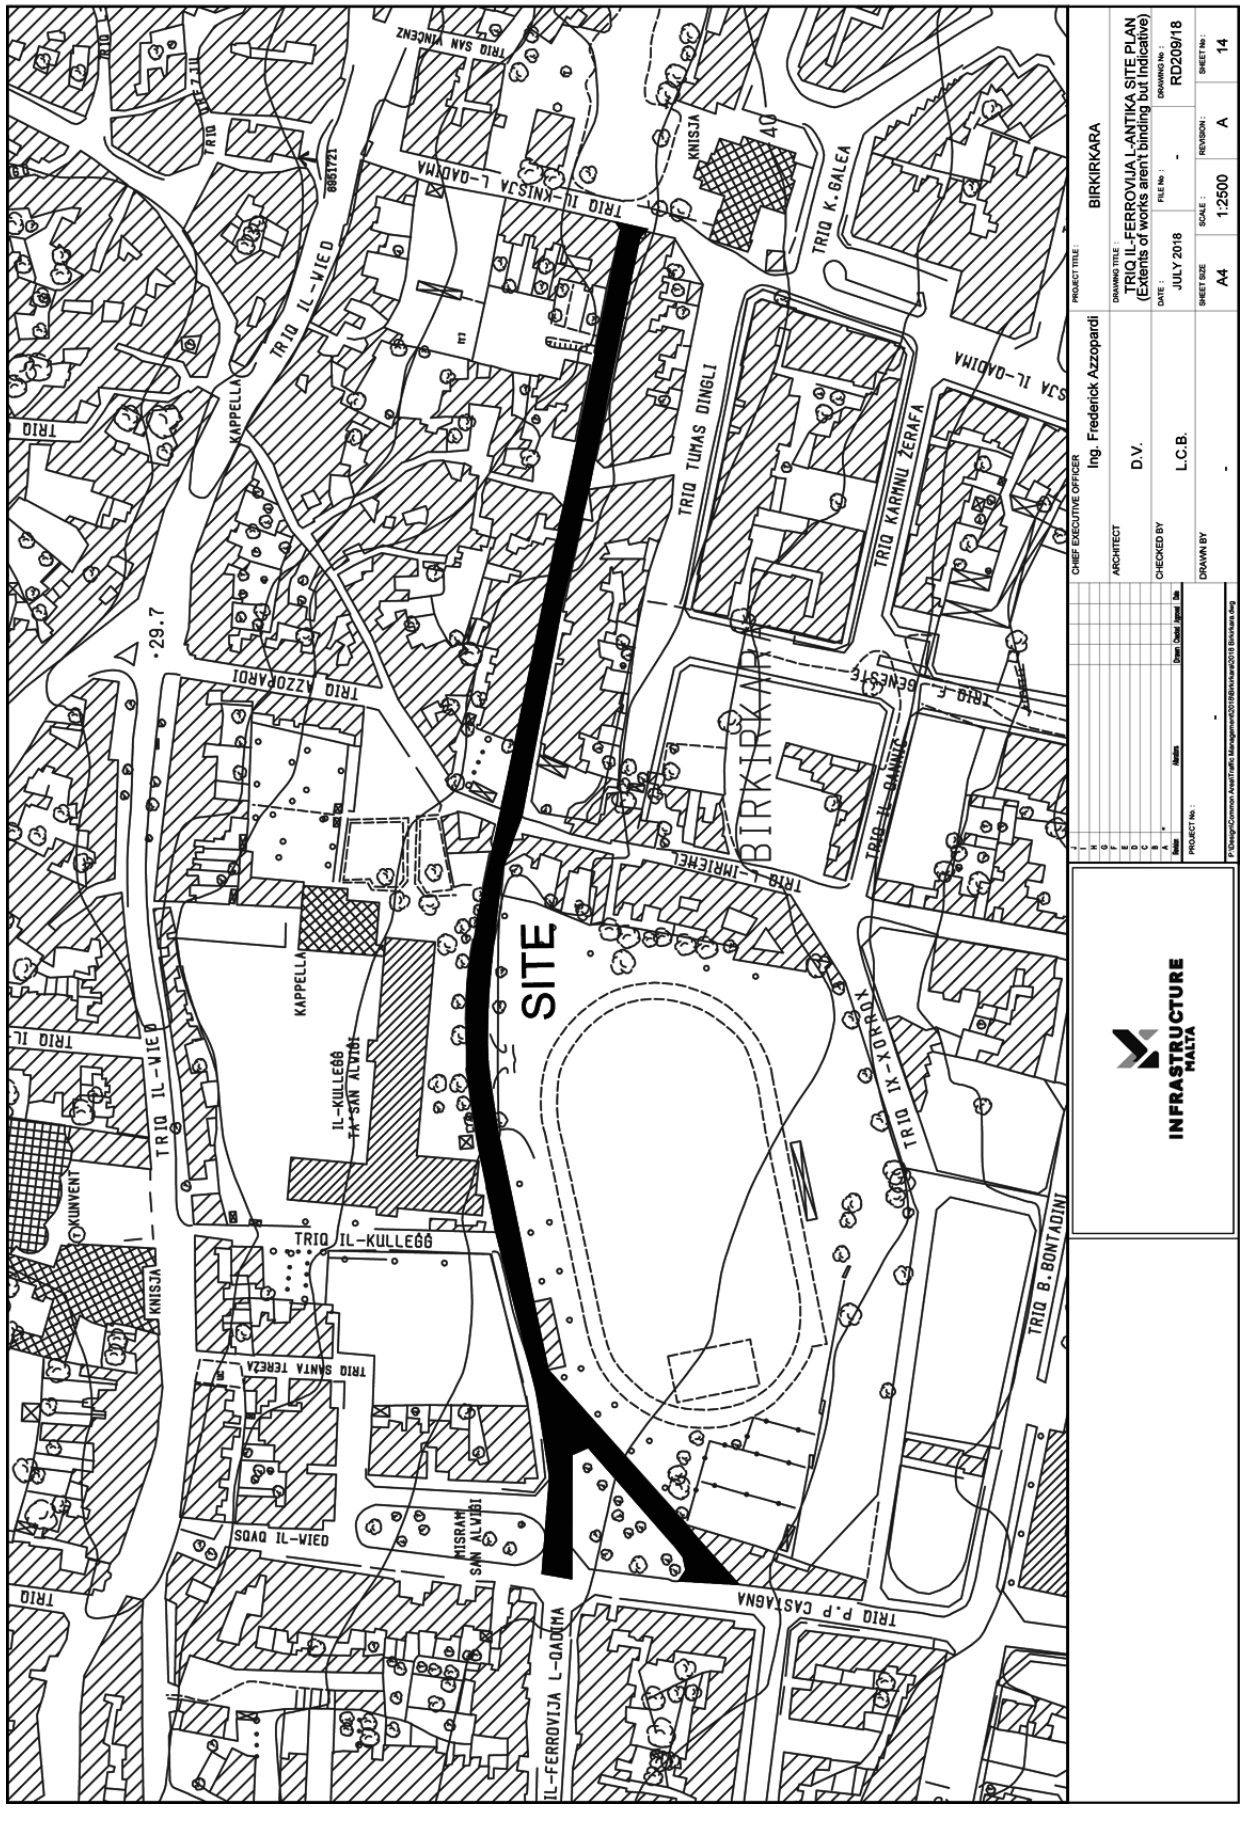
SITE
BIRKIRKARA
TRIQ IL-FERROVIJA L-ANTIKA SITE PLAN
(Extents of works aren't binding but Indicative)
INFRASTRUCTURE MALTA
Ing. Frederick Azzopardi
D.V.
L.C.B.
JULY 2018
A4
1:2500
RD209/18
14
A

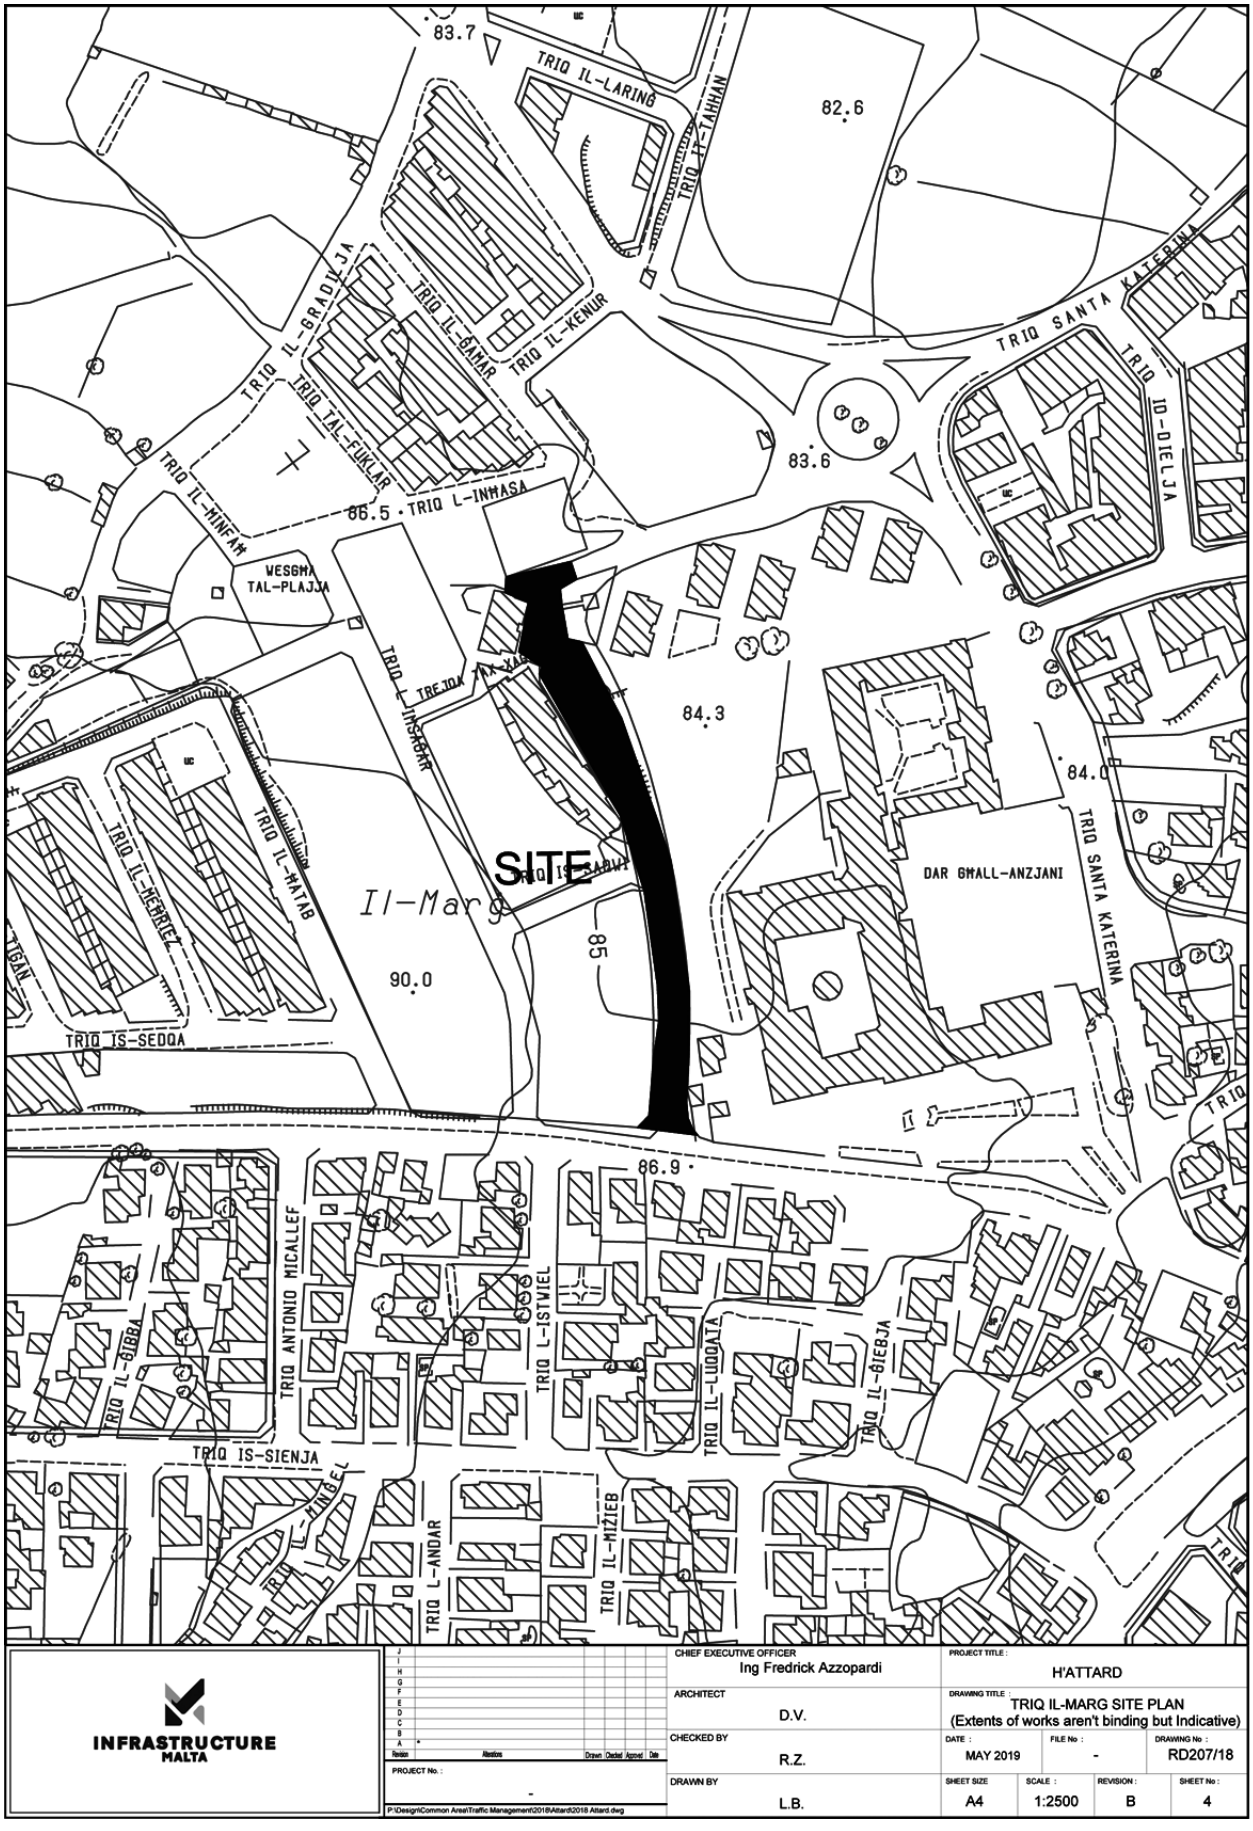
SITE
Il-Marġ
TRIQ IL-LARINġ
TRIQ IT-TAHHAN
TRIQ IL-GRADUJA
TRIQ IL-ĠAMAR
TRIQ IL-KENNUR
TRIQ TAL-FUKLAR
TRIQ IL-MINFAĦ
TRIQ L-INNSIEB
WESGHA TAL-PLAJJA
TRIQ SANTA KATERINA
TRIQ ID-DIELJA
DAR GMALL-ANZJANI
TRIQ IL-MEHRIEZ
TRIQ IL-MATAB
TRIQ IS-SEDQA
TRIQ ANTONIO MICALLEF
TRIQ IL-SIBBA
TRIQ L-ISTWIEL
TRIQ IL-LUDOATA
TRIQ IL-ĠIEBJA
TRIQ IS-SIENJA
TRIQ L-ANDAR
TRIQ IL-MIŻIEB
83.7
82.6
83.6
84.3
84.0
90.0
86.9
85
INFRASTRUCTURE MALTA
CHIEF EXECUTIVE OFFICER
Ing Fredrick Azzopardi
PROJECT TITLE :
H'ATTARD
ARCHITECT
D.V.
DRAWING TITLE :
TRIQ IL-MARG SITE PLAN
(Extents of works aren't binding but Indicative)
CHECKED BY
R.Z.
DATE :
MAY 2019
FILE No :
-
DRAWING No :
RD207/18
DRAWN BY
L.B.
SHEET SIZE
A4
SCALE :
1:2500
REVISION :
B
SHEET No :
4
PROJECT No. :
-
P:\Design\Common Area\Traffic Management\2018\Attard\2018 Attard.dwg

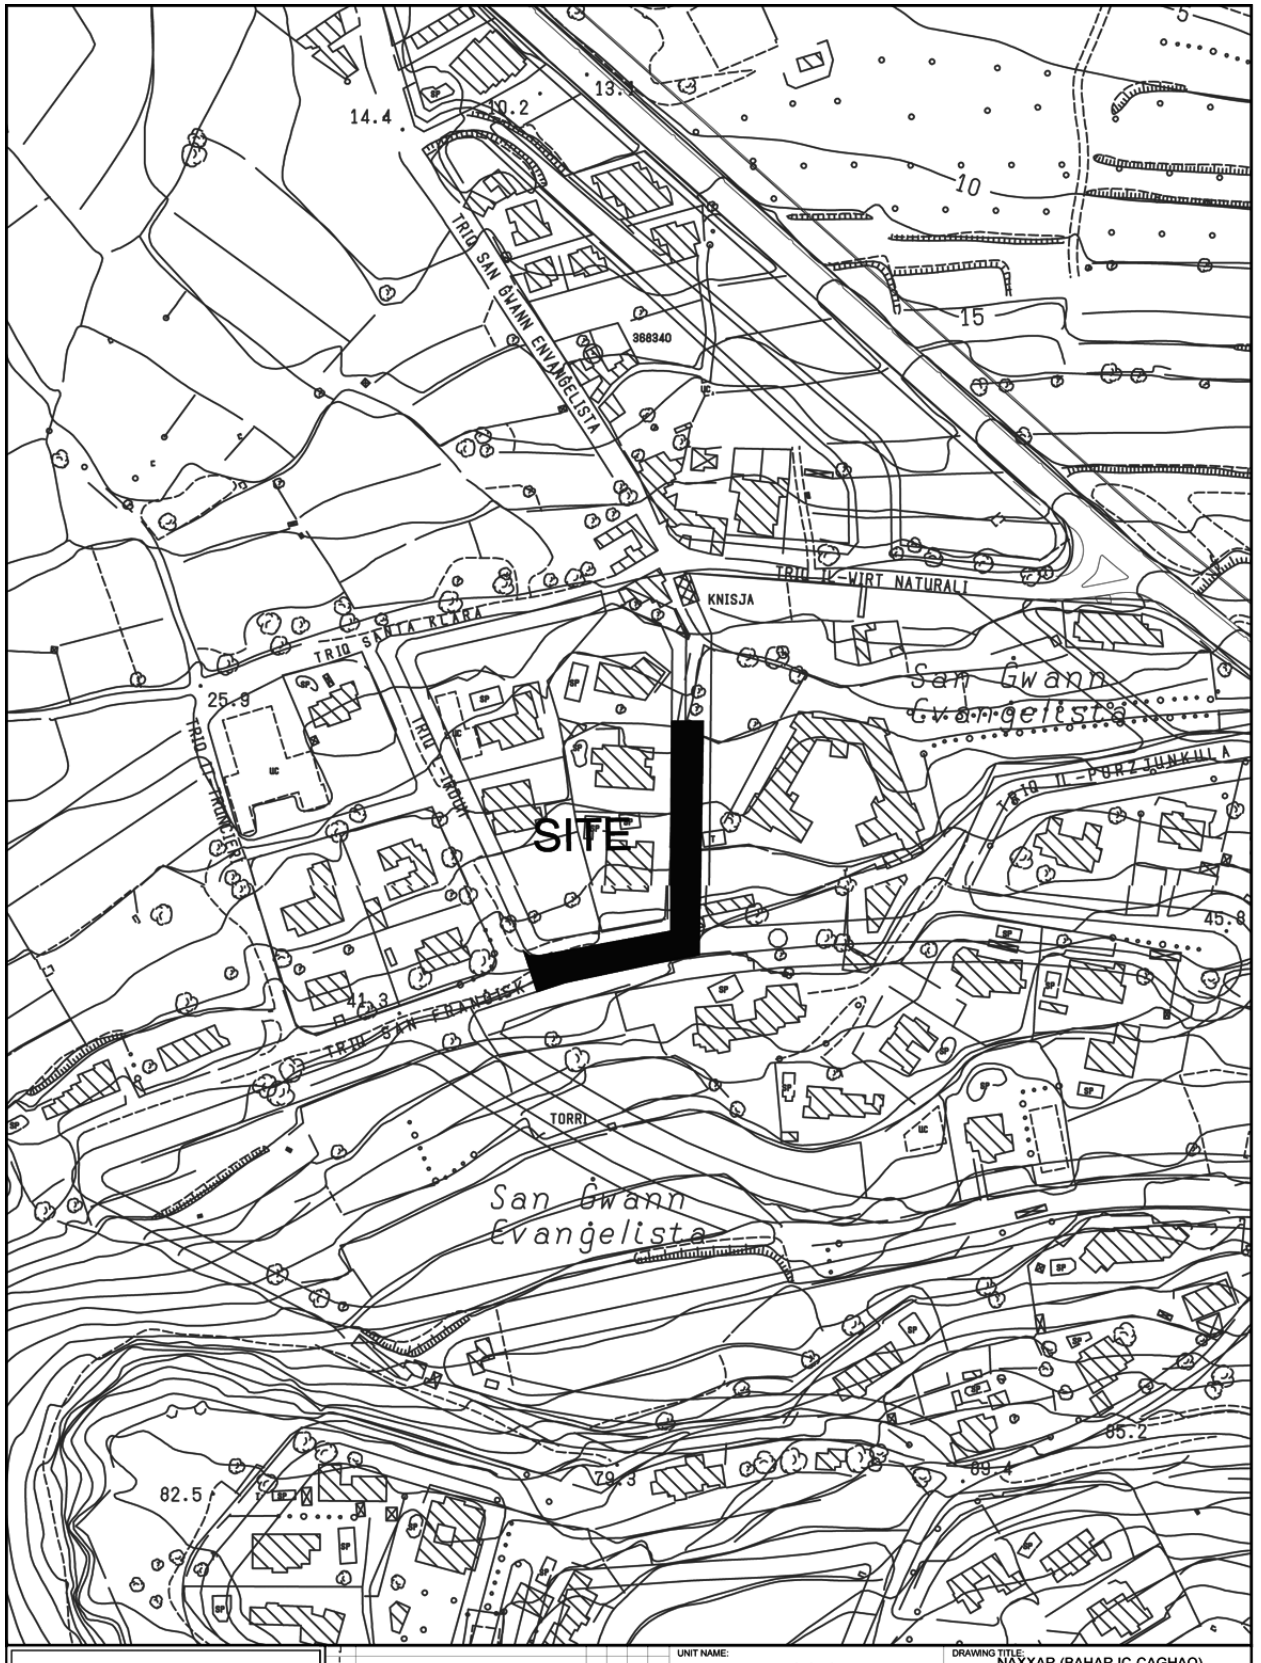

INFRASTRUCTURE MALTA

J I H G F E D C B A						
Revision	Alterations	Drawn	Checked	Approved	Date	

CHIEF EXECUTIVE OFFICER: Ing. Fredrick Azzopardi

COMPUTER PATH:\\ Design\Common Area\Traffic Management\2019\Naxxar

UNIT NAME: REGIONS

HEAD OF UNIT: D.V.


PROJECT LEADER: -

DRAWN BY: -

DRAWING TITLE: NAXXAR (BAHAR IC-CAGHAQ)
P/O TRIQ SAN FRANGISK T'ASSISI SITE PLAN
(Extents of works AREN't binding but indicative)

DATE:	FILE NO:	DRAWING NO:
JUNE 2019	-	RD/285/19

SHEET SIZE:	SCALE:	REVISION:	PAGE NO:
A4	1 : 2500	A	8

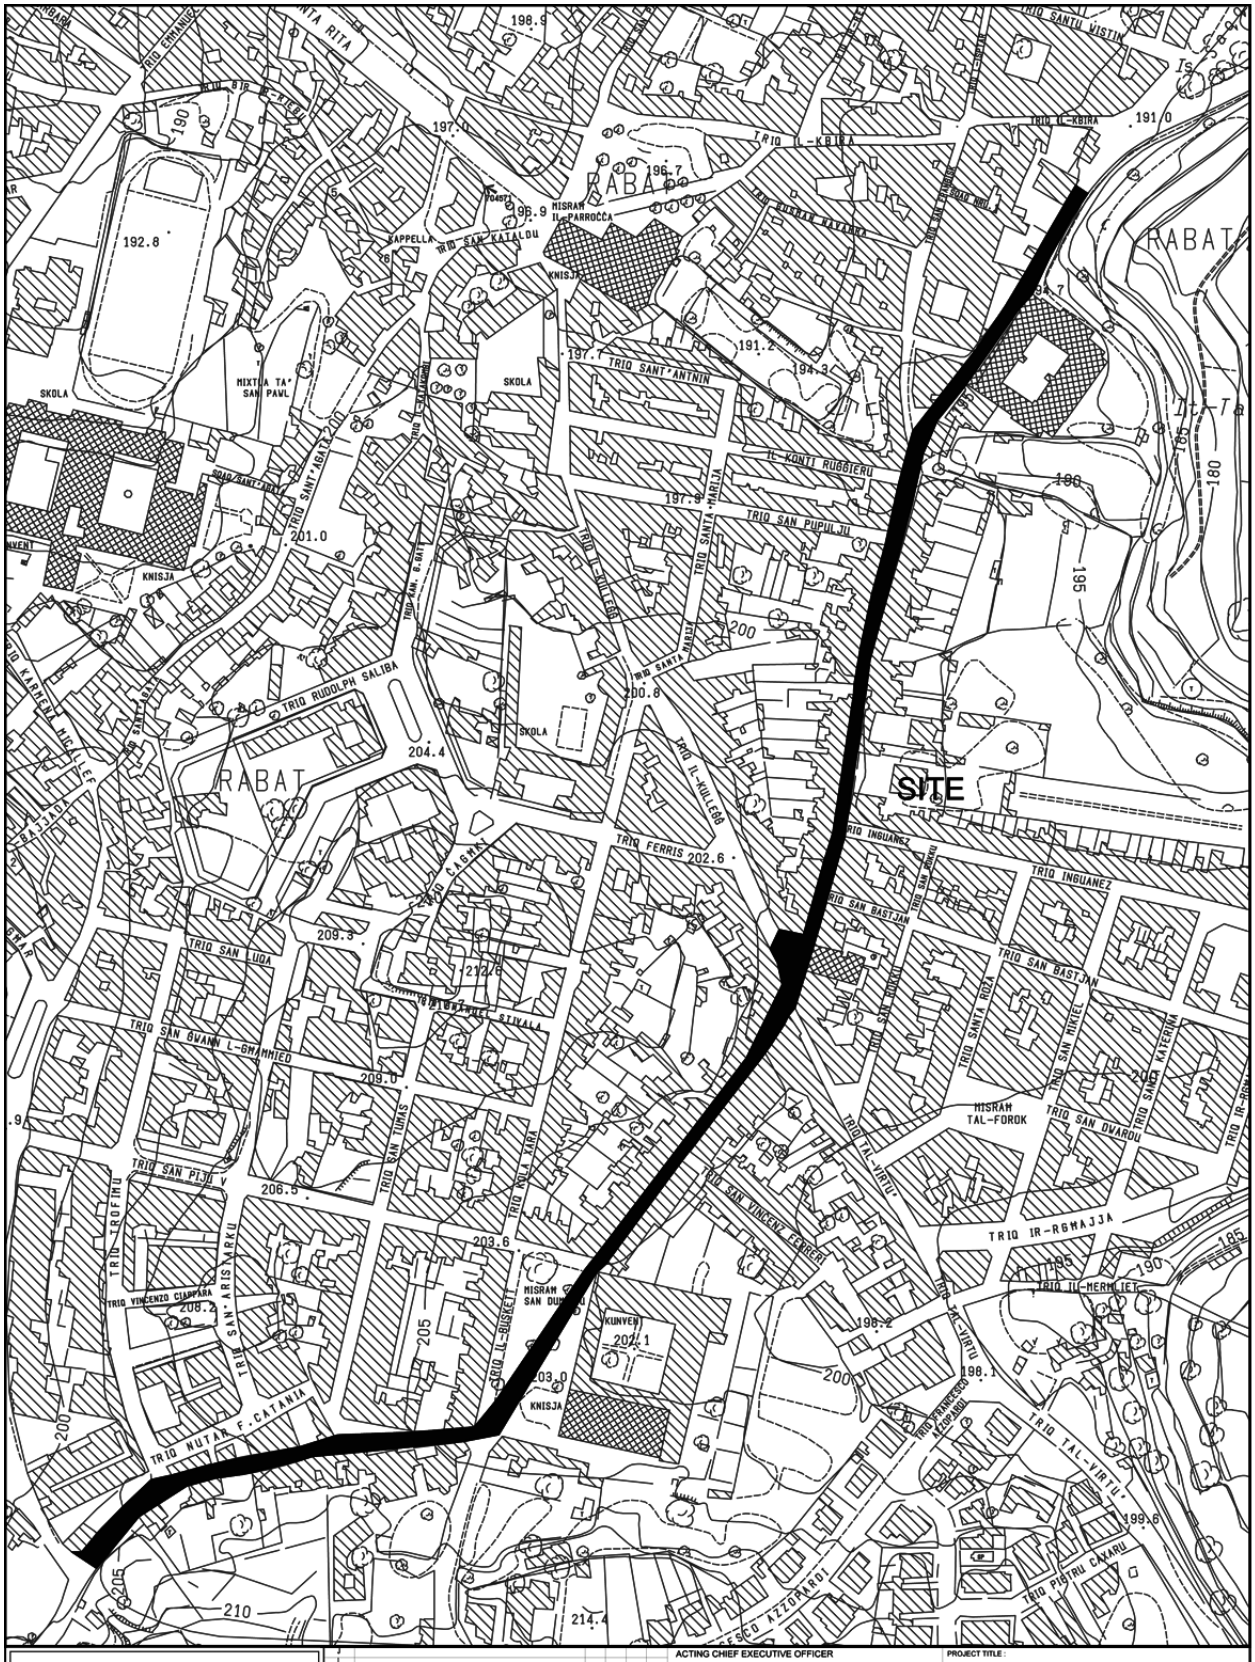


INFRASTRUCTURE MALTA	ACTING CHIEF EXECUTIVE OFFICER: Ing Fredrick Azzopardi	PROJECT TITLE: IR-RABAT	
	ARCHITECT: -	DRAWING TITLE: TRIQ G.BORG OLIVER & TRIQ TARTANI SITE PLAN	
	CHECKED BY: -	DATE: OCTOBER 2018	FILE No: - / DRAWING No: RD292/18
	DRAWN BY: -	SHEET SIZE: A3 / SCALE: 1:2500 / REVISION: A / SHEET No: 11	


Revision | Alterations | Drawn | Checked | Approved | Date


PROJECT No.: -


Comp. Path: P:\Design\Common Area\Traffic Management\2018\Rabat\2018 Rabat.dwg

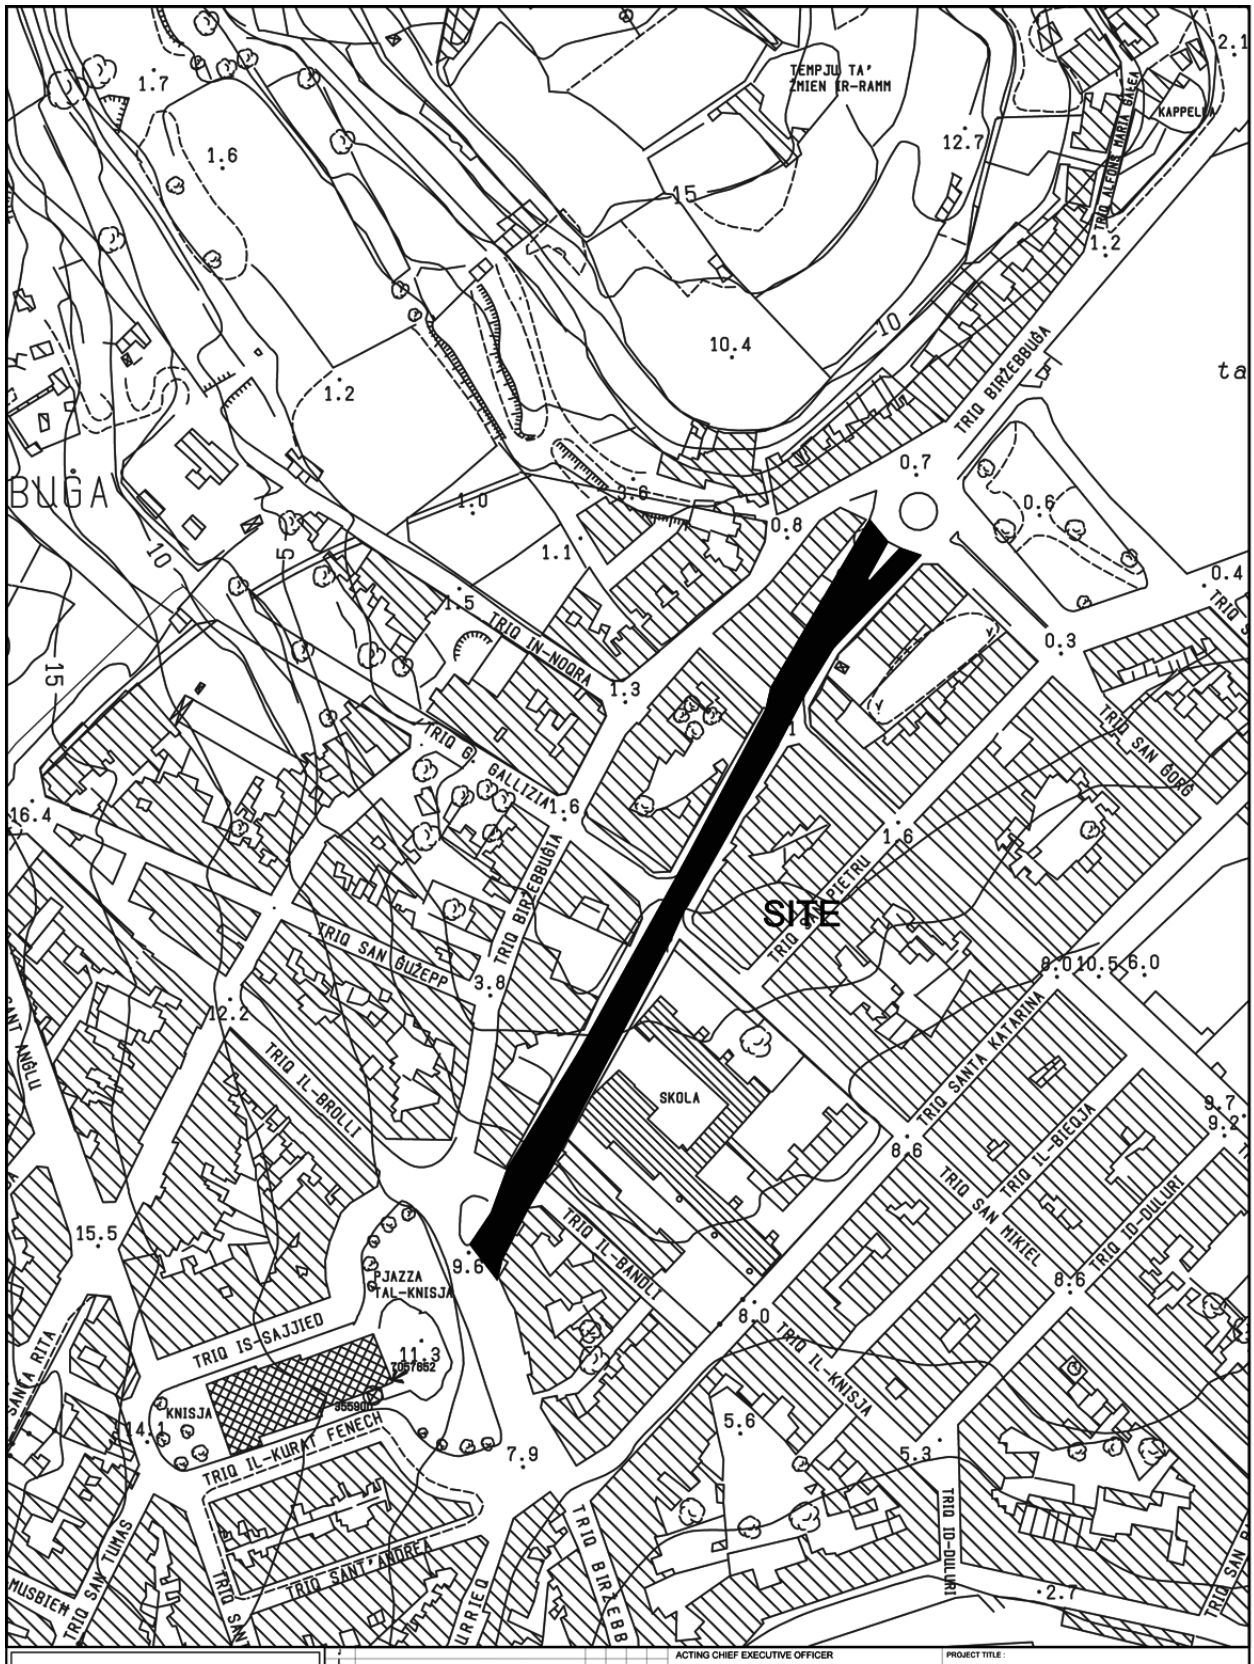

INFRASTRUCTURE MALTA	ACTING CHIEF EXECUTIVE OFFICER: Ing Fredrick Azzopardi	PROJECT TITLE: BIRZEBBUGA	
	ARCHITECT: -	DRAWING TITLE: TRIQ ZARENU DALLI SITE PLAN	
	CHECKED BY: -	DATE: OCTOBER 2018 / FILE No: - / DRAWING No: RD293/18	
	DRAWN BY: -	SHEET SIZE: A4 / SCALE: 1 : 2500 / REVISION: A / SHEET No: 5	
	PROJECT No.: -	Comp. Path: P:\Design\Common Area\Traffic Management\2018\Birzebbuga\2018 Birzebbuga.dwg	

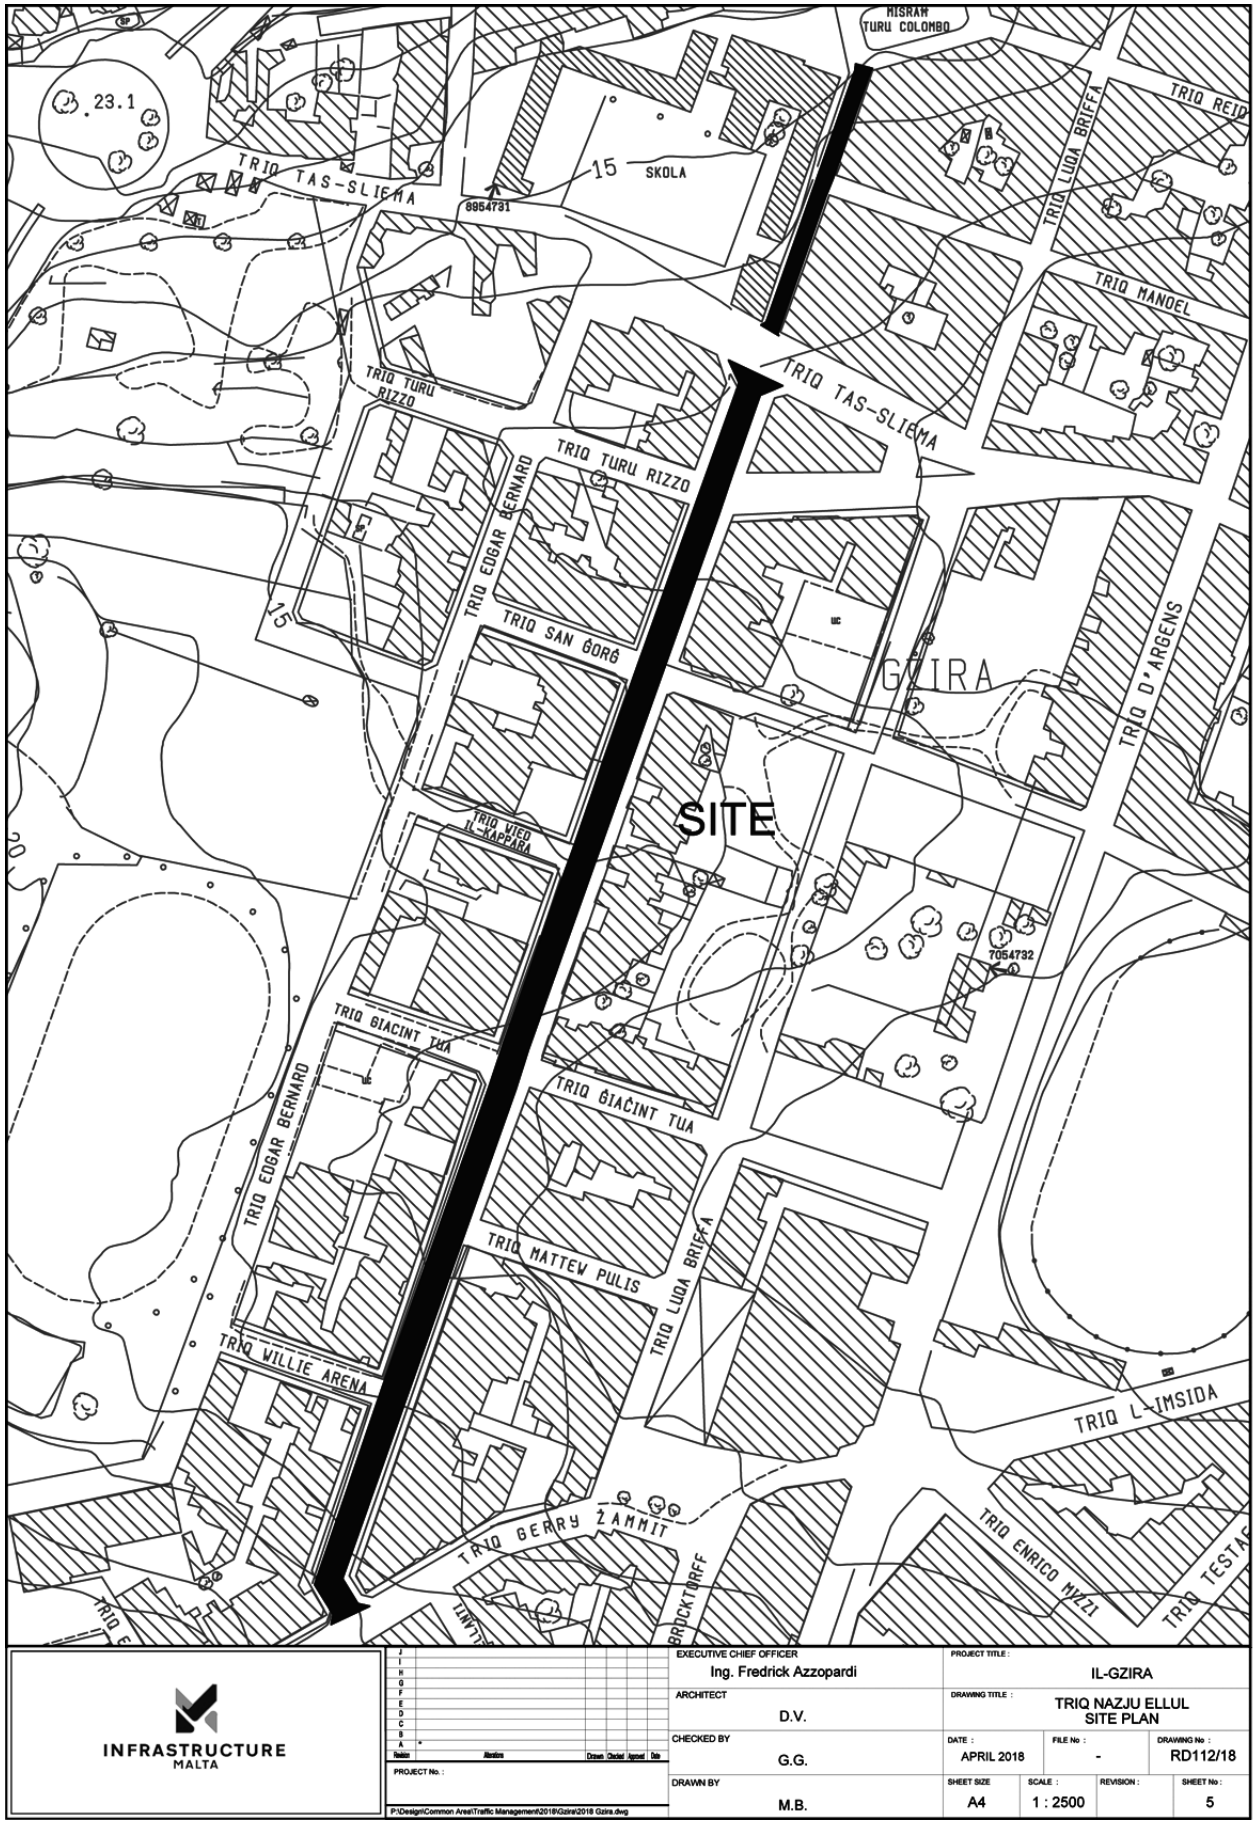
MISRAH TURU COLOMBO
TRIQ REID
TRIQ LUQA BRIFFA
TRIQ MANOEL
TRIQ TAS-SLIEMA
TRIQ TURU RIZZO
TRIQ EDGAR BERNARD
TRIQ SAN GORG
GZIRA
TRIQ D'ARGENS
SITE
TRIQ VIGO IL-KAPPARA
TRIQ GIACINT TUA
TRIQ MATTEW PULIS
TRIQ WILLIE ARENA
TRIQ L-IMSIDA
TRIQ GERRY ZAMMIT
TRIQ ENRICO MIZZI
BRUCKTORFF
SKOLA
8954731
7054732
INFRASTRUCTURE MALTA
EXECUTIVE CHIEF OFFICER
Ing. Fredrick Azzopardi
PROJECT TITLE :
IL-GZIRA
ARCHITECT
D.V.
DRAWING TITLE :
TRIQ NAZJU ELLUL
SITE PLAN
CHECKED BY
G.G.
DATE :
APRIL 2018
FILE No :
-
DRAWING No :
RD112/18
DRAWN BY
M.B.
SHEET SIZE
A4
SCALE :
1 : 2500
REVISION :
SHEET No :
5
PROJECT No. :
P:\Design\Common Area\Traffic Management\2018\Gzira\2018 Gzira.dwg

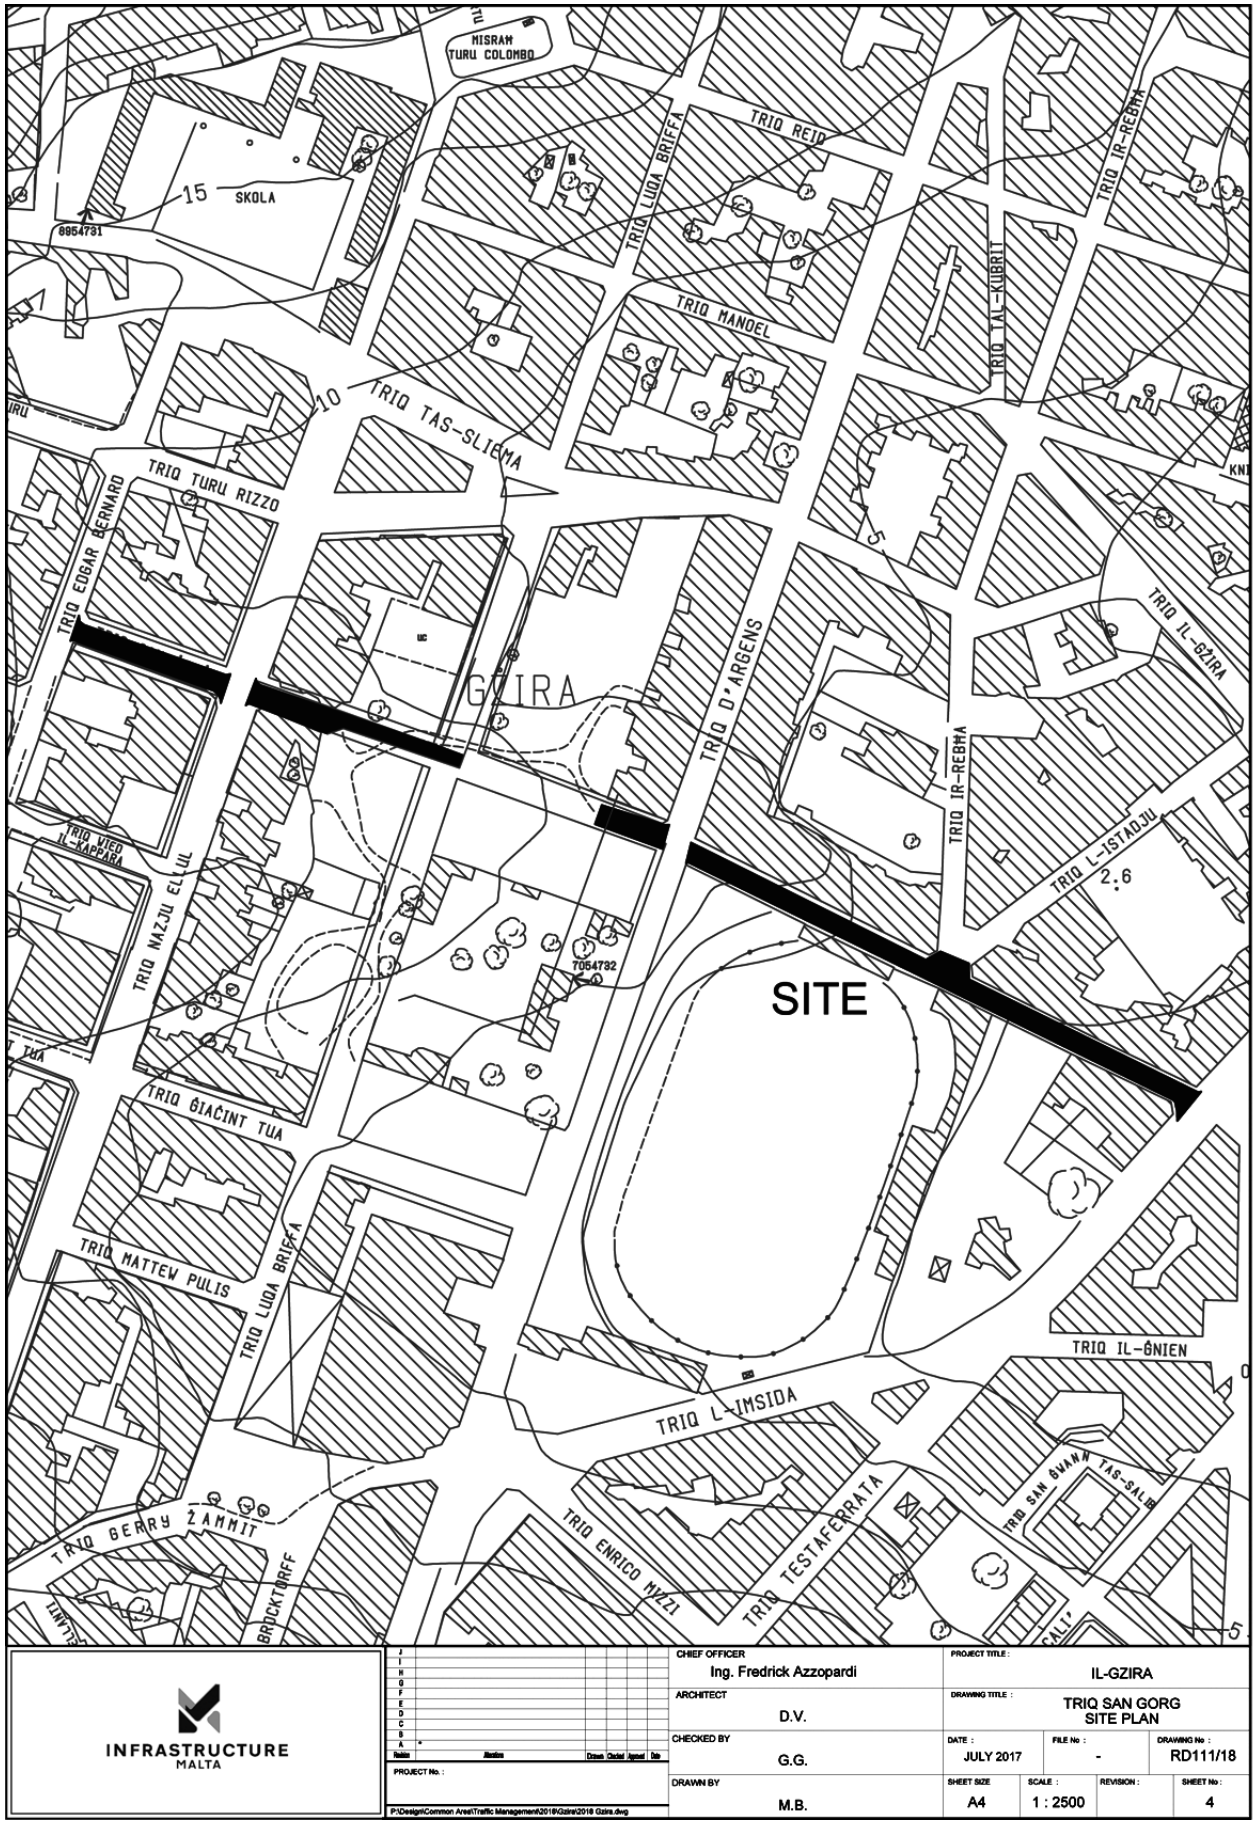
MISRAH TURU COLOMBO
TRIQ REJD
TRIQ LUQA BRIFFA
TRIQ IR-REBHA
15 SKOLA
8954731
TRIQ MANOEL
TRIQ TAL-KUBRIT
10 TRIQ TAS-SLIEMA
TRIQ TURU RIZZO
TRIQ EDGAR BERNARD
GŻIRA
TRIQ D'ARGENS
TRIQ IL-GŻIRA
TRIQ IR-REBHA
TRIQ L-ISTADJU
2:6
TRIQ VJEW IL-KAPPARA
TRIQ NAZJU ELKJL
7054732
SITE
TRIQ ĠIAĊINT TUA
TRIQ MATTEW PULIS
TRIQ LUQA BRIFFA
TRIQ IL-ĠNIEN
TRIQ L-IMSIDA
TRIQ GERRY ZAMMIT
TRIQ ENRICO MIZZI
TRIQ TESTAFERRATA
TRIQ SAN ĠWANN TAS-SALIB
BRICKTARFF
CALI'
INFRASTRUCTURE MALTA
CHIEF OFFICER
Ing. Fredrick Azzopardi
PROJECT TITLE :
IL-GZIRA
ARCHITECT
D.V.
DRAWING TITLE :
TRIQ SAN GORG
SITE PLAN
CHECKED BY
G.G.
DATE :
JULY 2017
FILE No :
-
DRAWING No :
RD111/18
DRAWN BY
M.B.
SHEET SIZE
A4
SCALE :
1 : 2500
REVISION :
SHEET No :
4
PROJECT No. :
P:\Design\Common Area\Traffic Management\2018\Gzira\2018 Gzira.dwg

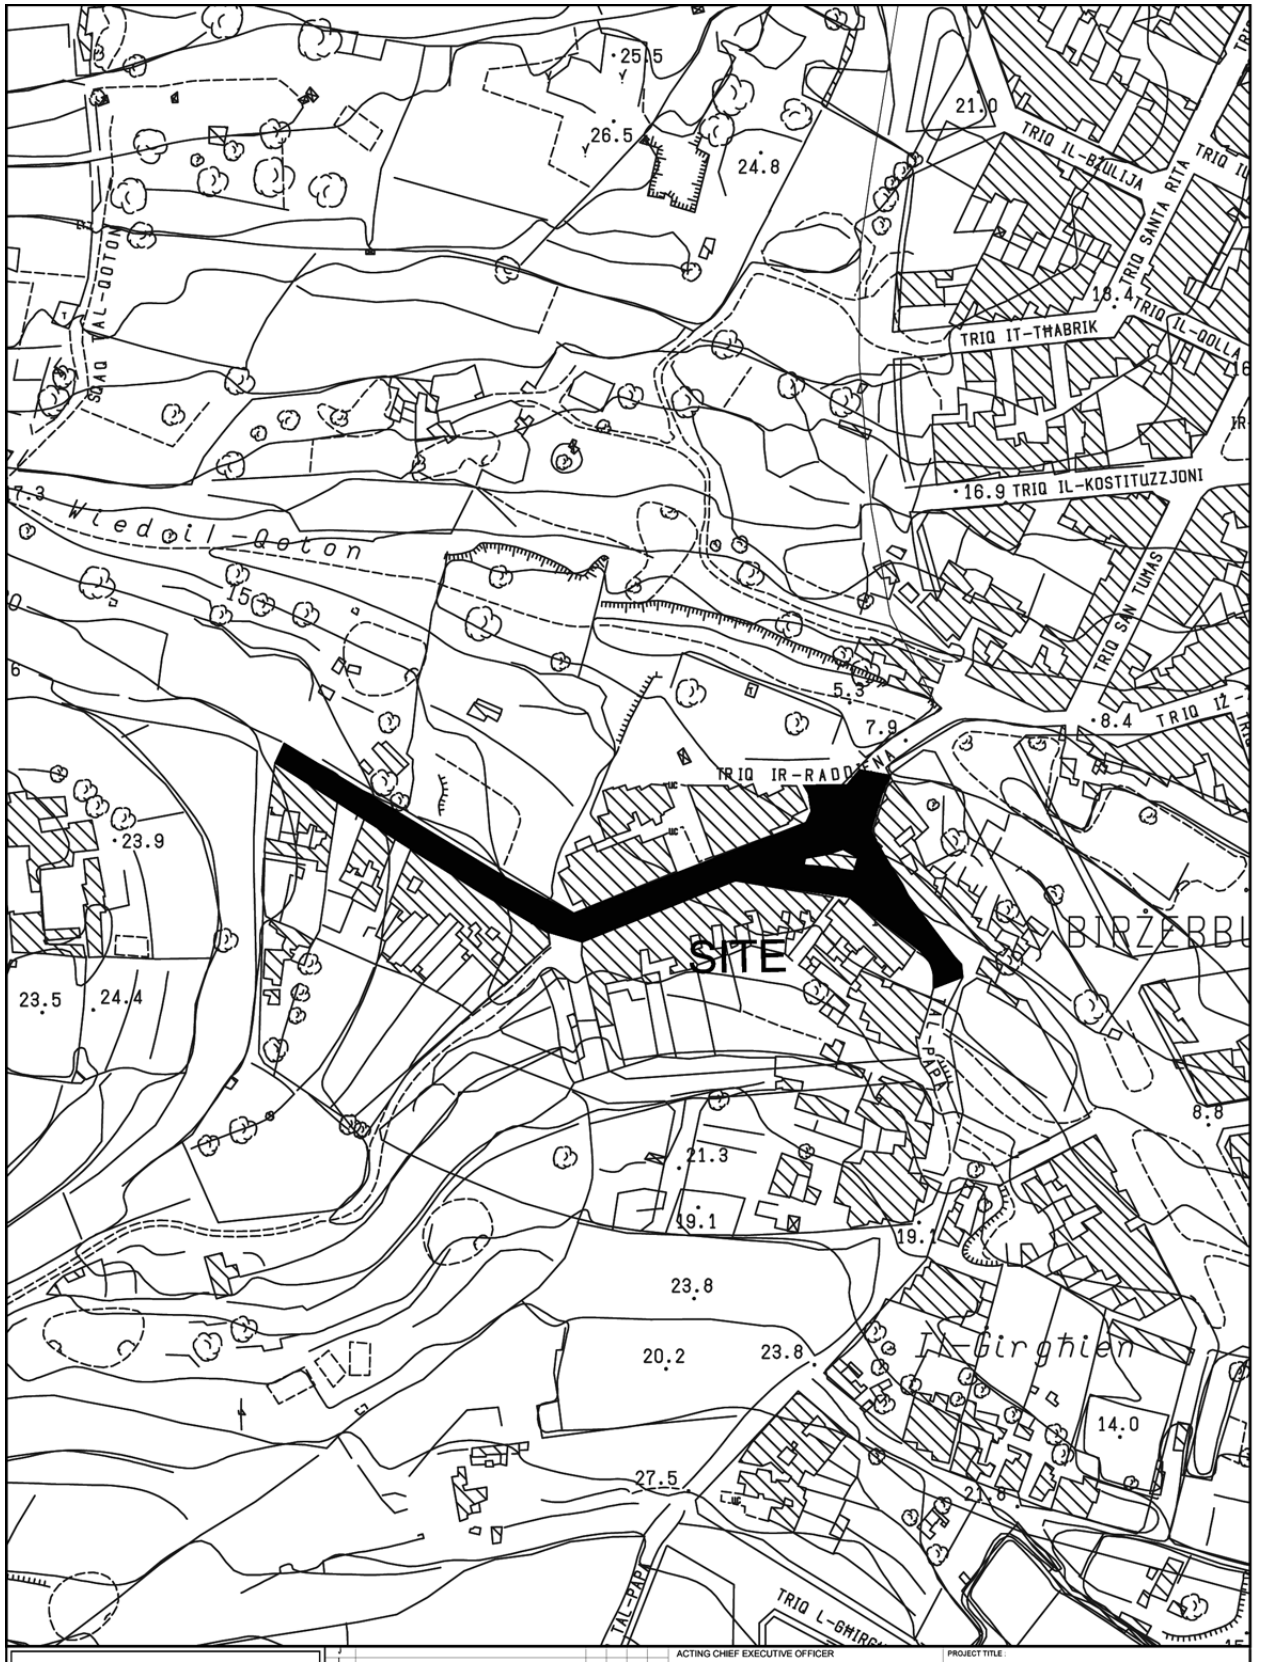


INFRASTRUCTURE MALTA

ACTING CHIEF EXECUTIVE OFFICER: Ing Fredrick Azzopardi			PROJECT TITLE: BIRZEBBUGA	
ARCHITECT: -			DRAWING TITLE: P/O TRIQ IL-GEBEL & P/O TRIQ TAL-PAPA SITE PLAN	
CHECKED BY: -	DATE: OCTOBER 2018	FILE No: -	DRAWING No: RD290/18	
DRAWN BY: -	SHEET SIZE: A4	SCALE: 1 : 2500	REVISION: A	SHEET No: 4

PROJECT No.: -

Comp. Path: P:\Design\Common Area\Traffic Management\2018\Birzebbuga\2018 Birzebbuga.dwg

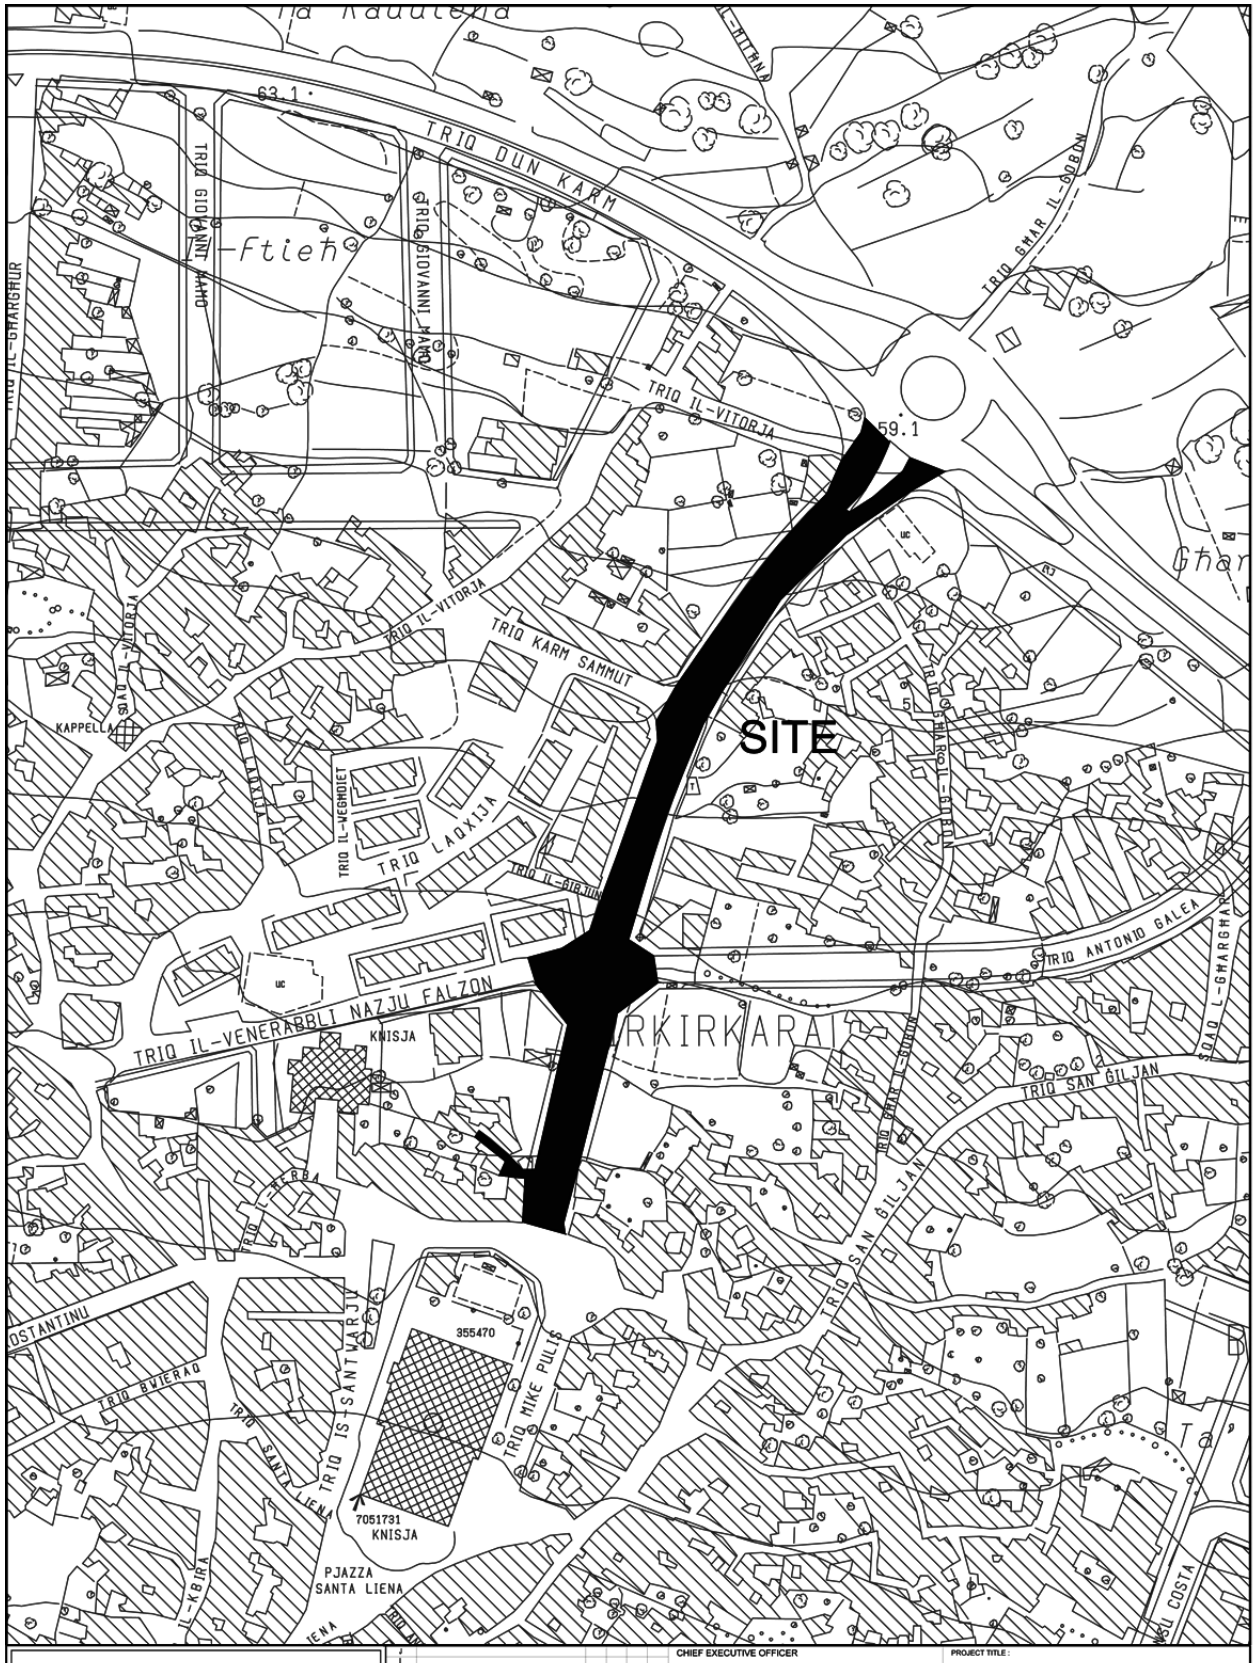


INFRASTRUCTURE MALTA

CHIEF EXECUTIVE OFFICER: Ing. Frederick Azzopardi			PROJECT TITLE: BIRKIRKARA		
ARCHITECT: D.V.			DRAWING TITLE: TRIQ & SQAQ TUMAS FENECH SITE PLAN		
CHECKED BY: R.M.	DATE: APRIL 2018	FILE No: -	DRAWING No: RD108/18		
DRAWN BY: M.B.	SHEET SIZE: A4	SCALE: 1:2500	REVISION: A	SHEET No: 9	

PROJECT No.: -

P:\Design\Common Area\Traffic Management\2018\Birkirkara\2018 Birkirkara.dwg

SITE
INFRASTRUCTURE MALTA
CHIEF OFFICER
Ing. F. Azzopardi
ARCHITECT
D.V.
CHECKED BY
G.G.
DRAWN BY
M.B.
PROJECT TITLE:
HAD-DINGLI
DRAWING TITLE:
TRIQ GUZE ELLUL MERCER
SITE PLAN
DATE :
APRIL 2018
FILE No :
-
DRAWING No :
RD113/18
SHEET SIZE
A3
SCALE :
1 : 2500
REVISION :
A
SHEET No :
1
PROJECT No. :
-
P:\Design\Common Area\Traffic Management\2019\Drgs\0018 Dwgt.dwg

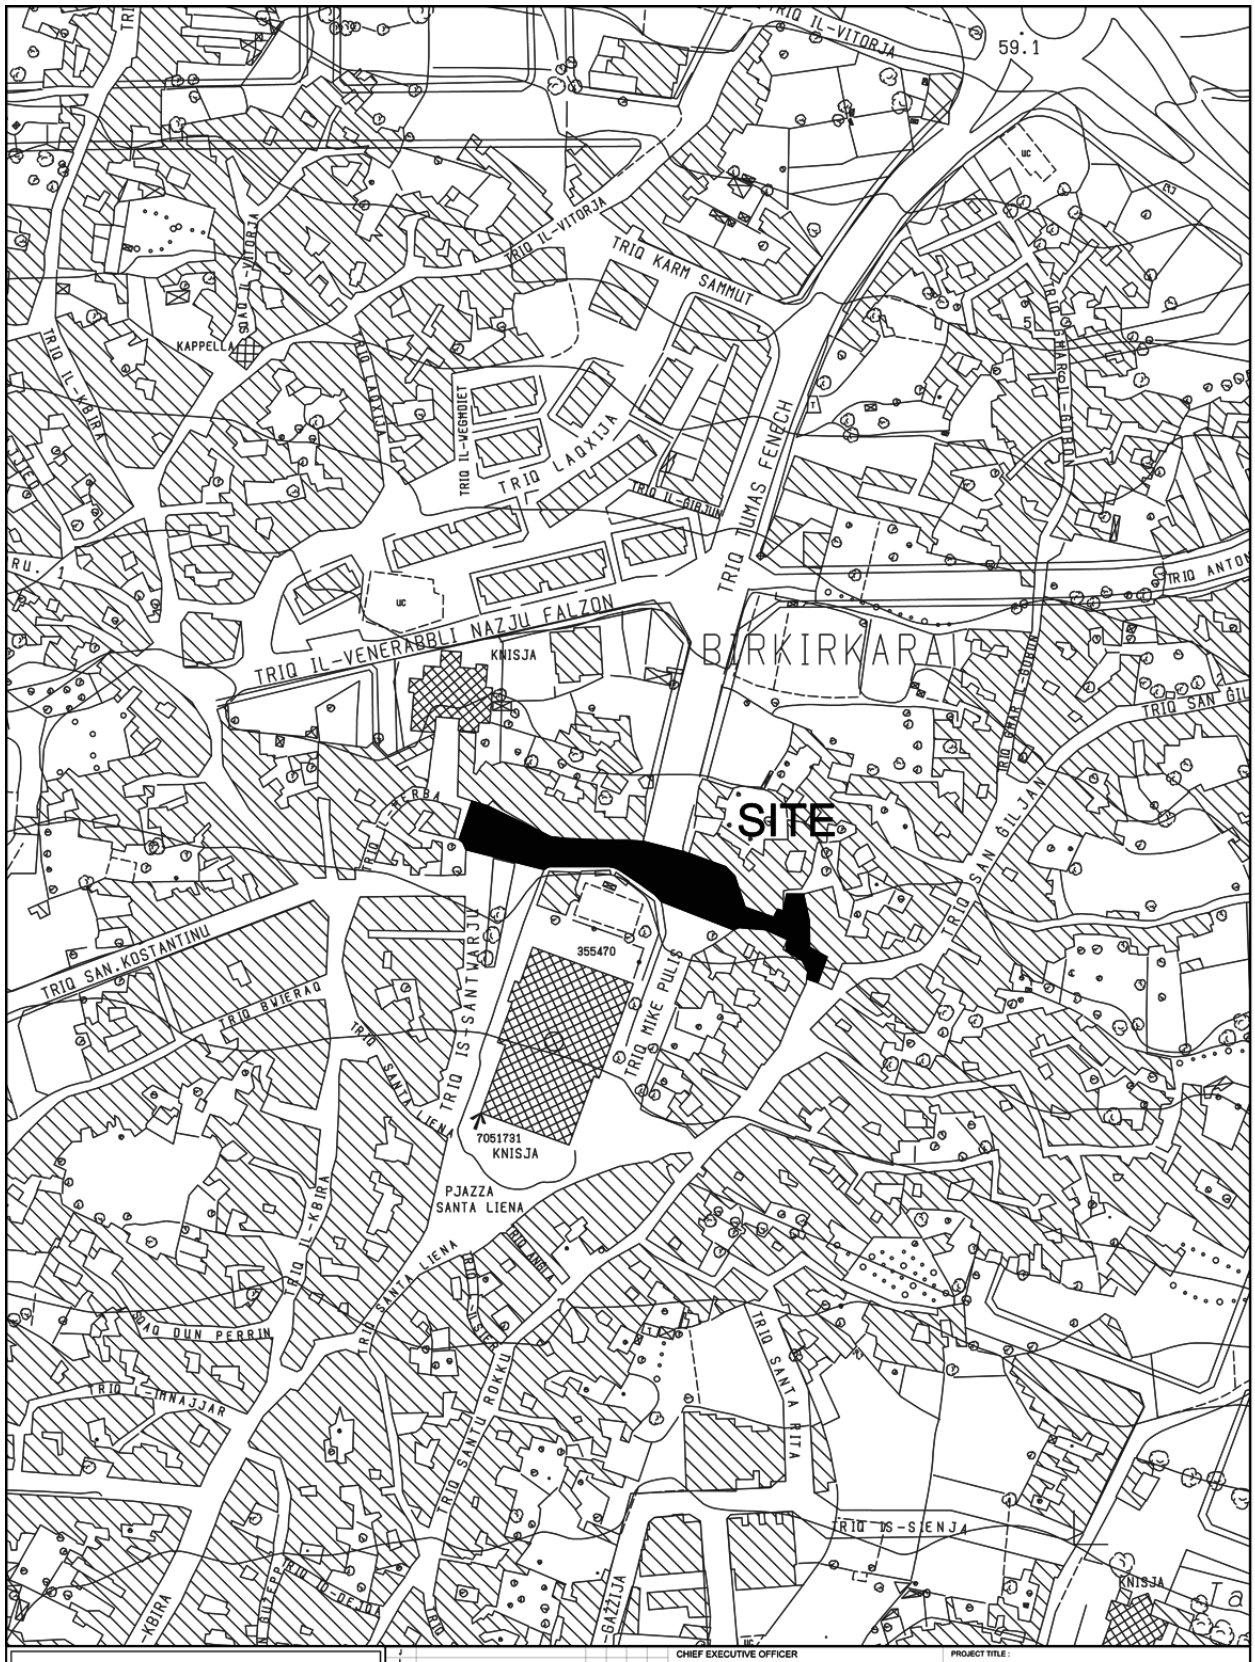


INFRASTRUCTURE MALTA


CHIEF EXECUTIVE OFFICER: Ing. Frederick Azzopardi			PROJECT TITLE: BIRKIRKARA		
ARCHITECT: D.V.			DRAWING TITLE: TRIQ HERBA SITE PLAN		
CHECKED BY: R.M.	DATE: APRIL 2018	FILE No: -	DRAWING No: RD109/18		
DRAWN BY: M.B.	SHEET SIZE: A4	SCALE: 1:2500	REVISION: A	SHEET No: 10	

Revision | Alterations | Drawn | Checked | Approved | Date

PROJECT No.: -

P:\Design\Common Area\Traffic Management\2018\Birkirkara\2018 Birkirkara.dwg

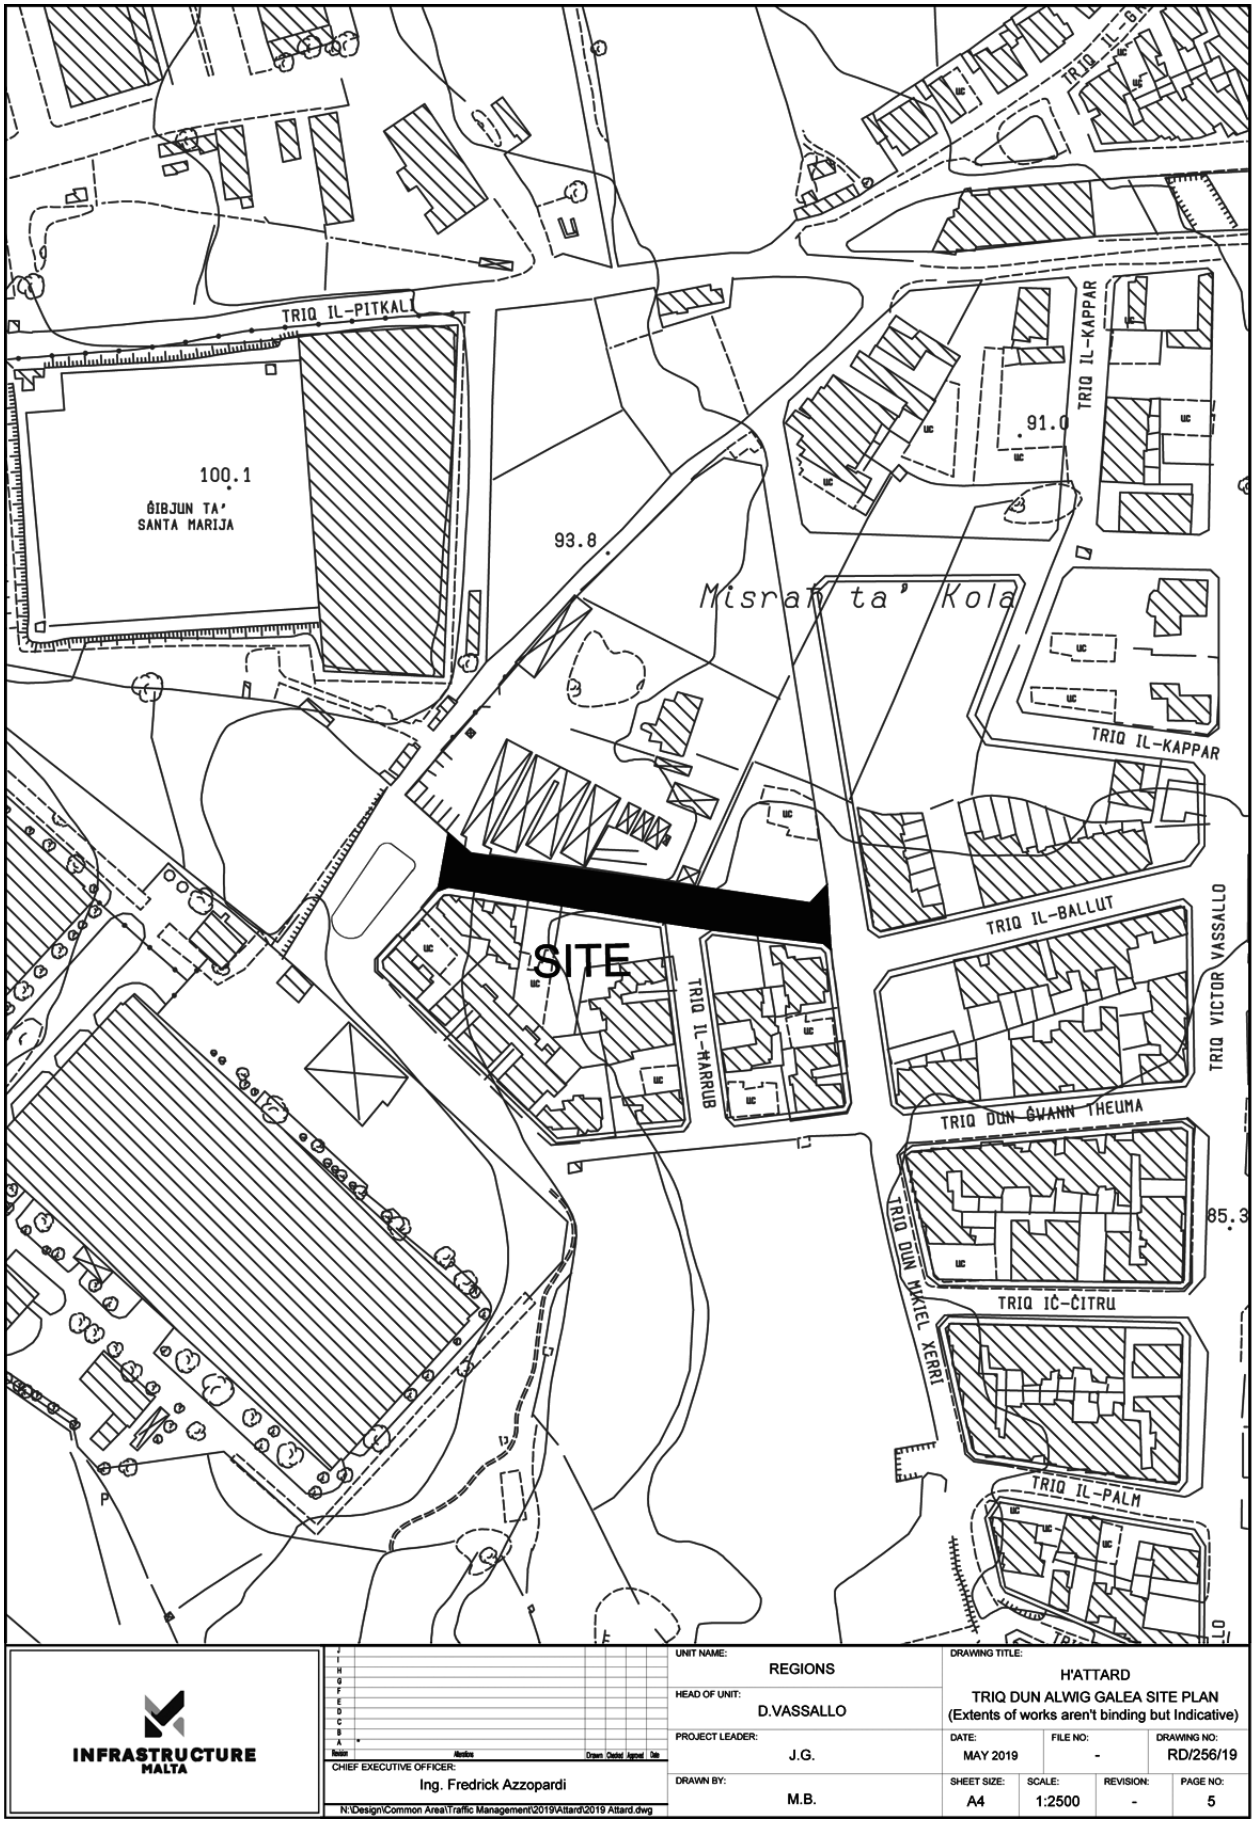
TRIQ IL-PITKALI
100.1
ĠIBJUN TA'
SANTA MARIJA
93.8
Misraħ ta' Kola
91.0
TRIQ IL-KAPPAR
TRIQ IL-KAPPAR
SITE
TRIQ IL-BALLUT
TRIQ IL-ĦARRUB
TRIQ VICTOR VASSALLO
TRIQ DUN ĠWANN THEUMA
85.3
TRIQ DUN MIKIEL XERRI
TRIQ IĊ-ĊITRU
TRIQ IL-PALM
INFRASTRUCTURE
MALTA
CHIEF EXECUTIVE OFFICER:
Ing. Fredrick Azzopardi
N:\Design\Common Area\Traffic Management\2019\Attard\2019 Attard.dwg
UNIT NAME:
REGIONS
HEAD OF UNIT:
D.VASSALLO
PROJECT LEADER:
J.G.
DRAWN BY:
M.B.
DRAWING TITLE:
H'ATTARD
TRIQ DUN ALWIG GALEA SITE PLAN
(Extents of works aren't binding but Indicative)
DATE:
MAY 2019
FILE NO:
-
DRAWING NO:
RD/256/19
SHEET SIZE:
A4
SCALE:
1:2500
REVISION:
-
PAGE NO:
5

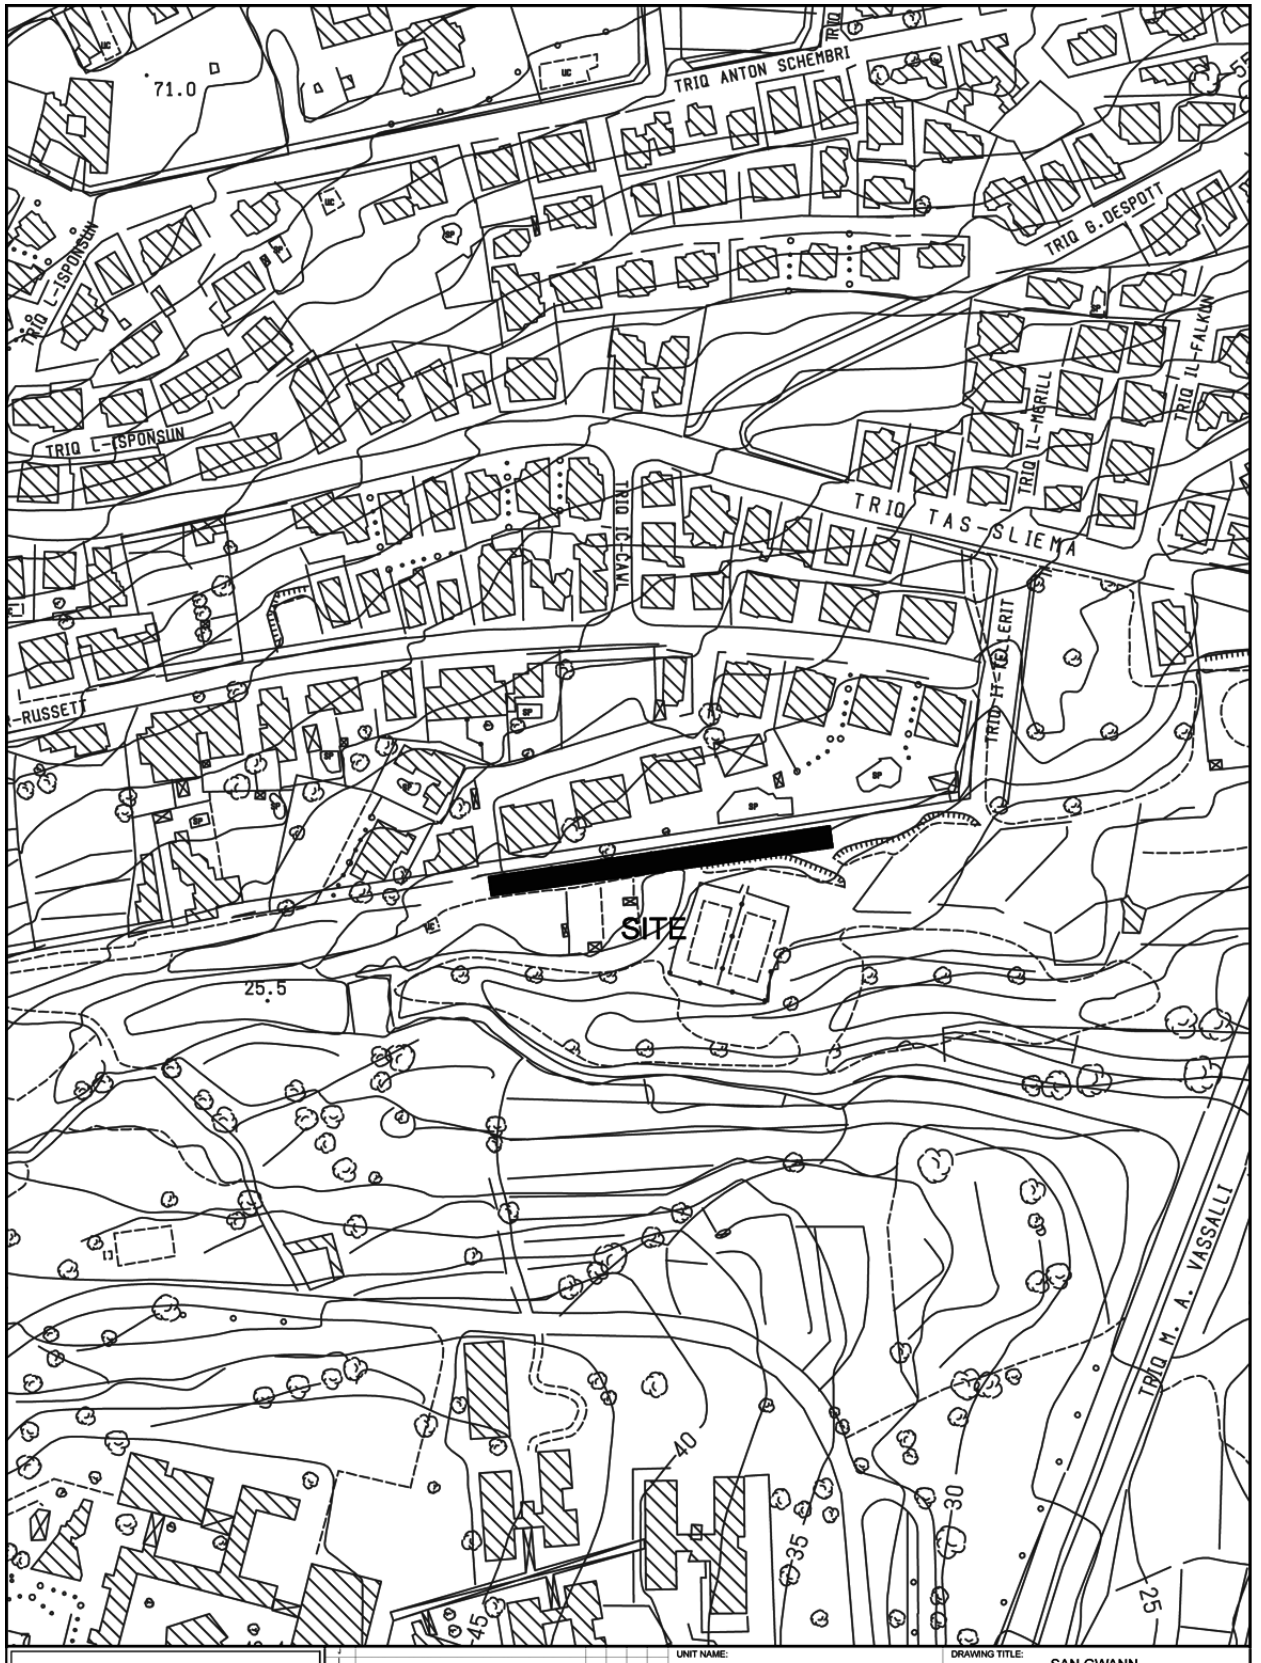


INFRASTRUCTURE MALTA

Revision	Alterations	Drawn	Checked	Approved	Date
J					
I					
H					
G					
F					
E					
D					
C					
B					
A	*				

CHIEF EXECUTIVE OFFICER: Ing. Fredrick Azzopardi

P:\Design\Common Area\Traffic Mangement\2018\San Gwann\2018 San Gwann.DWG

UNIT NAME: REGIONS	DRAWING TITLE: SAN GWANN PO TRIQ WIED GHOLLIEQA SITE PLAN (Extents of Works are not binding but indicative)			
HEAD OF UNIT: D.VASSALLO				
PROJECT LEADER: -	DATE: APRIL 2018	FILE NO: -	DRAWING NO: RD122/18	
DRAWN BY: M.B.	SHEET SIZE: A4	SCALE: 1:2500	REVISION: A	PAGE NO: 1

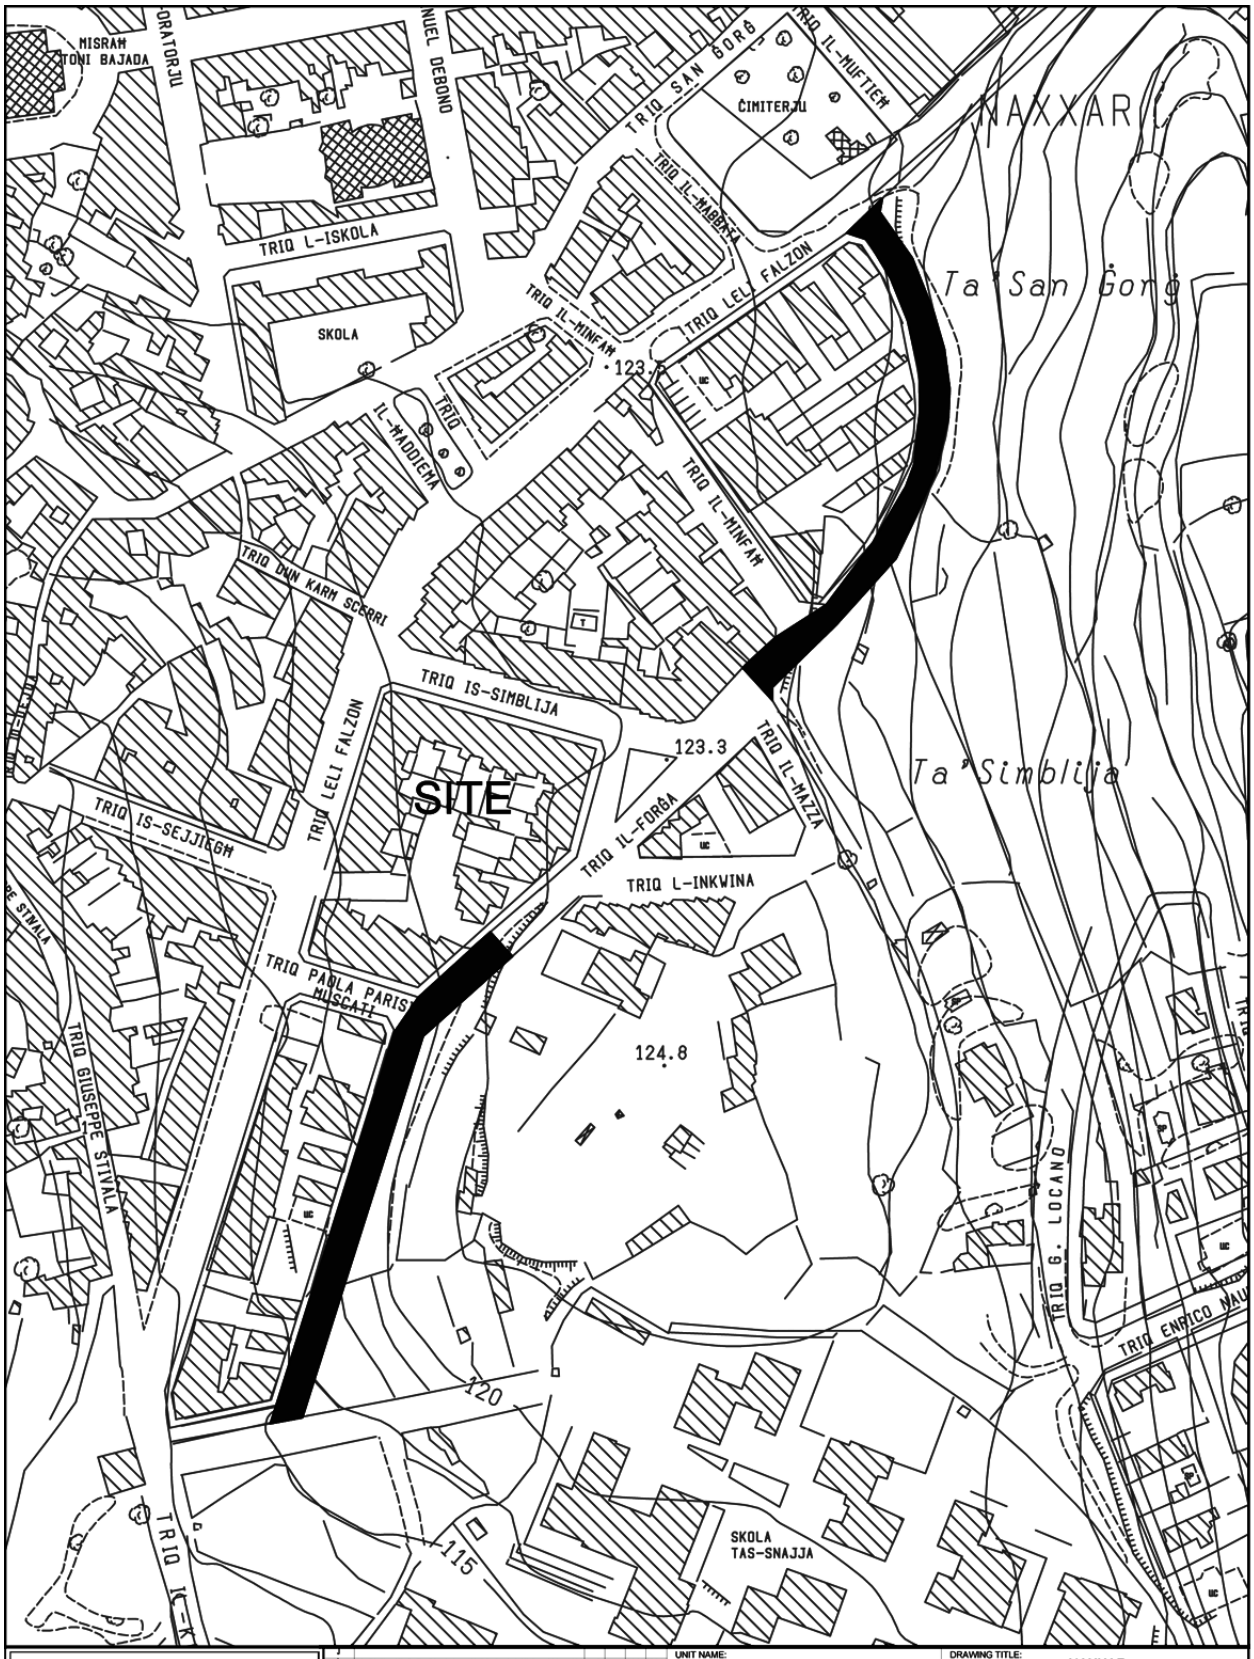

INFRASTRUCTURE MALTA

Revision	Alterations	Drawn	Checked	Approved	Date	

CHIEF EXECUTIVE OFFICER: Ing. Fredrick Azzopardi

COMPUTER PATH:\\ Design\Common Area\Traffic Management\2019\Naxxar

UNIT NAME: REGIONS

HEAD OF UNIT: D.Vassallo


PROJECT LEADER: -

DRAWN BY: -

DRAWING TITLE: NAXXAR
P/O TRIQ IL-FORGA SITE PLAN
(Extents of works AREN'T binding but indicative)


DATE:	FILE NO:	DRAWING NO:
APRIL 2018	-	RD/143/18

SHEET SIZE:	SCALE:	REVISION:	PAGE NO:
A4	1 : 2500	A	2

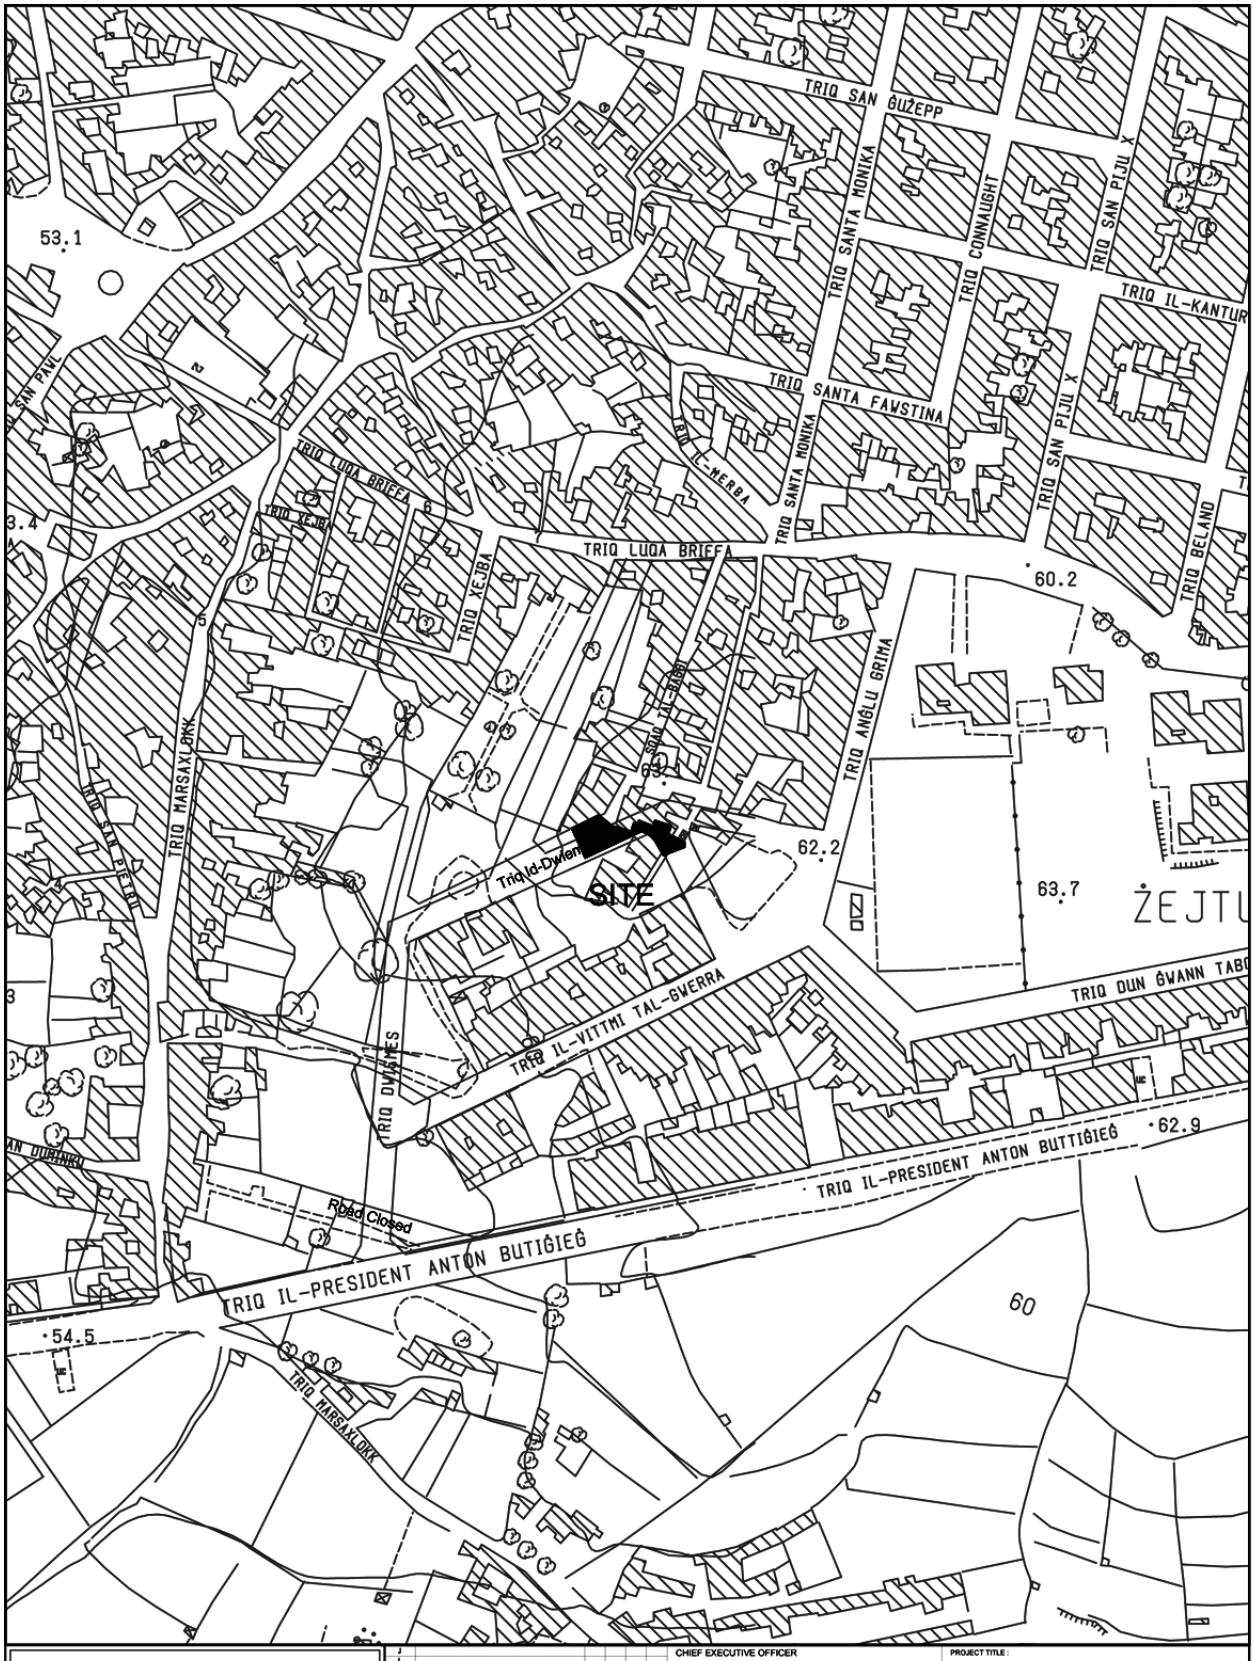

INFRASTRUCTURE MALTA	CHIEF EXECUTIVE OFFICER: Ing. F. Azzopardi	PROJECT TITLE: IZ-ZEJTUN	
	ARCHITECT: D.V.	DRAWING TITLE: P/O TRIQ DWIEMES SITE PLAN	
	CHECKED BY: -	DATE: APRIL 2018	FILE No: -	DRAWING No: RD/117/18
PROJECT No.: -	DRAWN BY: M.B.	SHEET SIZE: A4	SCALE: 1 : 2500	REVISION: A	SHEET No: 2

P:\Design\Common Area\Traffic Management\2018\Zejtun\2018 Zejtun.DWG

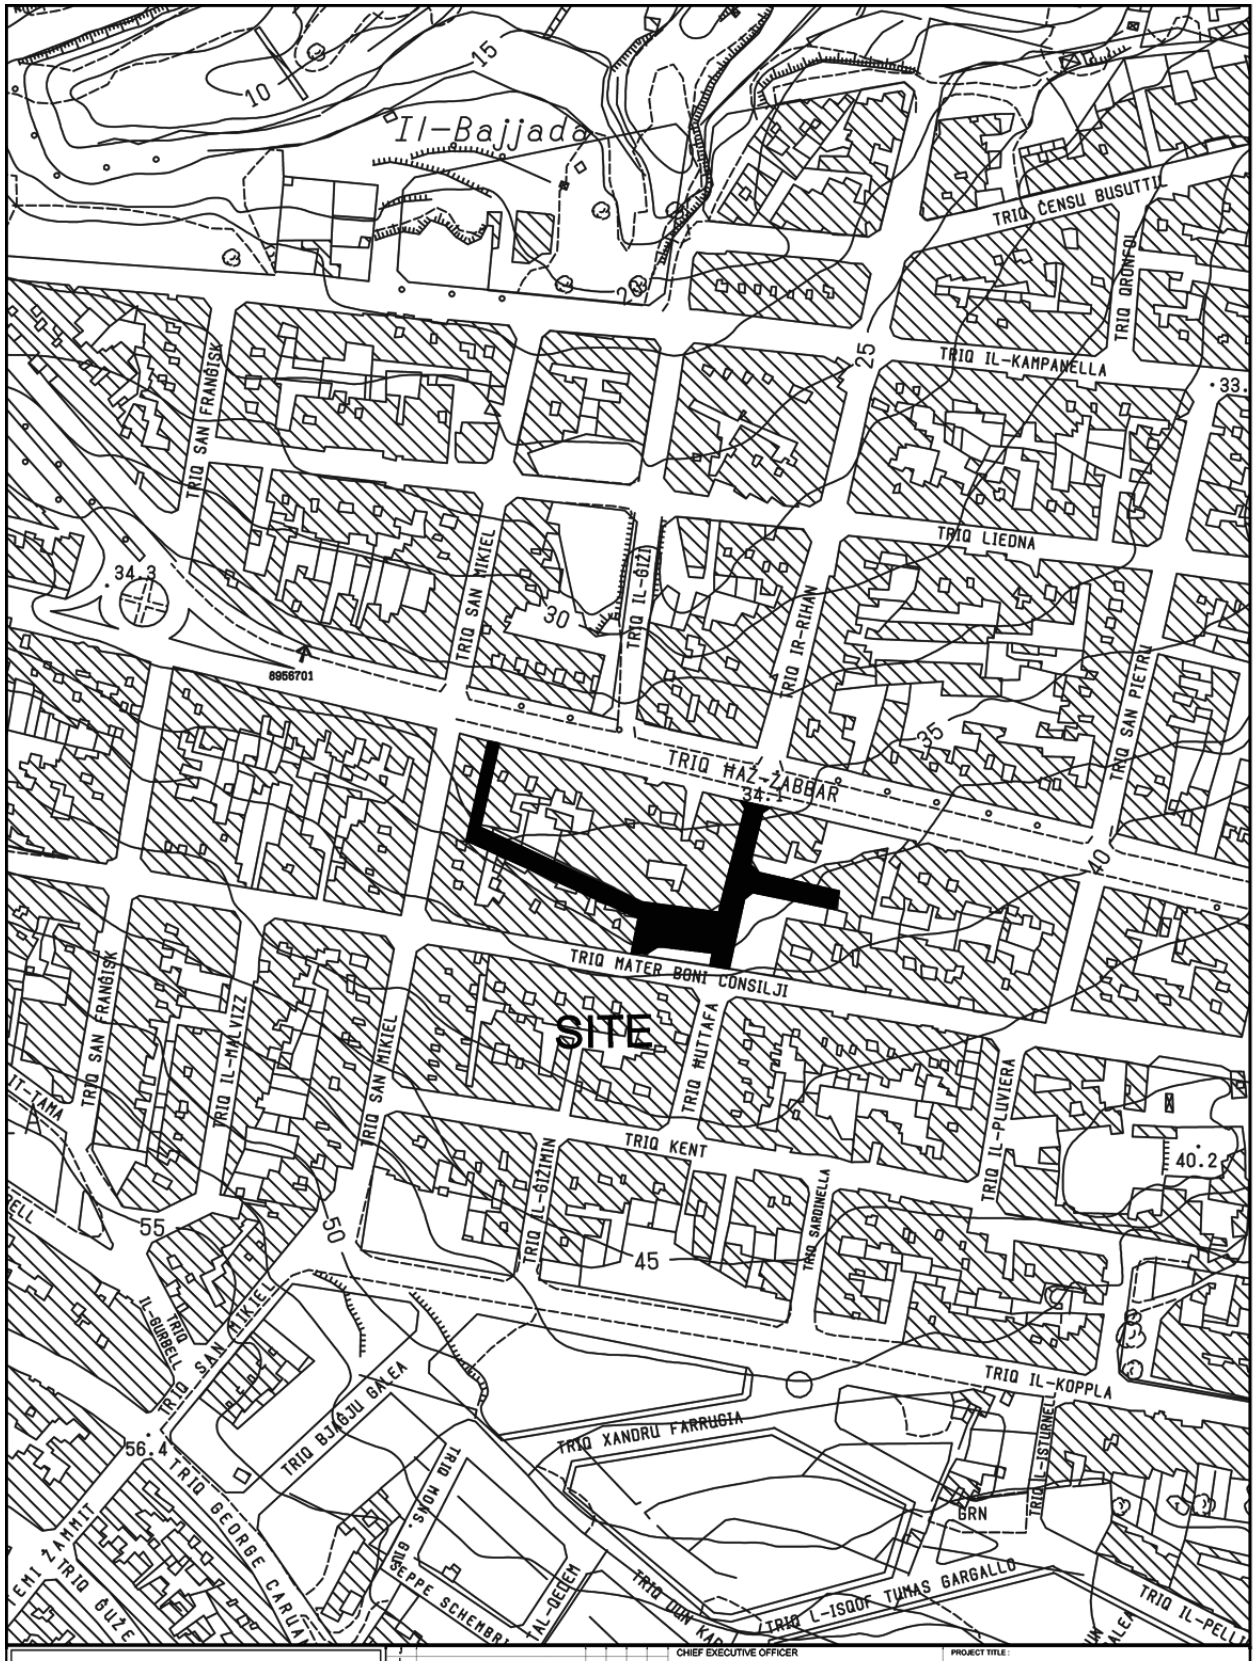


INFRASTRUCTURE MALTA

CHIEF EXECUTIVE OFFICER: Ing. Frederick Azzopardi			PROJECT TITLE: IL-FGURA		
ARCHITECT: D.V.			DRAWING TITLE: SQAQ RJALLU SITE PLAN		
CHECKED BY: -	DATE: SEPL 2019	FILE No: -	DRAWING No: RD137/18		
DRAWN BY: M.B.	SHEET SIZE: A4	SCALE: 1 : 2500	REVISION: B	SHEET No: 1	

PROJECT No.: -

P:\Design\Common Area\Traffic Management\2018\Figura\2018 Figura.dwg

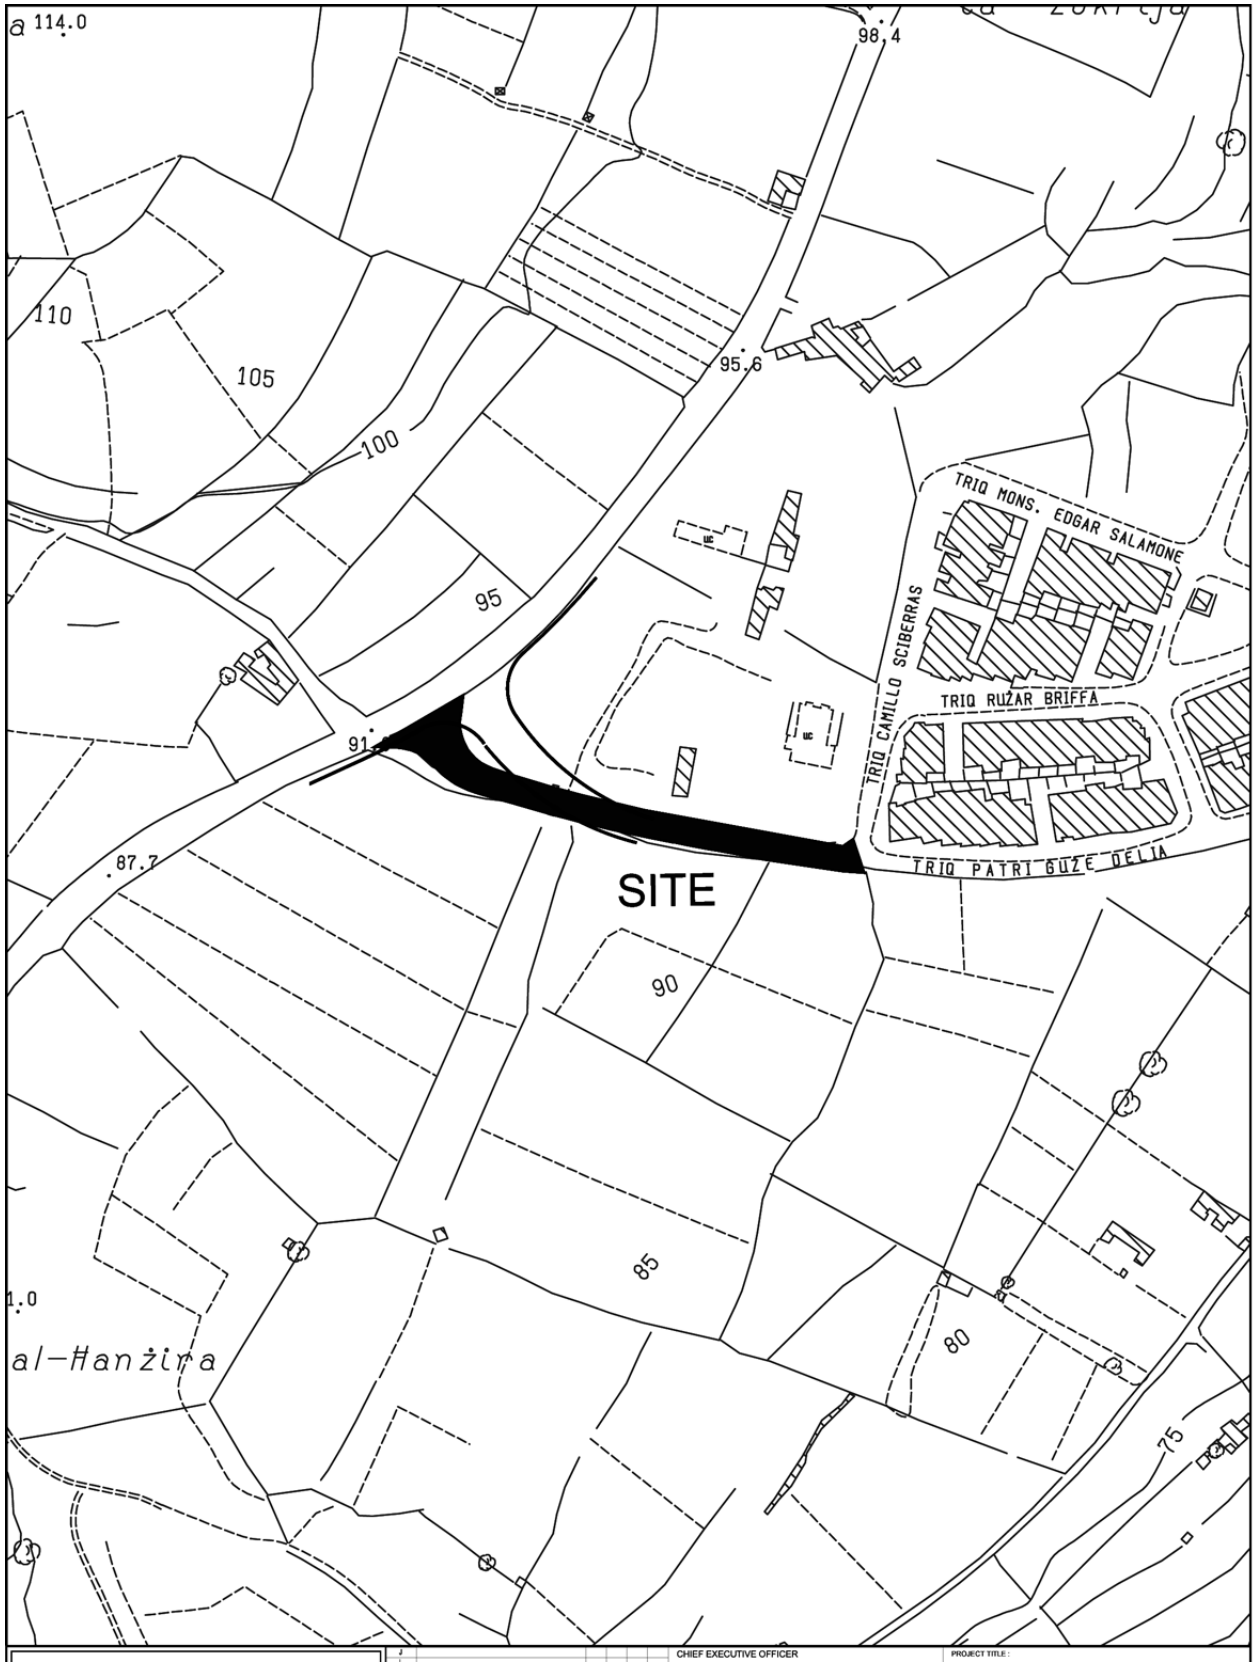


INFRASTRUCTURE MALTA

CHIEF EXECUTIVE OFFICER	Ing. F.Azzopardi
ARCHITECT	-
CHECKED BY	-
DRAWN BY	-
PROJECT TITLE :	IL-MOSTA
DRAWING TITLE :	TRIQ PATRI GUZE DELIA SITE PLAN
DATE :	Sep 2019
FILE No :	RD321/16
DRAWING No :	RD61/17
SHEET SIZE	A4
SCALE :	1 : 2500
REVISION :	B
SHEET No :	1
PROJECT No. :	-

Revision Alterations Drawn Checked Approved Date


Comp. Path : P:\Design\Common Area\Traffic Management\2017\Mosta\2017 Mosta.dwg

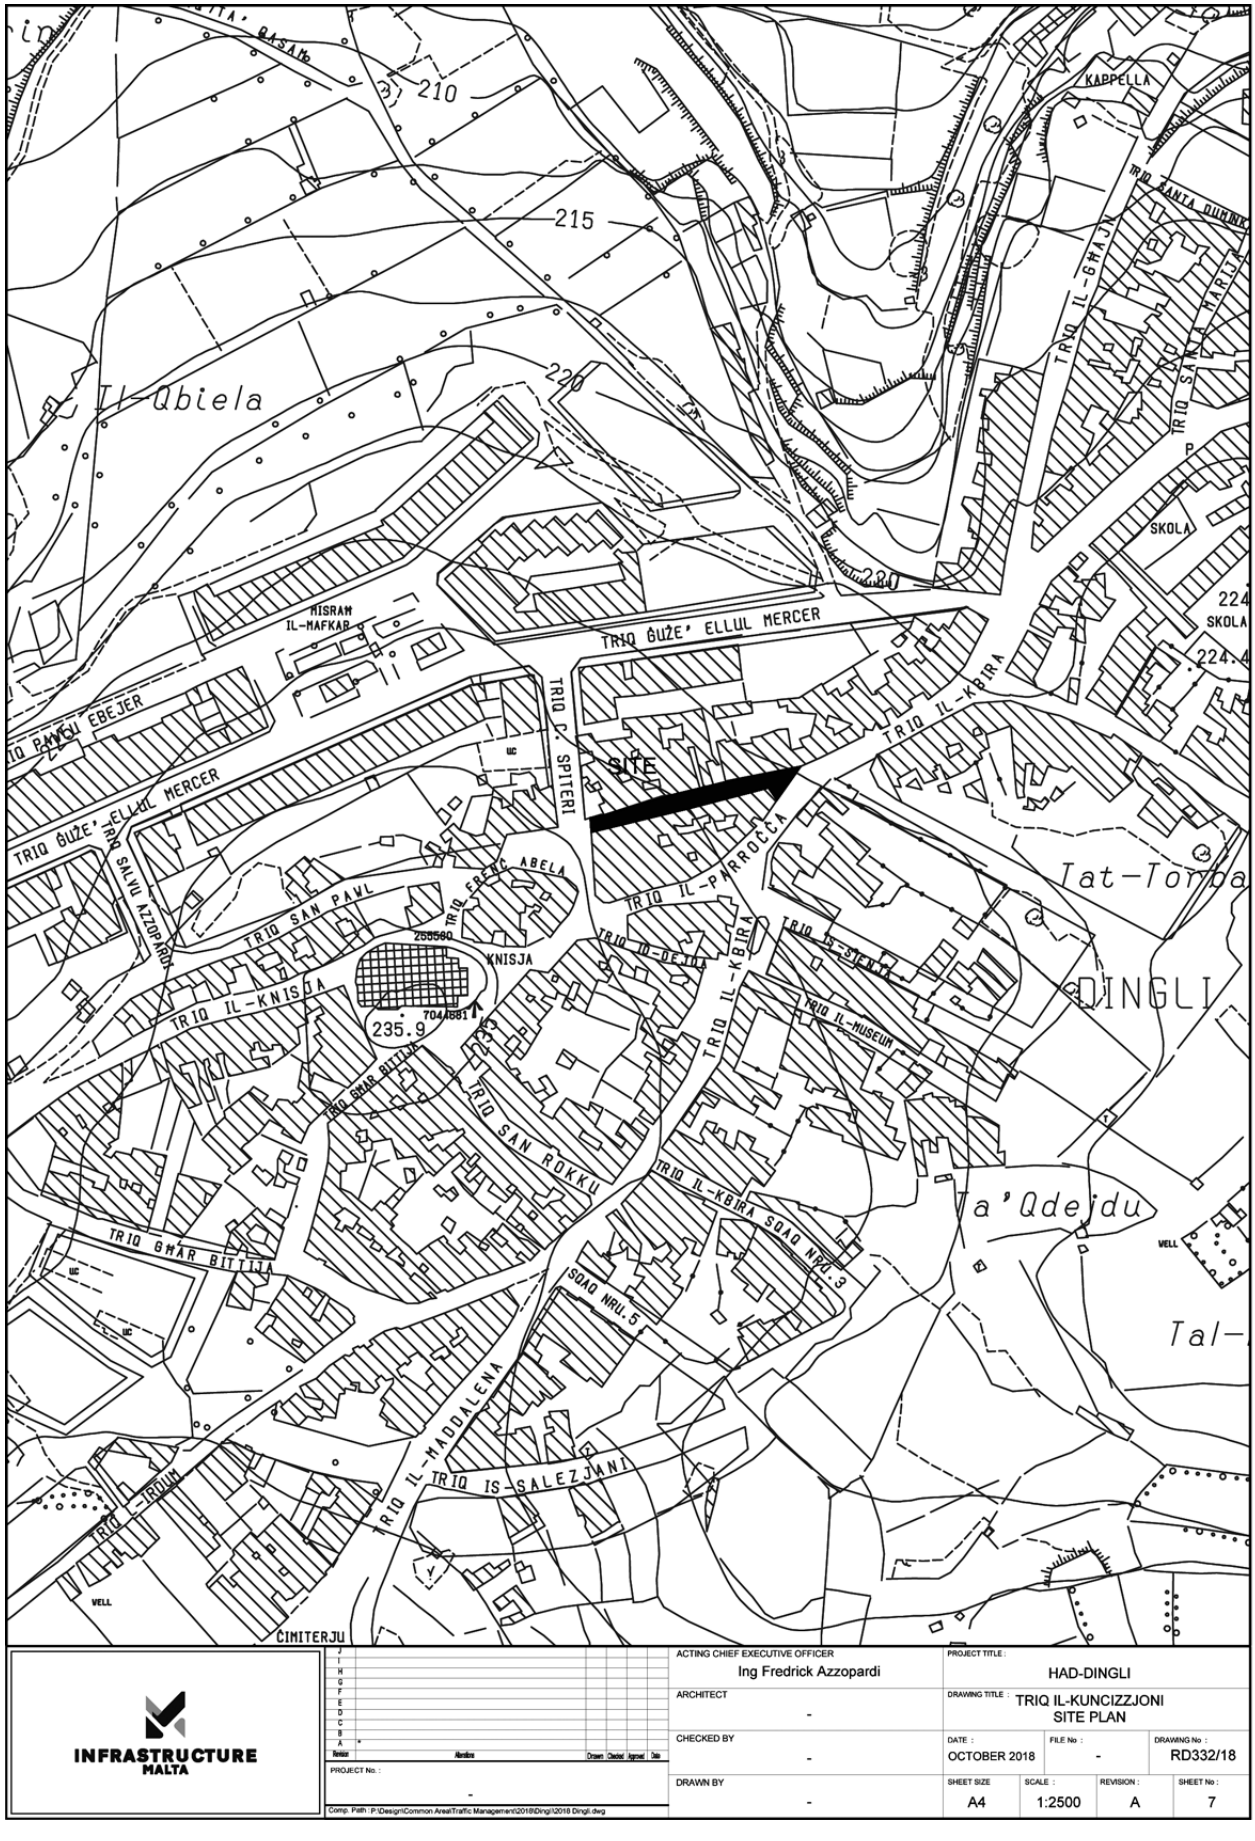

INFRASTRUCTURE MALTA	ACTING CHIEF EXECUTIVE OFFICER: Ing Fredrick Azzopardi	PROJECT TITLE: HAD-DINGLI	
	ARCHITECT: -	DRAWING TITLE: TRIQ IL-KUNCIZZJONI SITE PLAN	
	CHECKED BY: -	DATE: OCTOBER 2018 / FILE No: - / DRAWING No: RD332/18	
	DRAWN BY: -	SHEET SIZE: A4 / SCALE: 1:2500 / REVISION: A / SHEET No: 7	

PROJECT No.: -

Comp. Path : P:\Design\Common Area\Traffic Management\2018\Dingli\2018 Dingli.dwg

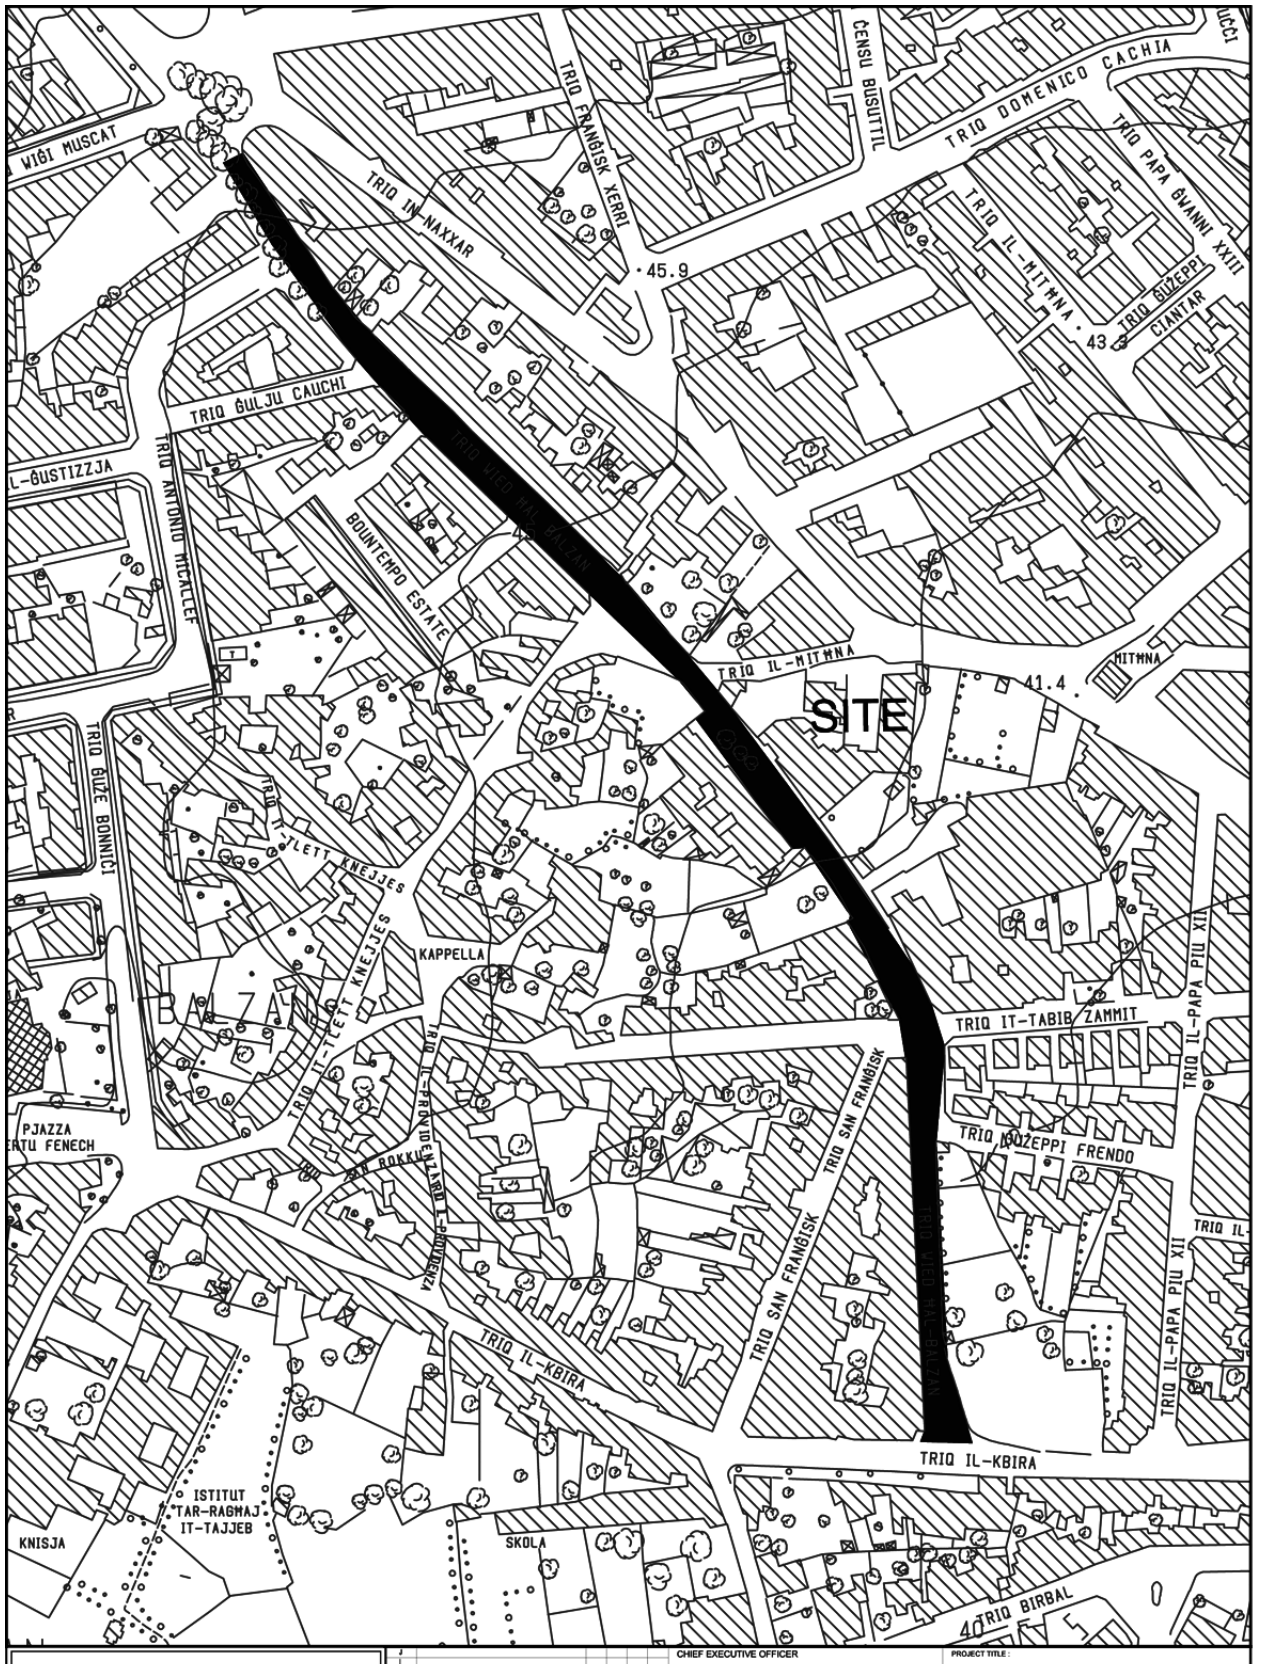

INFRASTRUCTURE MALTA

CHIEF EXECUTIVE OFFICER: Ing.F.Azzopardi	PROJECT TITLE: BALZAN		
ARCHITECT: D.V.	DRAWING TITLE: TRIQ WIED HAL BALZAN SITE PLAN		
CHECKED BY: -	DATE: JUNE 2018	FILE No: -	DRAWING No: RD184/18
DRAWN BY: M.B.	SHEET SIZE: A4	SCALE: 1:2500	REVISION: A / SHEET No: 1

PROJECT No.: -

P:\Design\Common Area\Traffic Management\2018\Balzan\2018 Balzan.dwg