
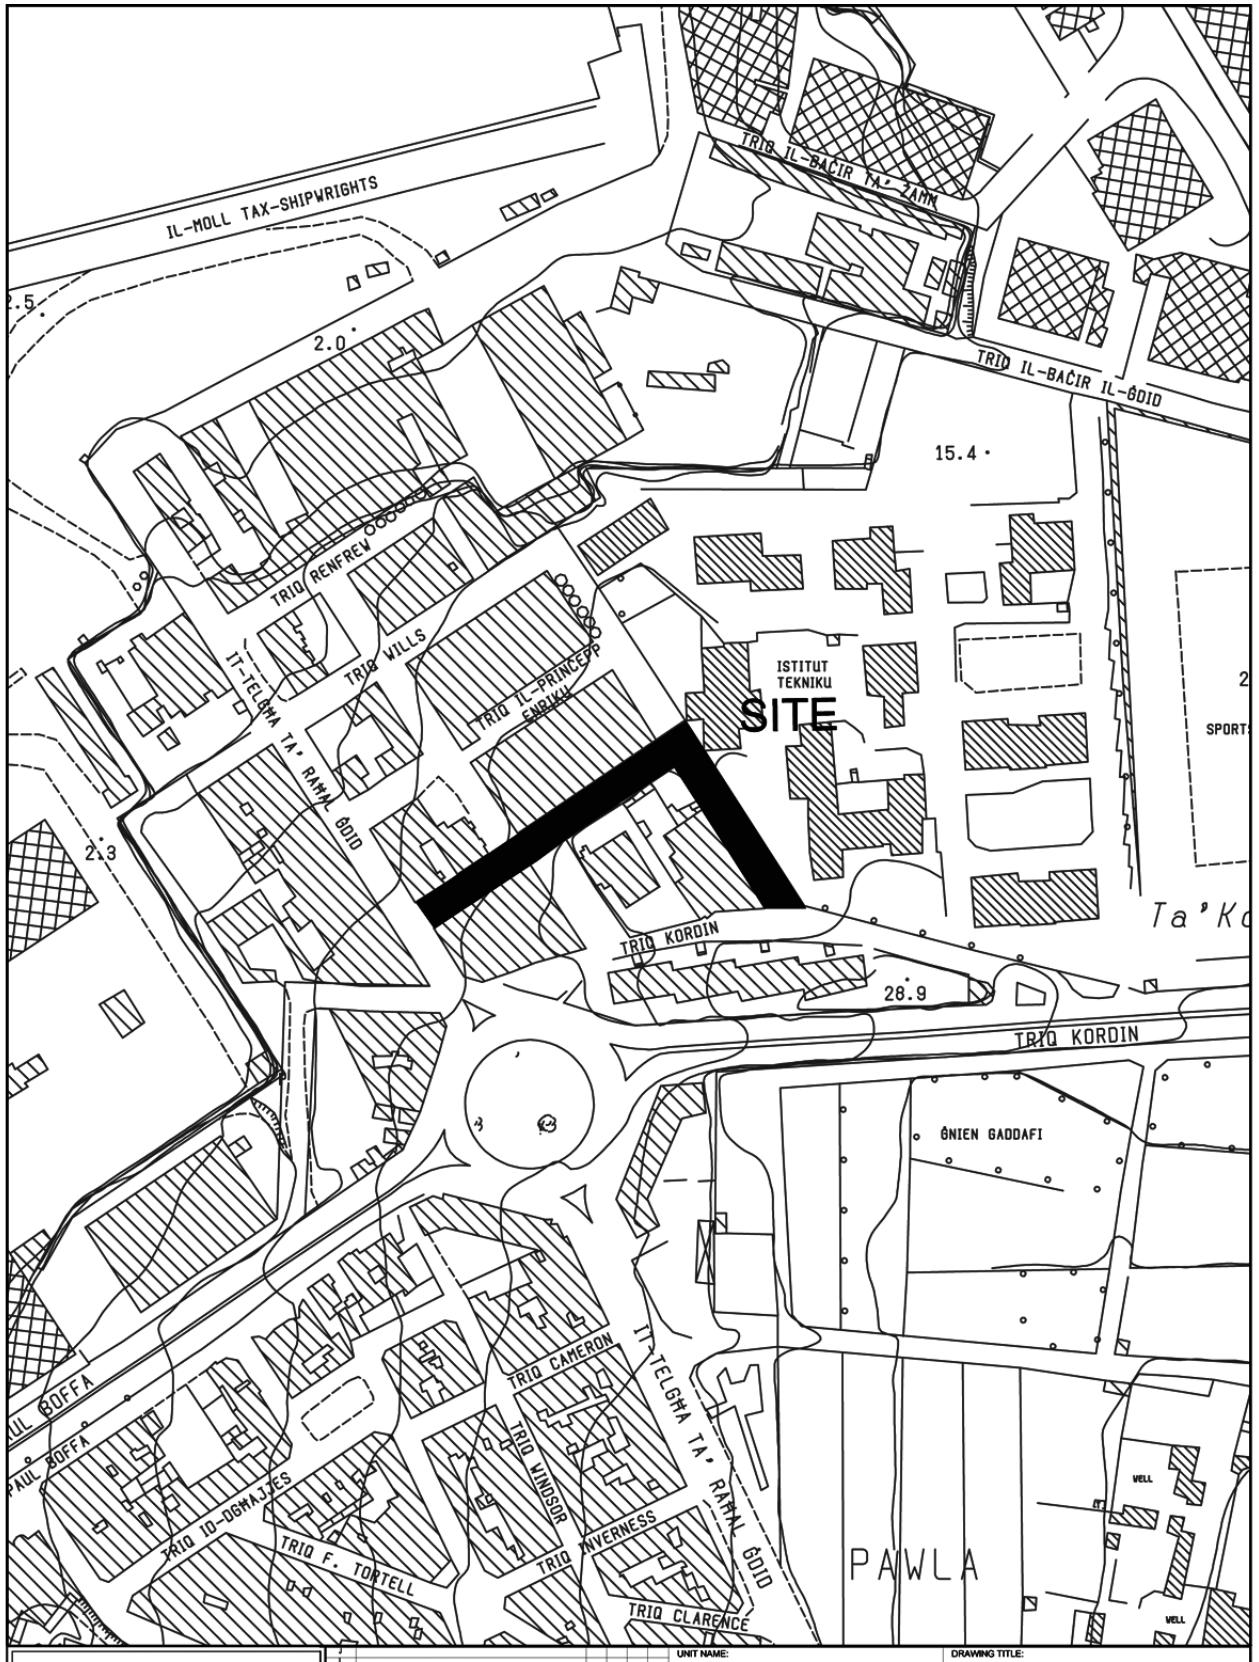


INFRASTRUCTURE MALTA

UNIT NAME: REGIONS	DRAWING TITLE: PAOLA TRIQ PRINCIPESSA MARIJA SITE PLAN (Extents of works aren't binding but Indicative)			
HEAD OF UNIT: D.VASSALLO				
PROJECT LEADER: N.G.	DATE: JULY 2019	FILE NO: IM629/19	DRAWING NO: RD/309/19	
DRAWN BY: L.B.	SHEET SIZE: A4	SCALE: 1:2500	REVISION: -	PAGE NO: 6


CHIEF EXECUTIVE OFFICER: Ing. Fredrick Azzopardi

N:\Design\Common Area\Traffic Management\2019\Paola\2019 Paola.dwg

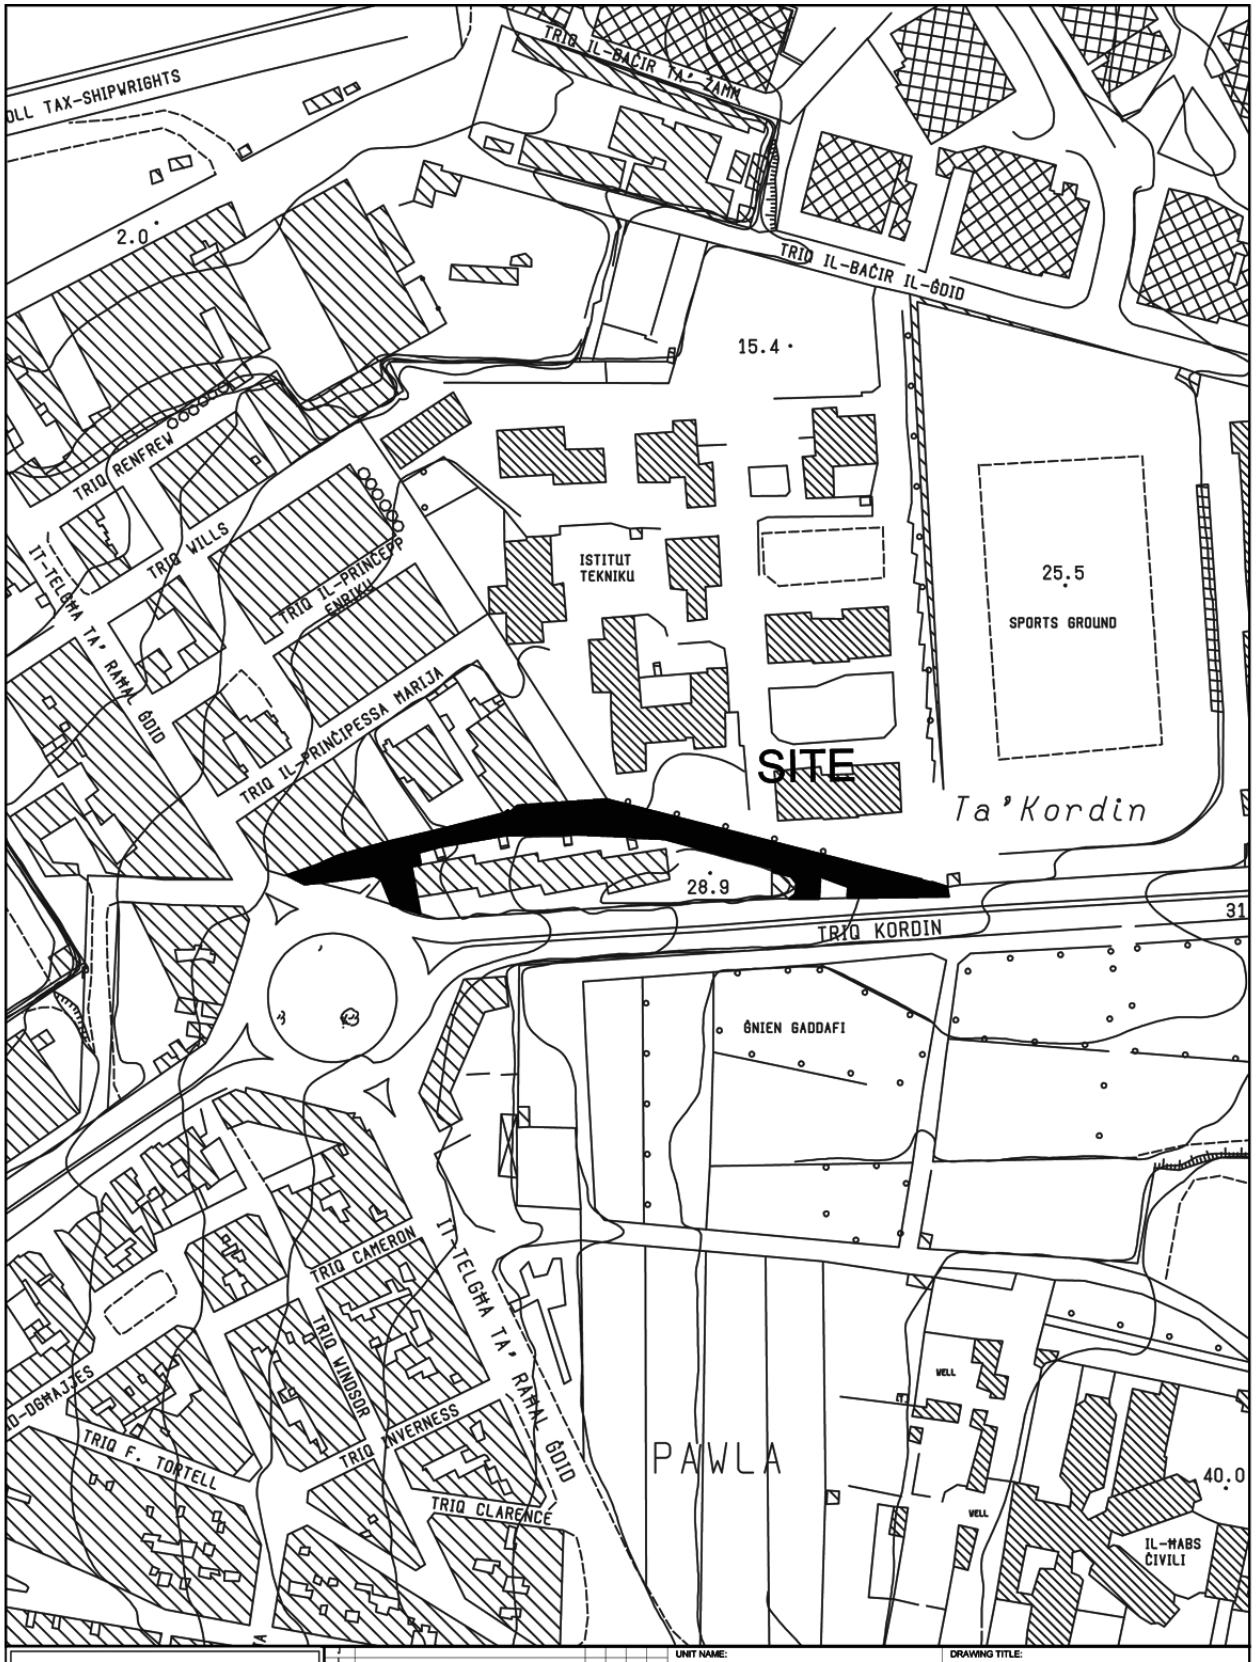


INFRASTRUCTURE MALTA


CHIEF EXECUTIVE OFFICER: Ing. Fredrick Azzopardi	UNIT NAME: REGIONS	DRAWING TITLE: PAOLA TRIQ KORDIN SITE PLAN (Extents of works aren't binding but Indicative)		
N:\Design\Common Area\Traffic Management\2019\Paola\2019 Paola.dwg	HEAD OF UNIT: D.VASSALLO			
	PROJECT LEADER: N.G.	DATE: JULY 2019	FILE NO: IM629/19	DRAWING NO: RD/308/19
	DRAWN BY: L.B.	SHEET SIZE: A4	SCALE: 1:2500	REVISION: - / PAGE NO: 5

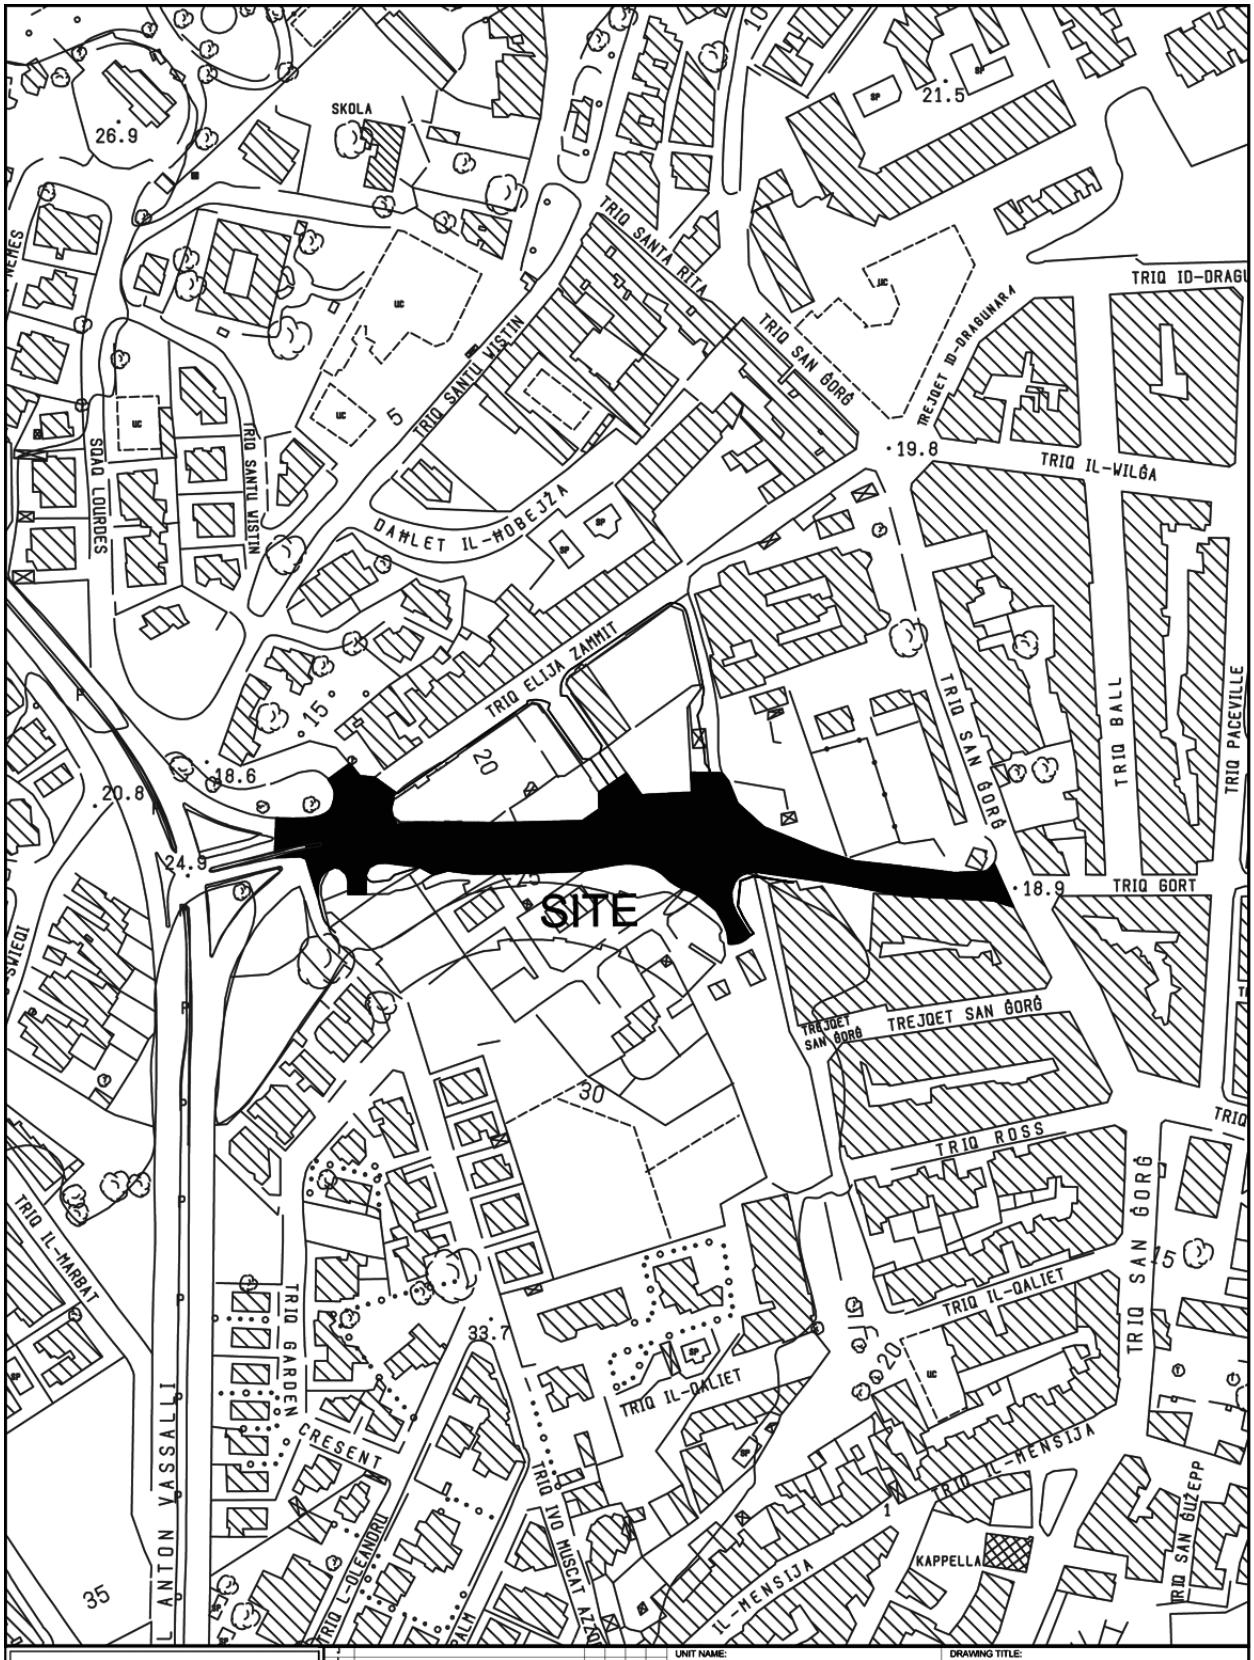


INFRASTRUCTURE MALTA		UNIT NAME: REGIONS	DRAWING TITLE: SAN GILJAN TRIQ SANT' ANDRIJA SITE PLAN (Extents of works aren't binding but Indicative)
	CHIEF EXECUTIVE OFFICER: Ing. Fredrick Azzopardi	HEAD OF UNIT: D.VASSALLO	
		PROJECT LEADER: G.G.	DATE: APRIL 2019 / FILE NO: RD338/18 / DRAWING NO: RD/232/19
	N:\Design\Common Area\Traffic Management\2019\San Giljan\2019 San Giljan.dwg	DRAWN BY: M.B.	SHEET SIZE: A4 / SCALE: 1:2500 / REVISION: A / PAGE NO: 5

MOSTA
TRIQ SAN PAWL TAL-QLIEGHA
TRIQ TAS-SRUEBEK
SITE
INFRASTRUCTURE MALTA
UNIT NAME: REGIONS
HEAD OF UNIT: D.V.
PROJECT LEADER: G.G.
CHIEF EXECUTIVE OFFICER: Ing. Fredrick Azzopardi
DRAWN BY: M.B.
DRAWING TITLE: MOSTA UTILITIES SITE PLAN
DATE: SEP 2019
SHEET SIZE: A3
SCALE: 1:5000
FILE NO: -
REVISION: -
DRAWING NO: -
SHEET No: 23
N:\Design\Common Area\Traffic Management\2019\Mosta\2019 Mosta.dwg

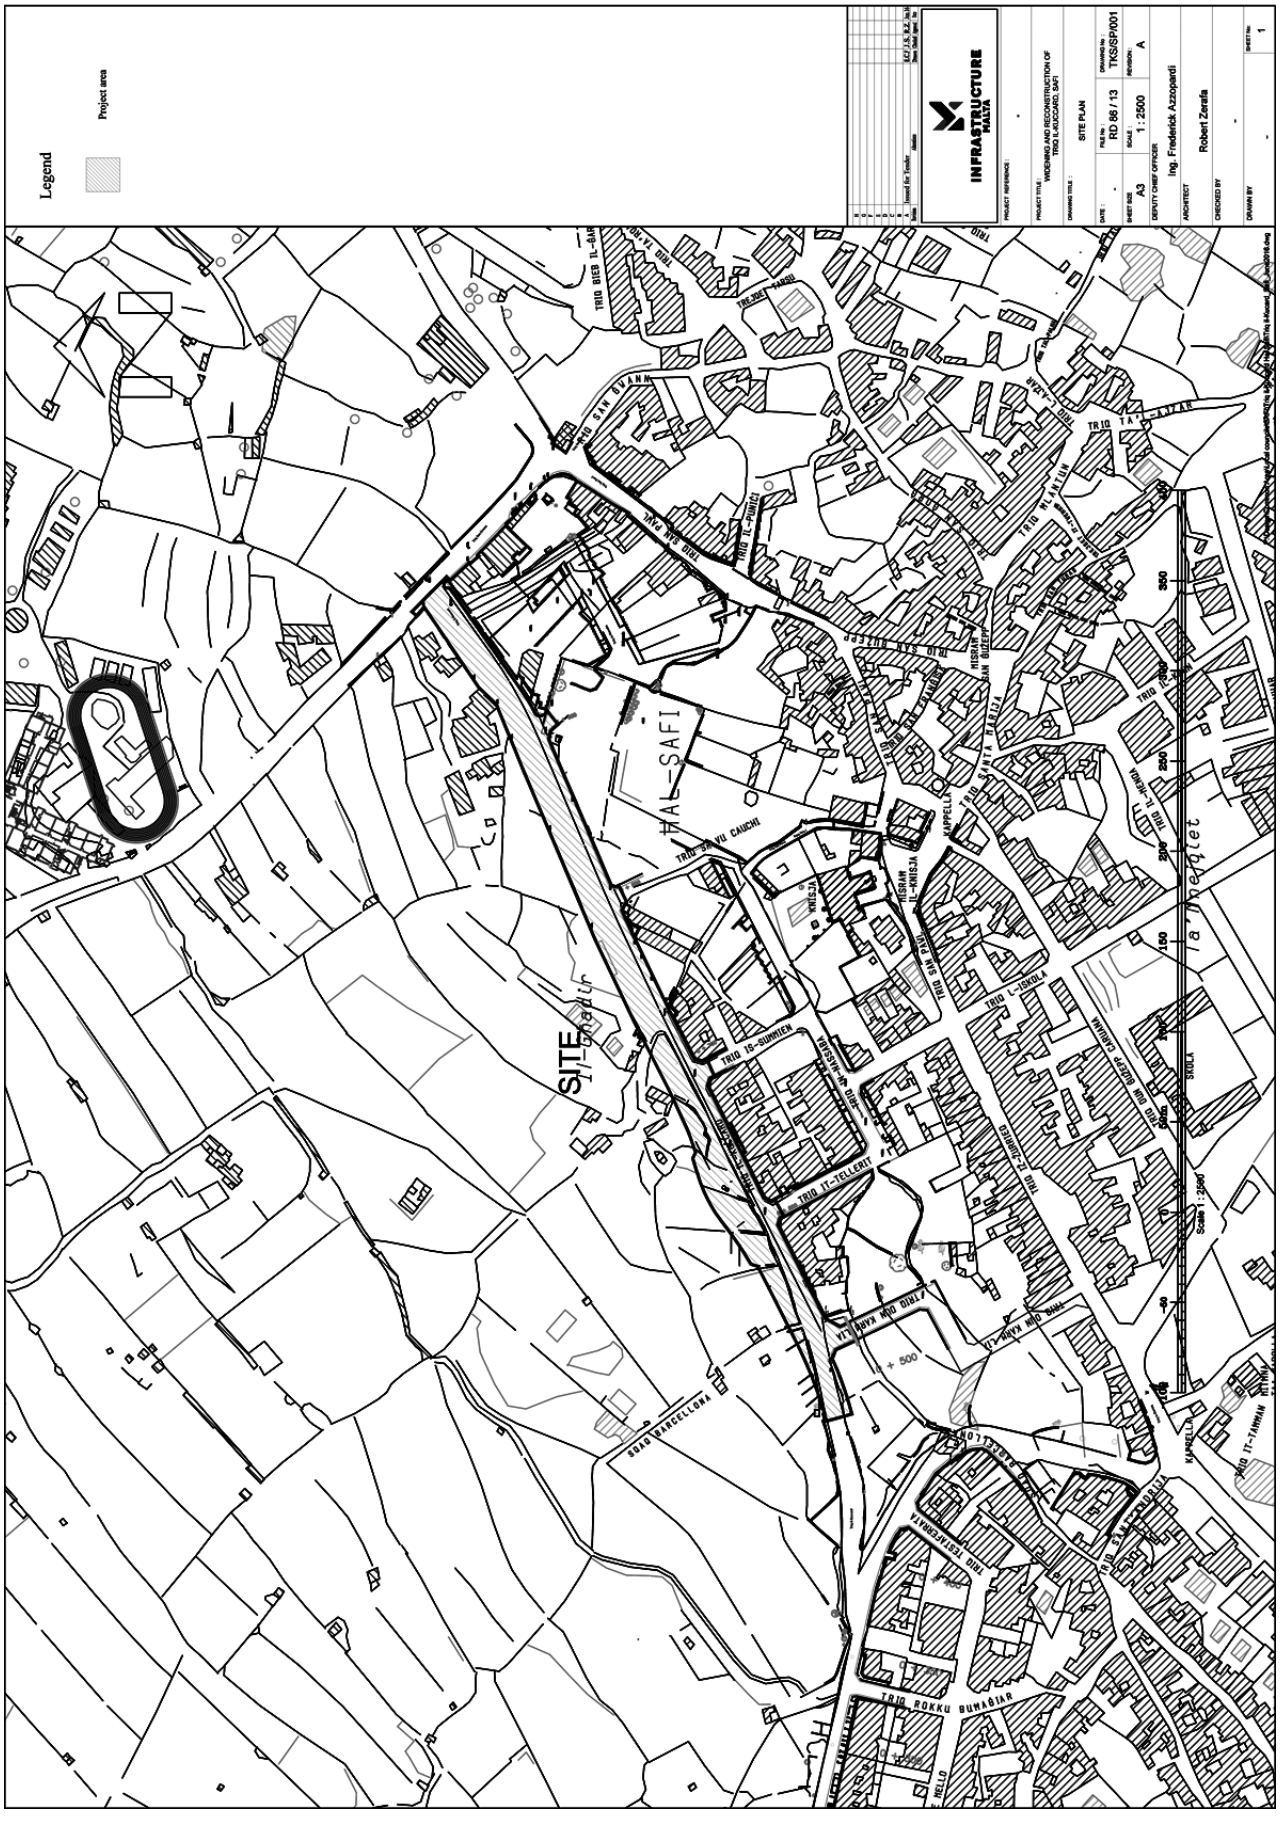
Legend
Project area
INFRASTRUCTURE MALTA
WIDENING AND RECONSTRUCTION OF TRIQ L-IMGIEBEL, QAFI
SITE PLAN
RD 66 / 13
TK/SP/001
A
1 : 2500
A3
Ing. Frederick Azzopardi
Robert Zerafa
SITE
HAL-SAFI
TRIQ L-IMGIEBEL
TRIQ IS-SUMMIEN
TRIQ IT-TELLERIT
TRIQ ROKKU GUNAGIRA
TRIQ IL-KNISJA
SKOLA
Scale 1 : 2500

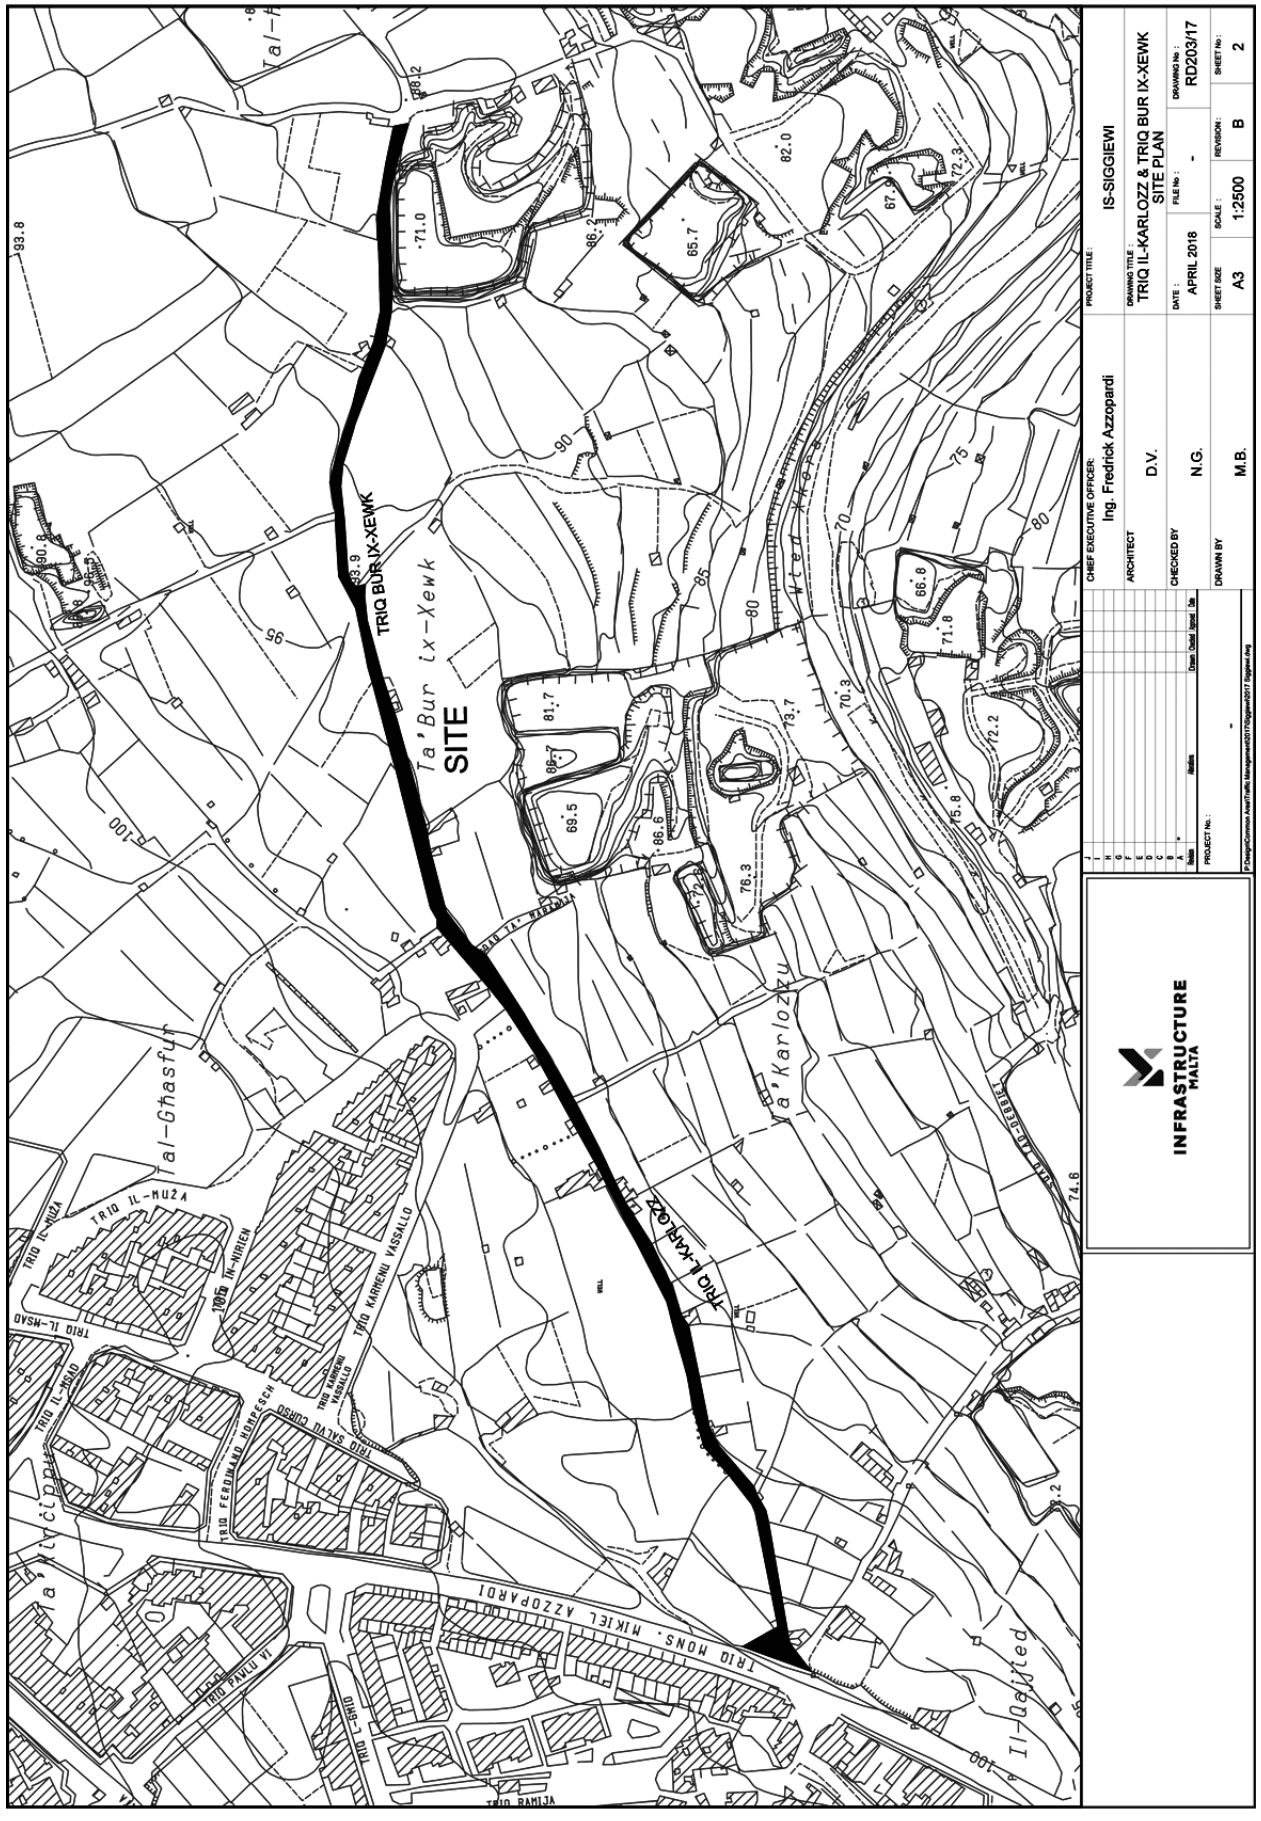
TRIQ BUR IX-XEWK
SITE
TRIQ IL-KARLOZZ
Ta'Bur ix-Xewk
Il-Qaxted
TRIO MONS. MIKIEL AZZOPARDI
INFRASTRUCTURE MALTA
IS-SIGGIEWI
TRIQ IL-KARLOZZ & TRIQ BUR IX-XEWK
SITE PLAN
Ing. Fredrick Azzopardi
D.V.
N.G.
M.B.
APRIL 2018
1:2500
A3
RD203/17
B
2

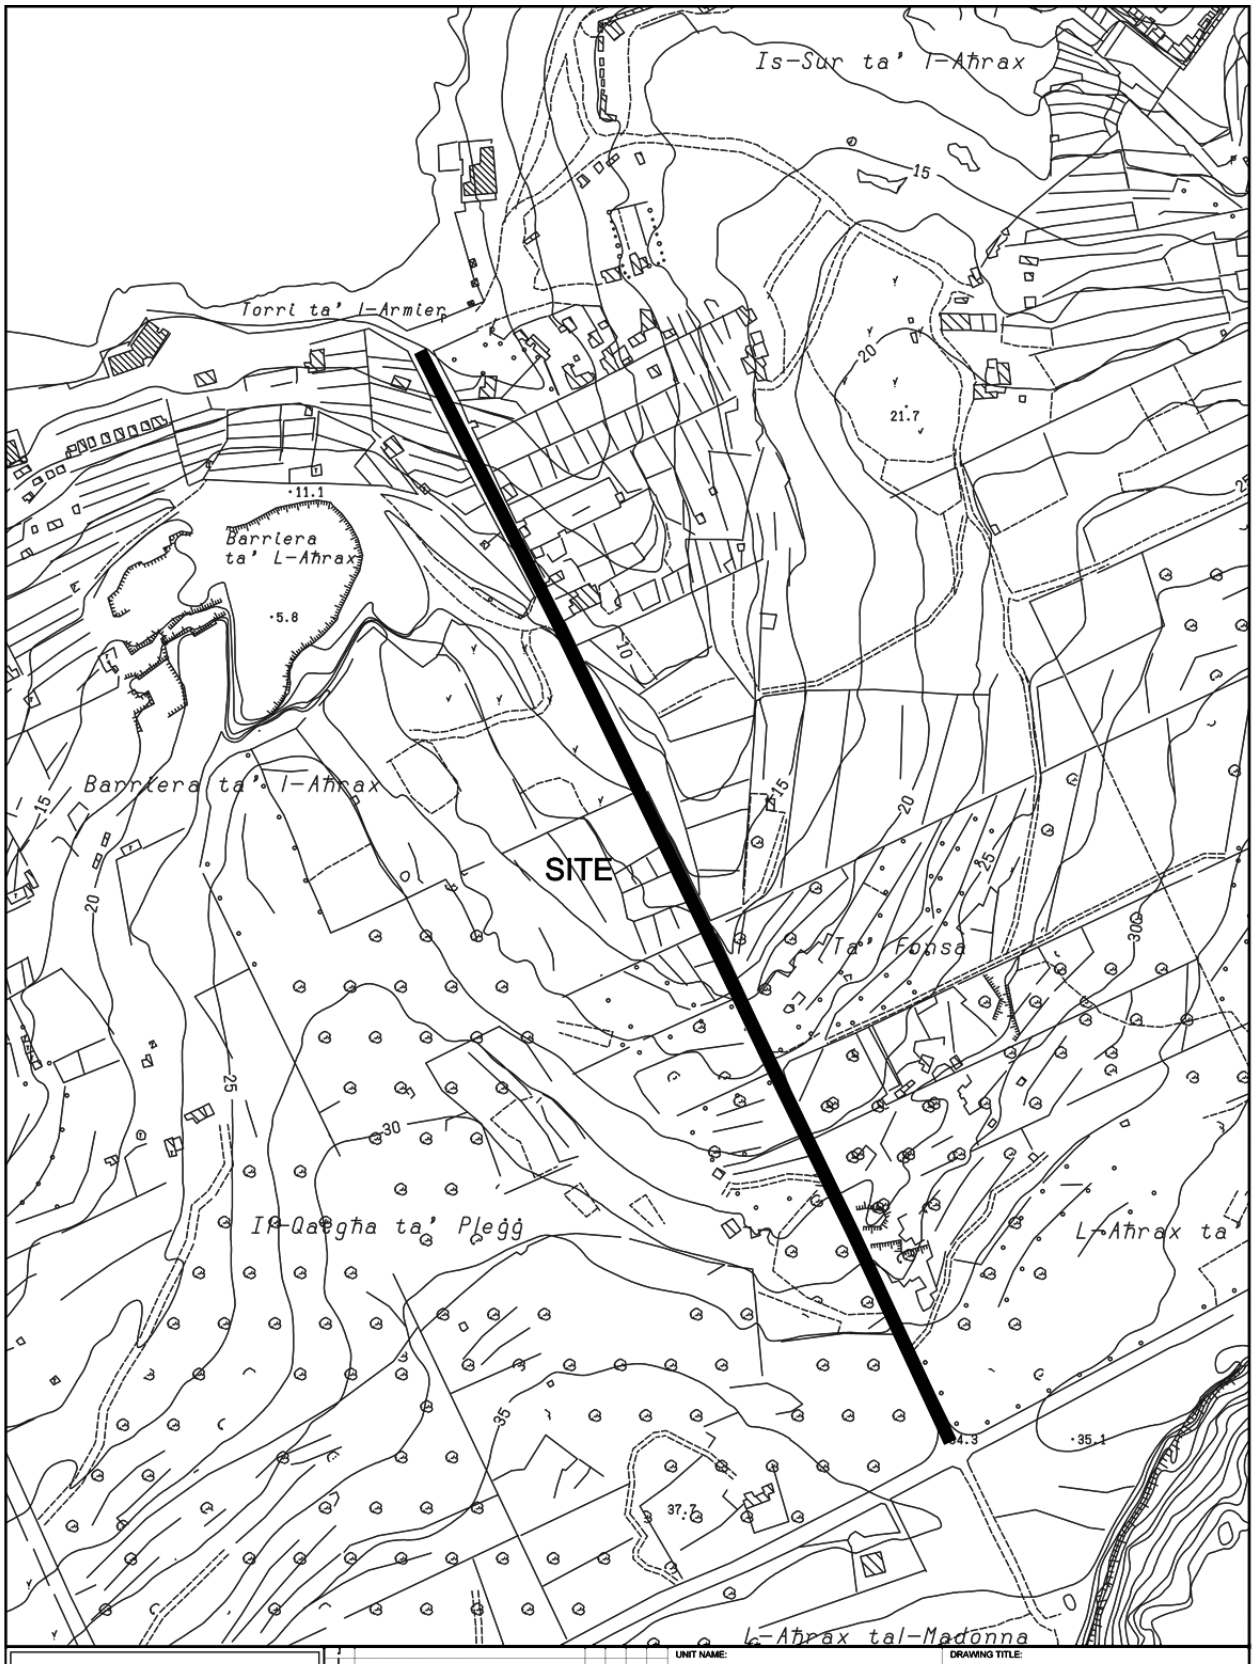


INFRASTRUCTURE MALTA

Issue	Alteration	Drawn	Checked	Approved	Date
J					
H					
G					
F					
E					
D					
C					
B					
A	*				

CHIEF EXECUTIVE OFFICER:
Ing. Fredrick Azzopardi

N:\Design\Common Area\Traffic Management\2019\Mellieha\2019 Mellieha.dwg

UNIT NAME: COORDINATION	DRAWING TITLE: IL-MELLIEHA TRIQ LITTLE ARMIER SITE PLAN (Extents of works aren't binding but Indicative)
HEAD OF UNIT: R.CARUANA	
PROJECT LEADER: -	DATE: APRIL 2019 / FILE NO: - / DRAWING NO: RD/246/19
DRAWN BY: -	SHEET SIZE: A3 / SCALE: 1:2500 / REVISION: - / PAGE NO: 3

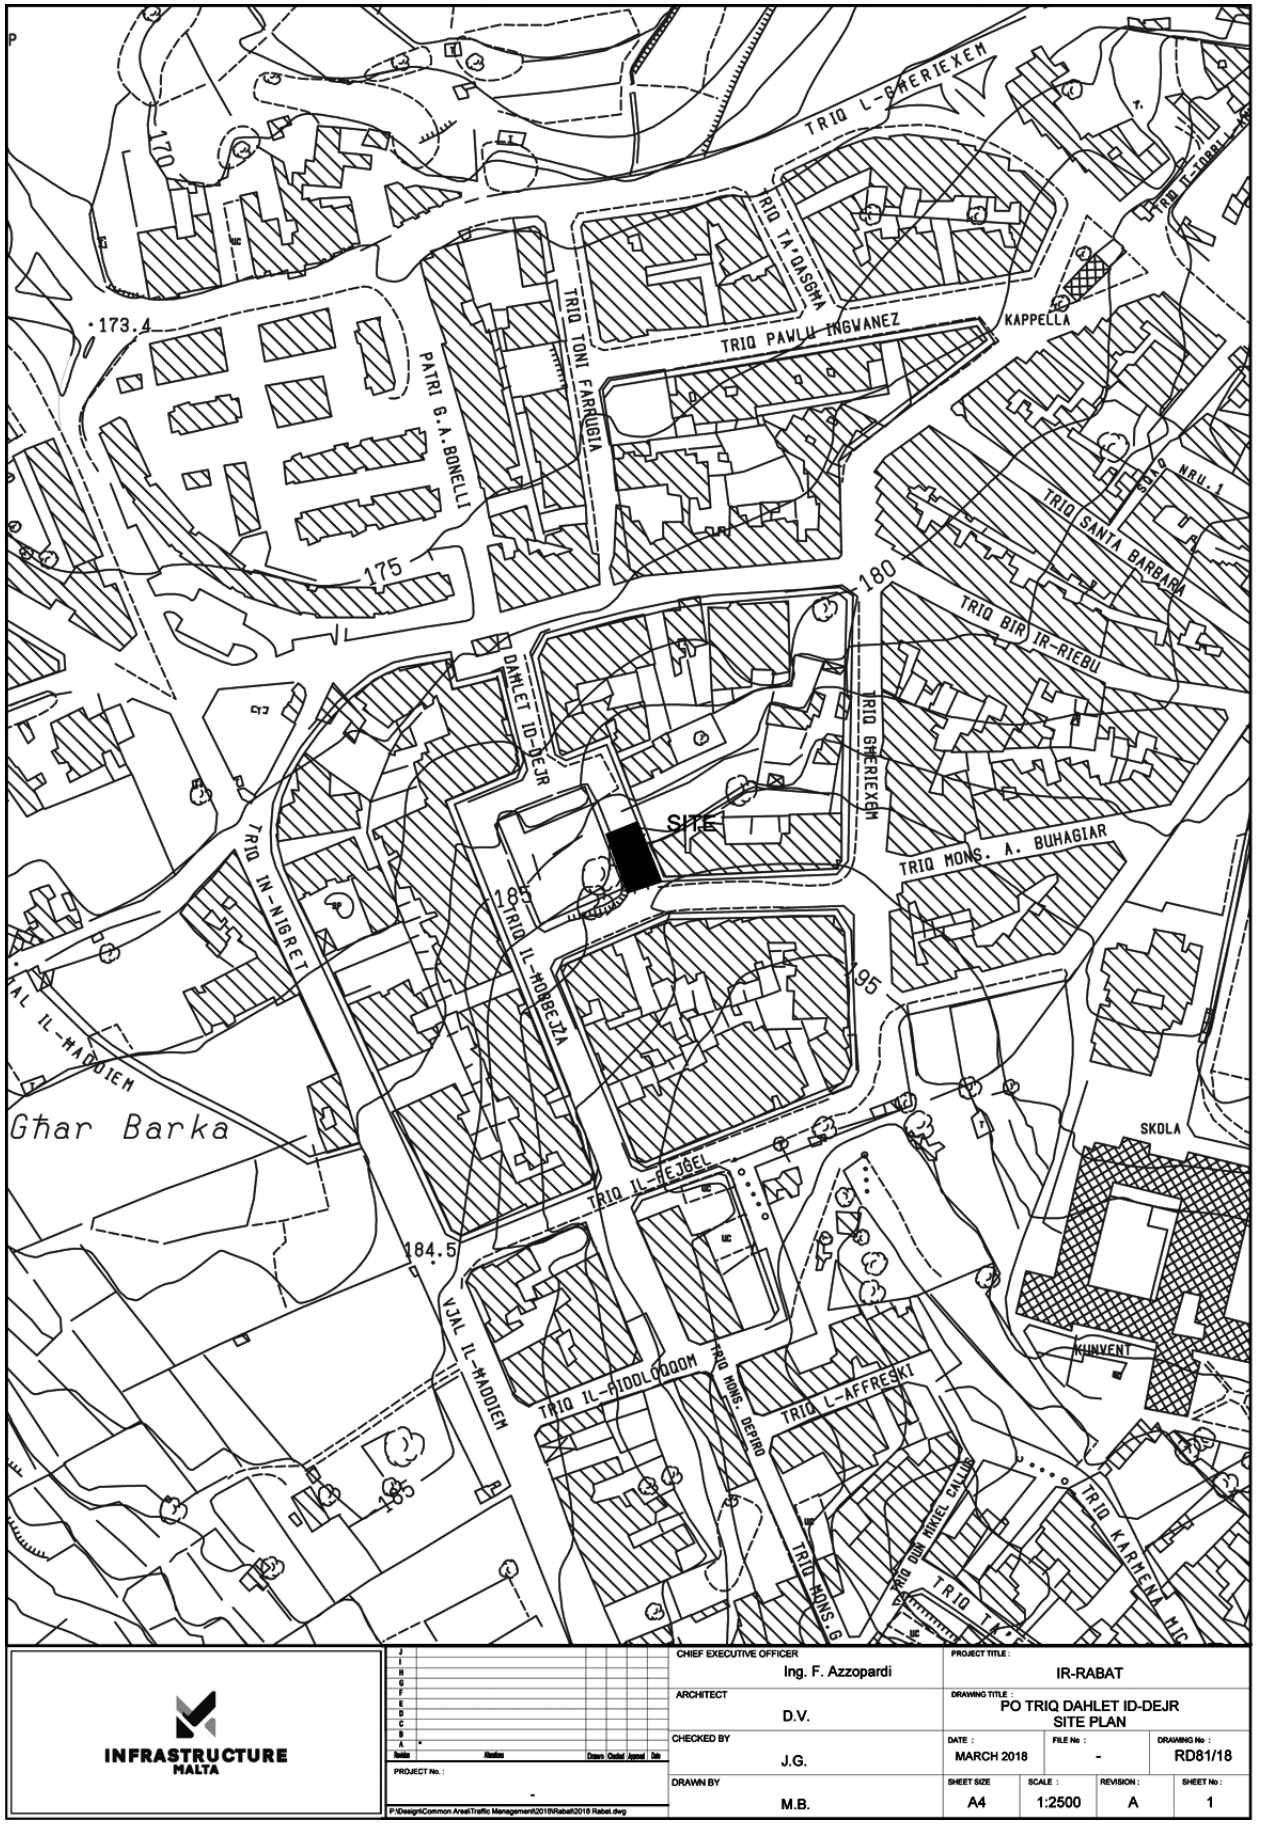


INFRASTRUCTURE MALTA

CHIEF EXECUTIVE OFFICER: Ing. F. Azzopardi	PROJECT TITLE: IR-RABAT			
ARCHITECT: D.V.	DRAWING TITLE: PO TRIQ DAHLET ID-DEJR SITE PLAN			
CHECKED BY: J.G.	DATE: MARCH 2018	FILE No: -	DRAWING No: RD81/18	
DRAWN BY: M.B.	SHEET SIZE: A4	SCALE: 1:2500	REVISION: A	SHEET No: 1

PROJECT No.: -

P:\Design\Common Area\Traffic Management\2018\Rabat\2018 Rabat.dwg

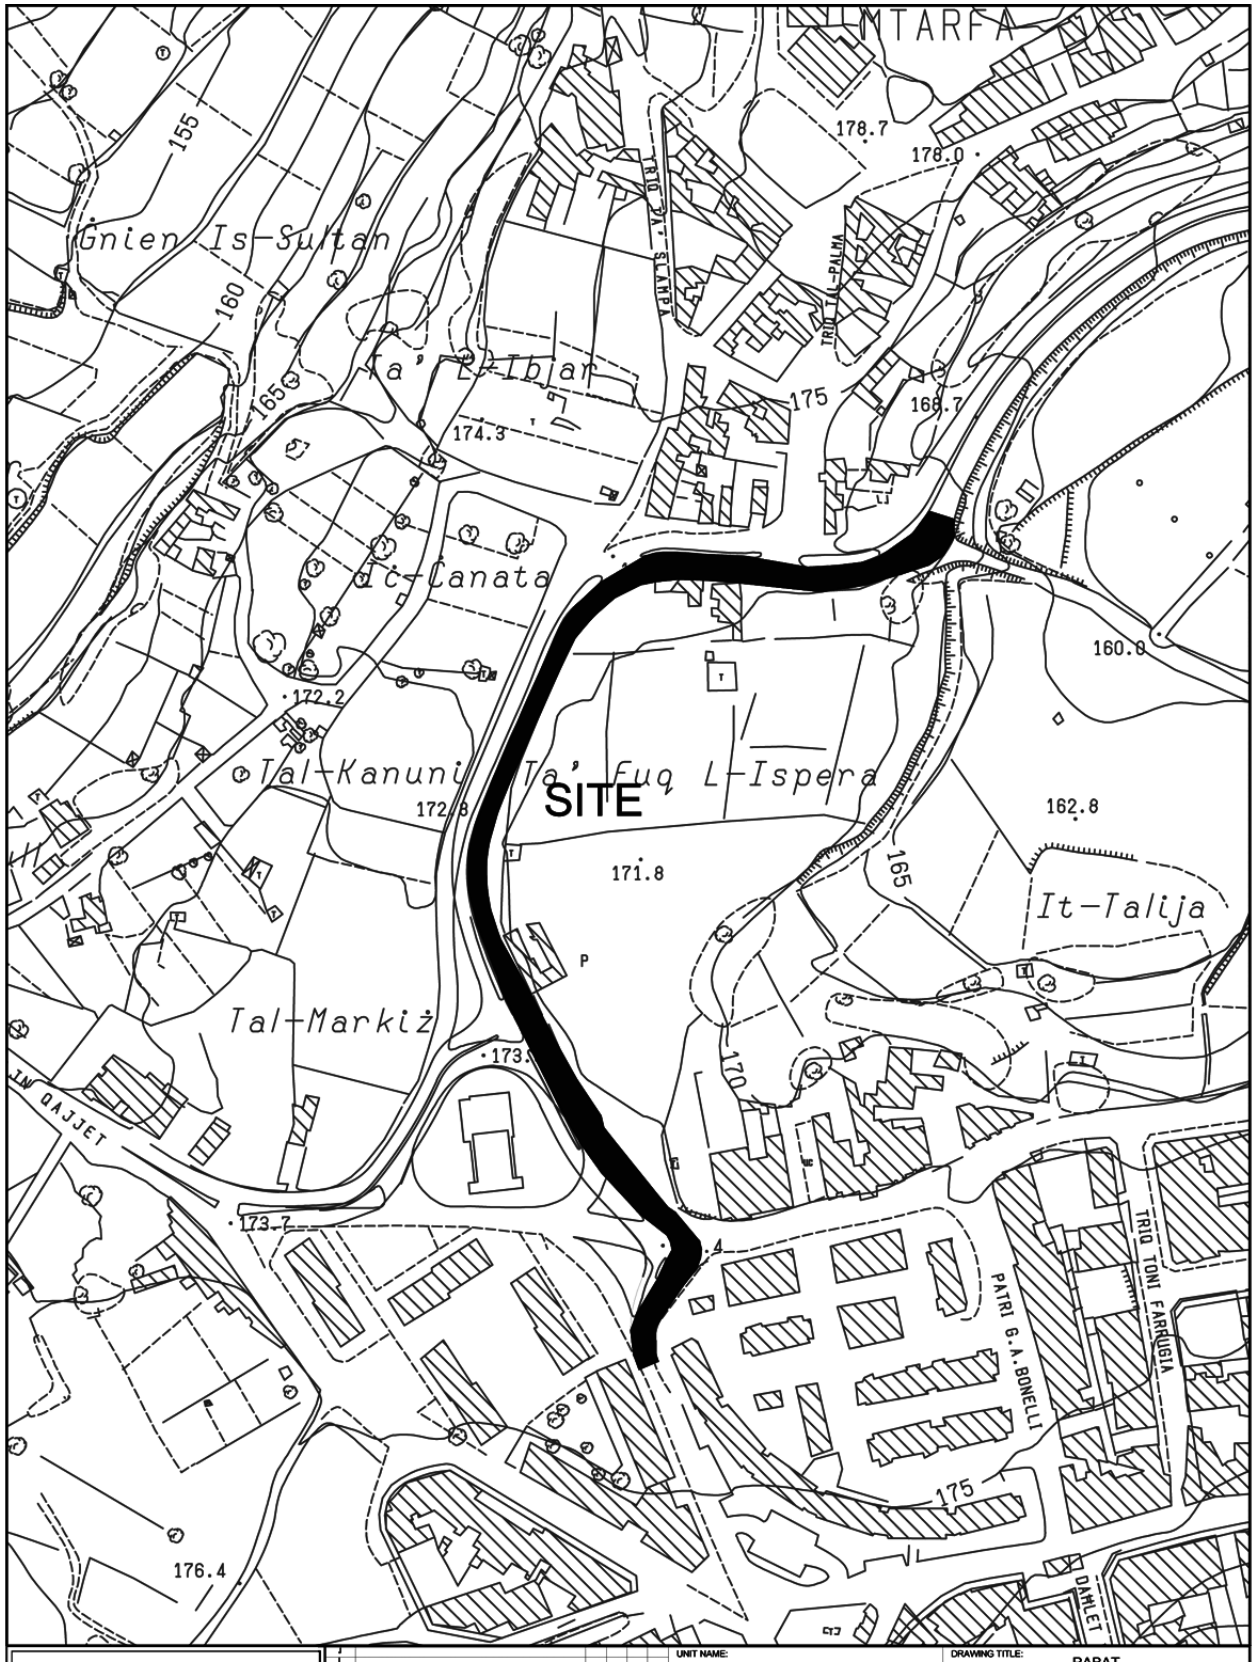



INFRASTRUCTURE MALTA


UNIT NAME: REGIONS		DRAWING TITLE: RABAT Storm Water Culvert from Vjal il-Haddiem to Valley, Site Plan (Extents of works aren't binding but Indicative)			
HEAD OF UNIT: D.V.					
PROJECT LEADER: J.G.		DATE: SEP 2019	FILE NO: -		DRAWING NO: RD/341/19
DRAWN BY: M.B.		SHEET SIZE: A4	SCALE: 1:2500	REVISION: -	PAGE NO: 15

CHIEF EXECUTIVE OFFICER: Ing. Fredrick Azzopardi

P:\Design\Common Area\Traffic Management\2019\Balzan\2019 Balzan.dwg

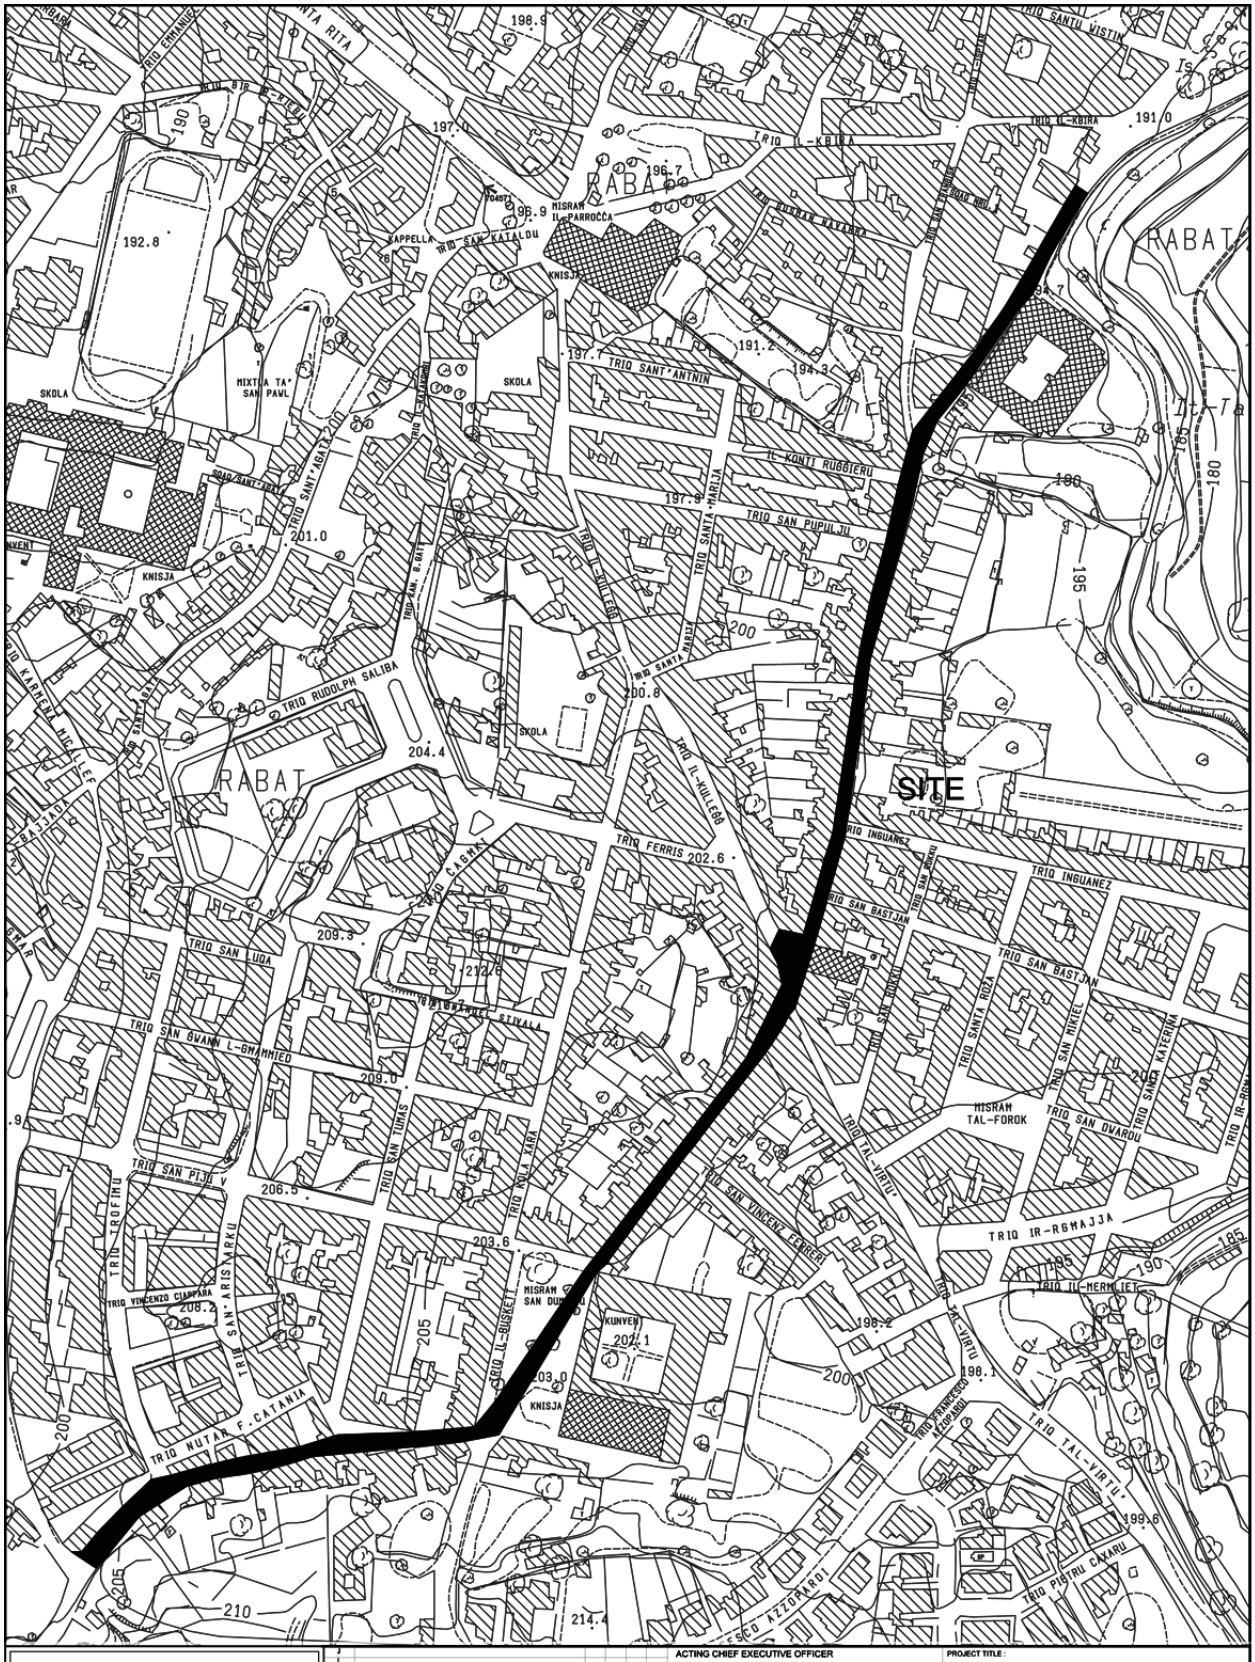
SITE
RABAT
TRIQ IL-KBIRA
TRIQ SANTU VISTIN
TRIQ SANT'ANTNIN
TRIQ SAN PUPUL JU
TRIQ RUDOLPH SALIBA
TRIQ FERRIS
TRIQ INGUANEZ
TRIQ SAN BASTJAN
TRIQ SAN GWANN L-GHAMMIED
TRIQ SAN TUMAS
TRIQ SAN PIJU V
TRIQ SAN ARISTARKU
TRIQ VINCENZO CIANFARA
TRIQ NUTAR F.CATANIA
TRIQ IR-RGHAJJA
TRIQ TAL-VIRTU
TRIQ IC-CENTRU
TRIQ PISTRU CAXARU
MISRAM IL-PARROCCA
MISRAM TAL-FOROK
MISRAM SAN DUMINKU
KUNVENT
KNISJA
SKOLA
KAPPELLA
MIXTIJA TA' SAN PAWL
TRIQ SAN KATALDU
TRIQ SANTA MARIJA
TRIQ IL-KULLEGG
TRIQ SANTA ROZA
TRIQ SAN MIKIEL
TRIQ SANG KATERINA
TRIQ IL-MERMLIET
TRIQ IL-BUSKETT
TRIQ KOLA SANA
TRIQ SAN VINCENZ FERRERI
TRIQ FRANCESCO AZZOPARDI
TRIQ IL-KUNTI RUBBIERU
TRIQ IR-RABAT
TRIQ IC-KBIRA
TRIQ SAN KATERINA
TRIQ SAN DUMINKU
TRIQ SAN ANTNIN
TRIQ SAN ANDRIJA
TRIQ SAN ANTNIN
TRIQ SAN ANTNIN
TRIQ SAN ANTNIN

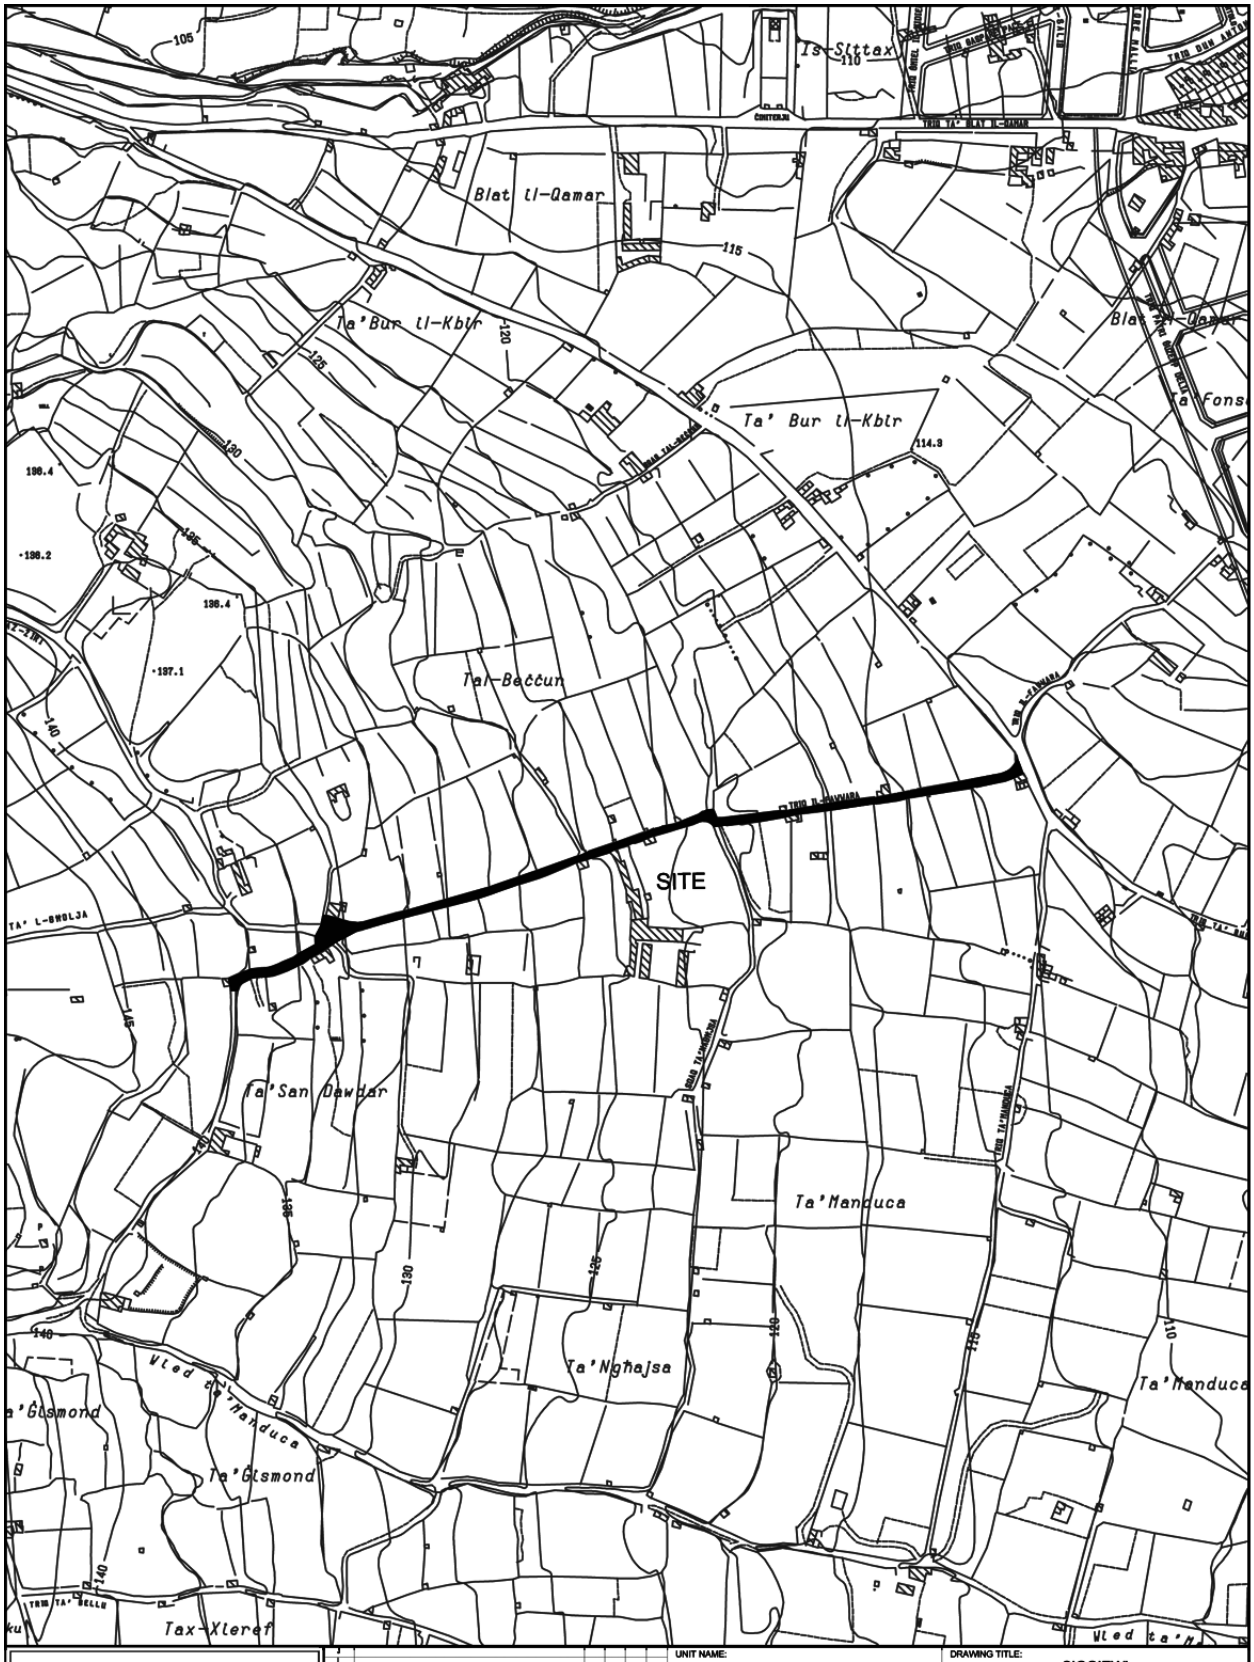
Is-Sittax
Blat tl-Qamar
Ta' Bur tl-Kbir
Ta' Bur tl-Kbir
Tal-Beċċun
SITE
Ta' San Dwardar
Ta' Manduca
Ta' Nghajsa
Ta' Manduca
Vlied tal-Manduca
Ta' Gismond
Ta' Gismond
Tax-Xleref
Vlied ta' M
INFRASTRUCTURE MALTA
CHIEF EXECUTIVE OFFICER:
Ing. Fredrick Azzopardi
N:\Design\Common Area\Traffic Management\2019\Siggiewi.dwg
UNIT NAME:
REGIONS
HEAD OF UNIT:
D.V.
PROJECT LEADER:
M.Br.
DRAWN BY:
-
DRAWING TITLE:
SIGGIEWI
p/o Triq il-Fawwara SITE PLAN
(Extents of works are not binding but Indicative)
DATE:
SEP 2019
FILE NO:
-
DRAWING NO:
RD343/19
SHEET SIZE:
A4
SCALE:
1:5000
REVISION:
A
PAGE NO:
11

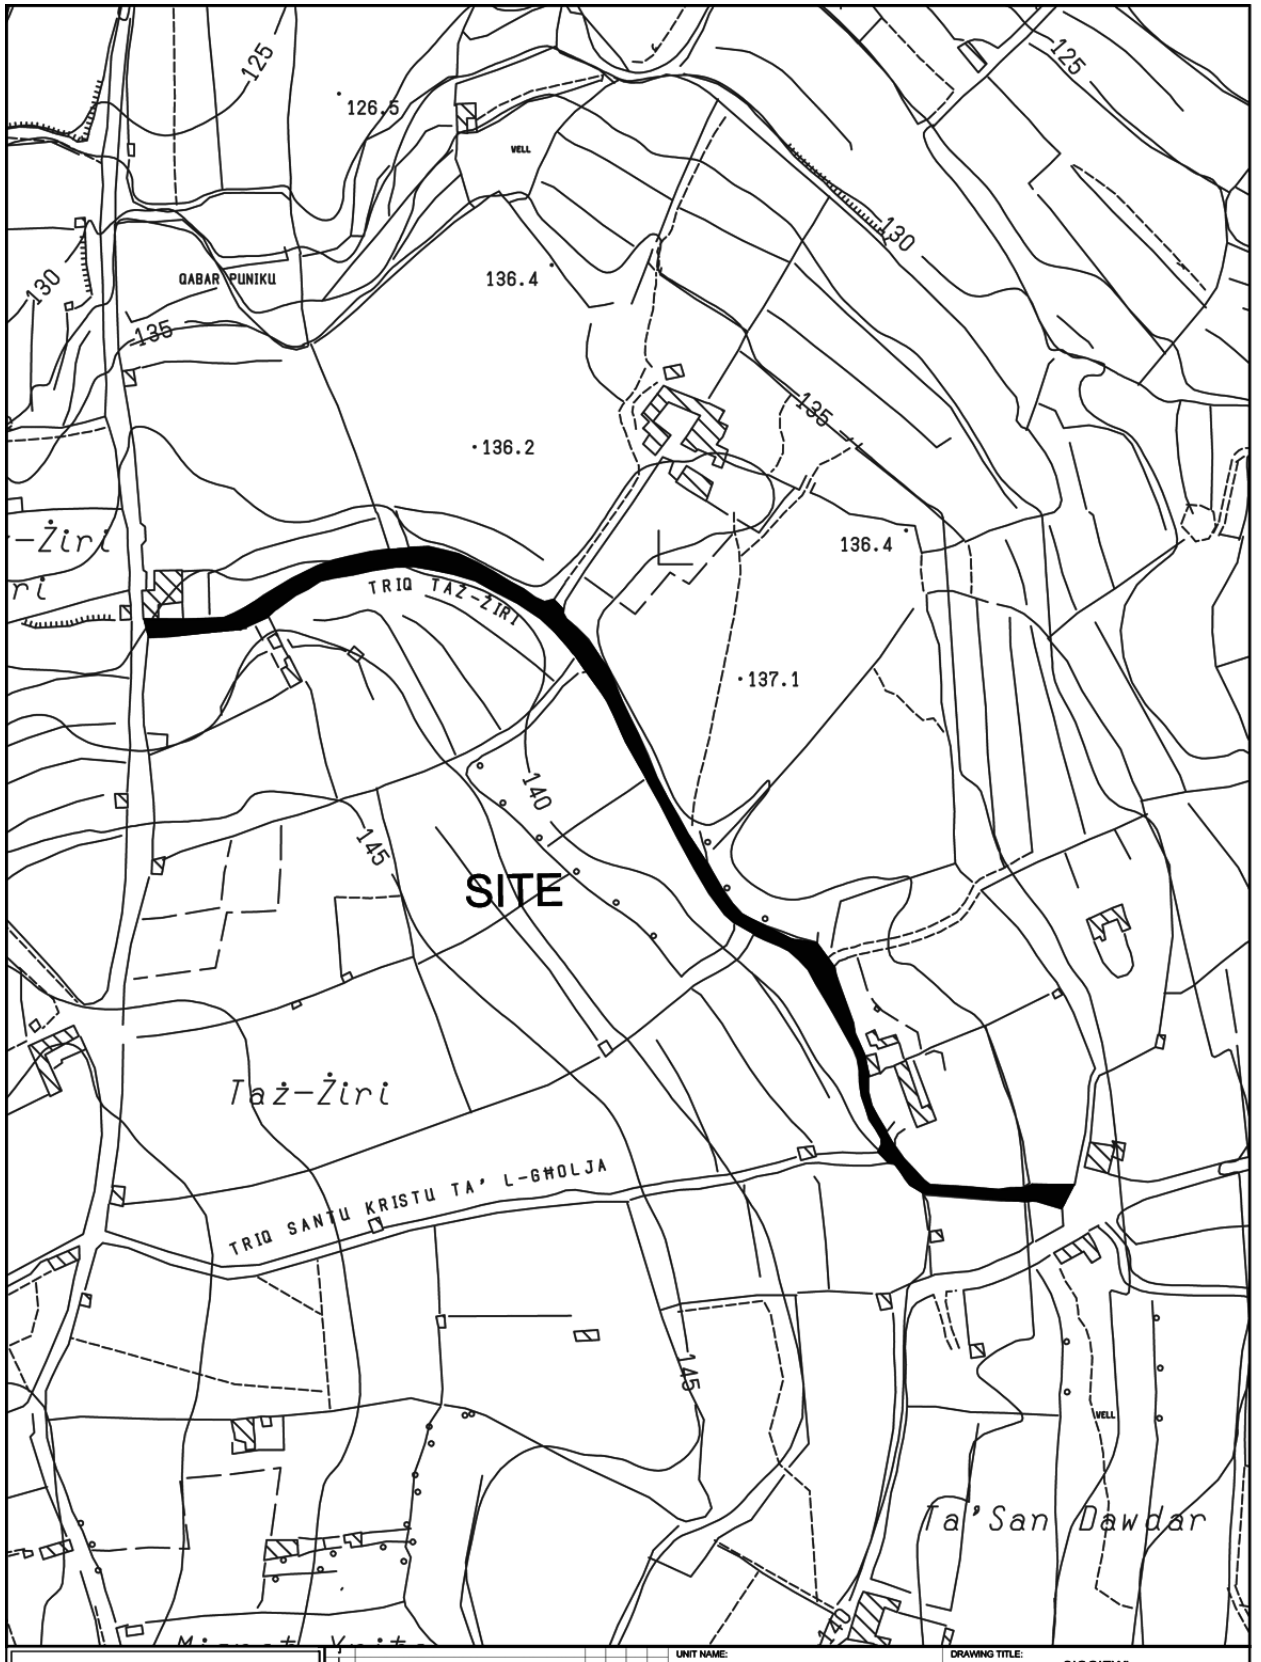


INFRASTRUCTURE MALTA

CHIEF EXECUTIVE OFFICER:
Ing. Fredrick Azzopardi

N:\Design\Common Area\Traffic Management\2019\Siggiewi.dwg

UNIT NAME: REGIONS	DRAWING TITLE: SIGGIEWI
HEAD OF UNIT: D.V.	TRIQ TAZ-ZIRI SITE PLAN (Extents of works are not binding but Indicative)
PROJECT LEADER: M.Br.	DATE: SEP 2019 / FILE NO: - / DRAWING NO: RD344/19
DRAWN BY: -	SHEET SIZE: A4 / SCALE: 1:2500 / REVISION: A / PAGE NO: 11

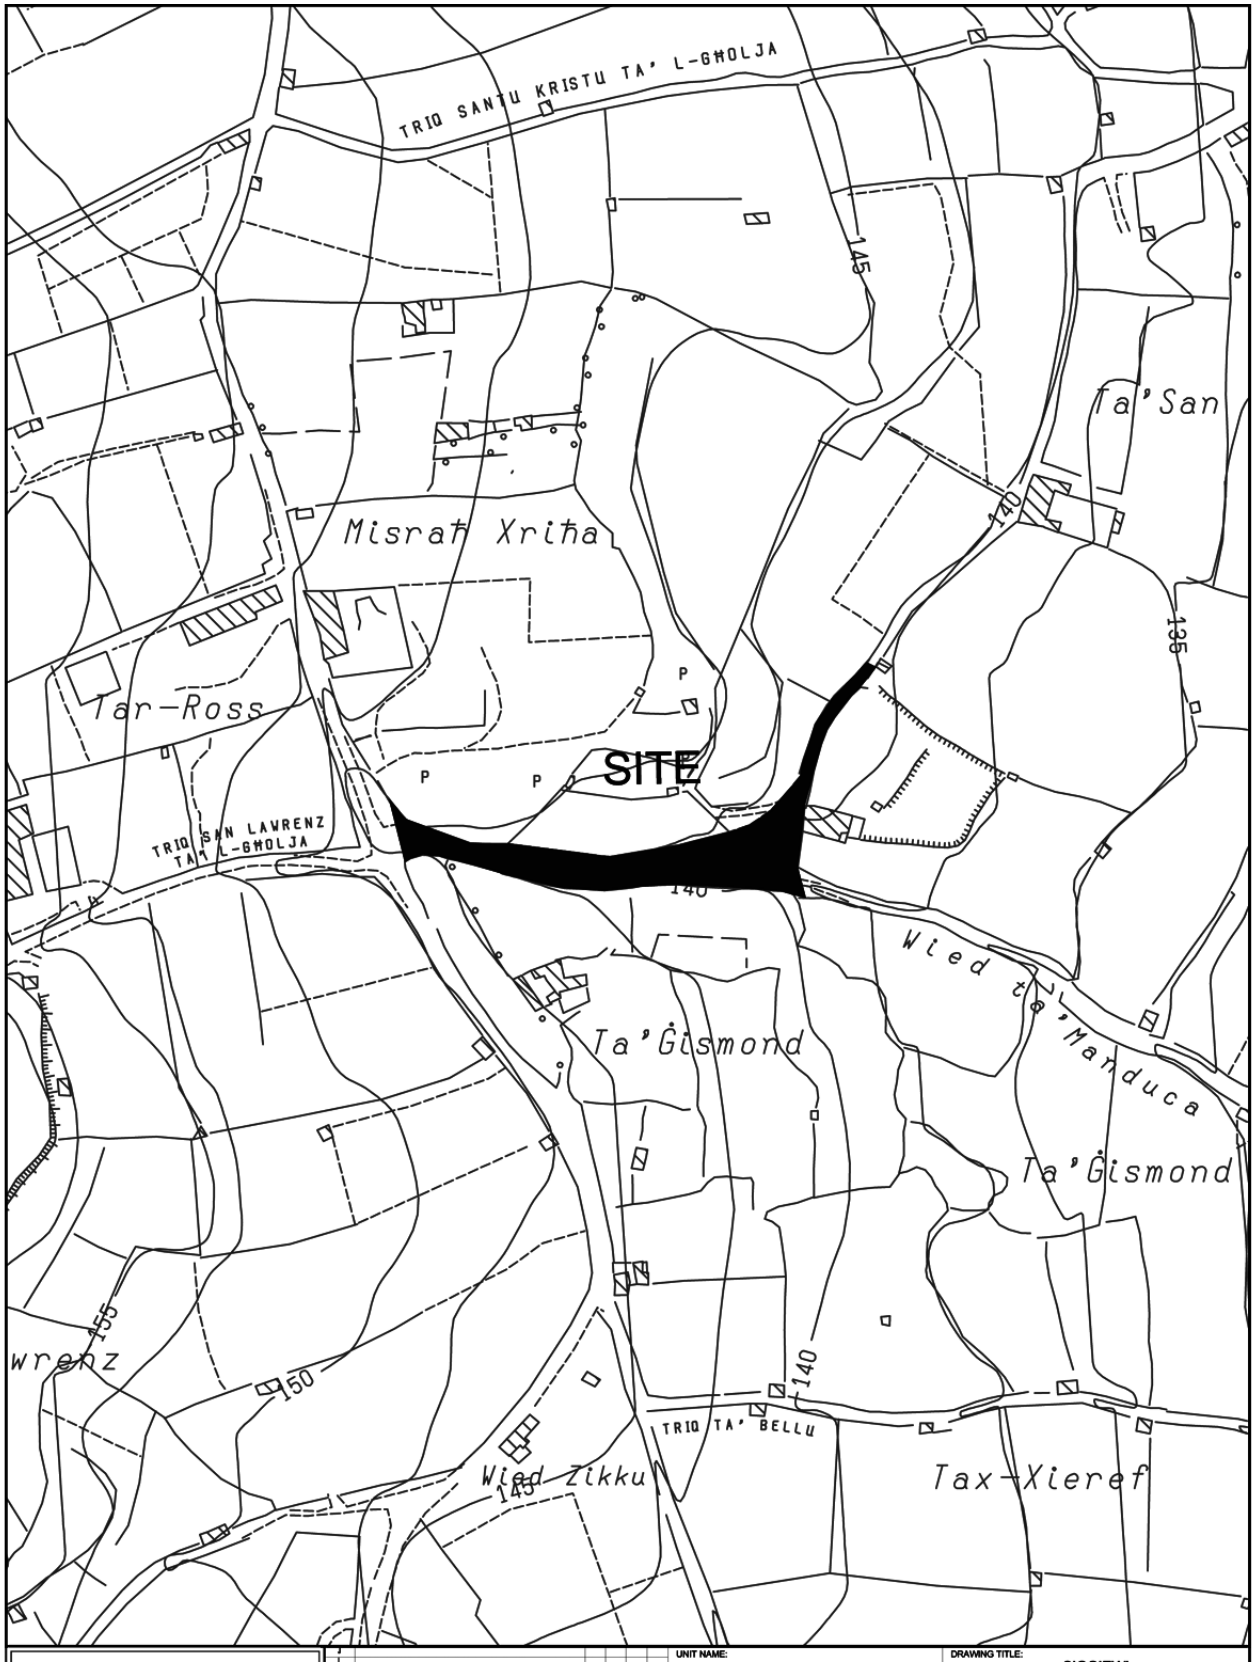


INFRASTRUCTURE MALTA

No.	Description	Drawn	Checked	Approved	Date

CHIEF EXECUTIVE OFFICER: Ing. Fredrick Azzopardi

N:\Design\Common Area\Traffic Management\2019\Siggiewi.dwg

UNIT NAME: REGIONS	DRAWING TITLE: SIGGIEWI San Dawdar (p/o Triq il-Fawwara) SITE PLAN (Extents of works are not binding but Indicative)		
HEAD OF UNIT: D.V.			
PROJECT LEADER: M.Br.	DATE: SEP 2019	FILE NO: -	DRAWING NO: RD345/19
DRAWN BY: -	SHEET SIZE: A4	SCALE: 1:2500	REVISION: A / PAGE NO: 13

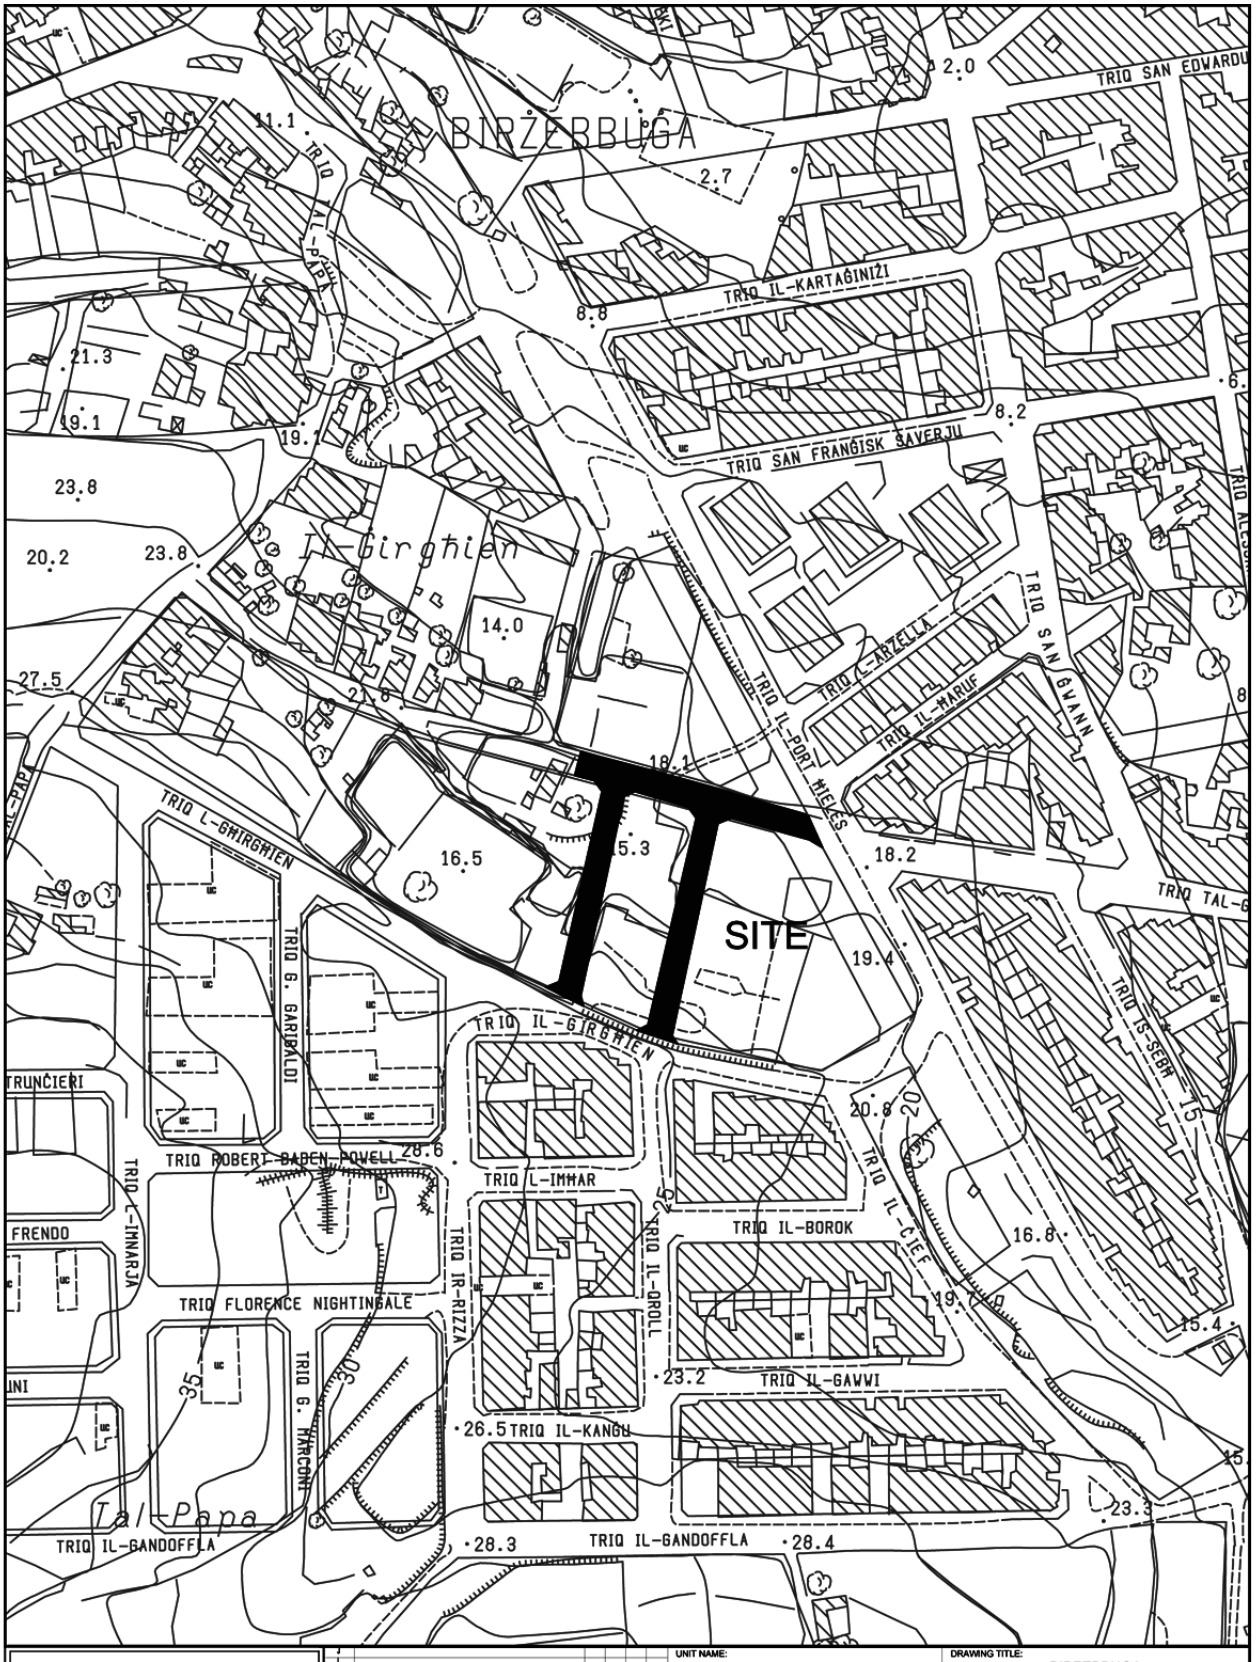

INFRASTRUCTURE MALTA

CHIEF EXECUTIVE OFFICER:
Ing. Fredrick Azzopardi

N:\Design\Common Area\Traffic Management\2019\Birzebbuga.dwg

UNIT NAME:	REGIONS
HEAD OF UNIT:	D.V.
PROJECT LEADER:	M.Br
DRAWN BY:	M.B.

DRAWING TITLE:
BIRZEBBUGA
P/O Triq Il-Barrieri - Triq Kan K. Bugelli - Triq F. Stufflesser II SITE PLAN
(Extents of Works are not binding but indicative)

DATE:	FILE NO:	DRAWING NO:
SEP 2019	IM 451/19	RD342/19

SHEET SIZE:	SCALE:	REVISION:	PAGE NO:
A4	1:2500	A	8