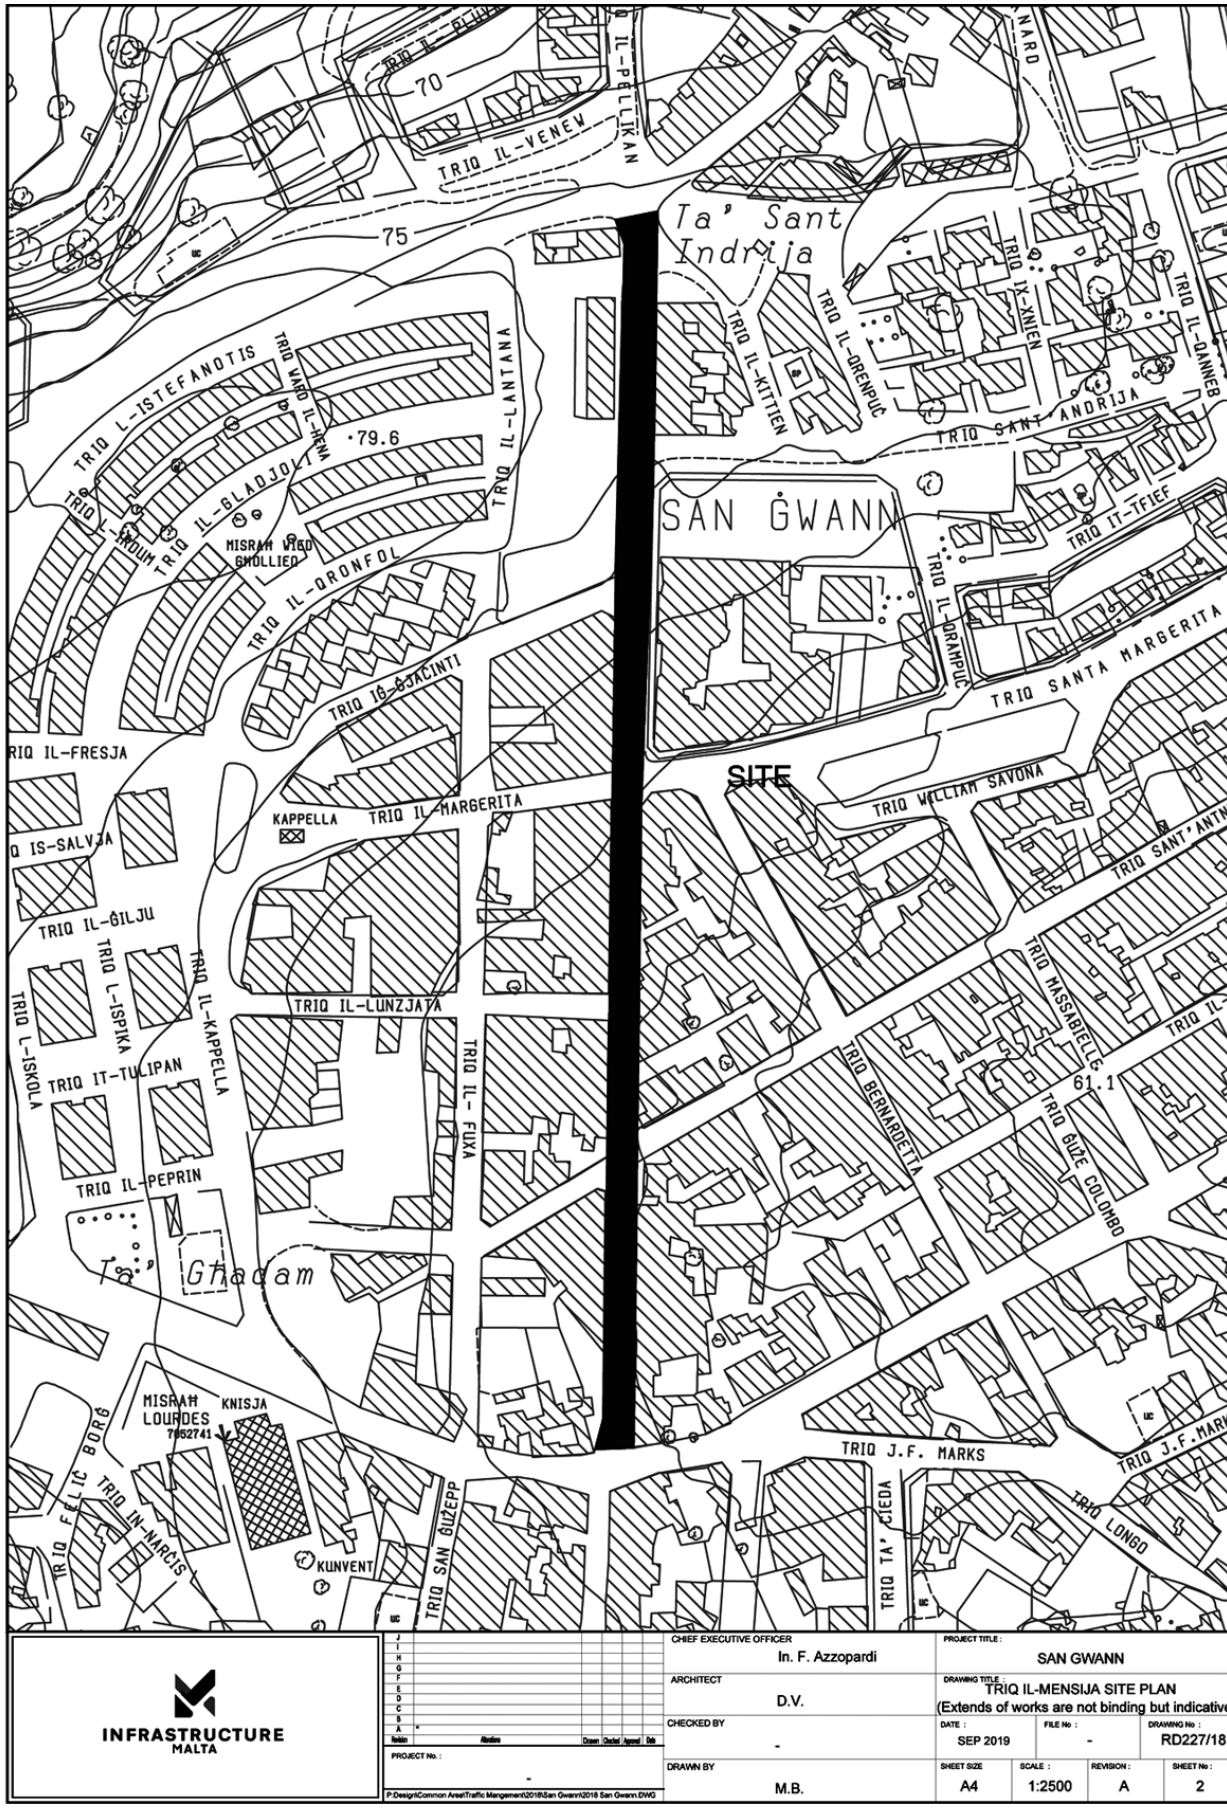


INFRASTRUCTURE MALTA

CHIEF EXECUTIVE OFFICER: In. F. Azzopardi			PROJECT TITLE: SAN GWANN		
ARCHITECT: D.V.			DRAWING TITLE: TRIQ IL-MENSIJA SITE PLAN (Extends of works are not binding but indicative)		
CHECKED BY: -			DATE: SEP 2019	FILE No: -	DRAWING No: RD227/18
DRAWN BY: M.B.			SHEET SIZE: A4	SCALE: 1:2500	REVISION: A / SHEET No: 2

PROJECT No.: -

P:\Design\Common Area\Traffic Mangement\2018\San Gwann\2018 San Gwann.DWG