
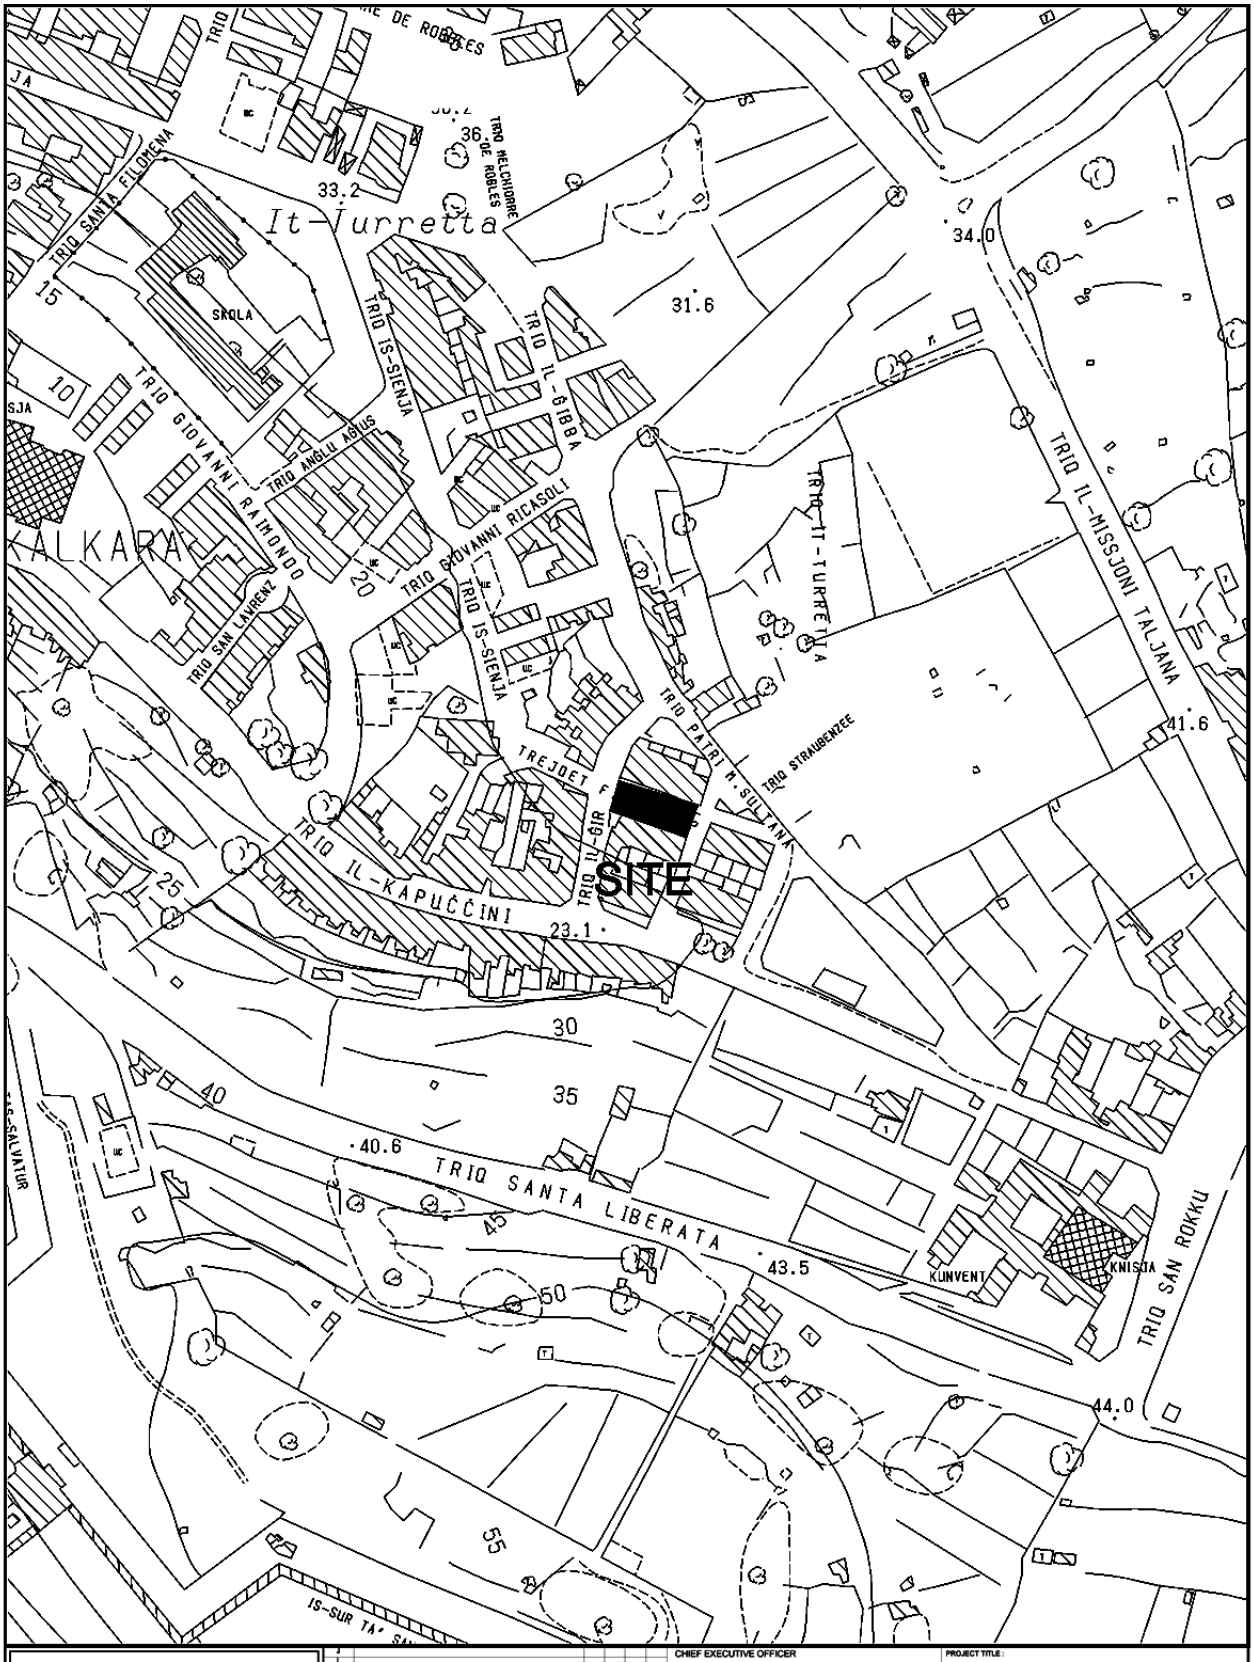


INFRASTRUCTURE MALTA

CHIEF EXECUTIVE OFFICER: Ing Fredrick Azzopardi		PROJECT TITLE: KALKARA		
ARCHITECT: -		DRAWING TITLE: TREJQET FRANCESCO CHIRCOP SITE PLAN (Extents of works aren't binding but Indicative)		
CHECKED BY: -		DATE: FEBRUARY 2019	FILE No: -	DRAWING No: RD/32/19
DRAWN BY: -		SHEET SIZE: A4	SCALE: 1:2500	REVISION: A / SHEET No: 2

PROJECT No.: -

Comp. Path : N:\Design\Common Areas\Traffic Management\2019\Kalkara\2019 Kalkara.dwg

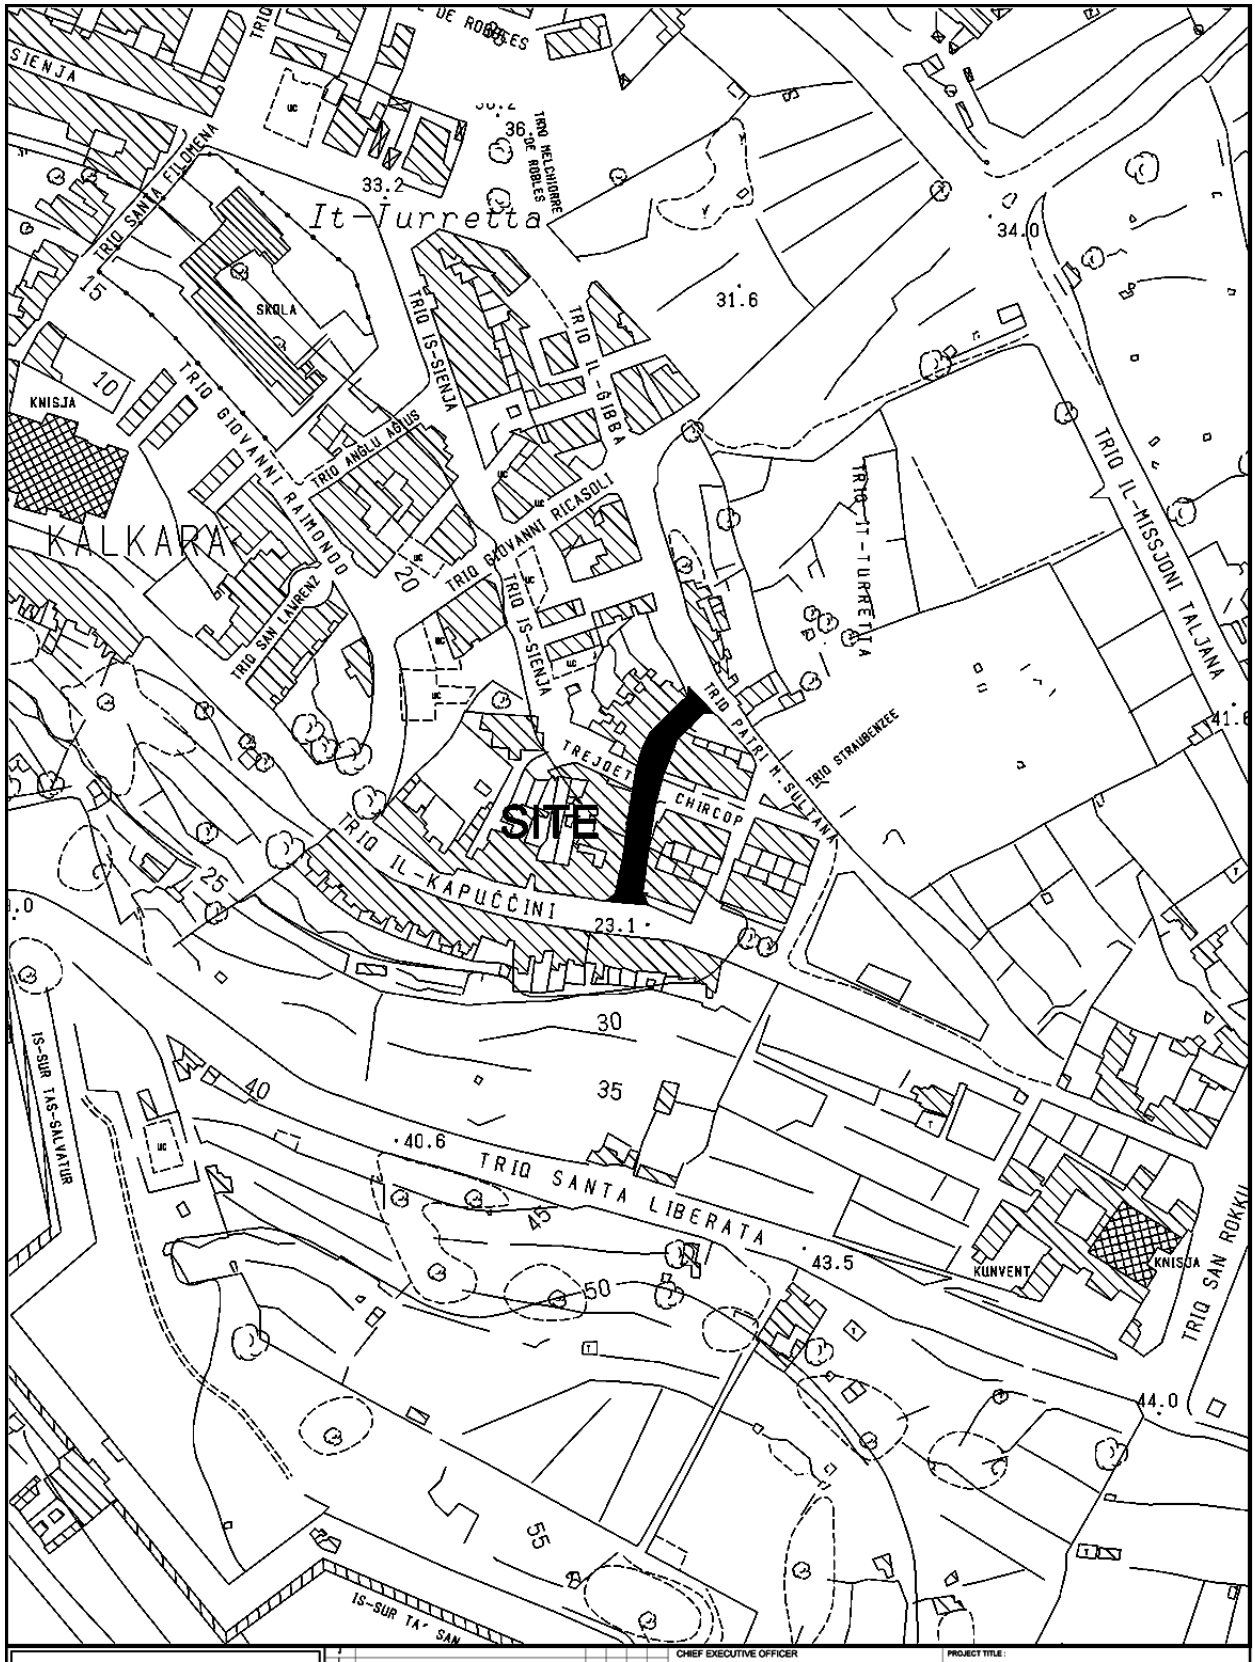

INFRASTRUCTURE MALTA


CHIEF EXECUTIVE OFFICER: Ing Fredrick Azzopardi			PROJECT TITLE: KALKARA	
ARCHITECT: -			DRAWING TITLE: TRIQ IL-GIR SITE PLAN (Extents of works aren't binding but Indicative)	
CHECKED BY: -			DATE: FEBRUARY 2019	FILE No: -	DRAWING No: RD/33/19
DRAWN BY: -			SHEET SIZE: A4	SCALE: 1:2500	REVISION: A	SHEET No: 3

PROJECT No.: -

Comp. Path : N:\Design\Common Area\Traffic Management\2019\Kalkara\2019 Kalkara.dwg



INFRASTRUCTURE MALTA	ACTING CHIEF EXECUTIVE OFFICER: Ing Fredrick Azzopardi	PROJECT TITLE: L-ISLA	
	ARCHITECT: D.V.	DRAWING TITLE: TRIQ SAN GILJAN SITE PLAN (Extents of works aren't binding but Indicative)	
	CHECKED BY: -	DATE: FEBRUARY 2019	FILE No: - / DRAWING No: RD36/19
	DRAWN BY: -	SHEET SIZE: A4 / SCALE: 1:2500 / REVISION: A / SHEET No: 2	
	PROJECT No.: -	Comp. Path: N:\Design\Common Area\Traffic Management\2019\isla\2019 Isla.dwg	

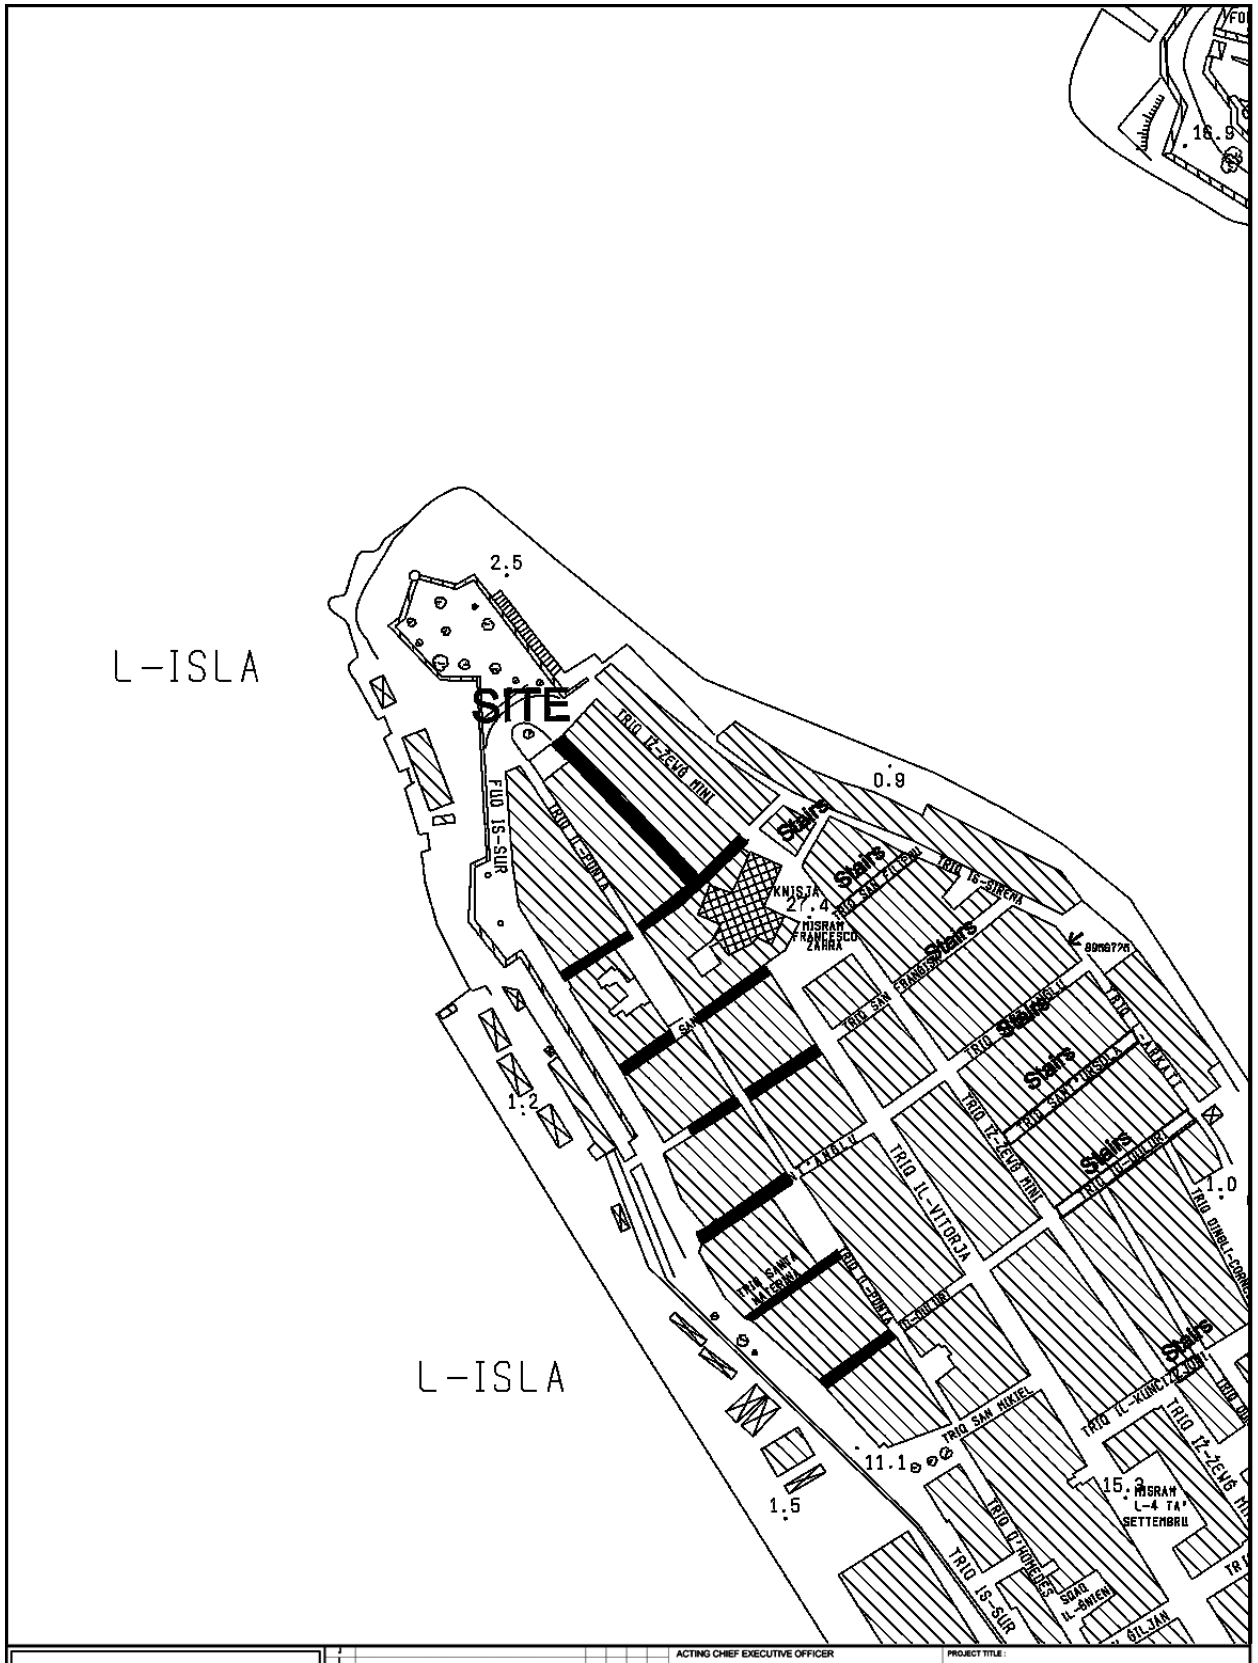


INFRASTRUCTURE MALTA

ACTING CHIEF EXECUTIVE OFFICER: Ing Fredrick Azzopardi			PROJECT TITLE: L-ISLA		
ARCHITECT: D.V.			DRAWING TITLE: TRIQ PONTU SALVU SITE PLAN (Extents of works aren't binding but Indicative)		
CHECKED BY: -	DATE: FEBRUARY 2019	FILE No: -	DRAWING No: RD37/19		
DRAWN BY: -	SHEET SIZE: A4	SCALE: 1:2500	REVISION: A	SHEET No: 3	

PROJECT No.: -

Comp. Path : N:\Design\Common Area\Traffic Management\2019\Islat\2019 Isla.dwg

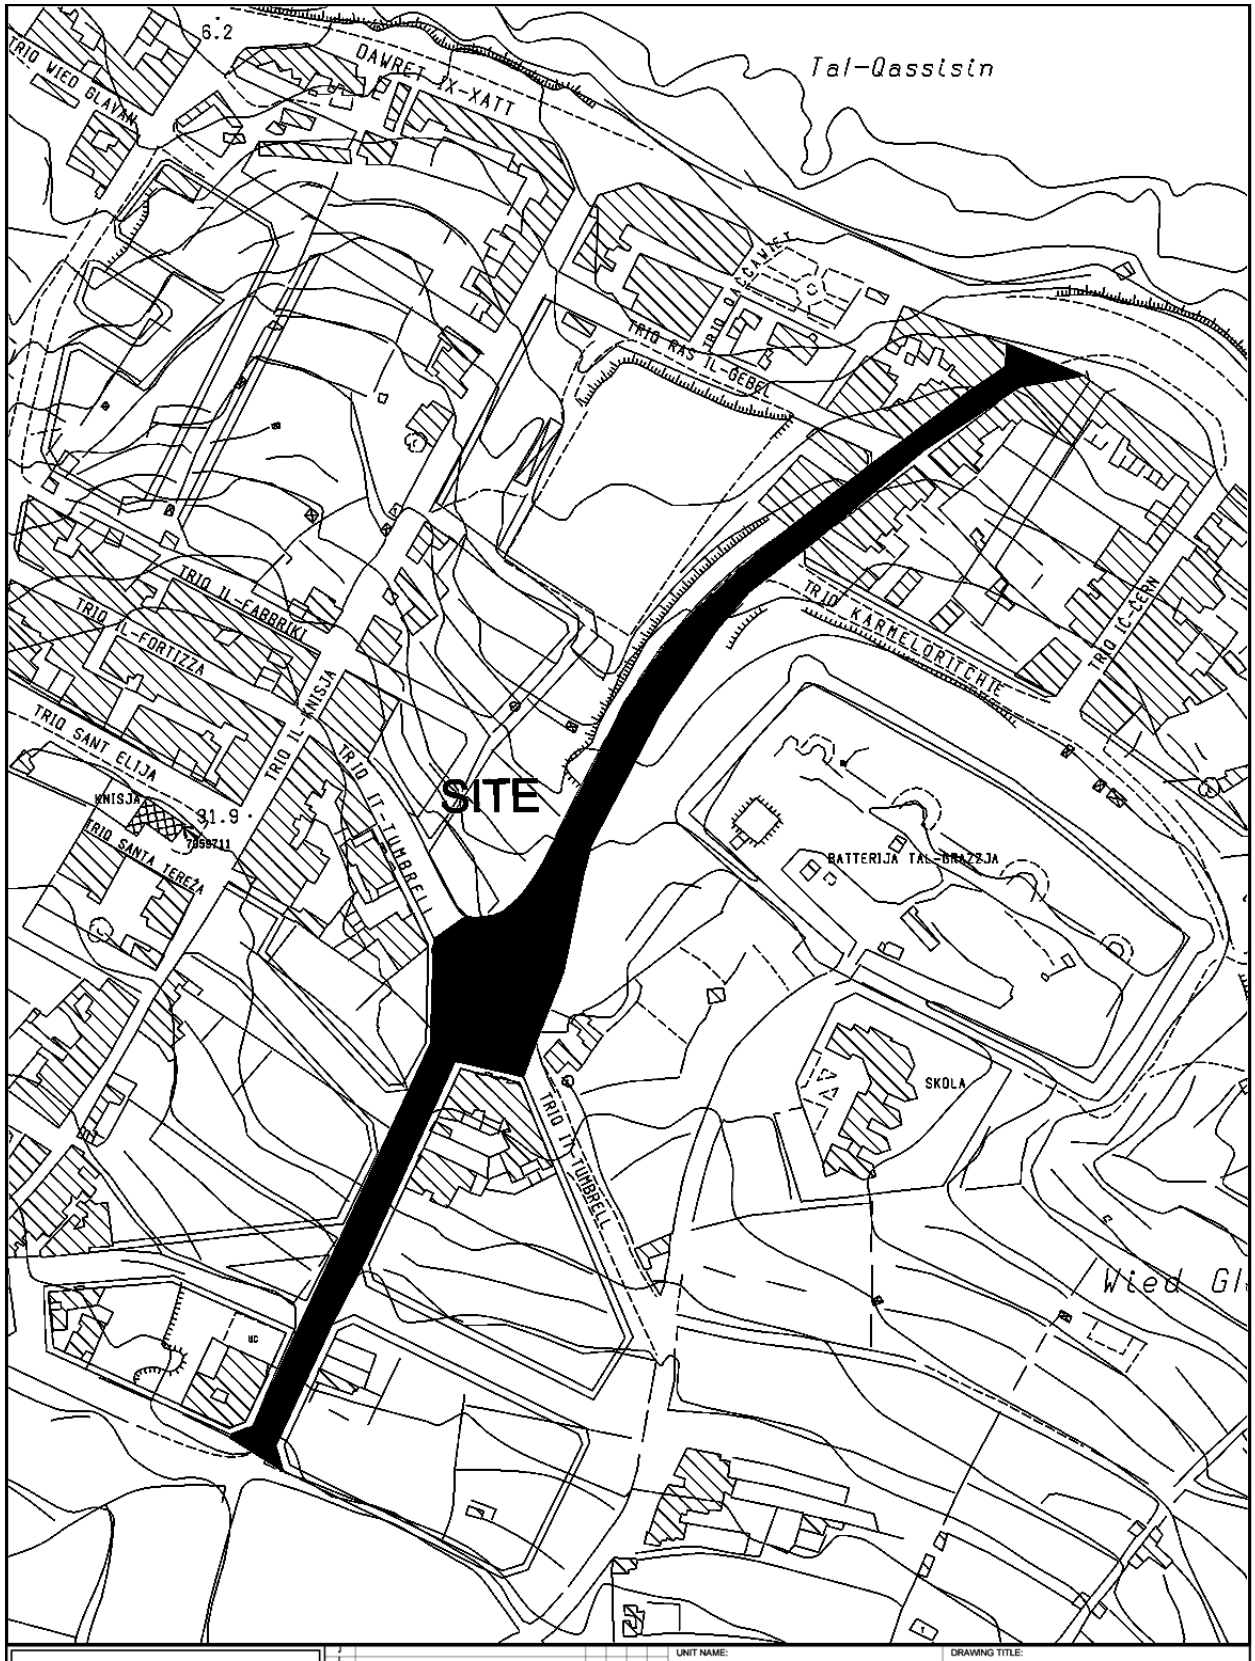


INFRASTRUCTURE MALTA


Revision	Alterations	Drawn	Checked	Approved	Date

CHIEF EXECUTIVE OFFICER: Ing. Fredrick Azzopardi


N:\Design\Common Area\Traffic Management\2019\Xghajra\2019 Xghajra.dwg

UNIT NAME: REGIONS	DRAWING TITLE: XGHAJRA TRIQ IL-FORTIZA TAL-GRAZZI SITE PLAN (Extents of works aren't binding but Indicative)
HEAD OF UNIT: D.VASSALLO	
PROJECT LEADER: -	DATE: FEB 2019 / FILE NO: - / DRAWING NO: RD/119/19
DRAWN BY: -	SHEET SIZE: A4 / SCALE: 1:2500 / REVISION: - / PAGE NO: 1

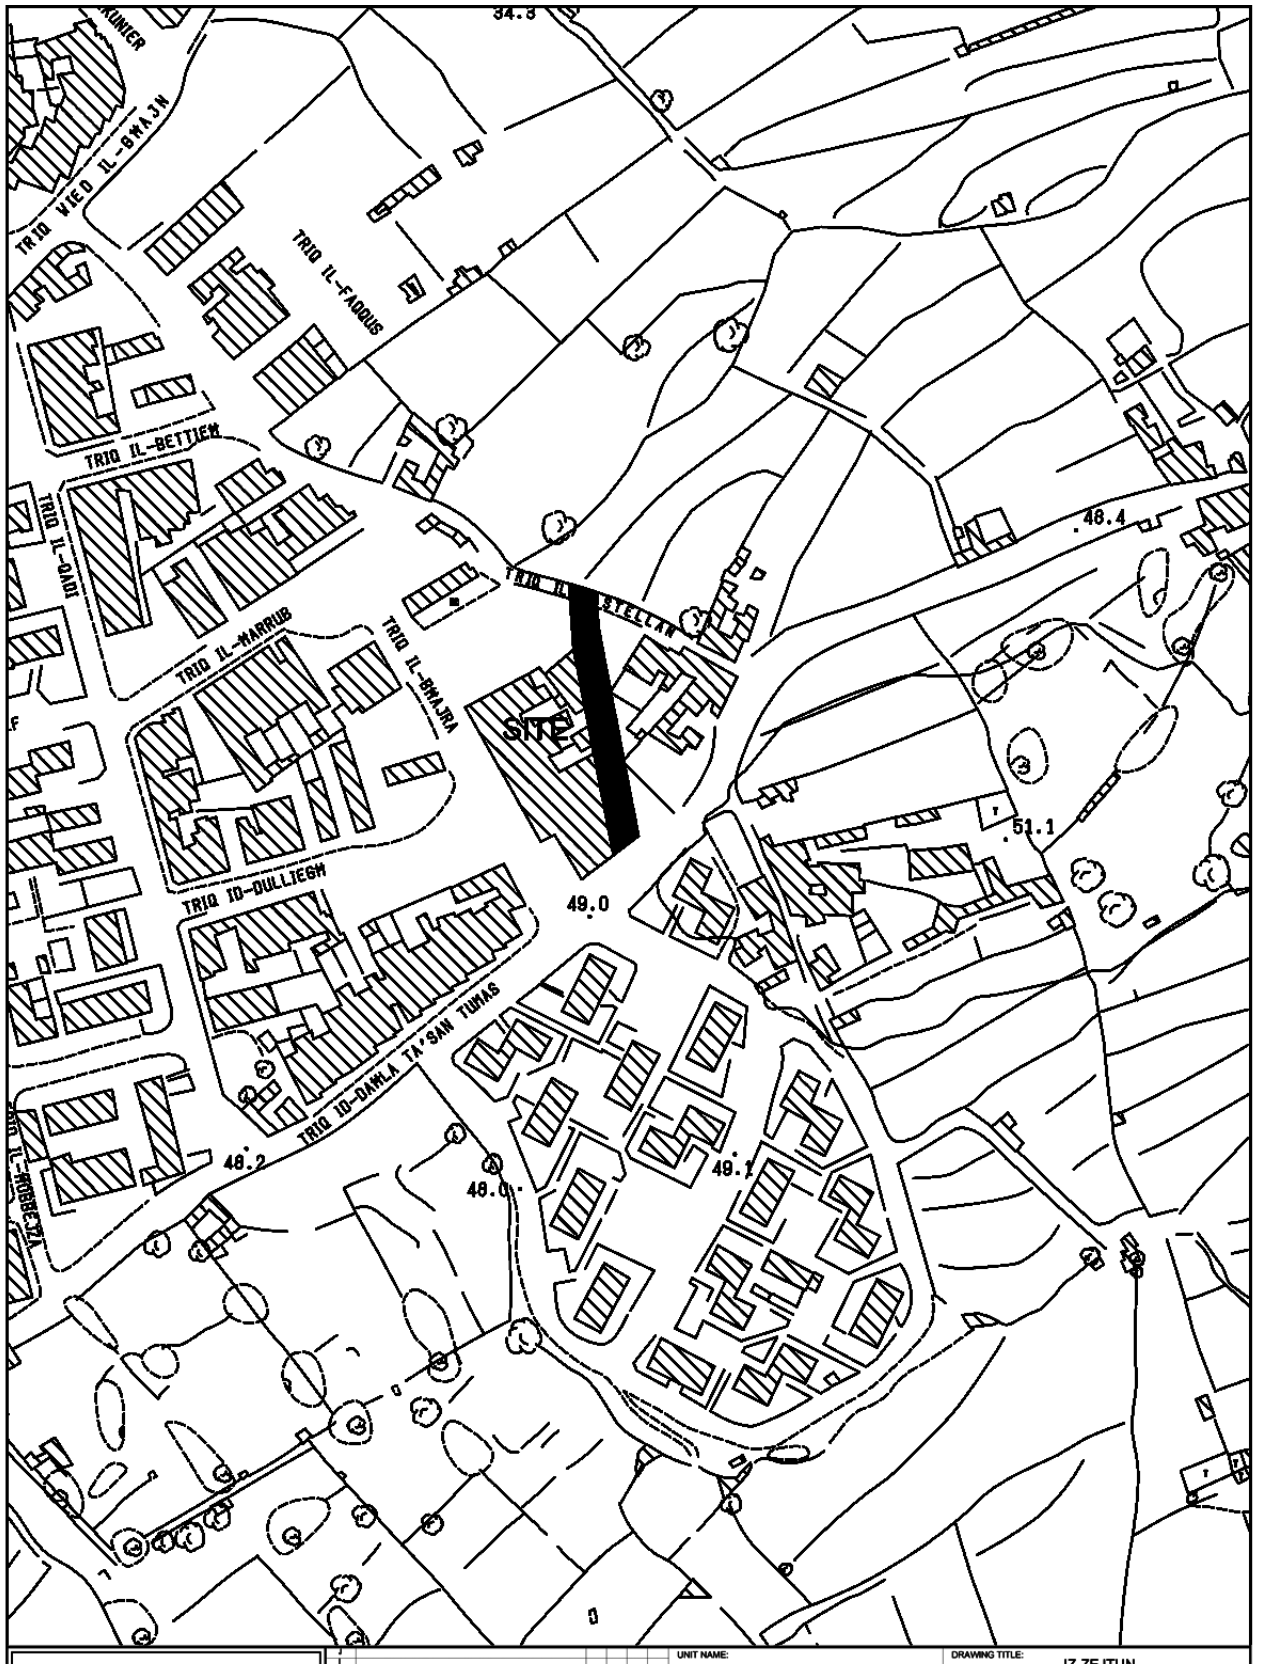

34.3
TRIQ VIEĠ IL-BWAJN
TRIQ IL-FAQQUS
TRIQ IL-BETTIEM
TRIQ IL-QANDI
TRIQ IL-ĦARRUB
TRIQ IL-BWAJRA
TRIQ IL-STELLAN
SITE
48.4
51.1
49.0
TRIQ ID-DULLIEŻM
TRIQ ID-DAWLA TA'SAN TUMAS
48.2
48.0
49.1
TRIQ IL-ROBBEŻJA
INFRASTRUCTURE MALTA
CHIEF EXECUTIVE OFFICER:
Ing. Fredrick Azzopardi
COMPUTER PATH:N:\ Design\Common Area\Traffic Management\2019\Tarxien
UNIT NAME:
REGIONS
HEAD OF UNIT:
D.Vassallo
PROJECT LEADER:
-
DRAWN BY:
L.B.
DRAWING TITLE:
IZ-ZEJTUN
TRIQ IL-FAQQUS SITE PLAN
(Extents of works AREN't binding but indicative)
DATE:
14th Febr. 2019
FILE NO:
-
DRAWING NO:
RD/67/19
SHEET SIZE:
A4
SCALE:
1 : 2500
REVISION:
A
PAGE NO:
3

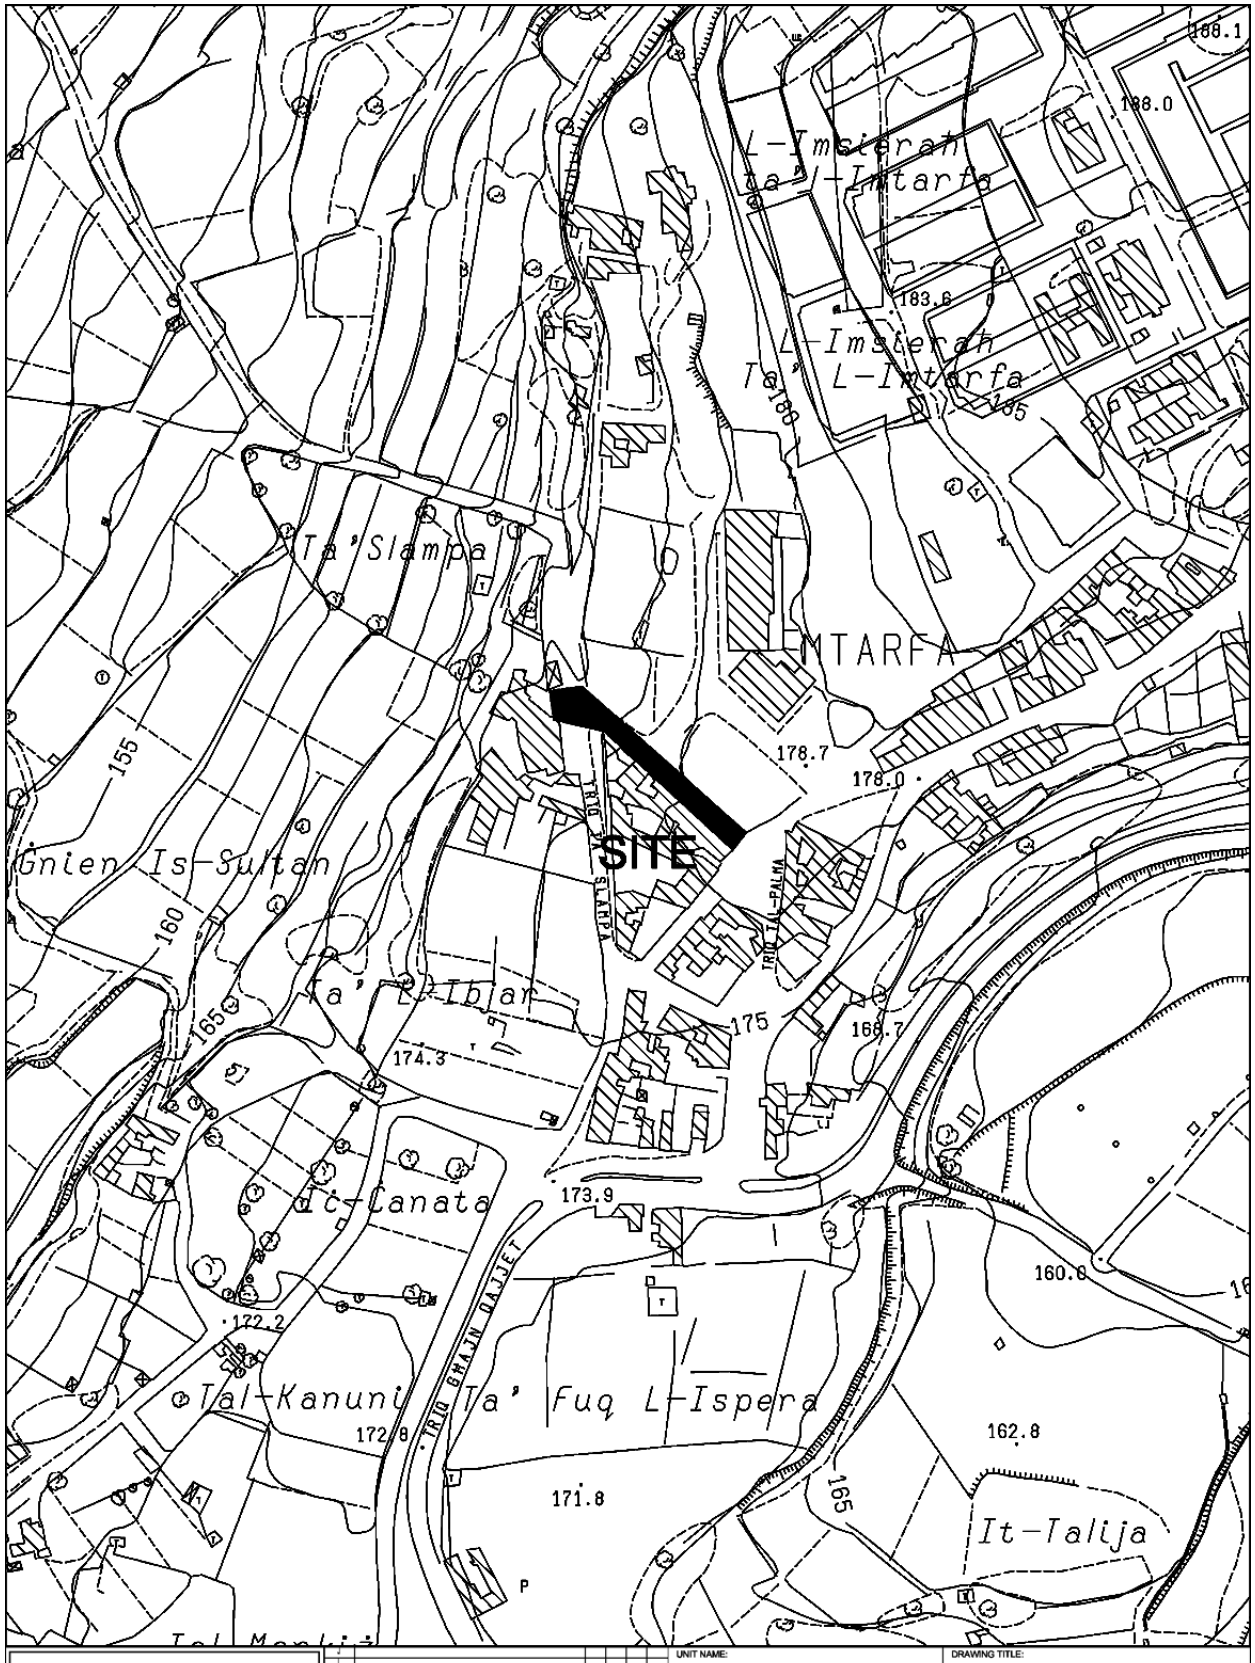

INFRASTRUCTURE MALTA	CHIEF EXECUTIVE OFFICER: Ing. Fredrick Azzopardi	UNIT NAME: REGIONS	DRAWING TITLE: MTARFA
	N:\Design\Common Area\Traffic Management\2019\Mtarfa.dwg	HEAD OF UNIT: D.VASSALLO	TRIQ IR-RAZZETT L-AHMAR (Extents of Works are not binding but indicative)
		PROJECT LEADER: -	DATE: FEBRUARY 2019 / FILE NO: - / DRAWING NO: RD157/19
		DRAWN BY: A.S.	SHEET SIZE: A4 / SCALE: 1:2500 / REVISION: A / PAGE NO: 3

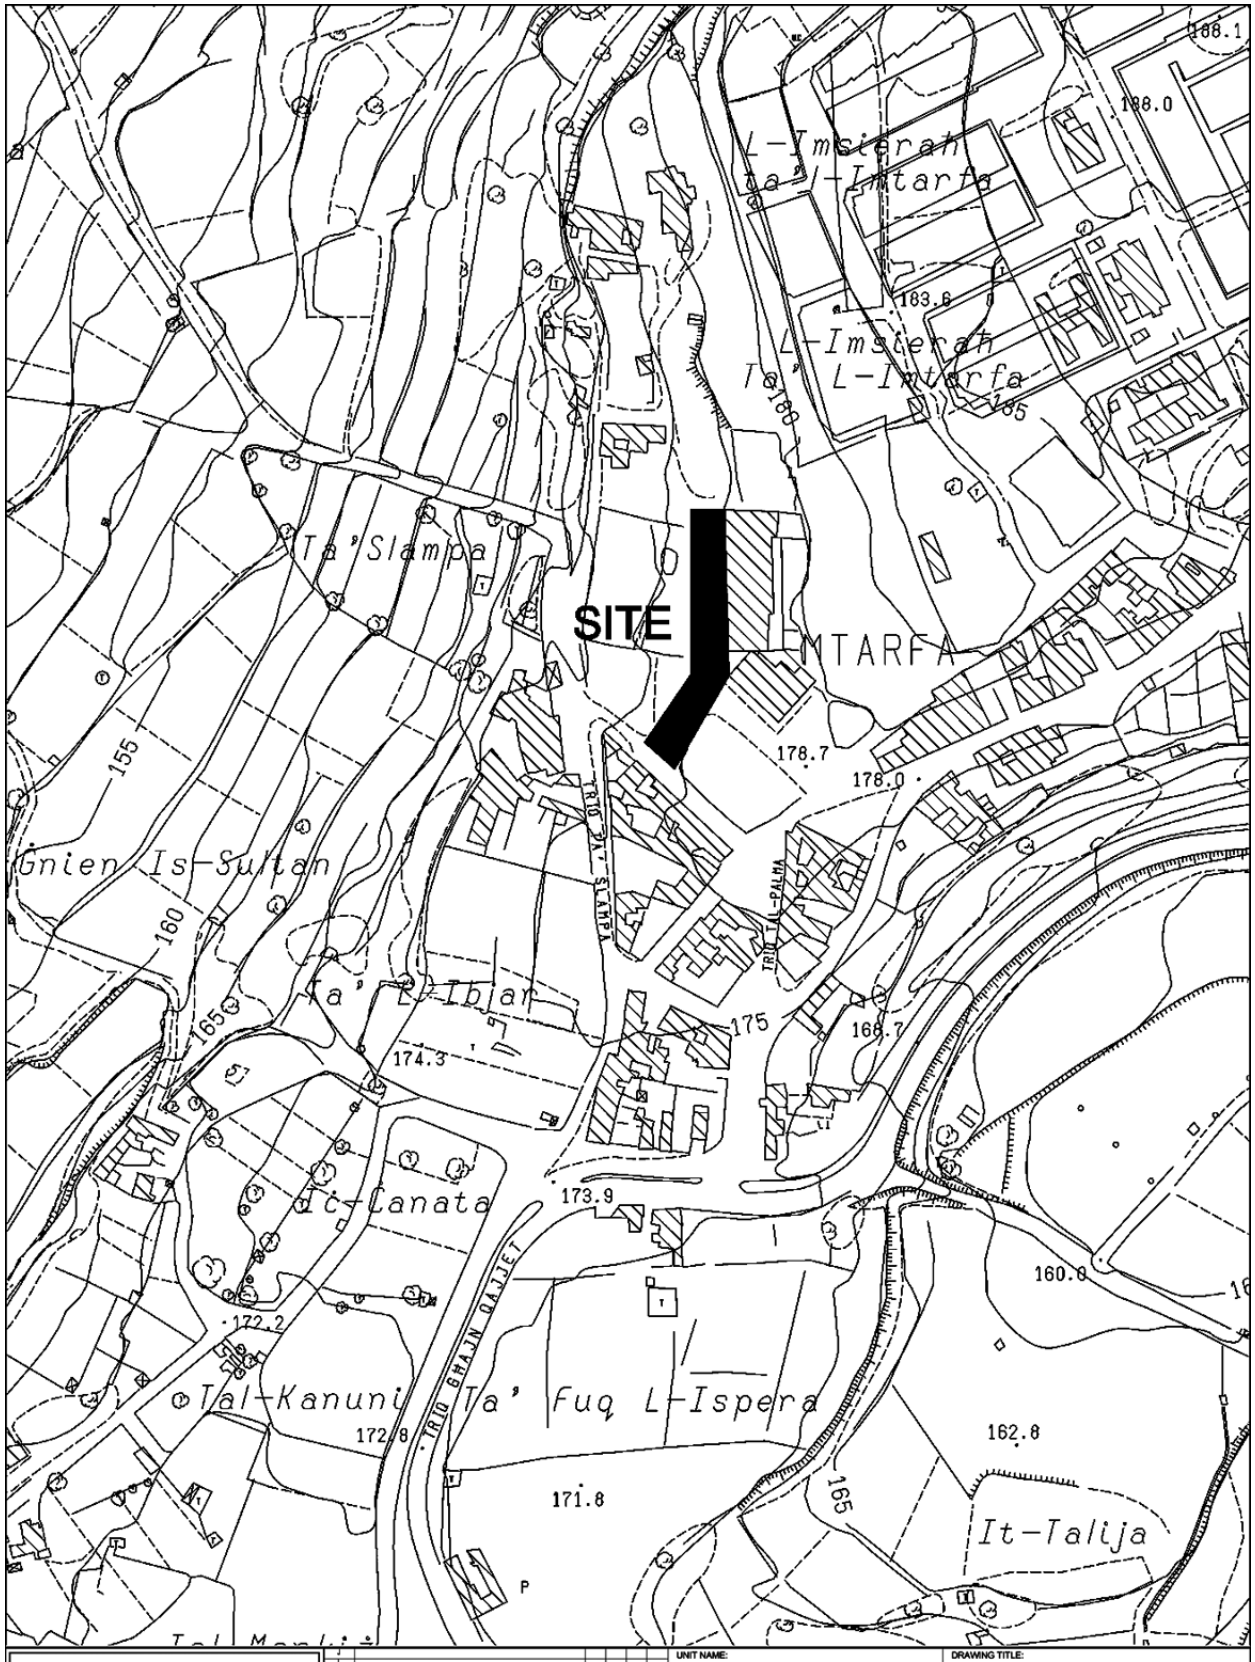

INFRASTRUCTURE MALTA	UNIT NAME: REGIONS	DRAWING TITLE: MTARFA TRIQ MIKIEL FSADNI (Extents of Works are not binding but indicative)	
CHIEF EXECUTIVE OFFICER: Ing. Fredrick Azzopardi	HEAD OF UNIT: D.VASSALLO		
N:\Design\Common Area\Traffic Management\2019\Mtarfa.dwg	PROJECT LEADER: -	DATE: FEBRUARY 2019	FILE NO: - / DRAWING NO: RD158/19
	DRAWN BY: A.S.	SHEET SIZE: A4 / SCALE: 1:2500 / REVISION: A / PAGE NO: 4	

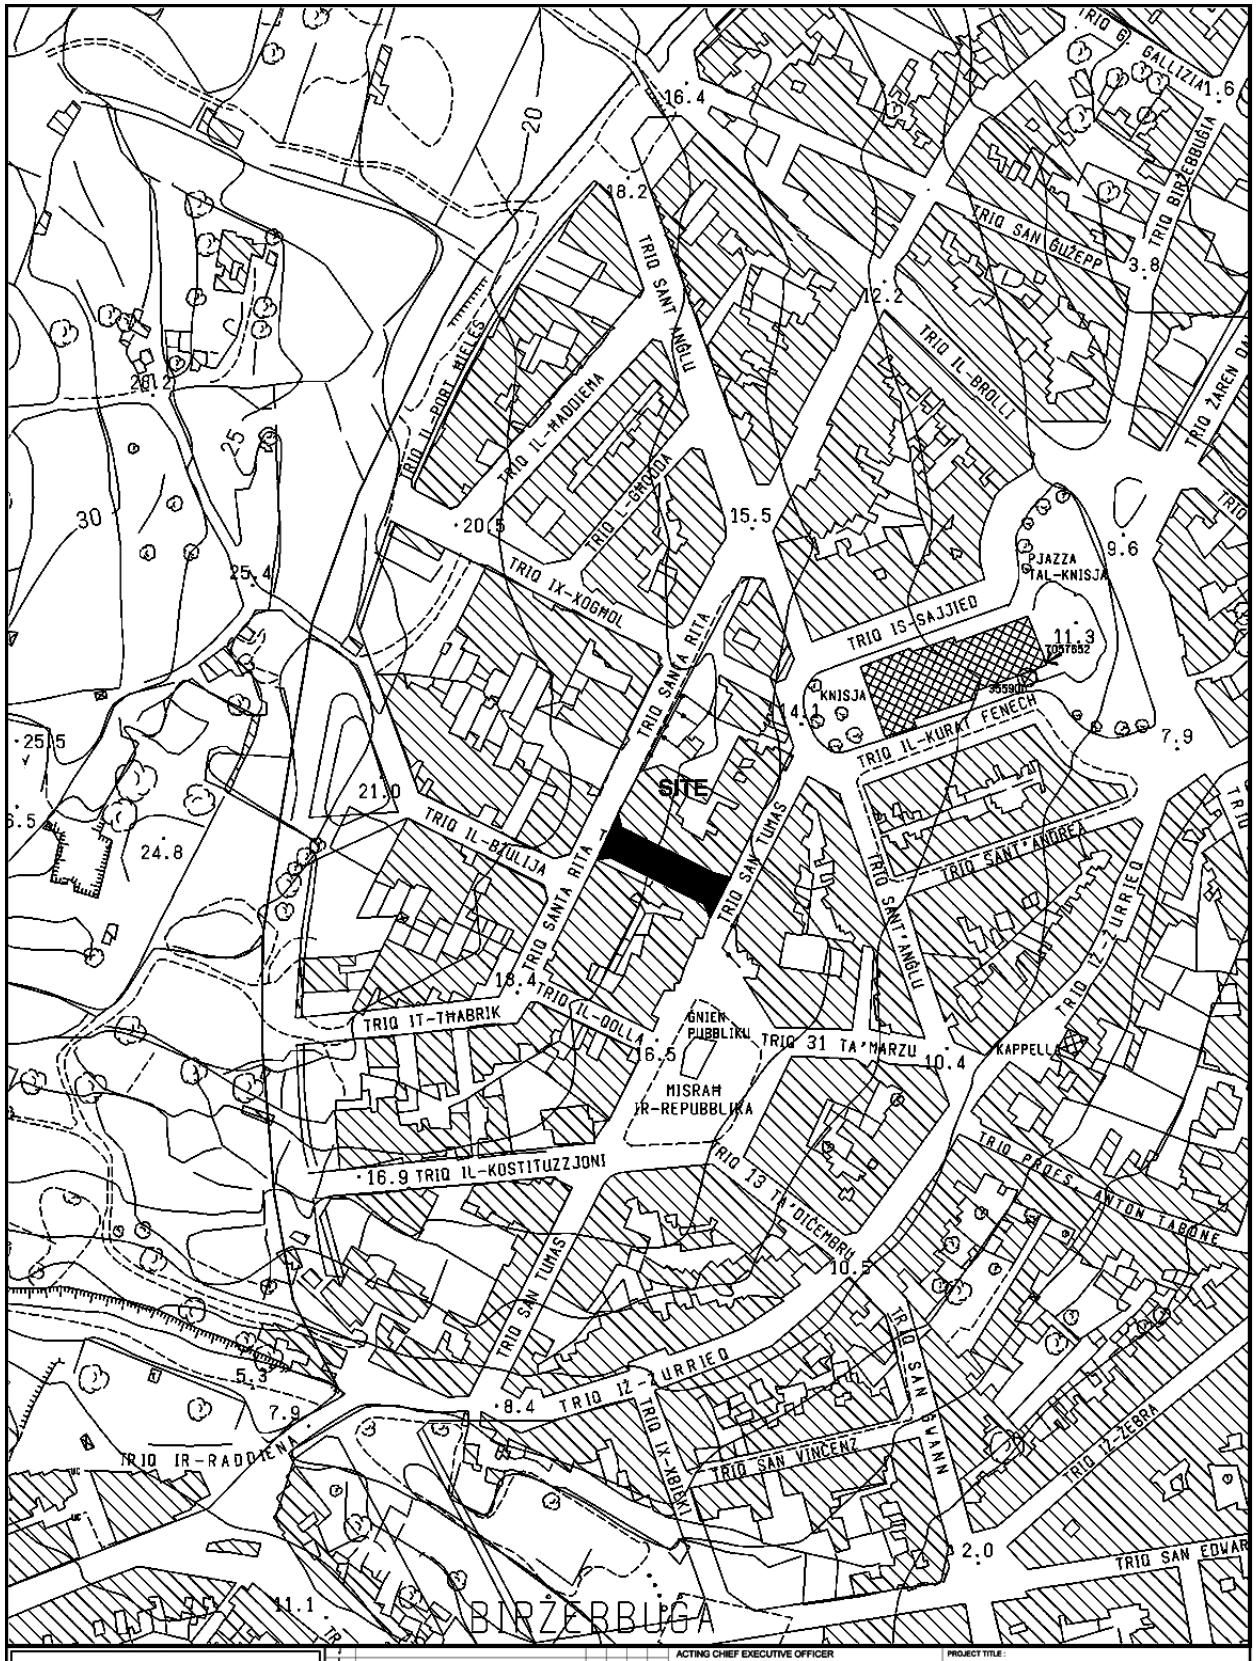

INFRASTRUCTURE MALTA

Revision	Alterations	Drawn	Checked	Approved	Date

PROJECT No. : -

Comp. Path : N:\Design\Common Area\Traffic Management\2019\Birzebbuga\2019 Birzebbuga.dwg

ACTING CHIEF EXECUTIVE OFFICER: Ing Fredrick Azzopardi	PROJECT TITLE : BIRZEBBUGA
ARCHITECT: D.V.	DRAWING TITLE : TRIQ IL-MUSBIEH SITE PLAN (Extents of works aren't binding but Indicative)
CHECKED BY: -	DATE : JANUARY 2019 / FILE No : - / DRAWING No : RD14/19
DRAWN BY: M.B.	SHEET SIZE : A4 / SCALE : 1 : 2500 / REVISION : A / SHEET No : 2



INFRASTRUCTURE MALTA	ACTING CHIEF EXECUTIVE OFFICER: Ing Fredrick Azzopardi	PROJECT TITLE: BIRZEBBUGA	
	ARCHITECT: D.V.	DRAWING TITLE: TRIQ IL-BZULIJA SITE PLAN (Extents of works aren't binding but Indicative)	
	CHECKED BY: -	DATE: JANUARY 2019	FILE No: - / DRAWING No: RD13/19
	DRAWN BY: M.B.	SHEET SIZE: A4 / SCALE: 1 : 2500 / REVISION: A / SHEET No: 1	

PROJECT No.: -

Comp. Path : N:\Design\Common Area\Traffic Management\2019\Birzebbuga\2019 Birzebbuga.dwg



INFRASTRUCTURE MALTA

UNIT NAME: REGIONS	DRAWING TITLE: QRENDI TRIQ SAN NIKLAW (Extents of works AREN't binding but indicative)
HEAD OF UNIT: D.Vassallo	
PROJECT LEADER: -	DATE: FEB 2019 / FILE NO: - / DRAWING NO: RD/177/19
DRAWN BY: L.B.	SHEET SIZE: A4 / SCALE: 1 : 5000 / REVISION: A / PAGE NO: 2

CHIEF EXECUTIVE OFFICER: Ing. Fredrick Azzopardi

COMPUTER PATH:N:\ Design\Common Area\Traffic Management\2019\Qrendi