


INFRASTRUCTURE MALTA

CHIEF EXECUTIVE OFFICER: Ing. Fredrick Azzopardi

Comp. Path: N:\Design\Common Area\Traffic Management\2019\Mosta\2019 Mosta.dwg

UNIT NAME: REGIONS	DRAWING TITLE: IL-MOSTA RESURFACING WORKS ON ROADS SITE PLAN (Extents of works aren't binding but Indicative)		
HEAD OF UNIT: -			
PROJECT LEADER: -	DATE: JAN 2019	FILE NO: IM029/2019	DRAWING NO: -
DRAWN BY: -	SHEET SIZE: A4	SCALE: 1:2500	REVISION: A / PAGE NO: 1

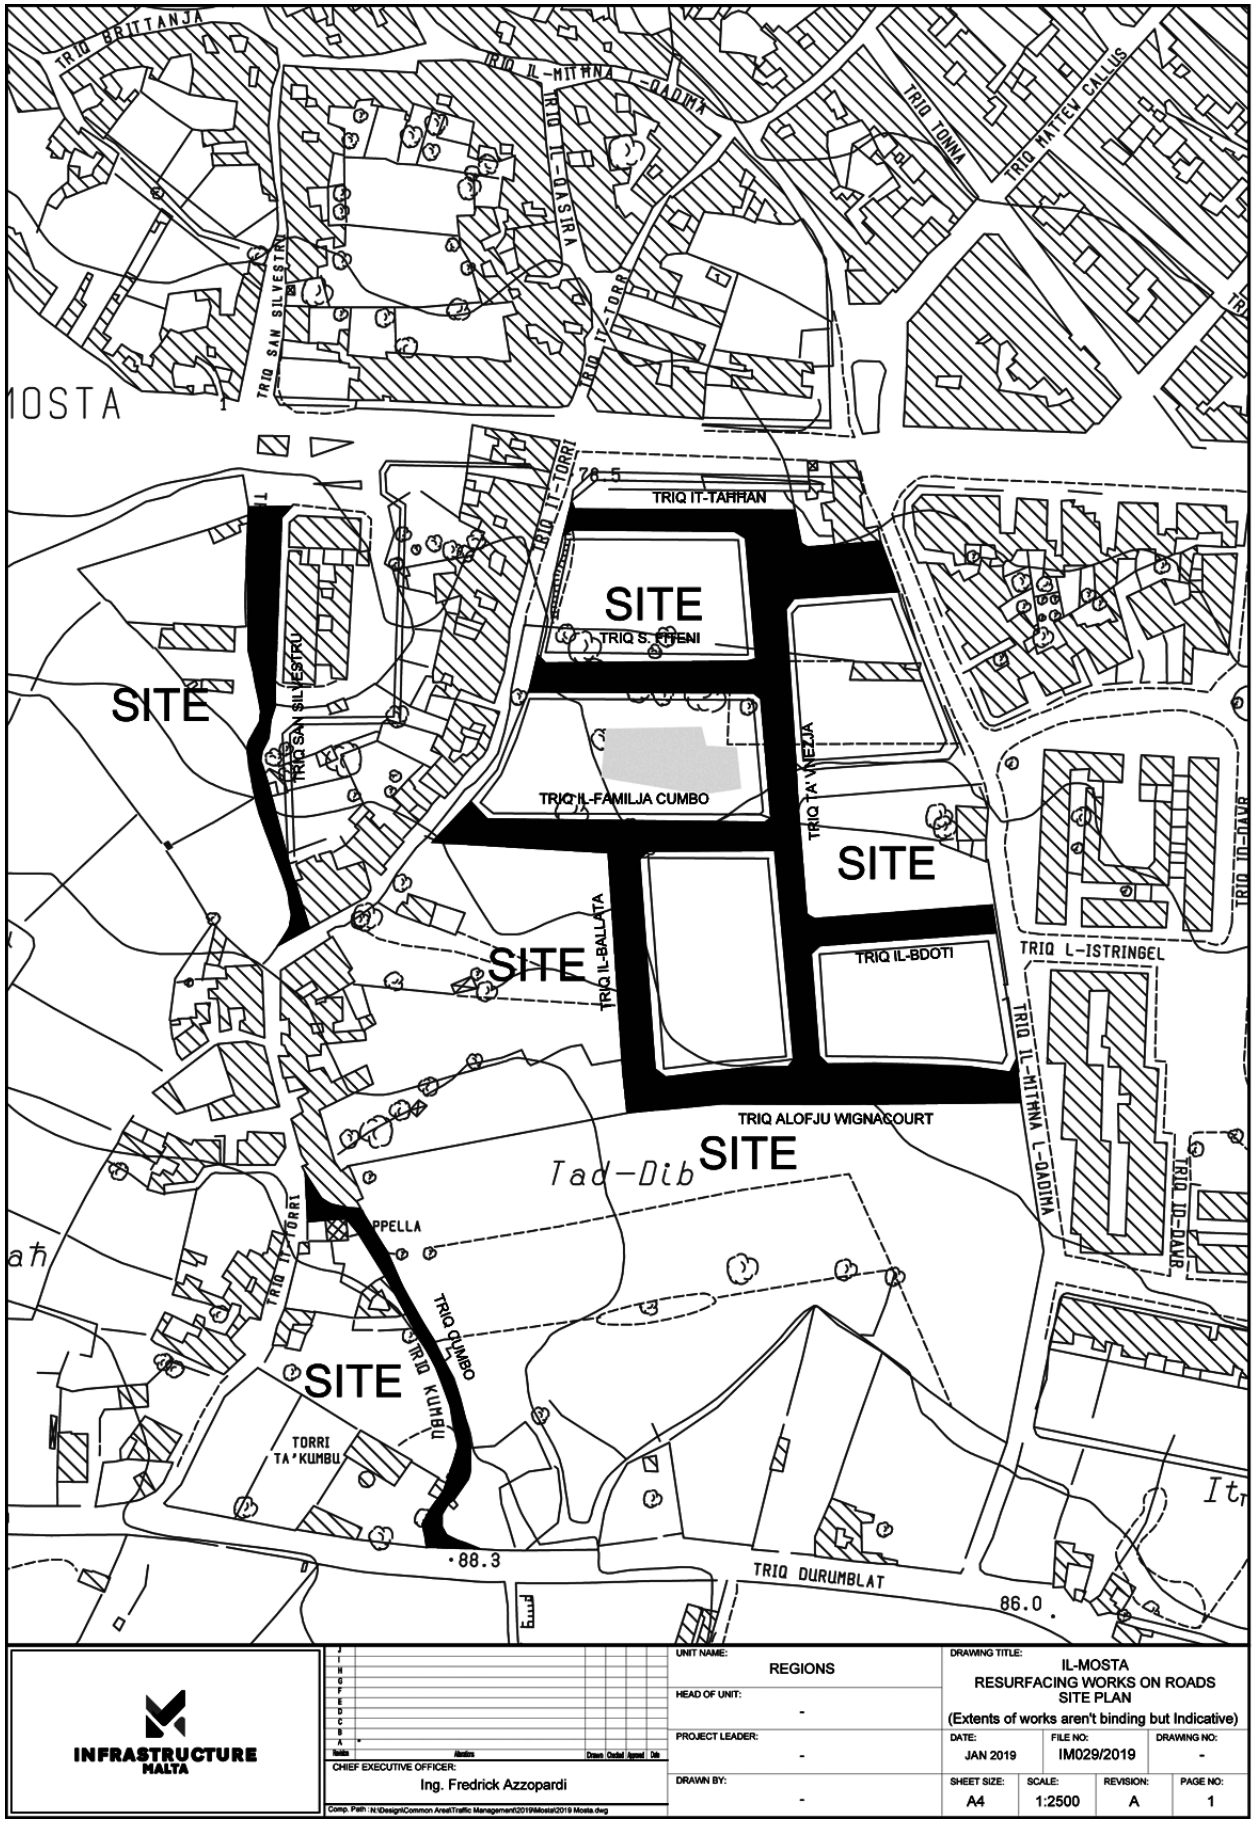

INFRASTRUCTURE MALTA

Revision	Alterations	Drawn	Checked	Approved	Date

CHIEF EXECUTIVE OFFICER: Ing. Fredrick Azzopardi

COMPUTER PATH:N:\ Design\Common Area\Traffic Management\2019\Naxxar

UNIT NAME: REGIONS

HEAD OF UNIT: D.Vassallo

PROJECT LEADER: -

DRAWN BY: M.B.

DRAWING TITLE: NAXXAR
TRIQ SAN PAWL SITE PLAN
(Extents of works AREN't binding but indicative)

DATE:	FILE NO:	DRAWING NO:
OCT 2019	-	RD/355/19

SHEET SIZE:	SCALE:	REVISION:	PAGE NO:
A3	1:5000	A	11