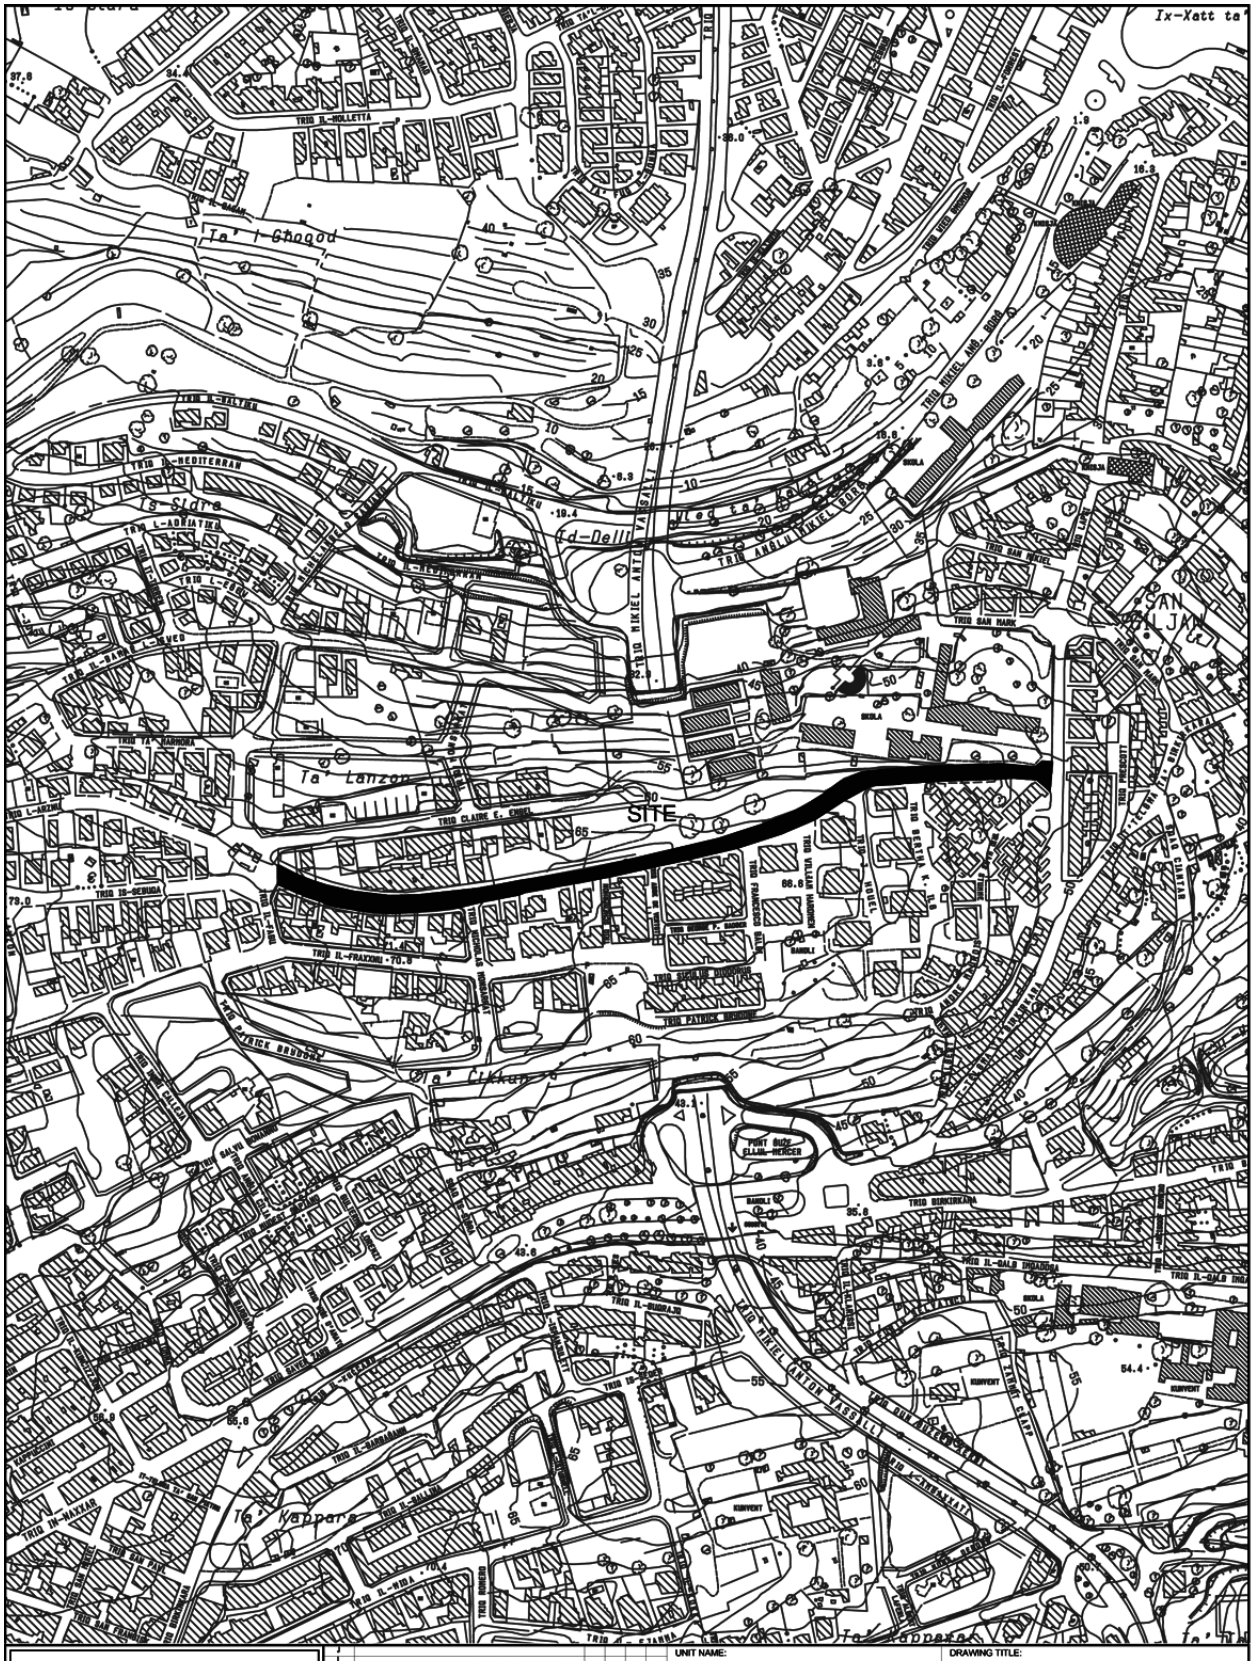
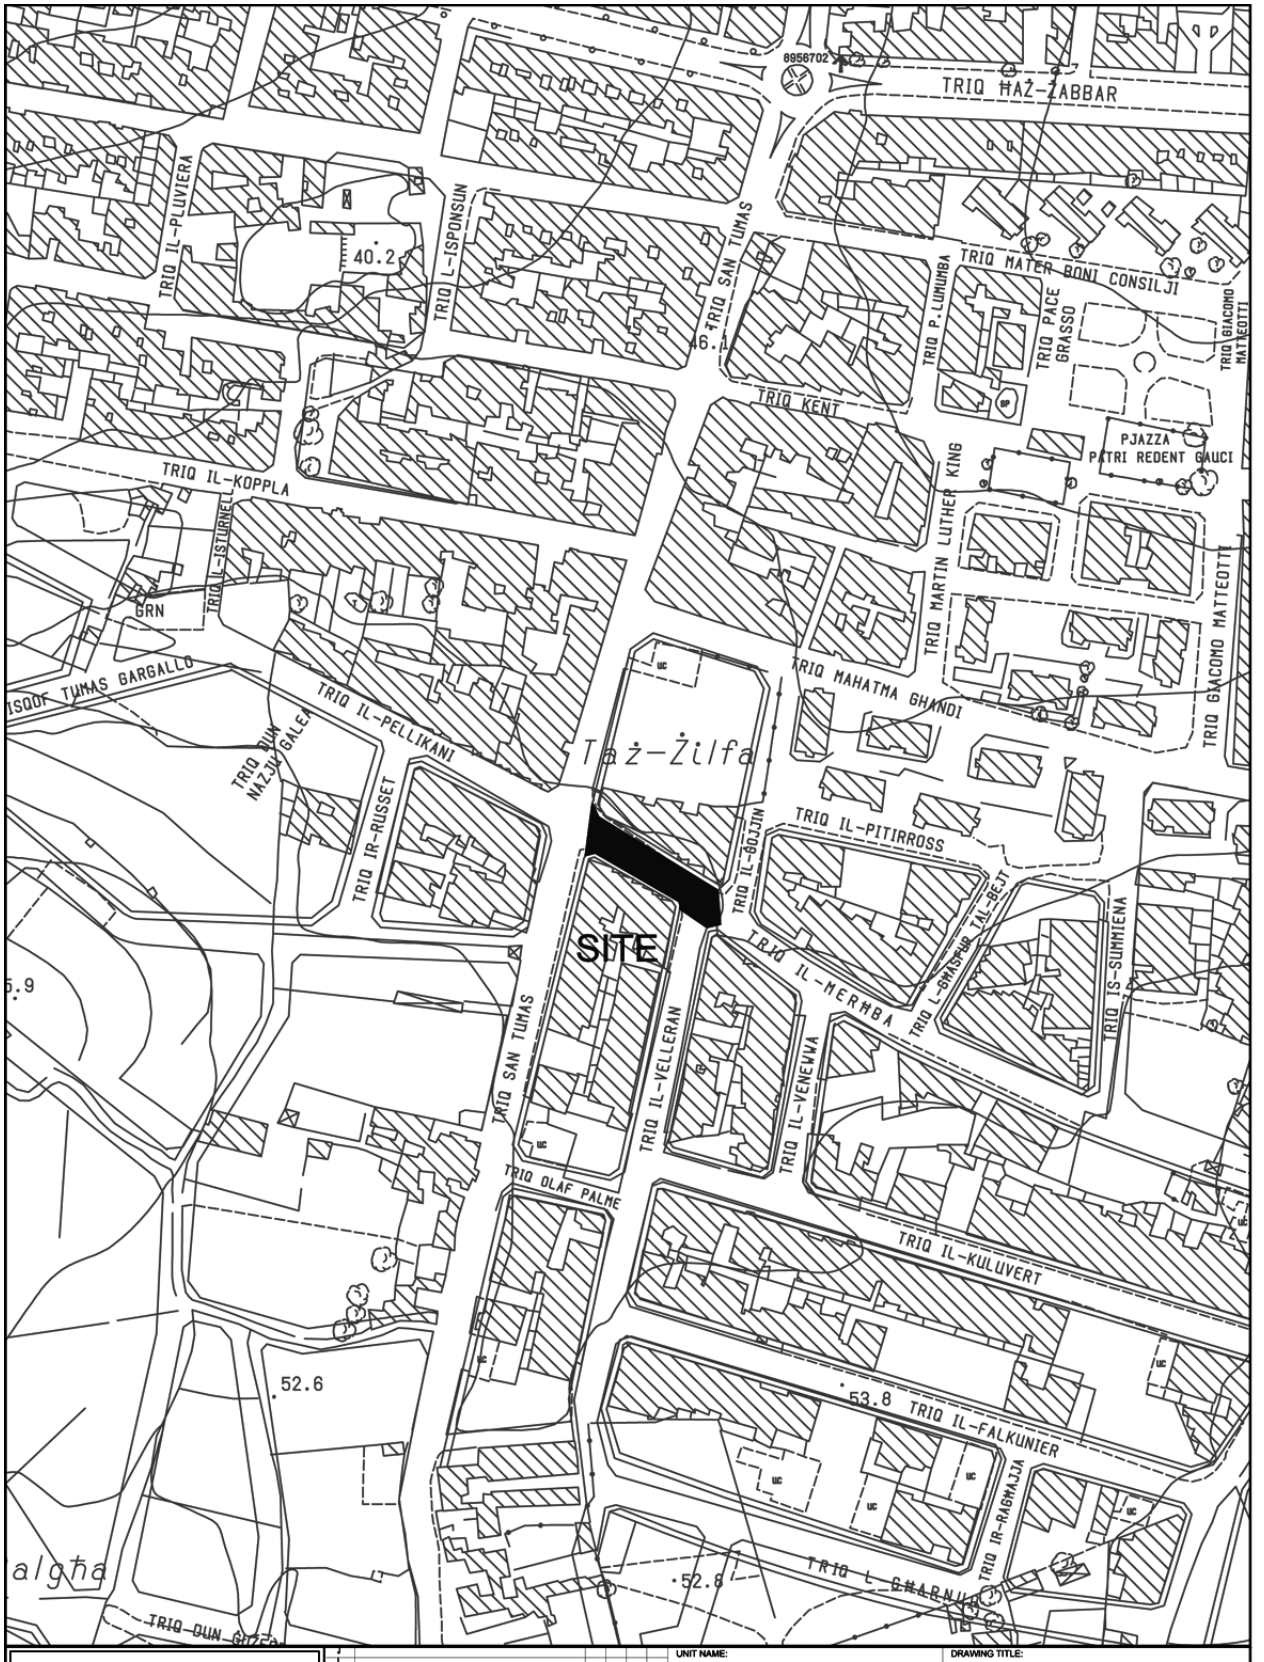

SITE
Ix-Xatt ta'
Ta' Ghaqod
Ta' Lanzon
Ta' Kappara
Id-Delli
SAN GILJAN
TRIQ IL-HOLLETTA
TRIQ IS-SIDRE
TRIQ IL-FRAXXNI
TRIQ PATRICK BOISSEAU
TRIQ BIRKIRKARA
TRIQ SAN MIKIEL
TRIQ BAR MARK
TRIQ IN-NAXXAR
TRIQ IL-MILLAR
TRIQ IL-MIDA
TRIQ IL-GHOLJA
TRIQ IL-GALA BIRKIRKARA
TRIQ IL-QARN
TRIQ IL-BALTIKU
TRIQ IL-MEDITERRAN
TRIQ L-ADRIATIKU
TRIQ IL-BAHAR L-ISWED
TRIQ TA' MARRONA
TRIQ IL-BRIJAC
TRIQ IS-SEWDA
TRIQ IL-KALKARA
TRIQ IL-KARAMANLI
TRIQ IL-KAPTAN
TRIQ IL-KAPTAN ANDREW AGIUS
TRIQ IL-KAPTAN ANTON VASSALLI
TRIQ IL-KAPTAN ANTON VASSALLI
TRIQ IL-KAPTAN ANTON VASSALLI

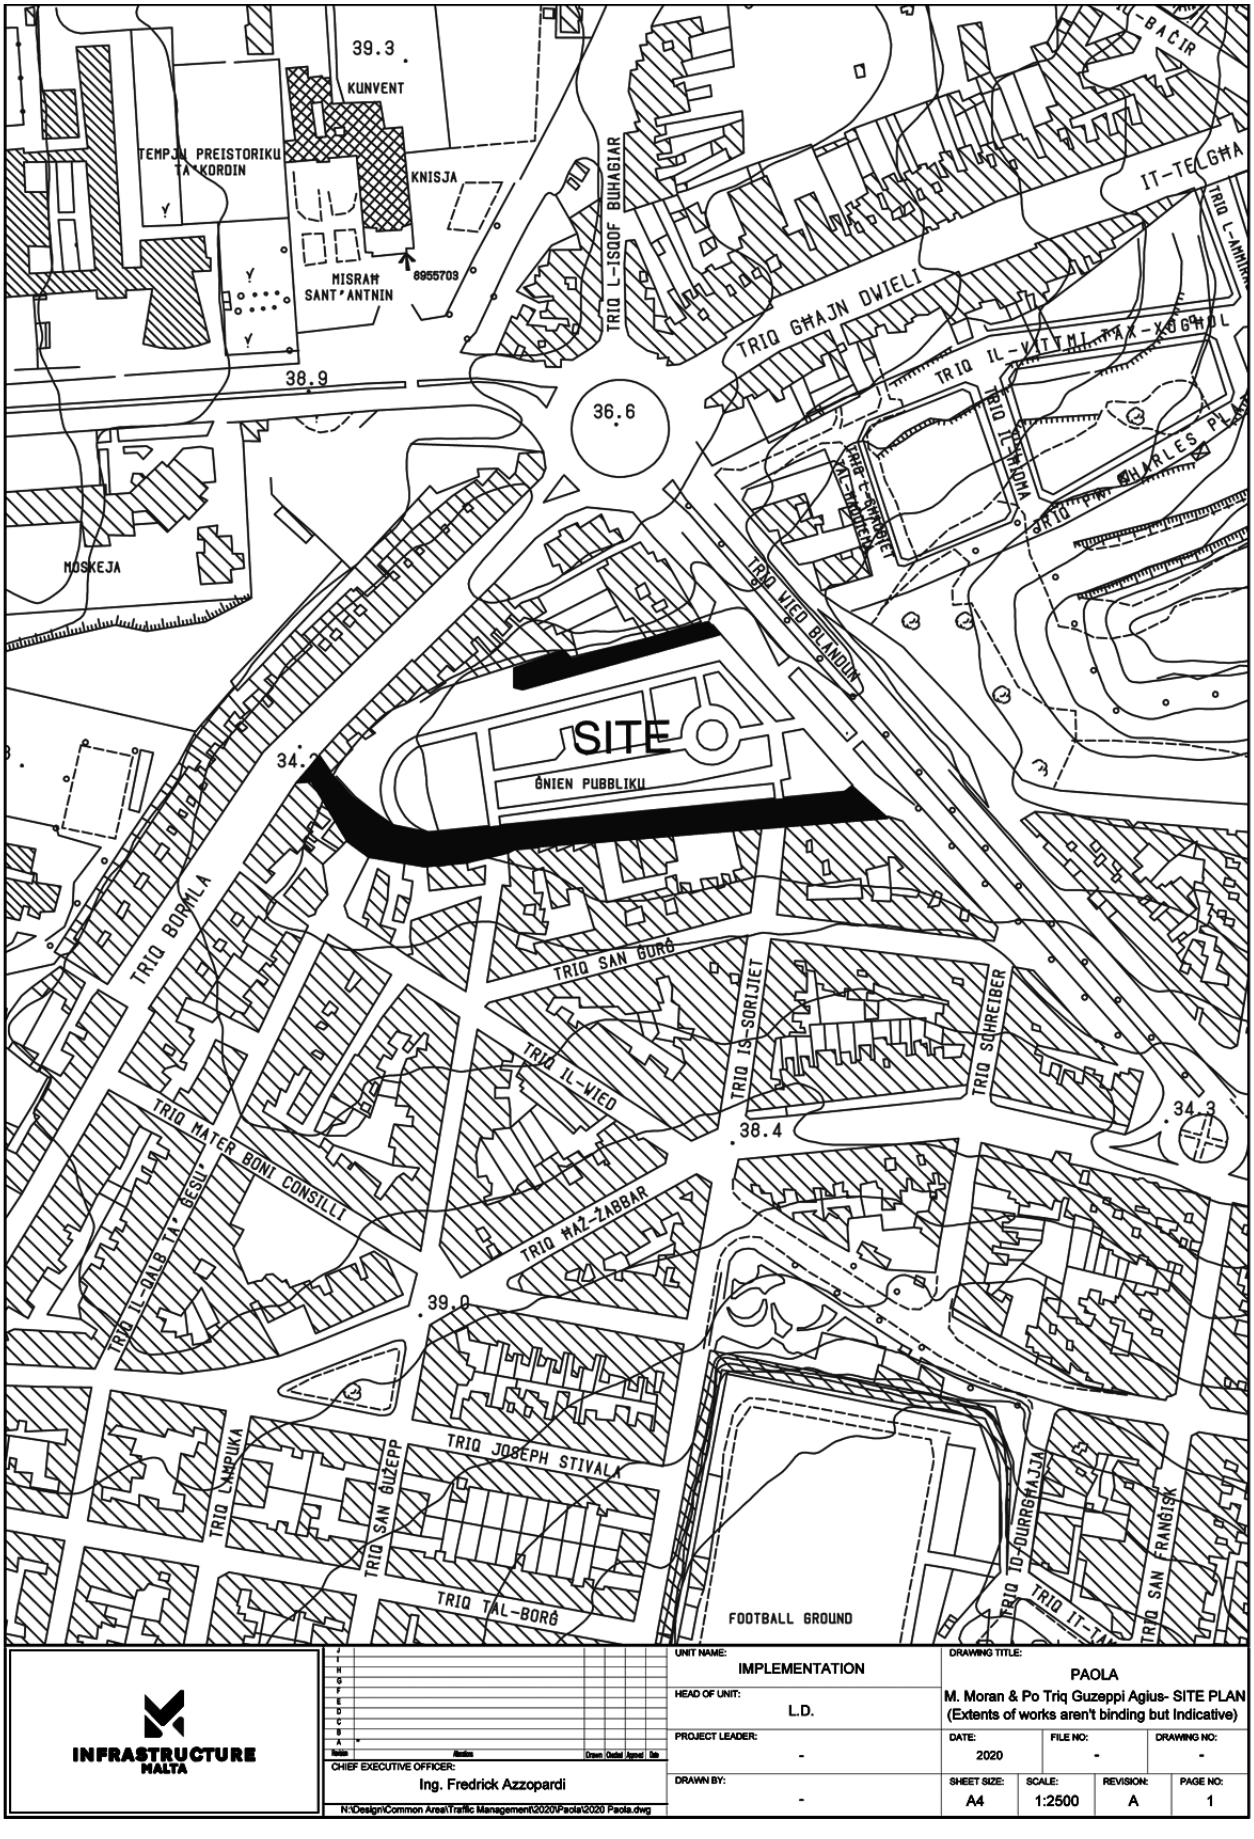


INFRASTRUCTURE MALTA

CHIEF EXECUTIVE OFFICER:
Ing. Fredrick Azzopardi

N:\Design\Common Area\Traffic Management\2019\Fgura.dwg

UNIT NAME: IMPLEMENTATION	DRAWING TITLE: FGURA p/o TRIQ IL-MERHBA SITE PLAN (Extents of Works are not binding but indicative)
HEAD OF UNIT: L.D.	
PROJECT LEADER: -	DATE: DEC 2019 / FILE NO: - / DRAWING NO: RD393/19
DRAWN BY: -	SHEET SIZE: A4 / SCALE: 1:2500 / REVISION: A / PAGE NO: 5



INFRASTRUCTURE MALTA

CHIEF EXECUTIVE OFFICER:	Ing. Fredrick Azzopardi
UNIT NAME:	IMPLEMENTATION
HEAD OF UNIT:	L.D.
PROJECT LEADER:	-
DRAWN BY:	-
DRAWING TITLE:	PAOLA M. Moran & Po Triq Guzeppi Agius- SITE PLAN (Extents of works aren't binding but indicative)
DATE:	2020
FILE NO:	-
DRAWING NO:	-
SHEET SIZE:	A4
SCALE:	1:2500
REVISION:	A
PAGE NO:	1

N:\Design\Common Area\Traffic Management\2020\Paola\2020 Paola.dwg