
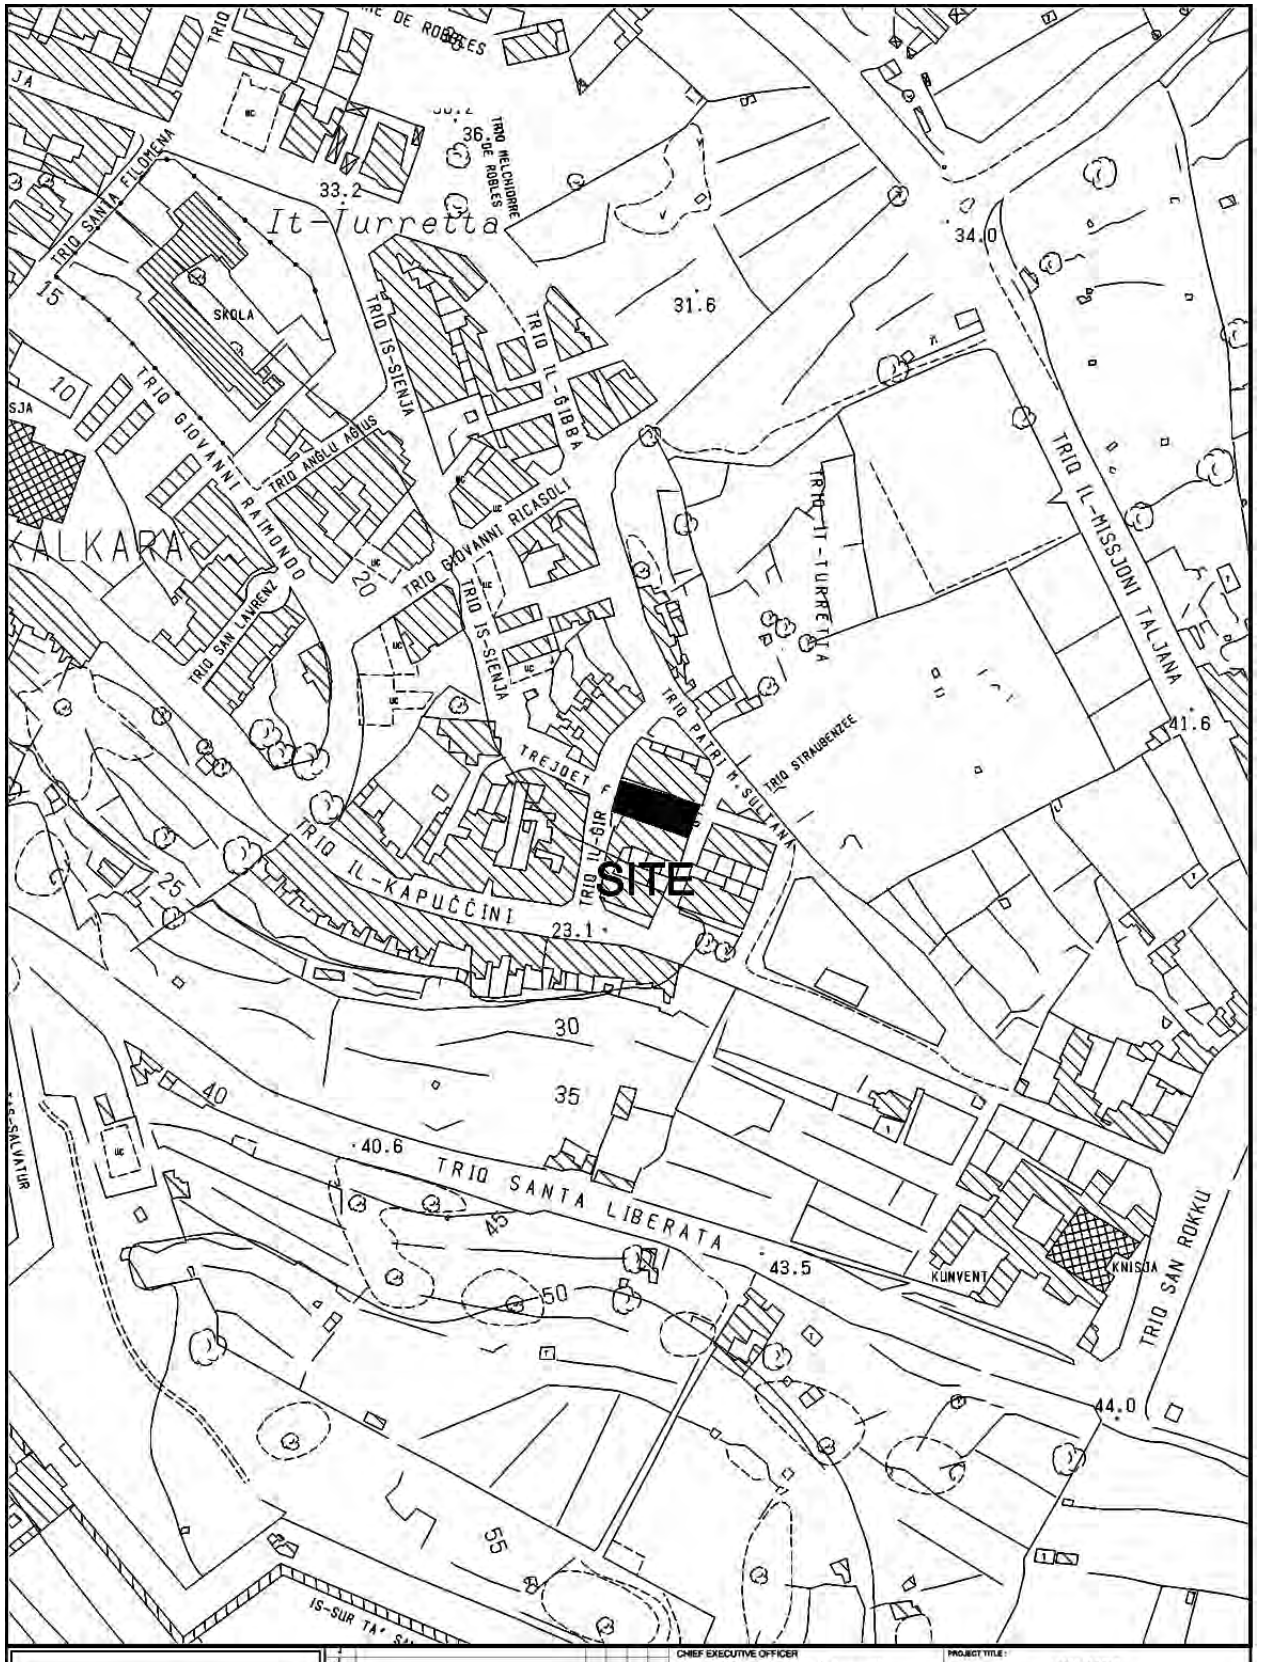


INFRASTRUCTURE MALTA

CHIEF EXECUTIVE OFFICER: Ing Fredrick Azzopardi		PROJECT TITLE: KALKARA	
ARCHITECT: -		DRAWING TITLE: TREJQET FRANCESCO CHIRCOP SITE PLAN (Extents of works aren't binding but indicative)	
CHECKED BY: -	DATE: FEBRUARY 2019	FILE No: -	DRAWING No: RD/32/19
DRAWN BY: -	SHEET SIZE: A4	SCALE: 1:2500	REVISION: A / SHEET No: 2


PROJECT No: -

Comp Path: N:\Design\Common Area\Traffic Management\2019\Kalkara\2019 Kalkara.dwg

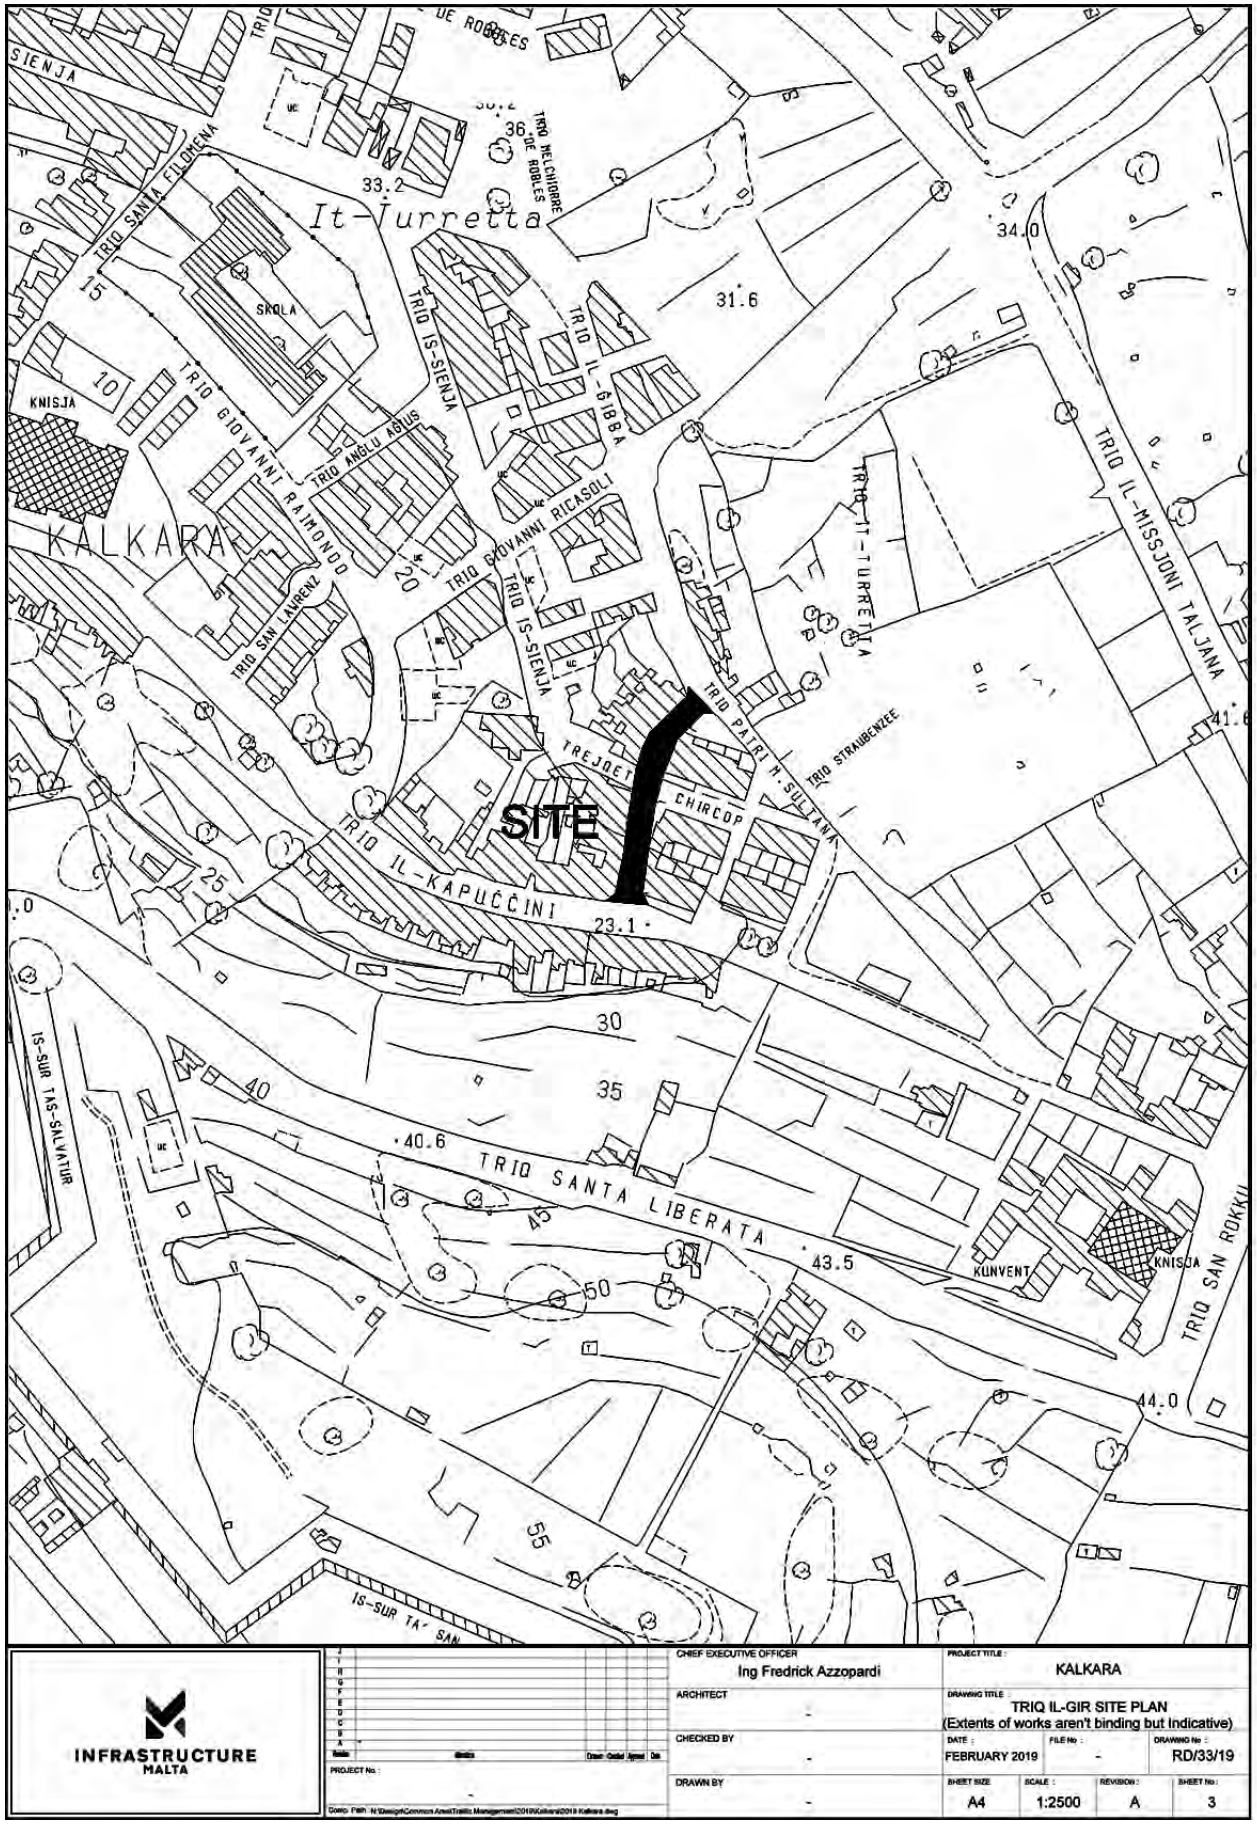

INFRASTRUCTURE MALTA

CHIEF EXECUTIVE OFFICER	Ing Fredrick Azzopardi
ARCHITECT	-
CHECKED BY	-
DRAWN BY	-
PROJECT TITLE	KALKARA
DRAWING TITLE	TRIQ IL-GIR SITE PLAN (Extents of works aren't binding but Indicative)
DATE	FEBRUARY 2019
FILE No	-
DRAWING No	RD/33/19
SHEET SIZE	A4
SCALE	1:2500
REVISION	A
SHEET No	3

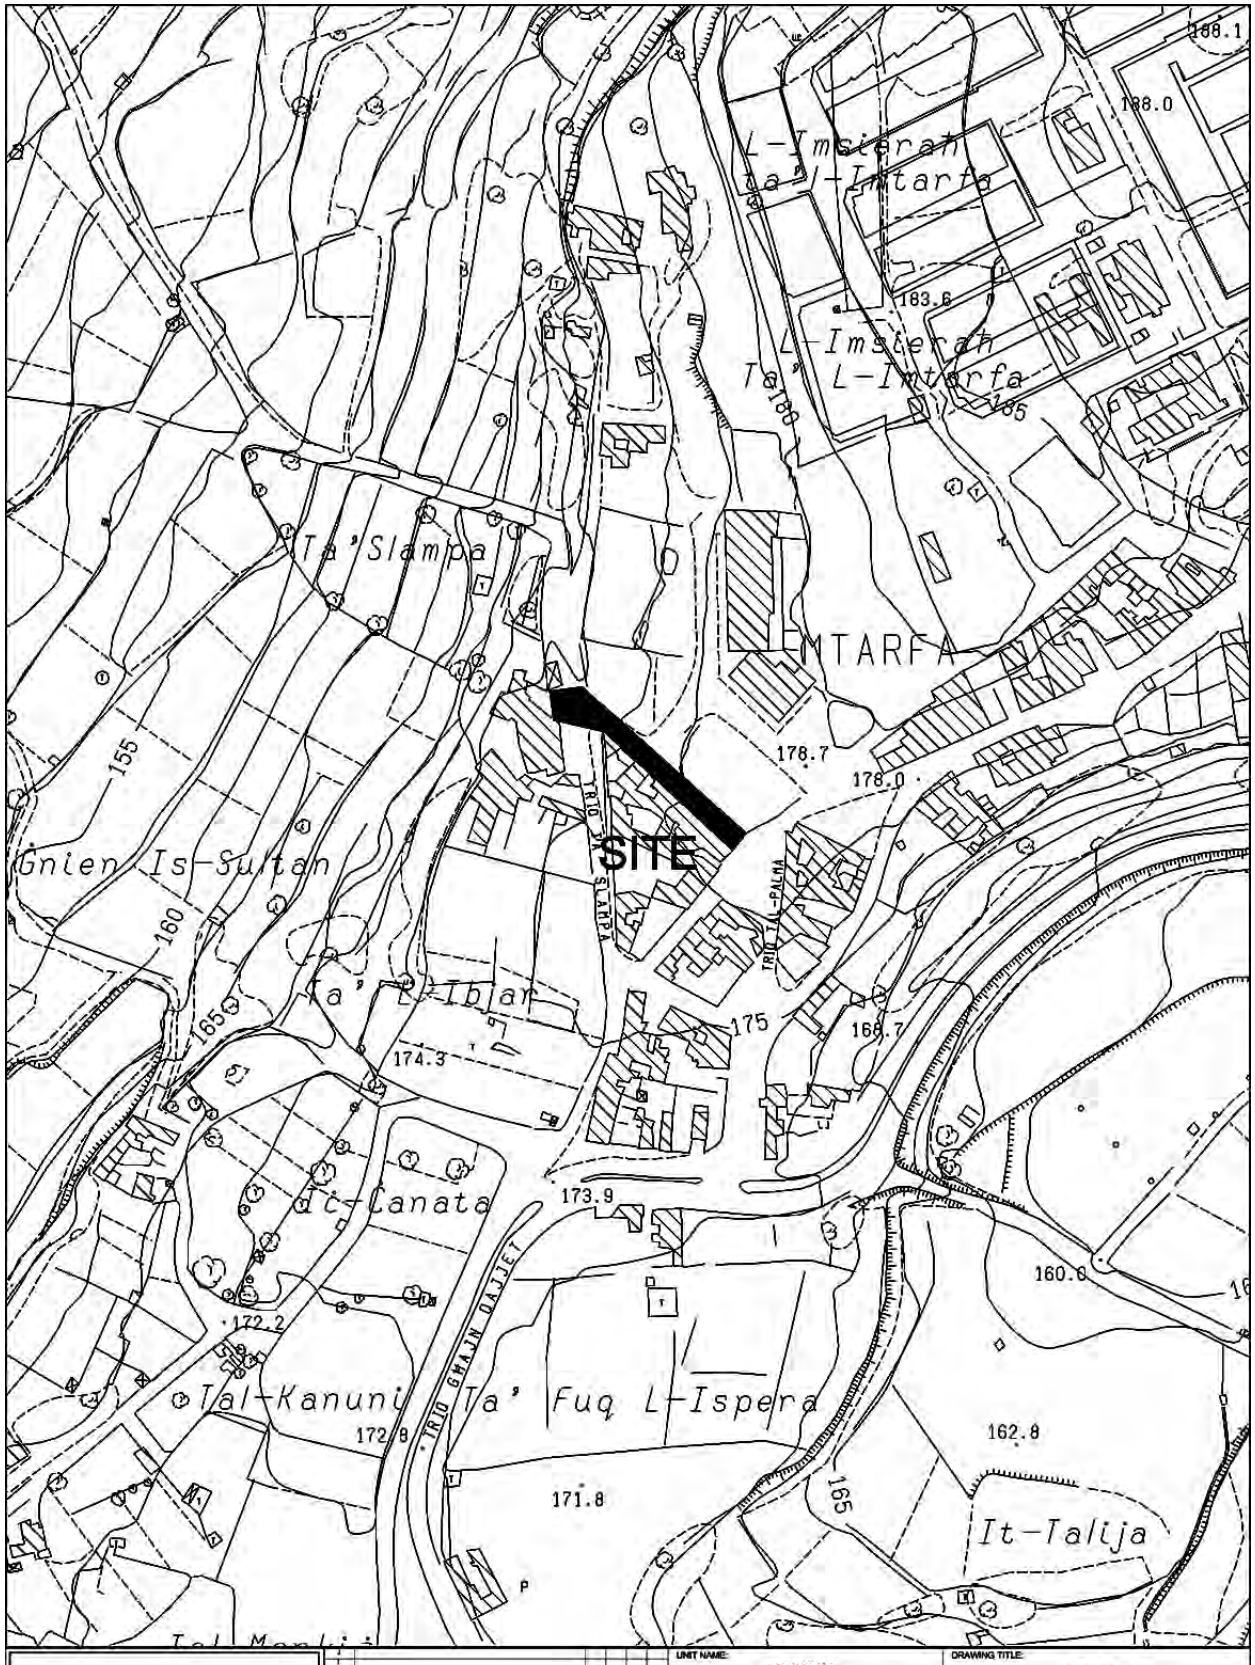


INFRASTRUCTURE MALTA

CHIEF EXECUTIVE OFFICER: Ing. Fredrick Azzopardi

N:\Design\Common Area\Traffic Management\2019\Mtarfa.dwg

UNIT NAME: REGIONS	DRAWING TITLE: MTARFA
HEAD OF UNIT: D.VASSALLO	TRIQ IR-RAZZETT L-AHMAR (Extents of Works are not binding but indicative)
PROJECT LEADER: -	DATE: FEBRUARY 2019 / FILE NO: - / DRAWING NO: RD157/19
DRAWN BY: A.S.	SHEET SIZE: A4 / SCALE: 1:2500 / REVISION: A / PAGE NO: 3

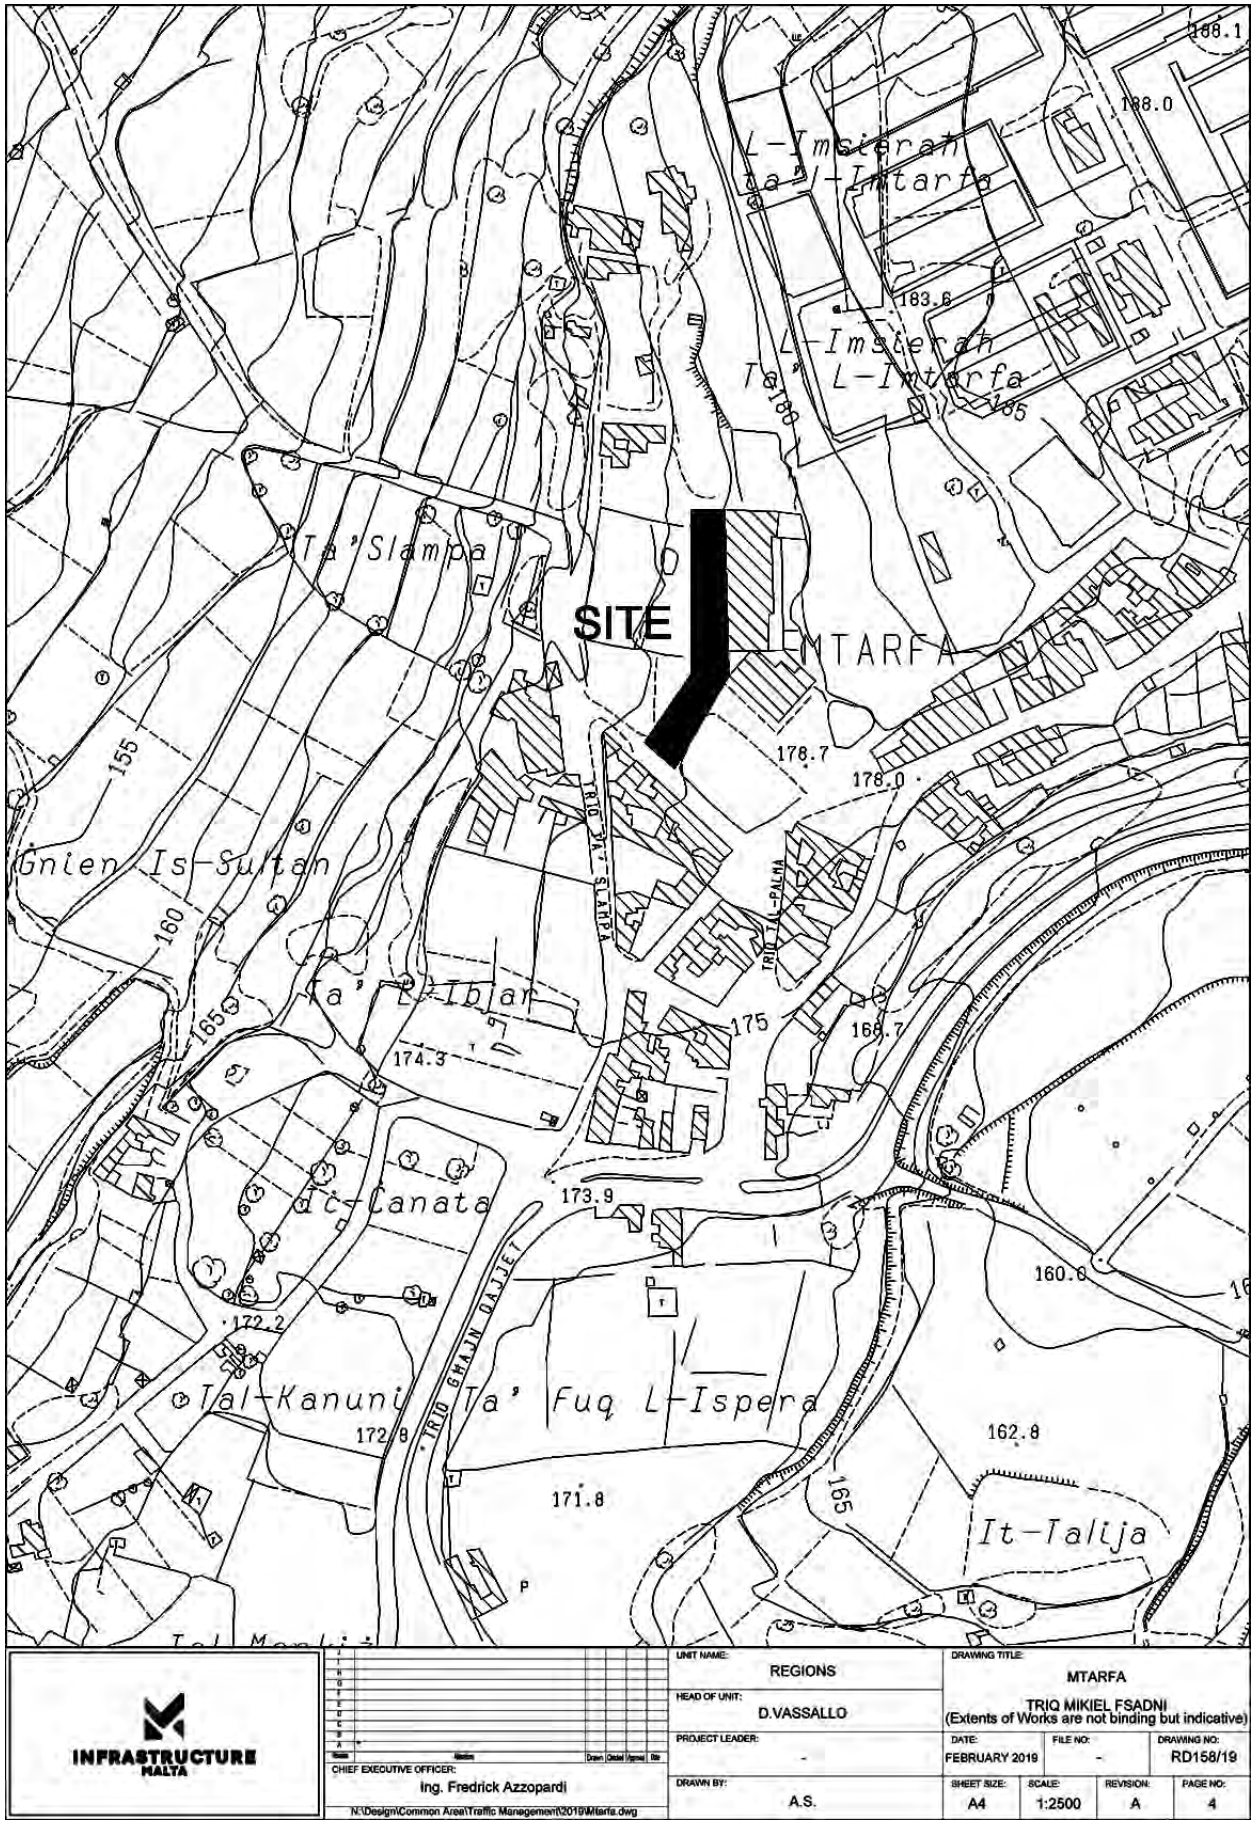
SITE
MTARFA
L-Imsieraħ ta' l-Imtarfa
Ta' Slampa
Ġnien Is-Sultan
Ta' L-Ibjar
Ta' Canata
Tal-Kanuni
Ta' Fuq L-Ispera
It-Talija
TRIQ TA' SLAMPA
TRIQ TAL-PALMA
TRIQ GĦAJN QAJJET
188.1
188.0
183.6
178.7
178.0
174.3
173.9
172.2
172.8
171.8
168.7
160.6
162.8
155
160
165
175
UNIT NAME: REGIONS
HEAD OF UNIT: D.VASSALLO
PROJECT LEADER: -
DRAWN BY: A.S.
DRAWING TITLE: MTARFA
TRIQ MIKIEL FSADNI
(Extents of Works are not binding but indicative)
DATE: FEBRUARY 2019
FILE NO: -
DRAWING NO: RD158/19
SHEET SIZE: A4
SCALE: 1:2500
REVISION: A
PAGE NO: 4
INFRASTRUCTURE MALTA
CHIEF EXECUTIVE OFFICER: Ing. Fredrick Azzopardi
N:\Design\Common Area\Traffic Management\2019\Mtarfa.dwg


SITE
TRIQ IL-BUBULIJA
TRIQ SANTA RITA
TRIQ SAN TUMAS
TRIQ IT-THABRIK
TRIQ IL-ODLLA
GNIEN PUBBLIKU
TRIQ 31 TA' MARZU
MISRAH IR-REPUBBLIKA
TRIQ IL-KOSTITUZZJONI
TRIQ 13 TA' DICEMBRU
TRIQ PROFS. ANTON TABONE
TRIQ IR-RADDIENA
TRIQ SAN VINCENZ
TRIQ IX-XBIEX
TRIQ IZ-ZEBRA
TRIQ SAN EDWARD
TRIQ IZ-ZURRIEQ
TRIQ SANT'ANDREA
TRIQ SANT'ANGLU
TRIQ IL-KURAT FENECH
TRIQ IS-SAJJIED
PJAZZA TAL-KNISJA
KNISJA
TRIQ IX-XOGHOL
TRIQ L-GRIGUA
TRIQ IL-MADDIENA
TRIQ IL-BORJ HELES
TRIQ SANT'ANGLU
TRIQ IL-BROLLI
TRIQ SAN GUZEPP
TRIQ BIRZEBBUGIA
TRIQ GALLIZIA
BIRŻEBBUGA
INFRASTRUCTURE MALTA
ACTING CHIEF EXECUTIVE OFFICER
Ing Fredrick Azzopardi
PROJECT TITLE :
BIRZEBBUGA
ARCHITECT
D.V.
DRAWING TITLE :
TRIQ IL-MUSBIEH SITE PLAN
(Extents of works aren't binding but indicative)
CHECKED BY
-
DATE :
JANUARY 2019
FILE No :
-
DRAWING No :
RD14/19
DRAWN BY
M.B.
SHEET SIZE
A4
SCALE :
1 : 2500
REVISION :
A
SHEET No :
2
PROJECT No :
-


SITE
TRIQ SANTA RITA
TRIQ IL-MUSBIEH
TRIQ SAN TUMAS
TRIQ IT-THABRIK
TRIQ IL-DOLLA
TRIQ 31 TA' MARZU
TRIQ IL-KOSTITUZZJONI
TRIQ 13 TA' DICEMBRU
TRIQ IR-RADDIENA
TRIQ SAN VINCENZ
TRIQ IS-SAJJIED
TRIQ IL-KURAT FENECH
TRIQ SANT'ANDRE
TRIQ SANT'ANGLU
TRIQ IL-BROLLI
TRIQ IX-XOGHOL
TRIQ IL-GHADIRA
TRIQ IL-BORJ HUELES
TRIQ IL-GHADIENA
TRIQ IX-XBIBKI
TRIQ SAN GUZE
PJAZZA TAL-KNI
KNISJA
GNIEN PUBBLIKU
MISRAH IR-REPUBBLIKA
KAPPELLA
BIRZEBBUGA
INFRASTRUCTURE MALTA
ACTING CHIEF EXECUTIVE OFFICER
Ing Fredrick Azzopardi
PROJECT TITLE :
BIRZEBBUGA
ARCHITECT
D.V.
DRAWING TITLE :
TRIQ IL-BZULIJA SITE PLAN
(Extents of works aren't binding but Indicative)
CHECKED BY
DATE :
JANUARY 2019
FILE No :
DRAWING No :
RD13/19
PROJECT No :
DRAWN BY
M.B.
SHEET SIZE :
A4
SCALE :
1 : 2500
REVISION :
A
SHEET No :
1




INFRASTRUCTURE MALTA

CHIEF EXECUTIVE OFFICER:
Ing. Fredrick Azzopardi

COMPUTER PATH:N:\ Design\Common Area\Traffic Management\2019\Qrendi

UNIT NAME: REGIONS	DRAWING TITLE: QRENDI TRIQ SAN NIKLAW (Extents of works AREN't binding but indicative)		
HEAD OF UNIT: D.Vassallo			
PROJECT LEADER: -	DATE: FEB 2019	FILE NO: -	DRAWING NO: RD/177/19
DRAWN BY: L.B.	SHEET SIZE: A4	SCALE: 1 : 5000	REVISION: A / PAGE NO: 2


MOSTA
TRIQ SAN PAWL TAL-QLIEGHA
TRIQ TAS-SRIEDEK
SITE
INFRASTRUCTURE MALTA
UNIT NAME: REGIONS
HEAD OF UNIT: D.V.
PROJECT LEADER: G.G.
CHIEF EXECUTIVE OFFICER
Ing. Fredrick Azzopardi
DRAWN BY: M.B.
DRAWING TITLE: MOSTA UTILITIES SITE PLAN
DATE: SEP 2019
FILE NO: -
DRAWING NO: -
SHEET SIZE: A3
SCALE: 1:5000
REVISION: -
SHEET No: 23
N:\Design\Common Area\Traffic Management\2019\Mosta\2019 Mosta.dwg

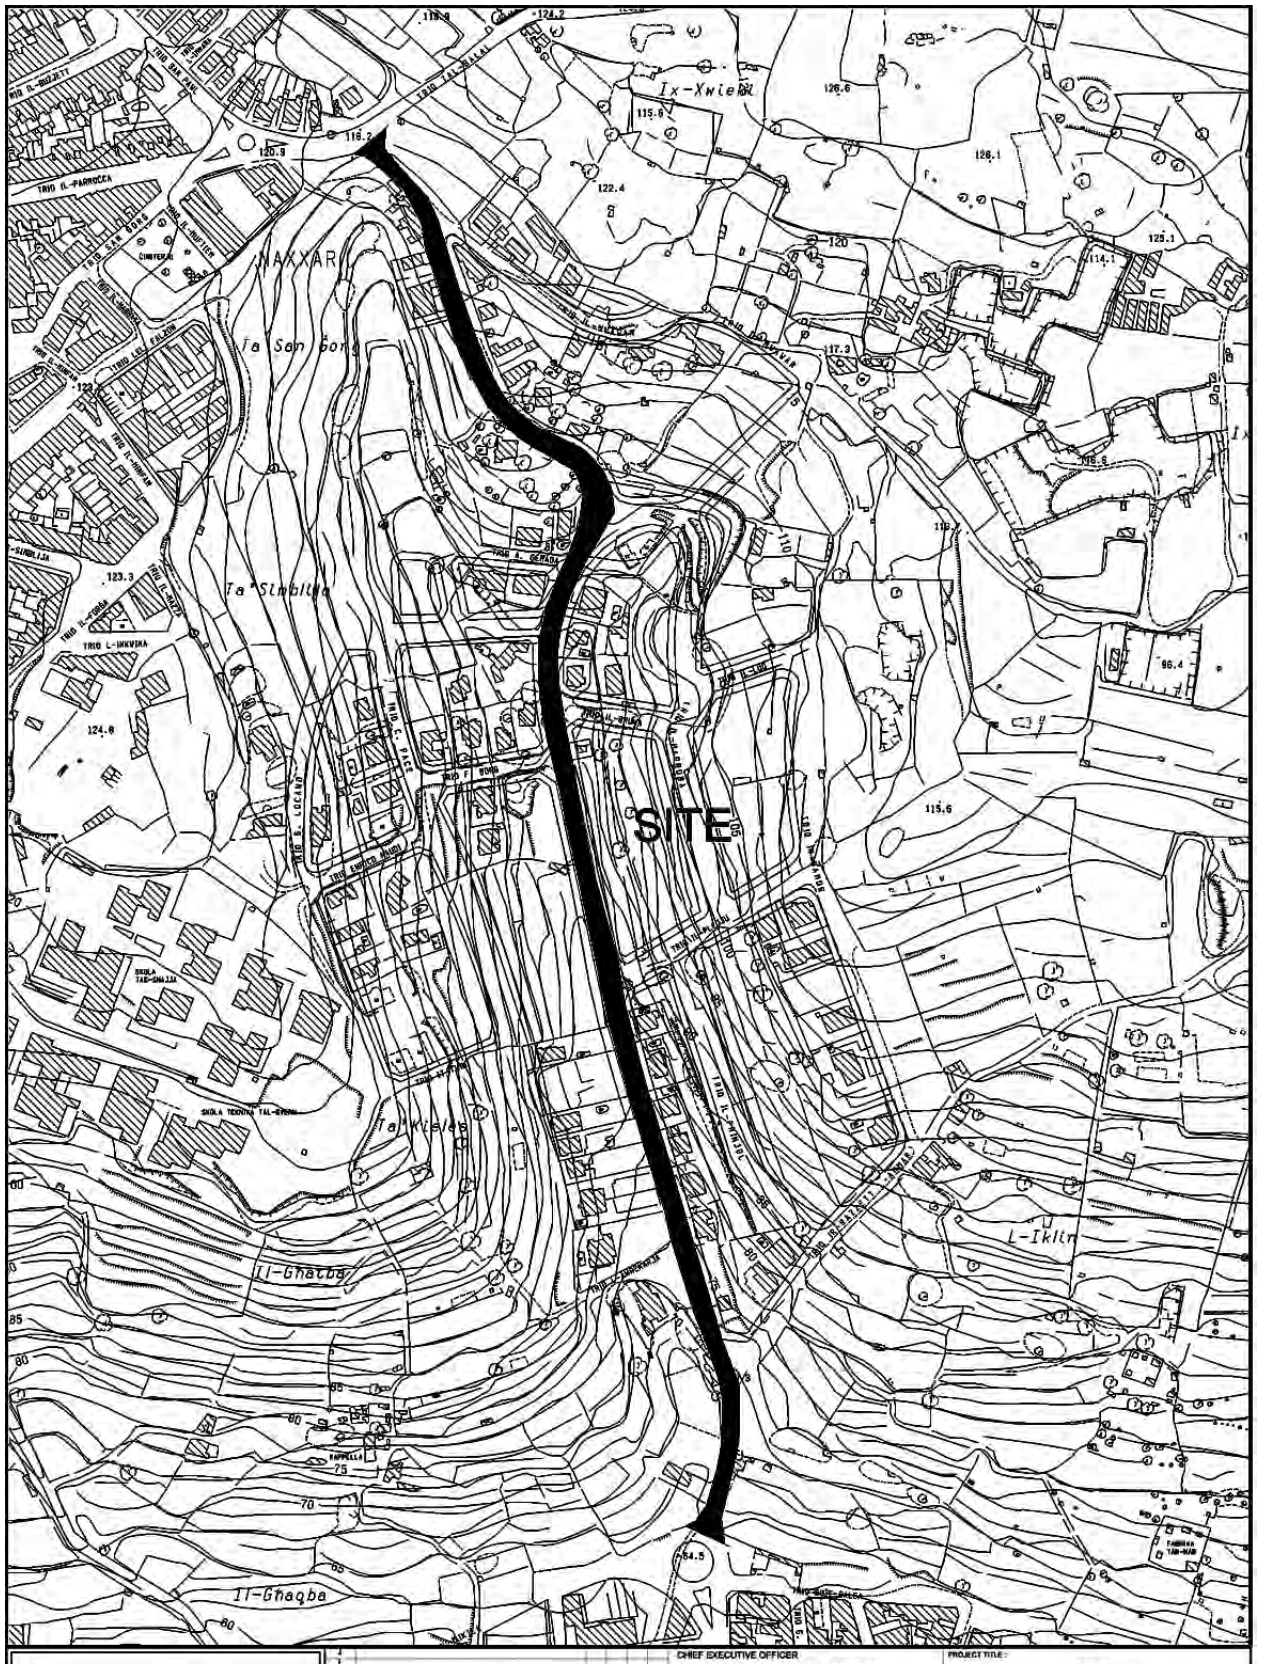


INFRASTRUCTURE MALTA


CHIEF EXECUTIVE OFFICER: Ing Fredrick Azzopardi		PROJECT TITLE: L-IKLIN	
ARCHITECT: -		DRAWING TITLE: TRIQ IL-WIED SITE PLAN (Extents of works aren't binding but indicative)	
CHECKED BY: -		DATE: FEBRUARY 2019	FILE No: -	DRAWING No: RD/30/19
DRAWN BY: -		SHEET SIZE: A4	SCALE: 1:5000	REVISION: A	SHEET No: 3

PROJECT No: -

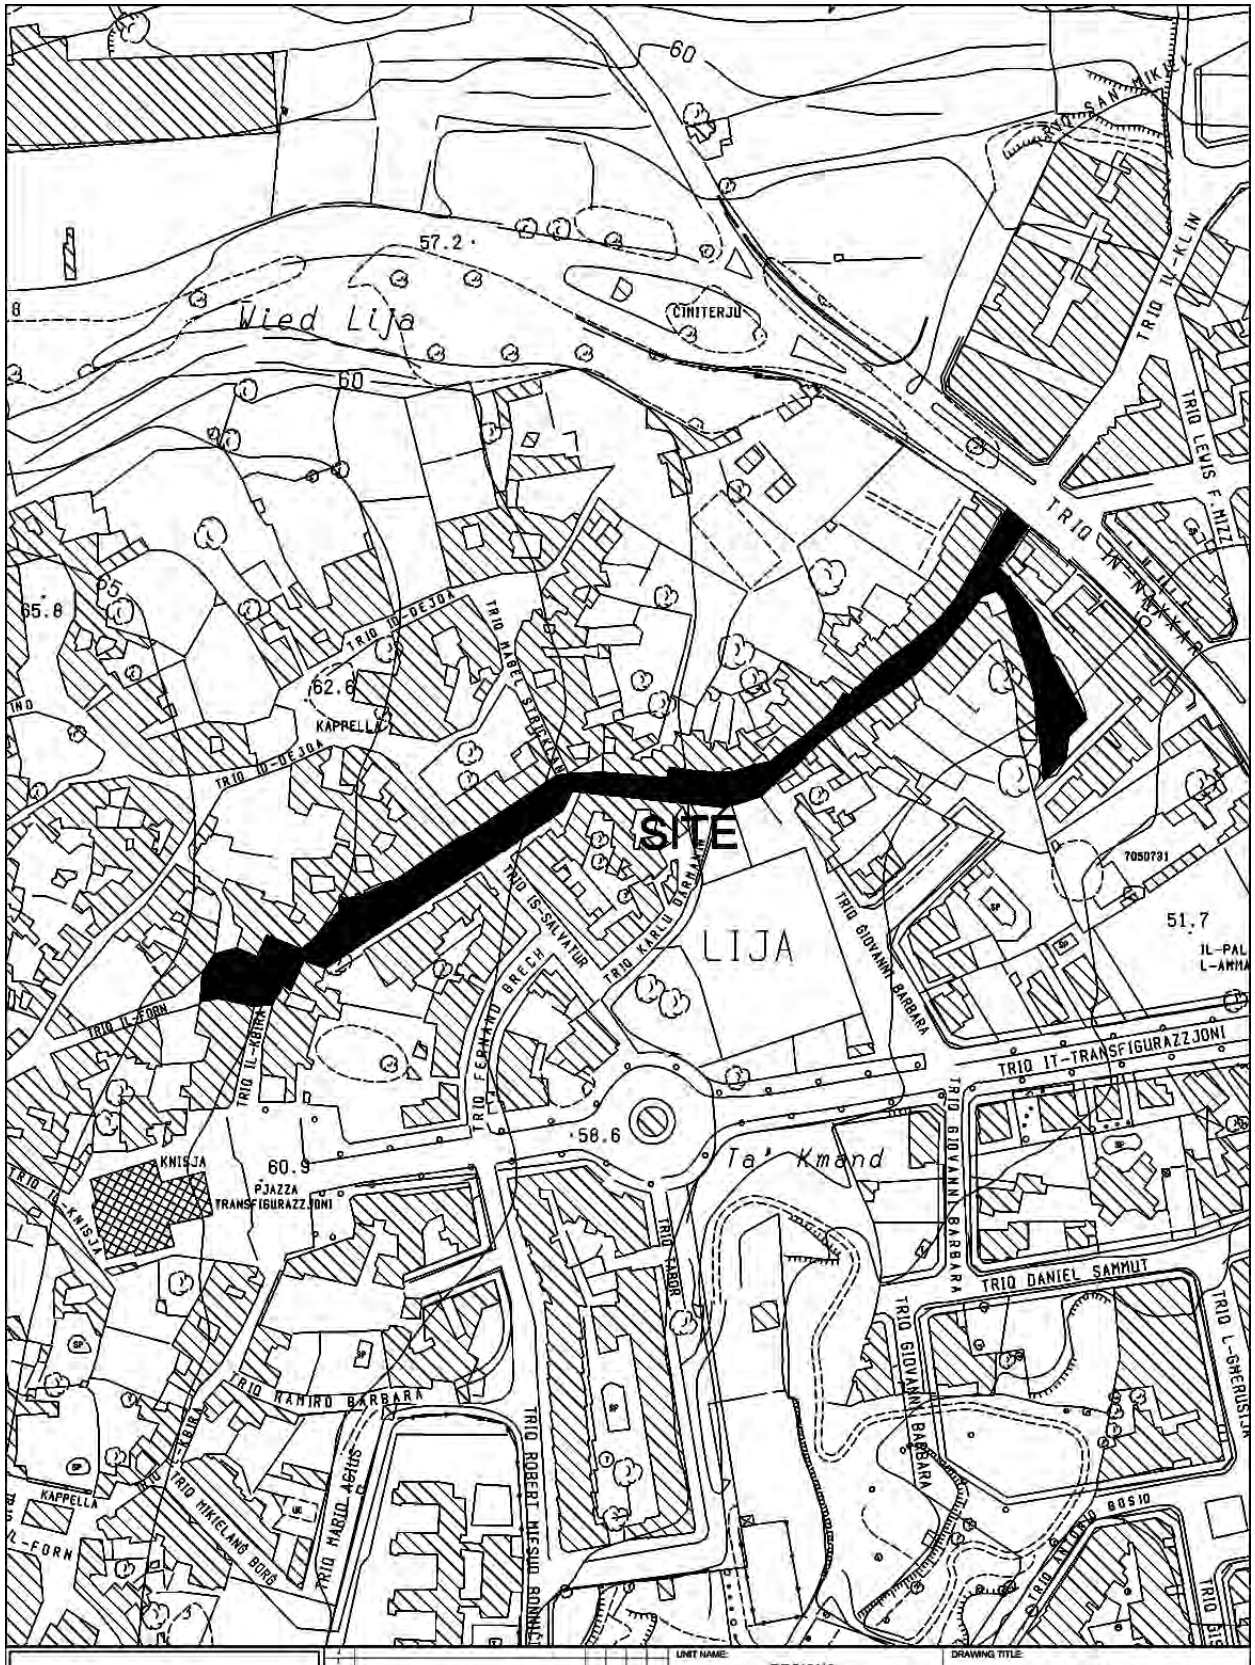

INFRASTRUCTURE MALTA	UNIT NAME: REGIONS	DRAWING TITLE: LIJA	
CHIEF EXECUTIVE OFFICER: Ing. Fredrick Azzopardi	HEAD OF UNIT: D.VASSALLO	TRIQ SIR UGO MIFSUD (Extents of Works are not binding but indicative)	
N:\Design\Common Area\Traffic Management\2010\Lija.dwg	PROJECT LEADER: -	DATE: FEBRUARY 2019 / FILE NO: - / DRAWING NO: RD160/19	
	DRAWN BY: A.S.	SHEET SIZE: A4 / SCALE: 1:2500 / REVISION: A / PAGE NO: 3	

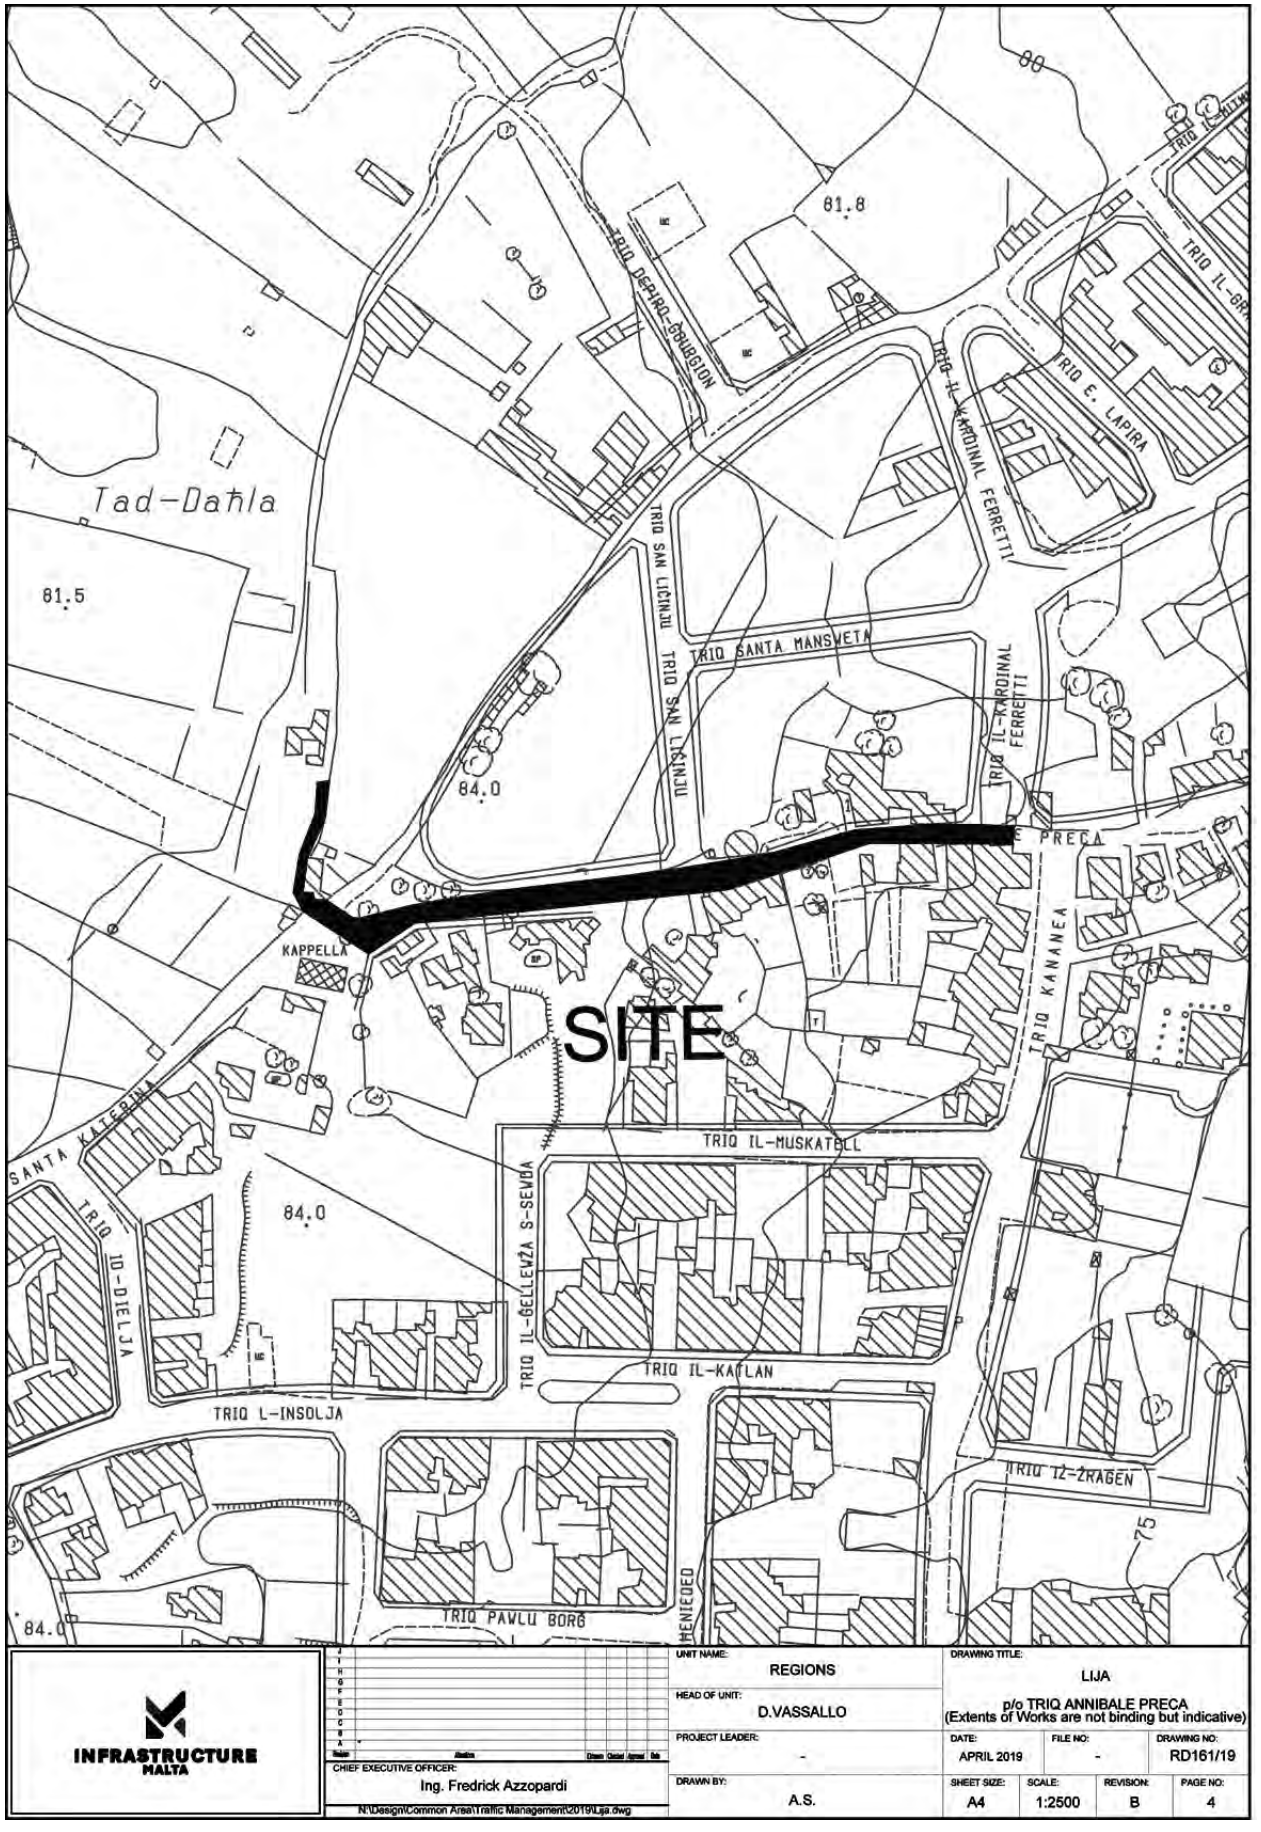
Tad-Dahla
81.5
81.8
84.0
84.0
84.0
SITE
TRIQ DEPIRO-BRUGIGN
TRIQ IL-KARDINAL FERRETTI
TRIQ E. LAPIRA
TRIQ SAN LICINJU
TRIQ SANTA MANSWETA
TRIQ IL-KARDINAL FERRETTI
TRIQ ANNIBALE PRECA
TRIQ KANANEA
KAPPELLA
SANTA KATERINA
TRIQ IL-MUSKATELL
TRIQ IL-GELLEWZA S-SEWDA
TRIQ ID-DIELJA
TRIQ IL-KAPLAN
TRIQ L-INSOLJA
TRIQ IZ-ZRAGEN
TRIQ PAWLU BORG
MENIEGEO
75
INFRASTRUCTURE MALTA
CHIEF EXECUTIVE OFFICER:
Ing. Fredrick Azzopardi
N:\Design\Common Area\Traffic Management\2019\Lija.dwg
UNIT NAME: REGIONS
HEAD OF UNIT: D.VASSALLO
PROJECT LEADER: -
DRAWN BY: A.S.
DRAWING TITLE: LIJA
p/o TRIQ ANNIBALE PRECA
(Extents of Works are not binding but indicative)
DATE: APRIL 2019
FILE NO: -
DRAWING NO: RD161/19
SHEET SIZE: A4
SCALE: 1:2500
REVISION: B
PAGE NO: 4

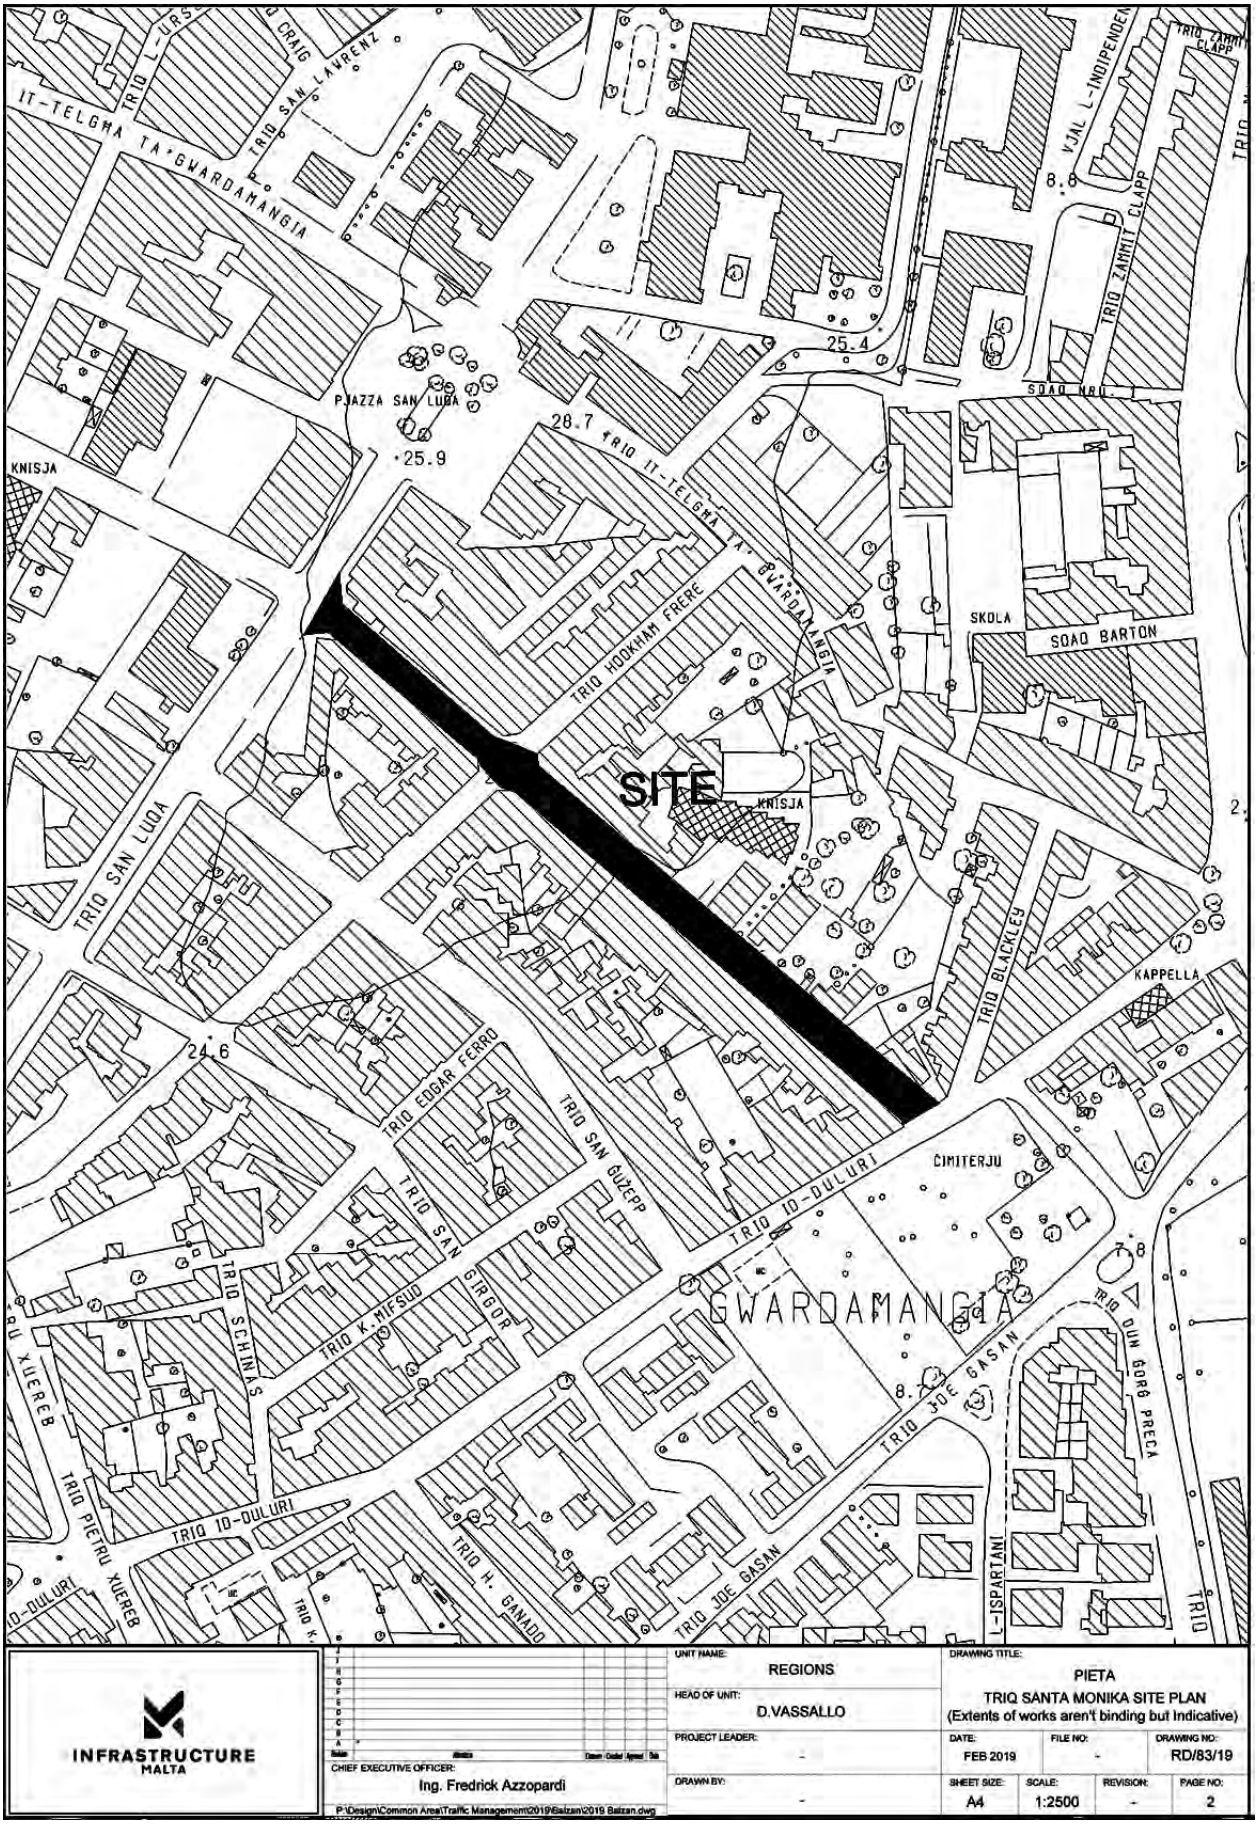



INFRASTRUCTURE MALTA

CHIEF EXECUTIVE OFFICER:
Ing. Fredrick Azzopardi

P:\Design\Common Area\Traffic Management\2019\Balzan\2019 Balzan.dwg

UNIT NAME: REGIONS	DRAWING TITLE: PIETA TRIQ SANTA MONIKA SITE PLAN (Extents of works aren't binding but Indicative)
HEAD OF UNIT: D.VASSALLO	
PROJECT LEADER: -	DATE: FEB 2019 / FILE NO: - / DRAWING NO: RD/83/19
DRAWN BY: -	SHEET SIZE: A4 / SCALE: 1:2500 / REVISION: - / PAGE NO: 2

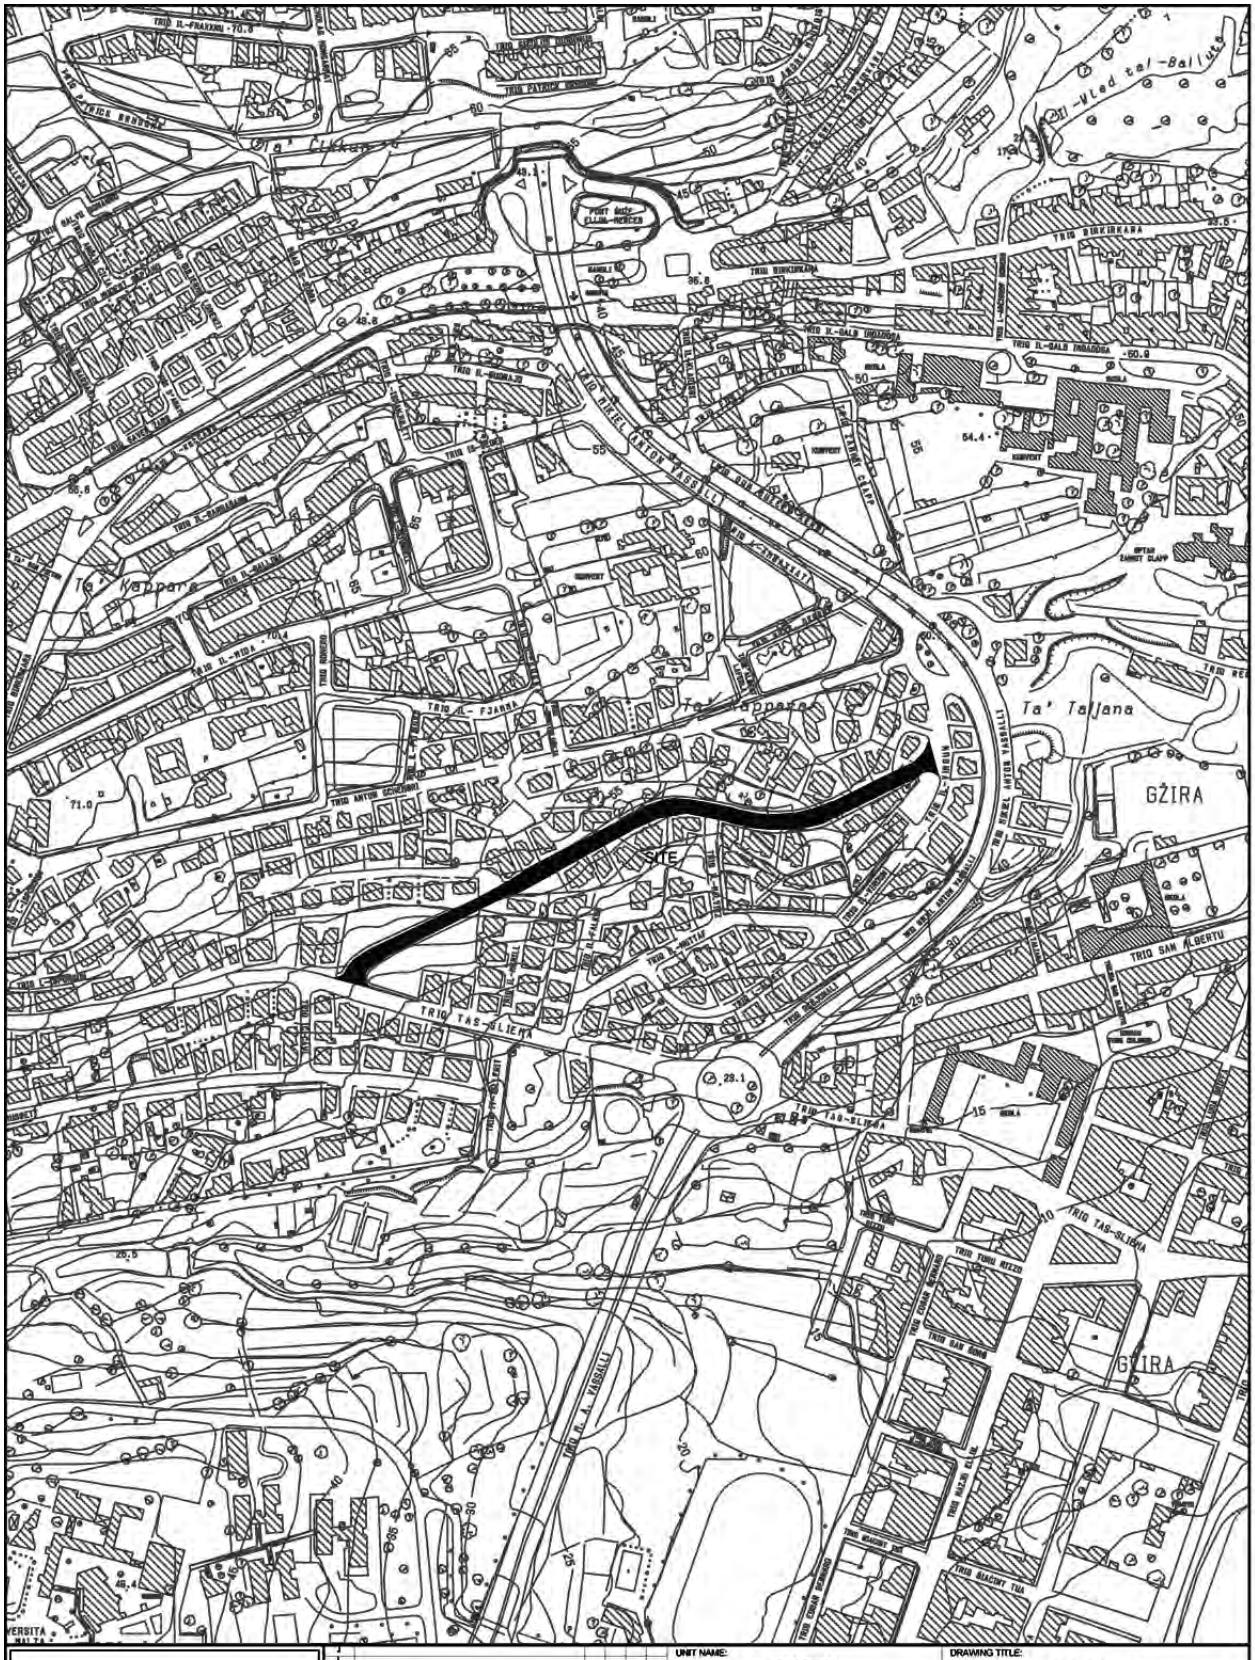
SITE
GŻIRA
Ta' Tajjana
TRIQ TAS-SLIEMA
TRIQ SAN ALBERTU
TRIQ IL-FRAXXNI
TRIQ PATRIZJU MONASTRU
TRIQ IL-GALB IMRADDA
TRIQ IR-RIDI
TRIQ IL-FJARA
TRIQ ANTUN GEORGIOU
TRIQ IR-RIBBIEN
TRIQ IL-KANNUNIER
TRIQ IL-MARSA
TRIQ IL-MAGNIT
TRIQ IL-BAJJADA
TRIQ IL-KAMPANELLA
TRIQ IL-KAPPARA
TRIQ IL-KUMMISSARJU
TRIQ IL-KAMPANELLA
TRIQ IL-KAPPARA

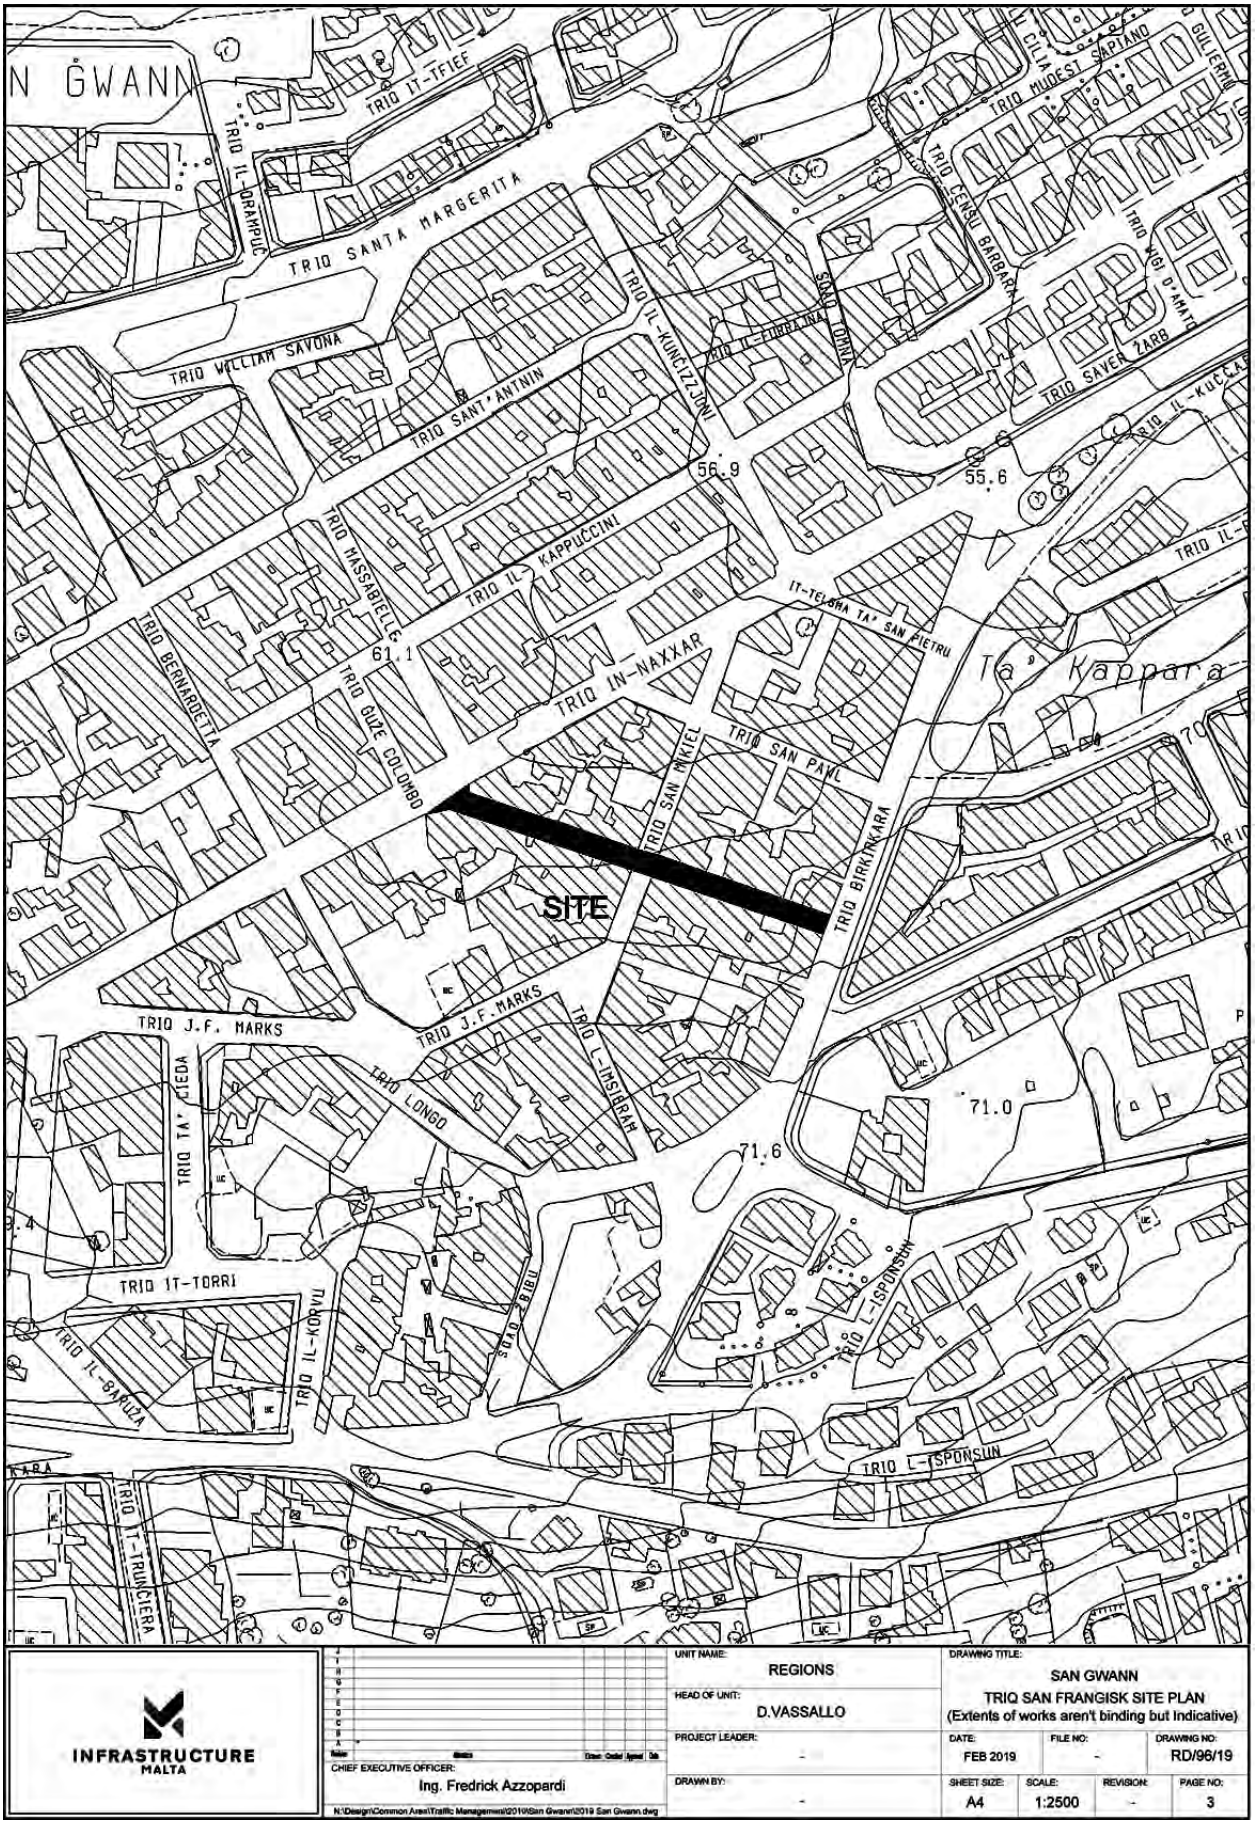


INFRASTRUCTURE MALTA


CHIEF EXECUTIVE OFFICER:
Ing. Fredrick Azzopardi


N:\Design\Common Area\Traffic Management\2019\San Gwann\2019 San Gwann.dwg


UNIT NAME: REGIONS	DRAWING TITLE: SAN GWANN TRIQ SAN FRANGISK SITE PLAN (Extents of works aren't binding but Indicative)		
HEAD OF UNIT: D.VASSALLO			
PROJECT LEADER: -	DATE: FEB 2019	FILE NO: -	DRAWING NO: RD/96/19
DRAWN BY: -	SHEET SIZE: A4	SCALE: 1:2500	REVISION: -	PAGE NO: 3

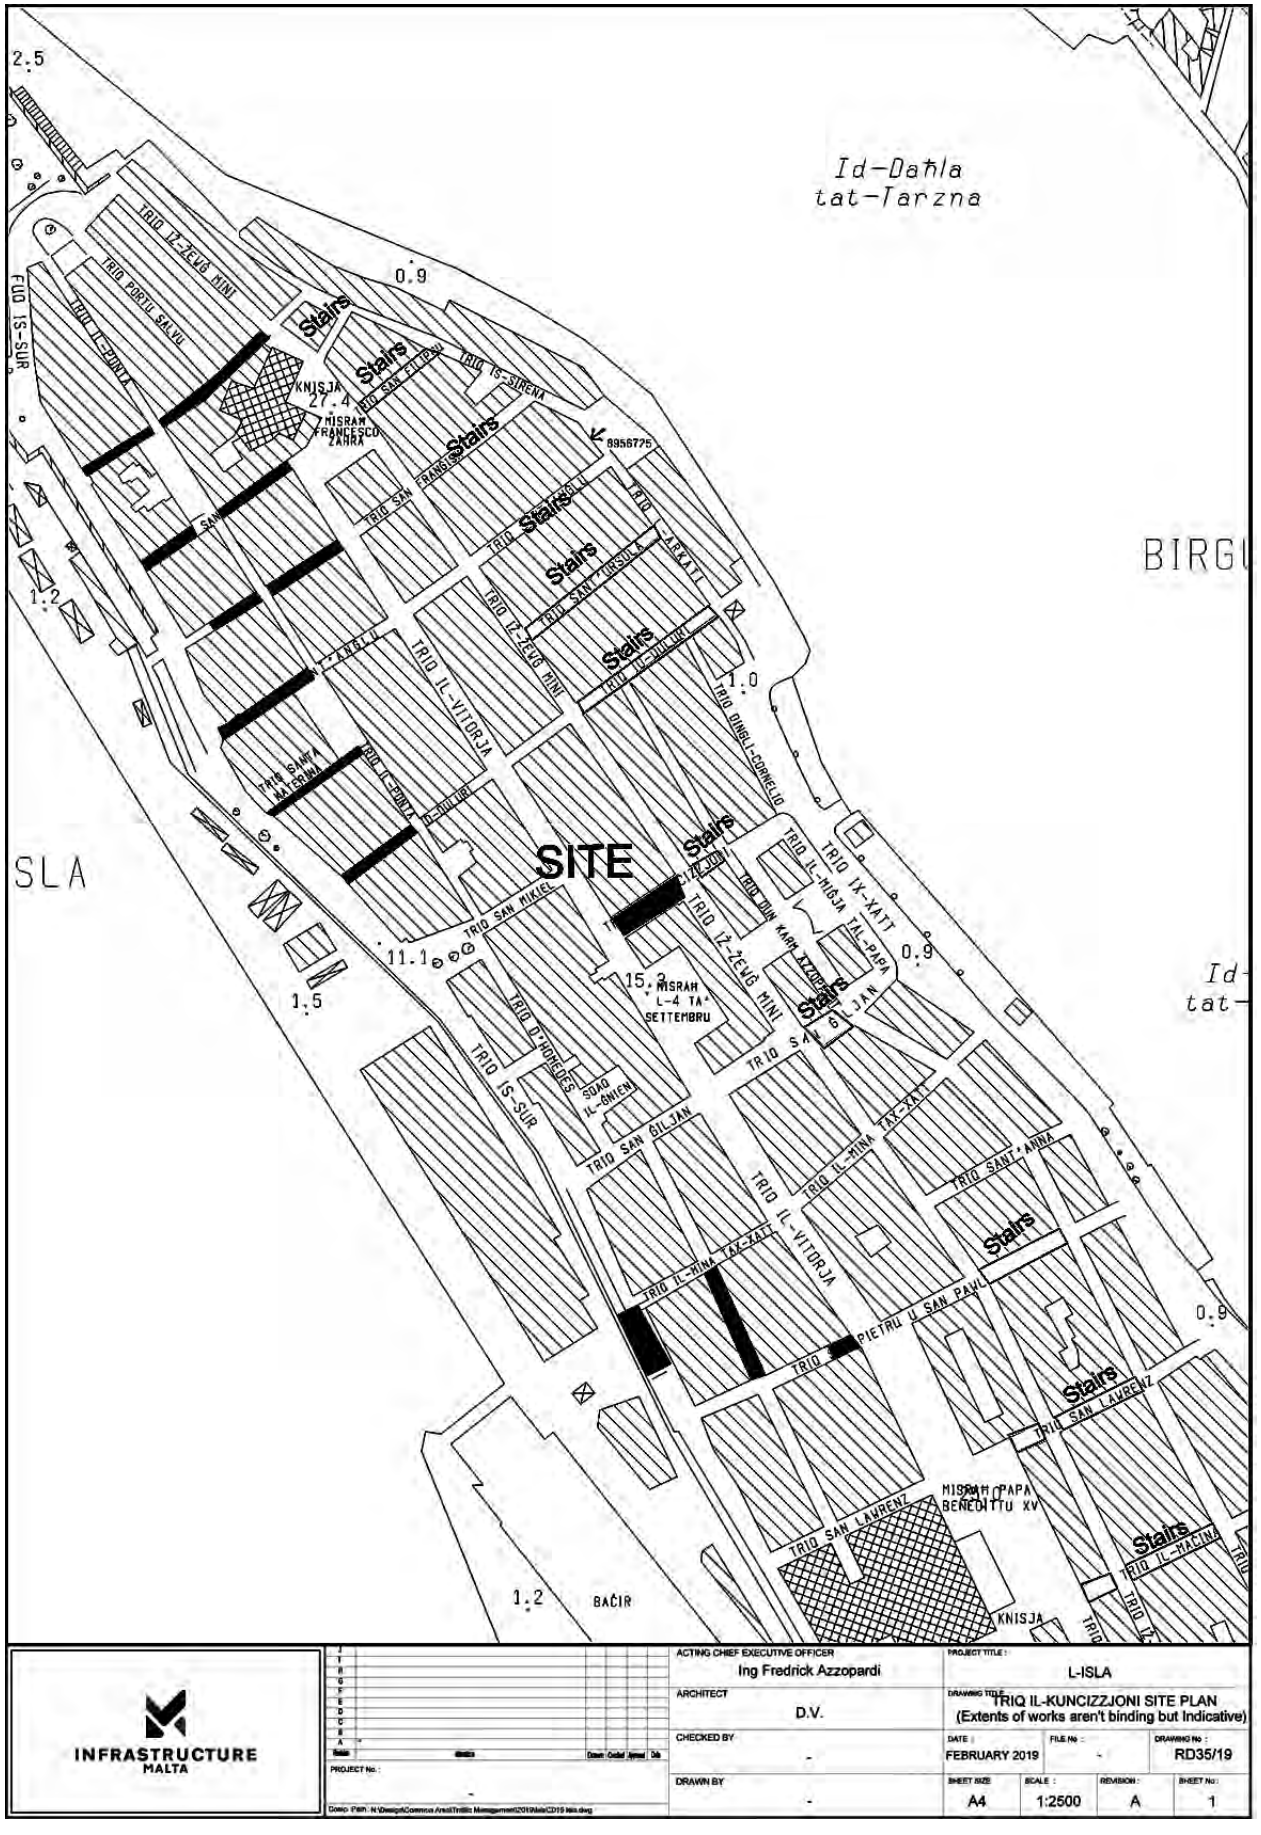

INFRASTRUCTURE MALTA	ACTING CHIEF EXECUTIVE OFFICER: Ing Fredrick Azzopardi	PROJECT TITLE: L-ISLA	
	ARCHITECT: D.V.	DRAWING TITLE: TRIQ IL-KUNCIZZJONI SITE PLAN (Extents of works aren't binding but Indicative)	
	CHECKED BY: -	DATE: FEBRUARY 2019	FILE No: -
	DRAWN BY: -	SHEET SIZE: A4	SCALE: 1:2500
	PROJECT No: -		REVISION: A
			DRAWING No: RD35/19
			SHEET No: 1

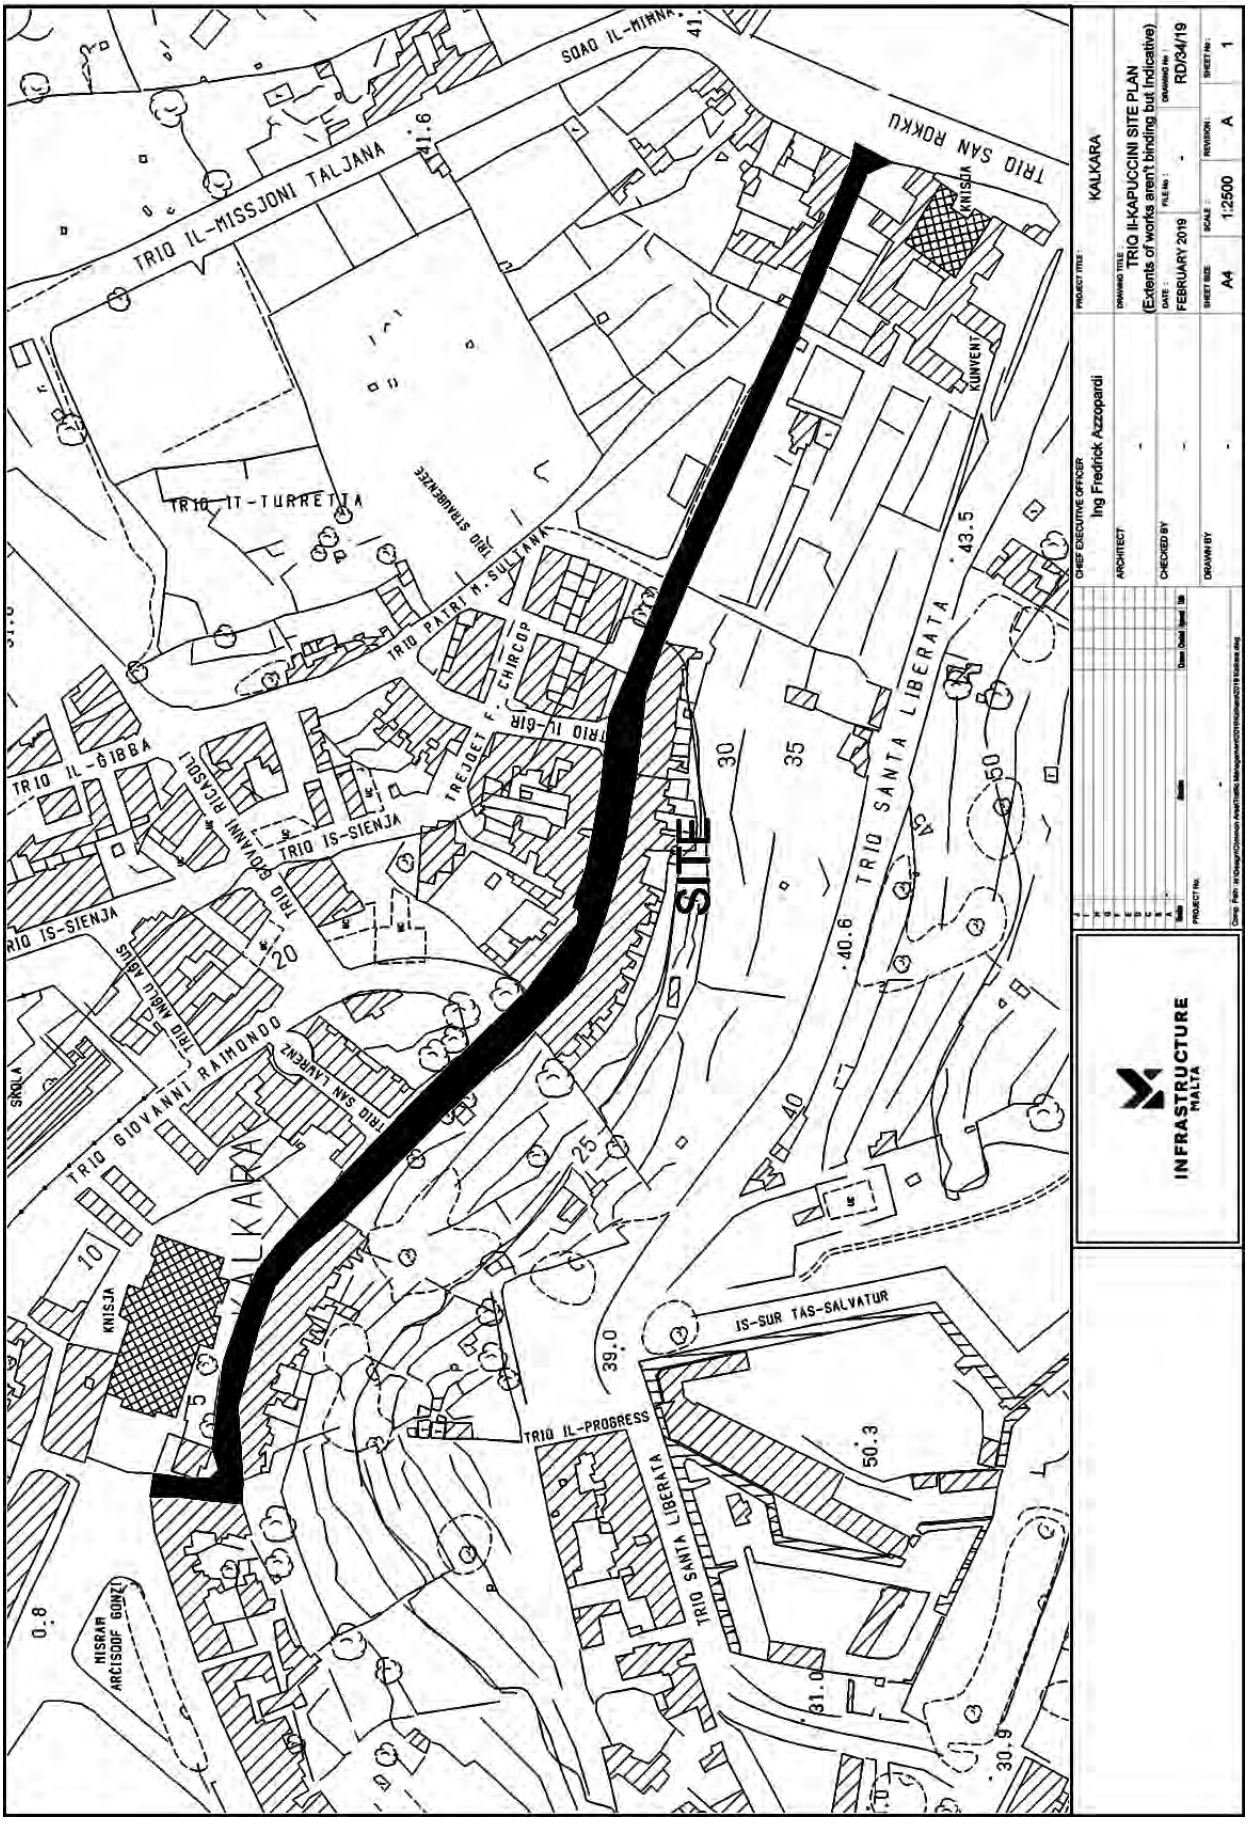
SITE
TRIQ IL-MISSJONI TALJANA
SQAQ IL-MINNA
TRIQ SAN ROKKU
KNISJA
KUNVENT
TRIQ IT-TURRETTA
TRIQ STANISLAO NAZE
TRIQ PATRI M. SULJANA
CHIRCOP
TRIQ IL-GIBA
TRIQ GIOVANNI RICASOLI
TRIQ IS-SIENJA
TRIQ SANTA LIBERATA
TRIQ GIOVANNI RAIMONDO
TRIQ SAN LAWRENZ
TRIQ ANGLU ABIUS
SKOLA
KALKARA
IS-SUR TAS-SALVATUR
TRIQ IL-PROGRESS
NISRAN ARCISDOF GONZI
INFRASTRUCTURE MALTA
CHIEF EXECUTIVE OFFICER
Ing Fredrick Azzopardi
ARCHITECT
CHECKED BY
DRAWN BY
PROJECT TITLE
KALKARA
DRAWING TITLE
TRIQ IL-KAPUCCINI SITE PLAN
(Extents of works aren't binding but indicative)
DATE
FEBRUARY 2019
FILE No.
DRAWING No.
RD/34/19
SHEET SIZE
A4
SCALE
1:2500
REVISION
A
SHEET No.
1

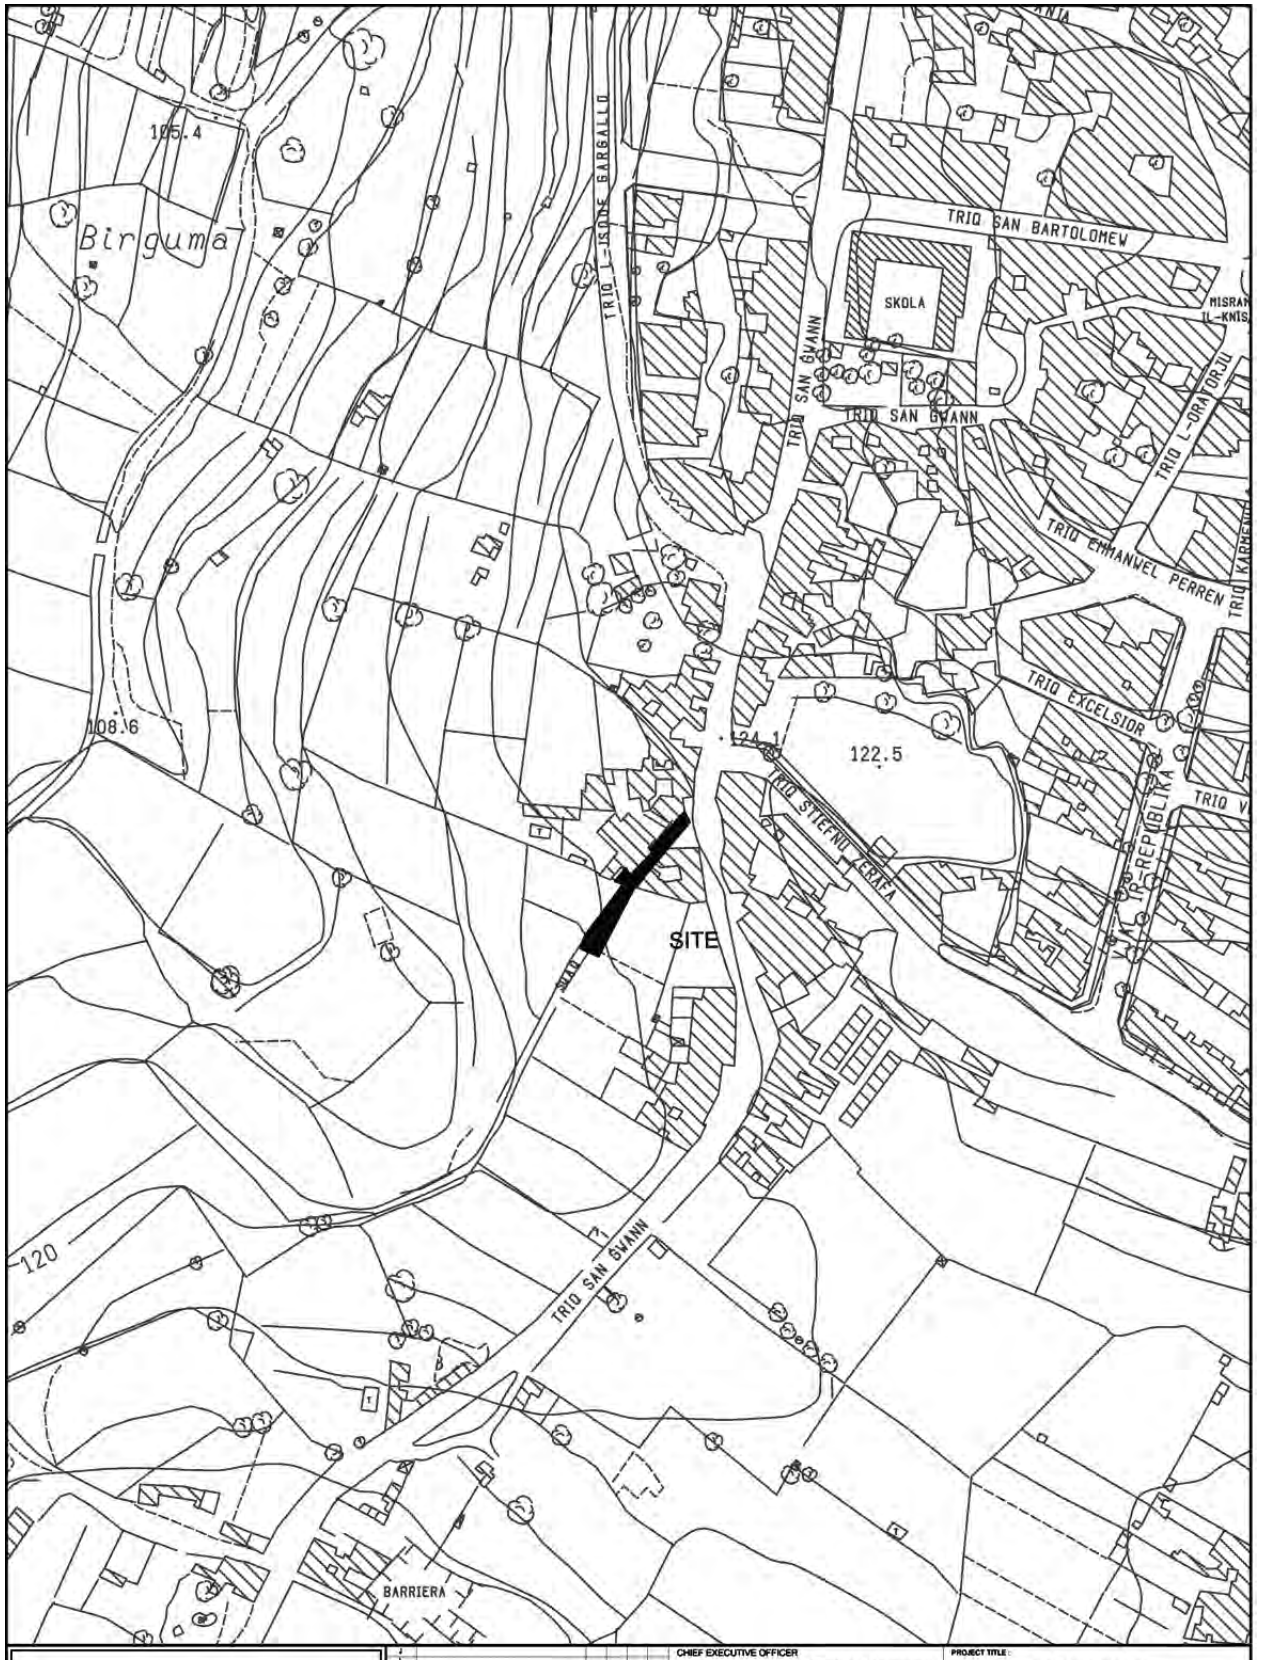
105.4
Birguma
TRIQ L-ISQUF GARBALLO
TRIQ SAN BARTOLOMEW
SKOLA
TRIQ SAN GWANN
TRIQ SAN GWANN
TRIQ L-ORATORJU
TRIQ EMMANWEL PERREN
TRIQ KARMNU
108.6
TRIQ EXCELSIOR
124.1
122.5
TRIQ STEFNU ERAFA
TRIQ V
TRIQ IR-REPUBLIKA
SITE
120
TRIQ SAN GWANN
BARRIERA
CHIEF EXECUTIVE OFFICER
Ing. Fredrick Azzopardi
PROJECT TITLE :
HAL GHARGHUR
ARCHITECT
D.V.
DRAWING TITLE :
PO SQAQ IL-HOFRA
SITE PLAN
CHECKED BY
-
DATE :
FEB 2019
FILE No :
-
DRAWING No :
RD124/18
PROJECT No :
-
DRAWN BY
-
SHEET SIZE
A4
SCALE :
1 : 2500
REVISION :
A
SHEET No :
1
INFRASTRUCTURE
MALTA

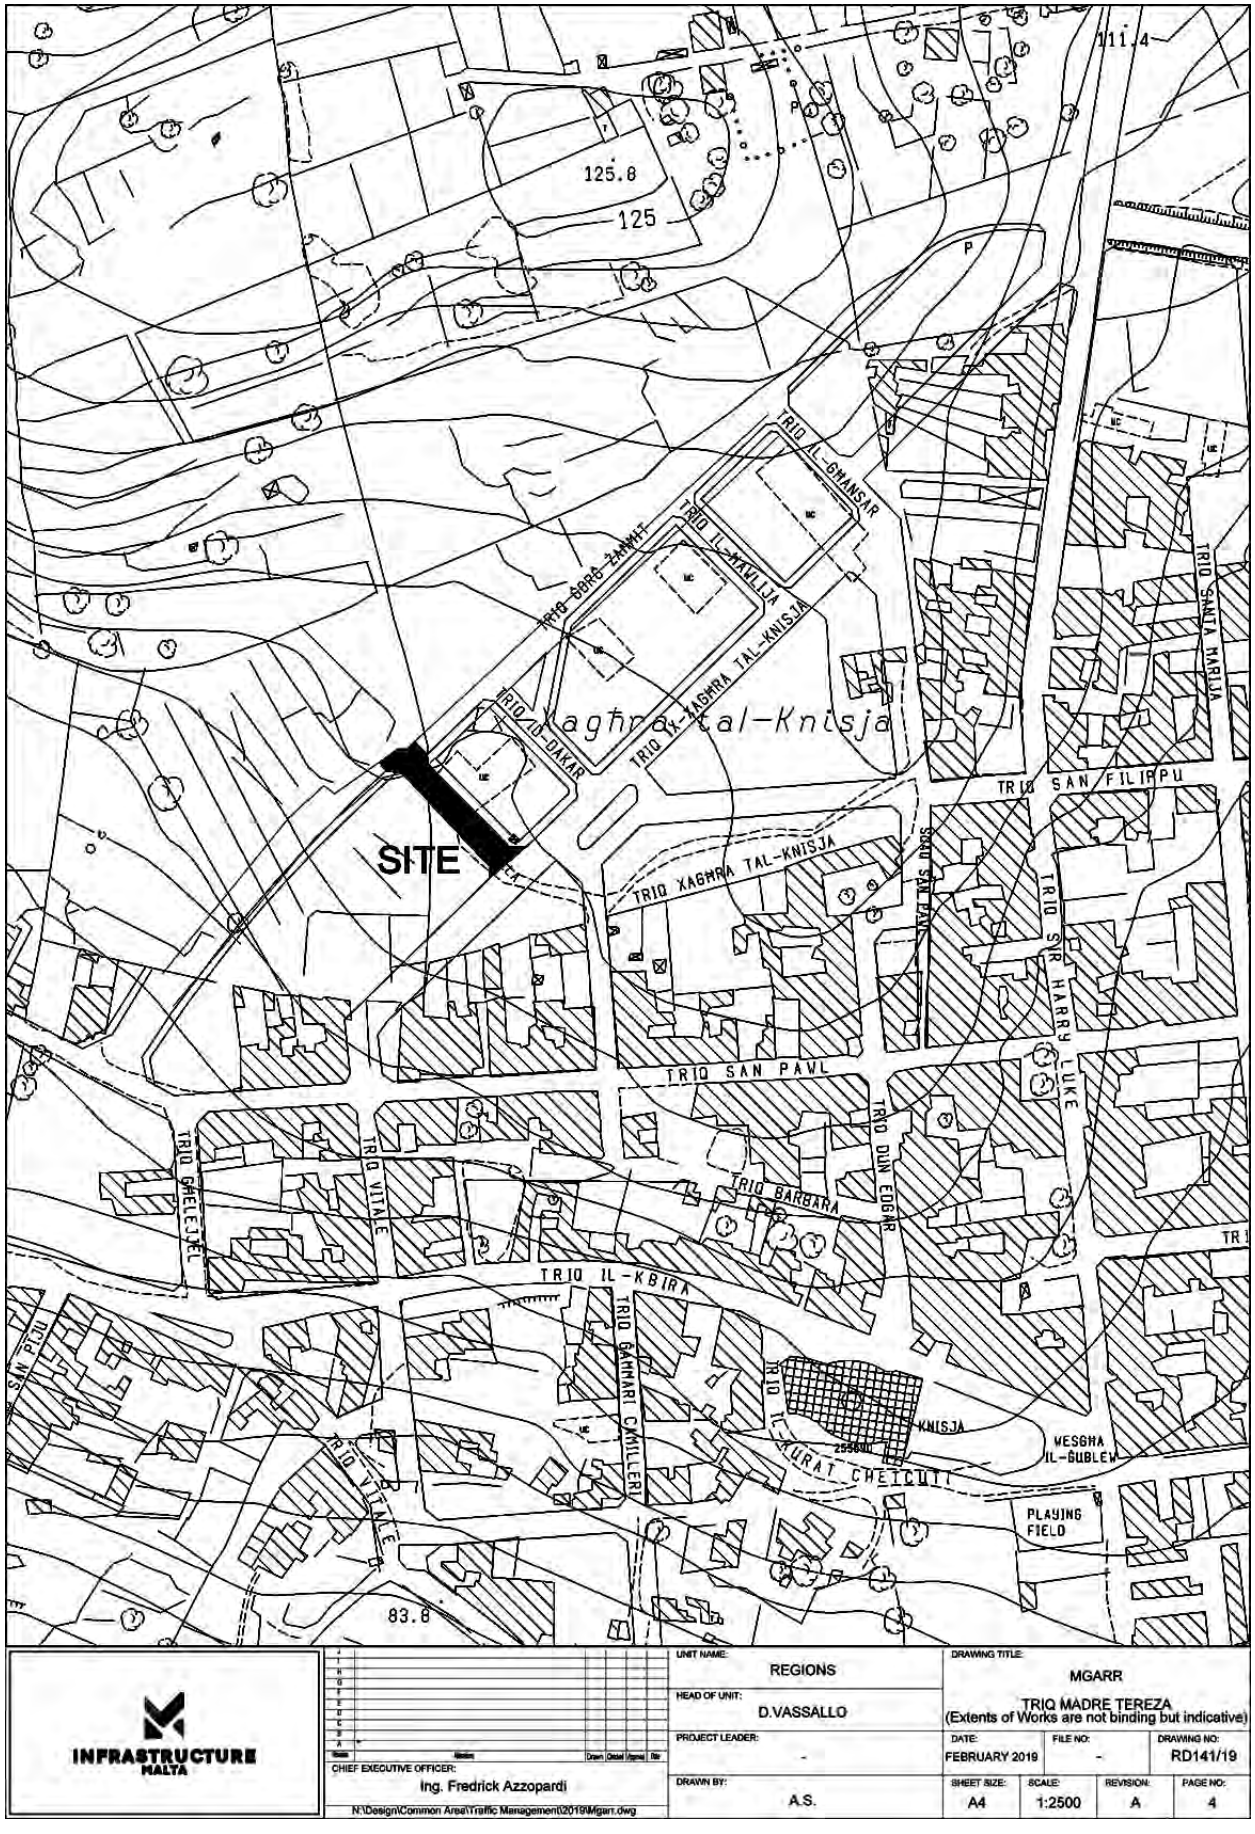



INFRASTRUCTURE MALTA


CHIEF EXECUTIVE OFFICER:
Ing. Fredrick Azzopardi


N:\Design\Common Area\Traffic Management\2019\Mgarr.dwg

UNIT NAME: REGIONS	DRAWING TITLE: MGARR TRIQ MADRE TEREZA (Extents of Works are not binding but indicative)
HEAD OF UNIT: D.VASSALLO	
PROJECT LEADER: -	DATE: FEBRUARY 2019 / FILE NO: - / DRAWING NO: RD141/19
DRAWN BY: A.S.	SHEET SIZE: A4 / SCALE: 1:2500 / REVISION: A / PAGE NO: 4

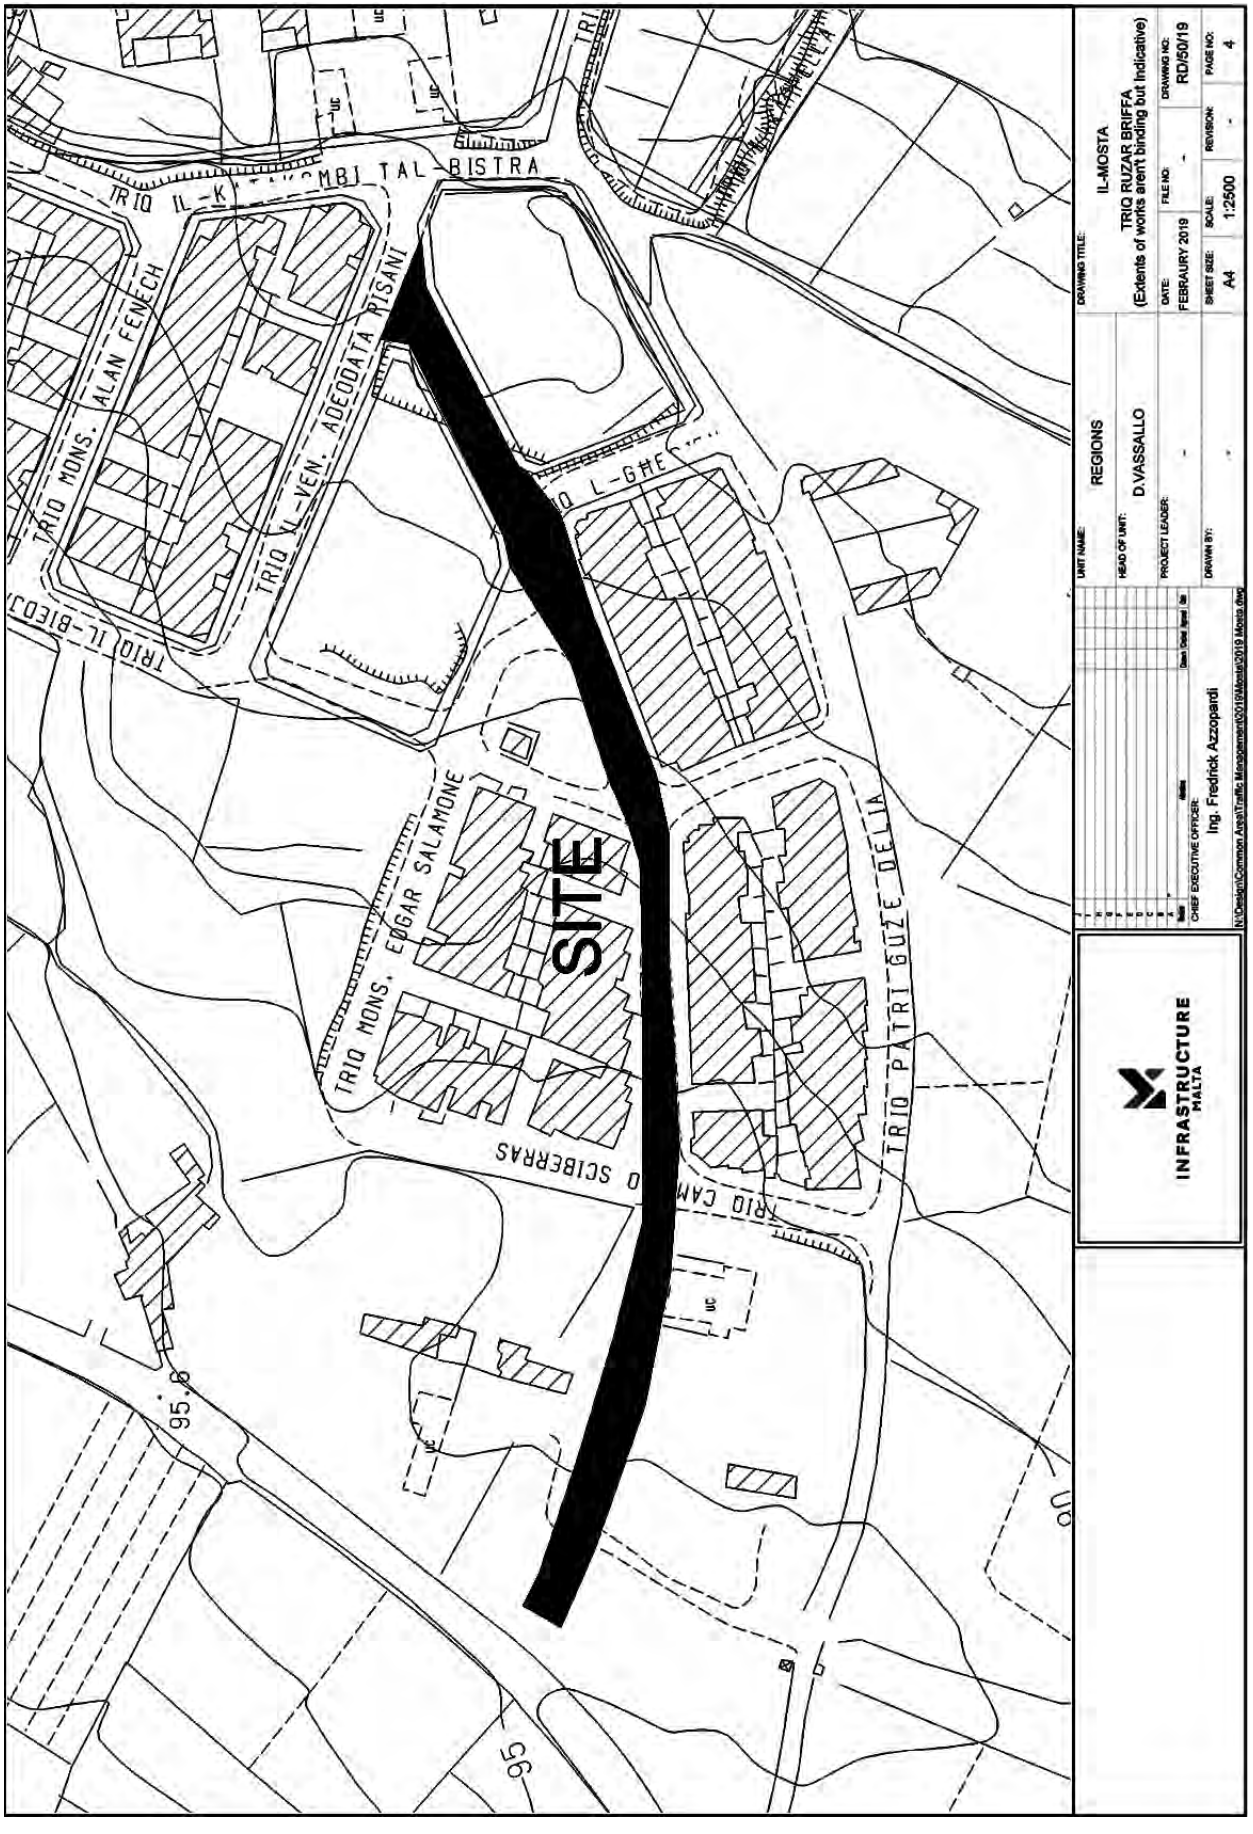

TRIQ IL-KAMBJ TAL-BISTRA
TRIQ MONS. ALAN FENECH
TRIQ VL-VEN. AĠĠDATA PISANI
TRIQ IL-BIEQ
TRIQ MONS. EDGAR SALAMONE
SITE
TRIQ PATRI GUZE DELIA
95.6
96
INFRASTRUCTURE MALTA
UNIT NAME: REGIONS
HEAD OF UNIT: D.VASSALLO
PROJECT LEADER: -
CHIEF EXECUTIVE OFFICER: Ing. Fredrick Azzopardi
DRAWN BY: -
DRAWING TITLE: IL-MOSTA
TRIQ RUZAR BRIFFA
(Extents of works aren't binding but Indicative)
DATE: FEBRAUARY 2019
FILE NO: -
DRAWING NO: RD/50/19
SHEET SIZE: A4
SCALE: 1:2500
REVISION: -
PAGE NO: 4
N:\Design\Common Agro\Traffic Management\2019\Mosta\2019 Mosta.dwg

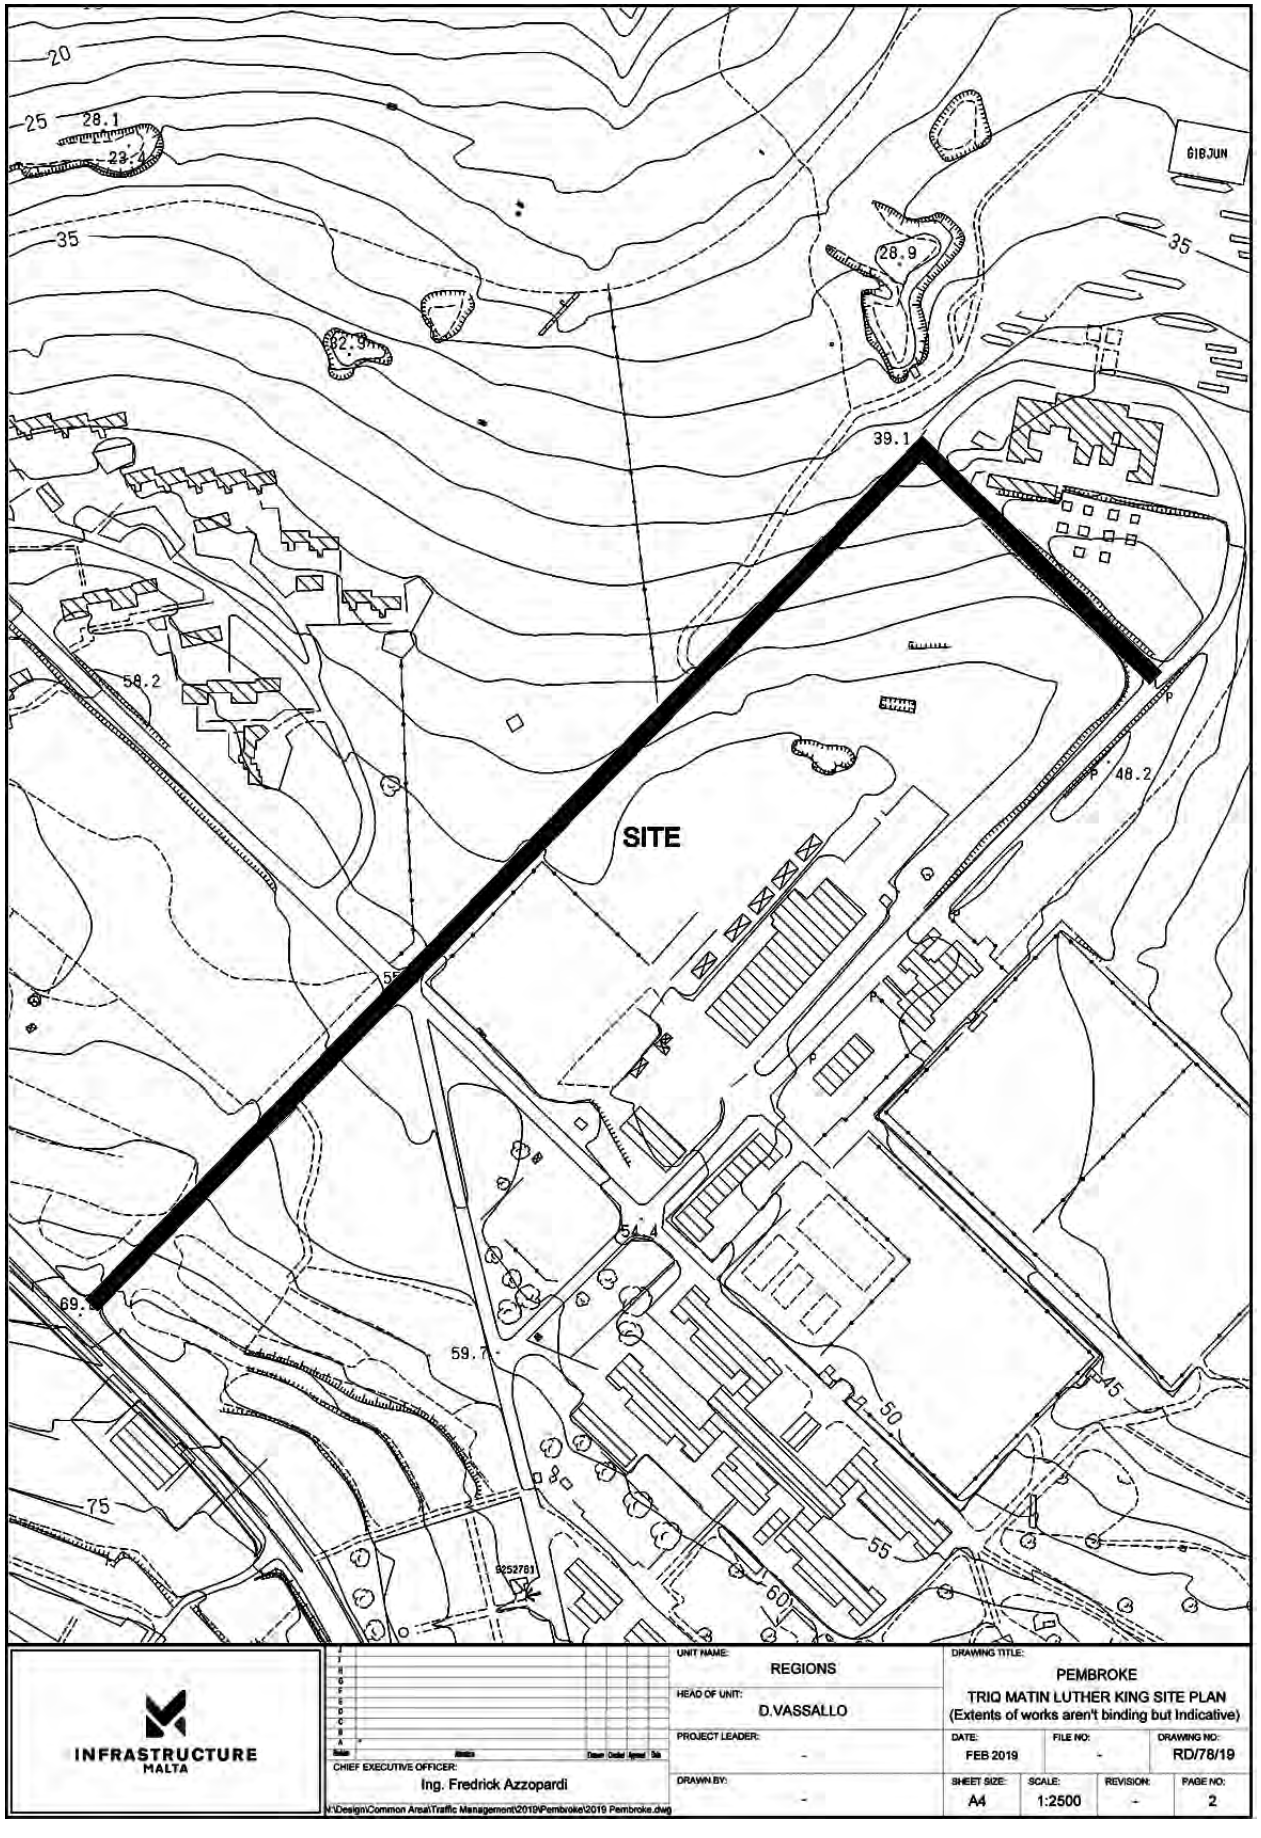

20
25
28.1
23.4
35
28.9
22.9
GIBJUN
39.1
58.2
48.2
SITE
54.4
69.8
59.7
45
50
75
55
60
5252781
INFRASTRUCTURE MALTA
CHIEF EXECUTIVE OFFICER:
Ing. Fredrick Azzopardi
H:\Design\Common Area\Traffic Management\2019\Pembroke\2019 Pembroke.dwg
UNIT NAME:
REGIONS
HEAD OF UNIT:
D.VASSALLO
PROJECT LEADER:
-
DRAWN BY:
-
DRAWING TITLE:
PEMBROKE
TRIQ MATIN LUTHER KING SITE PLAN
(Extents of works aren't binding but Indicative)
DATE:
FEB 2019
FILE NO:
-
DRAWING NO:
RD/78/19
SHEET SIZE:
A4
SCALE:
1:2500
REVISION:
-
PAGE NO:
2

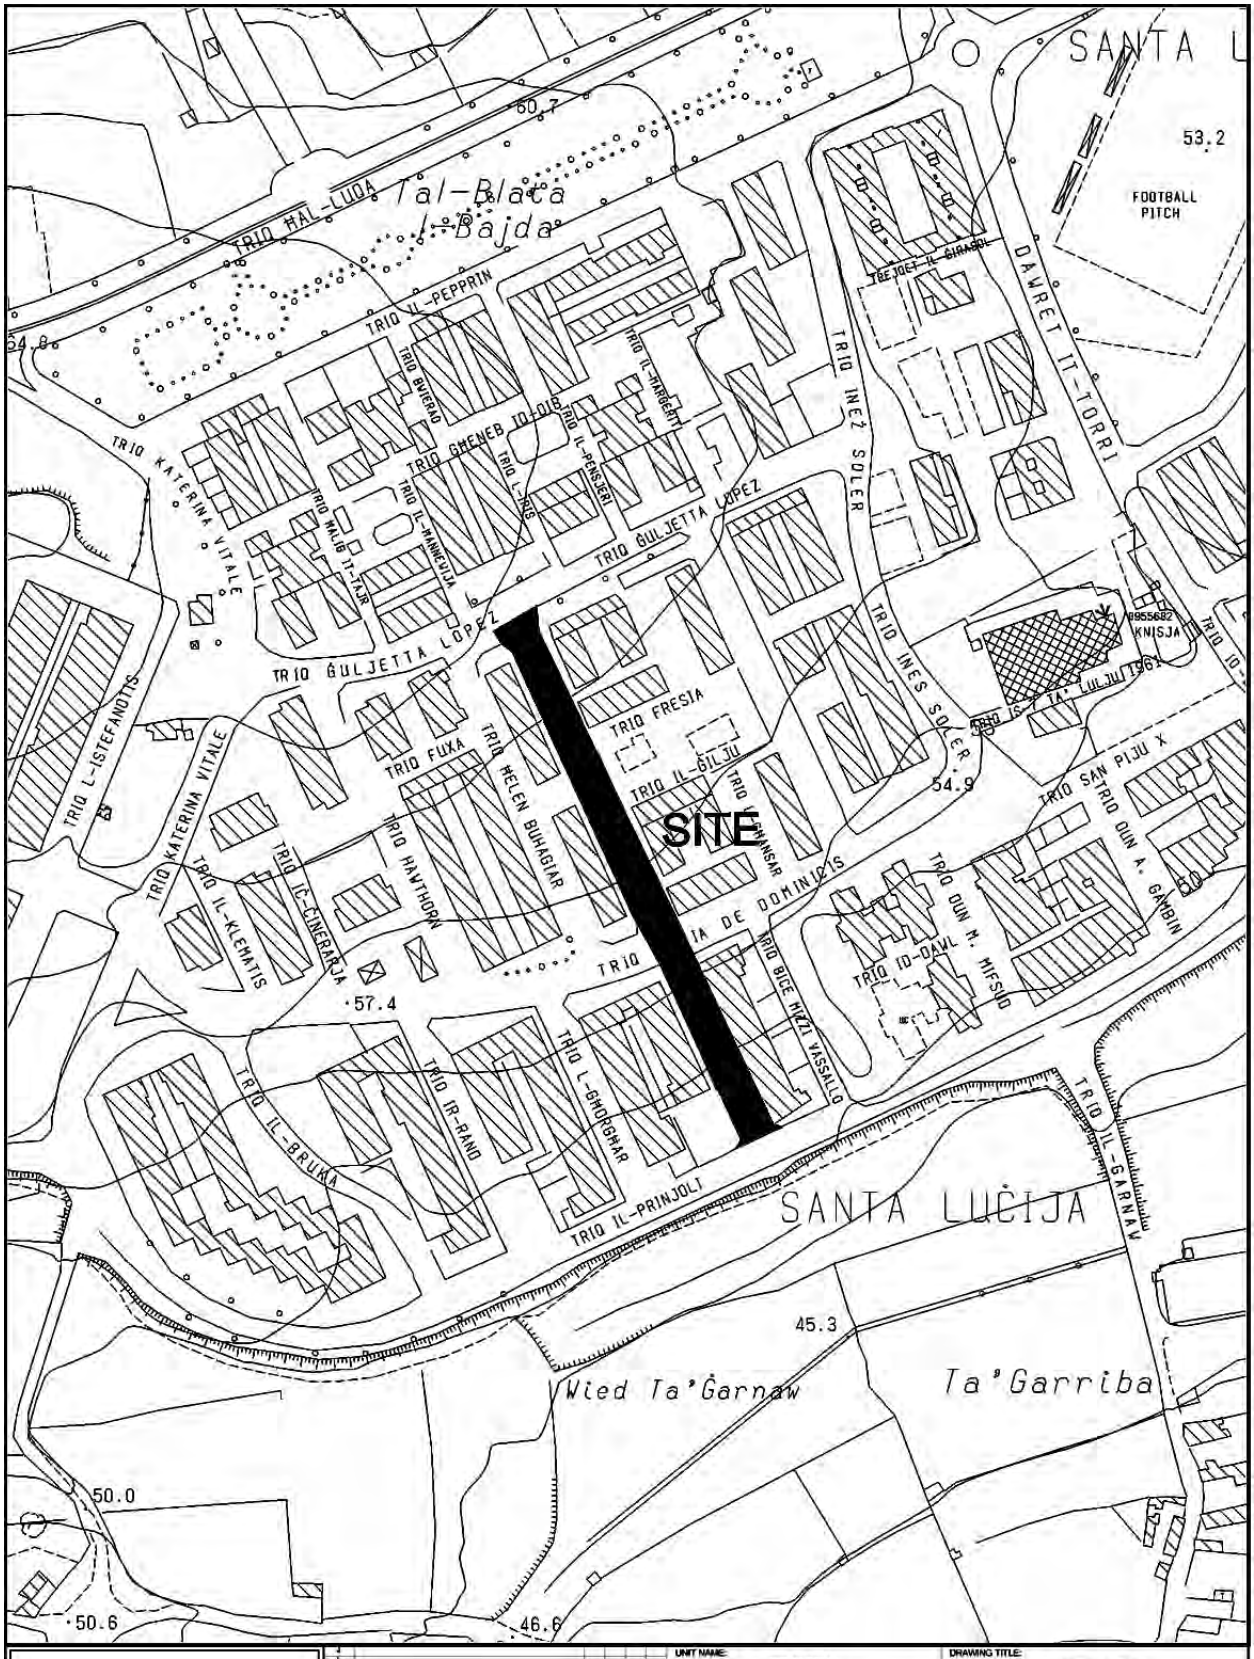
SITE
SANTA LUĊIJA
Ta' Garriba
Wied Ta' Ġarnaw
Tal-Blata l-Bajda
FOOTBALL PITCH
TRIQ GULJETTA LOPEZ
TRIQ INEZ SOLER
TRIQ KATERINA VITALE
TRIQ HAL-LUQA
TRIQ IL-PEPPRIN
TRIQ FRESIA
TRIQ FUXA
TRIQ HELEN BUHAGIAR
TRIQ HAWTHORN
TRIQ IL-KLEMATIS
TRIQ IL-BRUKA
TRIQ IR-RAND
TRIQ L-GHORGHAR
TRIQ IL-PRINJOLI
TRIQ IL-ĠARNAV
TRIQ SAN PIJU X
TRIQ ĠUN A. GAMBIN
TRIQ ĠUN M. MIFSUD
TRIQ BICE MIZZI VASSALLO
DAWRET IT-TORRI
TRIQ IL-ĠIRASOL
TRIQ IL-MARGERITA
TRIQ IL-PENSIERI
TRIQ IL-MANNEKIJA
TRIQ IL-ĠILJU
TRIQ L-ISTEFANOTIS
TRIQ IC-CINERARJA
TRIQ L-ĠRANSAR
TRIQ IS-SAJJETA TA' LUŻU
TRIQ IL-KNISJA
TRIQ IL-ĠENEB IO-IBIS
TRIQ BUFERAQ
TRIQ MALIĠ TI-TAJR
TRIQ IRIS
TRIQ IO-DAWL
TRIQ IO-
50.7
53.2
54.8
54.9
57.4
50.0
50.6
46.6
45.3
60
INFRASTRUCTURE MALTA
CHIEF EXECUTIVE OFFICER:
Ing. Fredrick Azzopardi
H:\Design\Common Area\Traffic Management\2019\St. Lucia\St.Lucia 2019.dwg
UNIT NAME: REGIONS
HEAD OF UNIT: D.VASSALLO
PROJECT LEADER: -
DRAWN BY: -
DRAWING TITLE: SANTA LUCIA
TRIQ IZ-ZNUBER SITE PLAN
(Extents of works aren't binding but Indicative)
DATE: FEB 2019
FILE NO: -
DRAWING NO: RD/104/19
SHEET SIZE: A4
SCALE: 1:2500
REVISION: -
PAGE NO: 3

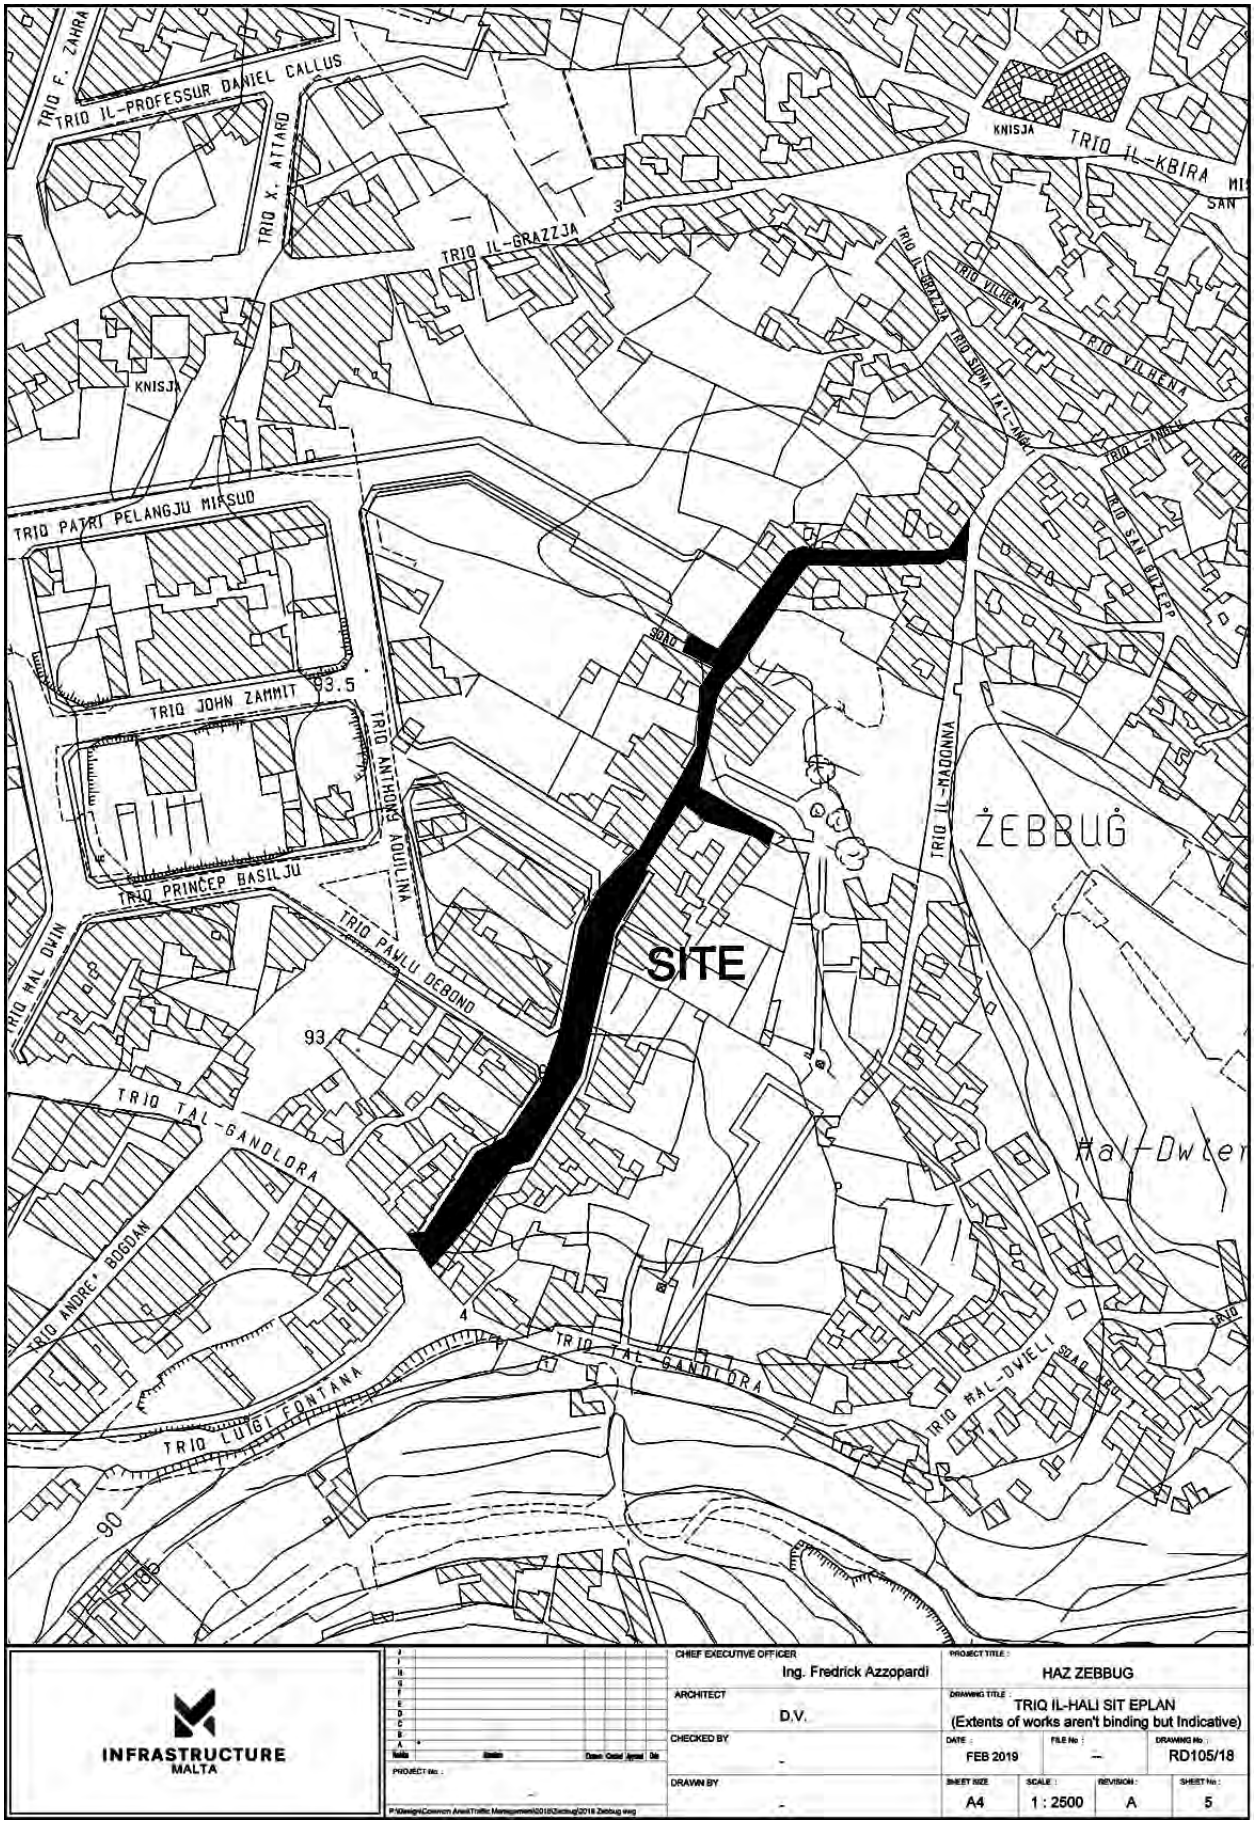

INFRASTRUCTURE MALTA	CHIEF EXECUTIVE OFFICER: Ing. Fredrick Azzopardi	PROJECT TITLE: HAZ ZEBBUG	
	ARCHITECT: D.V.	DRAWING TITLE: TRIQ IL-HALI SIT EPLAN (Extents of works aren't binding but Indicative)	
	CHECKED BY: -	DATE: FEB 2019	FILE No: -- DRAWING No: RD105/18
	DRAWN BY: -	SHEET SIZE: A4	SCALE: 1 : 2500 REVISION: A SHEET No: 5
	PROJECT No: --		

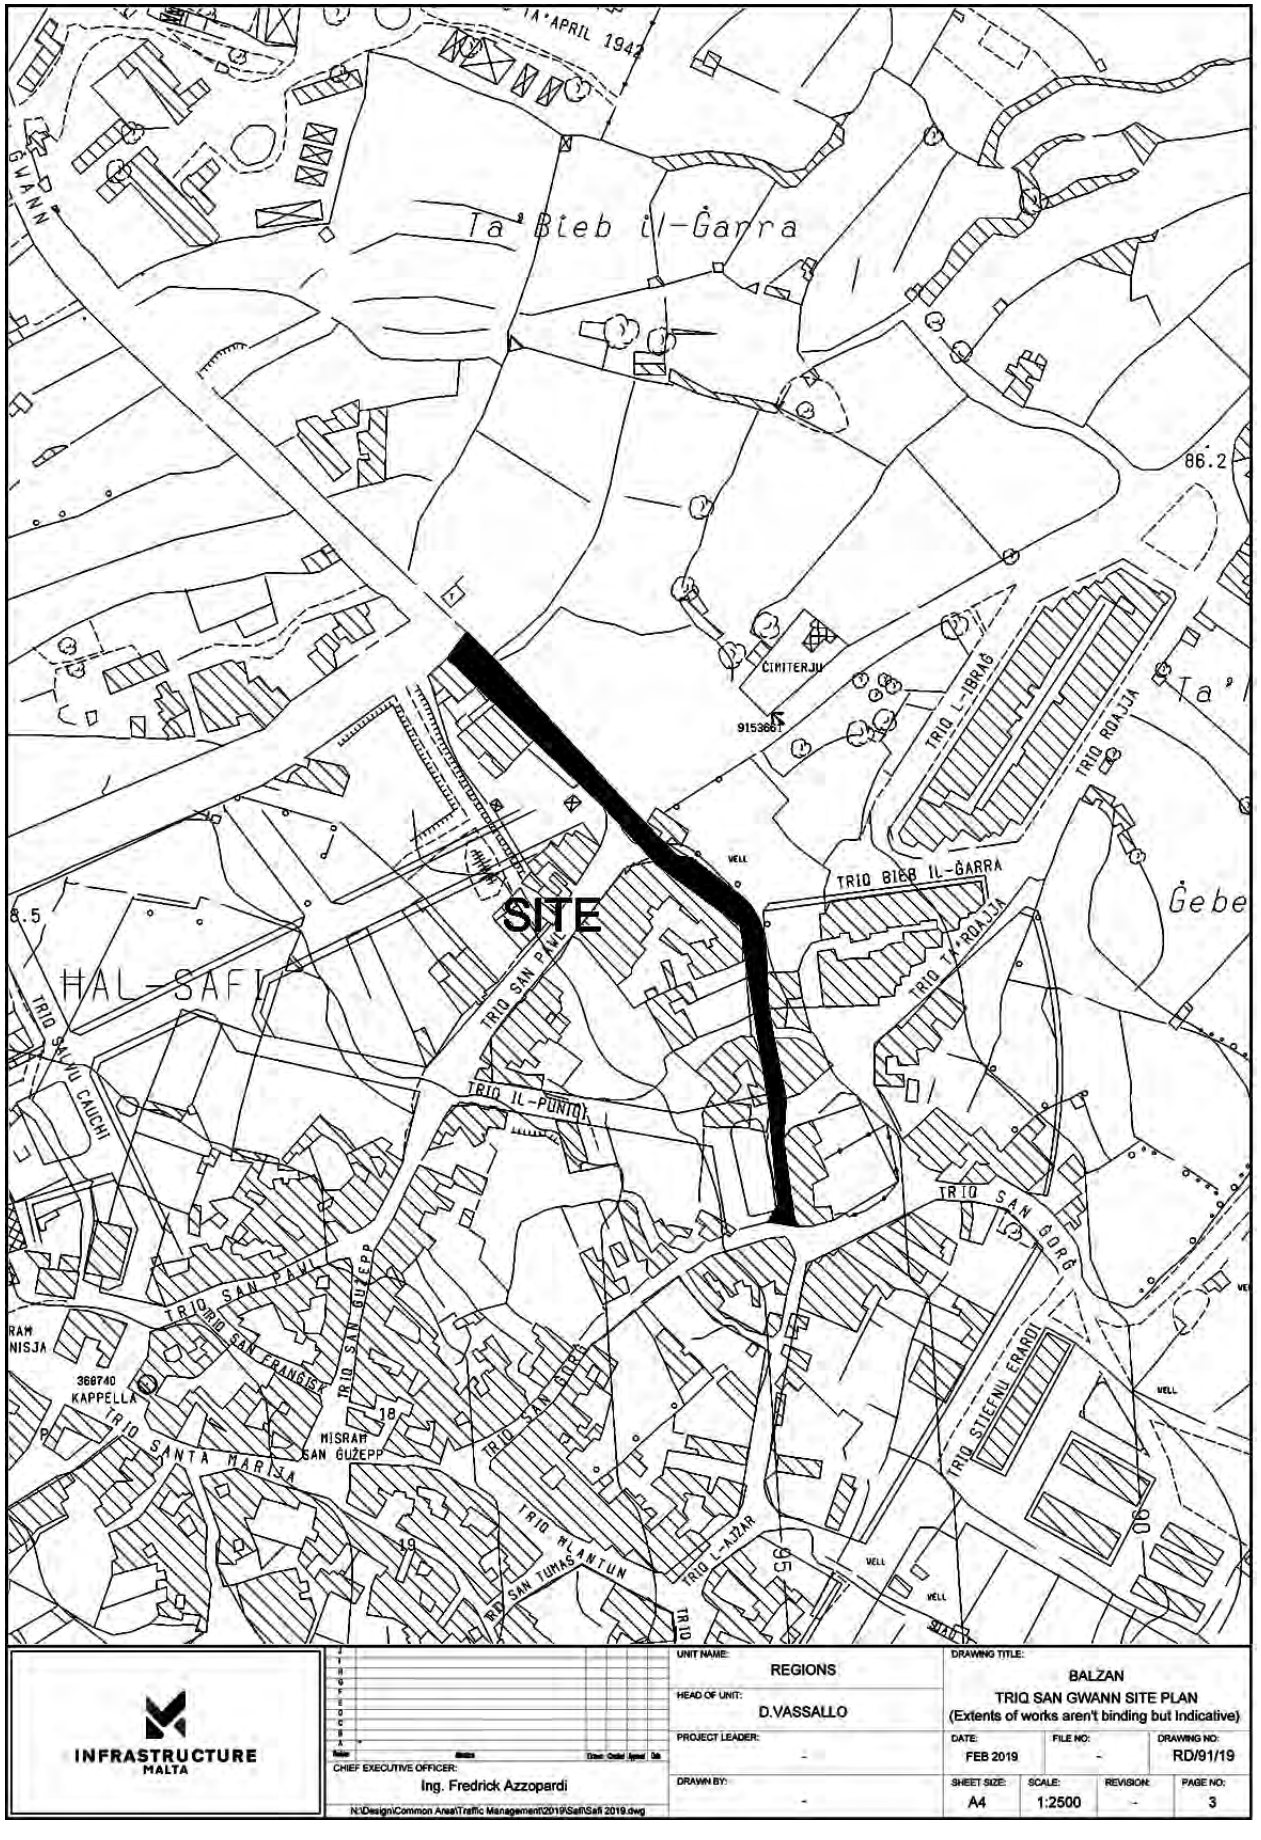
Ta' Bieb il-Garra
SITE
HAL-SAFI
TRIQ SAN PAWL
TRIQ IL-PUNIQA
TRIQ SAN GORG
TRIQ STIEFNU ERARDI
TRIQ SAN GUZEPP
TRIQ SANTA MARIJA
TRIQ MLANTUN
TRIQ L-AZZAR
TRIQ IL-IBRAG
TRIQ RDAJJA
TRIQ BIEB IL-GARRA
TRIQ TA' RDAJJA
CIMITERJU
KAPPELLA
MISRAH SAN GUZEPP
INFRASTRUCTURE MALTA
CHIEF EXECUTIVE OFFICER:
Ing. Fredrick Azzopardi
N:\Design\Common Area\Traffic Management\2019\Safi\Safi 2019.dwg
UNIT NAME:
REGIONS
HEAD OF UNIT:
D.VASSALLO
PROJECT LEADER:
-
DRAWN BY:
-
DRAWING TITLE:
BALZAN
TRIQ SAN GWANN SITE PLAN
(Extents of works aren't binding but indicative)
DATE:
FEB 2019
FILE NO:
-
DRAWING NO:
RD/91/19
SHEET SIZE:
A4
SCALE:
1:2500
REVISION:
-
PAGE NO:
3

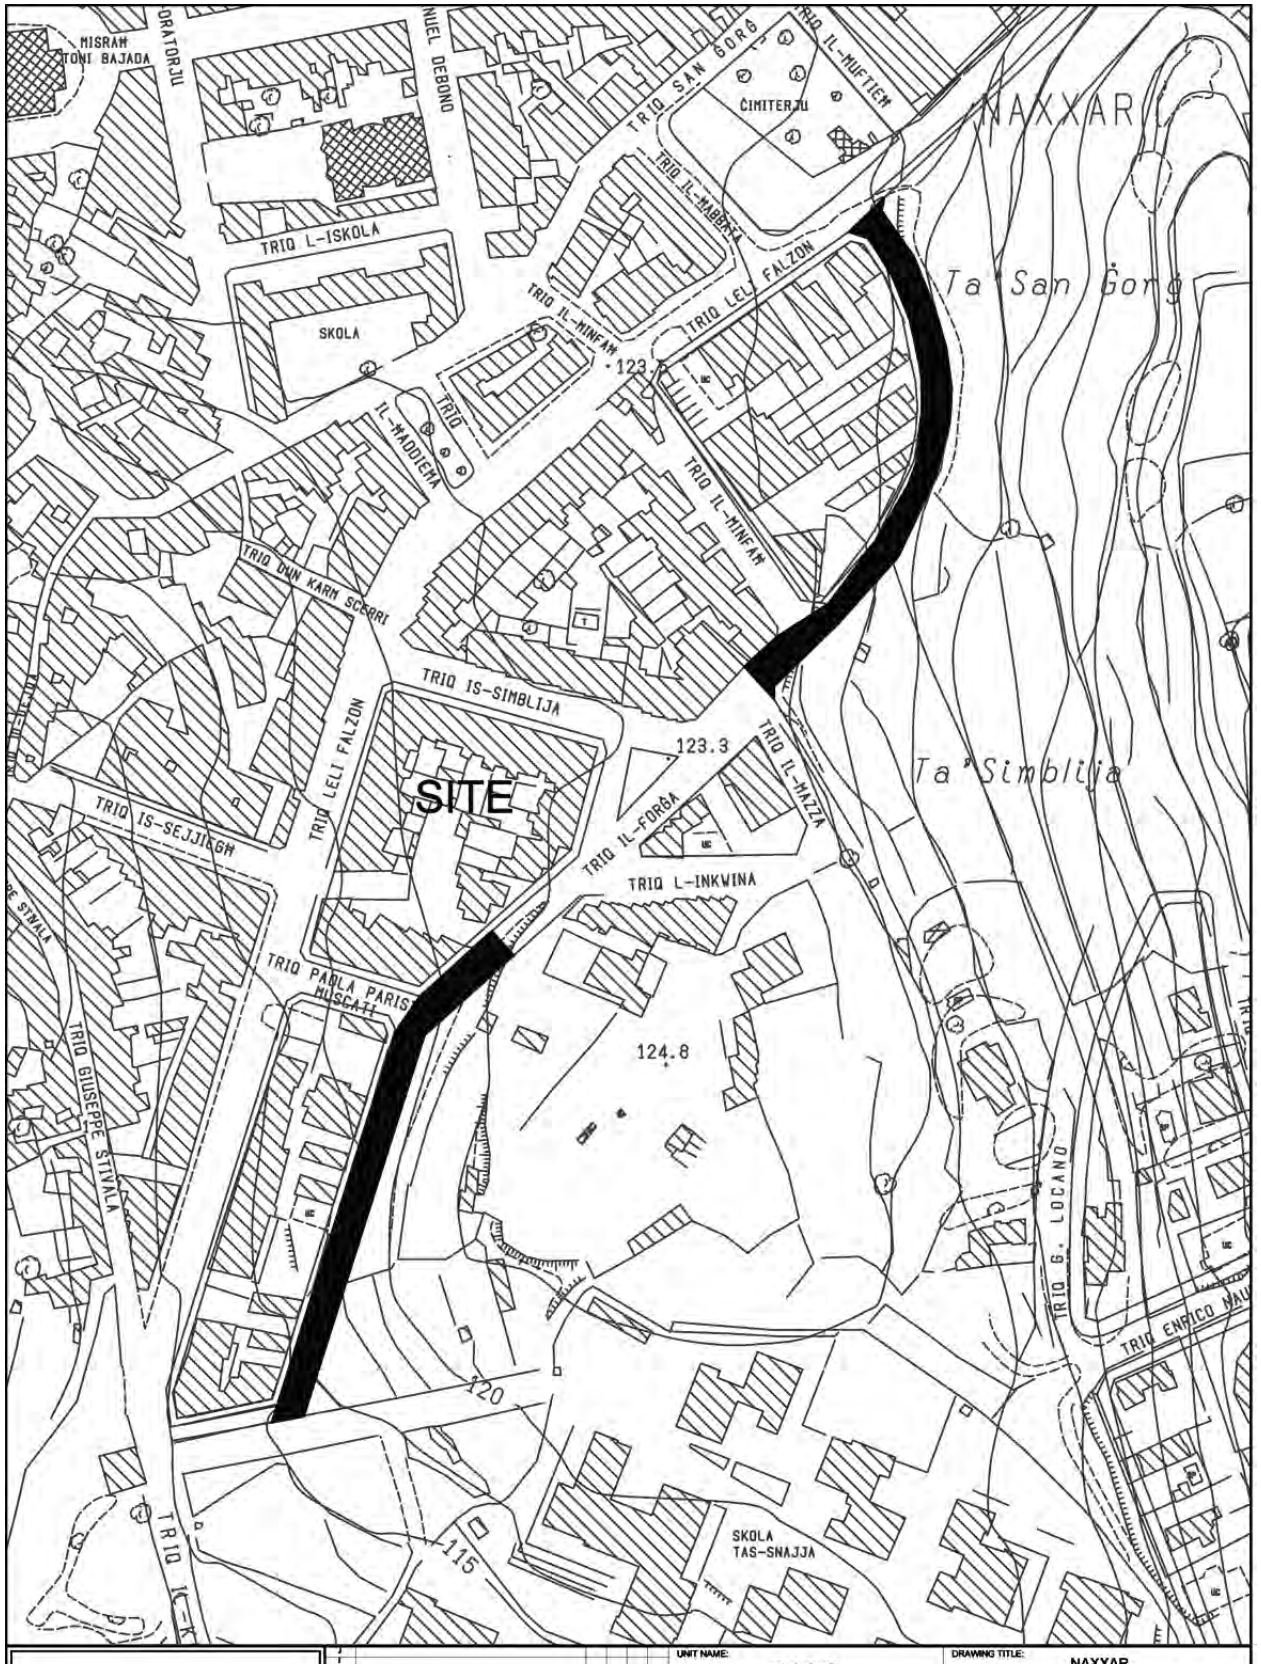



INFRASTRUCTURE MALTA

CHIEF EXECUTIVE OFFICER: Ing. Fredrick Azzopardi


COMPUTER PATH:N:\Design\Common Area\Traffic Management\2019\Naxxar\

UNIT NAME: REGIONS	DRAWING TITLE: NAXXAR P/O TRIQ IL-FORGA SITE PLAN (Extents of works AREN't binding but indicative)		
HEAD OF UNIT: D.Vassallo			
PROJECT LEADER: -	DATE: APRIL 2018	FILE NO: -	DRAWING NO: RD/143/18
DRAWN BY: -	SHEET SIZE: A4	SCALE: 1 : 2500	REVISION: A	PAGE NO: 2

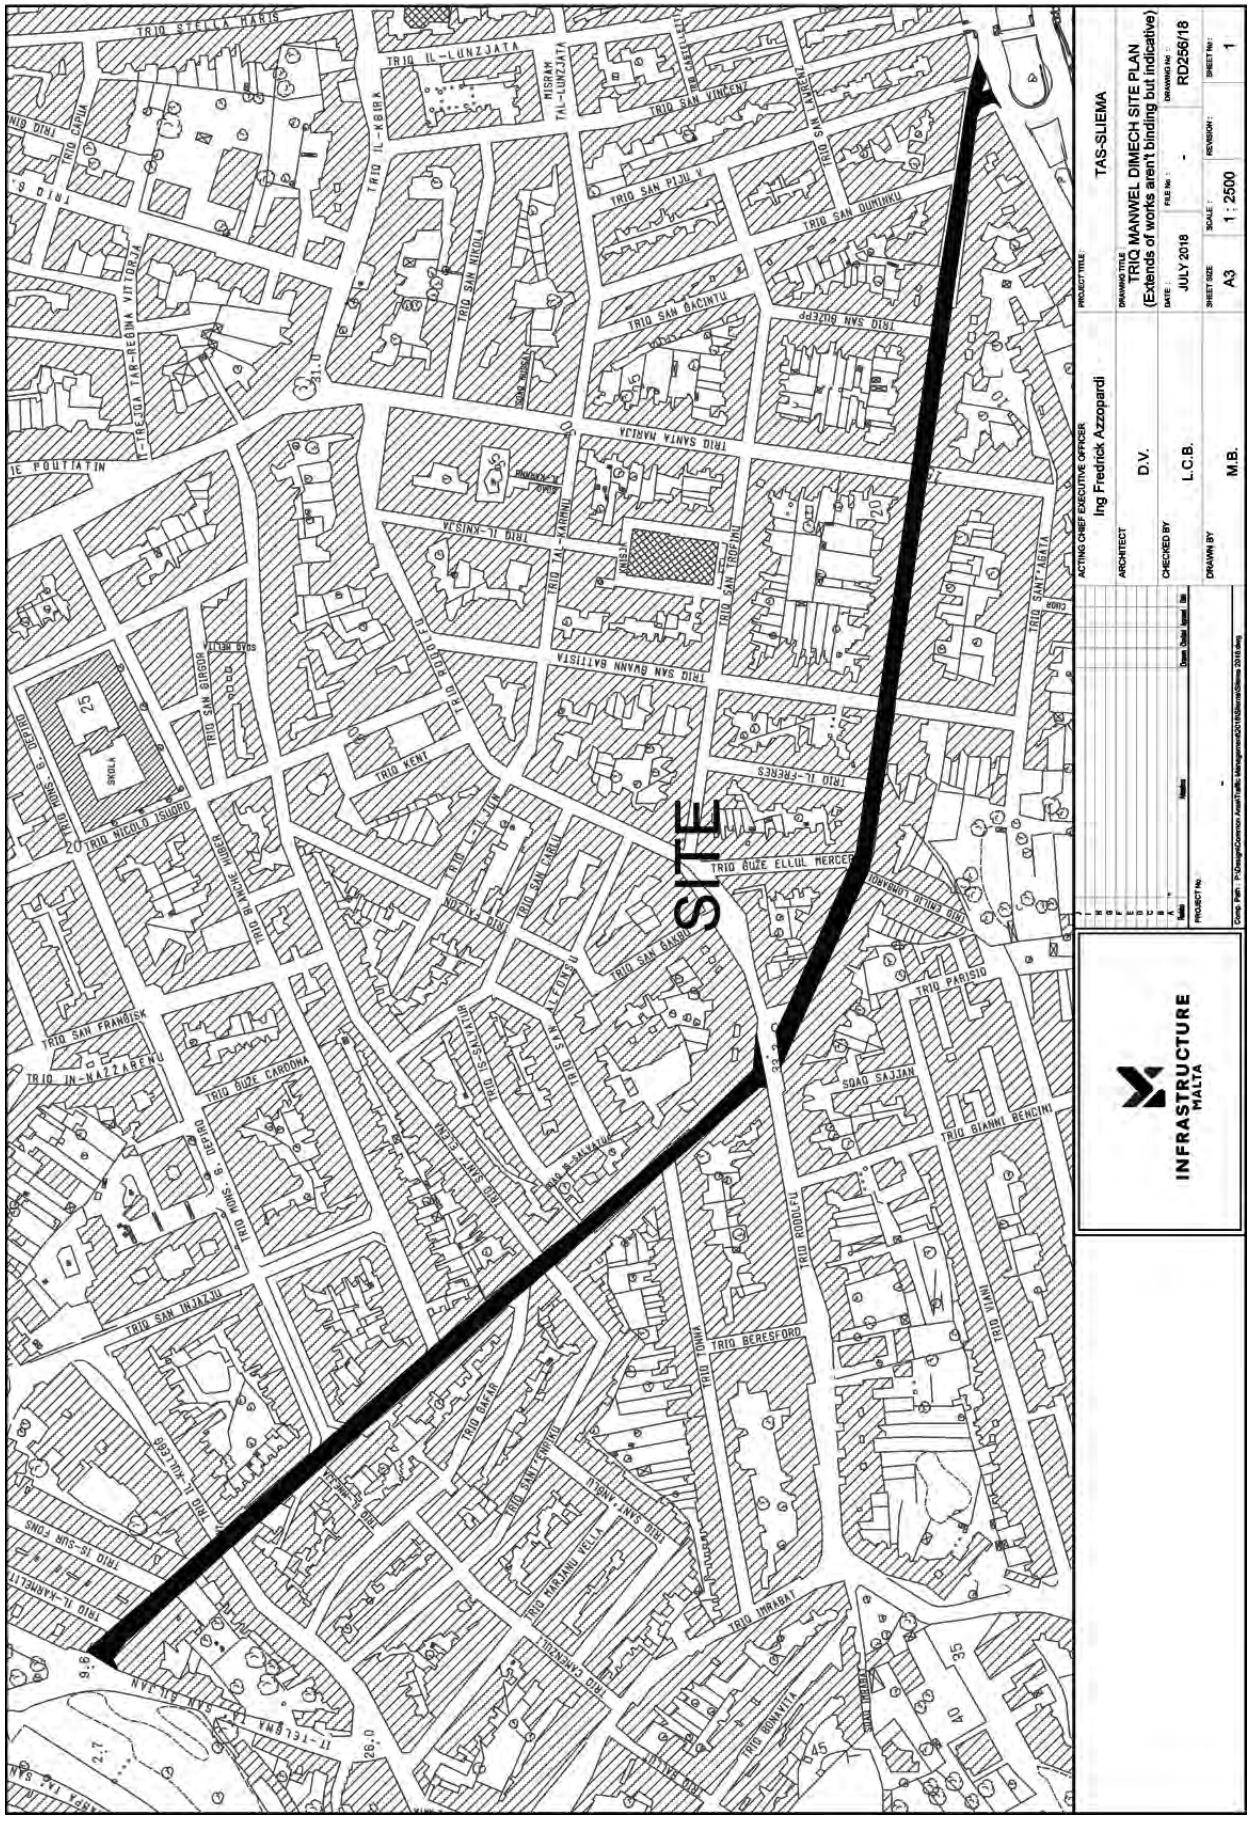
SITE
INFRASTRUCTURE MALTA
ACTING CHIEF EXECUTIVE OFFICER
Ing Fredrick Azzopardi
ARCHITECT
D.V.
CHECKED BY
L.C.B.
DRAWN BY
M.B.
PROJECT TITLE:
TAS-SLIEMA
DRAWING TITLE:
TRIQ MANWEL DIMECH SITE PLAN
(Extends of works aren't binding but indicative)
DATE:
JULY 2018
FILE No:
-
DRAWING No:
RD256/18
SHEET SIZE:
A3
SCALE:
1 : 2500
REVISION:
SHEET No:
1
PROJECT No:
-

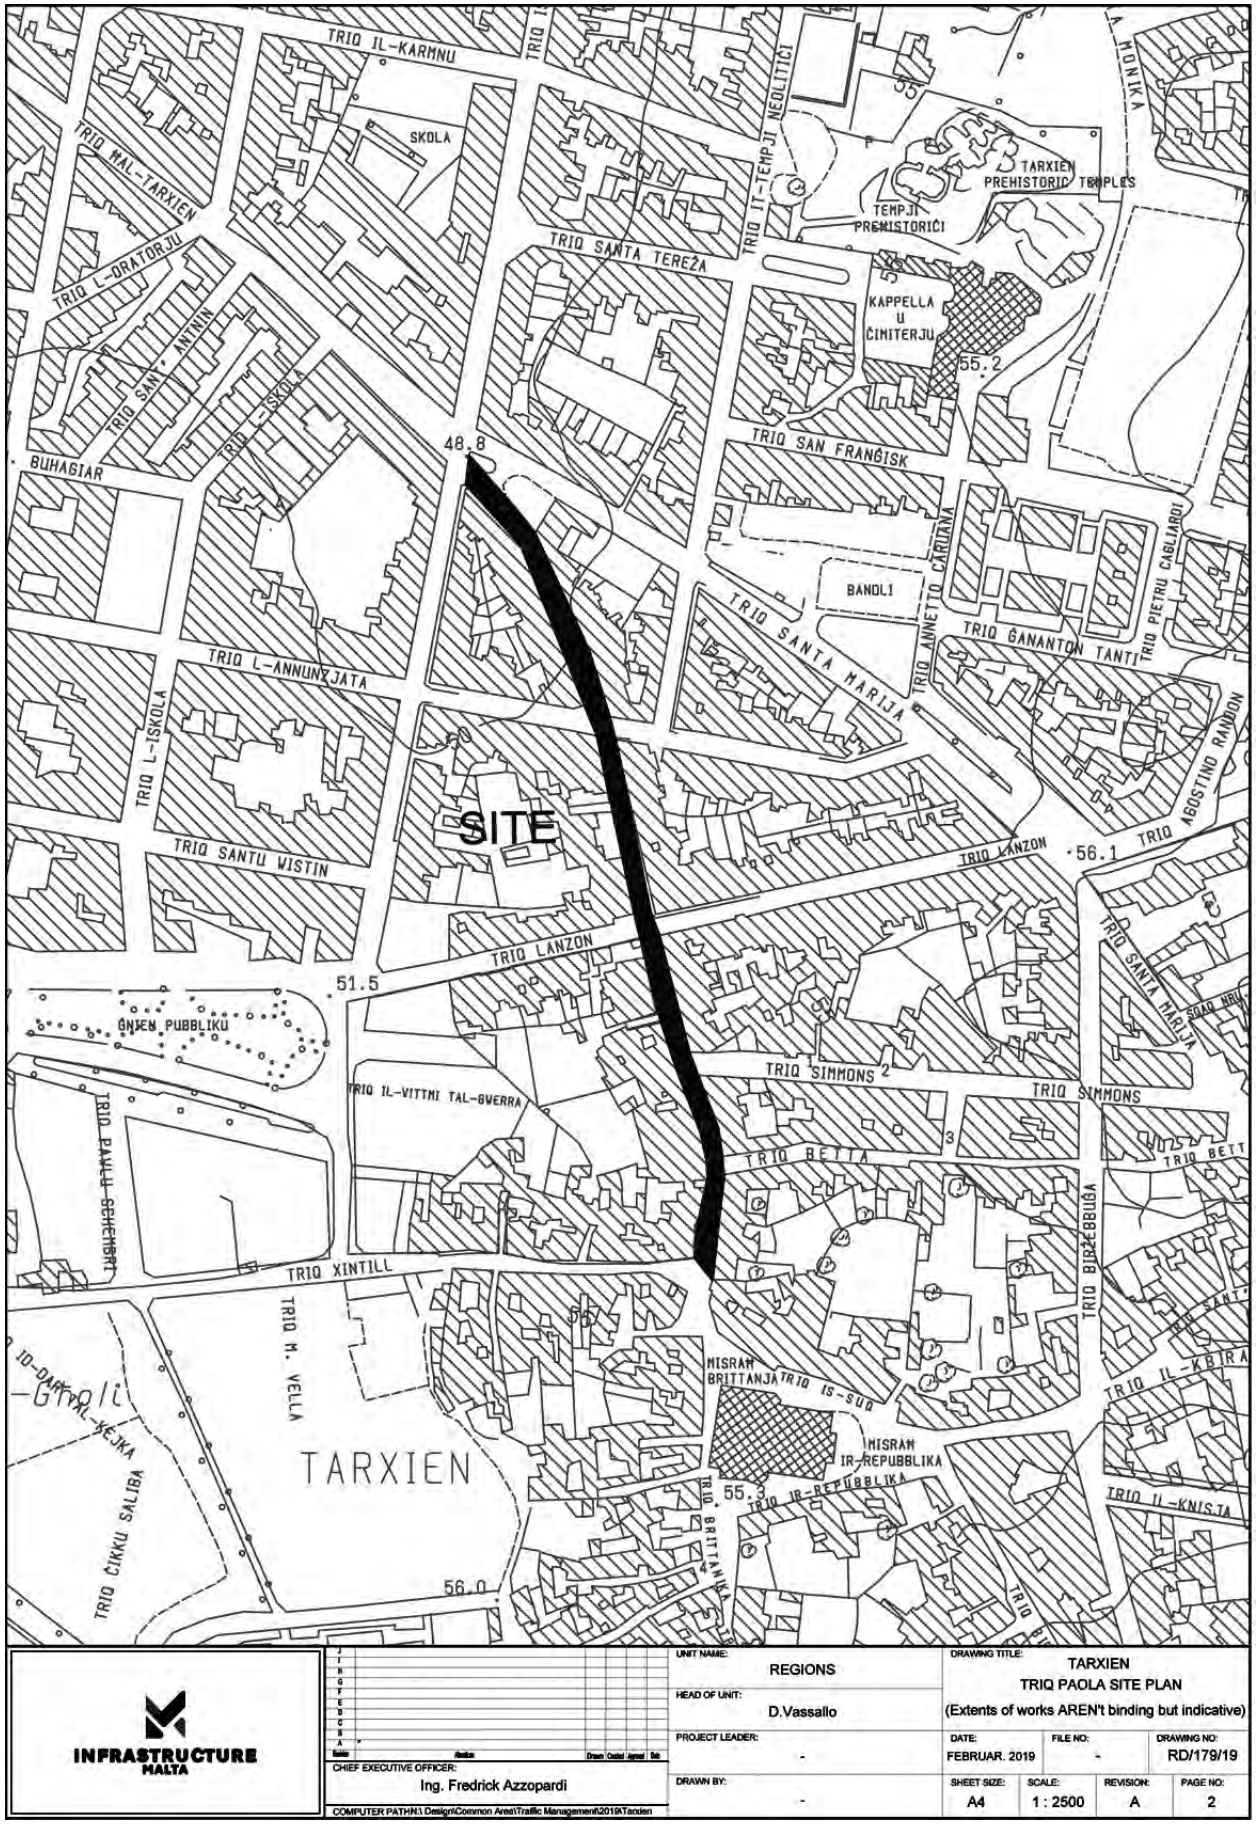

INFRASTRUCTURE MALTA	UNIT NAME: REGIONS	DRAWING TITLE: TARXIEN TRIQ PAOLA SITE PLAN (Extents of works AREN't binding but indicative)	
CHIEF EXECUTIVE OFFICER: Ing. Fredrick Azzopardi	HEAD OF UNIT: D.Vassallo		
COMPUTER PATH:\\ Design\Common Area\Traffic Management\2019\Tarxien	PROJECT LEADER: -	DATE: FEBRUAR. 2019	FILE NO: -	DRAWING NO: RD/179/19
	DRAWN BY: -	SHEET SIZE: A4	SCALE: 1 : 2500	REVISION: A	PAGE NO: 2

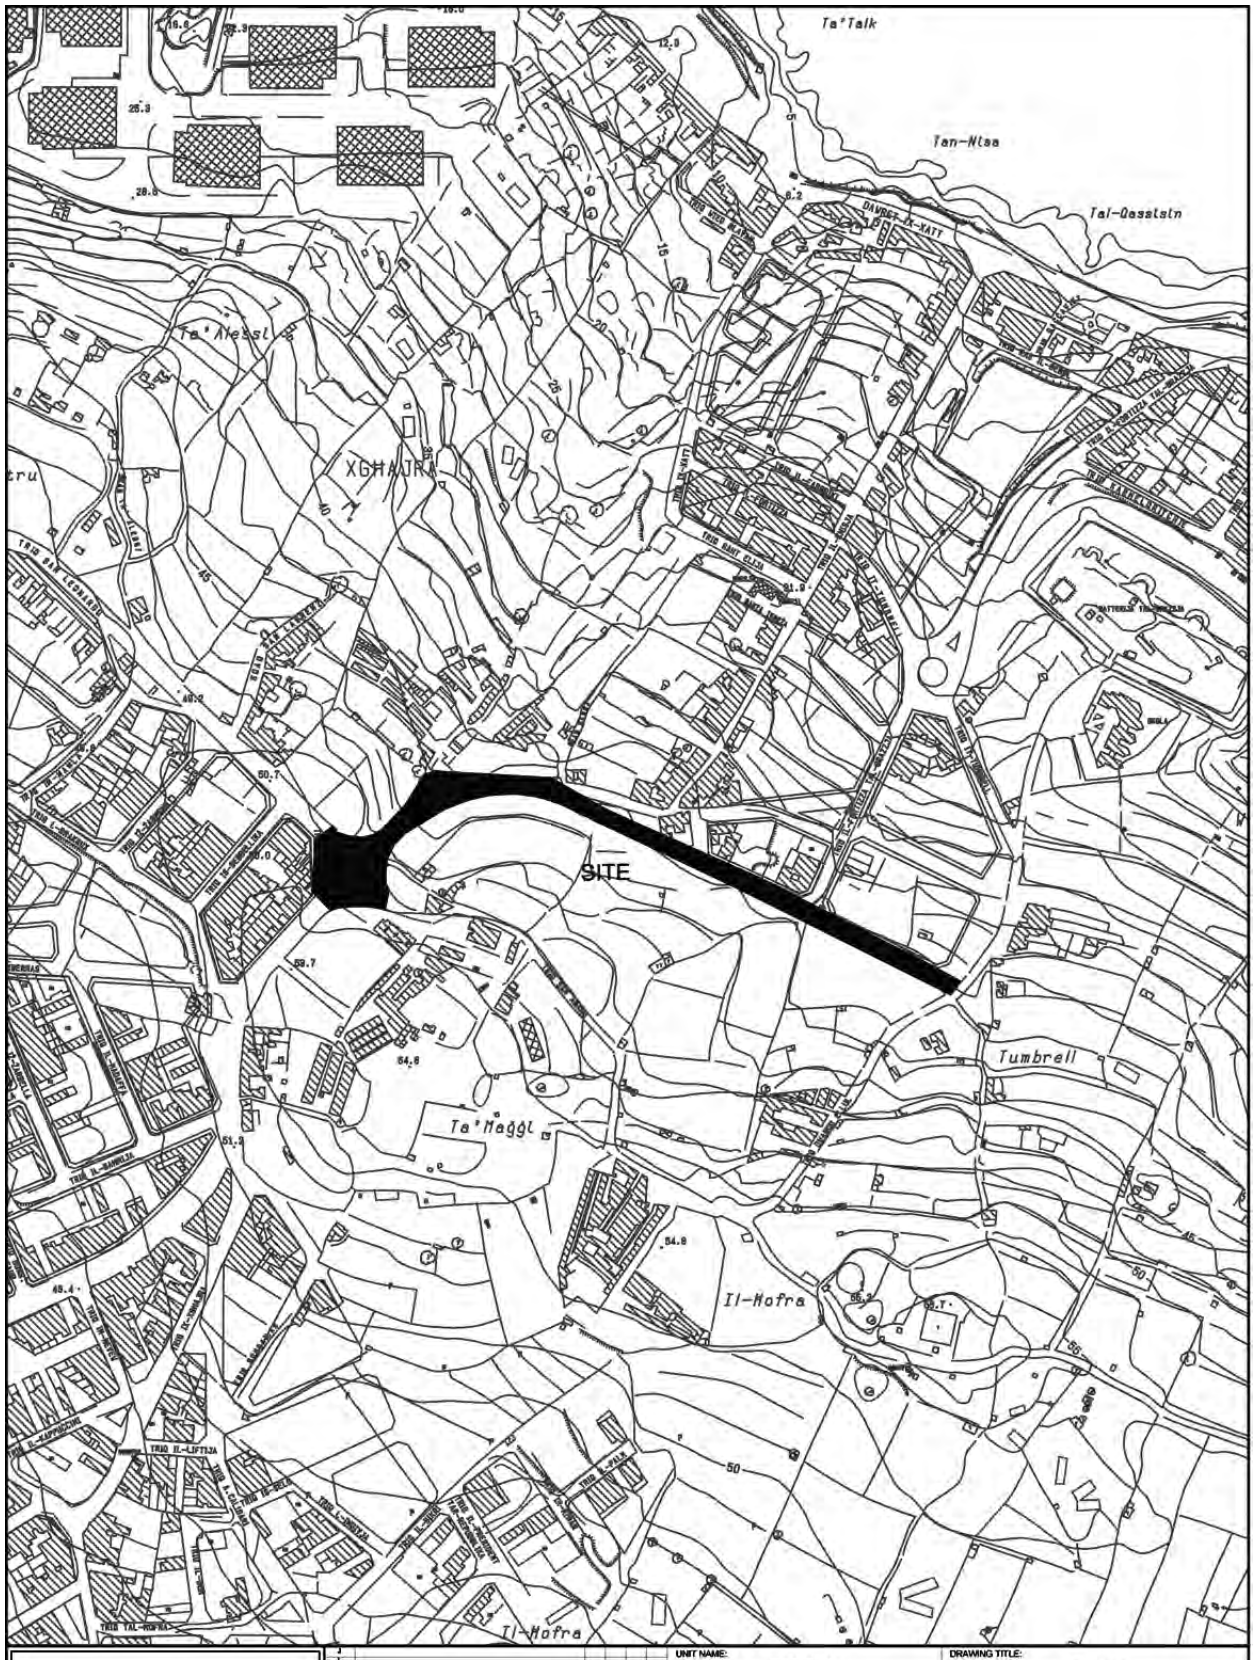


INFRASTRUCTURE MALTA

CHIEF EXECUTIVE OFFICER:
Ing. Fredrick Azzopardi

N:\Design\Common Area\Traffic Management\2019\Xghajra\2019 Xghajra.dwg

UNIT NAME: REGIONS	DRAWING TITLE: XGHAJRA TRIQ HAZ ZABBAR SITE PLAN (Extents of works aren't binding but Indicative)		
HEAD OF UNIT: D.VASSALLO			
PROJECT LEADER: -	DATE: FEB 2019	FILE NO: -	DRAWING NO: RD/183/19
DRAWN BY: -	SHEET SIZE: A4	SCALE: 1:5000	REVISION: - / PAGE NO: 4

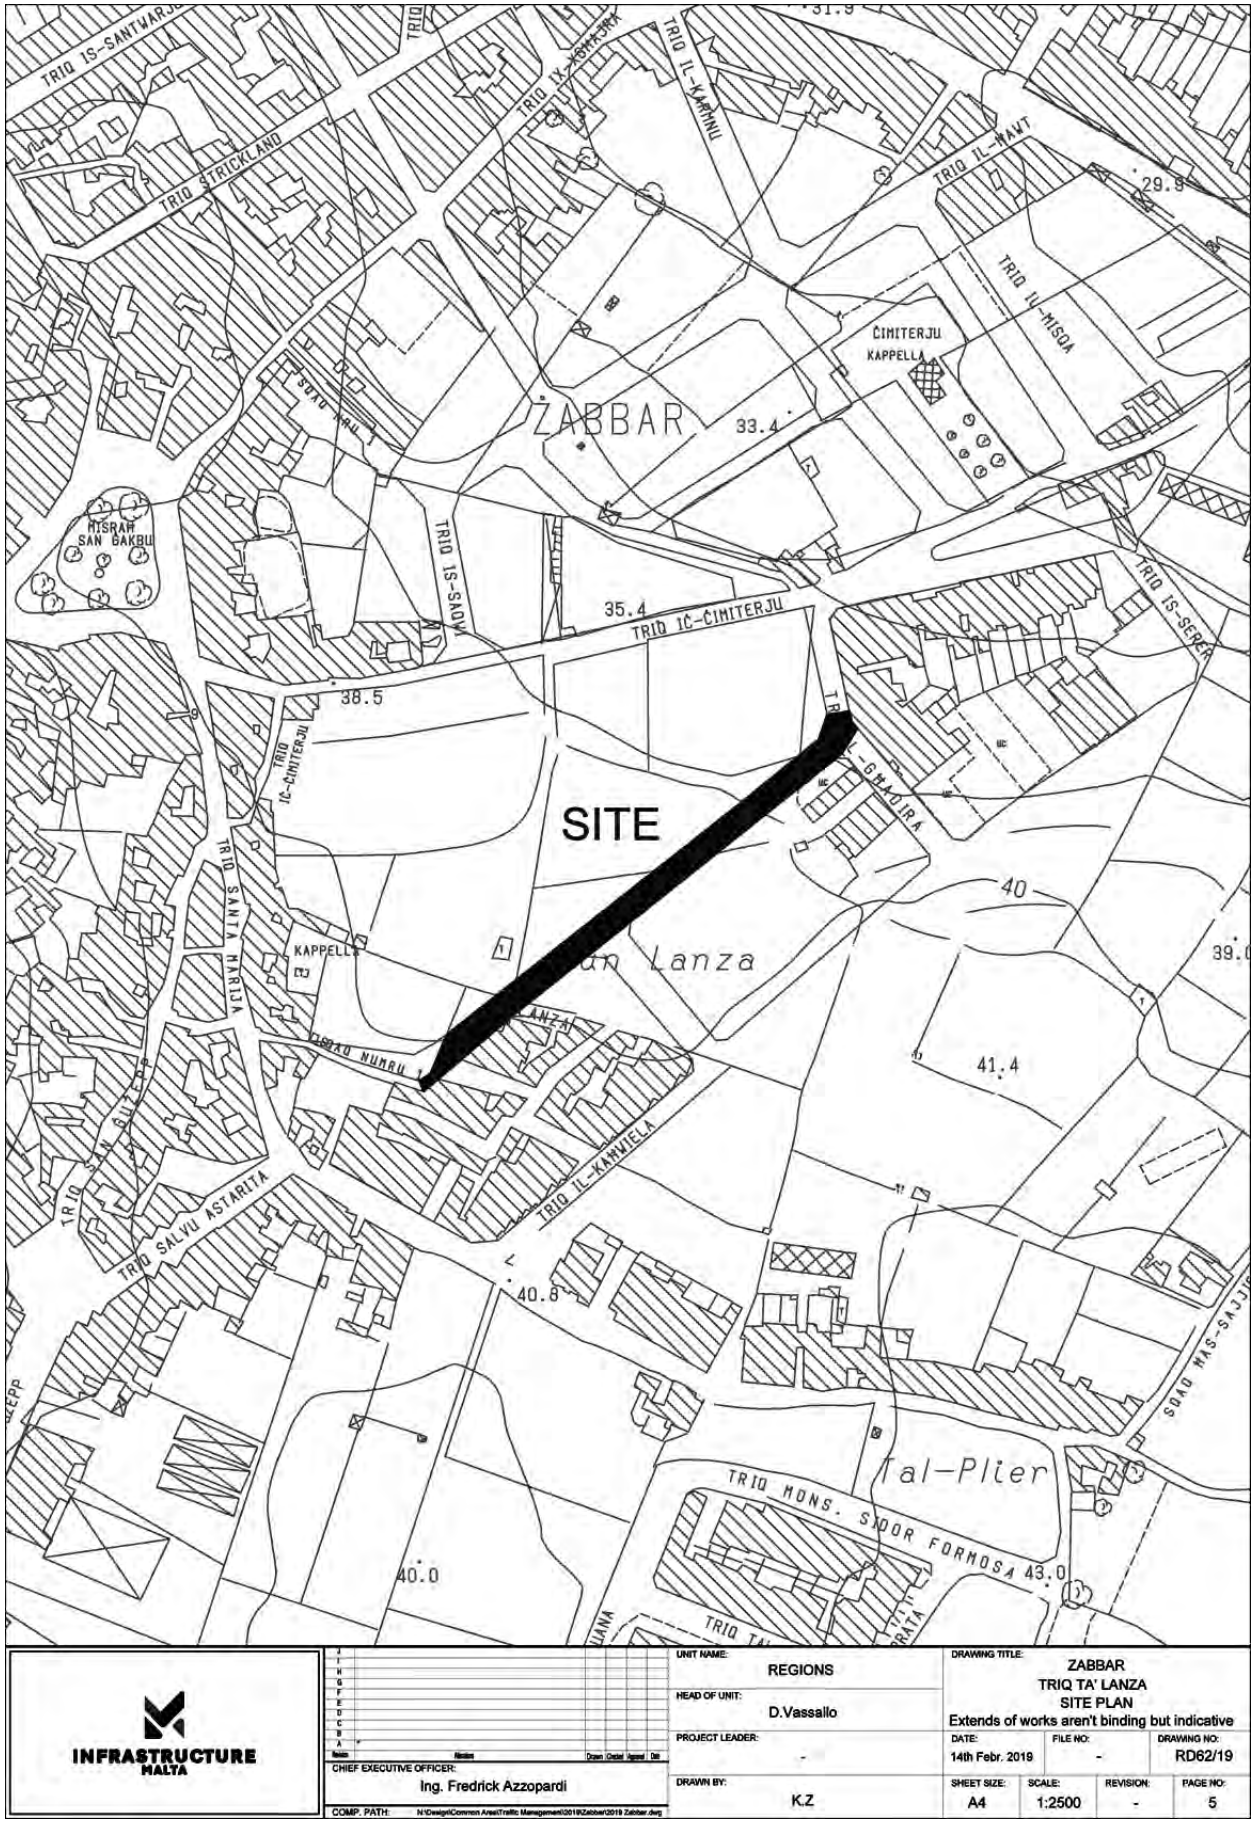

INFRASTRUCTURE MALTA

CHIEF EXECUTIVE OFFICER: Ing. Fredrick Azzopardi

COMP. PATH: N:\Design\Common Area\Traffic Management\2019\Zabbar\2019 Zabbar.dwg

UNIT NAME:	REGIONS
HEAD OF UNIT:	D.Vassallo
PROJECT LEADER:	-
DRAWN BY:	K.Z

DRAWING TITLE: ZABBAR
TRIQ TA' LANZA
SITE PLAN
Extends of works aren't binding but indicative

DATE:	FILE NO:	DRAWING NO:
14th Febr. 2019	-	RD62/19

SHEET SIZE:	SCALE:	REVISION:	PAGE NO:
A4	1:2500	-	5





INFRASTRUCTURE MALTA

CHIEF EXECUTIVE OFFICER: Ing. Fredrick Azzopardi

COMP. PATH: N:\Design\Common Area\Traffic Management\2019\Zabbar\2019 Zabbar.dwg

UNIT NAME: REGIONS	DRAWING TITLE: ZABBAR TRIQ IN-NAHLA SITE PLAN Extends of works aren't binding but indicative		
HEAD OF UNIT: D.Vassallo			
PROJECT LEADER: -	DATE: 14th Febr. 2019	FILE NO: -	DRAWING NO: RD60/19
DRAWN BY: K.Z	SHEET SIZE: A4	SCALE: 1:2500	REVISION: -	PAGE NO: 2

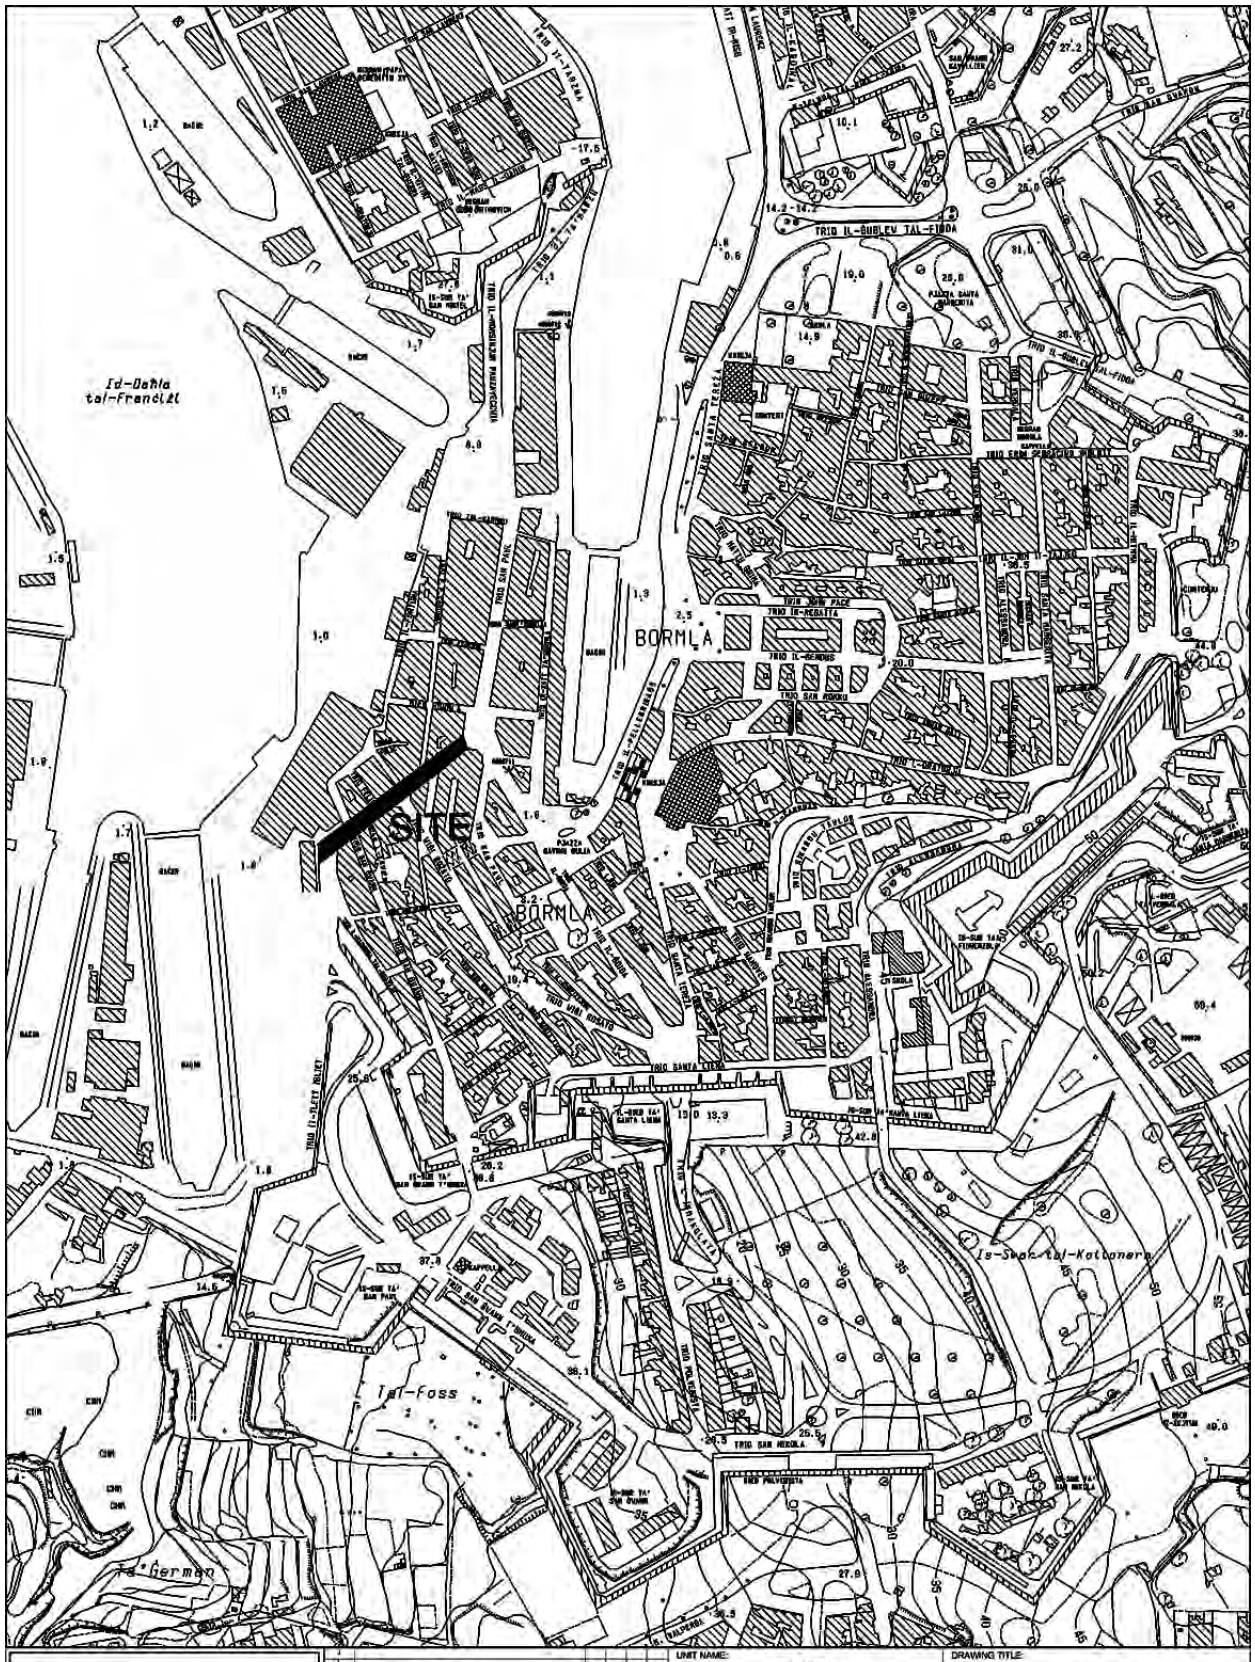
SITE
BORMLA
BORMLA
Id-Dahla tal-Franċiżi
Tal-Foss
Is-Sqaq tal-Kottoner
Ta' Ġerman
TRIQ IL-GUBLEW TAL-FIRDA
TRIQ SAN PAWL
TRIQ SANTA TERESA
TRIQ SAN ROKKU
TRIQ IL-MARSA
TRIQ SANTA LUĊIJA
TRIQ IL-PULVERISTA
TRIQ SAN MEDDA
INFRASTRUCTURE MALTA
UNIT NAME: REGIONS
HEAD OF UNIT: D.VASSALLO
PROJECT LEADER: -
DRAWN BY: A.S.
CHIEF EXECUTIVE OFFICER: Ing. Fredrick Azzopardi
N:\Design\Common Area\Traffic Management\2019\Bormla.dwg
DRAWING TITLE: BORMLA
TRIQ SAN FRANGISK
(Extents of Works are not binding but indicative)
DATE: FEBRUARY 2019
FILE NO: -
DRAWING NO: RD132/19
SHEET SIZE: A4
SCALE: 1:5000
REVISION: A
PAGE NO: 2

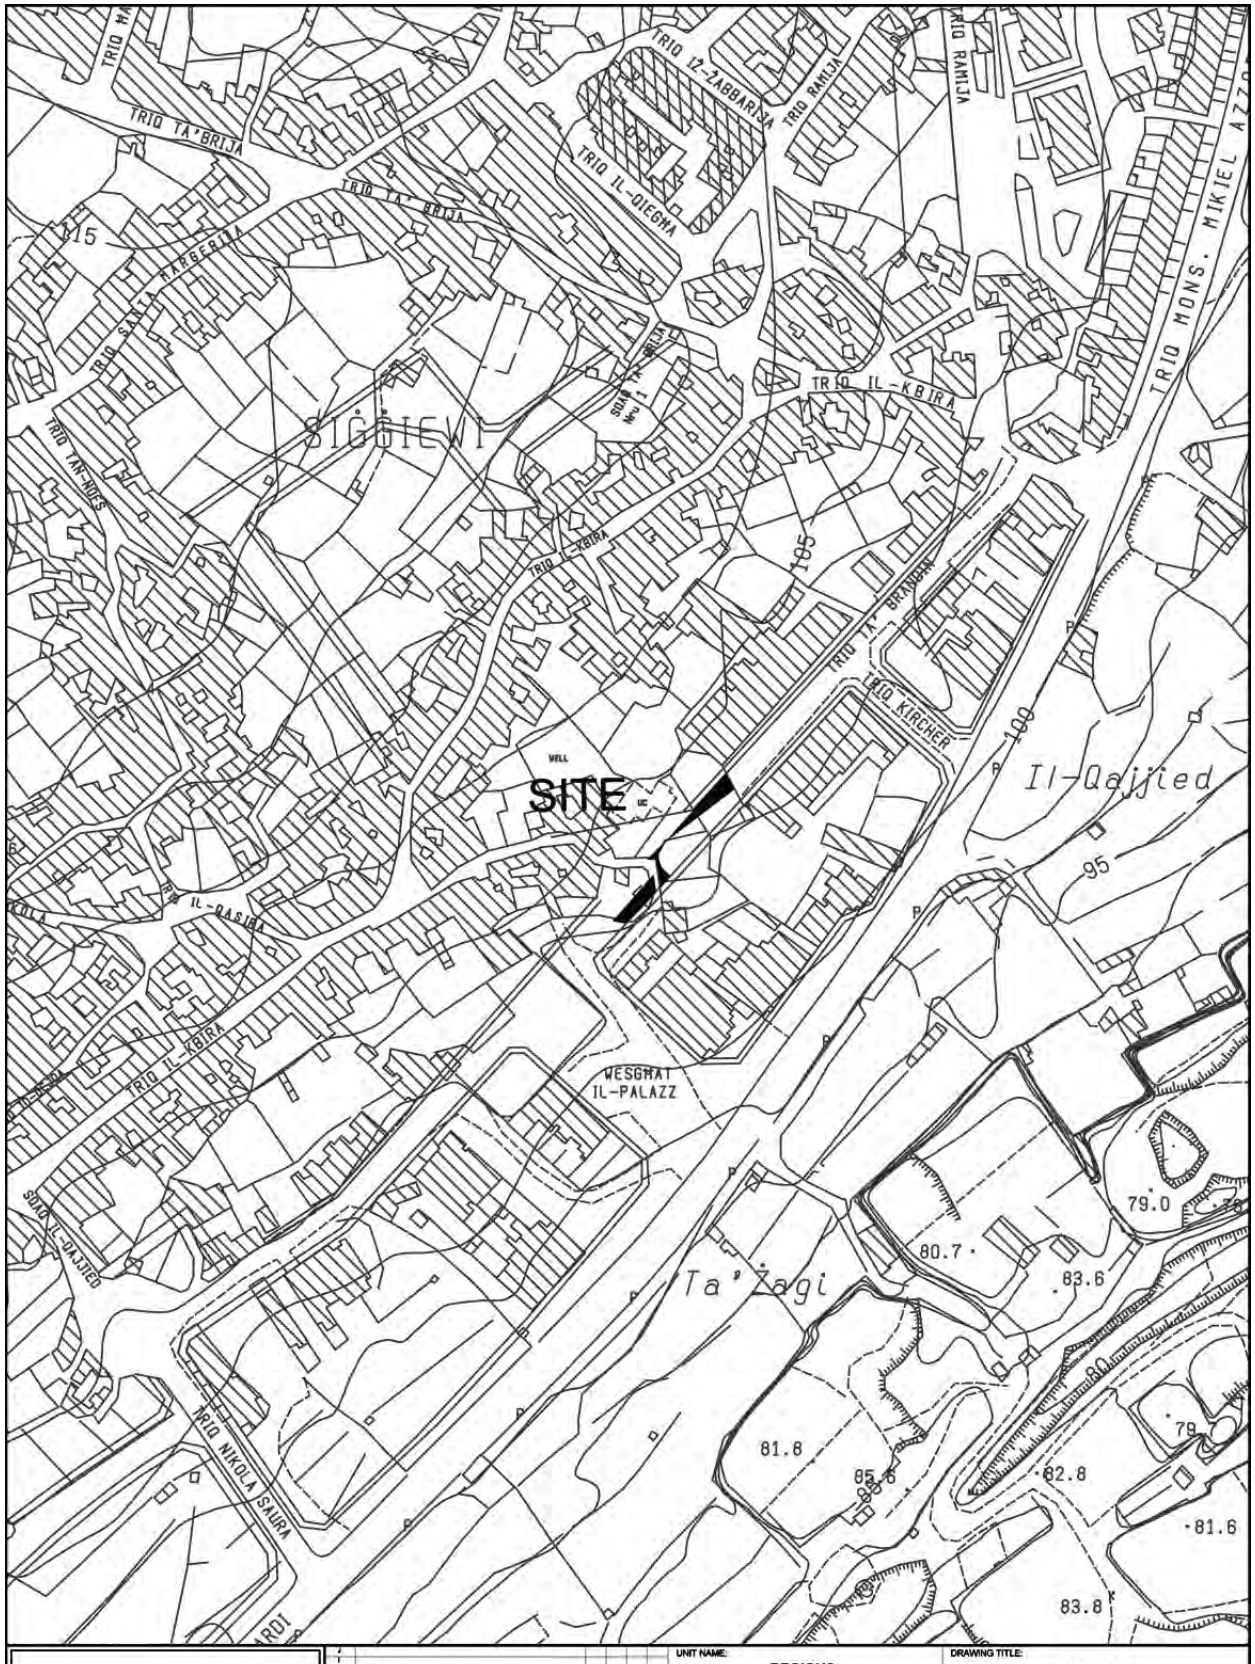


INFRASTRUCTURE MALTA

CHIEF EXECUTIVE OFFICER:
Ing. Fredrick Azzopardi

N:\Design\Common Area\Traffic Management\2019\Siggiewi.dwg

UNIT NAME: REGIONS		DRAWING TITLE: SIGGIEWI P/O TRIQ BRANDIN SITE PLAN	
HEAD OF UNIT: D.V.			
PROJECT LEADER: -	DATE: JULY 2019	FILE NO: -	DRAWING NO: -
DRAWN BY: -	SHEET SIZE: A4	SCALE: 1:2500	REVISION: A / PAGE NO: 7

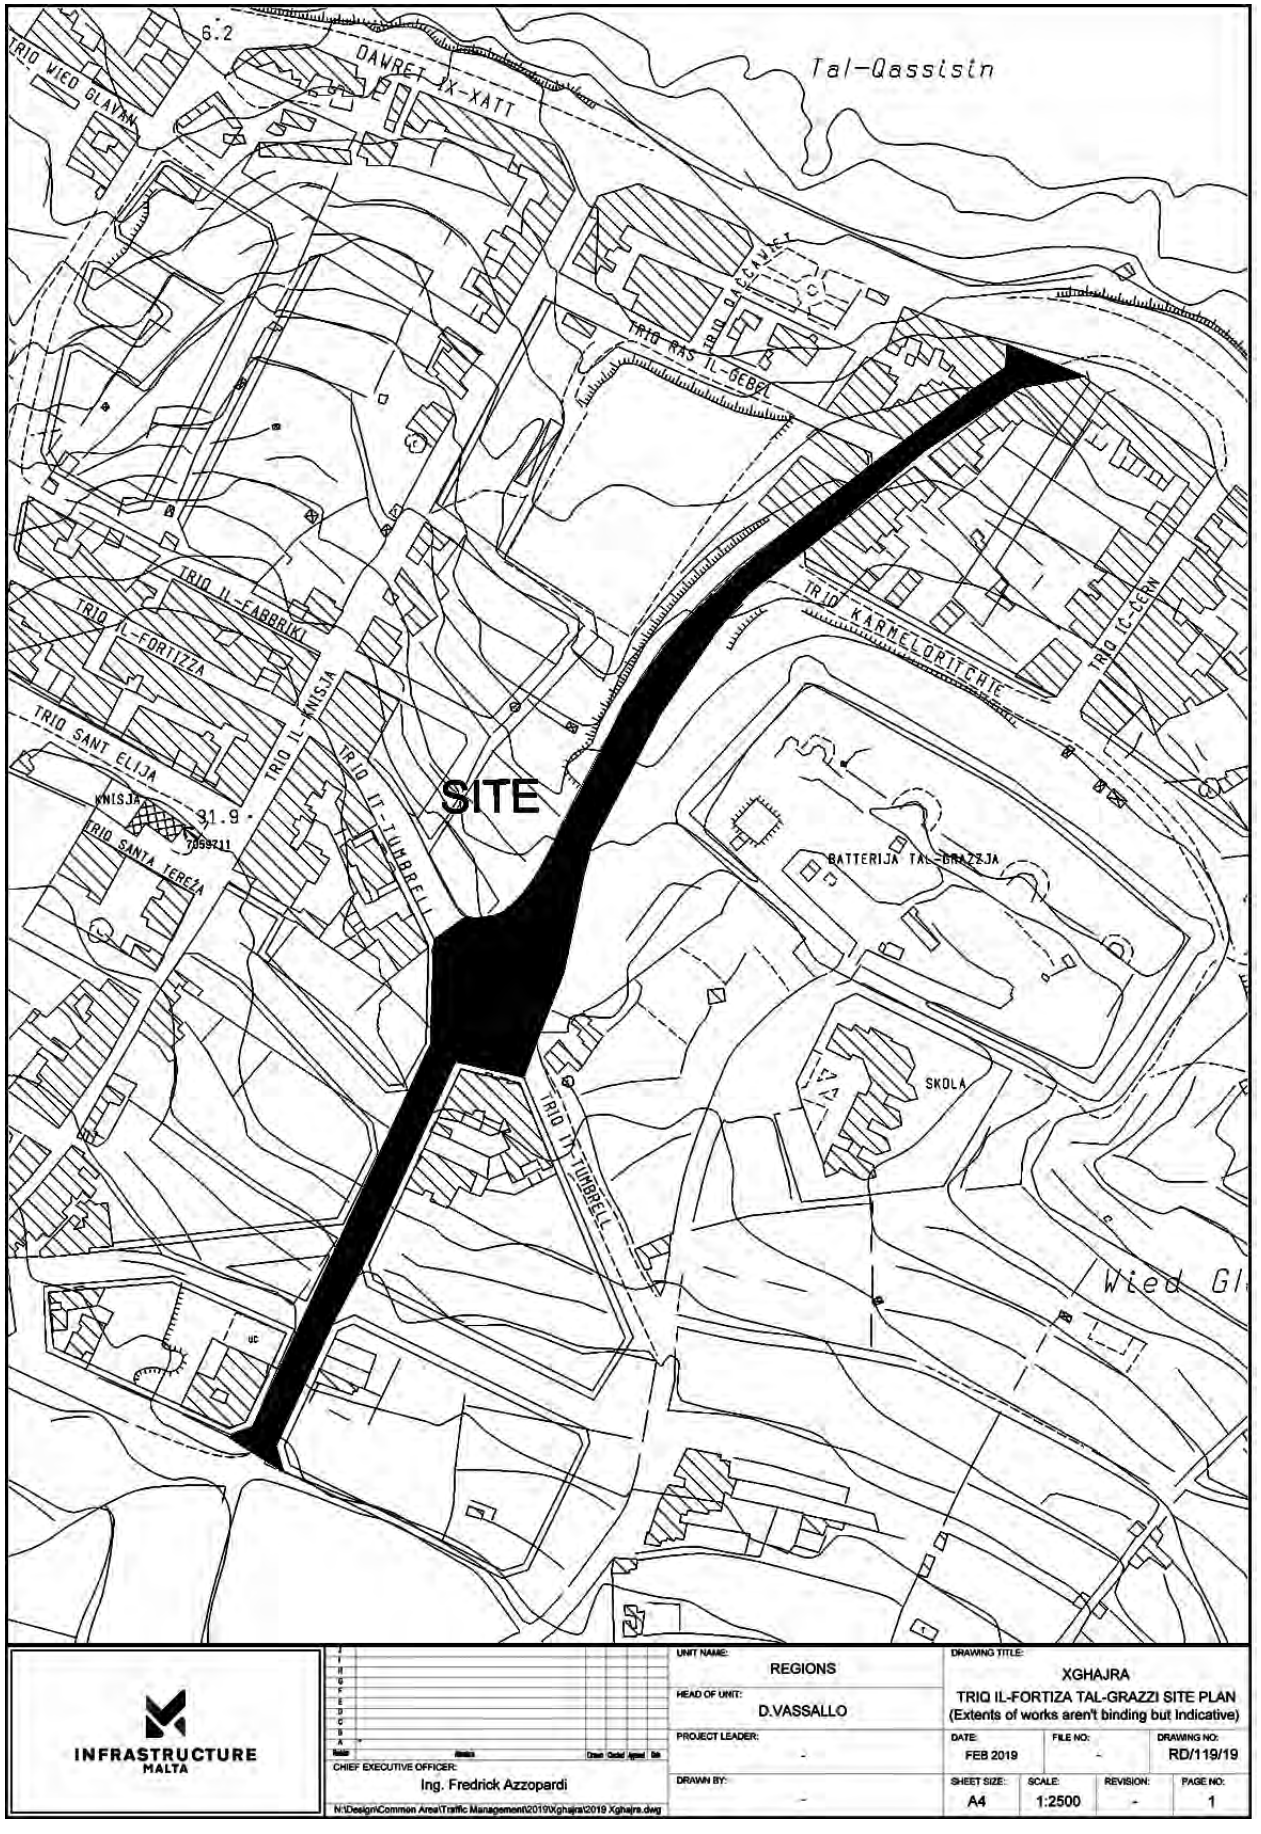


INFRASTRUCTURE MALTA

CHIEF EXECUTIVE OFFICER:
Ing. Fredrick Azzopardi


N:\Design\Common Area\Traffic Management\2019\Xghajra\2019 Xghajra.dwg

UNIT NAME: REGIONS	DRAWING TITLE: XGHAJRA TRIQ IL-FORTIZA TAL-GRAZZI SITE PLAN (Extents of works aren't binding but Indicative)		
HEAD OF UNIT: D.VASSALLO			
PROJECT LEADER: -	DATE: FEB 2019	FILE NO: -	DRAWING NO: RD/119/19
DRAWN BY: -	SHEET SIZE: A4	SCALE: 1:2500	REVISION: -	PAGE NO: 1

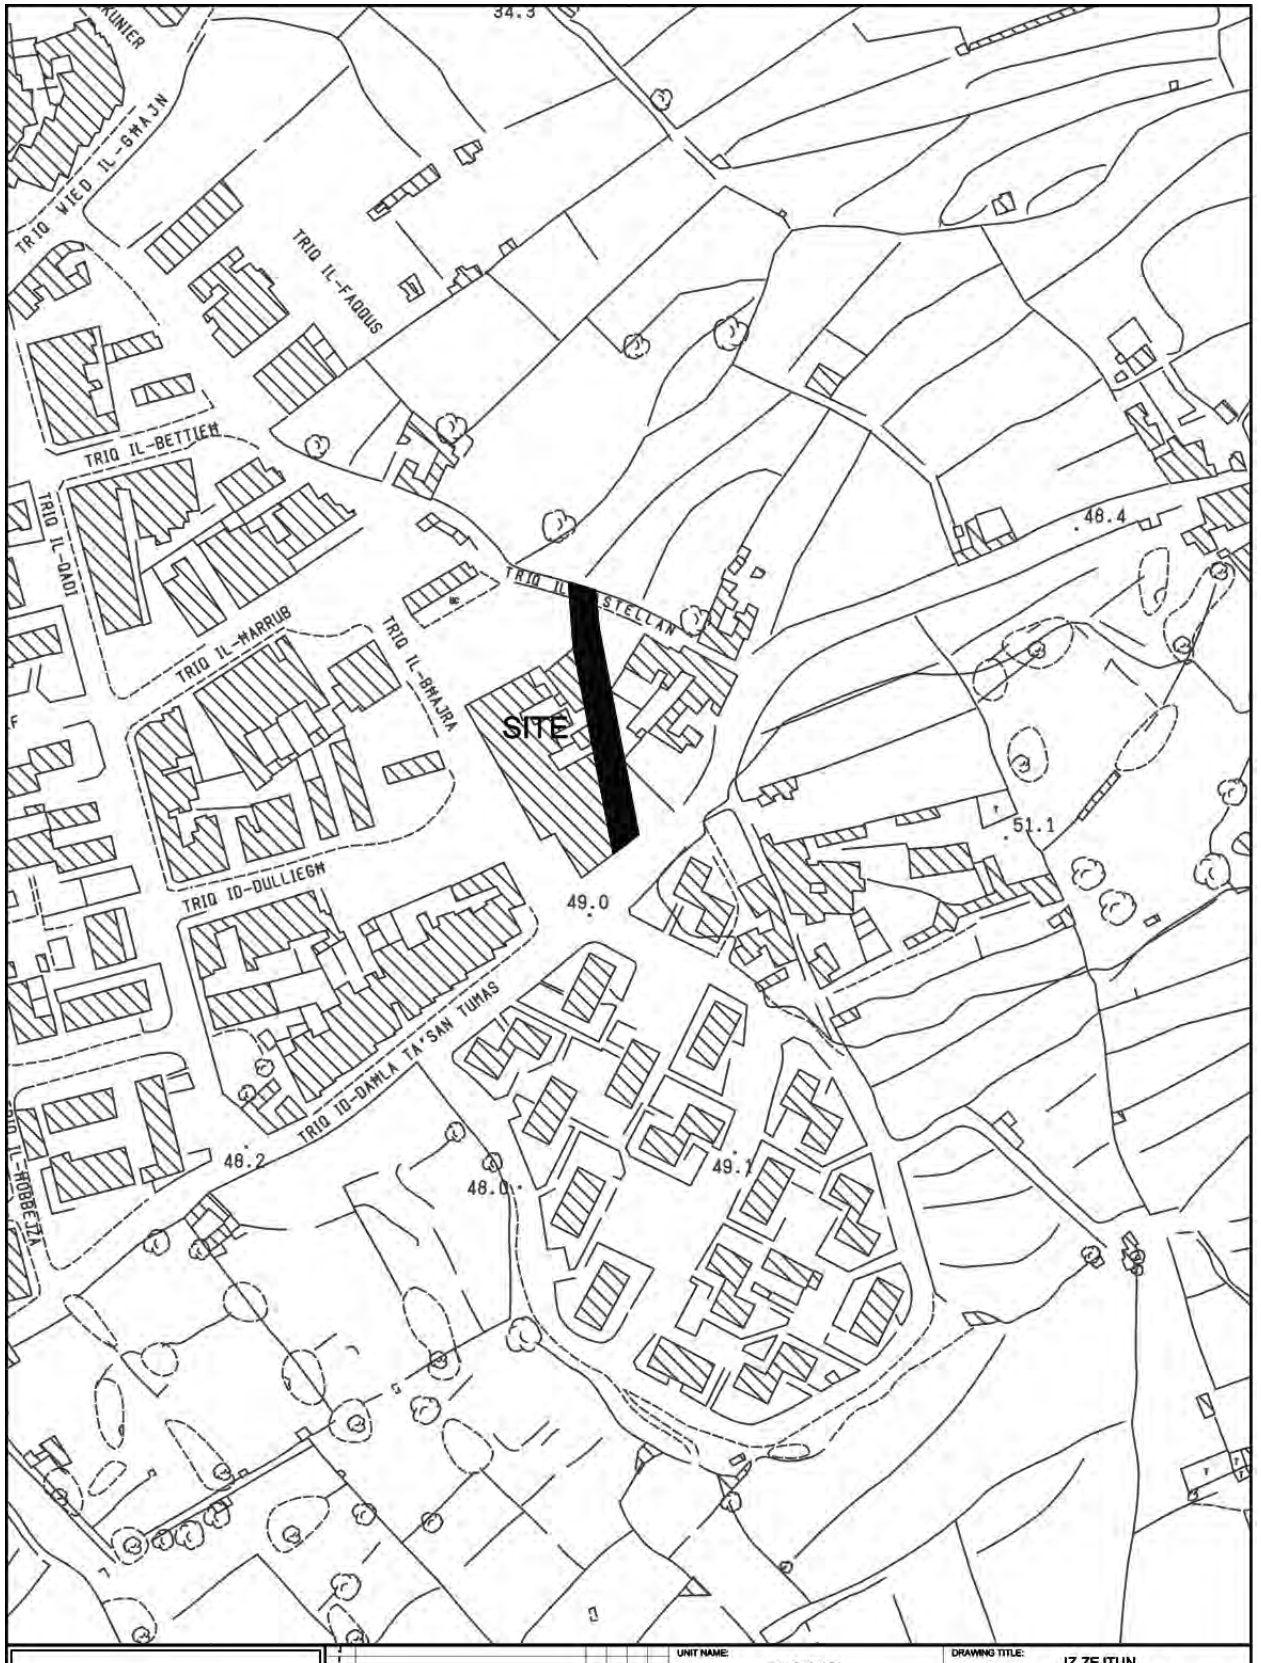

INFRASTRUCTURE MALTA

CHIEF EXECUTIVE OFFICER: Ing. Fredrick Azzopardi	UNIT NAME: REGIONS	DRAWING TITLE: IZ-ZEJTUN TRIQ IL-FAQQUS SITE PLAN (Extents of works AREN't binding but indicative)	
COMPUTER PATH:N:\ Design\Common Area\Traffic Management\2019\Tenders	HEAD OF UNIT: D.Vassallo		
	PROJECT LEADER: -	DATE: 14th Febr. 2019	FILE NO: -
	DRAWN BY: L.B.	DRAWING NO: RD/67/19	
		SHEET SIZE: A4	SCALE: 1 : 2500
		REVISION: A	PAGE NO: 3

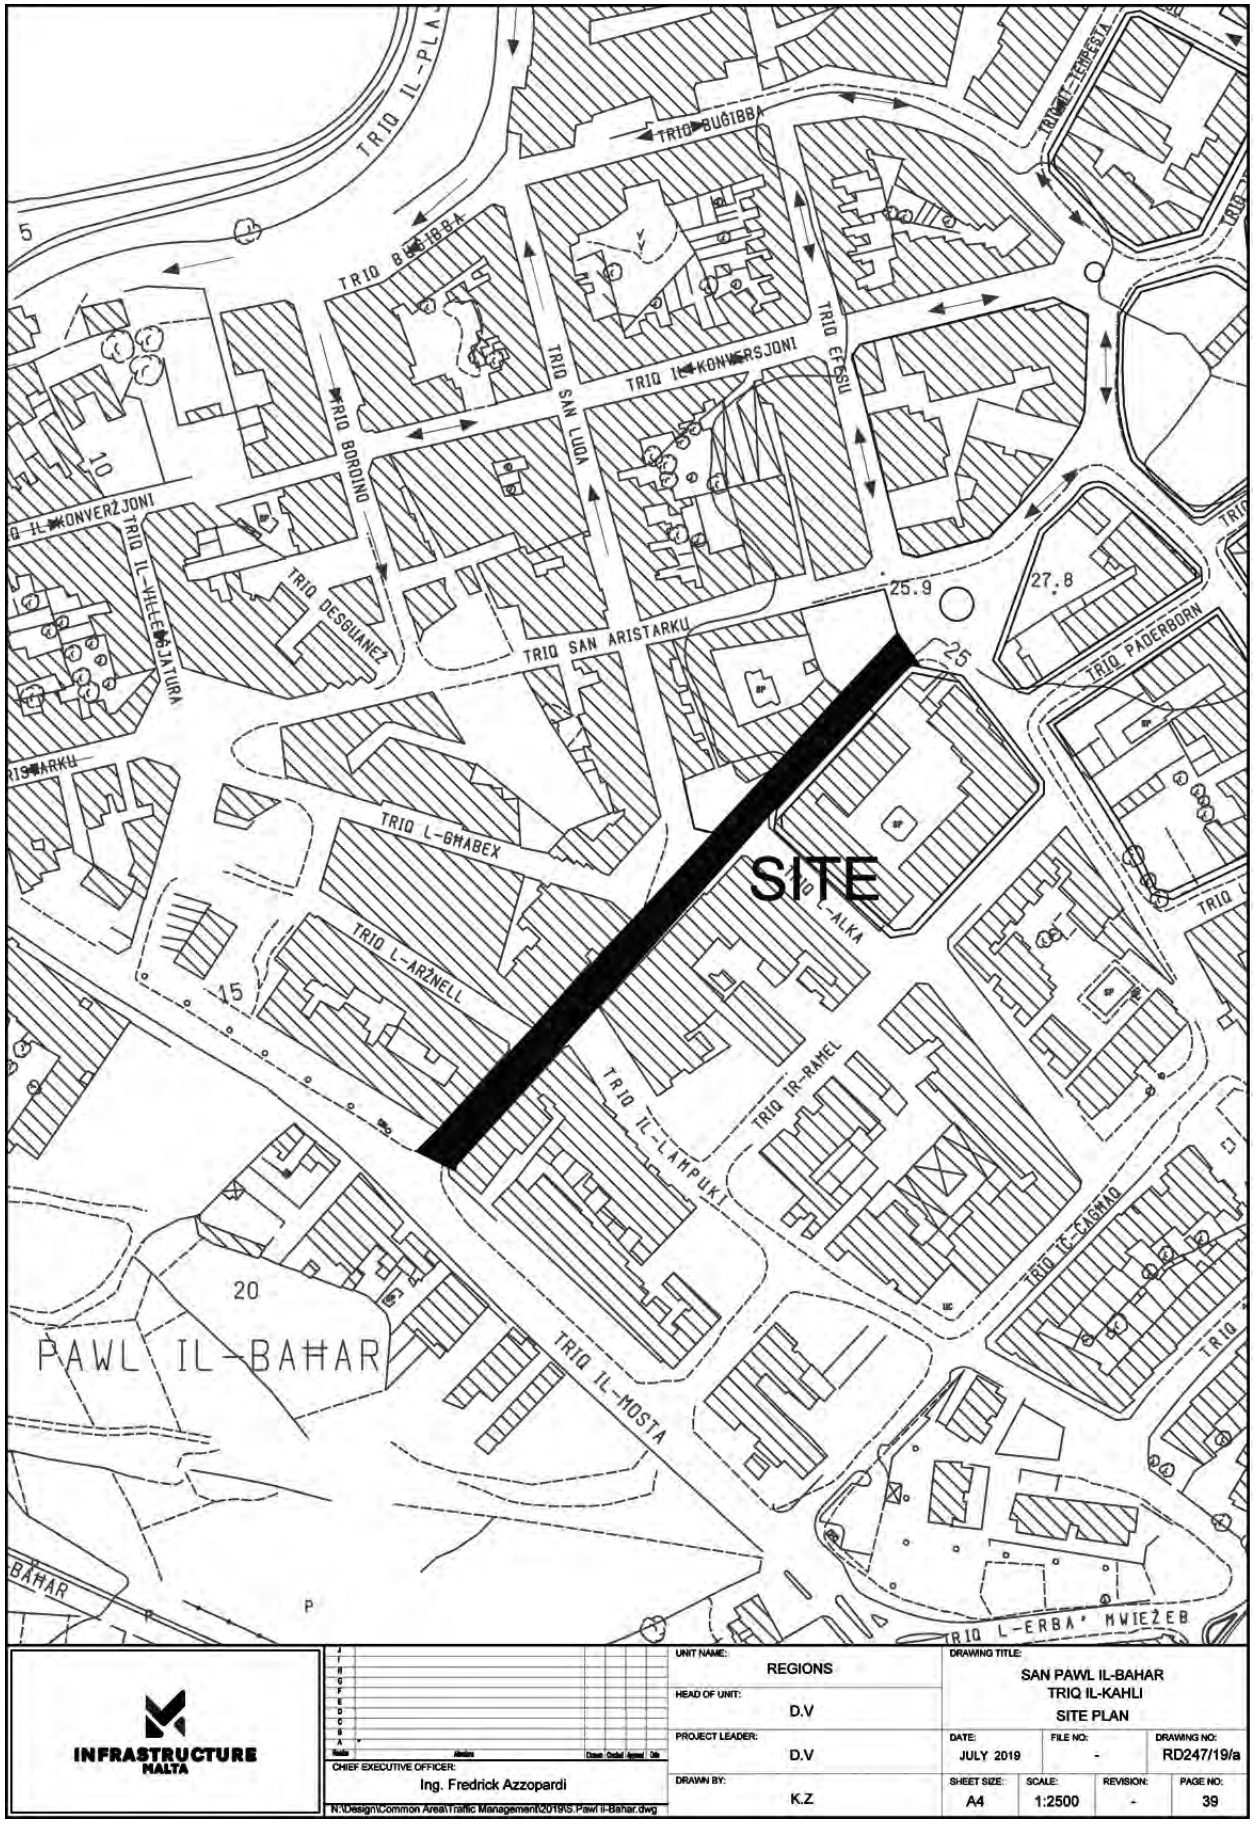


INFRASTRUCTURE MALTA

CHIEF EXECUTIVE OFFICER:
Ing. Fredrick Azzopardi


N:\Design\Common Area\Traffic Management\2019\S.Pawl il-Bahar.dwg

UNIT NAME: REGIONS	DRAWING TITLE: SAN PAWL IL-BAHAR TRIQ IL-KAHLI SITE PLAN		
HEAD OF UNIT: D.V			
PROJECT LEADER: D.V	DATE: JULY 2019	FILE NO: -	DRAWING NO: RD247/19/a
DRAWN BY: K.Z	SHEET SIZE: A4	SCALE: 1:2500	REVISION: -	PAGE NO: 39

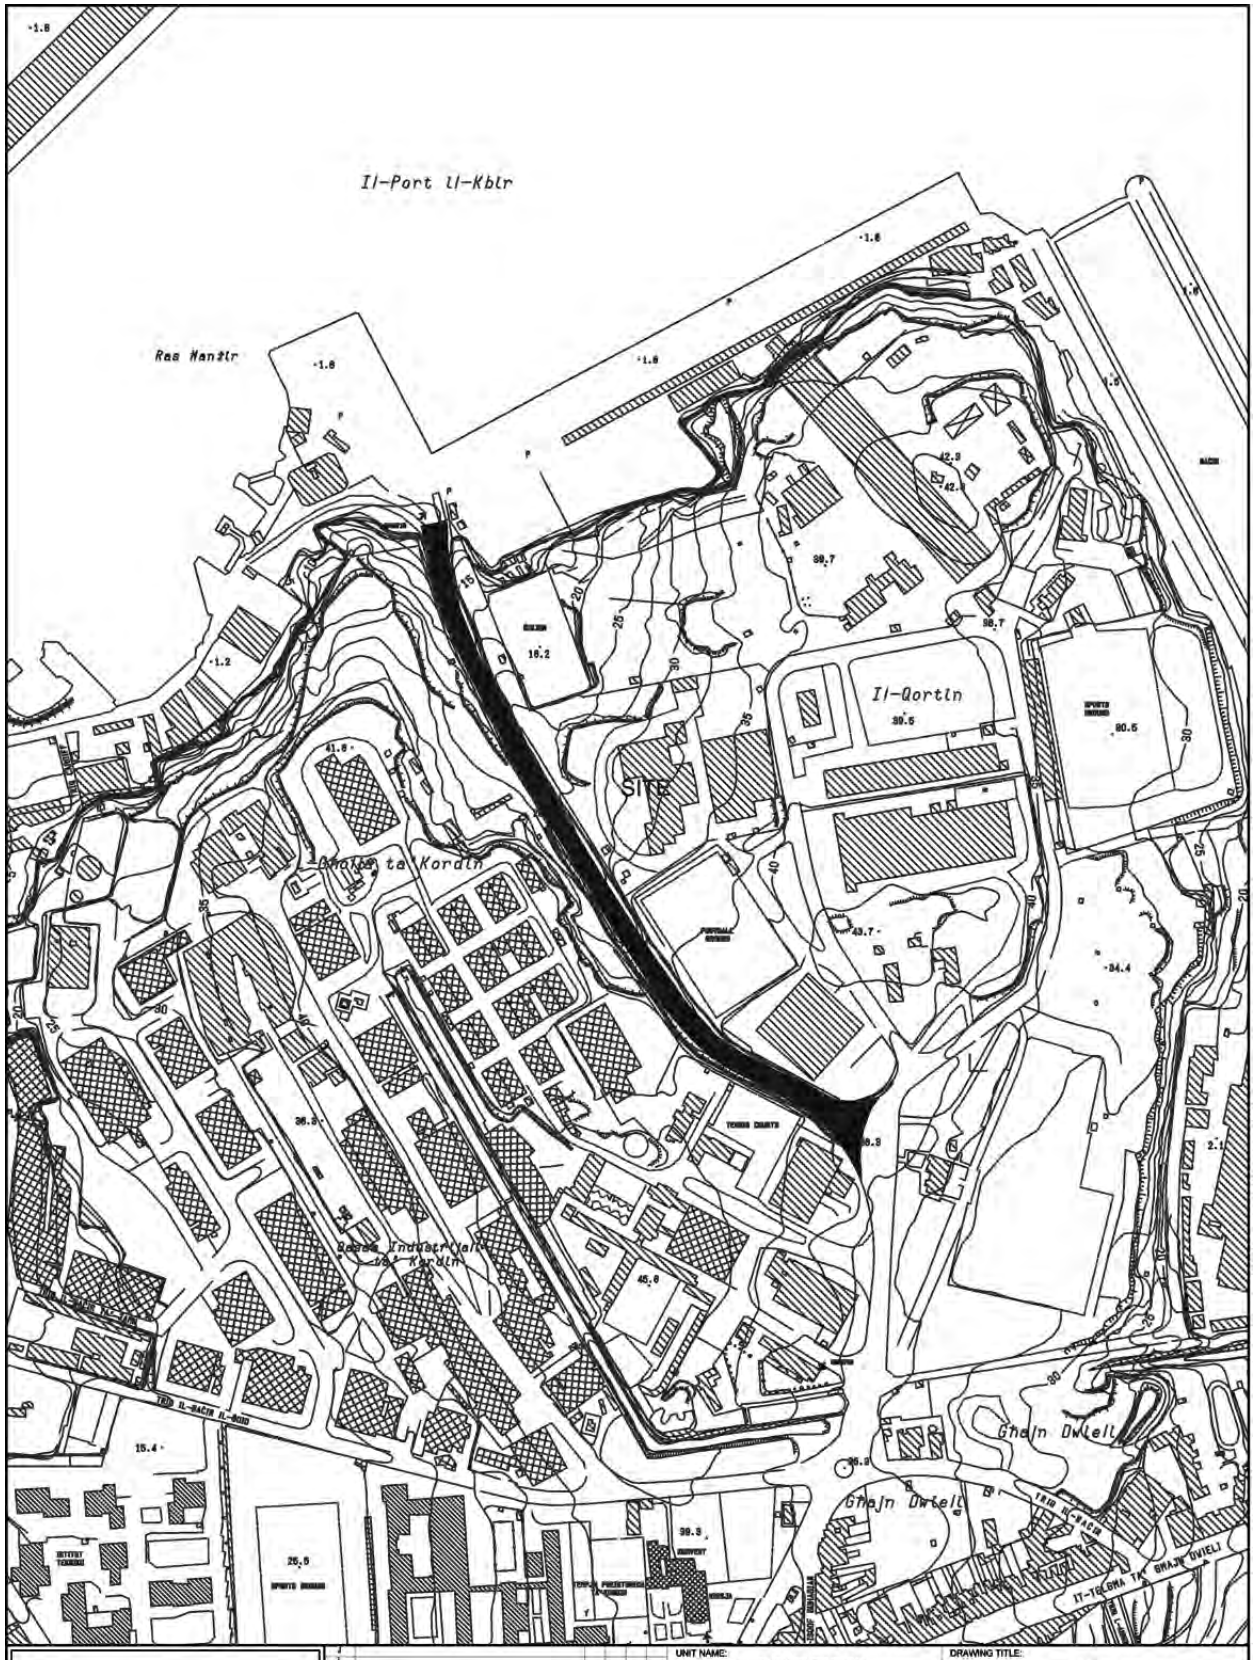

INFRASTRUCTURE MALTA

CHIEF EXECUTIVE OFFICER: Ing. Fredrick Azzopardi	
S:\Traffic Management\2020\Paola\2020 Paola.dwg	
UNIT NAME: IMPLEMENTATION	DRAWING TITLE: PAOLA Coradino Hill (Telgha ta Ras Il-Hanzir) (Extents of works aren't binding but Indicative)
HEAD OF UNIT: L.D.	
PROJECT LEADER: -	DATE: MARCH 2020 / FILE NO: - / DRAWING NO: IM/19/20
DRAWN BY: -	SHEET SIZE: A4 / SCALE: 1:5000 / REVISION: A / PAGE NO: 2

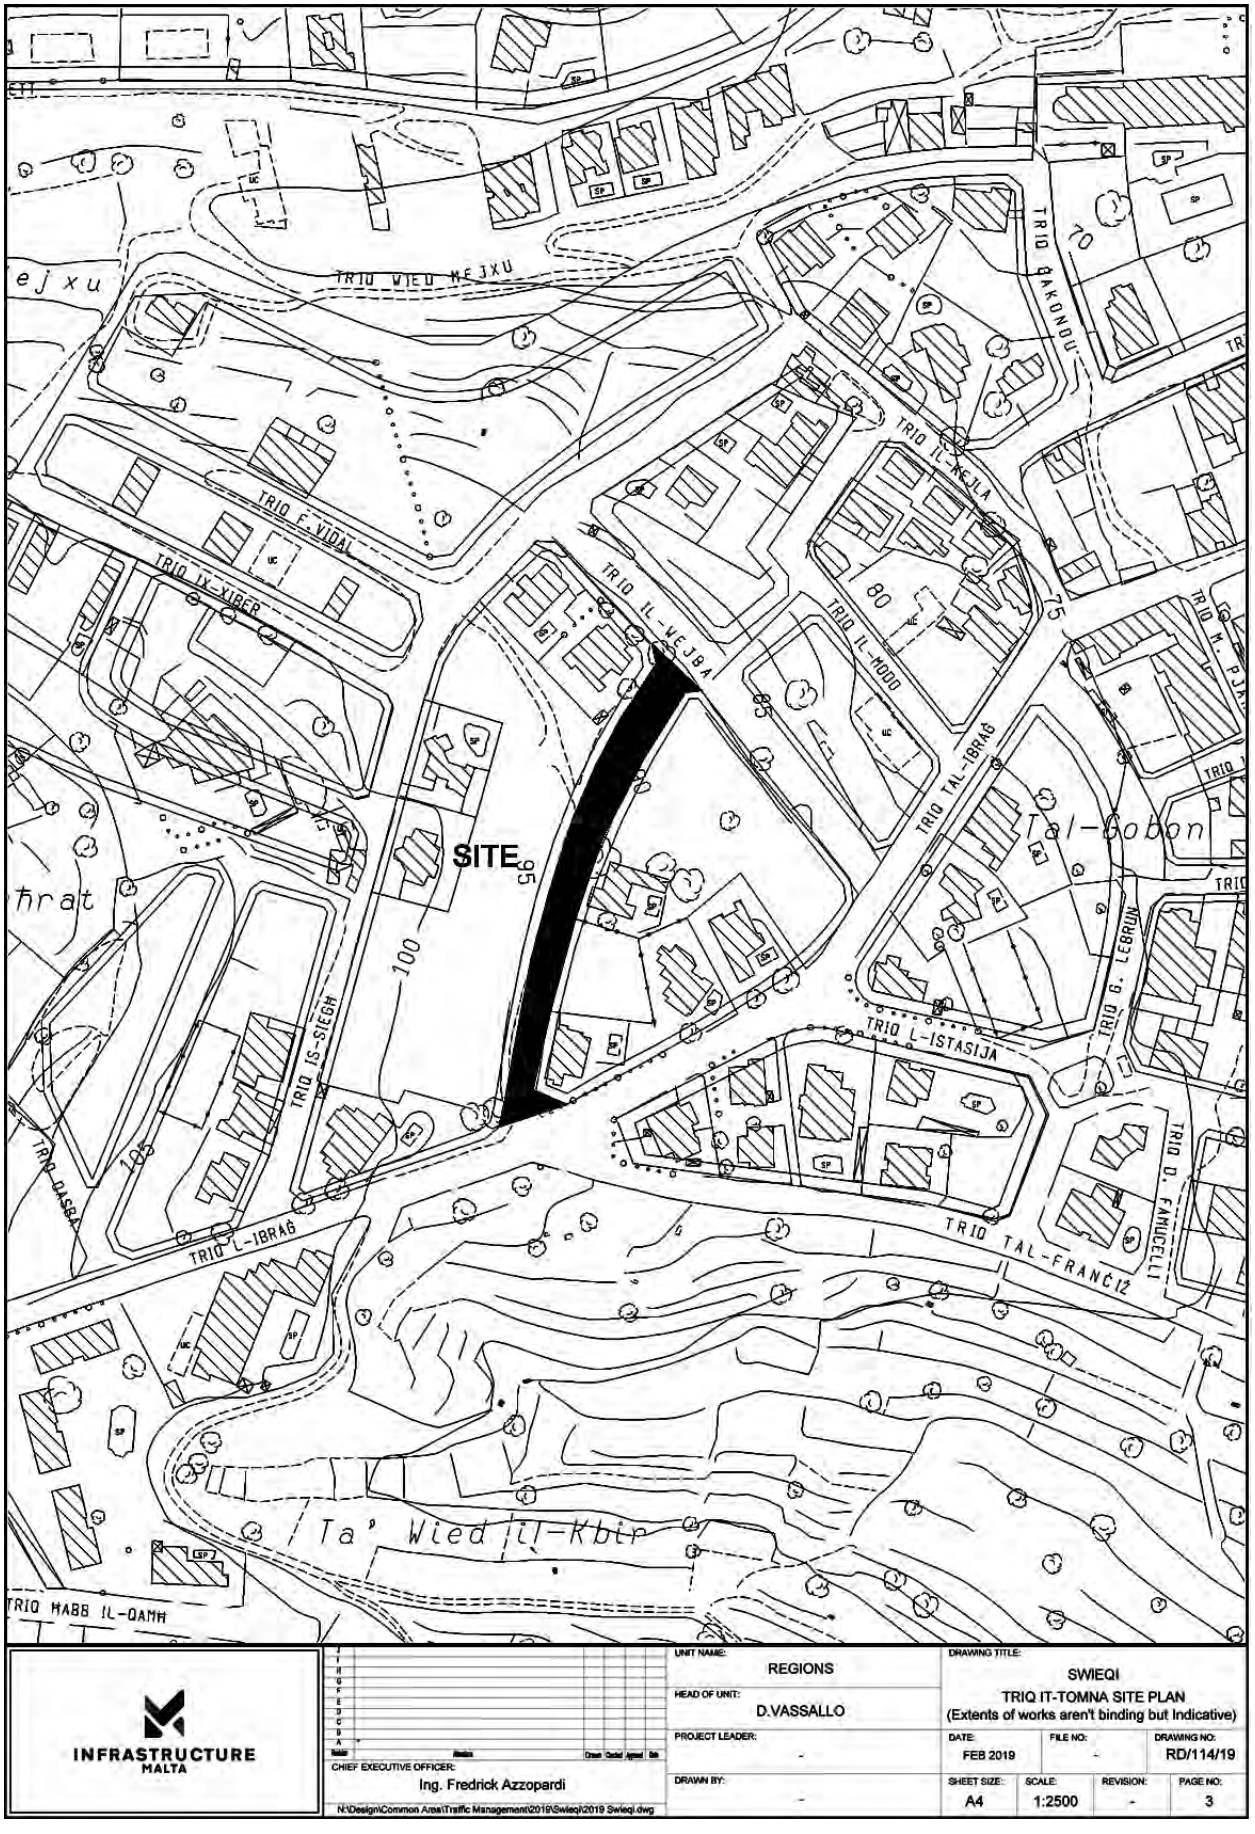


INFRASTRUCTURE MALTA

CHIEF EXECUTIVE OFFICER:
Ing. Fredrick Azzopardi

N:\Design\Common Area\Traffic Management\2019\Swieqi\2019 Swieqi.dwg

UNIT NAME: REGIONS	DRAWING TITLE: SWIEQI TRIQ IT-TOMNA SITE PLAN (Extents of works aren't binding but Indicative)
HEAD OF UNIT: D.VASSALLO	
PROJECT LEADER: -	DATE: FEB 2019 / FILE NO: - / DRAWING NO: RD/114/19
DRAWN BY: -	SHEET SIZE: A4 / SCALE: 1:2500 / REVISION: - / PAGE NO: 3

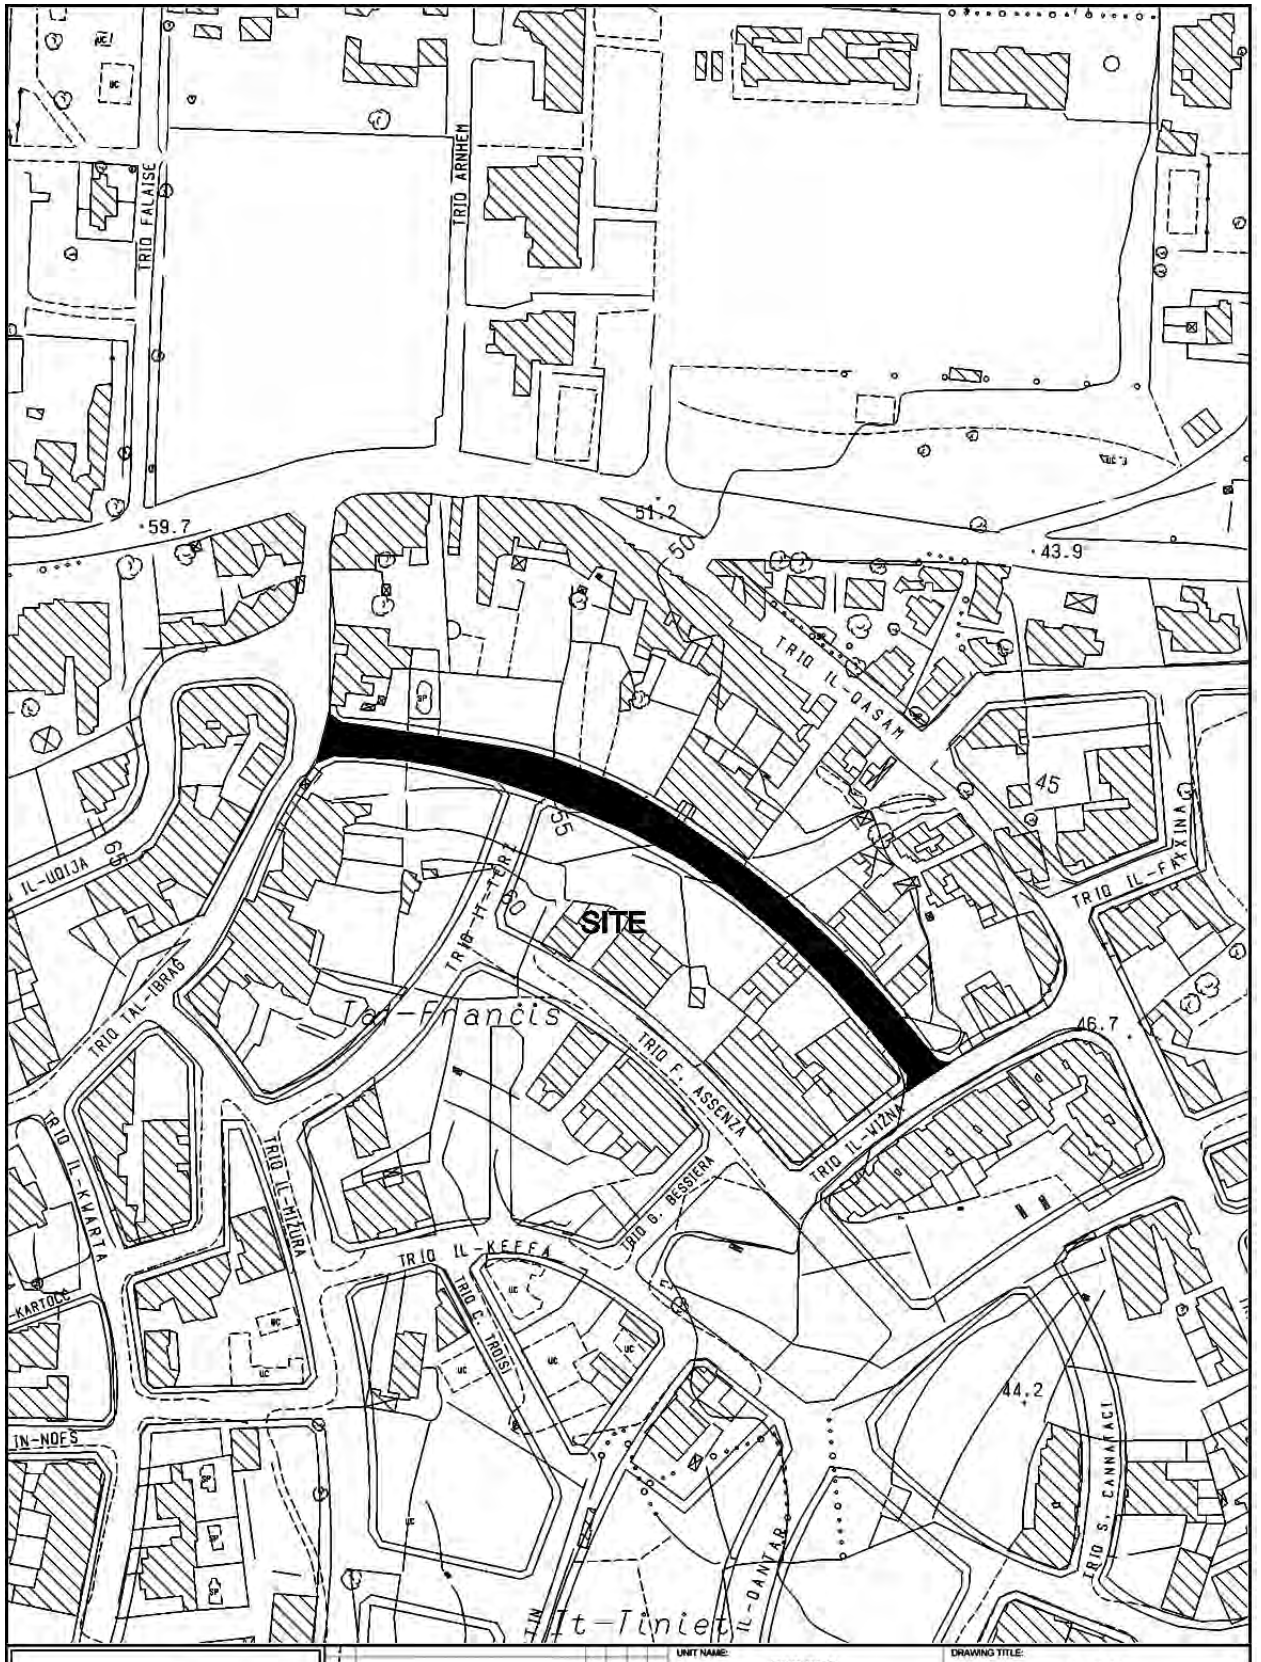



INFRASTRUCTURE MALTA


CHIEF EXECUTIVE OFFICER:
Ing. Fredrick Azzopardi

N:\Design\Common Area\Traffic Management\2019\Swieqi\2019 Swieqi.dwg

UNIT NAME: REGIONS	DRAWING TITLE: SWIEQI TRIQ IR-RATAL SITE PLAN (Extents of works aren't binding but Indicative)
HEAD OF UNIT: D.VASSALLO	
PROJECT LEADER: -	DATE: FEB 2019 / FILE NO: - / DRAWING NO: RD/112/19
DRAWN BY: -	SHEET SIZE: A4 / SCALE: 1:2500 / REVISION: - / PAGE NO: 1

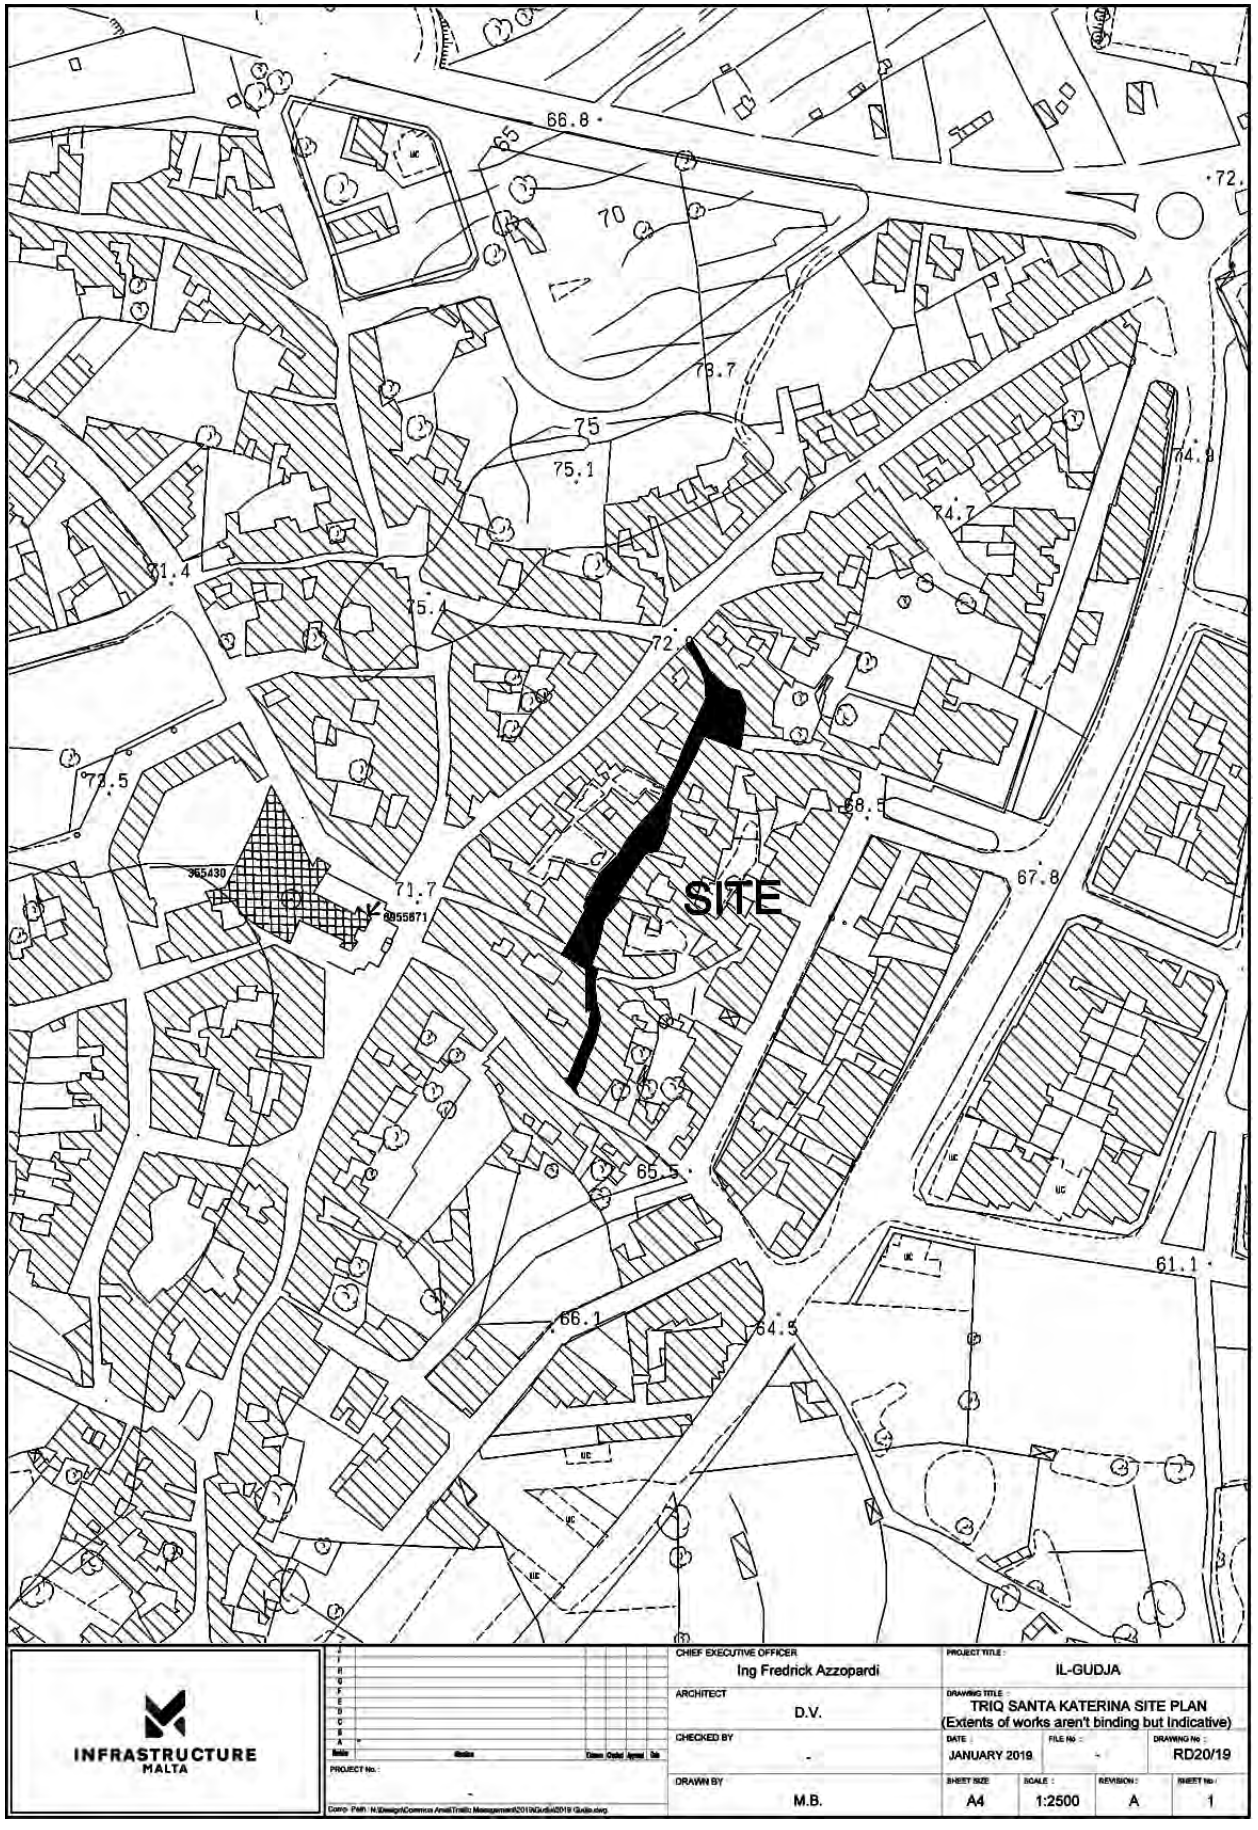
66.8
72.
70
78.7
75
75.1
74.8
74.7
71.4
75.4
72.
73.5
68.5
365430
71.7
365871
SITE
67.8
65.5
61.1
66.1
64.5
INFRASTRUCTURE MALTA
CHIEF EXECUTIVE OFFICER
Ing Fredrick Azzopardi
PROJECT TITLE :
IL-GUDJA
ARCHITECT
D.V.
DRAWING TITLE :
TRIQ SANTA KATERINA SITE PLAN
(Extents of works aren't binding but indicative)
CHECKED BY
-
DATE :
JANUARY 2019.
FILE No :
-
DRAWING No :
RD20/19
DRAWN BY
M.B.
SHEET SIZE
A4
SCALE :
1:2500
REVISION :
A
SHEET No :
1
PROJECT No :
-

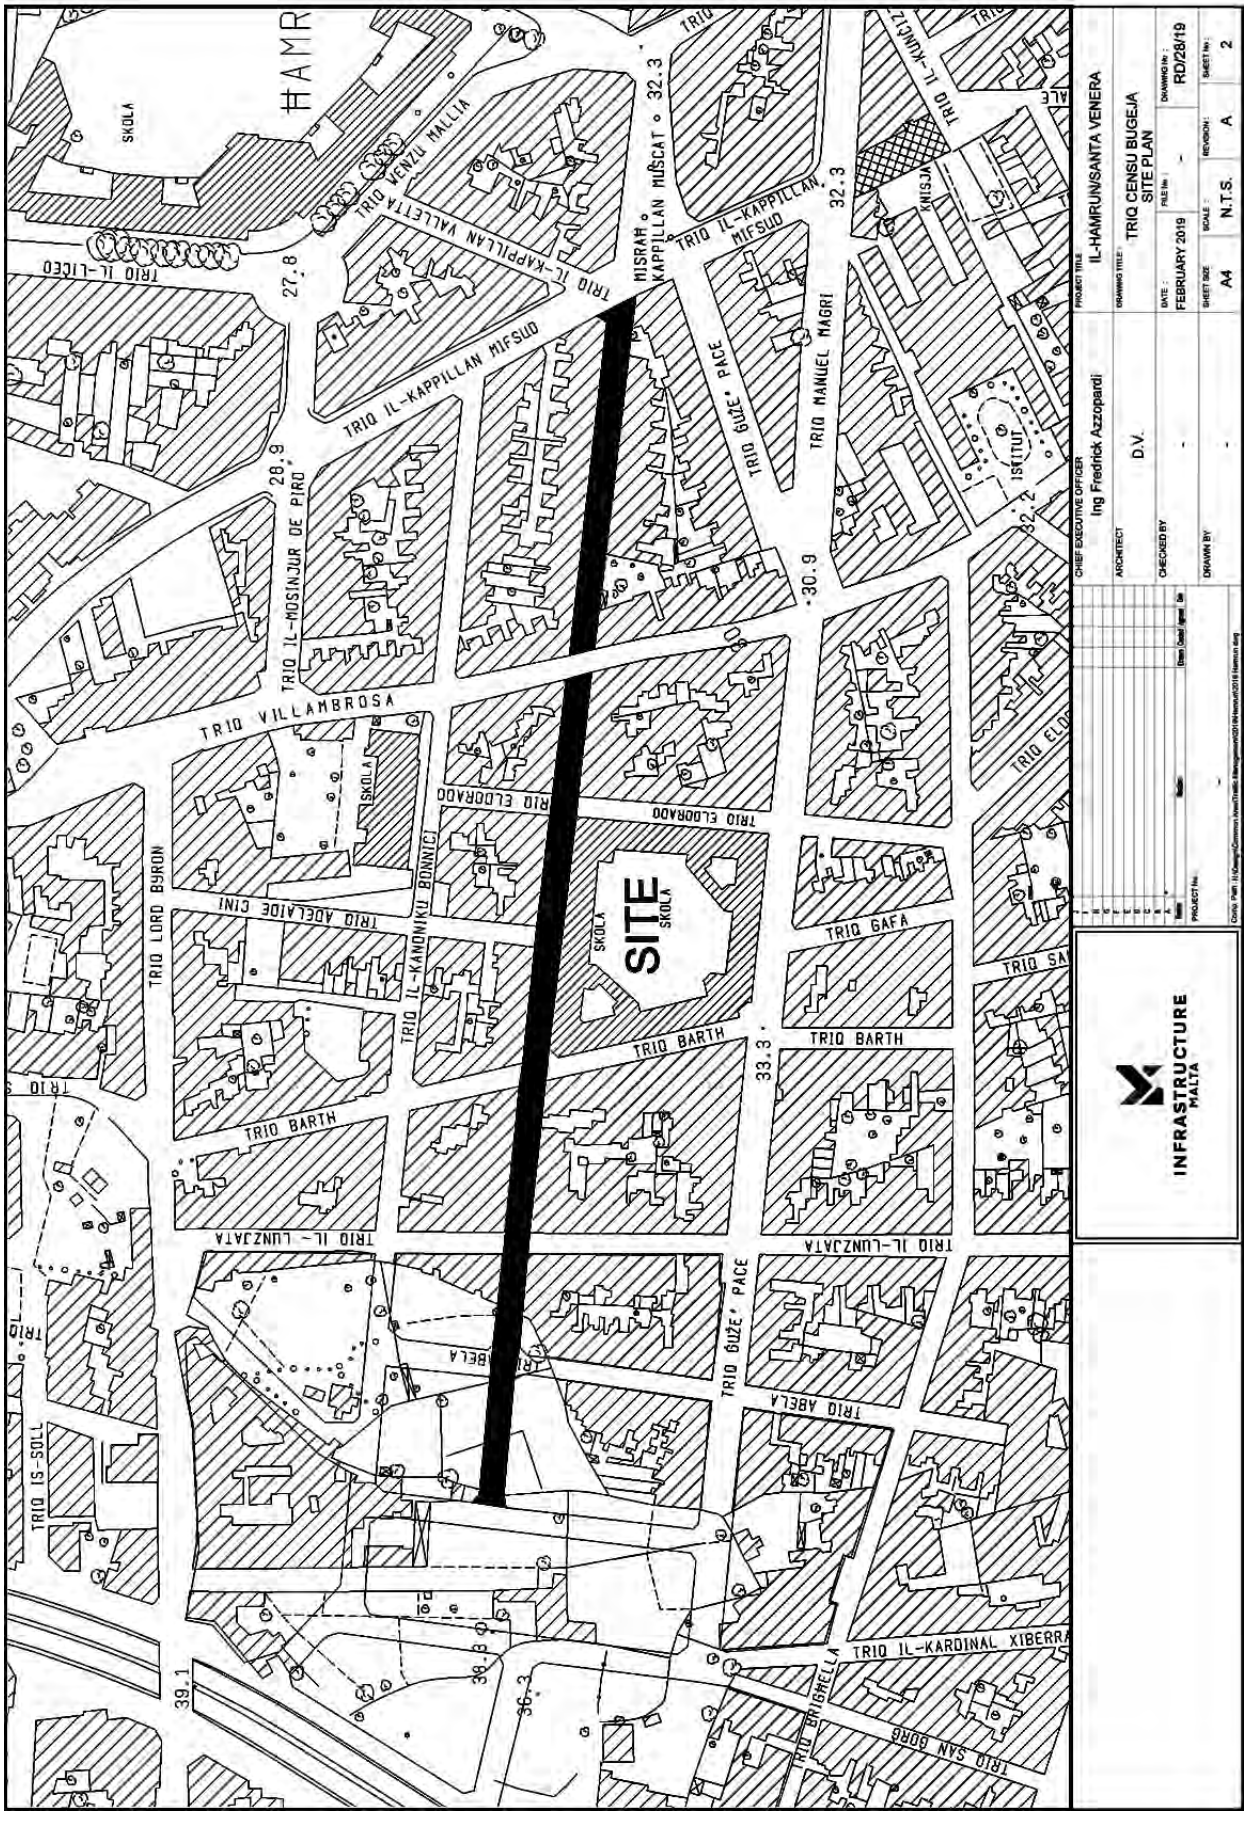

SITE
SKOLA
TRIQ IL-KAPPILLAN MIFSUD
TRIQ IL-KAPPILLAN VALLETTA
TRIQ VENZU MALLIA
TRIQ IL-LICEO
TRIQ IL-MOSINJUR DE PIRO
TRIQ VILLAMBROSA
TRIQ ELDORADO
TRIQ LORD BYRON
TRIQ ADELAIDE CINI
TRIQ IL-KANONIKU BONNICI
TRIQ BARTH
TRIQ IL-LUNZJATA
TRIQ GAFA
TRIQ GUŻE' PACE
TRIQ MANUEL MAGRI
TRIQ ABELA
TRIQ IS-SOLL
TRIQ IL-KARDINAL XIBERRAS
TRIQ SAN GORG
ISKOLA
ISTITUT
KNISJA
MISRAH KAPPILLAN MUSCAT
27.8
28.9
30.9
32.3
33.3
39.1
36.3
INFRASTRUCTURE MALTA
CHIEF EXECUTIVE OFFICER
Ing Fredrick Azzopardi
ARCHITECT
D.V.
CHECKED BY
DRAWN BY
PROJECT TITLE
IL-HAMRUN/SANTA VENERA
DRAWING TITLE
TRIQ CENSU BUGEJA
SITE PLAN
DATE
FEBRUARY 2019
SHEET SIZE
A4
SCALE
N.T.S.
DRAWING No
RD/28/19
REVISION
A
SHEET No
2

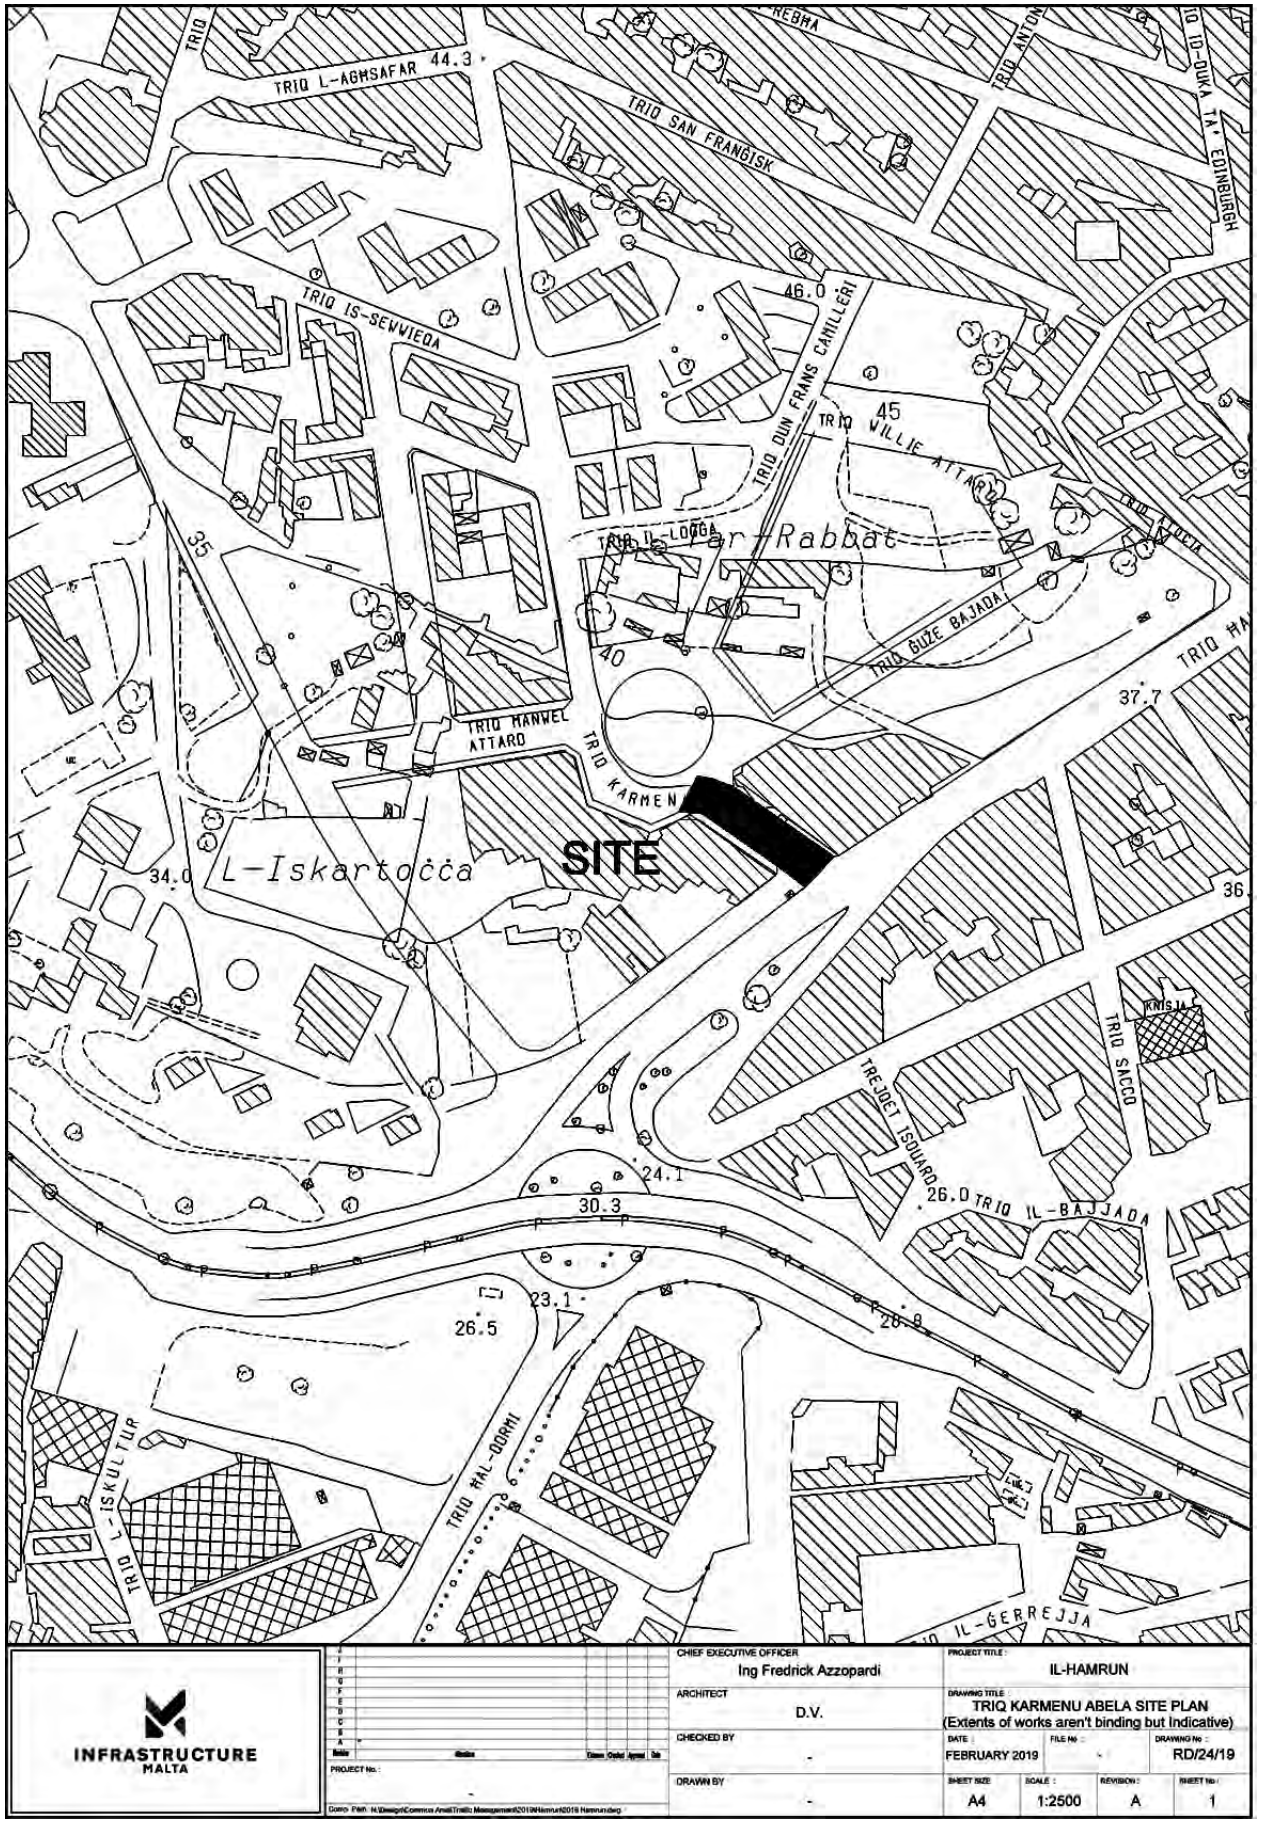


INFRASTRUCTURE MALTA	CHIEF EXECUTIVE OFFICER: Ing Fredrick Azzopardi	PROJECT TITLE: IL-HAMRUN	
	ARCHITECT: D.V.	DRAWING TITLE: TRIQ KARMENU ABELA SITE PLAN (Extents of works aren't binding but indicative)	
	CHECKED BY: -	DATE: FEBRUARY 2019	FILE No: -	DRAWING No: RD/24/19
	DRAWN BY: -	SHEET SIZE: A4	SCALE: 1:2500	REVISION: A	SHEET No: 1

PROJECT No.: -

Dgn Path: N:\Design\Common Area\Traffic Management\2019\Hamrun\2019 Hamrun.dwg

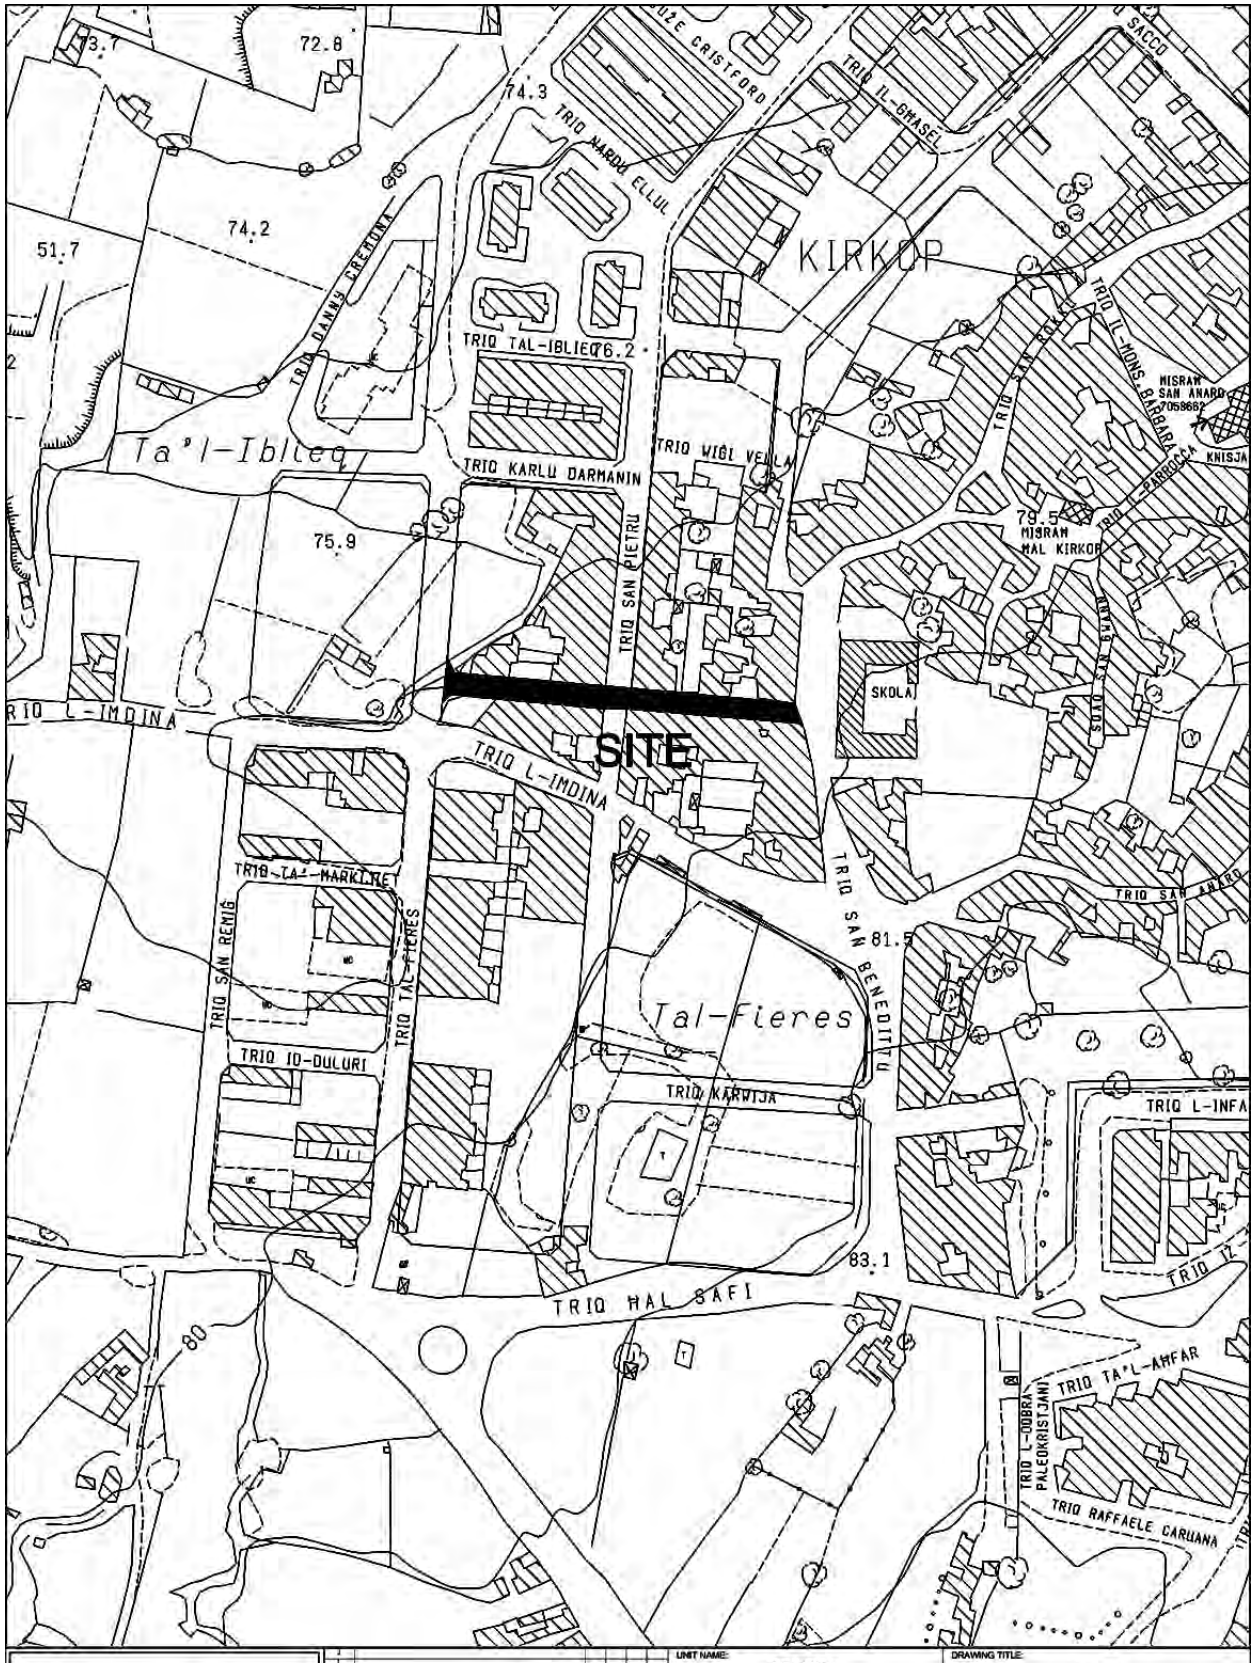

INFRASTRUCTURE MALTA	UNIT NAME: REGIONS	DRAWING TITLE: KIRKOP	
CHIEF EXECUTIVE OFFICER: Ing. Fredrick Azzopardi	HEAD OF UNIT: D.VASSALLO	TRIQ SAN GUZEPP (Extents of Works are not binding but indicative)	
N:\Design\Common Area\Traffic Management\2019\Ljp.dwg	PROJECT LEADER: -	DATE: FEBRUARY 2019	FILE NO: -
	DRAWN BY: A.S.	SHEET SIZE: A4	SCALE: 1:2500
		REVISION: A	PAGE NO: 1
		DRAWING NO: RD162/19	

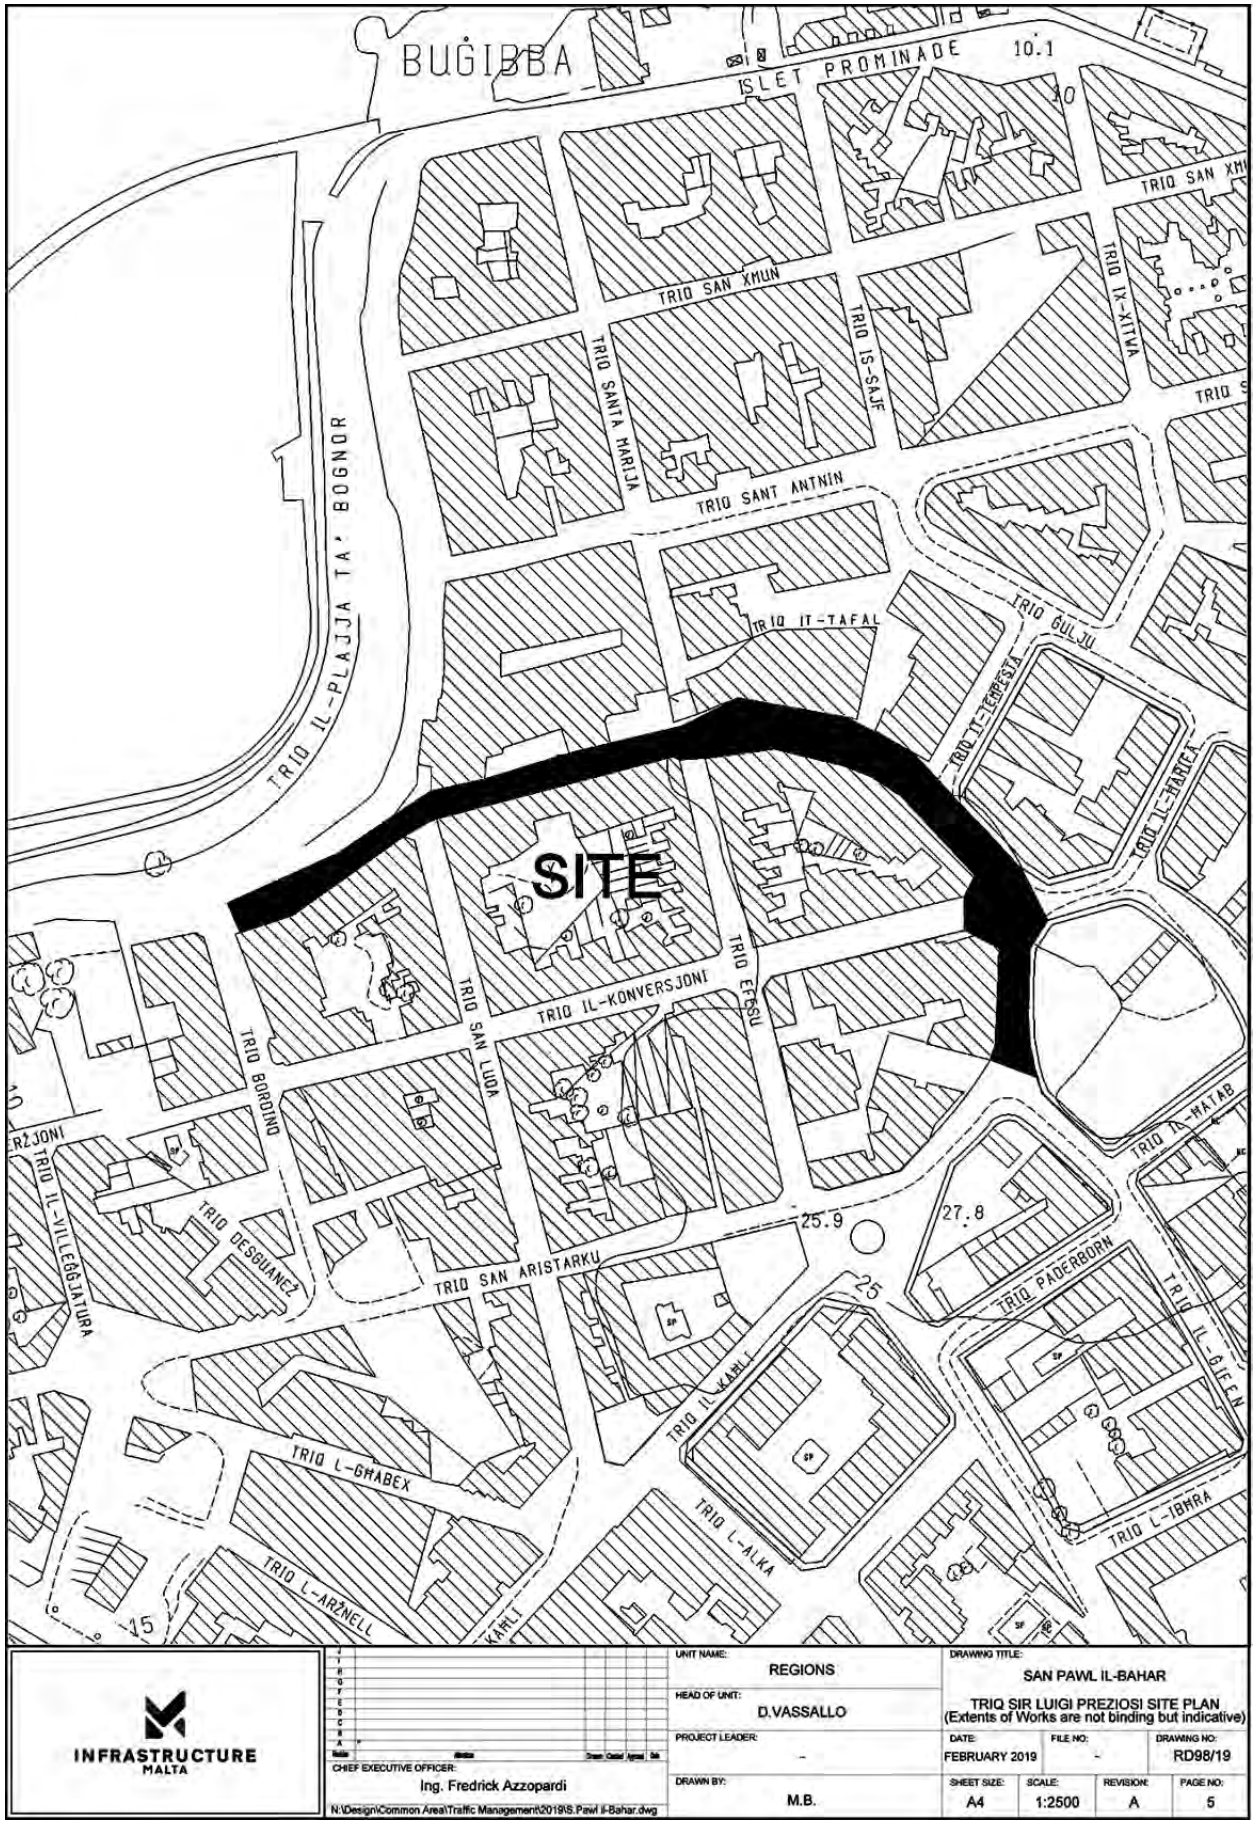

INFRASTRUCTURE MALTA

CHIEF EXECUTIVE OFFICER:
Ing. Fredrick Azzopardi

N:\Design\Common Area\Traffic Management\2019\S.Pawl il-Bahar.dwg

UNIT NAME: REGIONS	DRAWING TITLE: SAN PAWL IL-BAHAR TRIQ SIR LUIGI PREZIOSI SITE PLAN (Extents of Works are not binding but indicative)		
HEAD OF UNIT: D.VASSALLO			
PROJECT LEADER: -	DATE: FEBRUARY 2019	FILE NO: -	DRAWING NO: RD98/19
DRAWN BY: M.B.	SHEET SIZE: A4	SCALE: 1:2500	REVISION: A / PAGE NO: 5