


111.4
106.4
Tar-Ra
122
110
105
100
95
90
SITE
TRIQ SAN FILIPPU
TRIQ SANTA MARIJA
TRIQ SAN PIETRU
TRIQ SIR HARRY LUKE
TRIQ DUN EDGAR
TRIQ RAMIRO CALI
TRIQ FISHER
SKOLA
KNISJA
PLAYING FIELD
GĦANSAR
INFRASTRUCTURE MALTA
CHIEF EXECUTIVE OFFICER:
Ing. Fredrick Azzopardi
N:\Design\Common Area\Traffic Management\2020\Mgarr\2020 Mgarr.dwg
UNIT NAME:
IMPLEMENTATION
HEAD OF UNIT:
L.D.
PROJECT LEADER:
-
DRAWN BY:
-
DRAWING TITLE:
MGARR
NEW STREET IN
TRIQ SAN PIETRU - SITE PLAN
(Extents of Works are not binding but indicative)
DATE:
JAN 2020
FILE NO:
-
DRAWING NO:
RD-
SHEET SIZE:
A4
SCALE:
1:2500
REVISION:
A
PAGE NO:
1

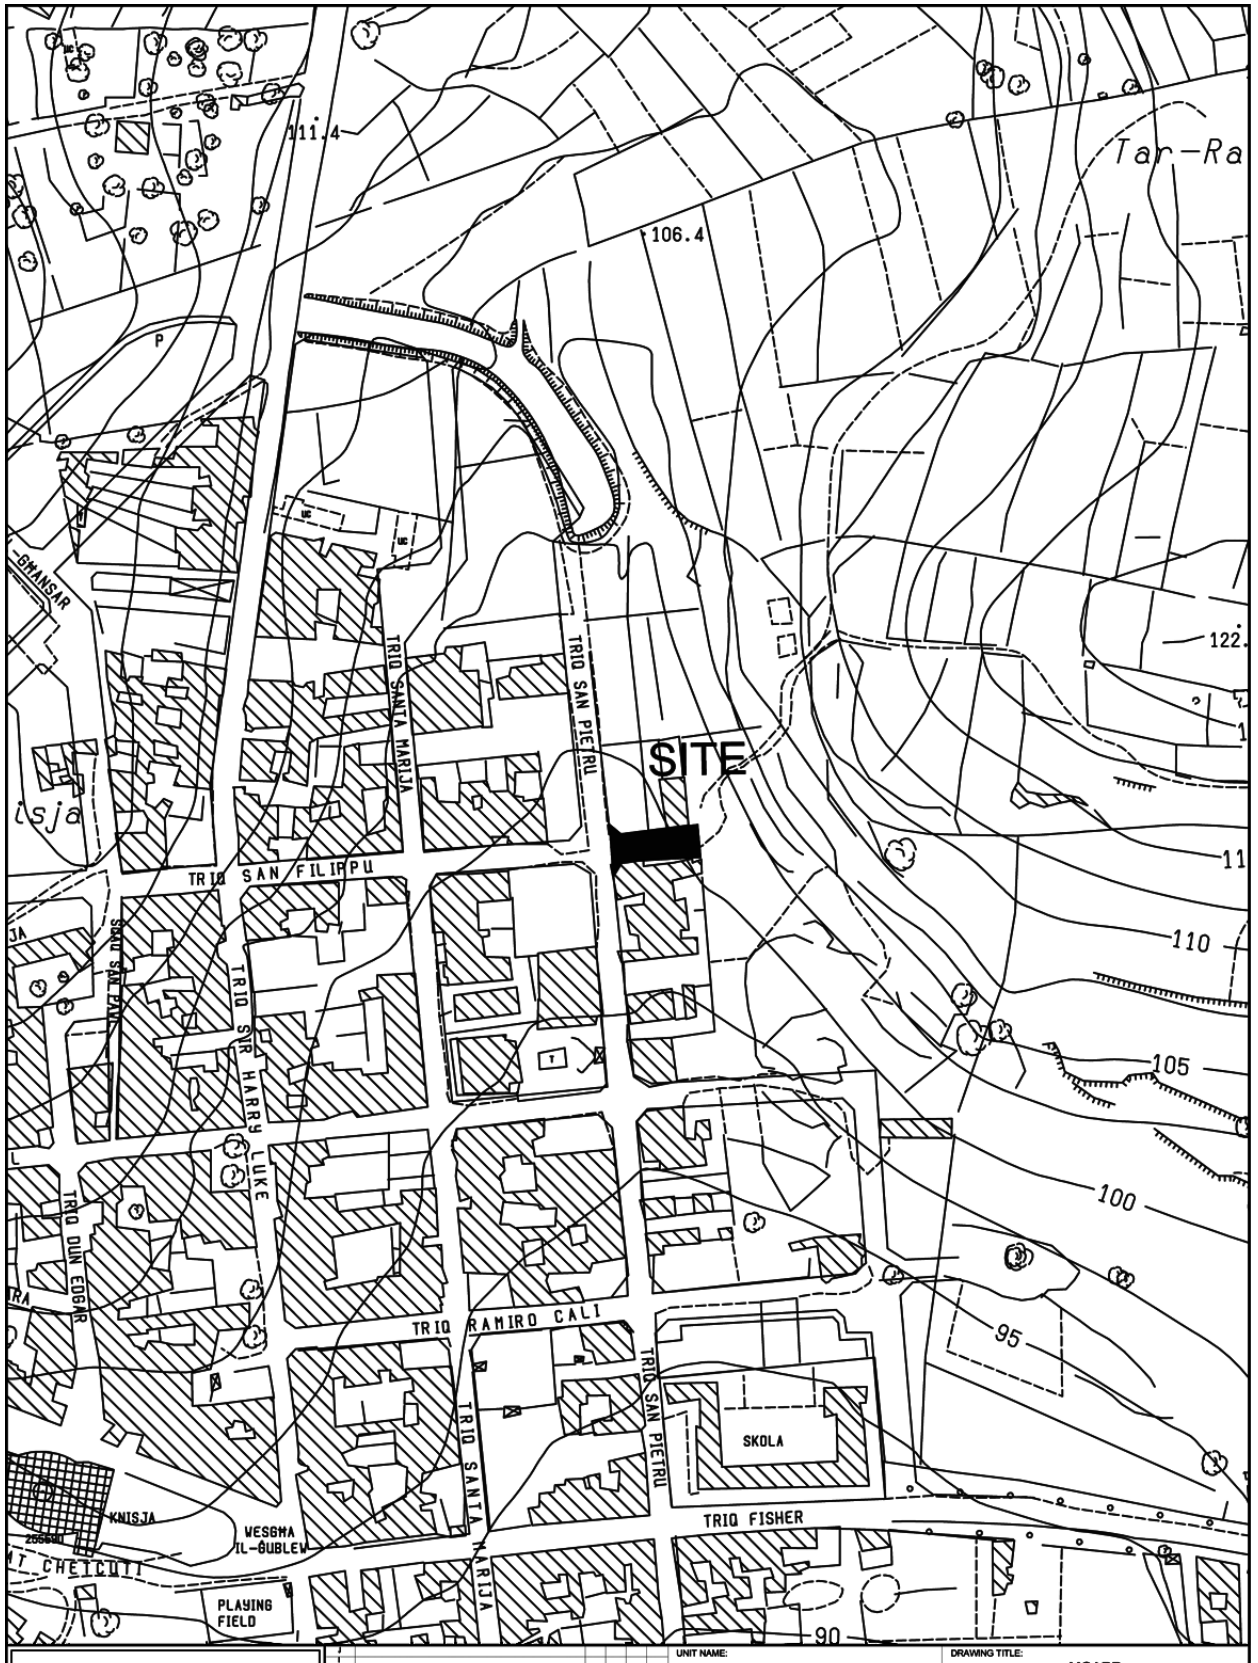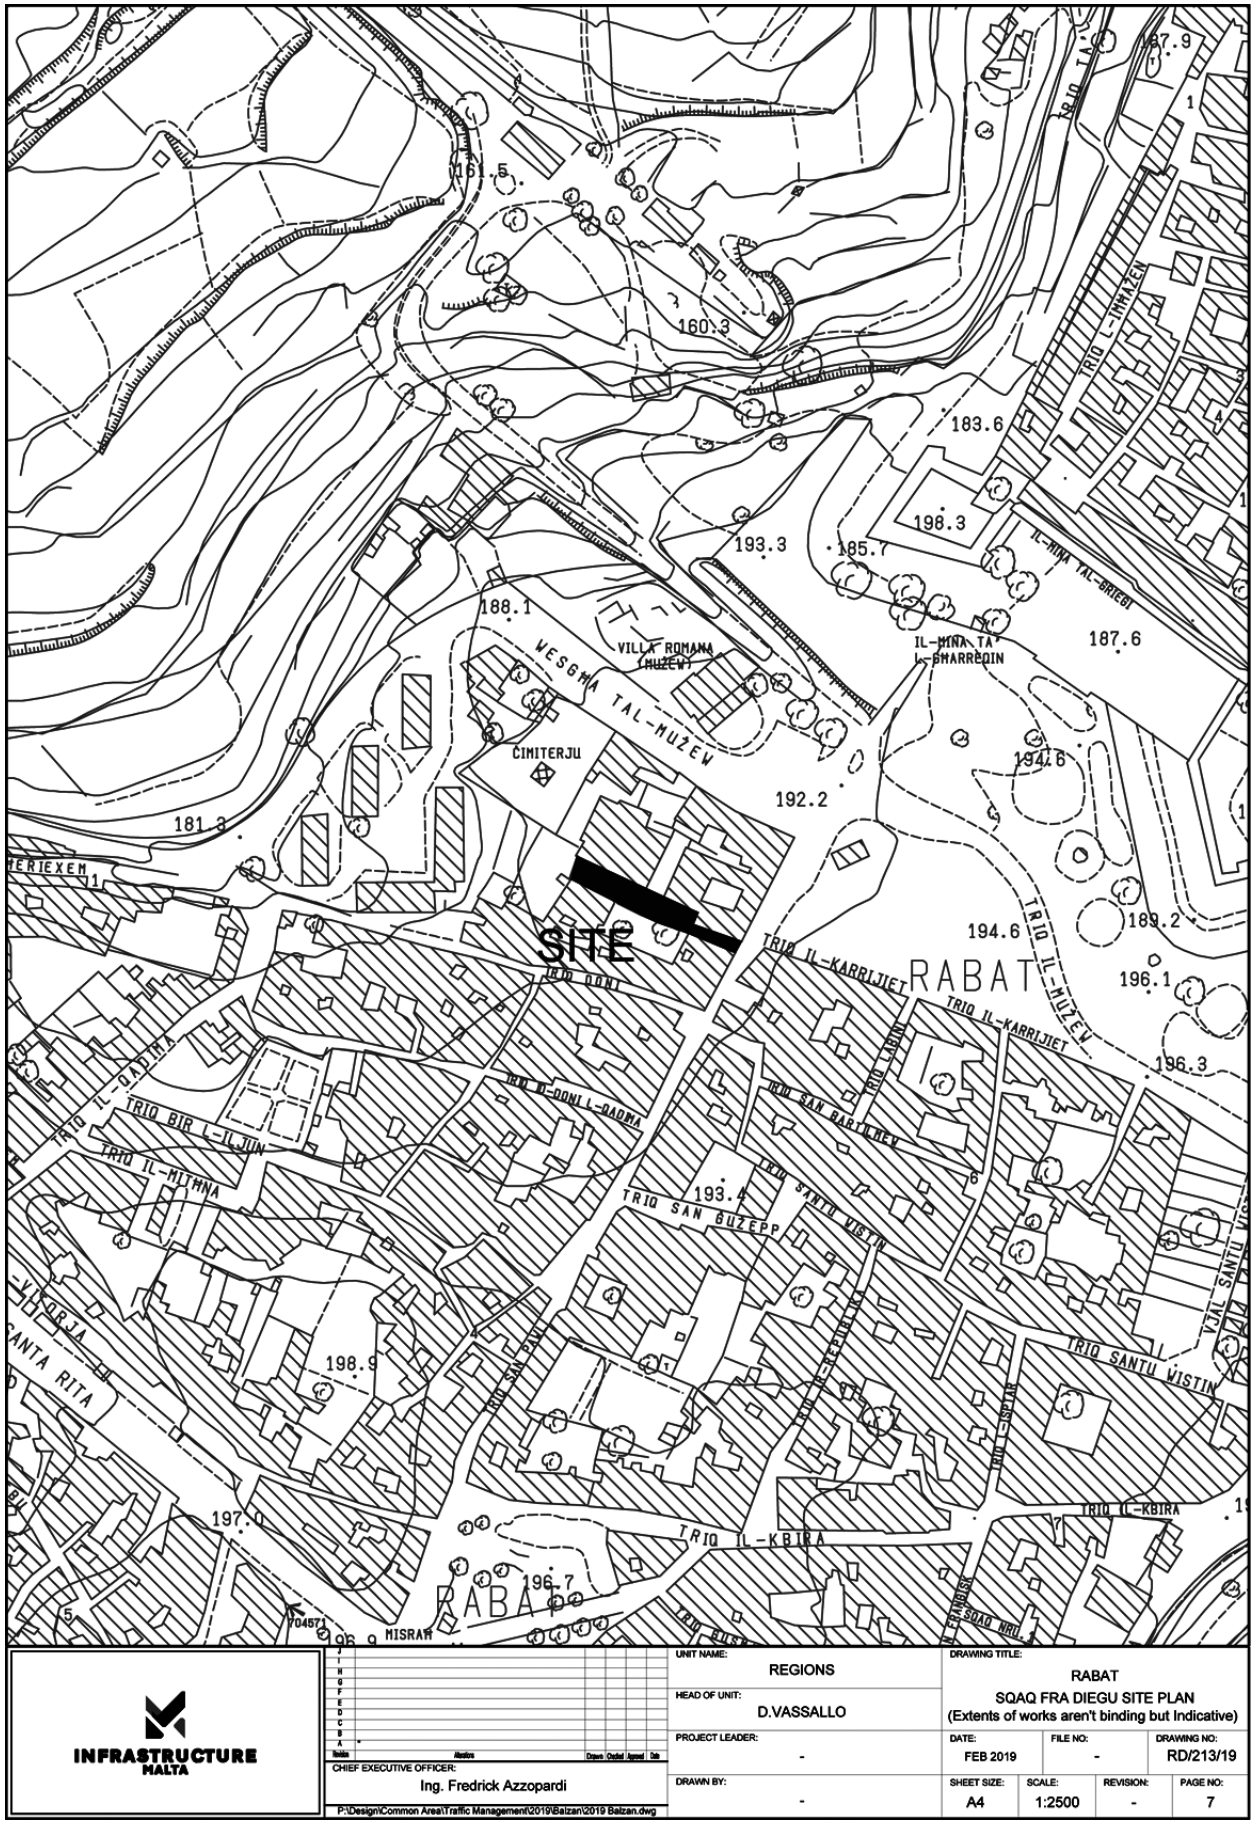

INFRASTRUCTURE MALTA

Revision	Alterations	Drawn	Checked	Approved	Date
H					
G					
F					
E					
D					
C					
B					
A	-				

CHIEF EXECUTIVE OFFICER: Ing. Fredrick Azzopardi

P:\Design\Common Area\Traffic Management\2019\Balzan\2019 Balzan.dwg

UNIT NAME: REGIONS

HEAD OF UNIT: D.VASSALLO


PROJECT LEADER: -

DRAWN BY: -


DRAWING TITLE: RABAT
SQAQ FRA DIEGU SITE PLAN
(Extents of works aren't binding but Indicative)

DATE:	FILE NO:	DRAWING NO:
FEB 2019	-	RD/213/19

SHEET SIZE:	SCALE:	REVISION:	PAGE NO:
A4	1:2500	-	7

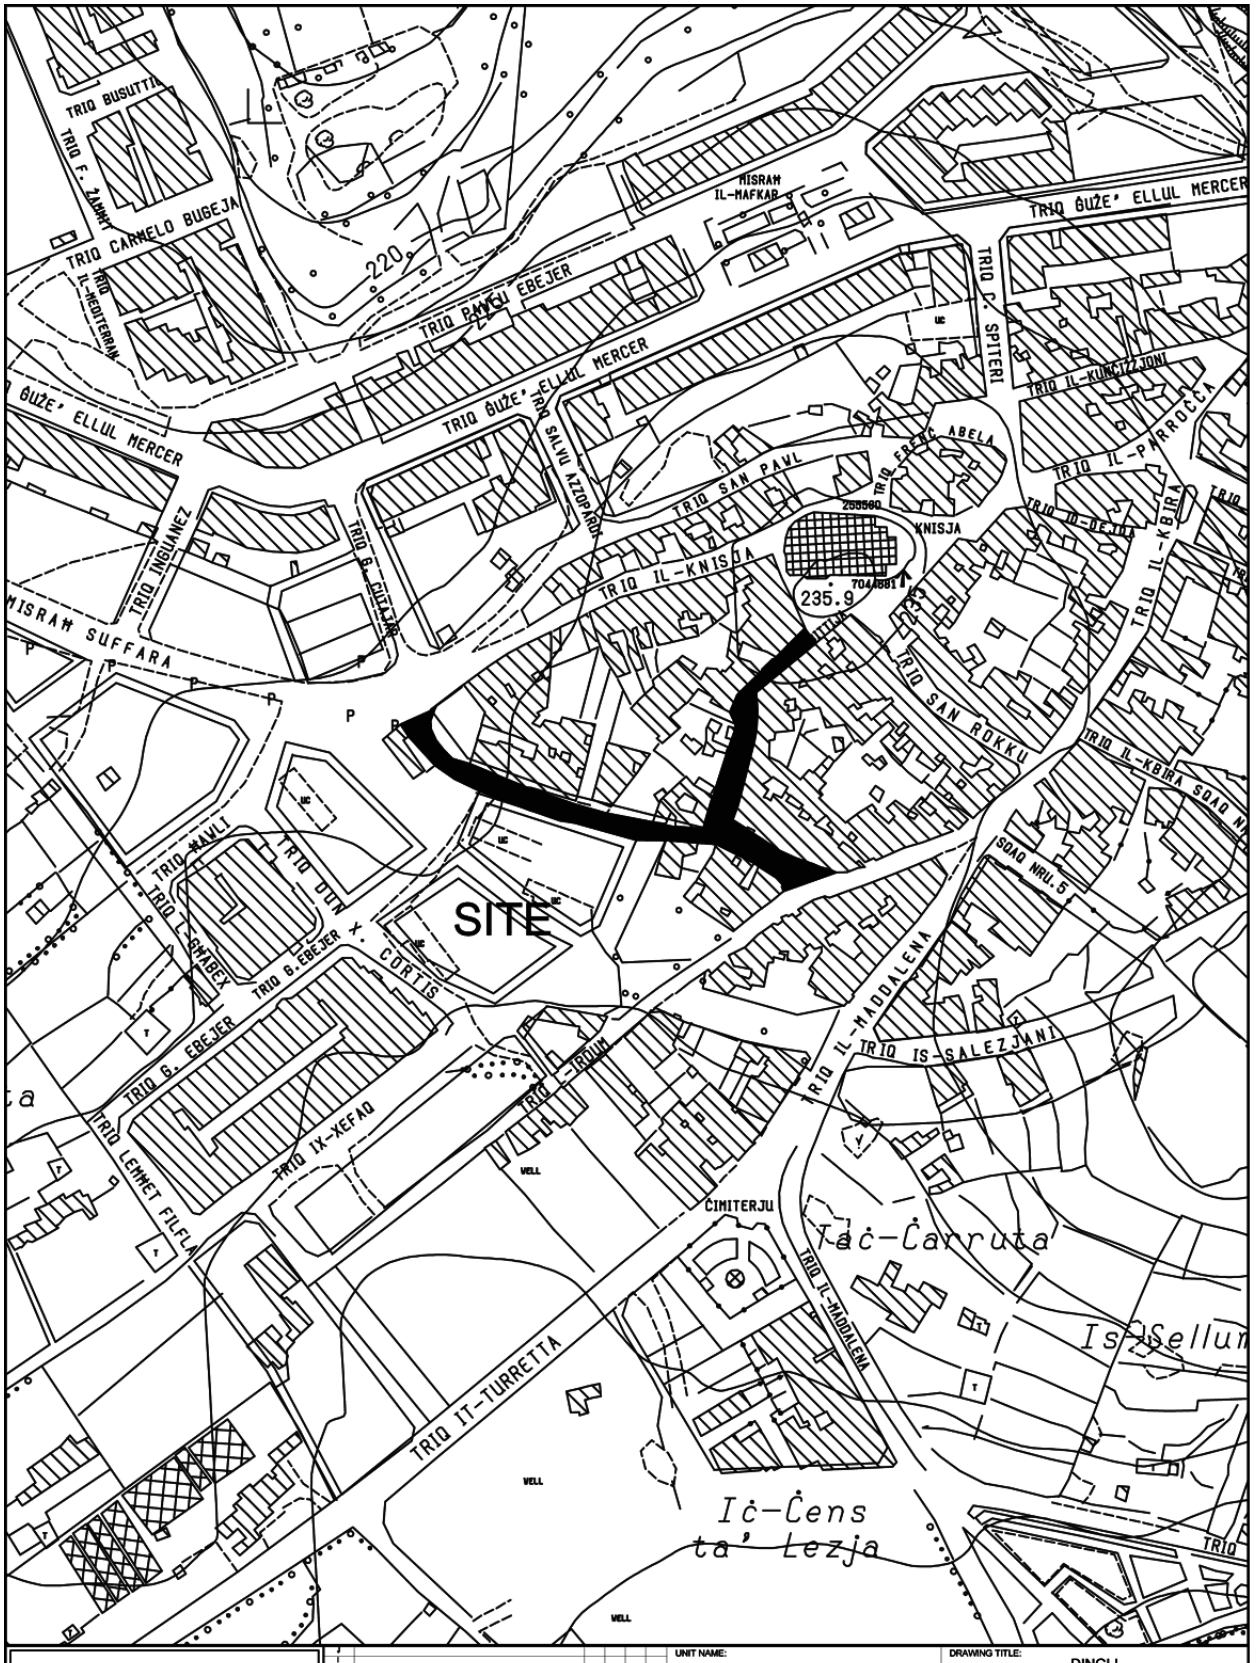

INFRASTRUCTURE MALTA	UNIT NAME: IMPLEMENTATION	DRAWING TITLE: DINGLI TRIQ GHAR BITTIJA - SITE PLAN (Extents of Works are not binding but indicative)	
CHIEF EXECUTIVE OFFICER: Ing. Fredrick Azzopardi	HEAD OF UNIT: L.D.		
N:\Design\Common Area\Traffic Management\2020\Dingli\2020 Dingli.dwg	PROJECT LEADER: -	DATE: JAN 2020 / FILE NO: - / DRAWING NO: RD-	
	DRAWN BY: -	SHEET SIZE: A4 / SCALE: 1:2500 / REVISION: A / PAGE NO: 1	

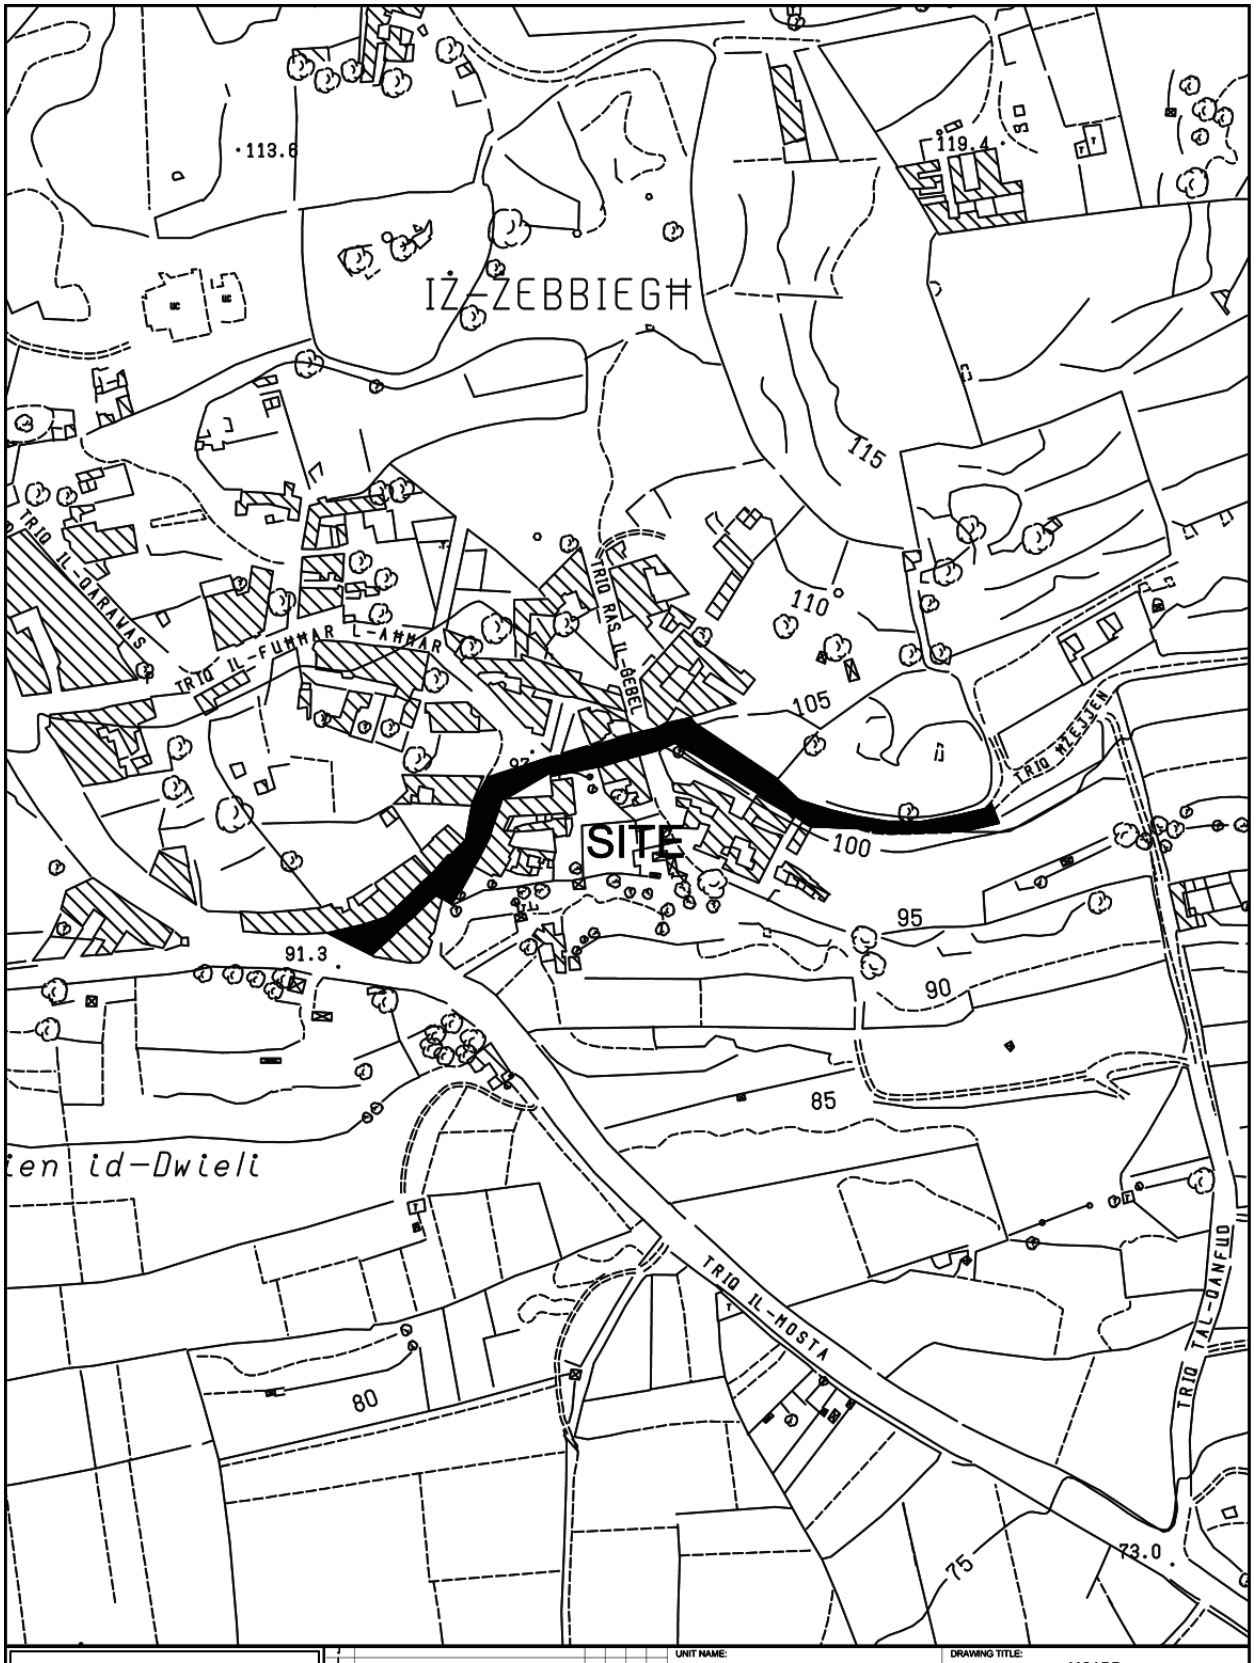


INFRASTRUCTURE MALTA

UNIT NAME: IMPLEMENTATION			DRAWING TITLE: MGARR TRIQ GNIEN DWIELI - SITE PLAN (Extents of Works are not binding but indicative)	
HEAD OF UNIT: L.D.				
PROJECT LEADER: -	DATE: FEB 2020	FILE NO: -		DRAWING NO: RD-
DRAWN BY: -	SHEET SIZE: A4	SCALE: 1:2500	REVISION: A	PAGE NO: 2


CHIEF EXECUTIVE OFFICER: Ing. Fredrick Azzopardi

N:\Design\Common Area\Traffic Management\2020\Mgarr\2020 Mgarr.dwg

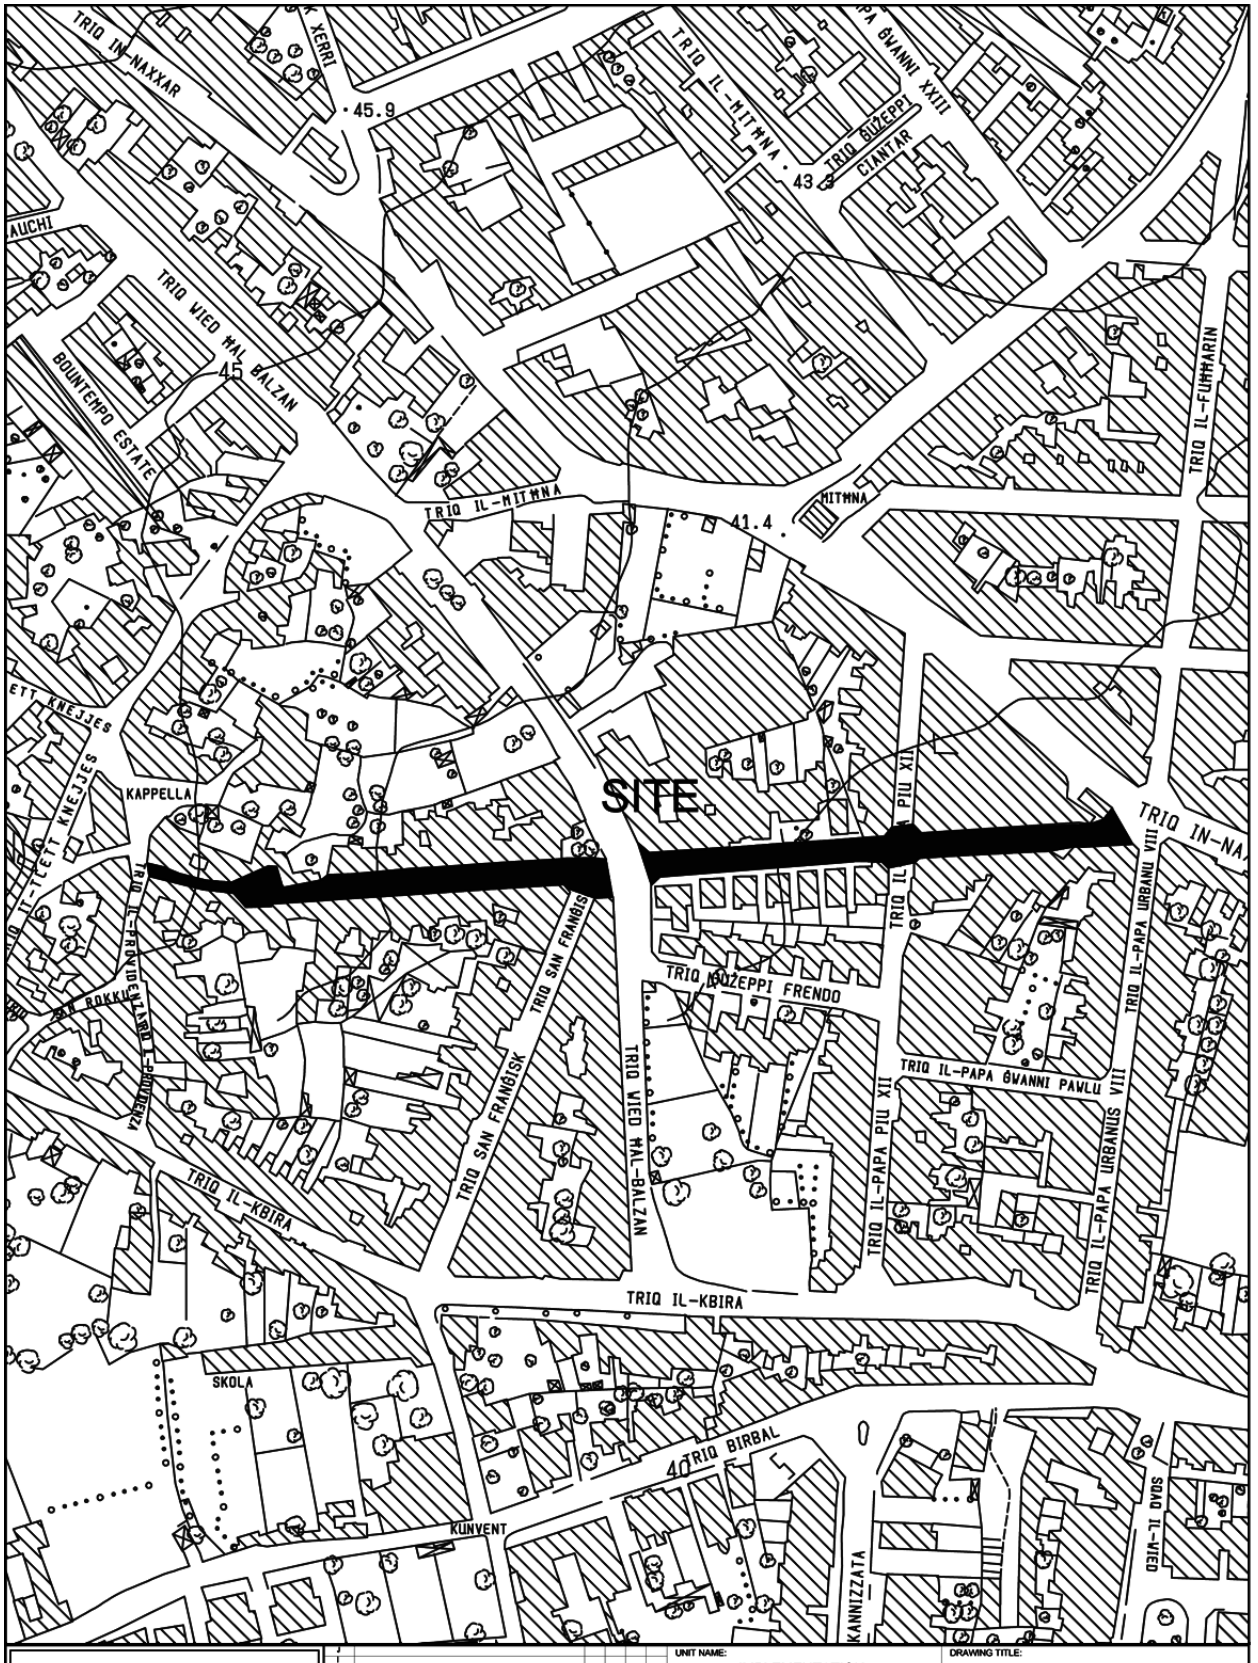

INFRASTRUCTURE MALTA

CHIEF EXECUTIVE OFFICER: Ing. Fredrick Azzopardi	UNIT NAME: IMPLEMENTATION	DRAWING TITLE: BALZAN/BIRKIRKARA TRIQ IT-TABIB J. ZAMMIT - SITE PLAN (Extents of works aren't binding but Indicative)		
	HEAD OF UNIT: L.D.			
	PROJECT LEADER: -	DATE: MARCH 2020	FILE NO: -	DRAWING NO: -
P:\Design\Common Area\Traffic Management\2020\Balzan\2020 Balzan.dwg	DRAWN BY: -	SHEET SIZE: A4	SCALE: 1:2500	REVISION: - PAGE NO: 1

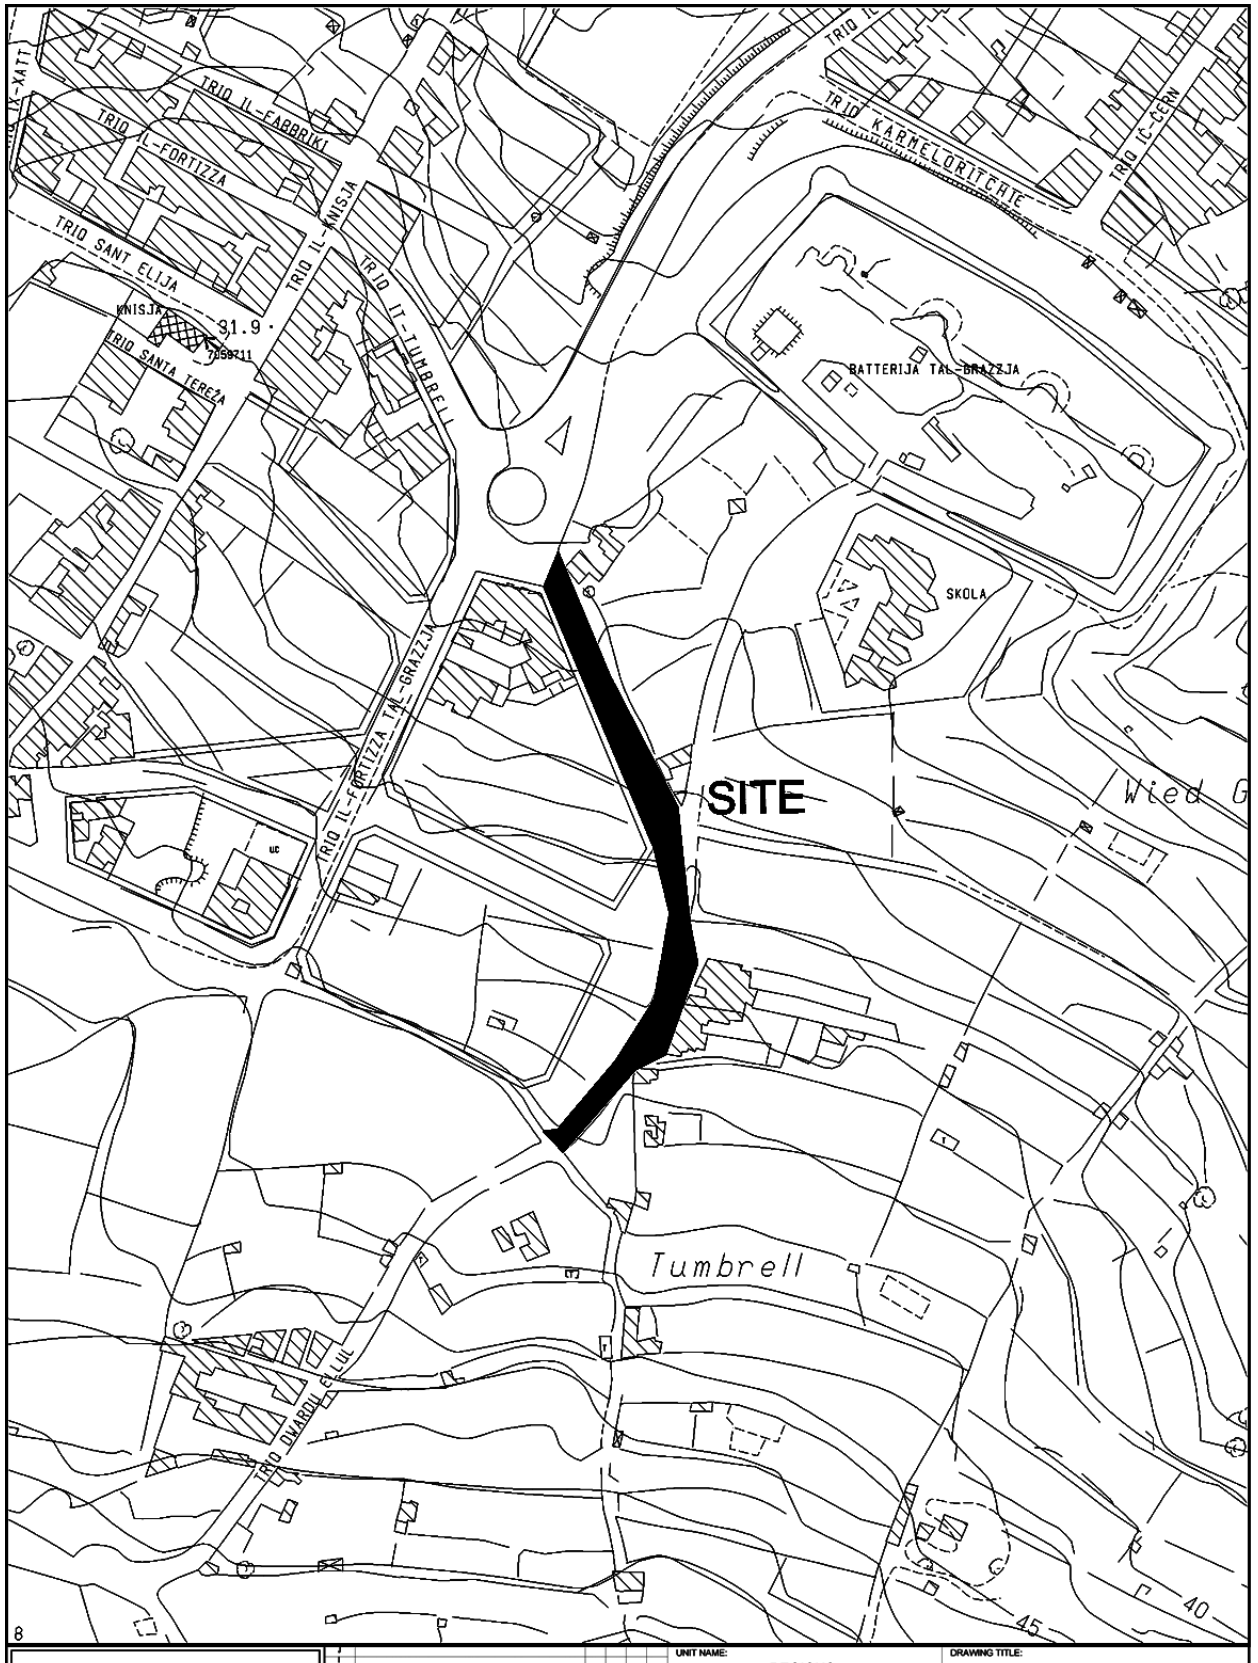


INFRASTRUCTURE MALTA

CHIEF EXECUTIVE OFFICER:
Ing. Fredrick Azzopardi

N:\Design\Common Area\Traffic Management\2019\Xghajra\2019 Xghajra.dwg

UNIT NAME: REGIONS		DRAWING TITLE: XGHAJRA TRIQ L-ISKOLA SITE PLAN (Extents of works aren't binding but Indicative)		
HEAD OF UNIT: D.VASSALLO				
PROJECT LEADER: -	DATE: FEB 2019	FILE NO: -	DRAWING NO: RD/120/19	
DRAWN BY: -	SHEET SIZE: A4	SCALE: 1:2500	REVISION: -	PAGE NO: 2

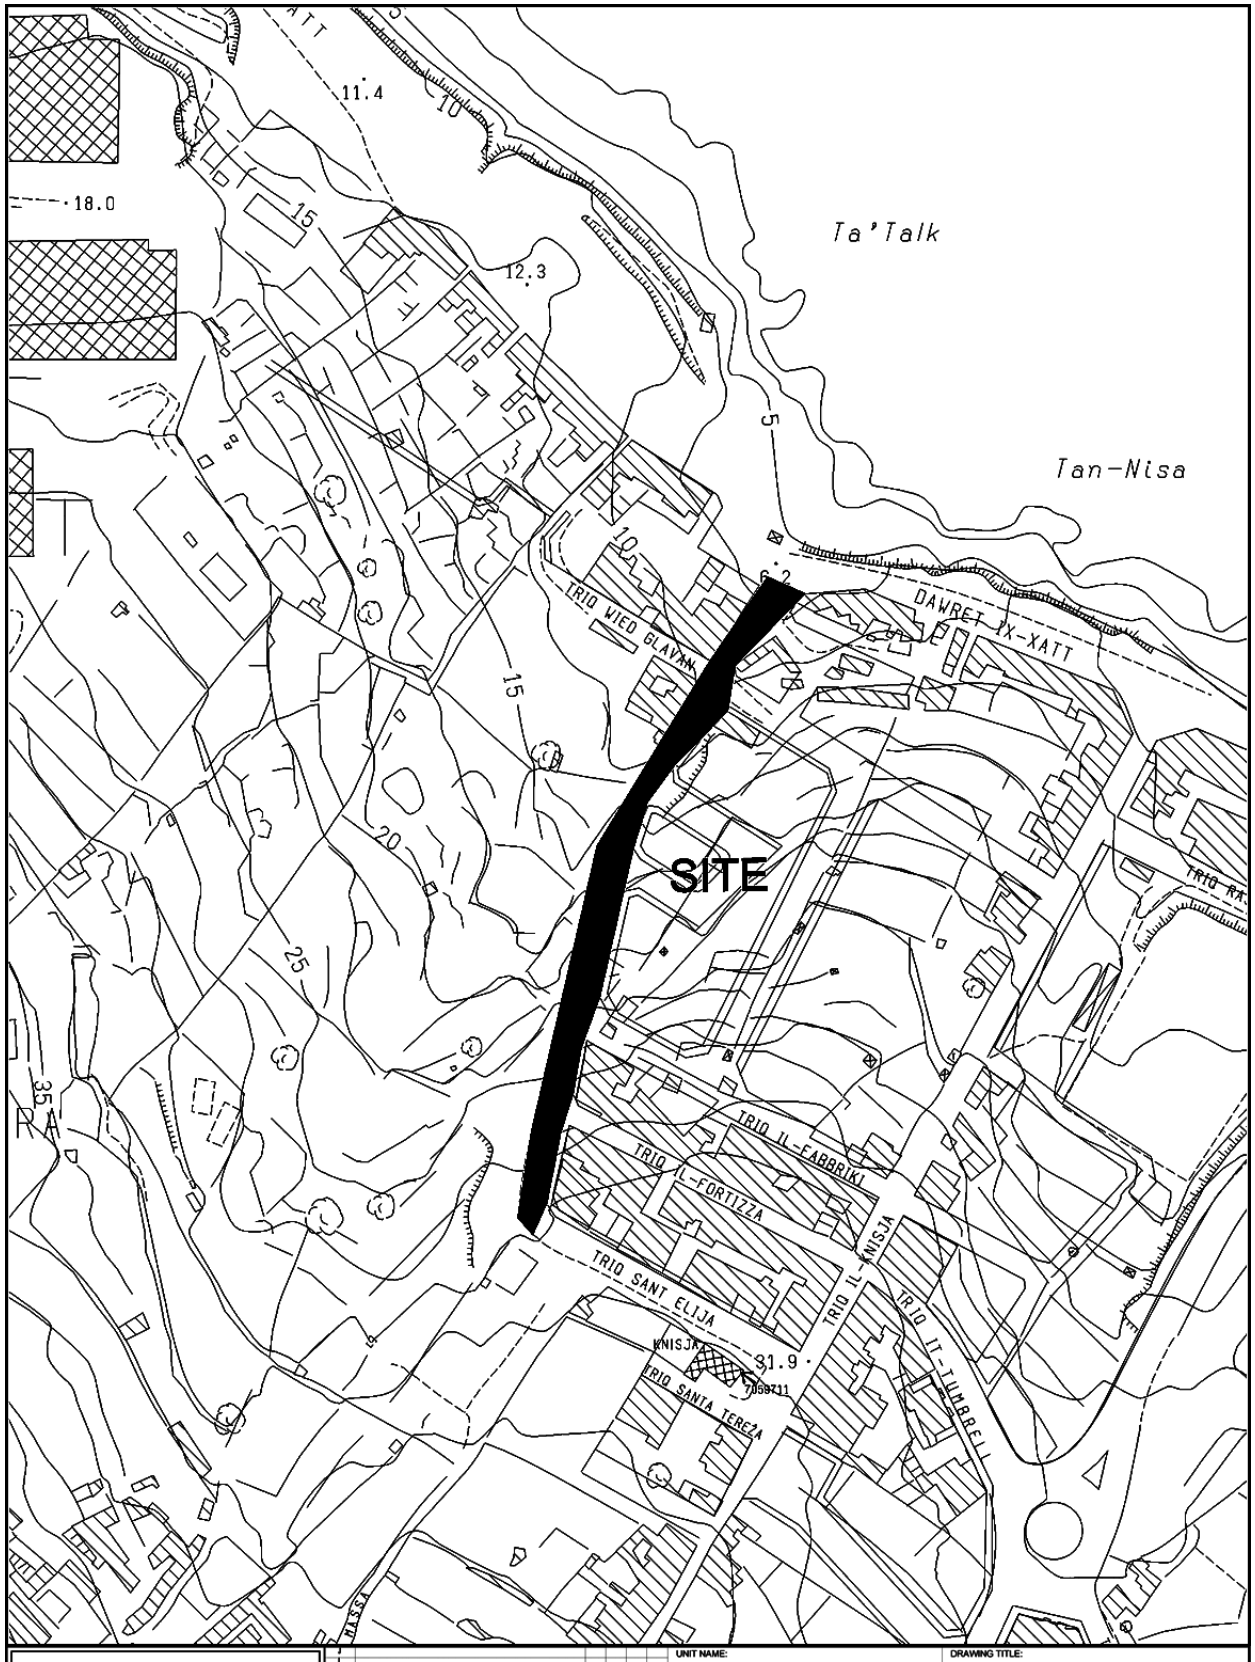
Ta' Talk
Tan-Nisa
SITE
TRIQ WIED GLAVAN
DAWRET IX-XATT
TRIQ IL-FABBRIKI
TRIQ IL-FORTIZZA
TRIQ SANT ELIJA
TRIQ IL-KNISJA
TRIQ IT-TUMBRELL
TRIQ SANTA TEREZA
KNISJA
11.4
18.0
12.3
6.2
31.9
7059711
INFRASTRUCTURE MALTA
CHIEF EXECUTIVE OFFICER:
Ing. Fredrick Azzopardi
N:\Design\Common Area\Traffic Management\2019\Xghajra\2019 Xghajra.dwg
UNIT NAME:
REGIONS
HEAD OF UNIT:
D.VASSALLO
PROJECT LEADER:
-
DRAWN BY:
-
DRAWING TITLE:
XGHAJRA
TRIQ L-ISPNOT SITE PLAN
(Extents of works aren't binding but Indicative)
DATE:
FEB 2019
FILE NO:
-
DRAWING NO:
RD/121/19
SHEET SIZE:
A4
SCALE:
1:2500
REVISION:
-
PAGE NO:
3