
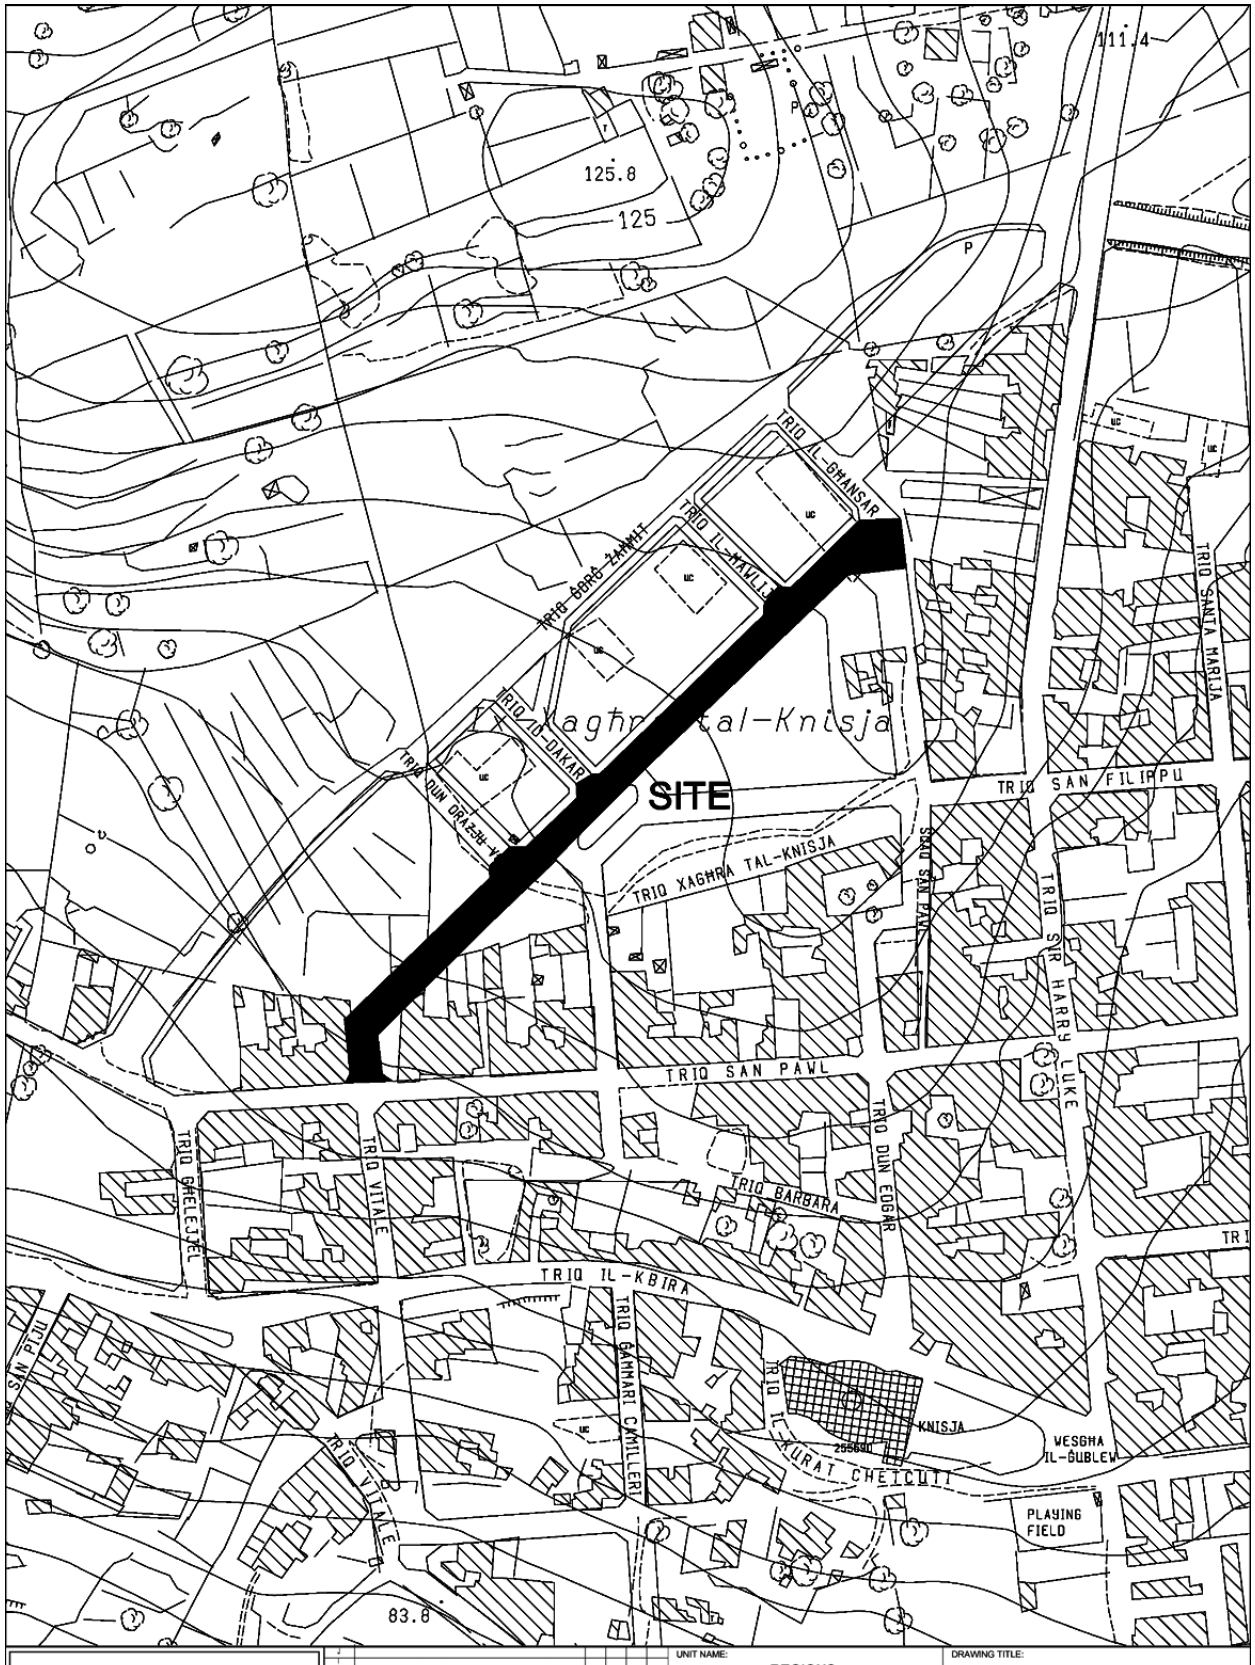


INFRASTRUCTURE MALTA	UNIT NAME: REGIONS	DRAWING TITLE: MGARR	
CHIEF EXECUTIVE OFFICER: Ing. Fredrick Azzopardi	HEAD OF UNIT: D.VASSALLO	TRIQ IX-XAGHRA TAL-KNISJA (Extents of Works are not binding but indicative)	
N:\Design\Common Area\Traffic Management\2019\Mgarr.dwg	PROJECT LEADER: -	DATE: FEBRUARY 2019 / FILE NO: - / DRAWING NO: RD140/19	
	DRAWN BY: A.S.	SHEET SIZE: A4 / SCALE: 1:2500 / REVISION: A / PAGE NO: 3	

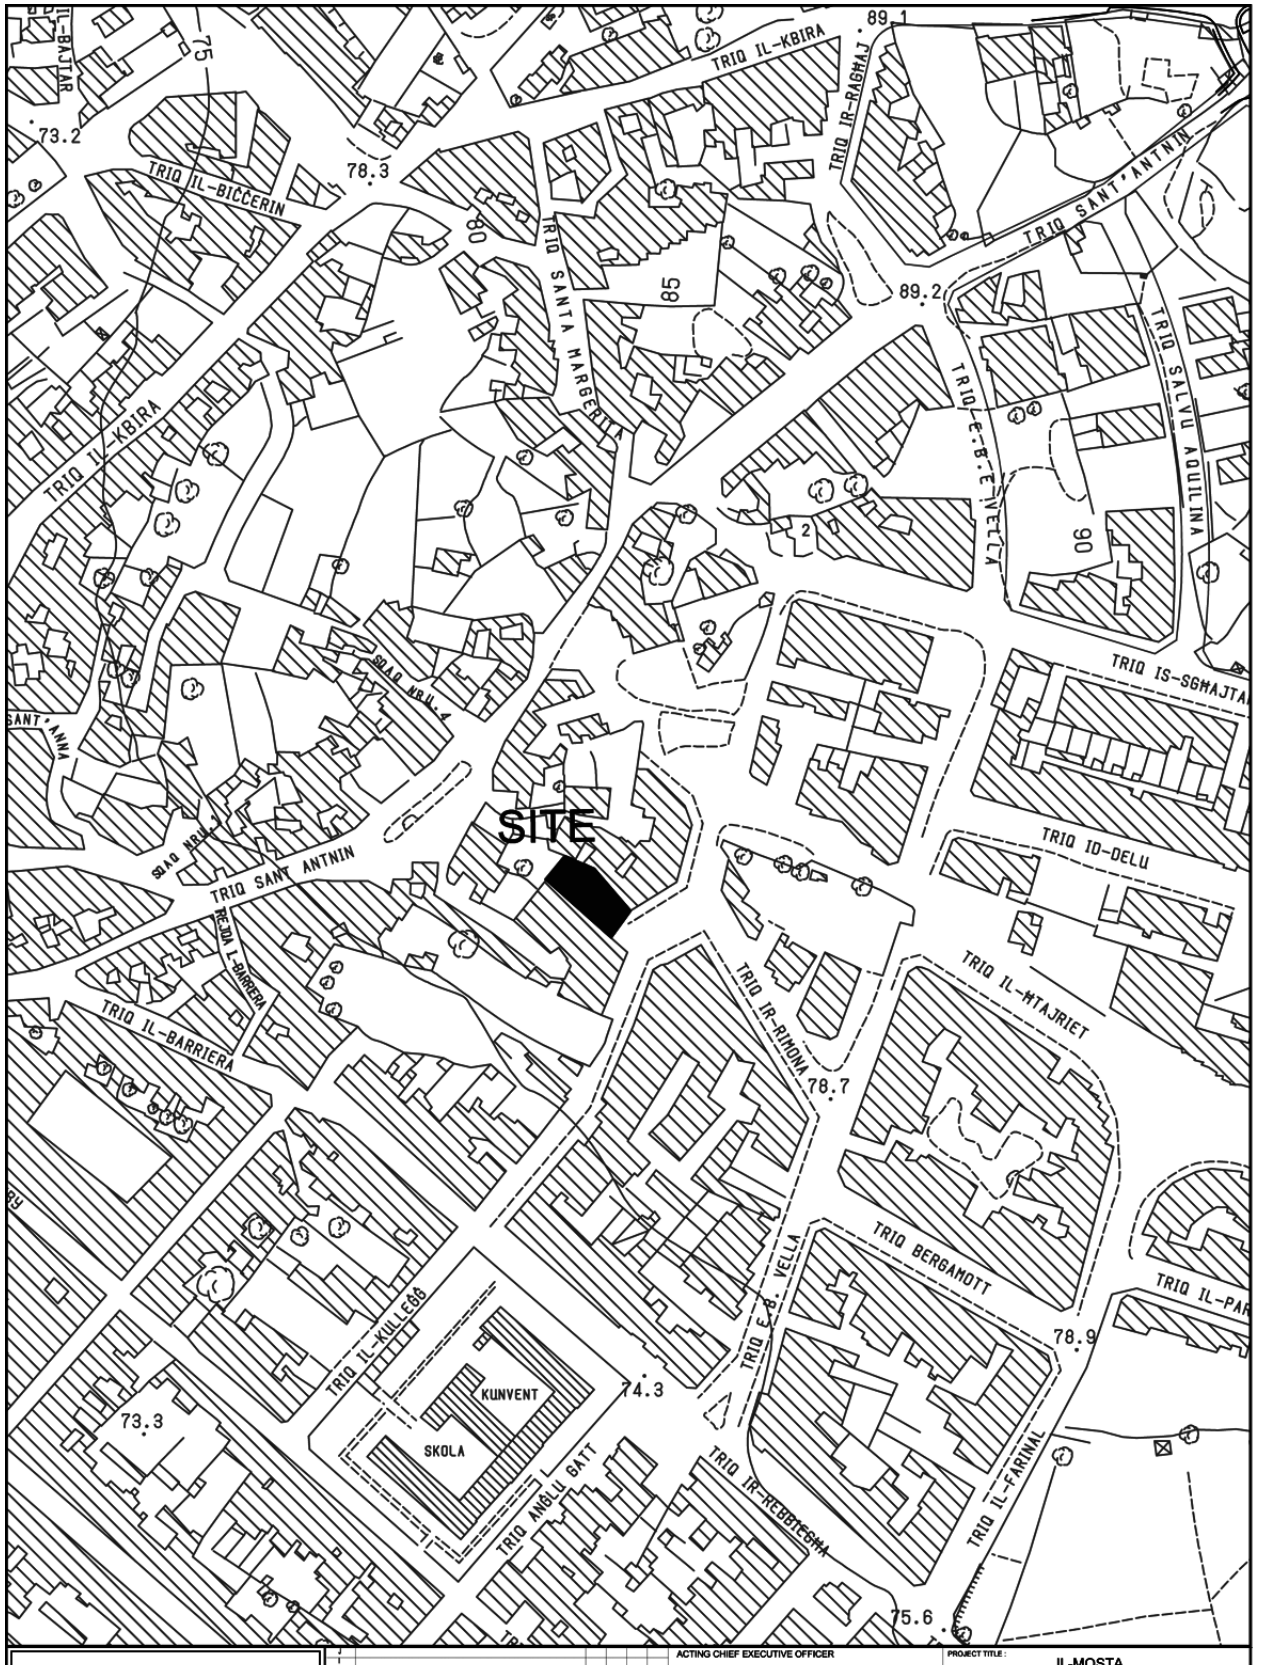


INFRASTRUCTURE MALTA

ACTING CHIEF EXECUTIVE OFFICER: Ing Fredrick Azzopardi			PROJECT TITLE: IL-MOSTA		
ARCHITECT: -			DRAWING TITLE: TRIQ MADRE TERESA SPINELLI SITE PLAN (Extents of works aren't binding but Indicative)		
CHECKED BY: -	DATE: MARCH 2019	FILE No: -	DRAWING No: RD217/19		
DRAWN BY: L.B.	SHEET SIZE: A4	SCALE: 1:2500	REVISION: A	SHEET No: 7	

PROJECT No.: -

Comp. Path : N:\Design\Common Area\Traffic Management\2019\Mosta\2019 Mosta.dwg

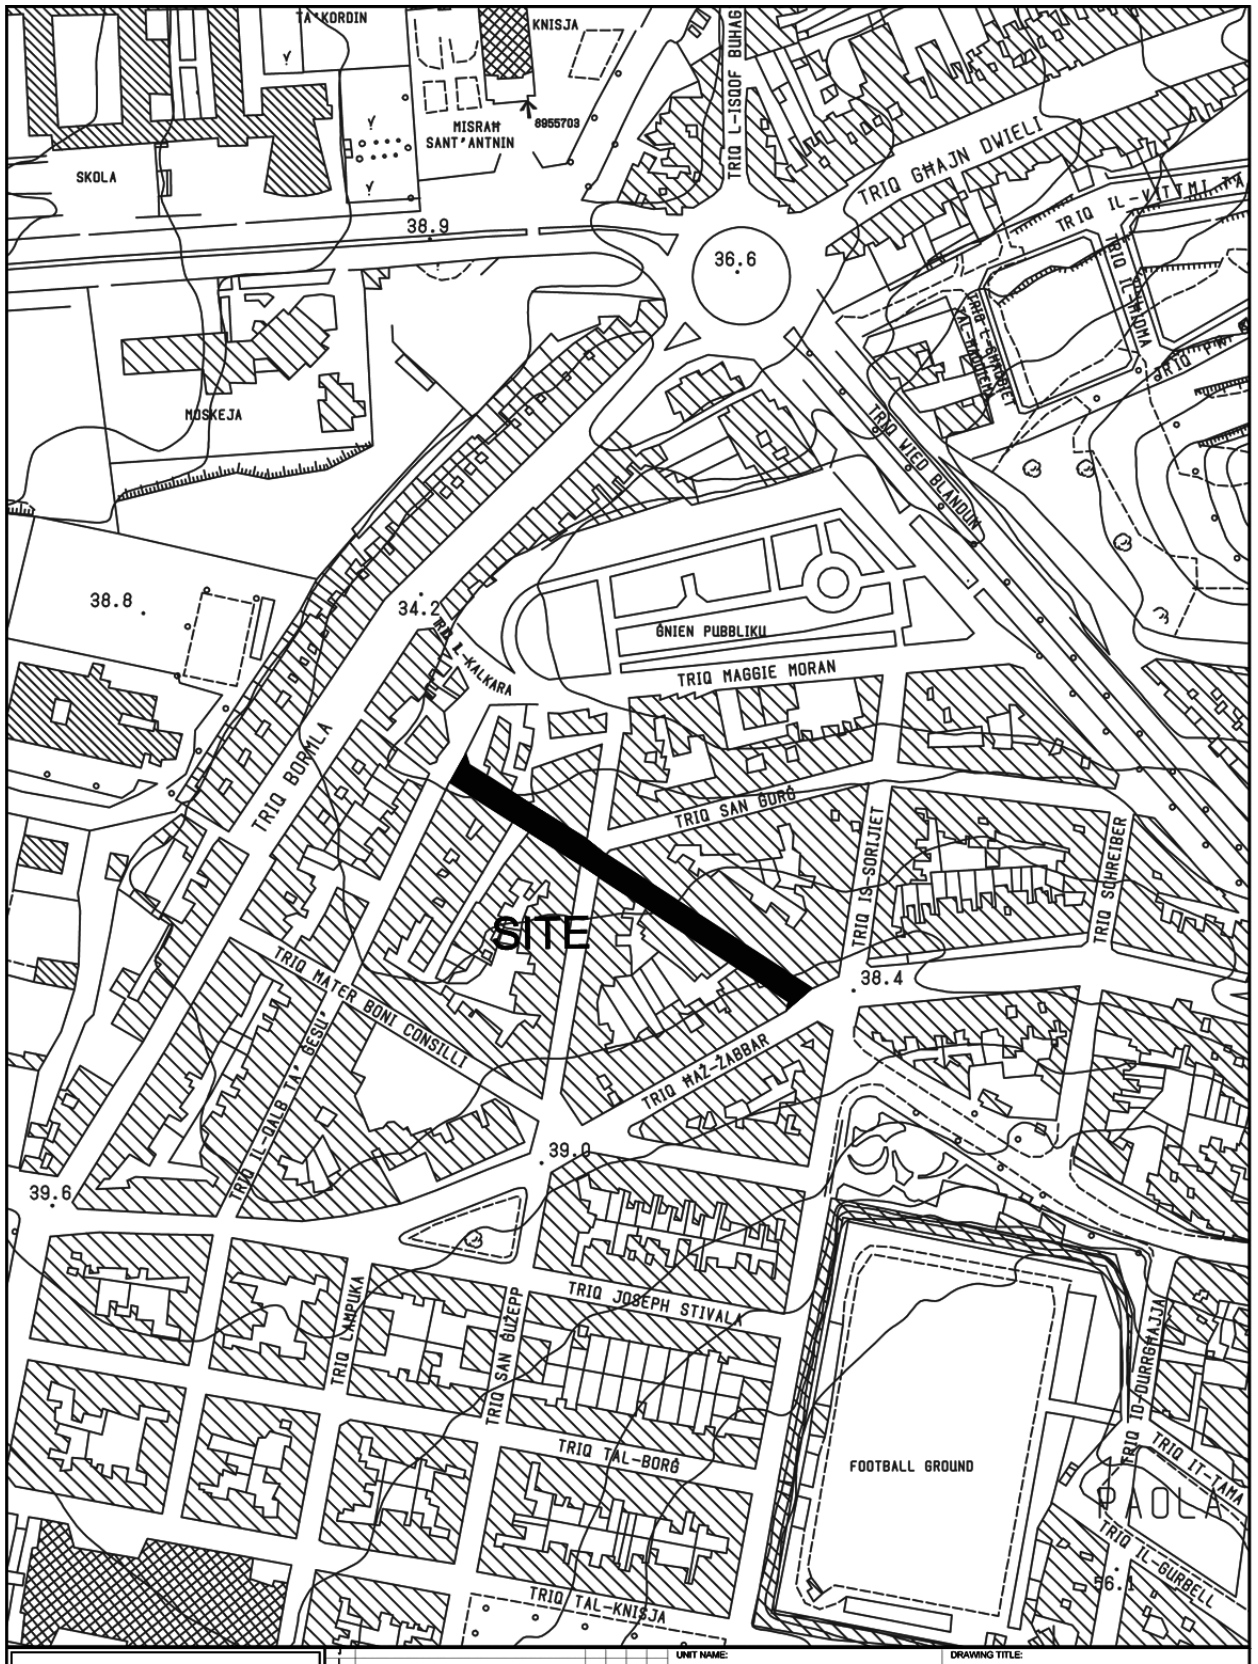


INFRASTRUCTURE MALTA

Issue	Alterations	Drawn	Checked	Approved	Date
J					
I					
H					
G					
F					
E					
D					
C					
B					
A	*				

CHIEF EXECUTIVE OFFICER: Ing. Fredrick Azzopardi

N:\Design\Common Area\Traffic Management\2019\Paola\2019 Paola.dwg

UNIT NAME: REGIONS	DRAWING TITLE: PAOLA TRIQ IL-WIED SITE PLAN (Extents of works aren't binding but Indicative)			
HEAD OF UNIT: D.VASSALLO				
PROJECT LEADER: -	DATE: FEB 2019	FILE NO: -		DRAWING NO: RD/181/19
DRAWN BY: -	SHEET SIZE: A4	SCALE: 1:2500	REVISION: -	PAGE NO: 1

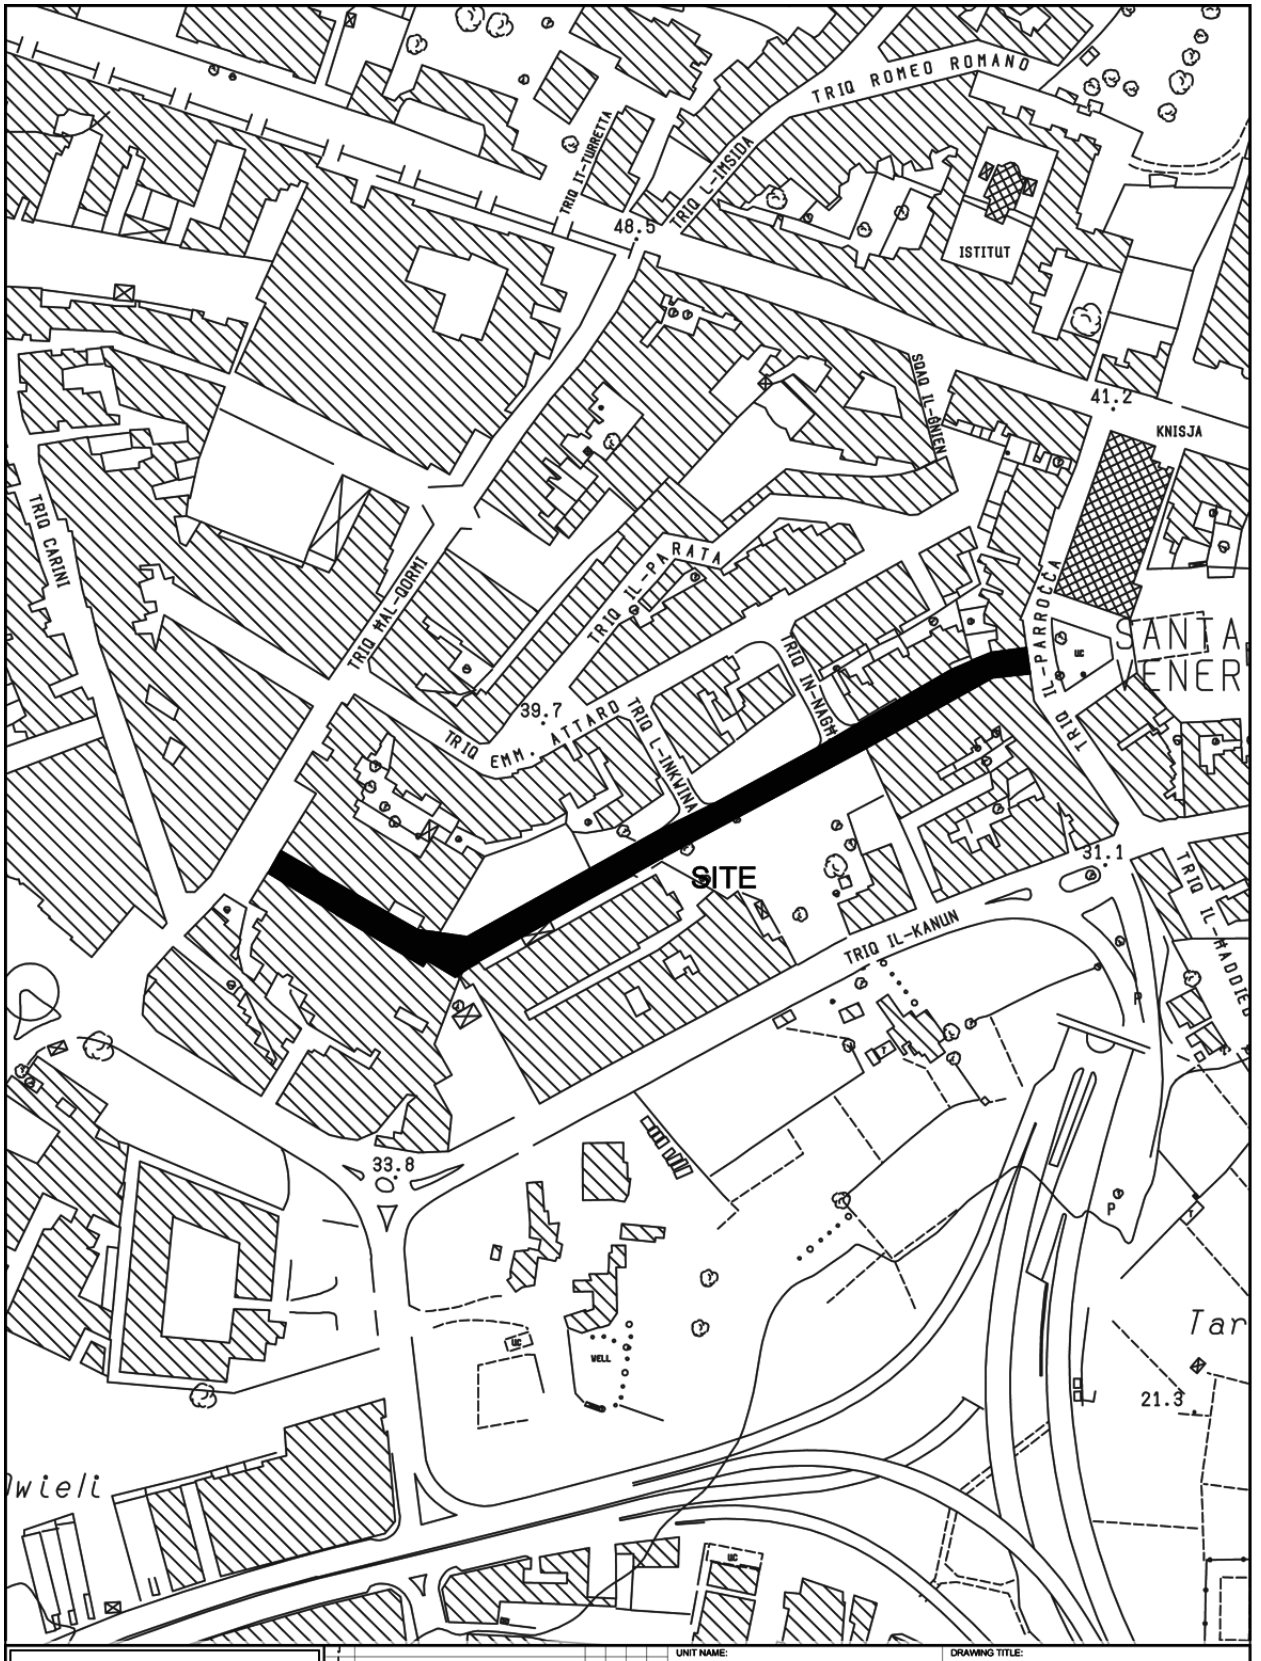


INFRASTRUCTURE MALTA

Revision	Alteration	Drawn	Checked	Approved	Date

CHIEF EXECUTIVE OFFICER:
Ing. Fredrick Azzopardi

N:\Design\Common Area\Traffic Management\2019\Santa Venera\2019 Santa Venera.dwg

UNIT NAME: IMPLEMENTATION	DRAWING TITLE: SANTA VENERA TRIQ IL-BRUNZAR SITE PLAN (Extents of works aren't binding but Indicative)		
HEAD OF UNIT: L.D.			
PROJECT LEADER: -	DATE: DEC 2019	FILE NO: -	DRAWING NO: RD/388/19
DRAWN BY: -	SHEET SIZE: A4	SCALE: 1:2500	REVISION: -	PAGE NO: 7

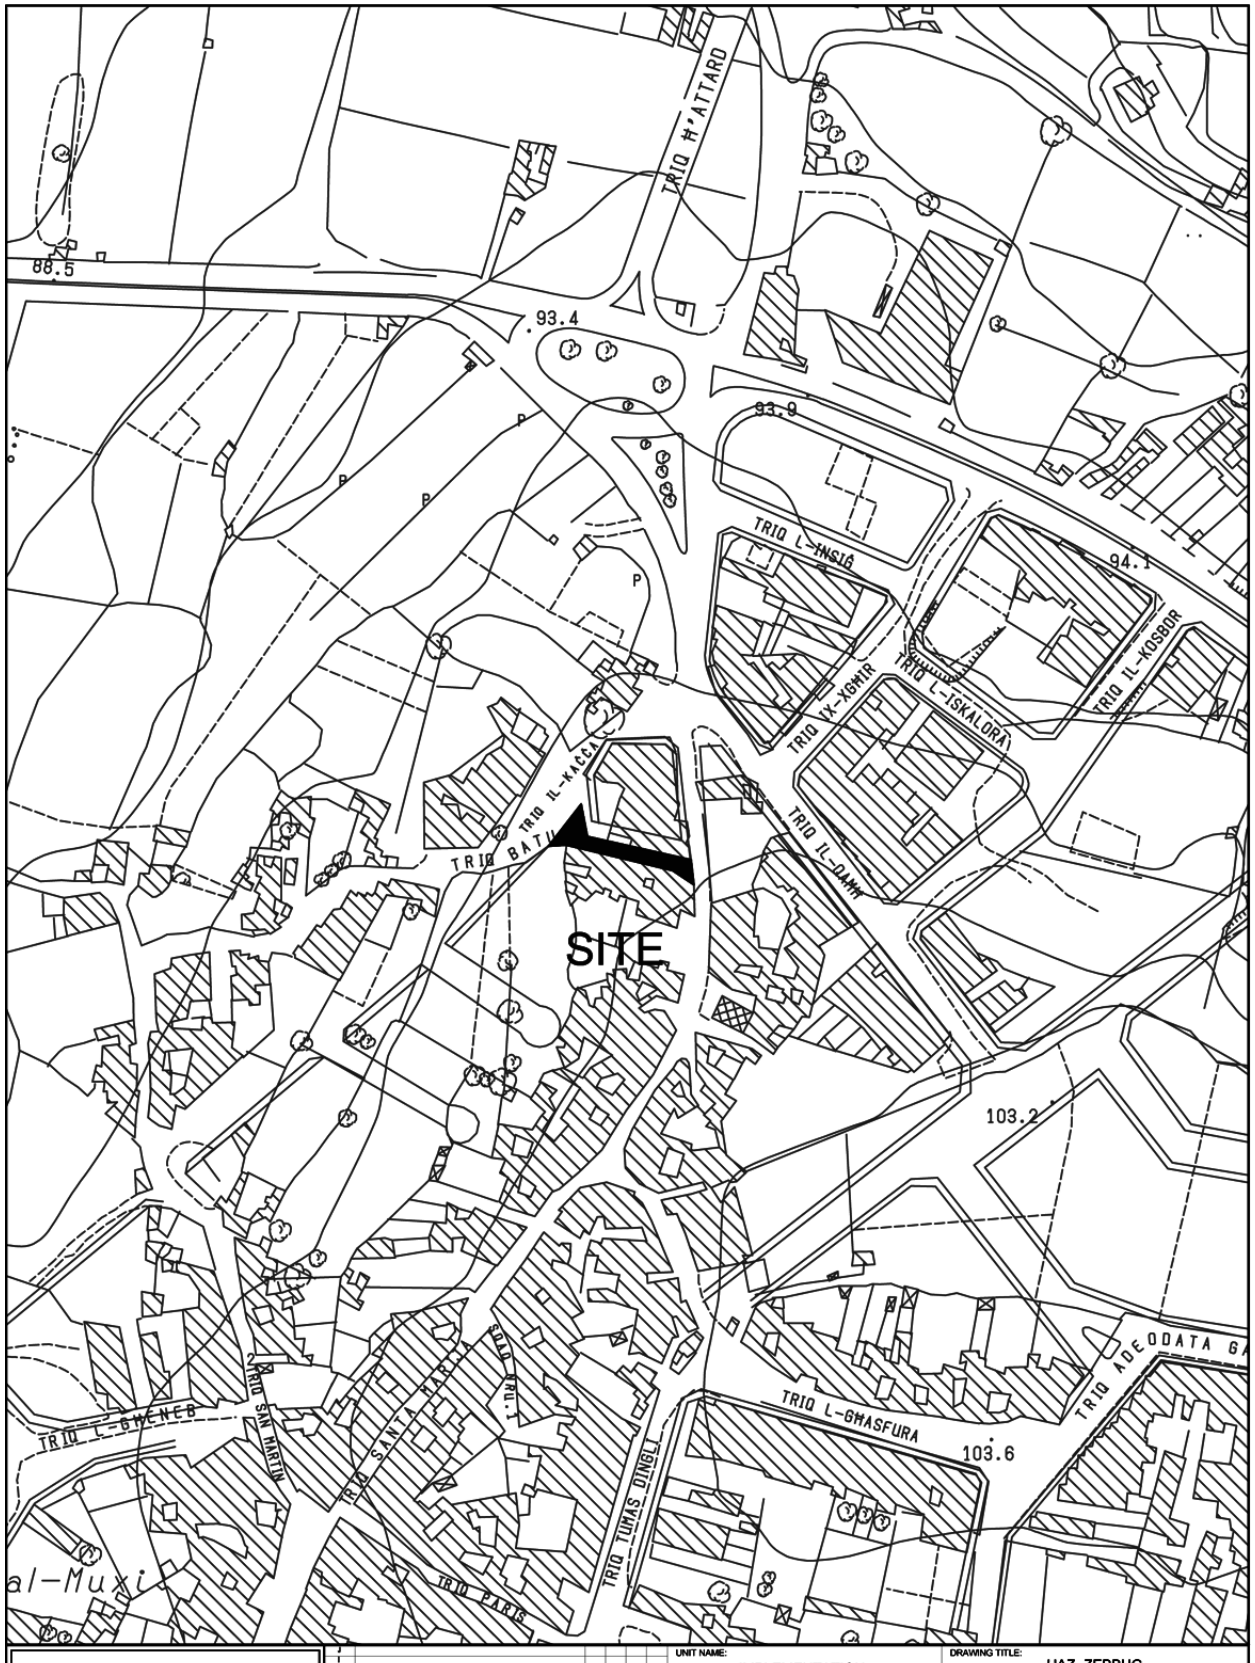

INFRASTRUCTURE MALTA

J				
I				
H				
G				
F				
E				
D				
C				
B				
A	-			
Issue	Alteration	Drawn	Checked	Approved	Date

CHIEF EXECUTIVE OFFICER: Ing. Fredrick Azzopardi

N:\Design\Common Area\Traffic Management\2019\Zebbug\2019 Zebbug.dwg

UNIT NAME: IMPLEMENTATION

HEAD OF UNIT: L.D.

PROJECT LEADER: -

DRAWN BY: -

DRAWING TITLE: HAZ -ZEBBUG

TRIQ BATU SITE PLAN

(Extents of works aren't binding but Indicative)

DATE:	FILE NO:	DRAWING NO:
DEC 2019	-	RD391/19

SHEET SIZE:	SCALE:	REVISION:	PAGE NO:
A4	1:2500	-	3



INFRASTRUCTURE MALTA	CHIEF EXECUTIVE OFFICER: Ing. Fredrick Azzopardi	UNIT NAME: REGIONS	DRAWING TITLE: ZURRIEQ SQAQ BARCELONA SITE PLAN Extends of works aren't binding but indicative
	COMPUTER PATH:N:\Design\Common Area\Traffic Management\2019\Zurrieq	HEAD OF UNIT: DAVID VASSALLO	
		PROJECT LEADER: -	DATE: FEB 2019 / FILE NO: - / DRAWING NO: RD85/19
		DRAWN BY: K.Z	SHEET SIZE: A4 / SCALE: 1:2500 / REVISION: - / PAGE NO: 3