
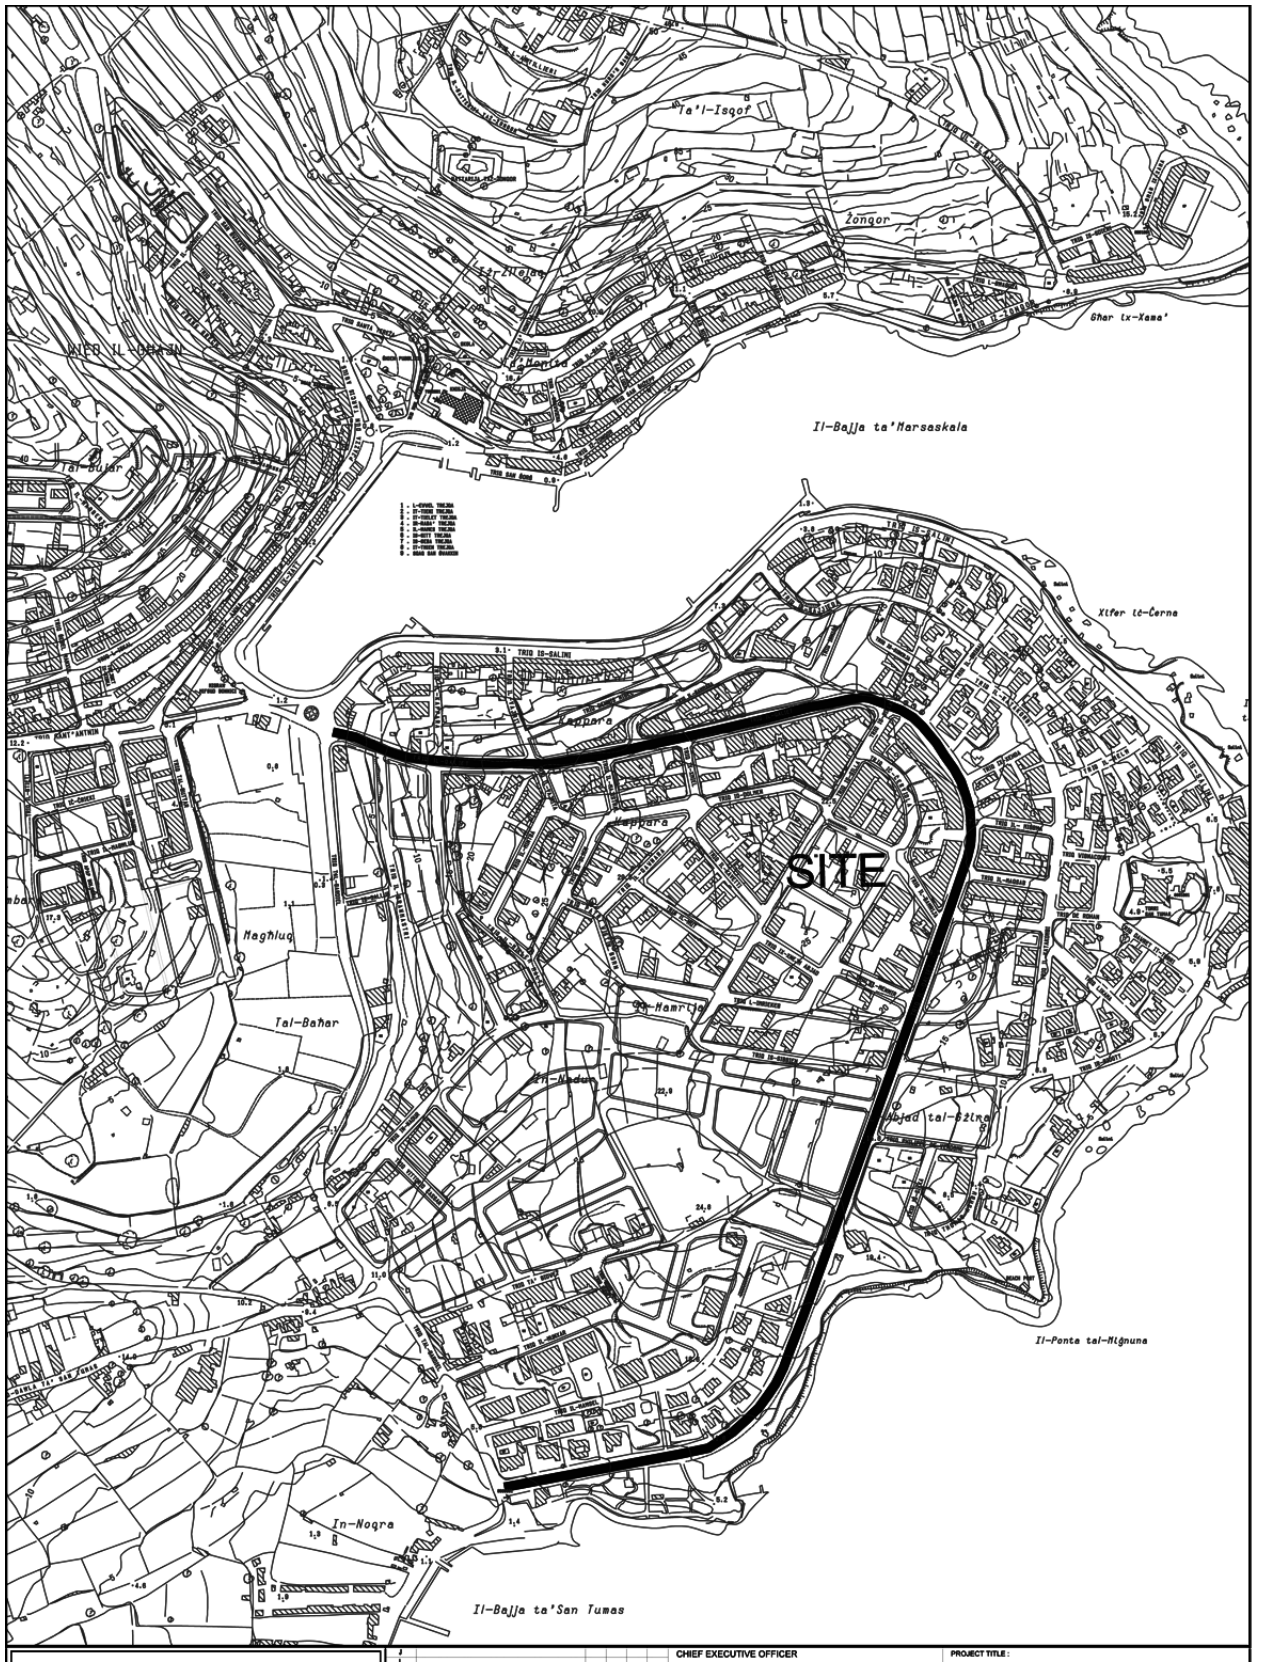


INFRASTRUCTURE MALTA

CHIEF EXECUTIVE OFFICER: Ing. F. Azzopardi			PROJECT TITLE: MARSASCALA		
ARCHITECT: D.V.			DRAWING TITLE: TRIQ IL-QALIET SITE PLAN (Extends of works aren't binding but indicative)		
CHECKED BY: L.C.B.			DATE: JULY 2018	FILE No: -	DRAWING No: RD240/18
DRAWN BY: M.B.			SHEET SIZE: A3	SCALE: 1 : 5000	REVISION: A / SHEET No: 2


PROJECT No.: -

P:\Design\Common Area\Traffic Management\2018\Maqalef\2018 Maqala.DWG

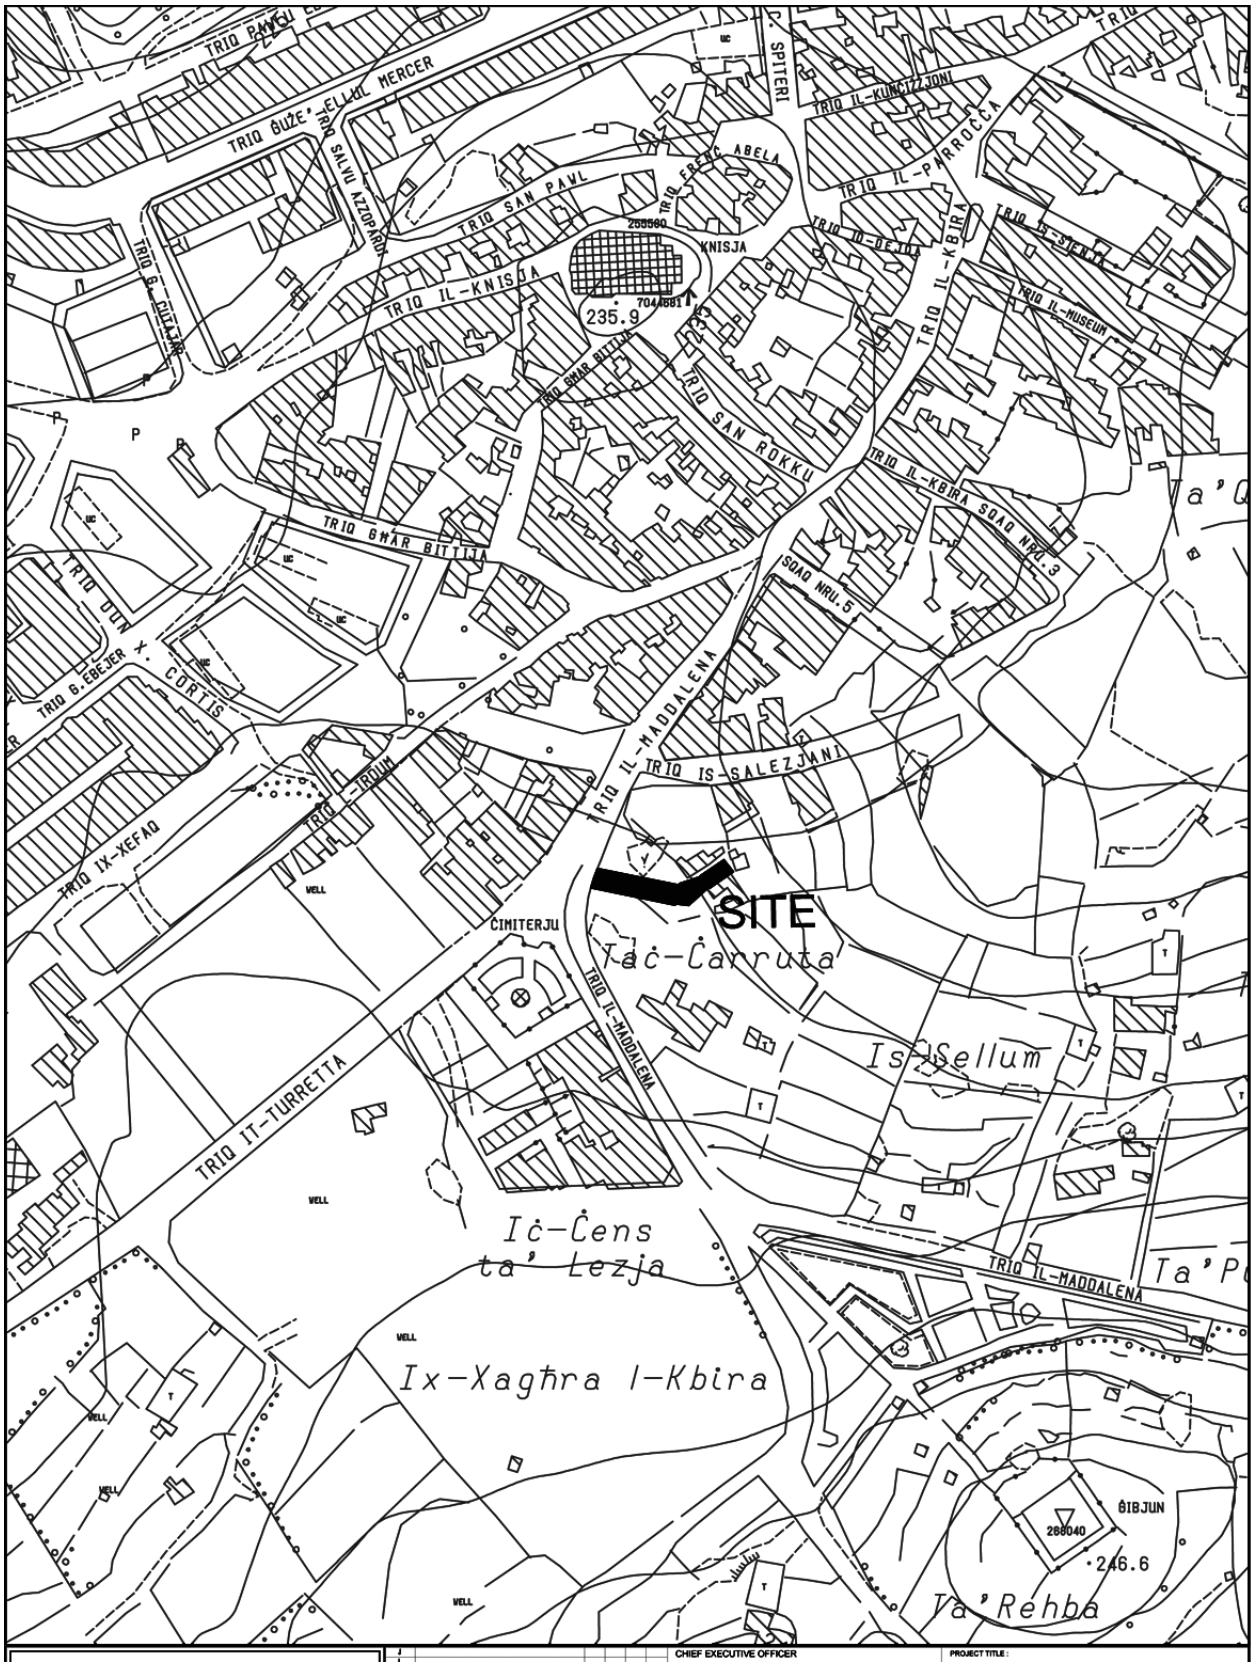

INFRASTRUCTURE MALTA	CHIEF EXECUTIVE OFFICER: Ing. F. Azzopardi	PROJECT TITLE: HAD-DINGLI	
	ARCHITECT: D.V.	DRAWING TITLE: NEW STREET IN TRIQ MADDALENA SITE PLAN	
	CHECKED BY: N.G.	DATE: APRIL 2019	FILE No: RD264/14 — DRAWING No: RD85/14/a
PROJECT No.: -	DRAWN BY: M.B.	SHEET SIZE: A4 — SCALE: 1 : 2500 — REVISION: C — SHEET No: 2	

P:\Design\Common Area\Traffic Management\2014\Dingli\2014 Dingli.dwg

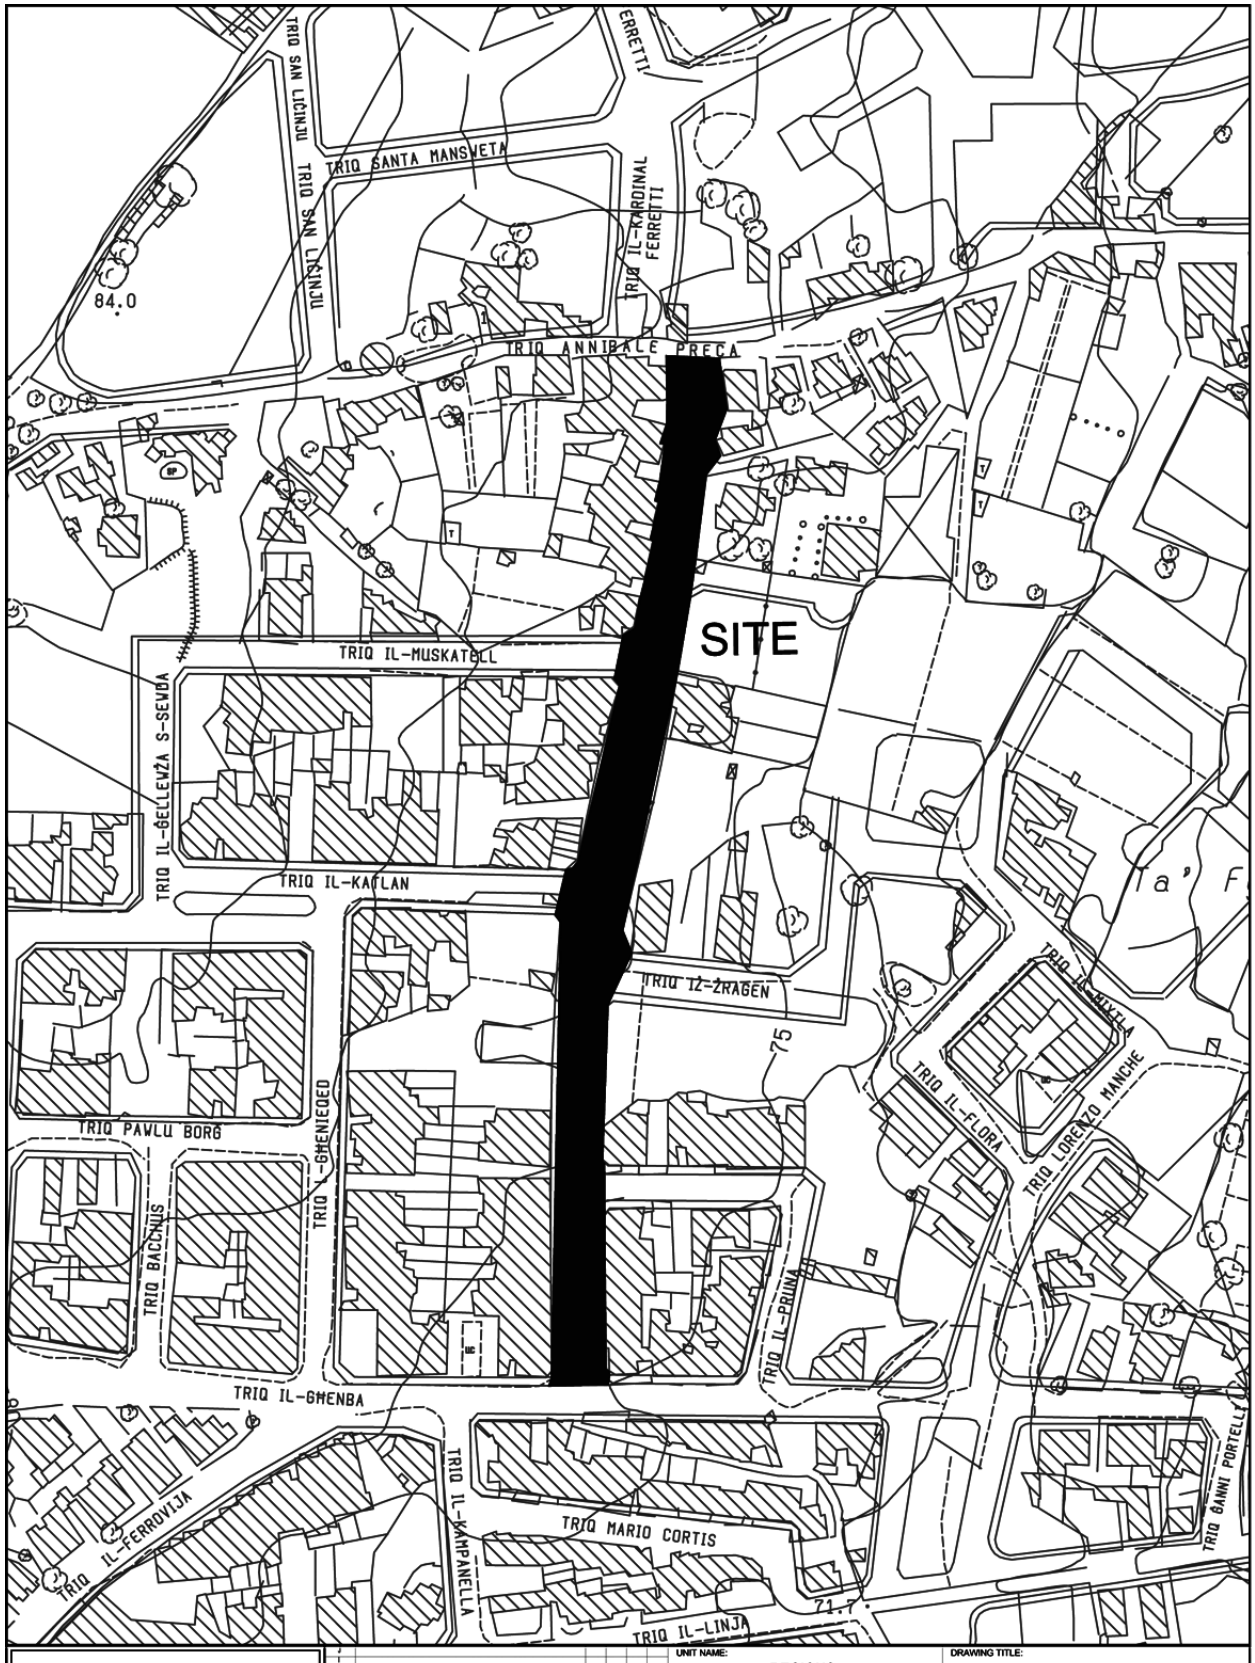


INFRASTRUCTURE MALTA

Revision	Alterations	Drawn	Checked	Approved	Date
A	*				

CHIEF EXECUTIVE OFFICER: Ing. Fredrick Azzopardi

N:\Design\Common Area\Traffic Management\2019\Attard\2019 Attard.dwg

UNIT NAME: REGIONS	DRAWING TITLE: H'ATTARD TRIQ KANANEA SITE PLAN (Extents of works aren't binding but Indicative)			
HEAD OF UNIT: D.VASSALLO				
PROJECT LEADER: -	DATE: APRIL 2019	FILE NO: -	DRAWING NO: RD/253/19	
DRAWN BY: L.B.	SHEET SIZE: A4	SCALE: 1:2500	REVISION: -	PAGE NO: 4

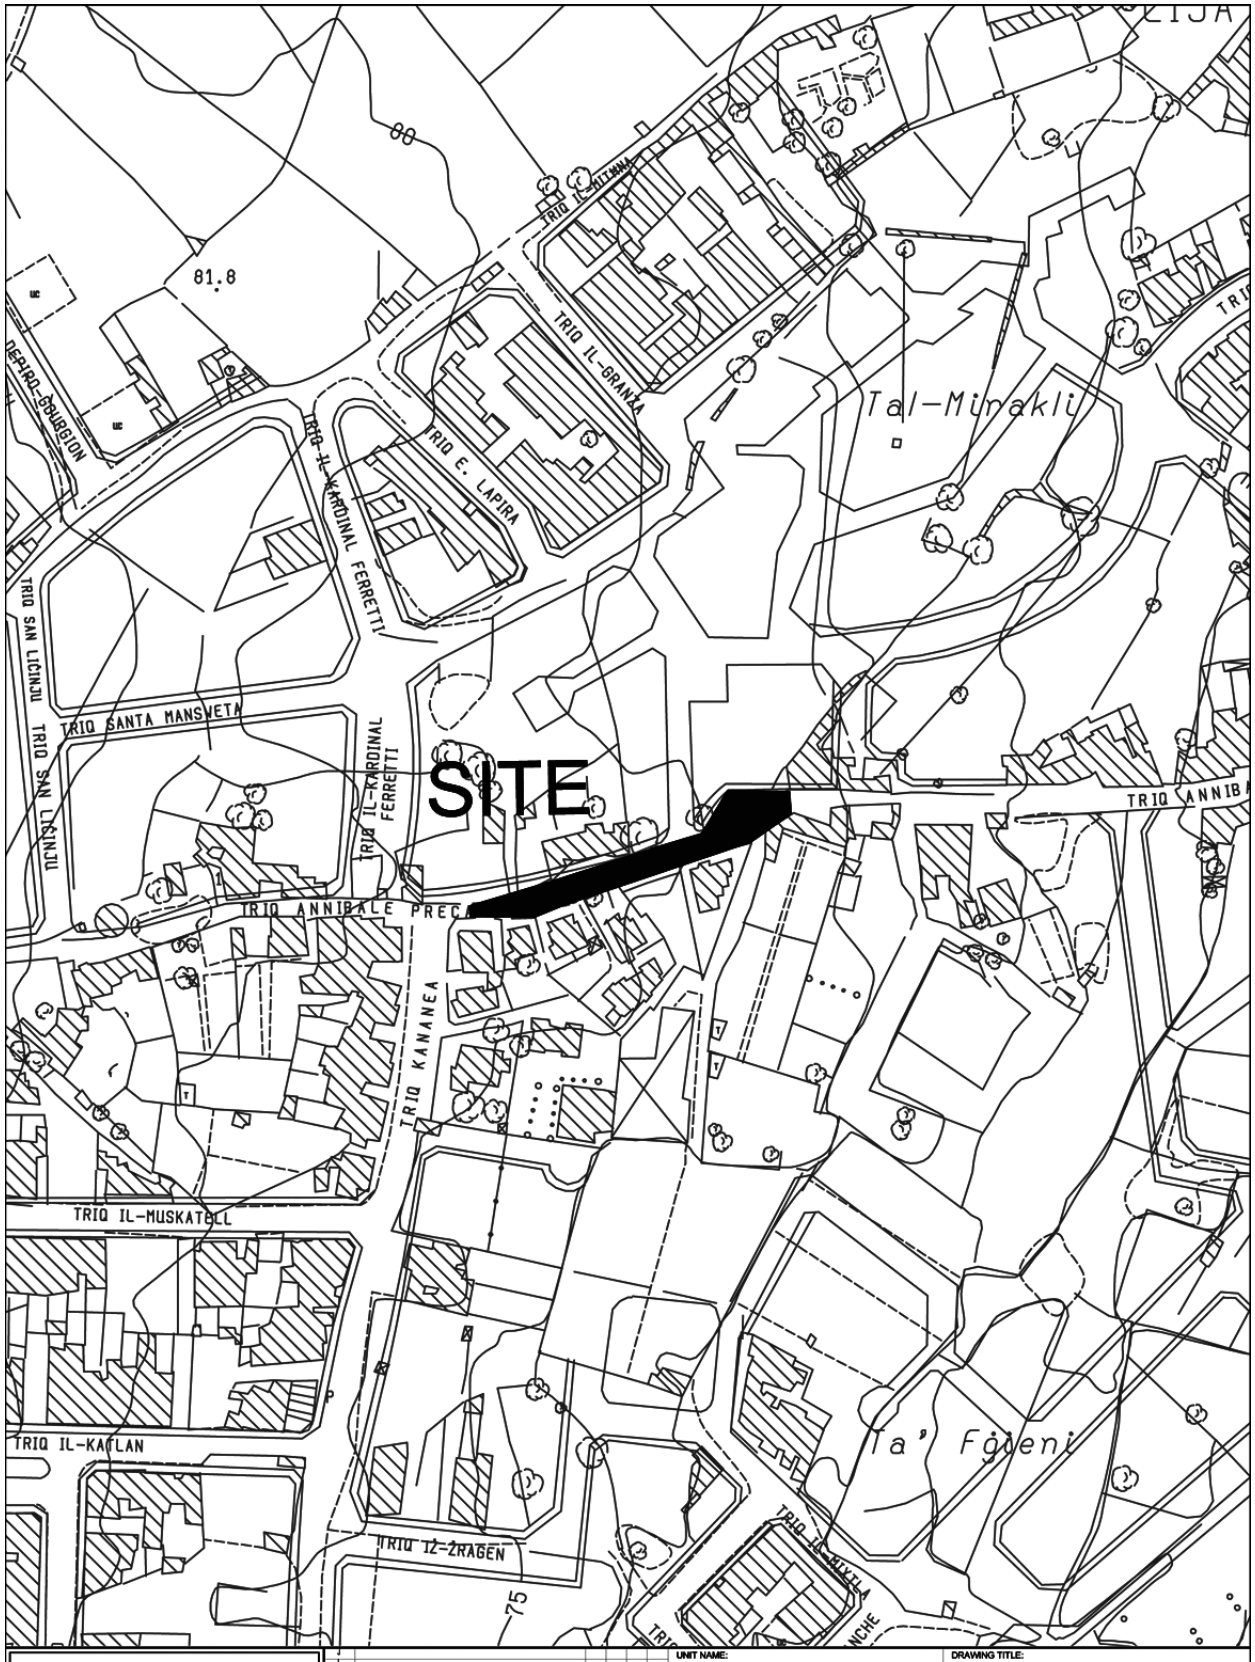


INFRASTRUCTURE MALTA


UNIT NAME:	REGIONS
HEAD OF UNIT:	D.VASSALLO
PROJECT LEADER:	-
DRAWN BY:	L.B.
CHIEF EXECUTIVE OFFICER:	Ing. Fredrick Azzopardi
N:\Design\Common Area\Traffic Management\2019\Lija.dwg	

DRAWING TITLE:
LIJA
TRIQ ANNIBALE PRECA SITE PLAN
(Extents of Works are not binding but indicative)

DATE:	FILE NO:	DRAWING NO:
SEP. 2019	-	RD161/19

SHEET SIZE:	SCALE:	REVISION:	PAGE NO:
A4	1:2500	B	4

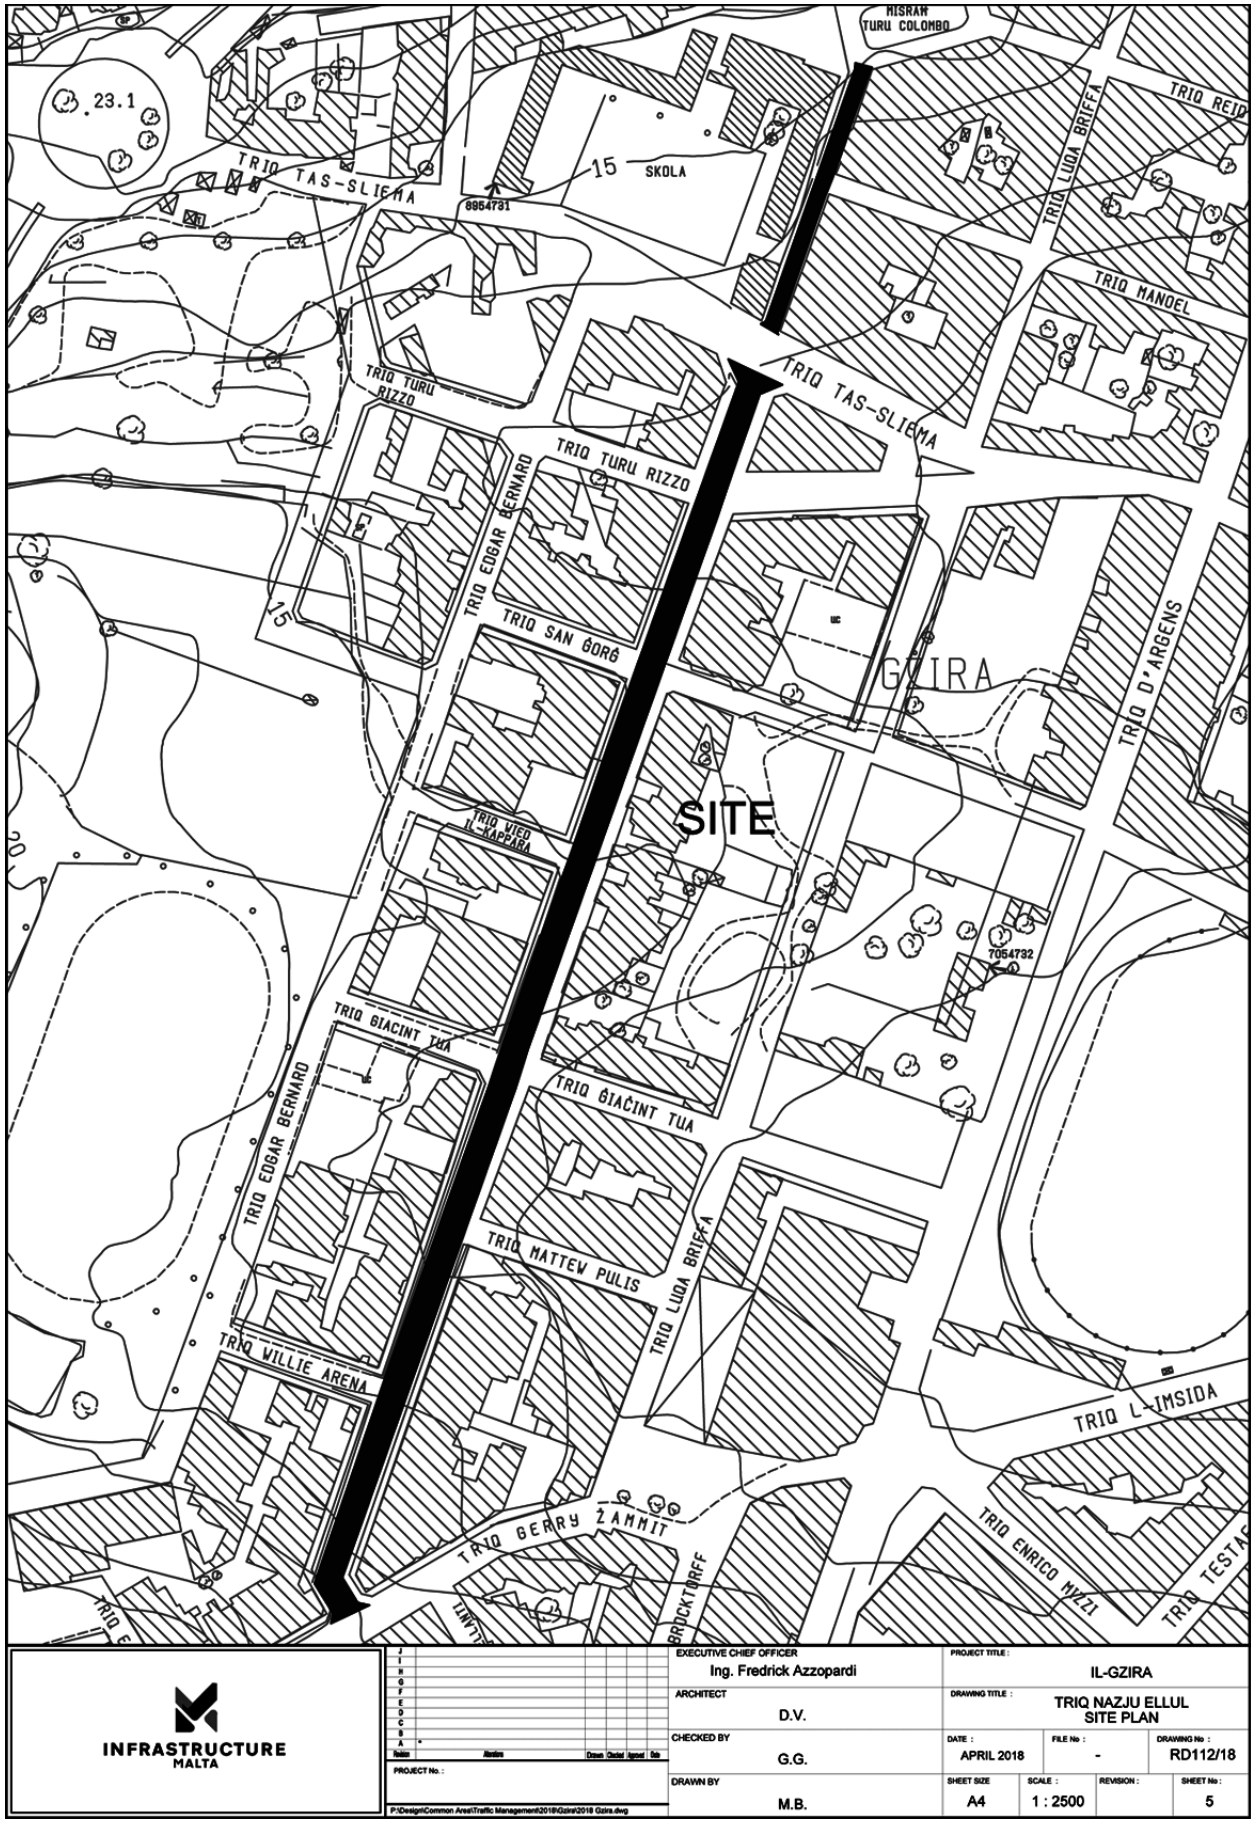
MISRAH TURU COLOMBO
TRIQ REID
TRIQ LUDA BRIFFA
TRIQ MANOEL
TRIQ TAS-SLIEMA
TRIQ TURU RIZZO
TRIQ EDGAR BERNARD
TRIQ SAN GORG
GŻIRA
TRIQ D'ARGENS
SITE
TRIQ VICO L-KAPPARA
TRIQ GIACINT TUA
TRIQ MATTEW PULIS
TRIQ WILLIE ARENA
TRIQ L-IMSIDA
TRIQ BERRY ZAMMIT
TRIQ ENRICO MIZZI
SKOLA
8954731
7054732
INFRASTRUCTURE MALTA
EXECUTIVE CHIEF OFFICER
Ing. Fredrick Azzopardi
PROJECT TITLE :
IL-GZIRA
ARCHITECT
D.V.
DRAWING TITLE :
TRIQ NAZJU ELLUL
SITE PLAN
CHECKED BY
G.G.
DATE :
APRIL 2018
FILE No :
-
DRAWING No :
RD112/18
DRAWN BY
M.B.
SHEET SIZE
A4
SCALE :
1 : 2500
REVISION :
SHEET No :
5
PROJECT No. :
P:\Design\Common Area\Traffic Management\2018\Gzira\2018 Gzira.dwg

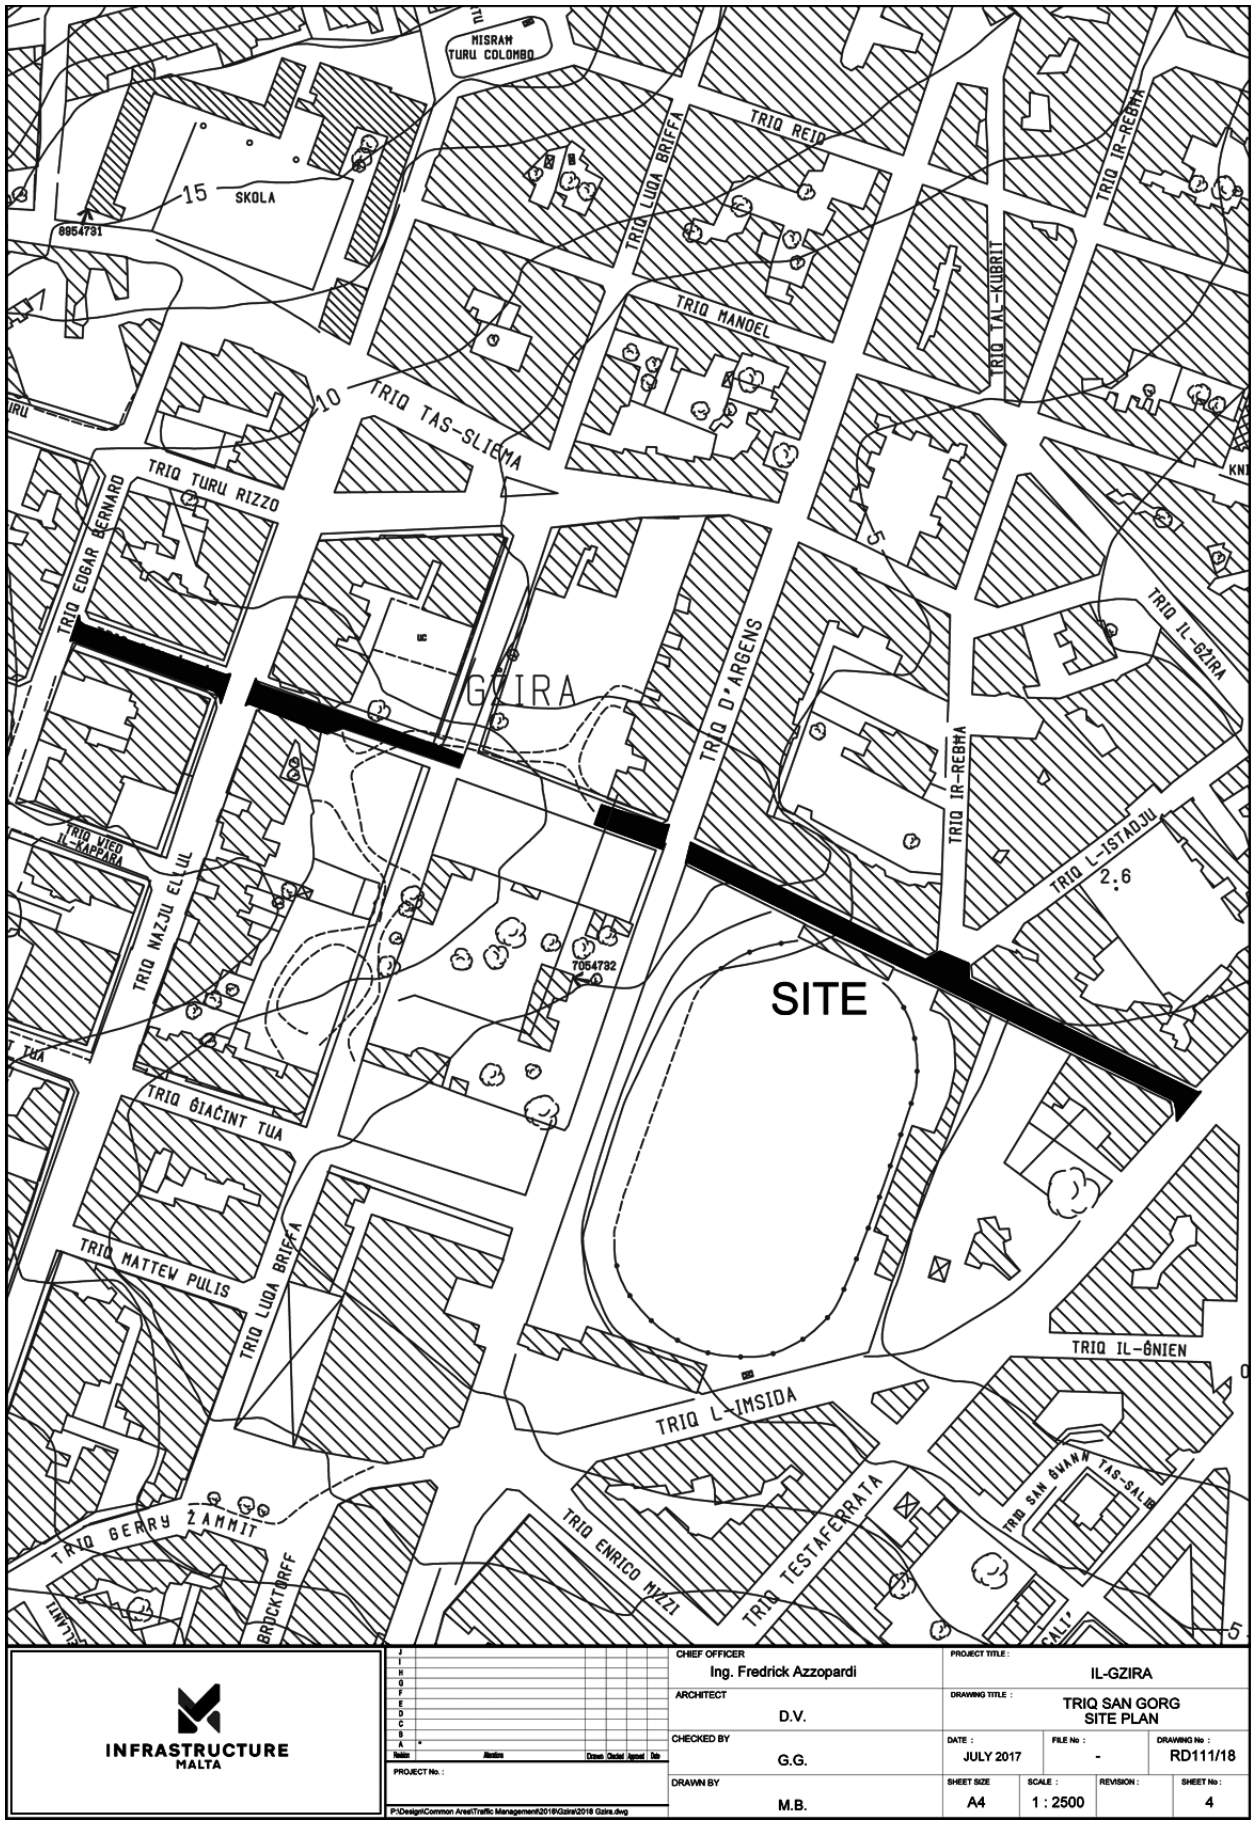


INFRASTRUCTURE MALTA

CHIEF OFFICER: Ing. Fredrick Azzopardi	PROJECT TITLE: IL-GZIRA			
ARCHITECT: D.V.	DRAWING TITLE: TRIQ SAN GORG SITE PLAN			
CHECKED BY: G.G.	DATE: JULY 2017	FILE No: -	DRAWING No: RD111/18	
DRAWN BY: M.B.	SHEET SIZE: A4	SCALE: 1 : 2500	REVISION:	SHEET No: 4

PROJECT No.:

P:\Design\Common Area\Traffic Management\2018\Gzira\2018 Gzira.dwg

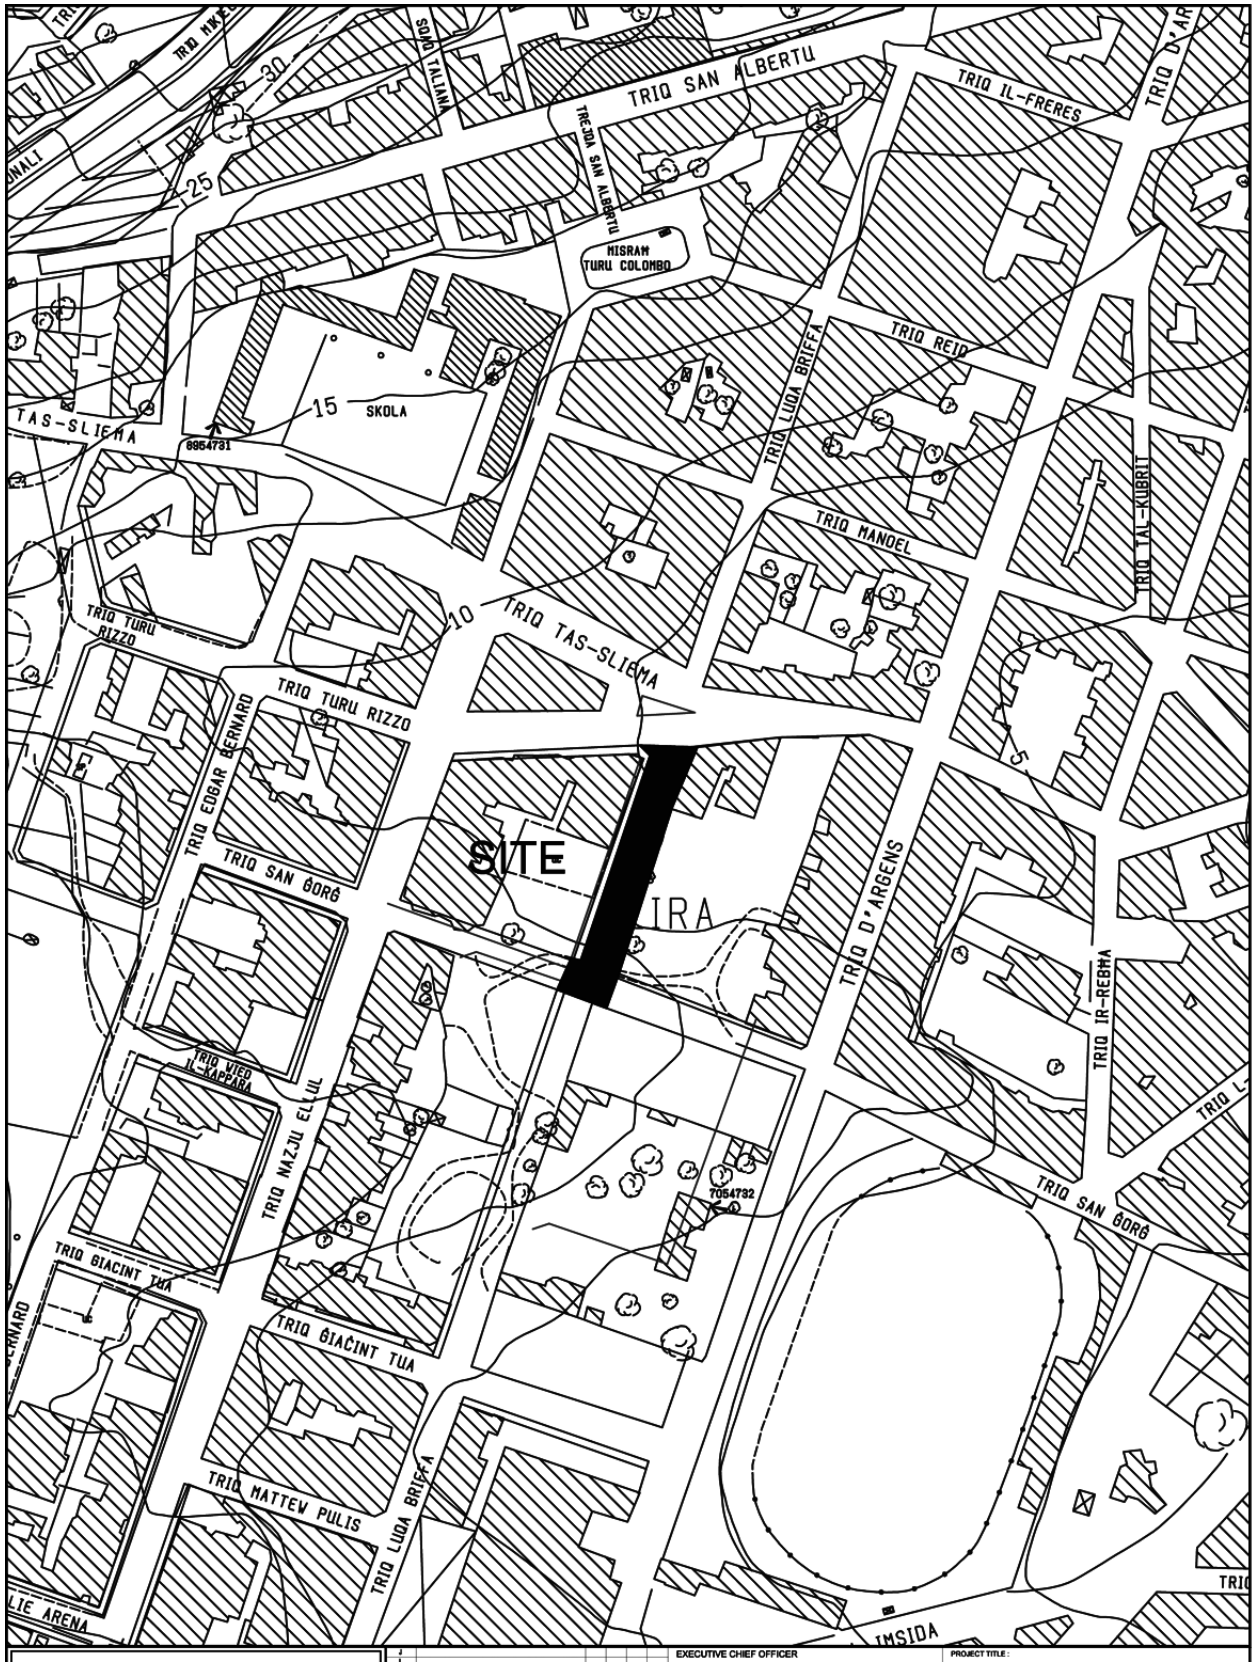


INFRASTRUCTURE MALTA

EXECUTIVE CHIEF OFFICER: Ing. Fredrick Azzopardi	PROJECT TITLE: IL-GZIRA
ARCHITECT: -	DRAWING TITLE: p/o TRIQ LUQA BRIFFA SITE PLAN Extents of works are not binding but indicative
CHECKED BY: -	DATE: JULY 2018 · FILE No: - · DRAWING No: RD226/18/b
DRAWN BY: -	SHEET SIZE: A4 · SCALE: 1 : 2500 · REVISION: · SHEET No: 6b

PROJECT No.:

P:\Design\Common Area\Traffic Management\2018\Gzira\2018 Gzira.dwg

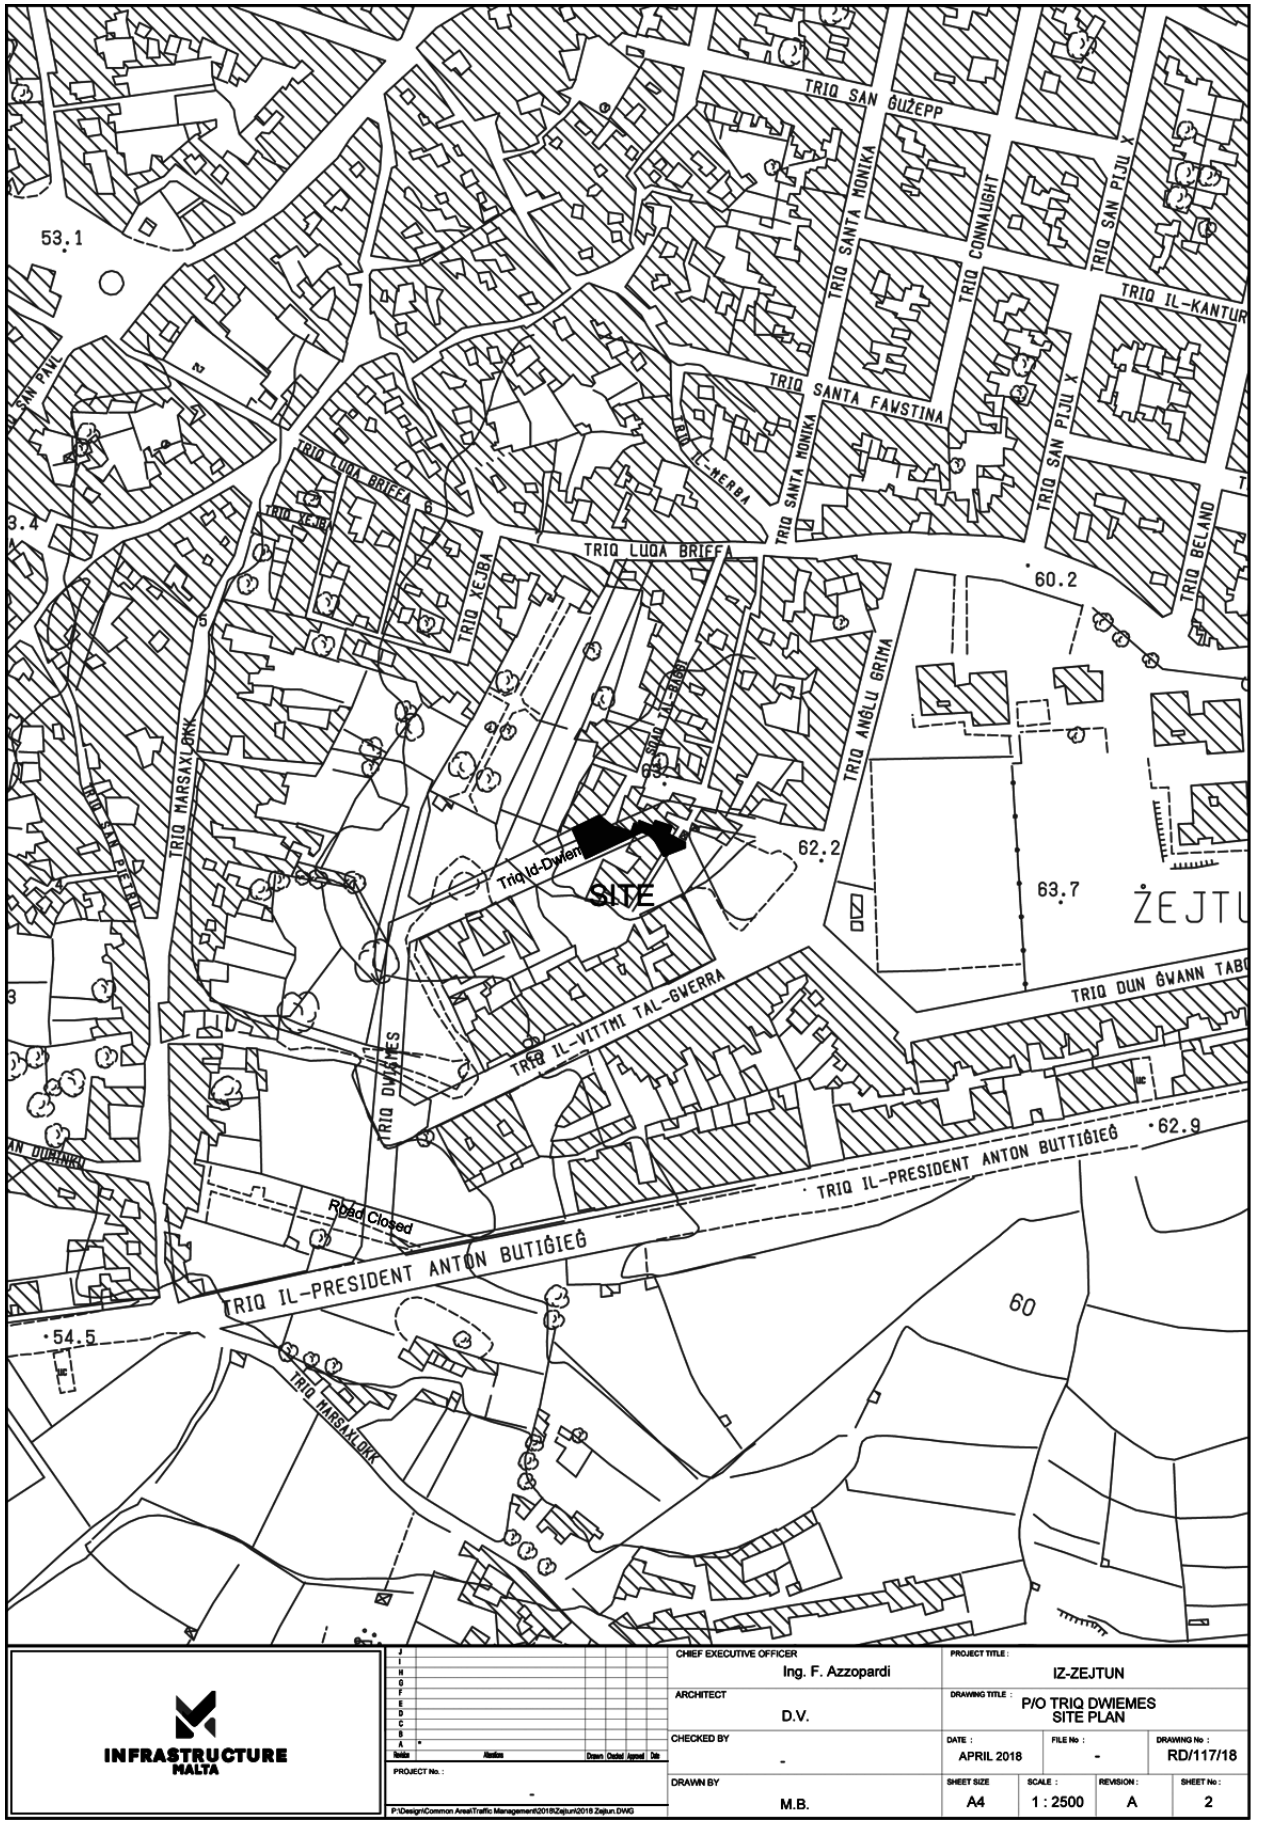

INFRASTRUCTURE MALTA	CHIEF EXECUTIVE OFFICER: Ing. F. Azzopardi	PROJECT TITLE: IZ-ZEJTUN	
	ARCHITECT: D.V.	DRAWING TITLE: P/O TRIQ DWIEMES SITE PLAN	
	CHECKED BY: -	DATE: APRIL 2018	FILE No: -	DRAWING No: RD/117/18
PROJECT No.: -	DRAWN BY: M.B.	SHEET SIZE: A4	SCALE: 1 : 2500	REVISION: A	SHEET No: 2

P:\Design\Common Area\Traffic Management\2018\Zejtun\2018 Zejtun.DWG