
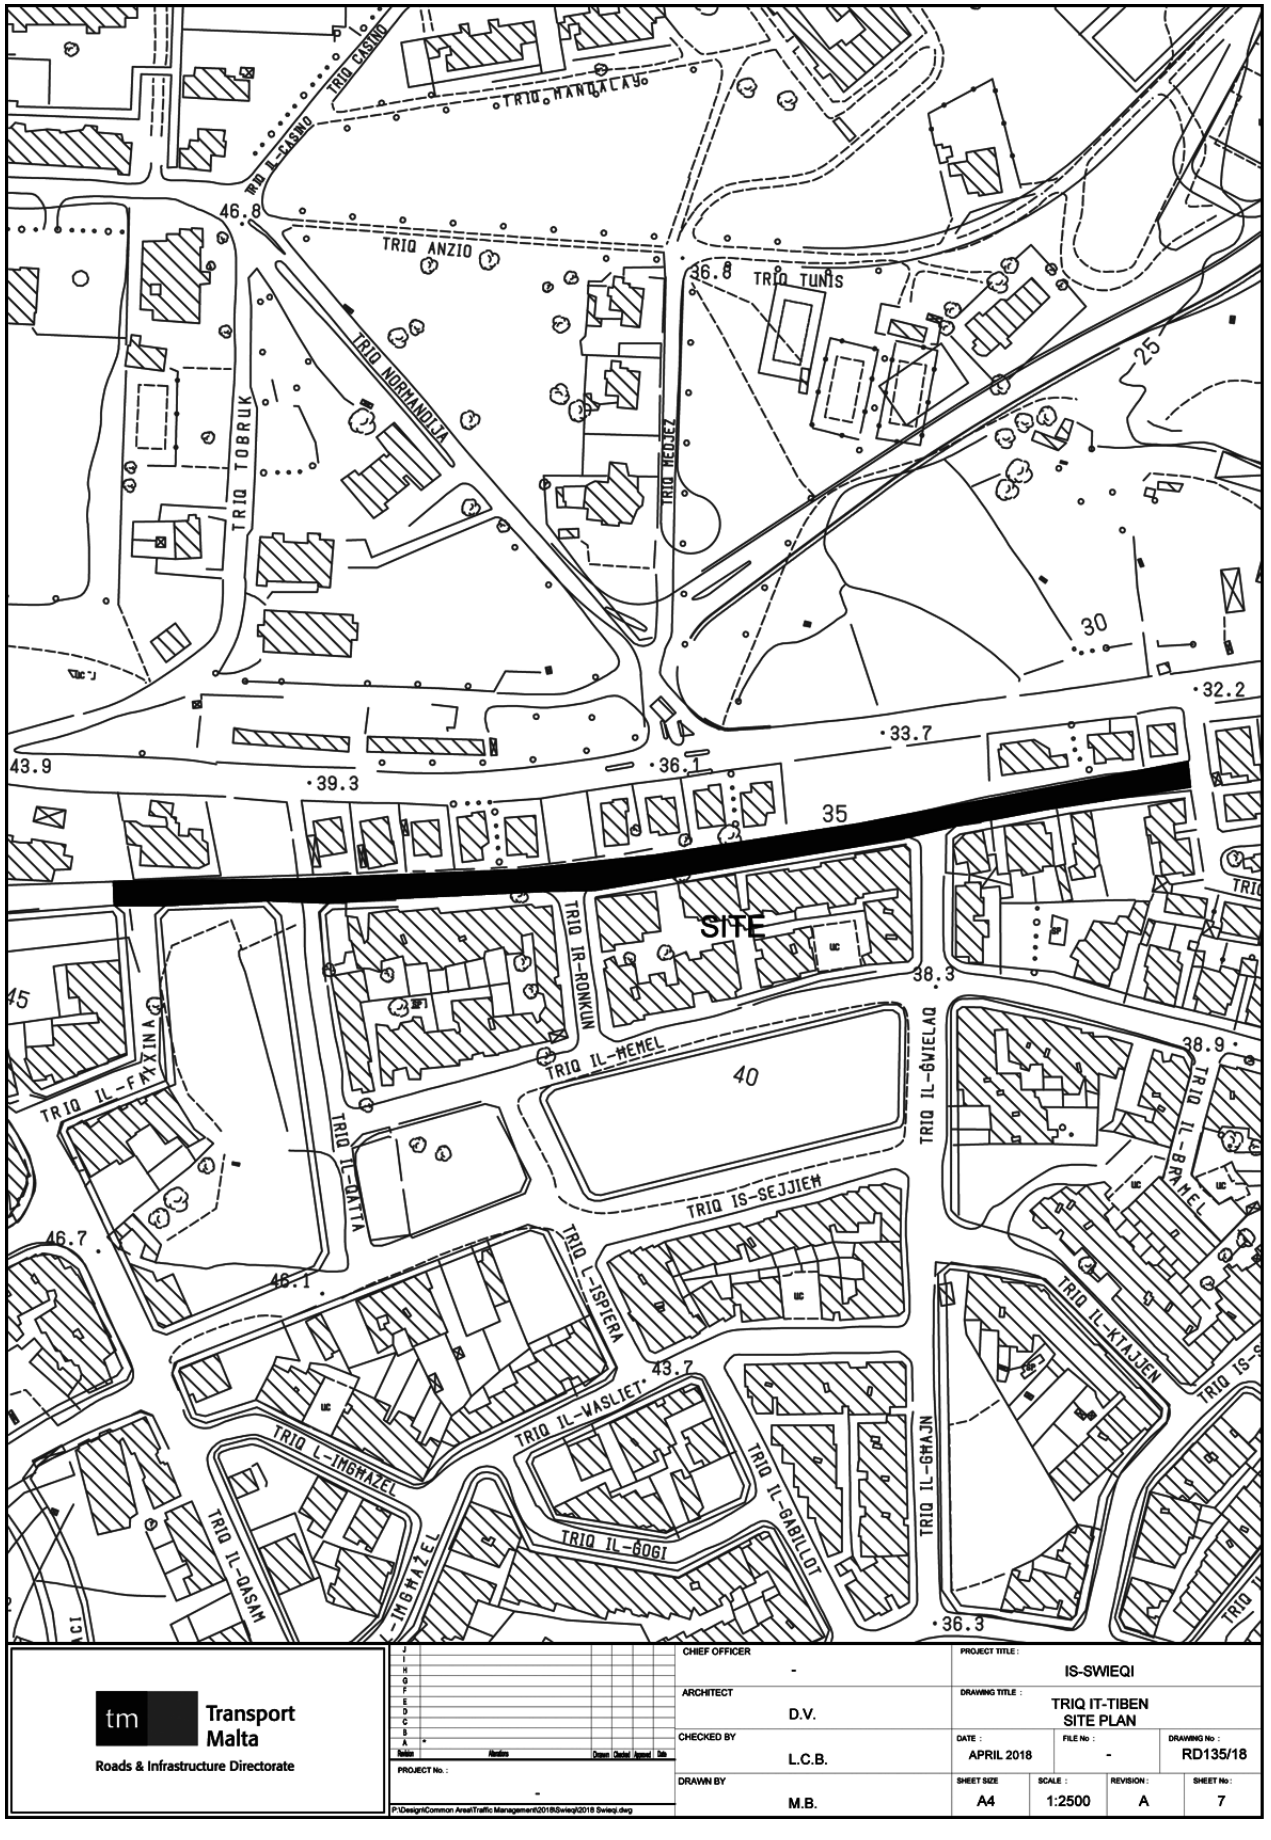


Transport Malta
Roads & Infrastructure Directorate

CHIEF OFFICER: -	PROJECT TITLE: IS-SWIEQI				
ARCHITECT: D.V.	DRAWING TITLE: TRIQ IT-TIBEN SITE PLAN				
CHECKED BY: L.C.B.	DATE: APRIL 2018	FILE No: -	DRAWING No: RD135/18		
DRAWN BY: M.B.	SHEET SIZE: A4	SCALE: 1:2500	REVISION: A	SHEET No: 7	

PROJECT No.: -

P:\Design\Common Area\Traffic Management\2018\Swieqi\2018 Swieqi.dwg

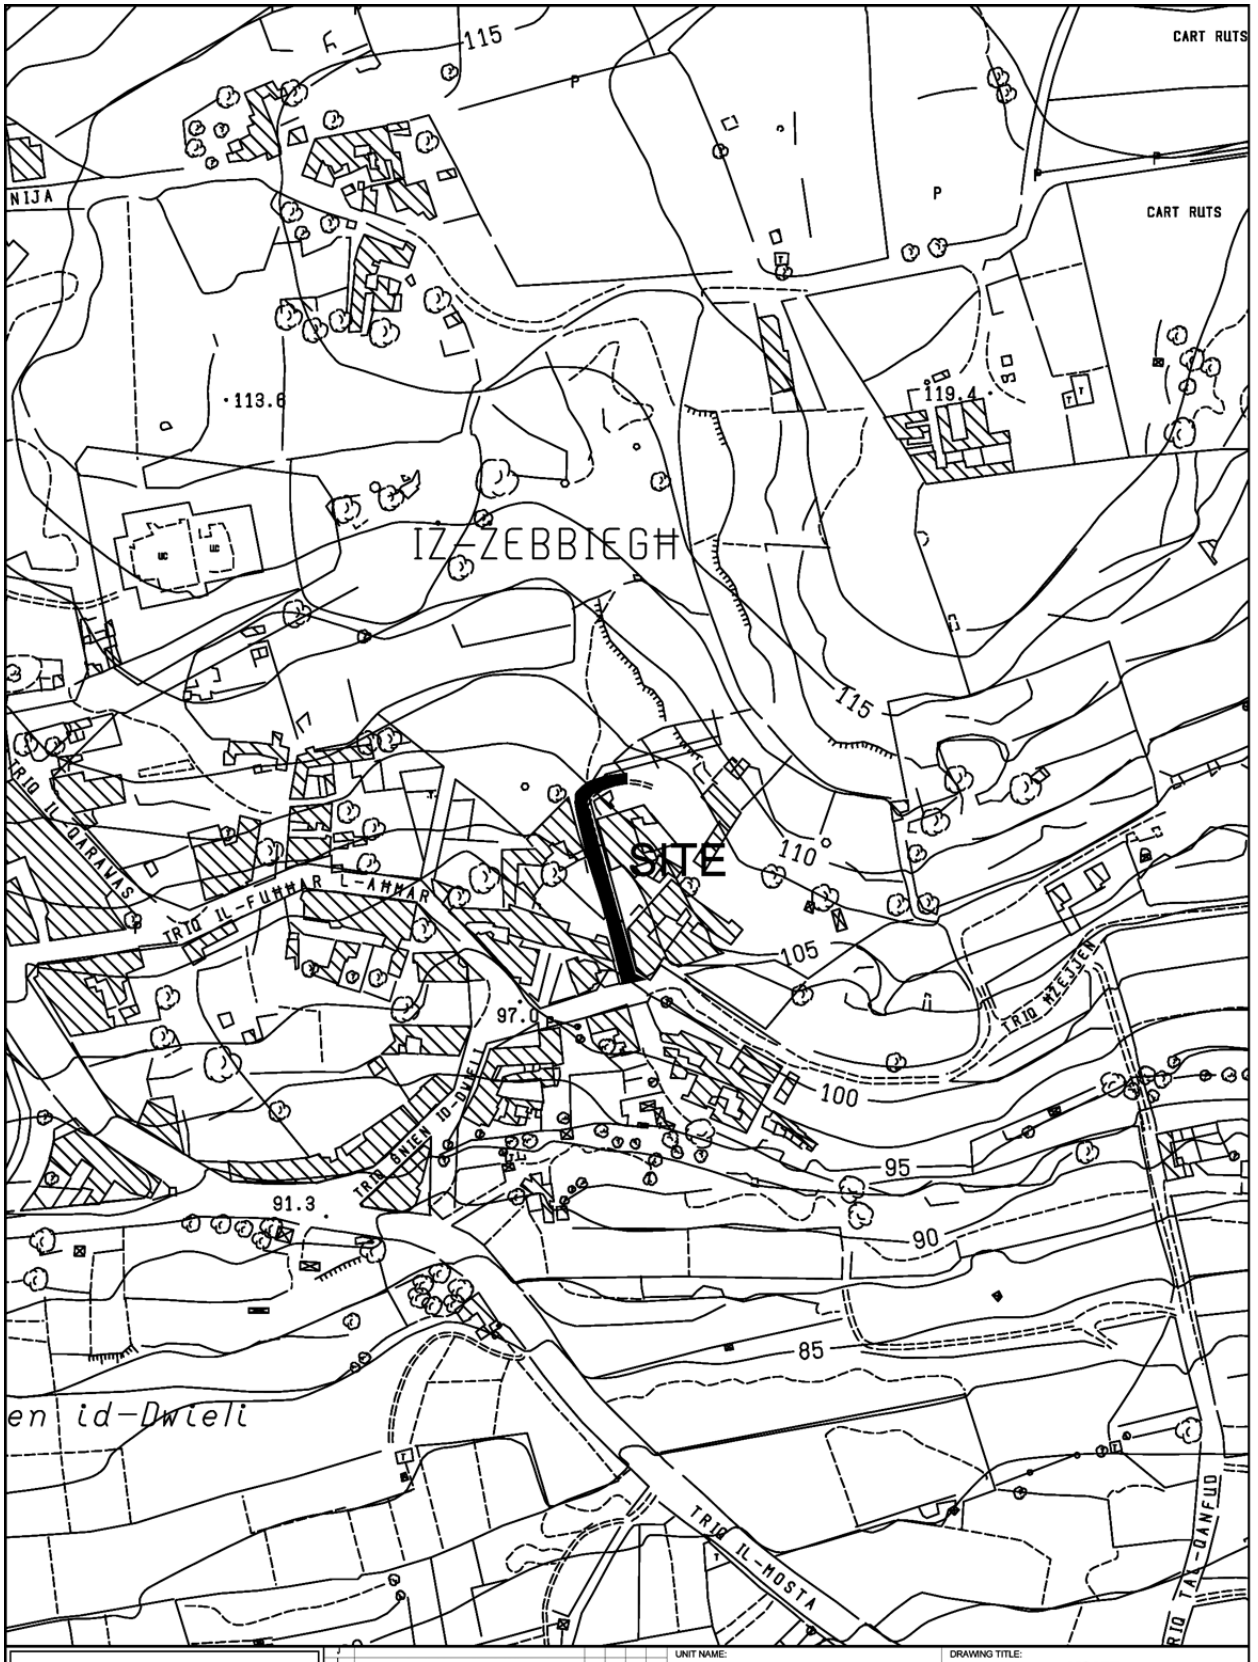


INFRASTRUCTURE MALTA

CHIEF EXECUTIVE OFFICER:
Ing. Fredrick Azzopardi

S:\Traffic Management\2020\Mgarr\2020 Mgarr.dwg

UNIT NAME: IMPLEMENTATION		DRAWING TITLE: MGARR p/o TRIQ RAS IL-GEBEL - SITE PLAN (Extents of Works are not binding but indicative)	
HEAD OF UNIT: L.D.			
PROJECT LEADER: -	DATE: JULY 2020	FILE NO: -	DRAWING NO: IM144/20
DRAWN BY: -	SHEET SIZE: A4	SCALE: 1:2500	REVISION: A / PAGE NO: 5

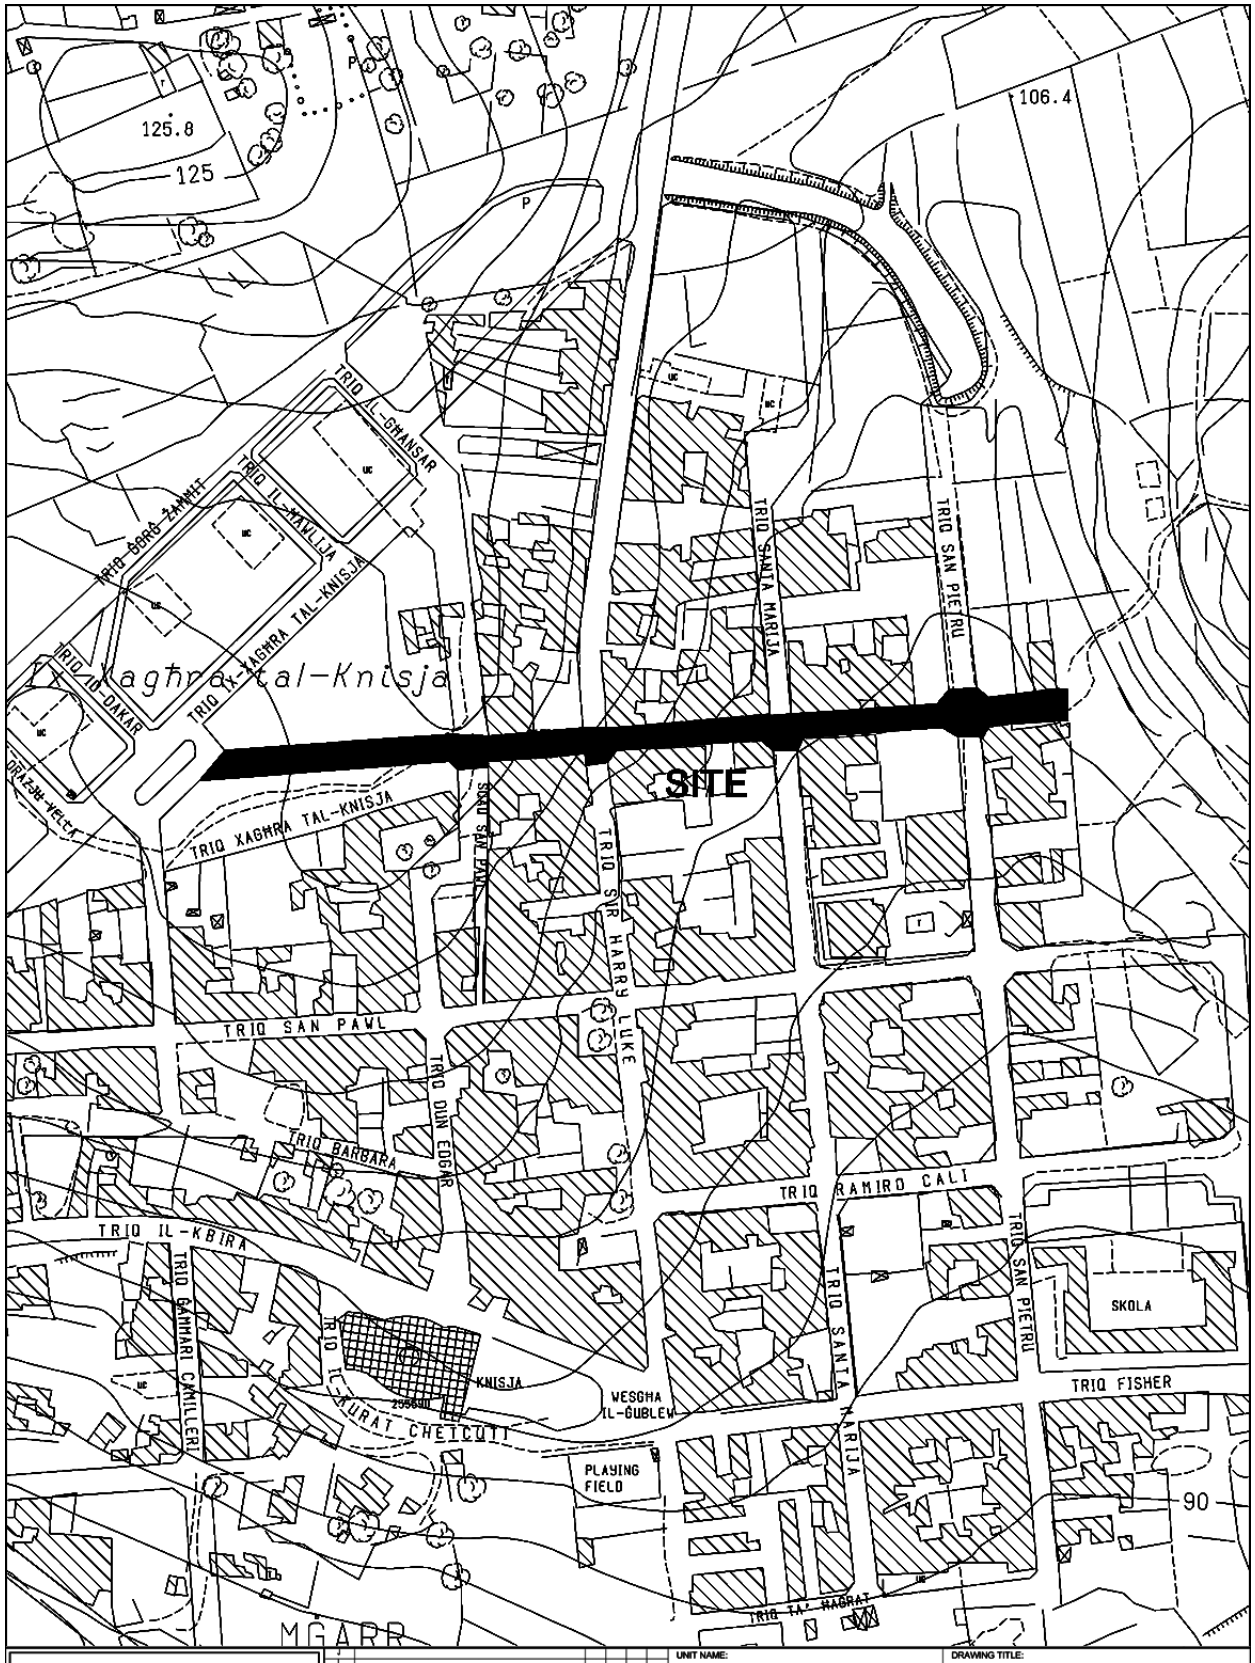


INFRASTRUCTURE MALTA

UNIT NAME: REGIONS	DRAWING TITLE: MGARR TRIQ SAN FILIPPU (Extents of Works are not binding but indicative)			
HEAD OF UNIT: D.VASSALLO				
PROJECT LEADER: -	DATE: FEBRUARY 2019	FILE NO: -	DRAWING NO: RD138/19	
DRAWN BY: A.S.	SHEET SIZE: A4	SCALE: 1:2500	REVISION: A	PAGE NO: 1

CHIEF EXECUTIVE OFFICER: Ing. Fredrick Azzopardi

N:\Design\Common Area\Traffic Management\2019\Mgarr.dwg

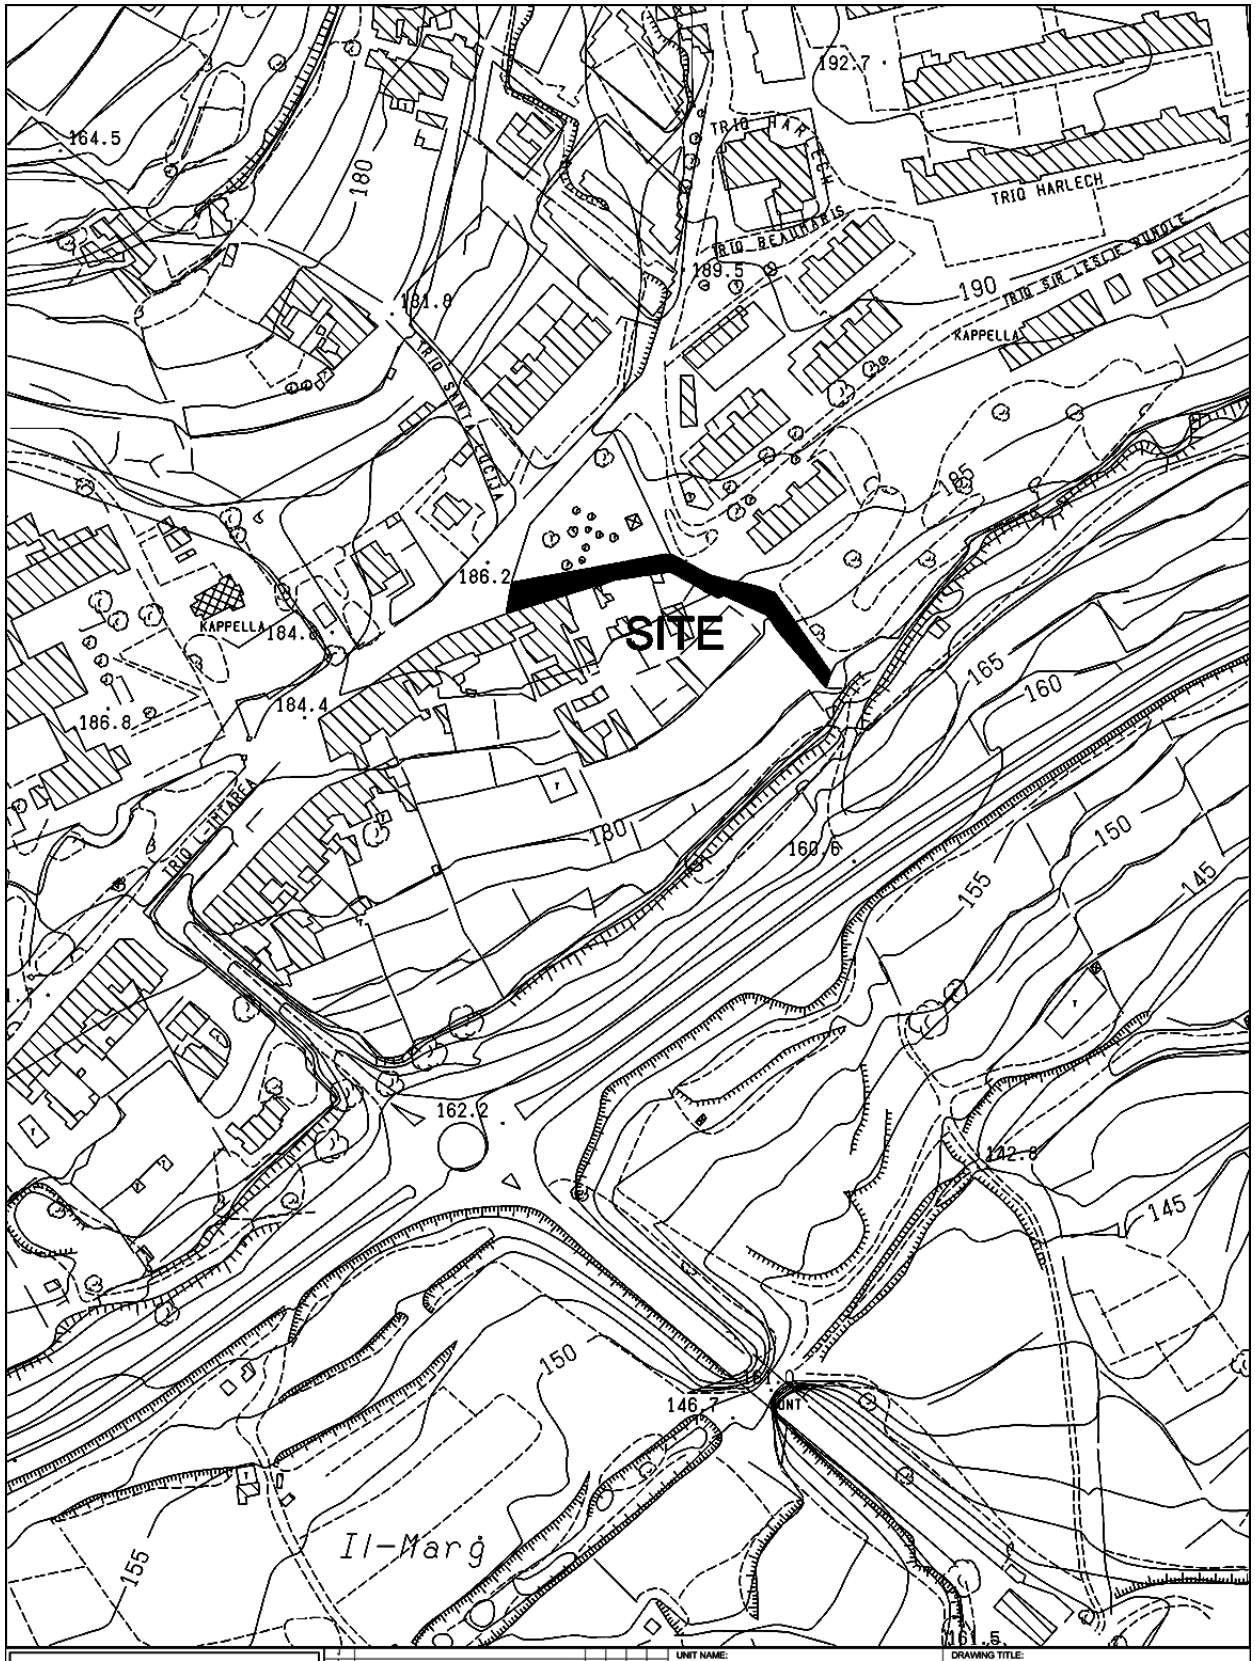

INFRASTRUCTURE MALTA

Revised	Revisions	Drawn	Checked	Approved	Date
J					
H					
G					
F					
E					
D					
C					
B					
A	-				

CHIEF EXECUTIVE OFFICER: Ing. Fredrick Azzopardi

N:\Design\Common Area\Traffic Management\2019\Mtarfa.dwg

UNIT NAME: REGIONS

HEAD OF UNIT: D.VASSALLO

PROJECT LEADER: -


DRAWN BY: A.S.

DRAWING TITLE: MTARFA

TRIQ FRANS GALEA
(Extents of Works are not binding but indicative)


DATE:	FILE NO:	DRAWING NO:
FEBRUARY 2019	-	RD156/19

SHEET SIZE:	SCALE:	REVISION:	PAGE NO:
A4	1:2500	A	2

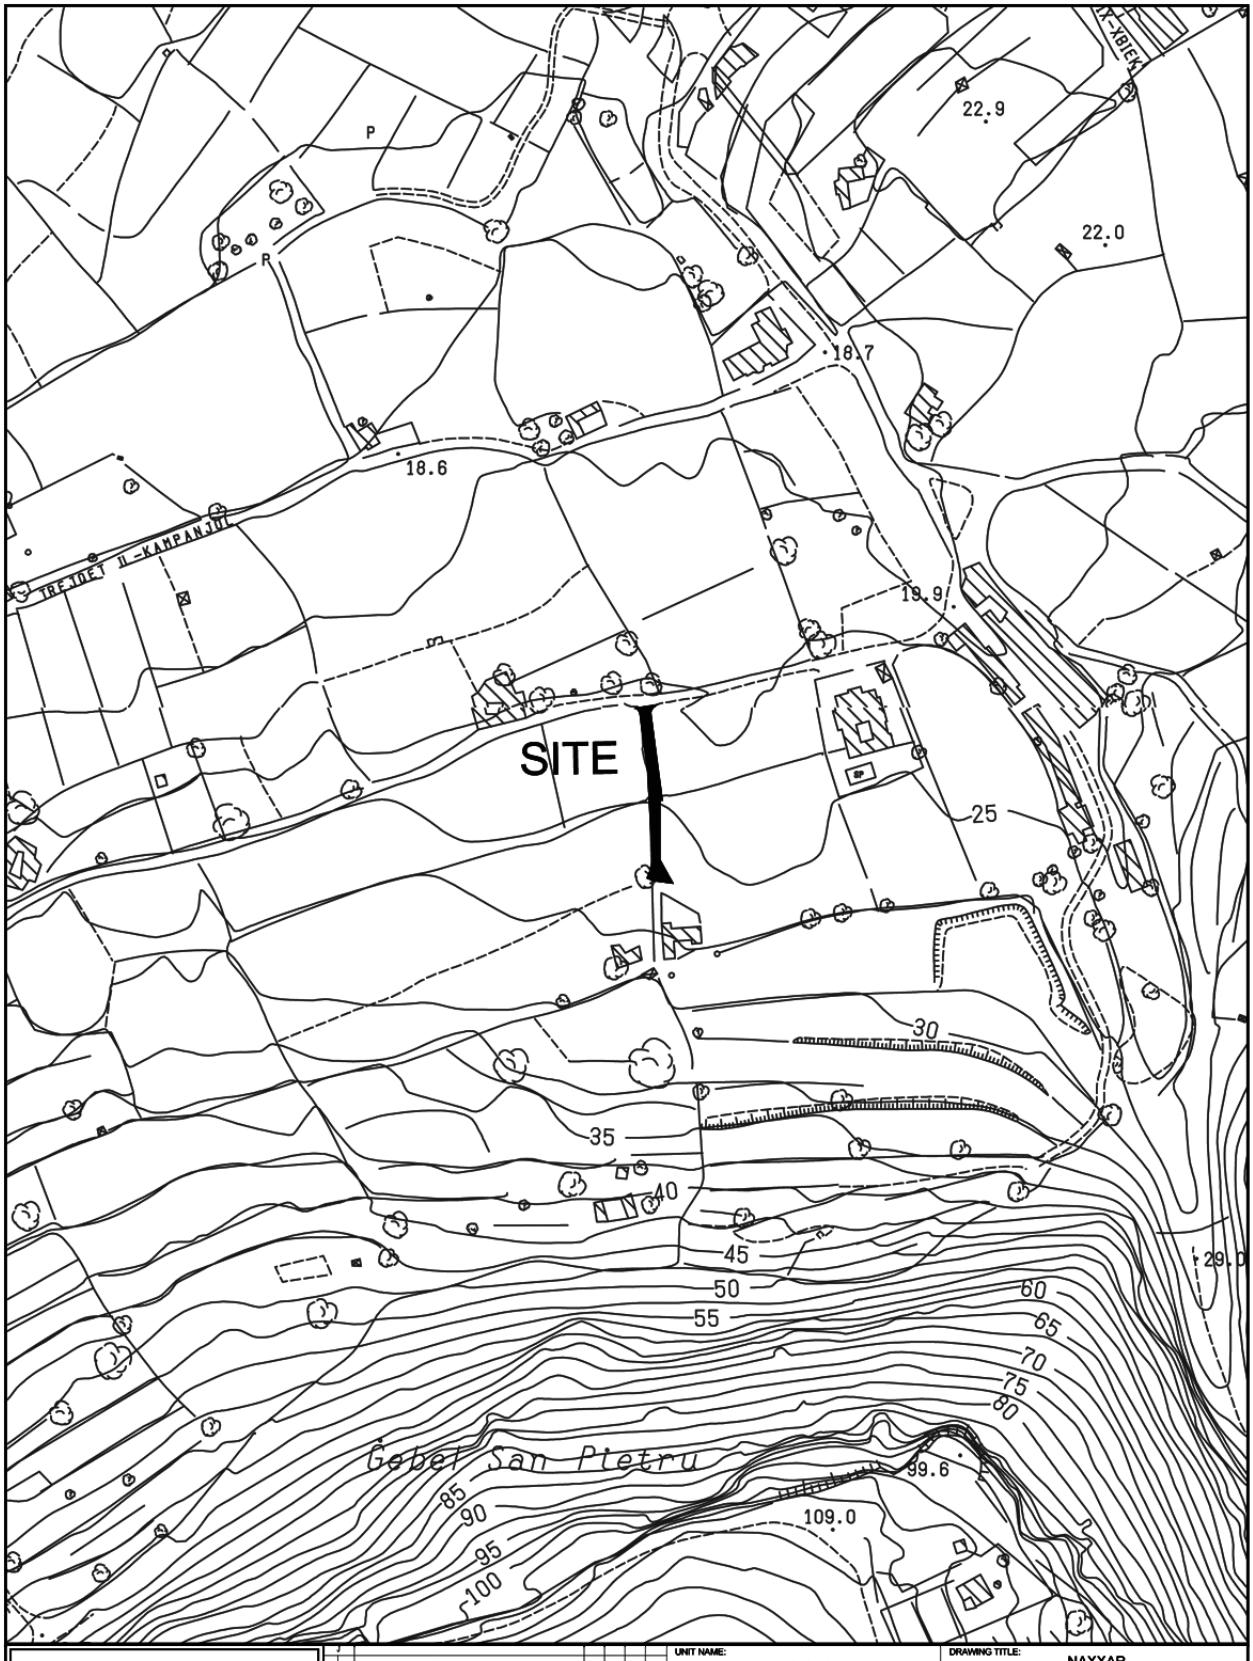

INFRASTRUCTURE MALTA

CHIEF EXECUTIVE OFFICER: Ing. Fredrick Azzopardi	UNIT NAME: REGIONS	DRAWING TITLE: NAXXAR TRIQ IL-MAGHTAB SITE PLAN (Extents of works AREN't binding but indicative)		
COMPUTER PATH: N:\ Design\Common Area\Traffic Management\2019\Naxxar	HEAD OF UNIT: D.Vassallo			
	PROJECT LEADER: -	DATE: 14th Febr. 2019	FILE NO: -	DRAWING NO: RD/52/19
	DRAWN BY: L.B.	SHEET SIZE: A4	SCALE: 1 : 2500	REVISION: A / PAGE NO: 1 of 1

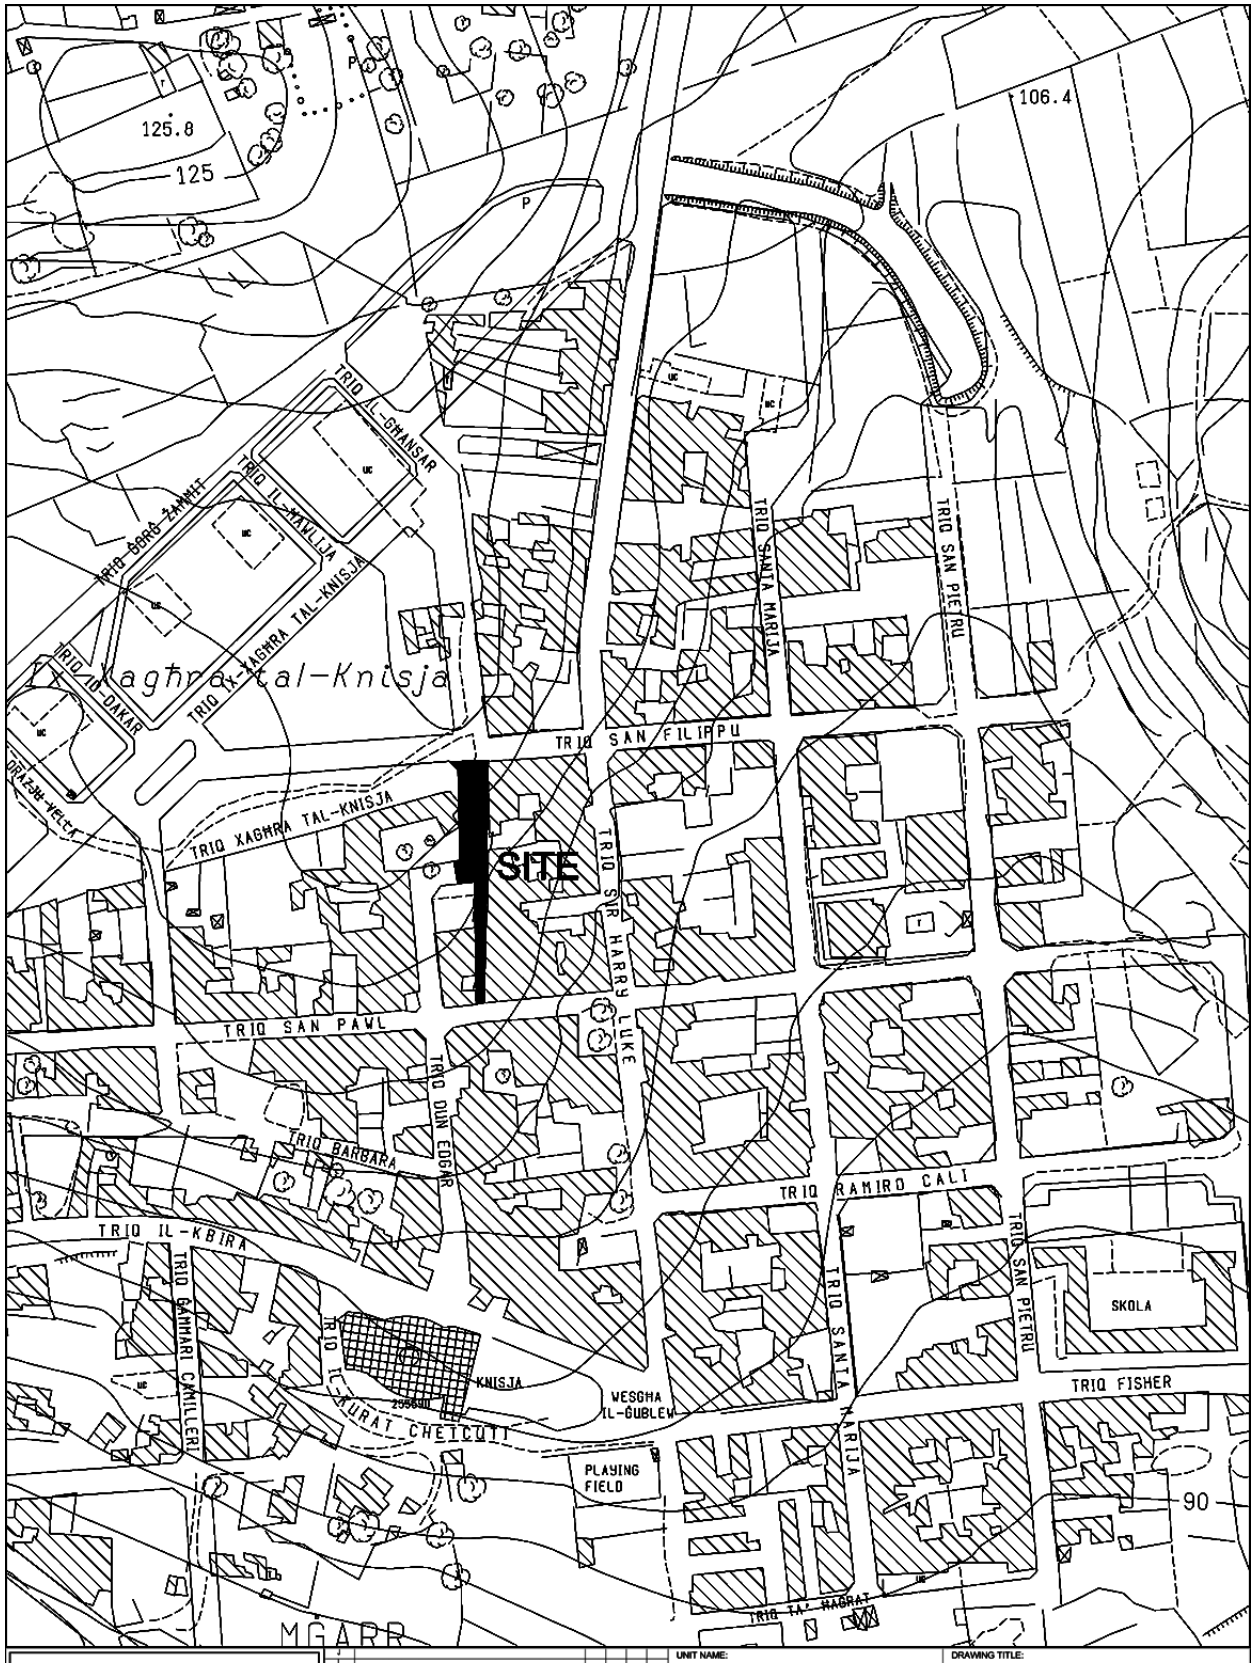


INFRASTRUCTURE MALTA

CHIEF EXECUTIVE OFFICER:
Ing. Fredrick Azzopardi

N:\Design\Common Area\Traffic Management\2019\Mgarr.dwg

UNIT NAME: REGIONS	DRAWING TITLE: MGARR TRIQ DUN GUZEPP MICALLEF (Extents of Works are not binding but indicative)
HEAD OF UNIT: D.VASSALLO	
PROJECT LEADER: -	DATE: FEBRUARY 2019 / FILE NO: - / DRAWING NO: RD139/19
DRAWN BY: A.S.	SHEET SIZE: A4 / SCALE: 1:2500 / REVISION: A / PAGE NO: 2

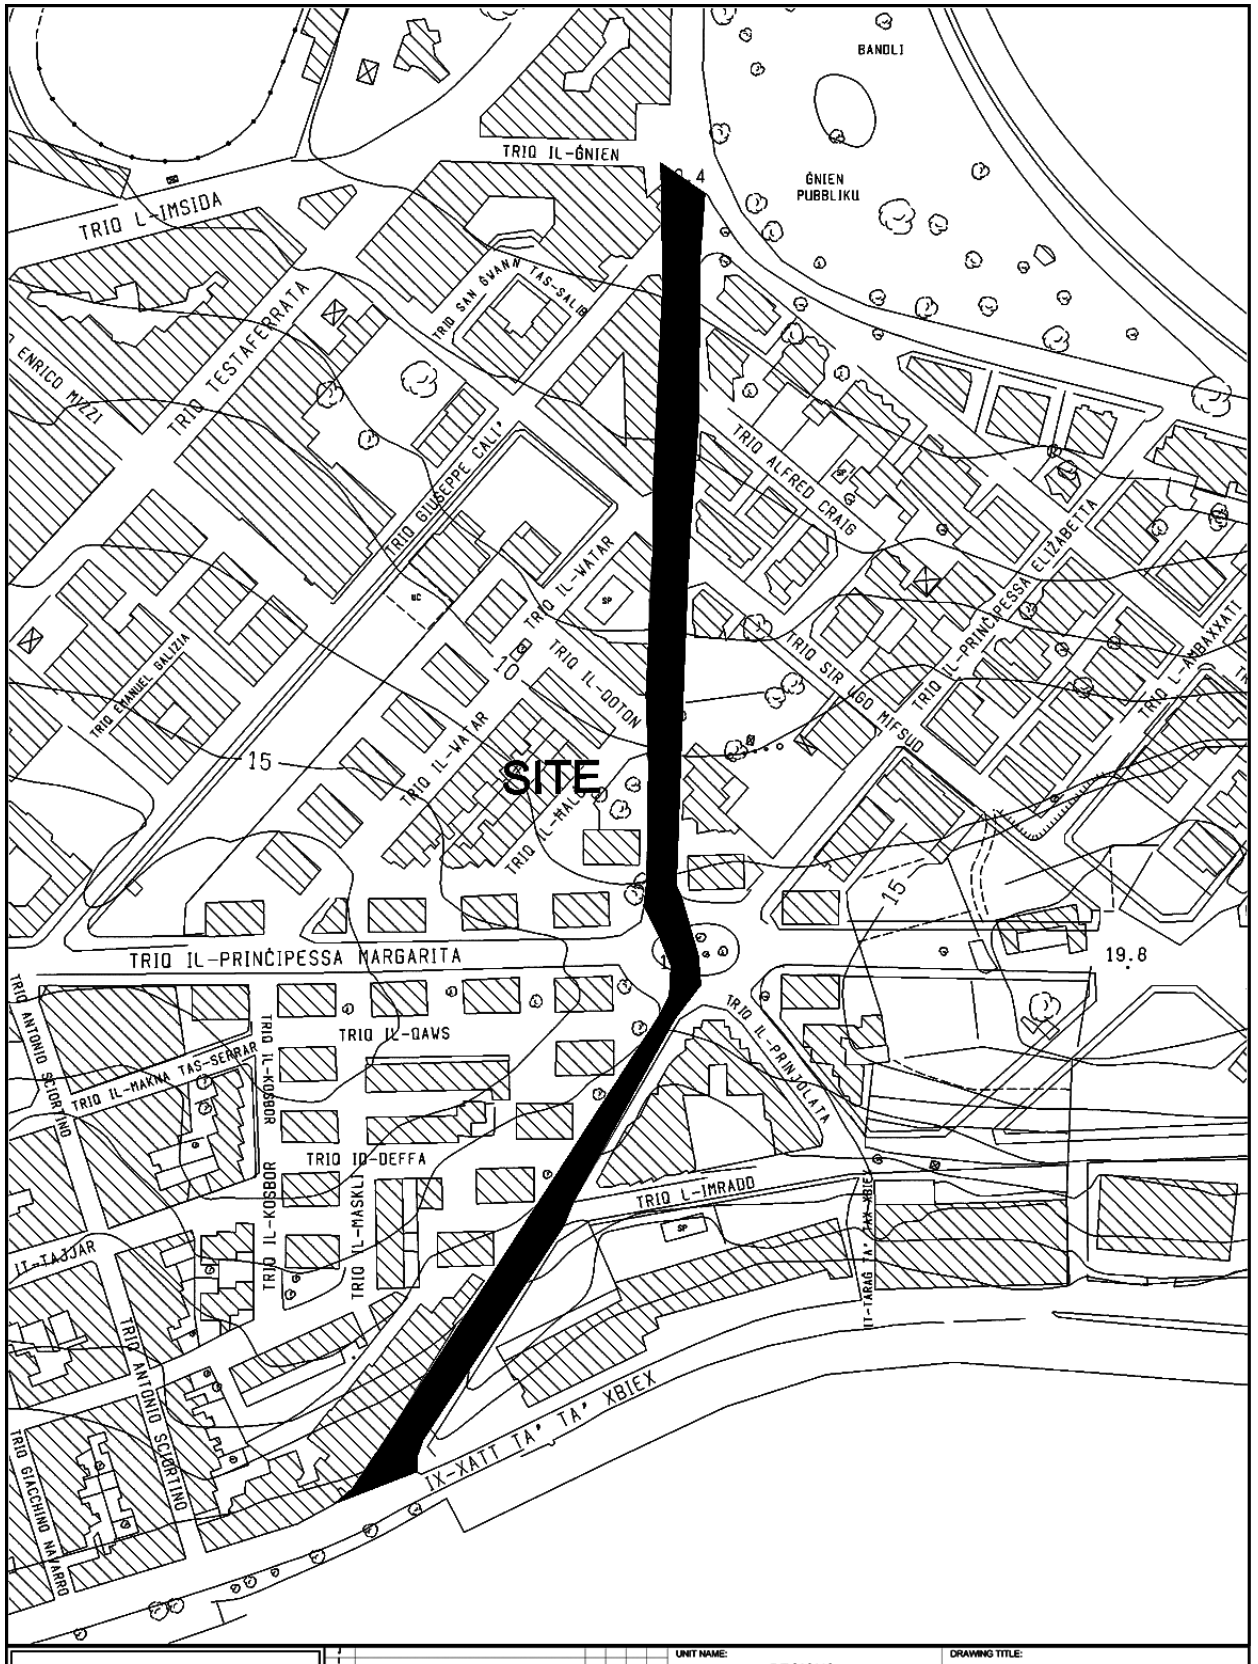


INFRASTRUCTURE MALTA

CHIEF EXECUTIVE OFFICER:
Ing. Fredrick Azzopardi

N:\Design\Common Area\Traffic Management\2019\Ta Xbiex\2019 Ta Xbiex.dwg

UNIT NAME: REGIONS		DRAWING TITLE: TAX-XBIEX TRIQ ABATE RIGORD SITE PLAN (Extents of works aren't binding but Indicative)	
HEAD OF UNIT: D.VASSALLO			
PROJECT LEADER: -	DATE: FEB 2019	FILE NO: -	DRAWING NO: RD/115/19
DRAWN BY: -	SHEET SIZE: A4	SCALE: 1:2500	REVISION: - / PAGE NO: 1

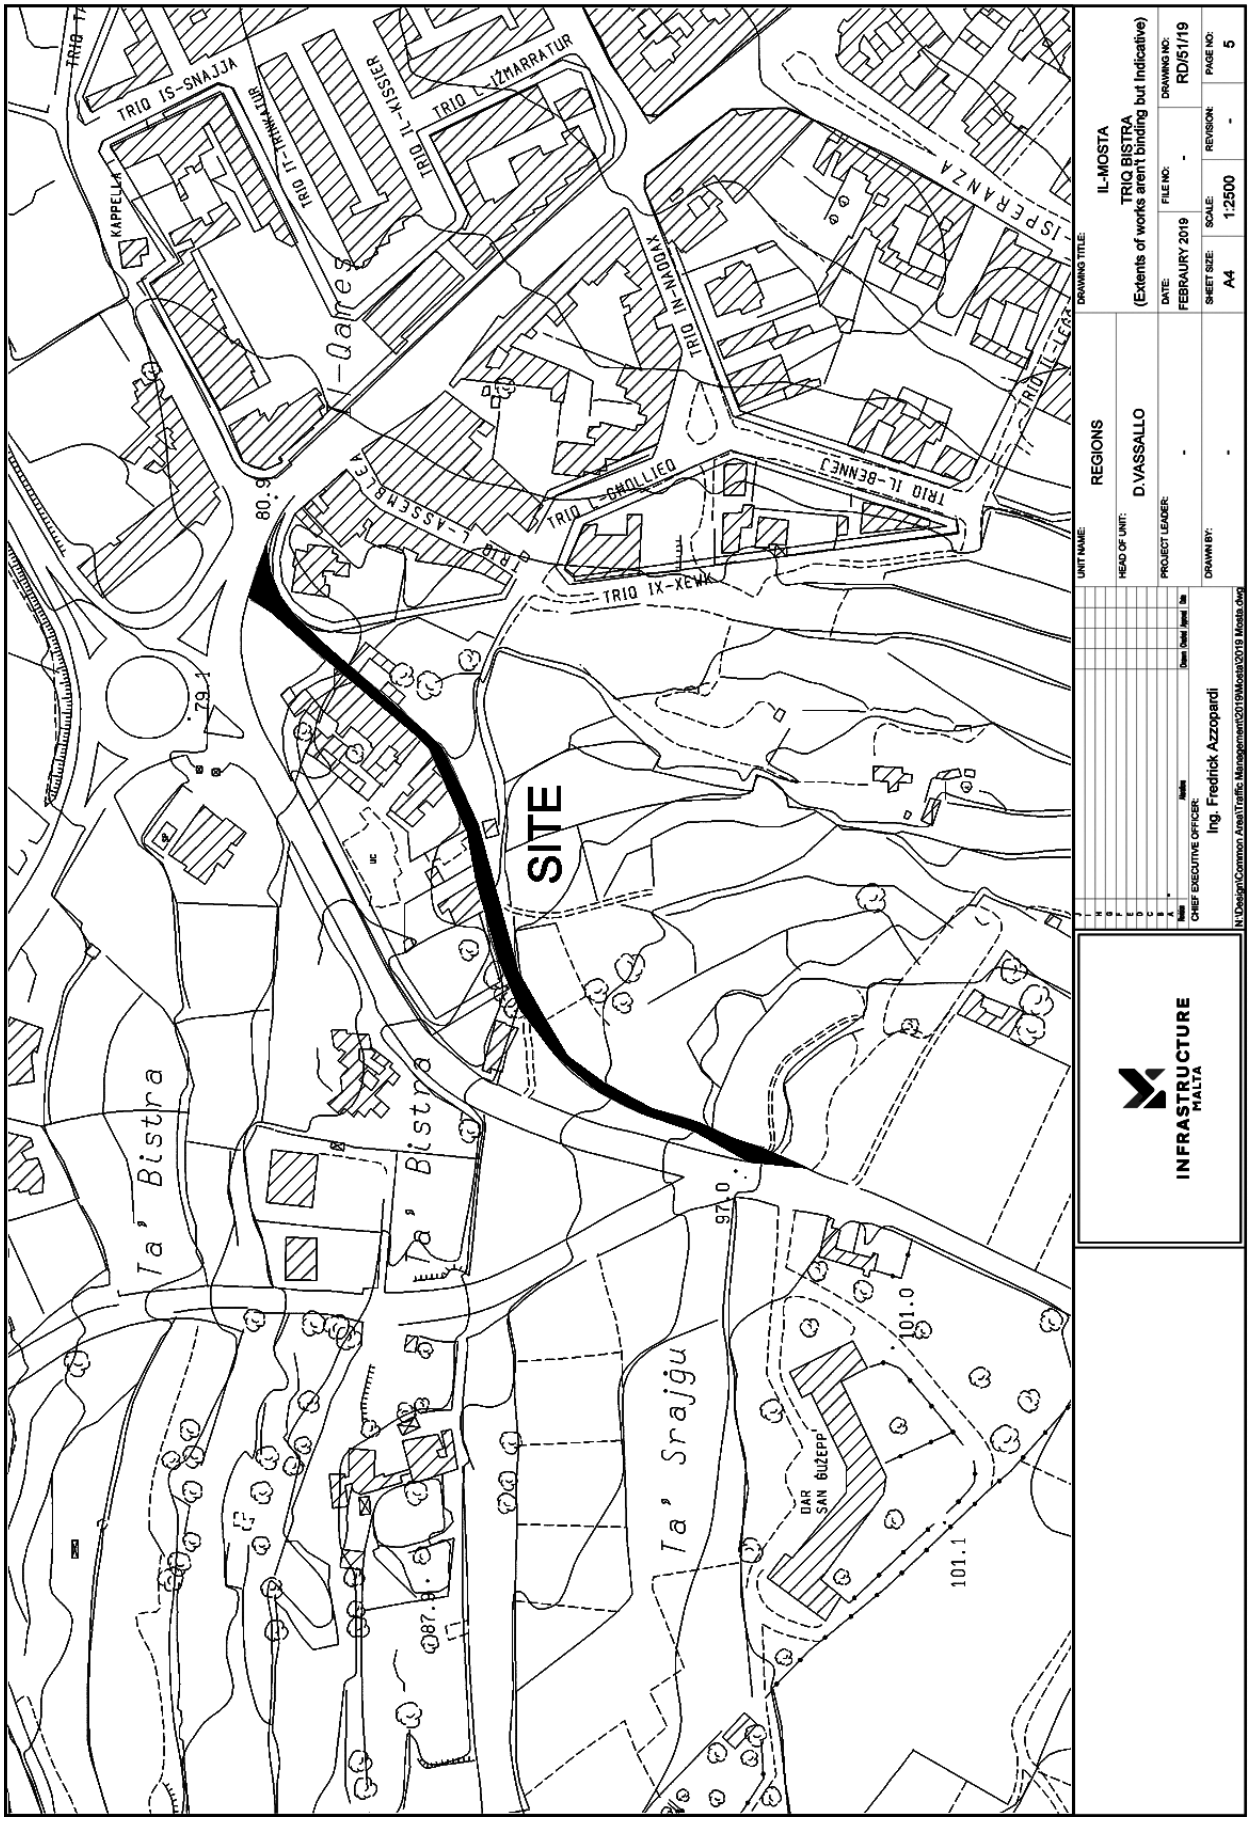
SITE
Ta' Bistra
Ta' Srajgu
TRIQ IS-SNAJJA
KAPPELLA
TRIQ IZ-ZMARRATUR
TRIQ L-ISPERANZA
TRIQ IL-BENNEJ
INFRASTRUCTURE MALTA
UNIT NAME: REGIONS
HEAD OF UNIT: D.VASSALLO
PROJECT LEADER: -
CHIEF EXECUTIVE OFFICER: Ing. Fredrick Azzopardi
DRAWN BY: -
DRAWING TITLE: IL-MOSTA TRIQ BISTRA (Extents of works aren't binding but Indicative)
DATE: FEBRAURY 2019
FILE NO: -
DRAWING NO: RD/51/19
SHEET SIZE: A4
SCALE: 1:2500
REVISION: -
PAGE NO: 5
N:\Design\Common Area\Traffic Management\2019\Mosta\2019 Mosta.dwg