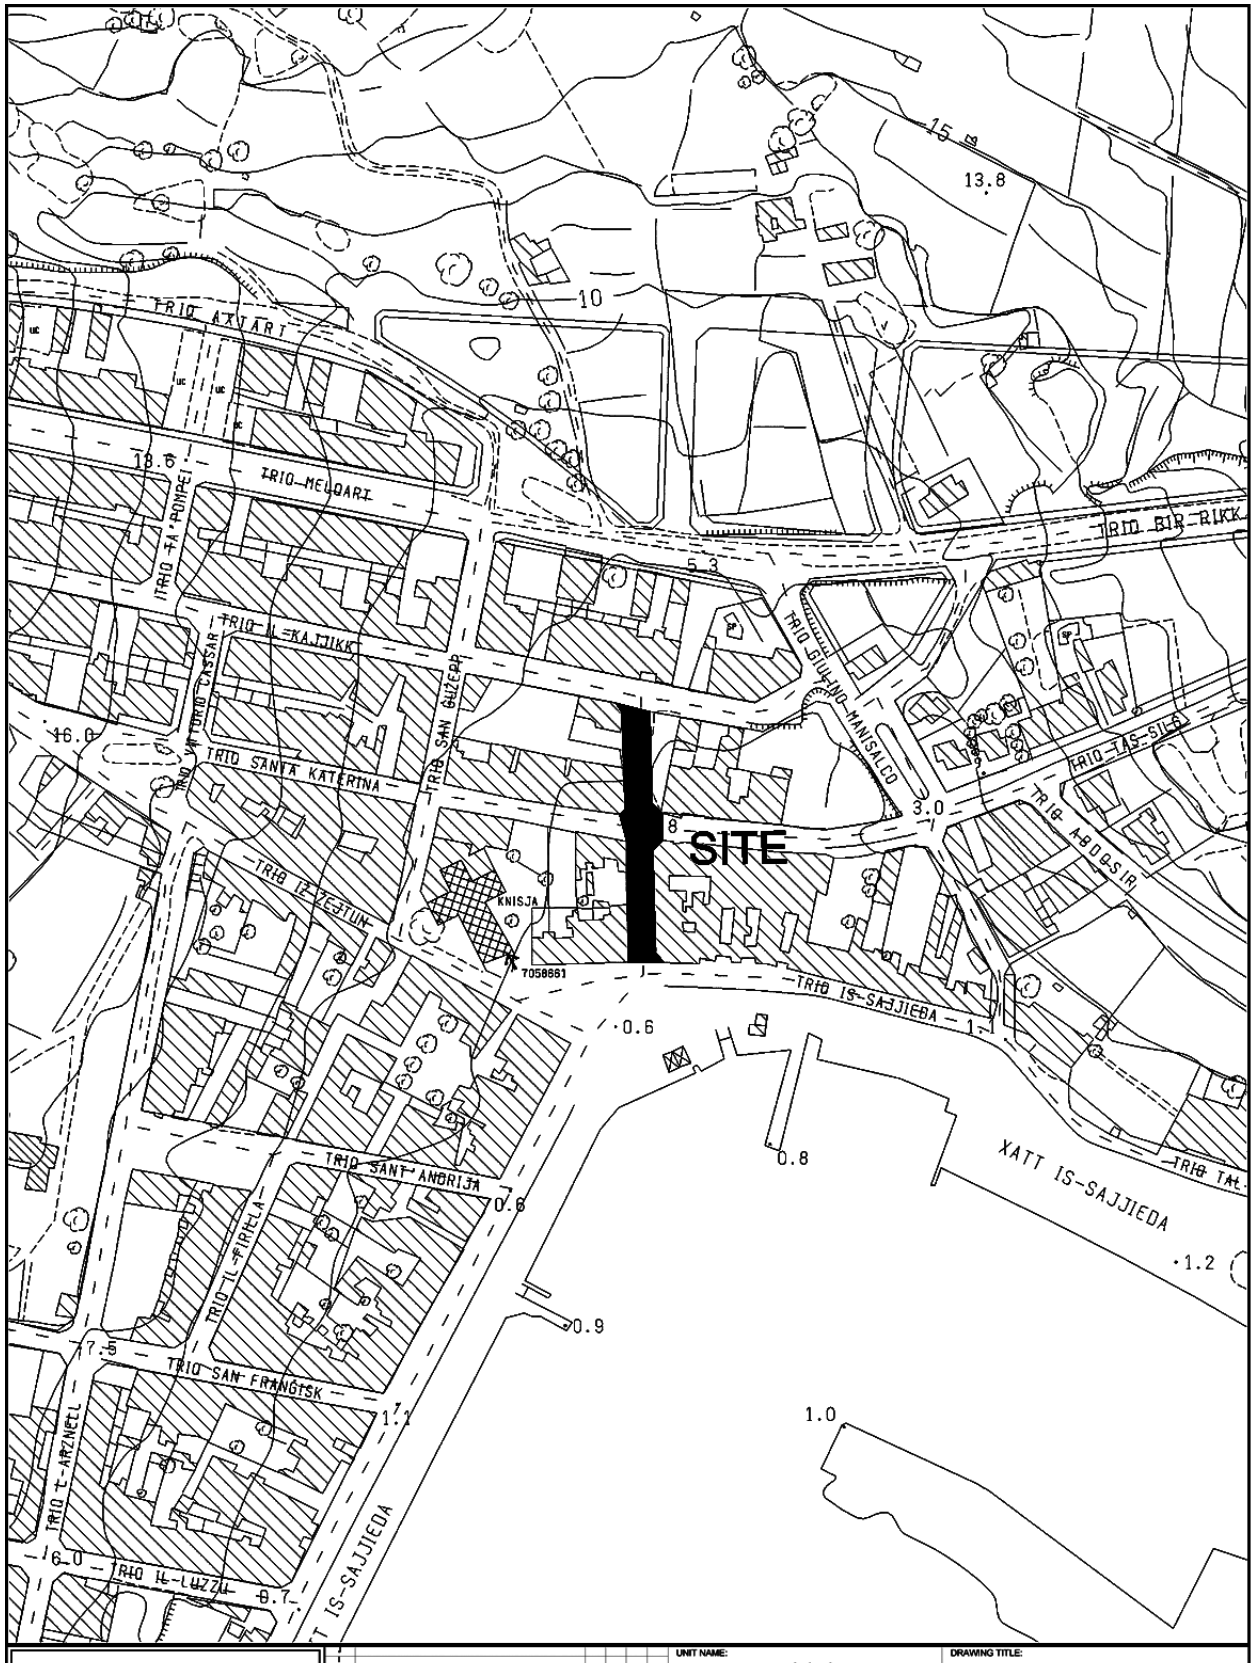
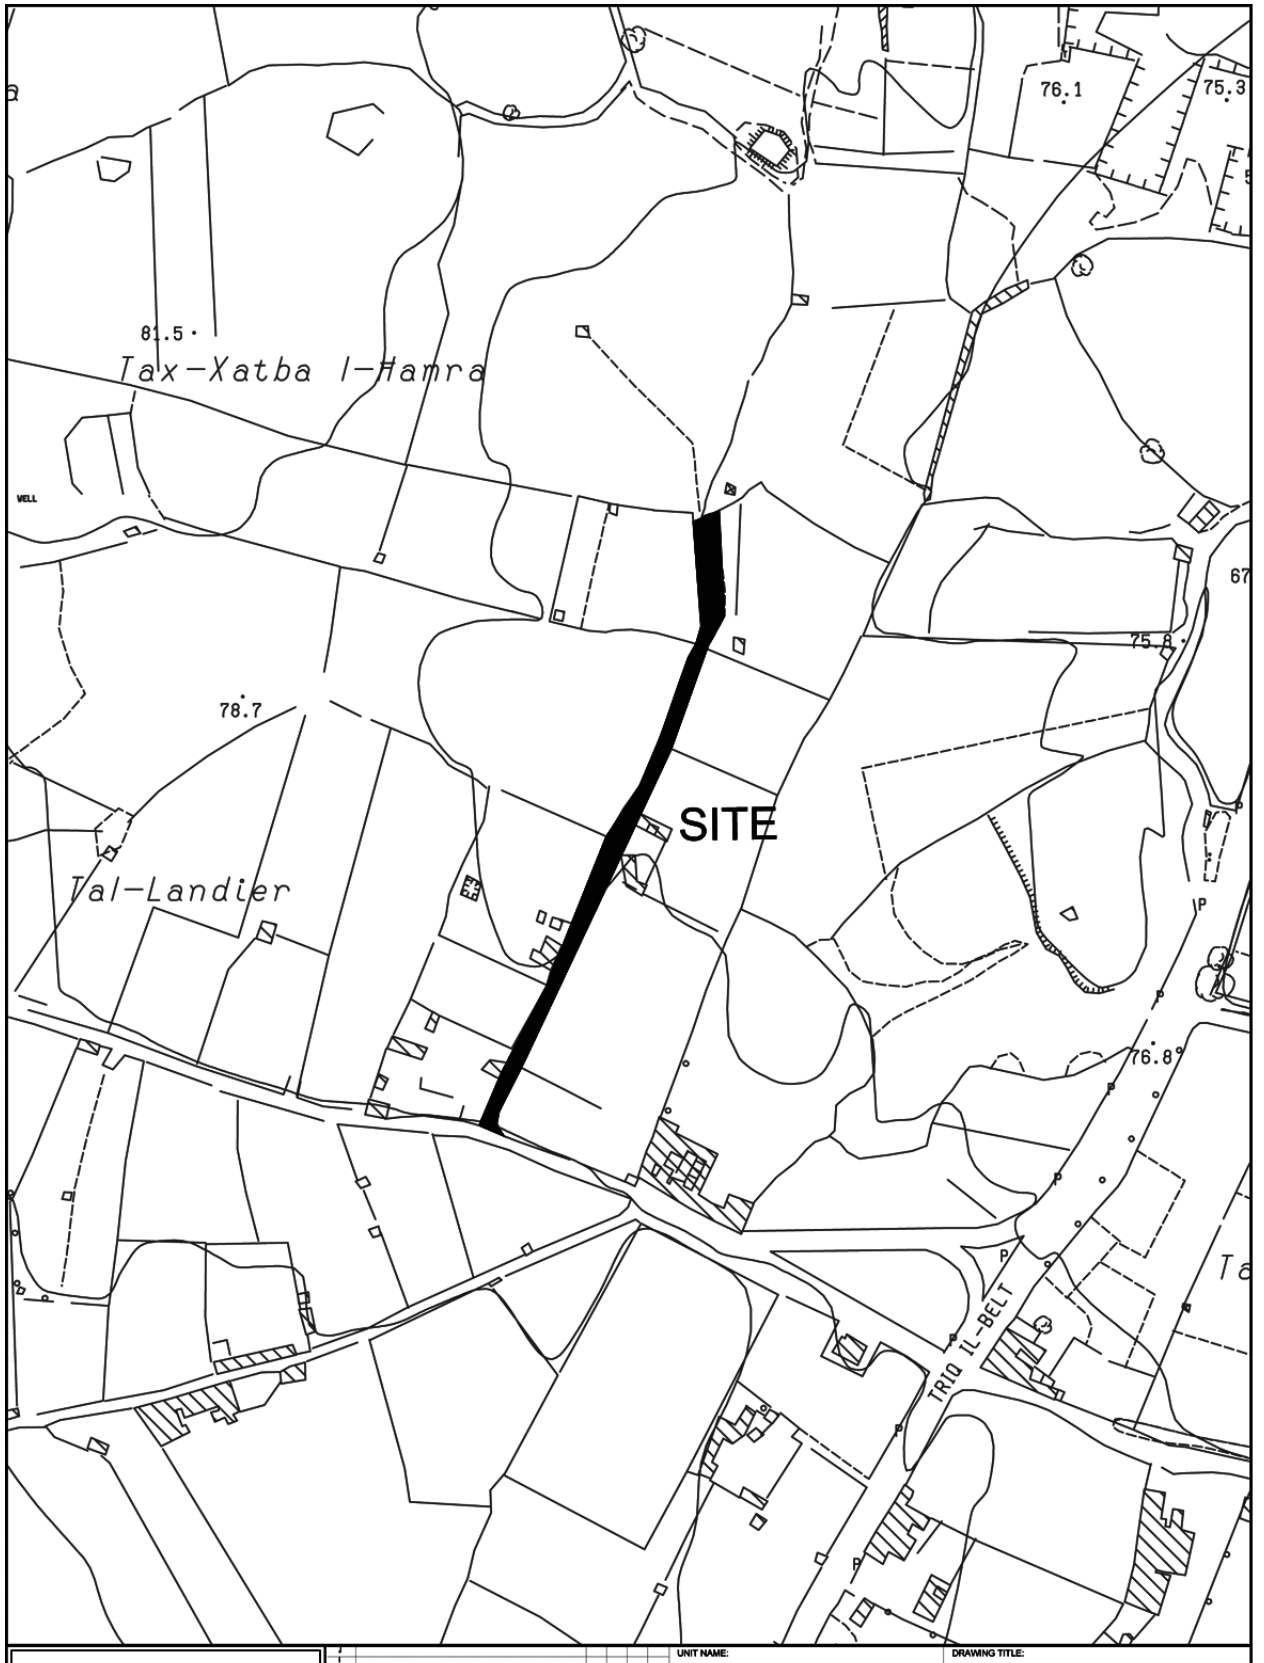



INFRASTRUCTURE MALTA

CHIEF EXECUTIVE OFFICER:
Ing. Fredrick Azzopardi

\\Design\Common Area\Traffic Management\2019\Marsaxlokk\2019 Marsaxlokk.dwg

UNIT NAME: REGIONS	DRAWING TITLE: MARSAXLOKK TRIQ DUNCAN SITE PLAN (Extents of works aren't binding but Indicative)		
HEAD OF UNIT: D.VASSALLO			
PROJECT LEADER: -	DATE: FEB 2019	FILE NO: -	DRAWING NO: RD/72/19
DRAWN BY: -	SHEET SIZE: A4	SCALE: 1:2500	REVISION: -	PAGE NO: 4


76.1
75.3
81.5
Tax-Xatba l-Hamra
WELL
67
75.8
78.7
SITE
Tal-Landier
76.8
TRIQ IL-BELT
INFRASTRUCTURE MALTA
CHIEF EXECUTIVE OFFICER:
Ing. Fredrick Azzopardi
N:\Design\Common Area\Traffic Management\2019\Mqabba\2019 Mqabba.dwg
UNIT NAME:
REGIONS
HEAD OF UNIT:
D.VASSALLO
PROJECT LEADER:
-
DRAWN BY:
M.B.
DRAWING TITLE:
L-IMQABBA
SQAQ TAS-SERER SITE PLAN
(Extents of works aren't binding but Indicative)
DATE:
FEBRUARY 2019
FILE NO:
-
DRAWING NO:
RD/174/19
SHEET SIZE:
A4
SCALE:
1:2500
REVISION:
-
PAGE NO:
3

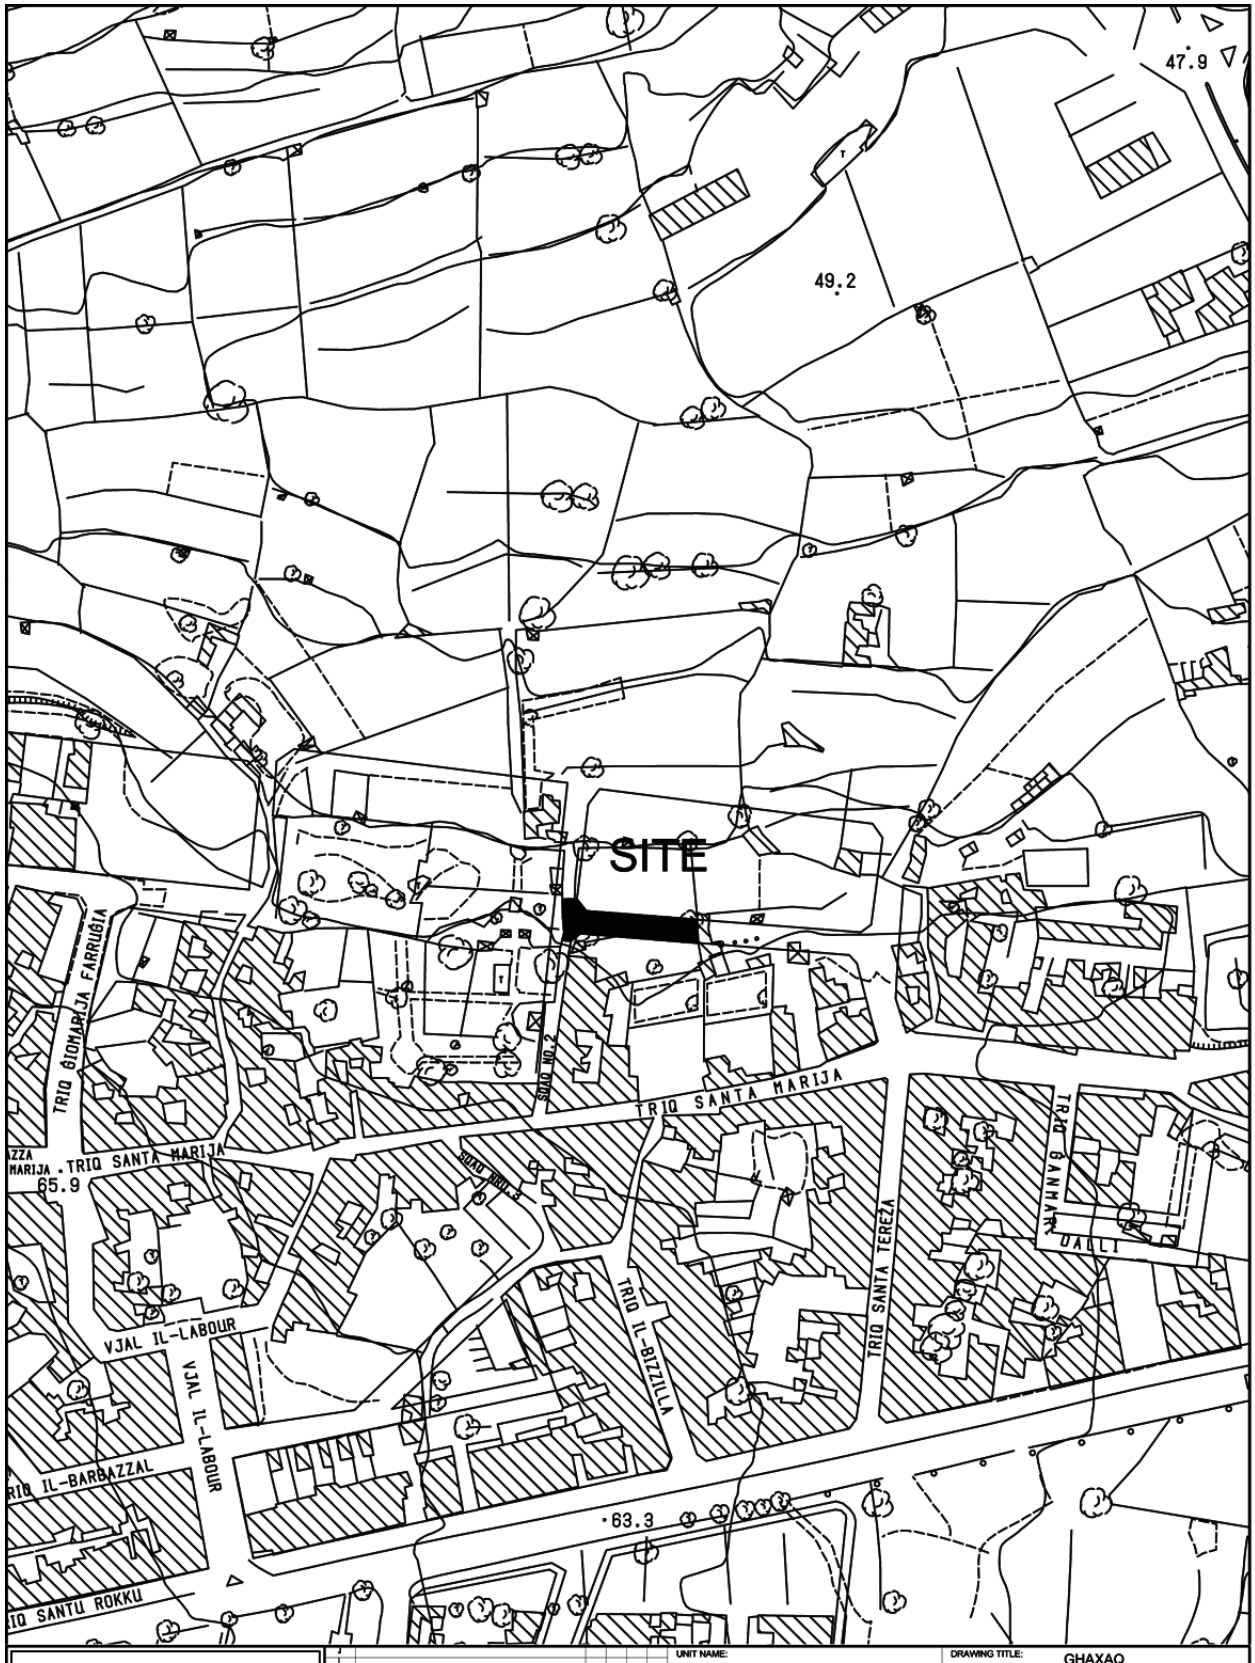

INFRASTRUCTURE MALTA

Revision	Alterations	Drawn	Checked	Approved	Date

CHIEF EXECUTIVE OFFICER: Ing. Fredrick Azzopardi

S:\Traffic Management\2020\Ghaxaq\2020 Ghaxaq.dwg

UNIT NAME: IMPLEMENTATION

HEAD OF UNIT: L.D.


PROJECT LEADER: -

DRAWN BY: -

DRAWING TITLE: GHAXAQ
NEW STREET IN TRIQ TAL-BARKLOR
- SITE PLAN
(Extents of Works are not binding but indicative)

DATE:	FILE NO:	DRAWING NO:
OCT 2020	-	IM189/20

SHEET SIZE:	SCALE:	REVISION:	PAGE NO:
A4	1:2500	A	6

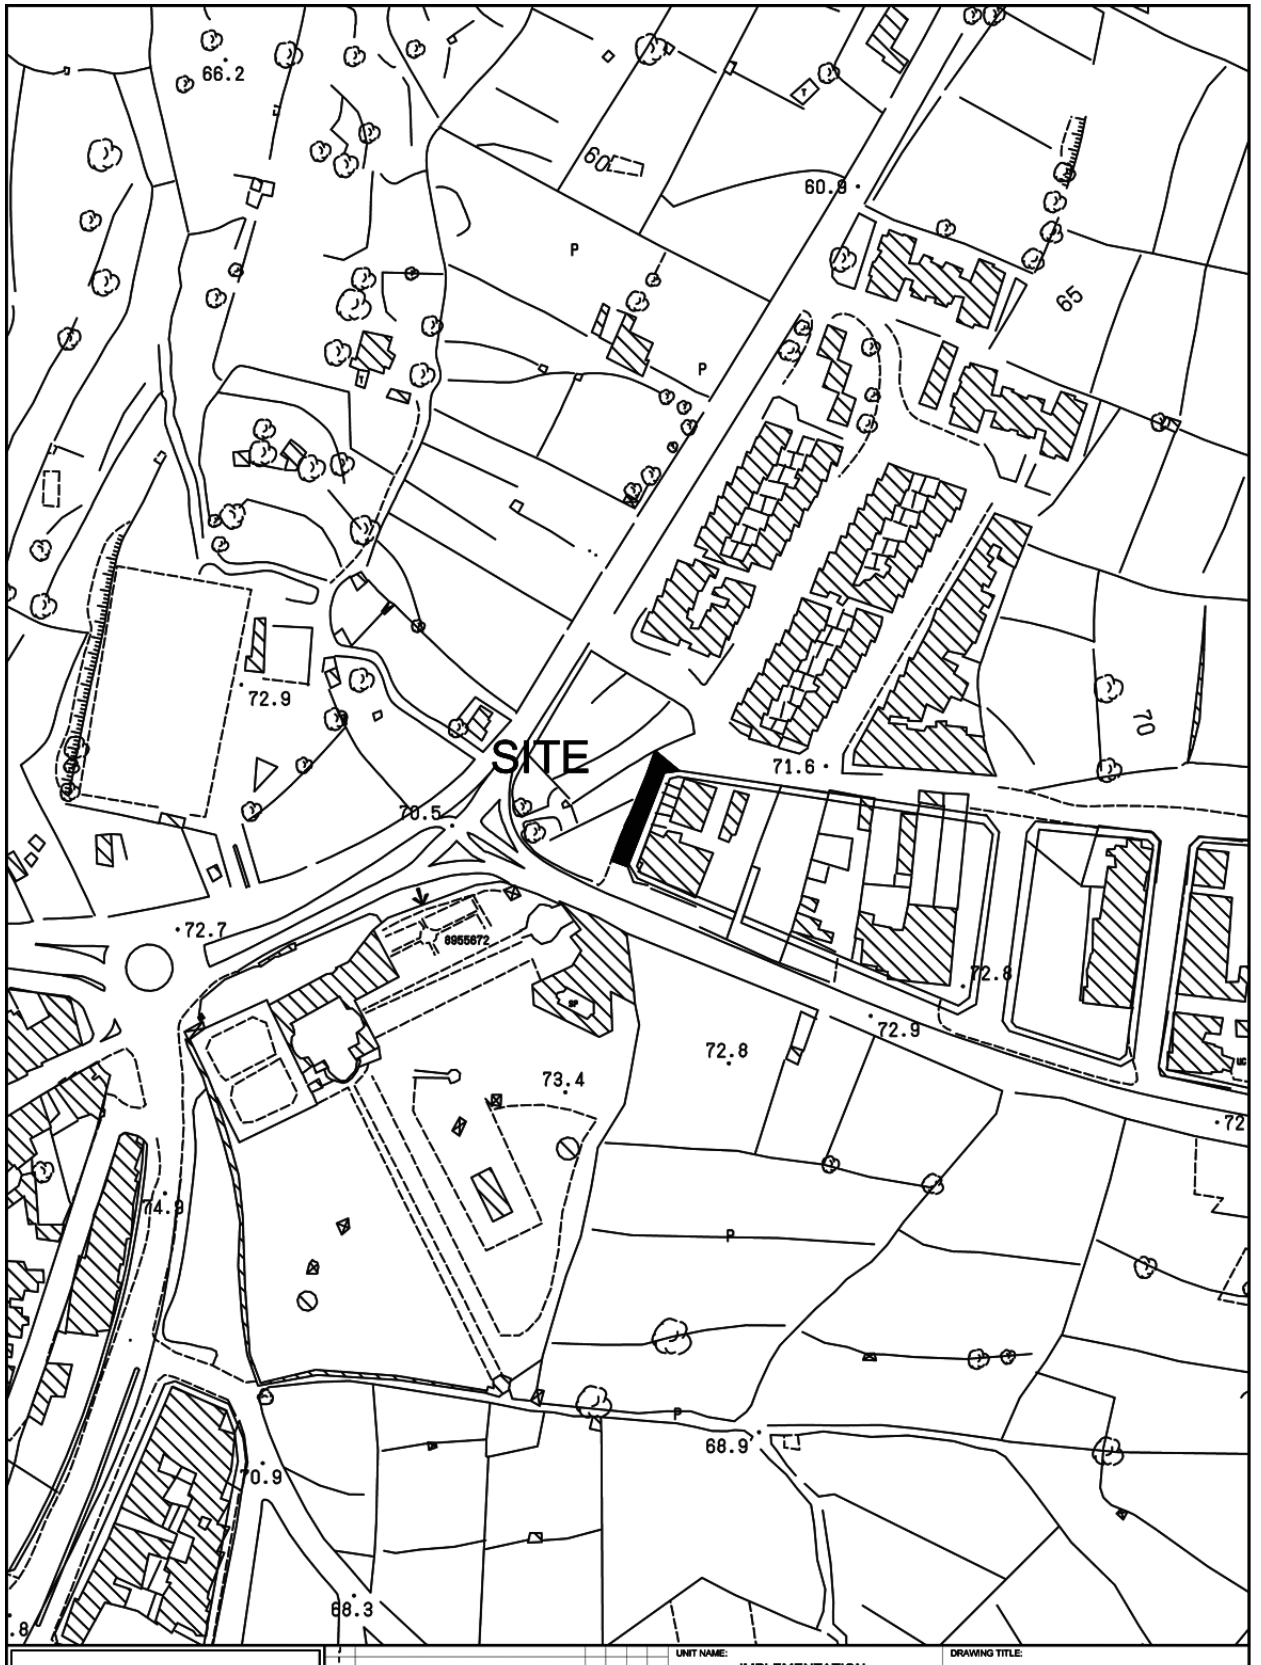

INFRASTRUCTURE MALTA

UNIT NAME: IMPLEMENTATION		DRAWING TITLE: IL-GUDJA p/o TRIQ L-AWREKARJA - SITE PLAN (Extents of Works are not binding but indicative)	
HEAD OF UNIT: L.D.			
PROJECT LEADER: -	DATE: SEP 2020	FILE NO: -	DRAWING NO: IM175/20
DRAWN BY: -	SHEET SIZE: A4	SCALE: 1:2500	REVISION: A / PAGE NO: 5

CHIEF EXECUTIVE OFFICER: Ing. Fredrick Azzopardi

S:\Traffic Management\2020\Gudja\2020 Gudja.dwg



INFRASTRUCTURE MALTA

Revision	Alteration	Drawn	Checked	Approved	Date
J					
I					
H					
G					
F					
E					
D					
C					
B					
A	*				

CHIEF EXECUTIVE OFFICER: Ing. Fredrick Azzopardi

N:\Design\Common Area\Traffic Management\2019\Mellieha\2019 Mellieha.dwg

UNIT NAME: REGIONS

HEAD OF UNIT: D.VASSALLO

PROJECT LEADER: -


DRAWN BY: -


DRAWING TITLE: IL-MELLIEHA

N/S in TRIQ SALVU CAMILLERI SITE PLAN (TRIQ IT-TABIB JOSEPH ATTARD GRECH)
(Extents of works aren't binding but Indicative)

DATE:	FILE NO:	DRAWING NO:
FEB 2019	-	RD58/19

SHEET SIZE:	SCALE:	REVISION:	PAGE NO:
A4	1:2500	-	1

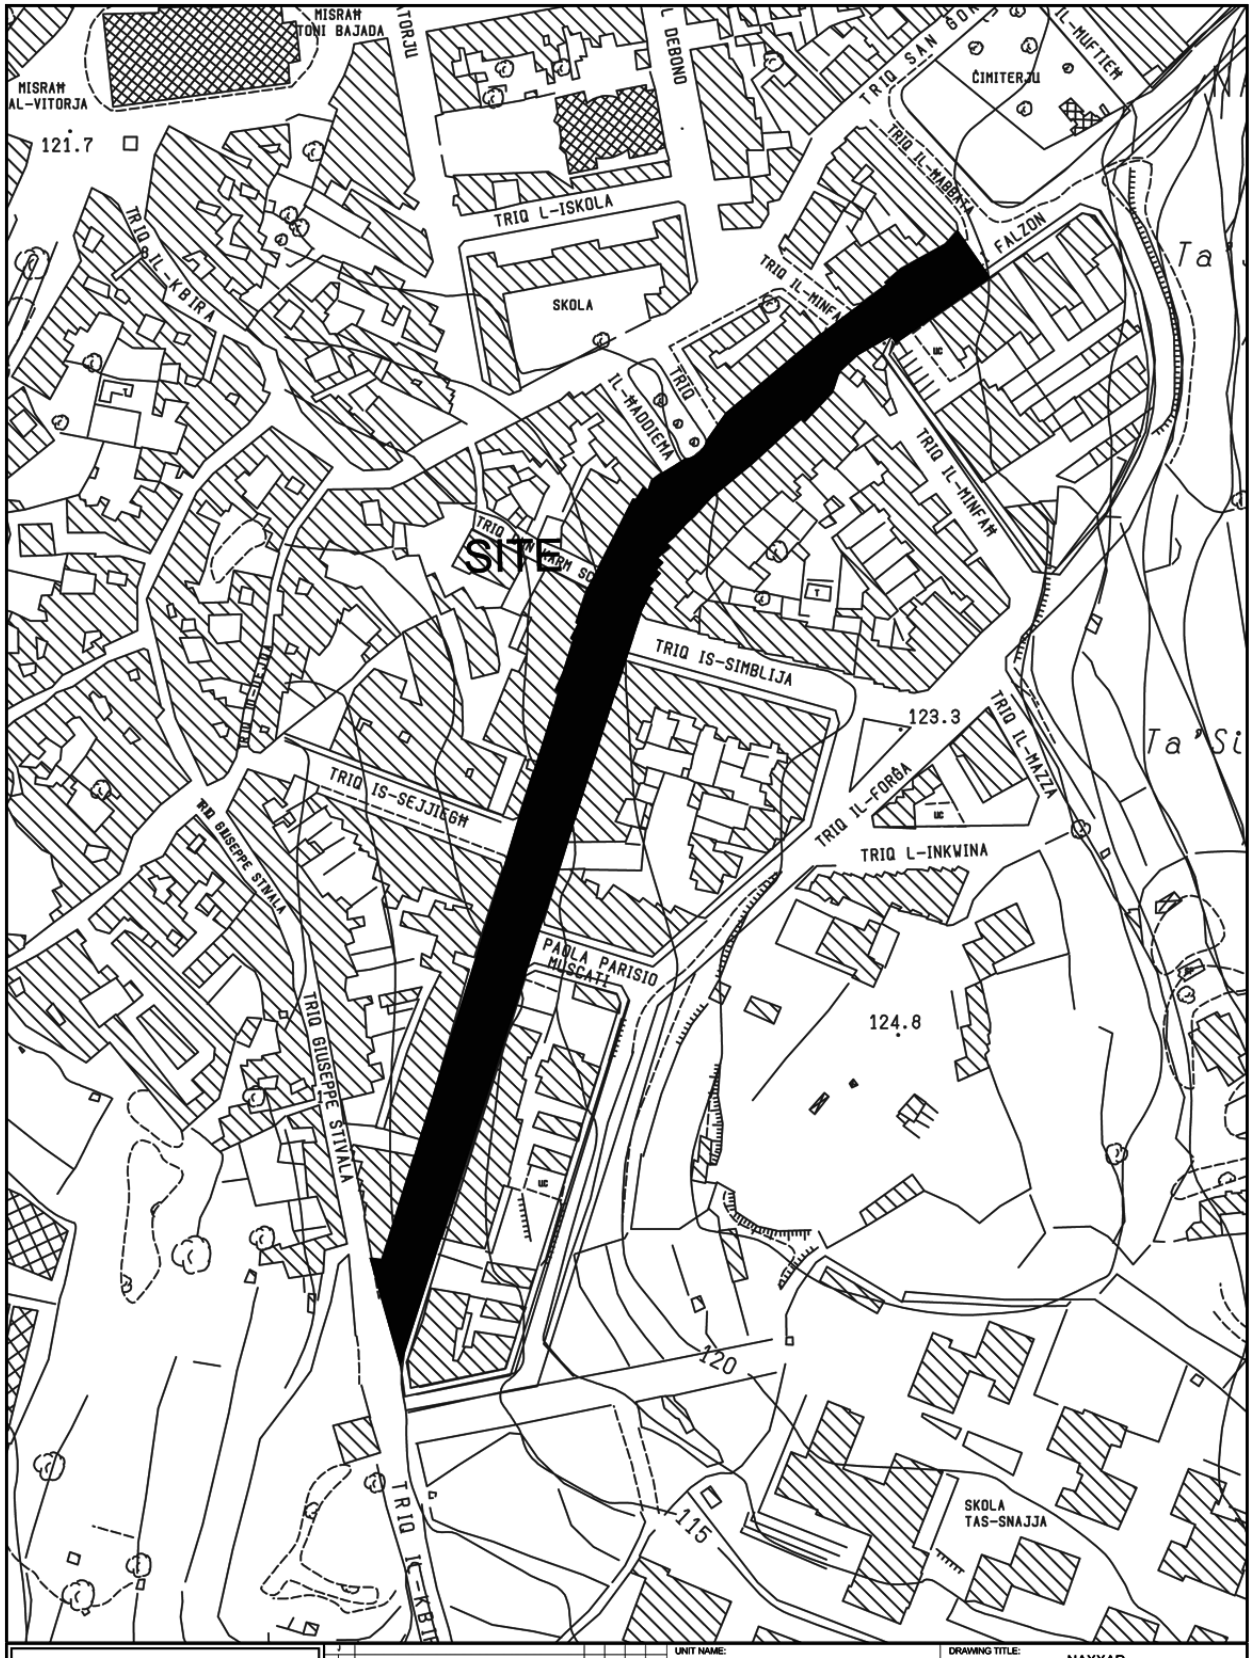
MISRAH TONI BAJADA
MISRAH AL-VITORJA
121.7
TORJU
DEBONO
TRIQ L-ISKOLA
SKOLA
TRIQ IL-KBIRA
ĊIMITERJU
IL-MUFTIEH
TRIQ IL-MABBRIJA
FALZON
TRIQ IL-MINFAH
IL-MADDIEMA
SITE
TRIQ IS-SIMBLIJA
123.3
TRIQ IL-FORĠA
TRIQ IL-MAZZA
TRIQ IS-SEJJIEĦ
TRIQ L-INKWINA
RD GIUSEPPE STIVALA
PAWLA PARISIO MUSCATI
124.8
120
115
SKOLA TAS-SNAJJA
INFRASTRUCTURE MALTA
CHIEF EXECUTIVE OFFICER:
Ing. Fredrick Azzopardi
COMPUTER PATH: N:\ Design\Common Area\Traffic Management\2019\Naxxar
UNIT NAME:
REGIONS
HEAD OF UNIT:
D.Vassallo
PROJECT LEADER:
-
DRAWN BY:
L.B.
DRAWING TITLE:
NAXXAR
TRIQ LELI FALZON C/W TRIQ IL-FORGA SITE PLAN
(Extents of works AREN't binding but indicative)
DATE:
14th Febr. 2019
FILE NO:
-
DRAWING NO:
RD/53/19
SHEET SIZE:
A4
SCALE:
1 : 2500
REVISION:
A
PAGE NO:
1 of 1

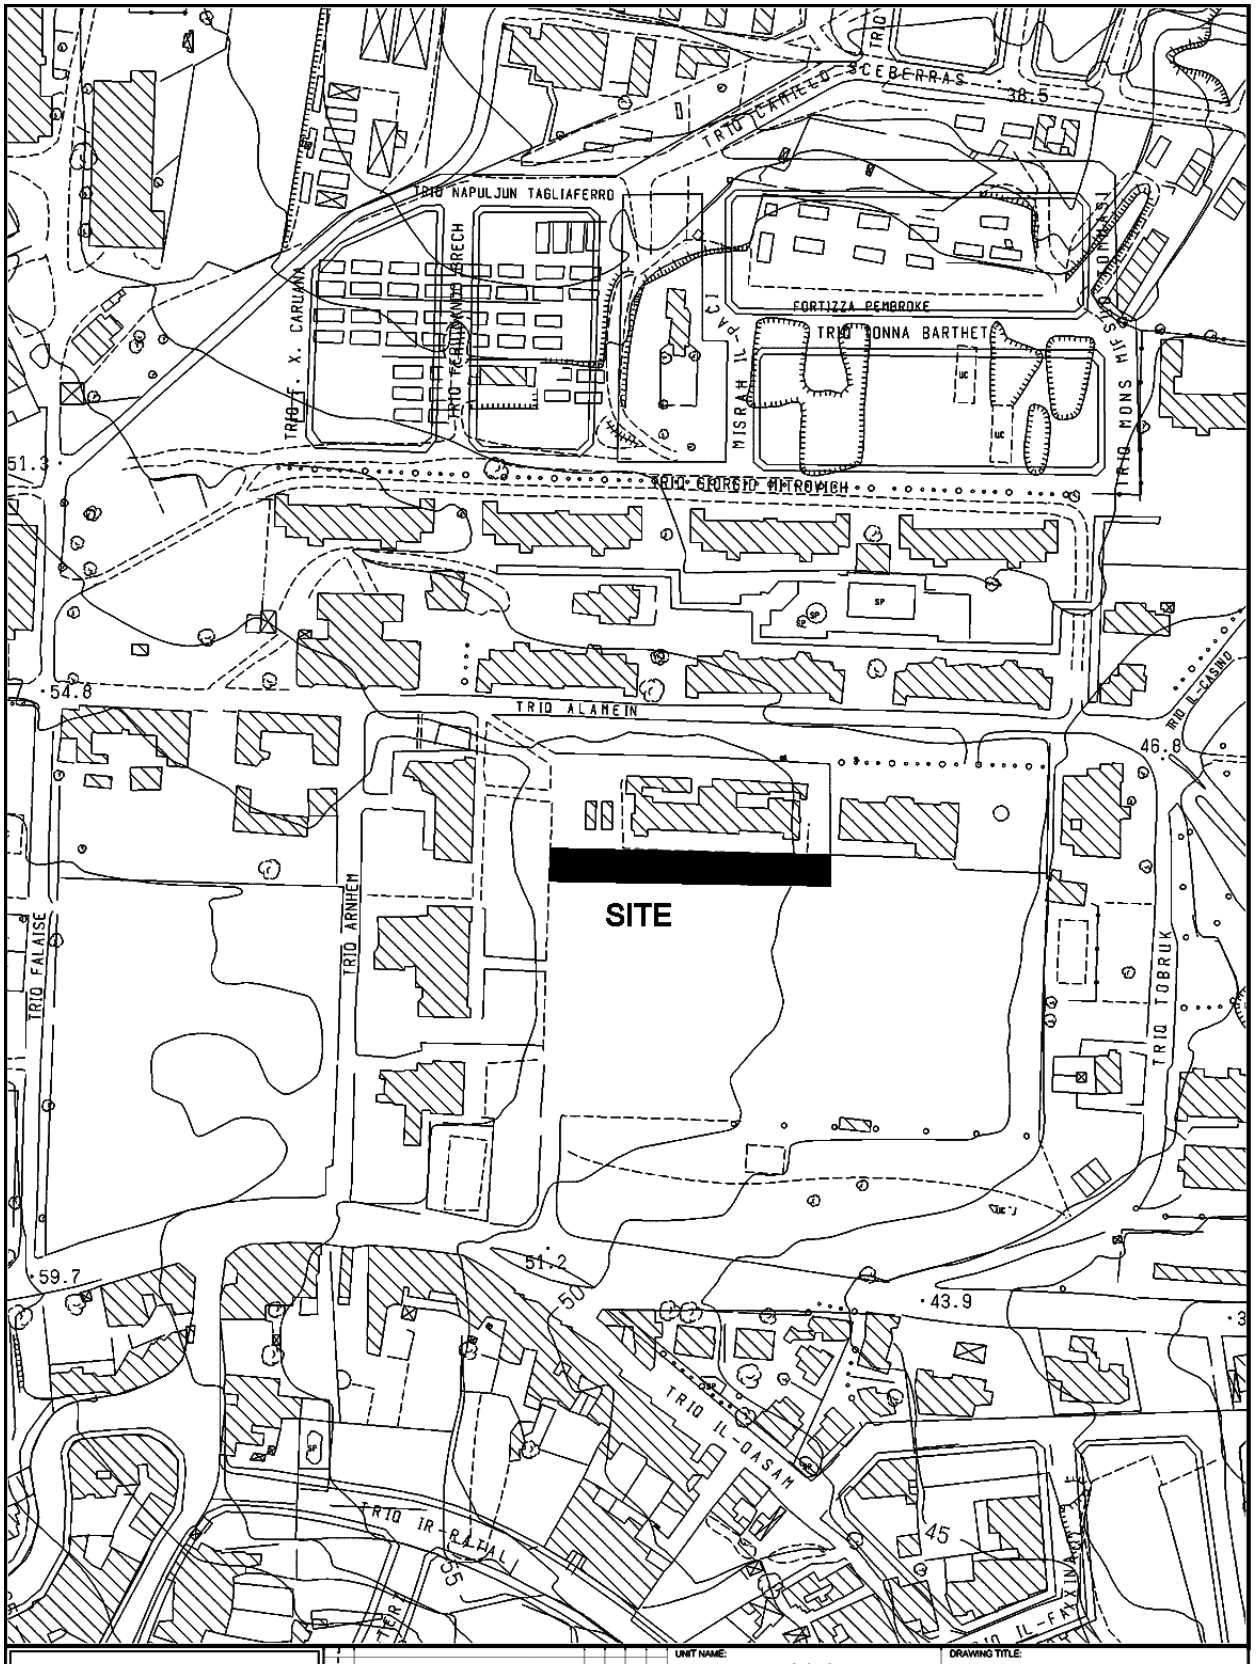


INFRASTRUCTURE MALTA

CHIEF EXECUTIVE OFFICER: Ing. Fredrick Azzopardi

H:\Design\Common Area\Traffic Management\2019\Pembroke\2019 Pembroke.dwg

UNIT NAME: REGIONS	DRAWING TITLE: PEMBROKE TRIQ PATRI SERAFIN ZARB SITE PLAN (Extents of works aren't binding but Indicative)
HEAD OF UNIT: D.VASSALLO	
PROJECT LEADER: -	DATE: FEB 2019 / FILE NO: - / DRAWING NO: RD/77/19
DRAWN BY: -	SHEET SIZE: A4 / SCALE: 1:2500 / REVISION: - / PAGE NO: 1

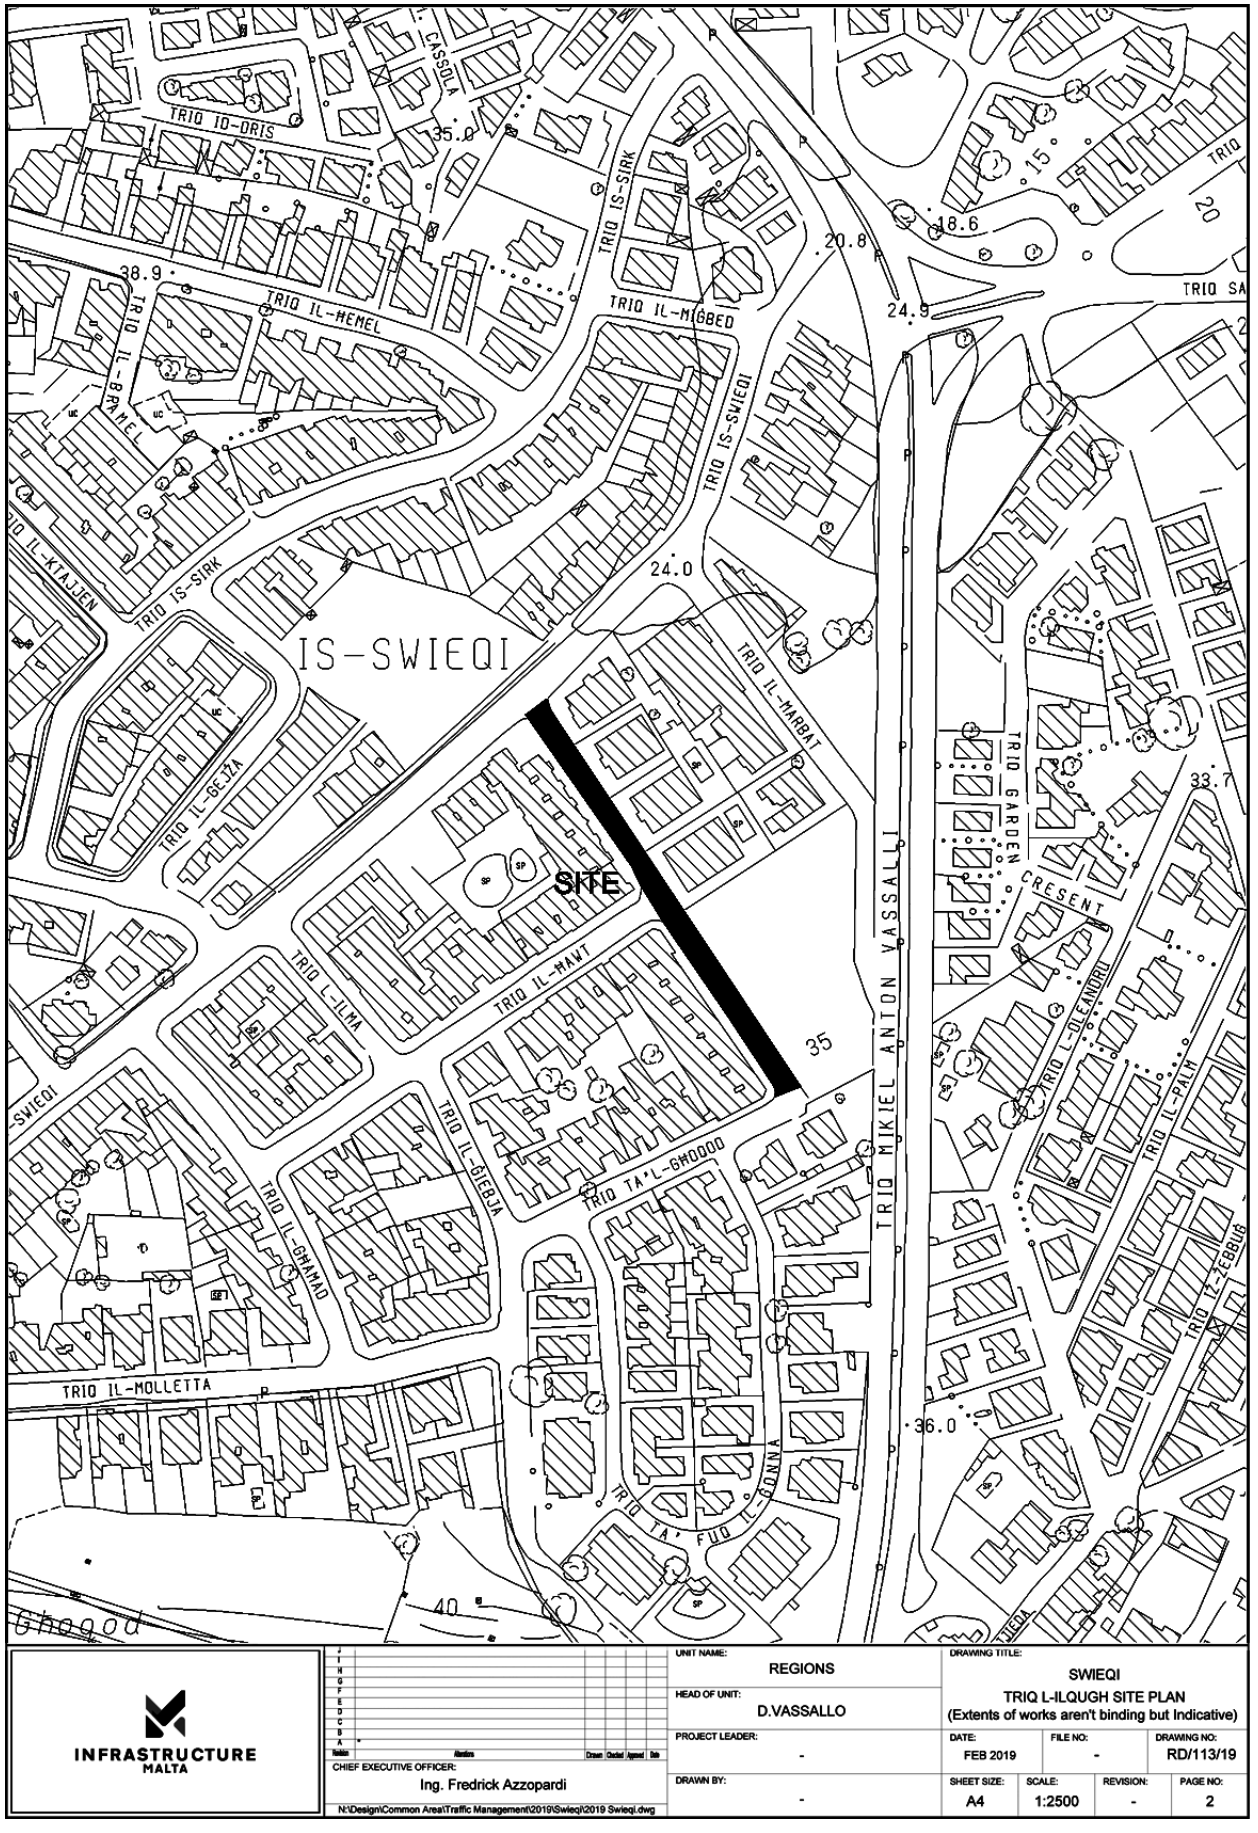


INFRASTRUCTURE MALTA


Revision	Alterations	Drawn	Checked	Approved	Date


CHIEF EXECUTIVE OFFICER: Ing. Fredrick Azzopardi

N:\Design\Common Area\Traffic Management\2019\Swieqi\2019 Swieqi.dwg

UNIT NAME: REGIONS	DRAWING TITLE: SWIEQI TRIQ L-ILQUGH SITE PLAN (Extents of works aren't binding but Indicative)			
HEAD OF UNIT: D.VASSALLO				
PROJECT LEADER: -	DATE: FEB 2019	FILE NO: -	DRAWING NO: RD/113/19	
DRAWN BY: -	SHEET SIZE: A4	SCALE: 1:2500	REVISION: -	PAGE NO: 2

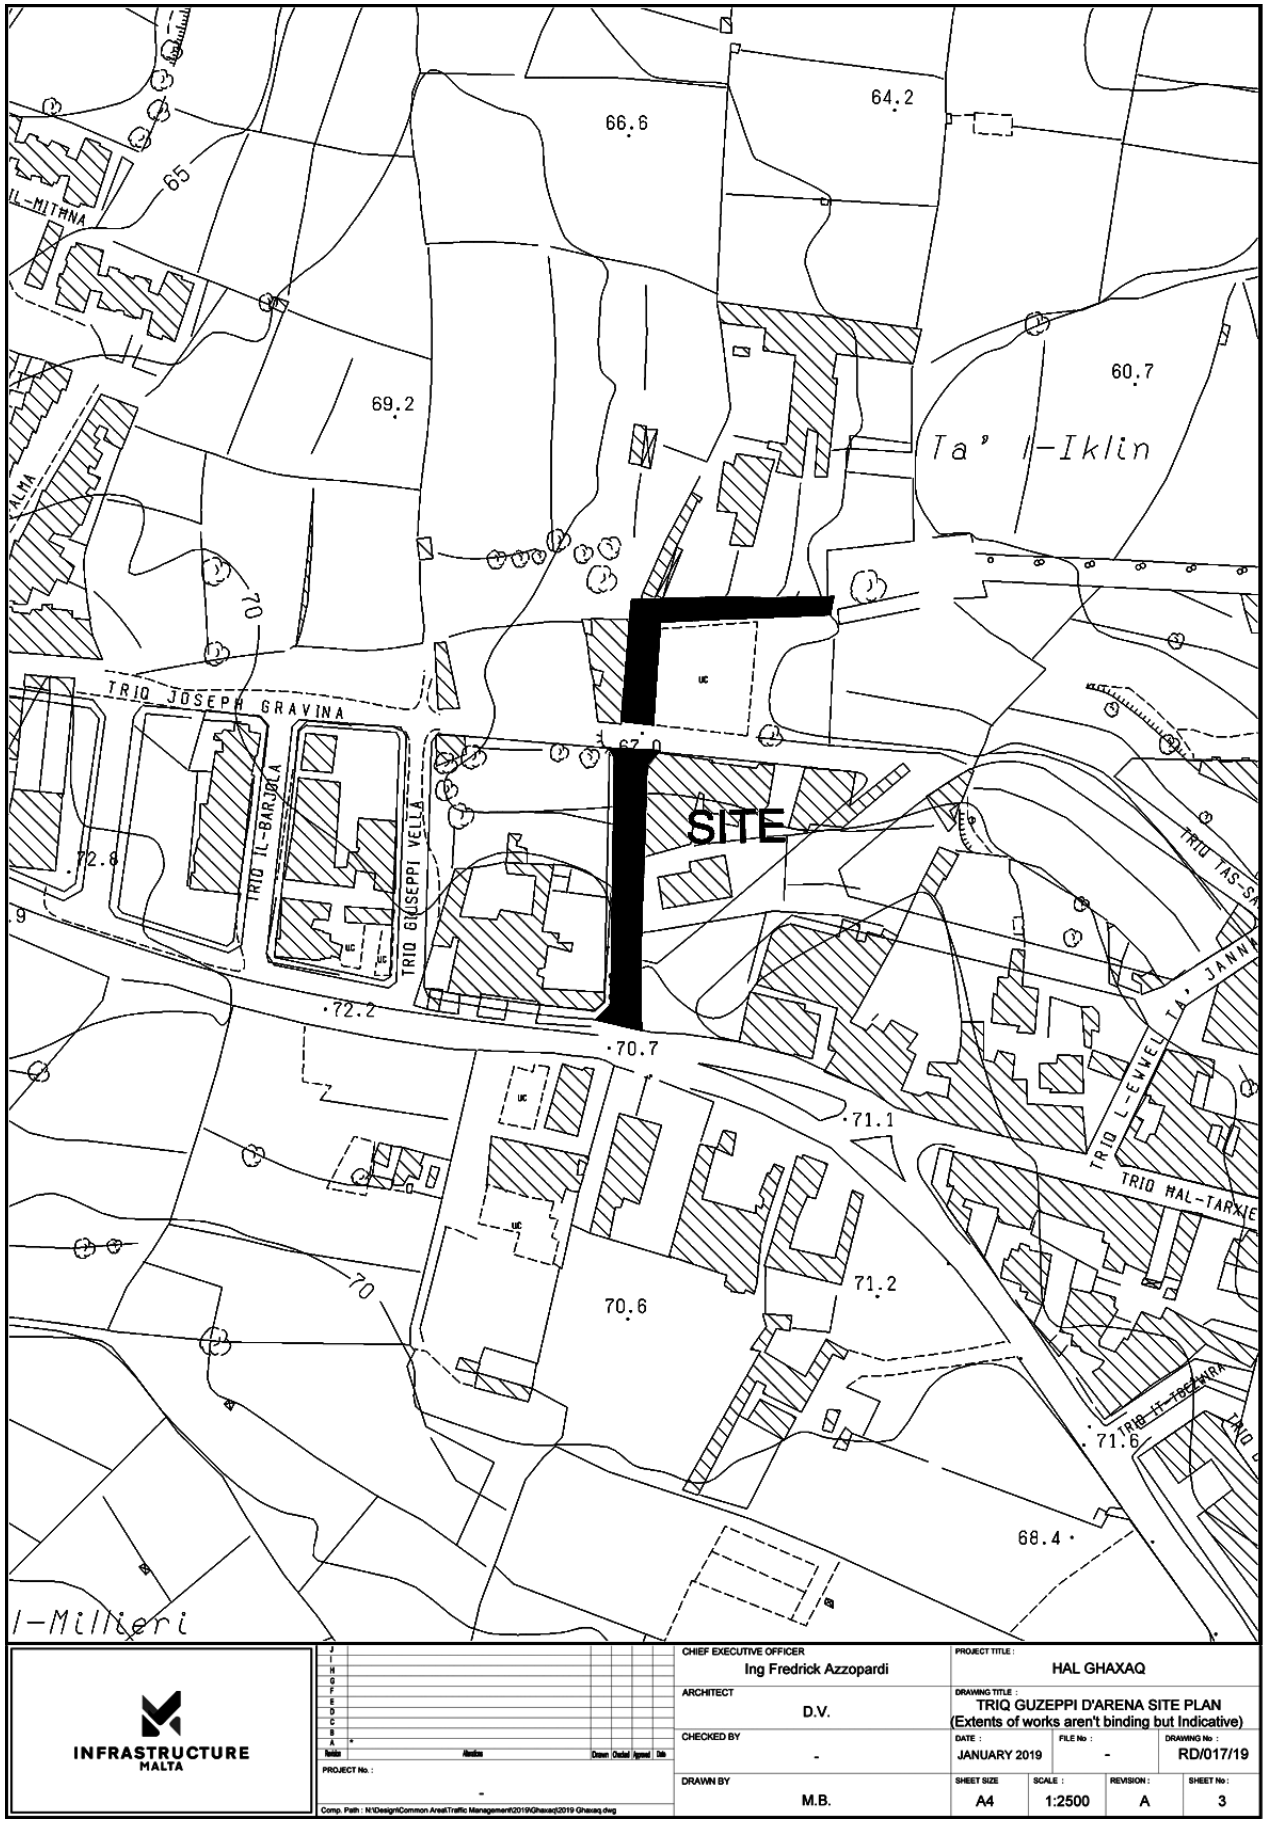
64.2
66.6
65
IL-MITHNA
69.2
60.7
Ta' l-Iklin
ALMA
70
TRIQ JOSEPH GRAVINA
67.0
SITE
TRIQ IL-BARJOLA
TRIQ GIUSEPPI VELLA
72.8
72.2
70.7
71.1
TRIQ L-EWWEL TA' JANNA
TRIQ HAL-TARXIE
70
70.6
71.2
71.6
68.4
l-Milieri
INFRASTRUCTURE MALTA
CHIEF EXECUTIVE OFFICER
Ing Fredrick Azzopardi
PROJECT TITLE :
HAL GHAXAQ
ARCHITECT
D.V.
DRAWING TITLE :
TRIQ GUZEPPI D'ARENA SITE PLAN
(Extents of works aren't binding but Indicative)
CHECKED BY
-
DATE :
JANUARY 2019
FILE No :
-
DRAWING No :
RD/017/19
DRAWN BY
M.B.
SHEET SIZE
A4
SCALE :
1:2500
REVISION :
A
SHEET No :
3
PROJECT No. :
-

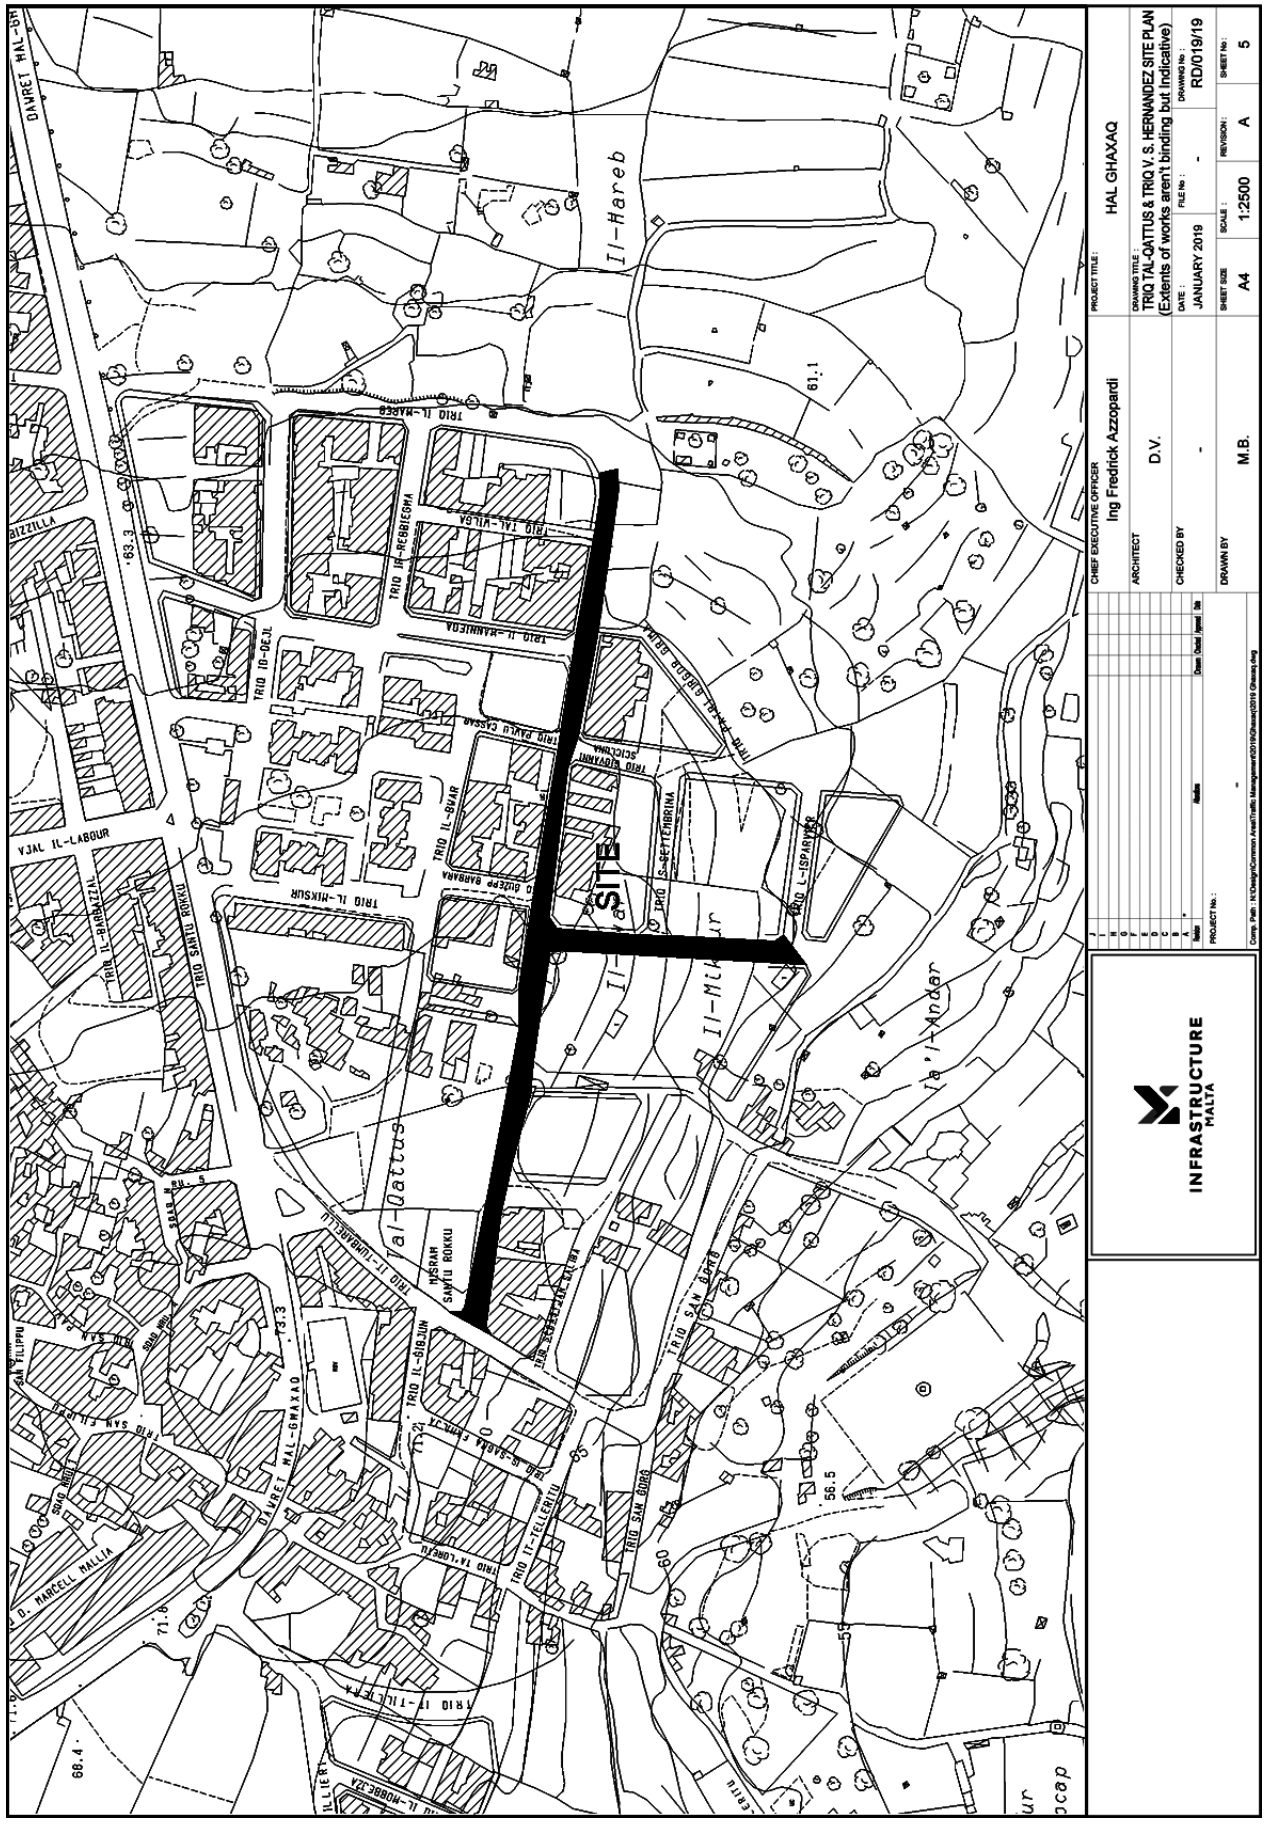
SITE
Il-Hareb
Tal-Qattus
Il-Mixsur
Ta' l-Andar
TRIQ IL-BARRAZZAL
TRIQ SANTU ROKKU
TRIQ IL-MIXSUR
TRIQ IL-BWAR
TRIQ IL-MARSA
TRIQ IR-REBBIEGHA
TRIQ IL-BANNIERA
TRIQ ID-DEJL
TRIQ PAWLU CASSAR
TRIQ GUSEPPI BARBARA
TRIQ IS-SETTEMBRINA
TRIQ L-ISPARVIER
TRIQ SAN GORG
TRIQ IL-GHOLJA
TRIQ IL-LUNGARELLI
TRIQ IL-GHOLJA
TRIQ IS-SABKA L-KBIRA
TRIQ IT-TELLERITU
TRIQ SAN BORG
TRIQ IT-TILLERJA
TRIQ IL-MOBBEJJA
TRIQ SAN FILIPPU
D. MARCELL MALLIA
DAWRET HAL-GHAXAQ
VJAL IL-LABUR
63.3
61.1
68.4
71.8
56.5
60
65
INFRASTRUCTURE MALTA
CHIEF EXECUTIVE OFFICER
Ing Fredrick Azzopardi
ARCHITECT
D.V.
CHECKED BY
-
DRAWN BY
M.B.
PROJECT TITLE:
HAL GHAXAQ
DRAWING TITLE:
TRIQ TAL-QATTUS & TRIQ V. S. HERNANDEZ SITE PLAN
(Extents of works aren't binding but indicative)
DATE:
JANUARY 2019
FILE No:
-
DRAWING No:
RD/019/19
SHEET SIZE
A4
SCALE:
1:2500
REVISION:
A
SHEET No:
5
PROJECT No:
-

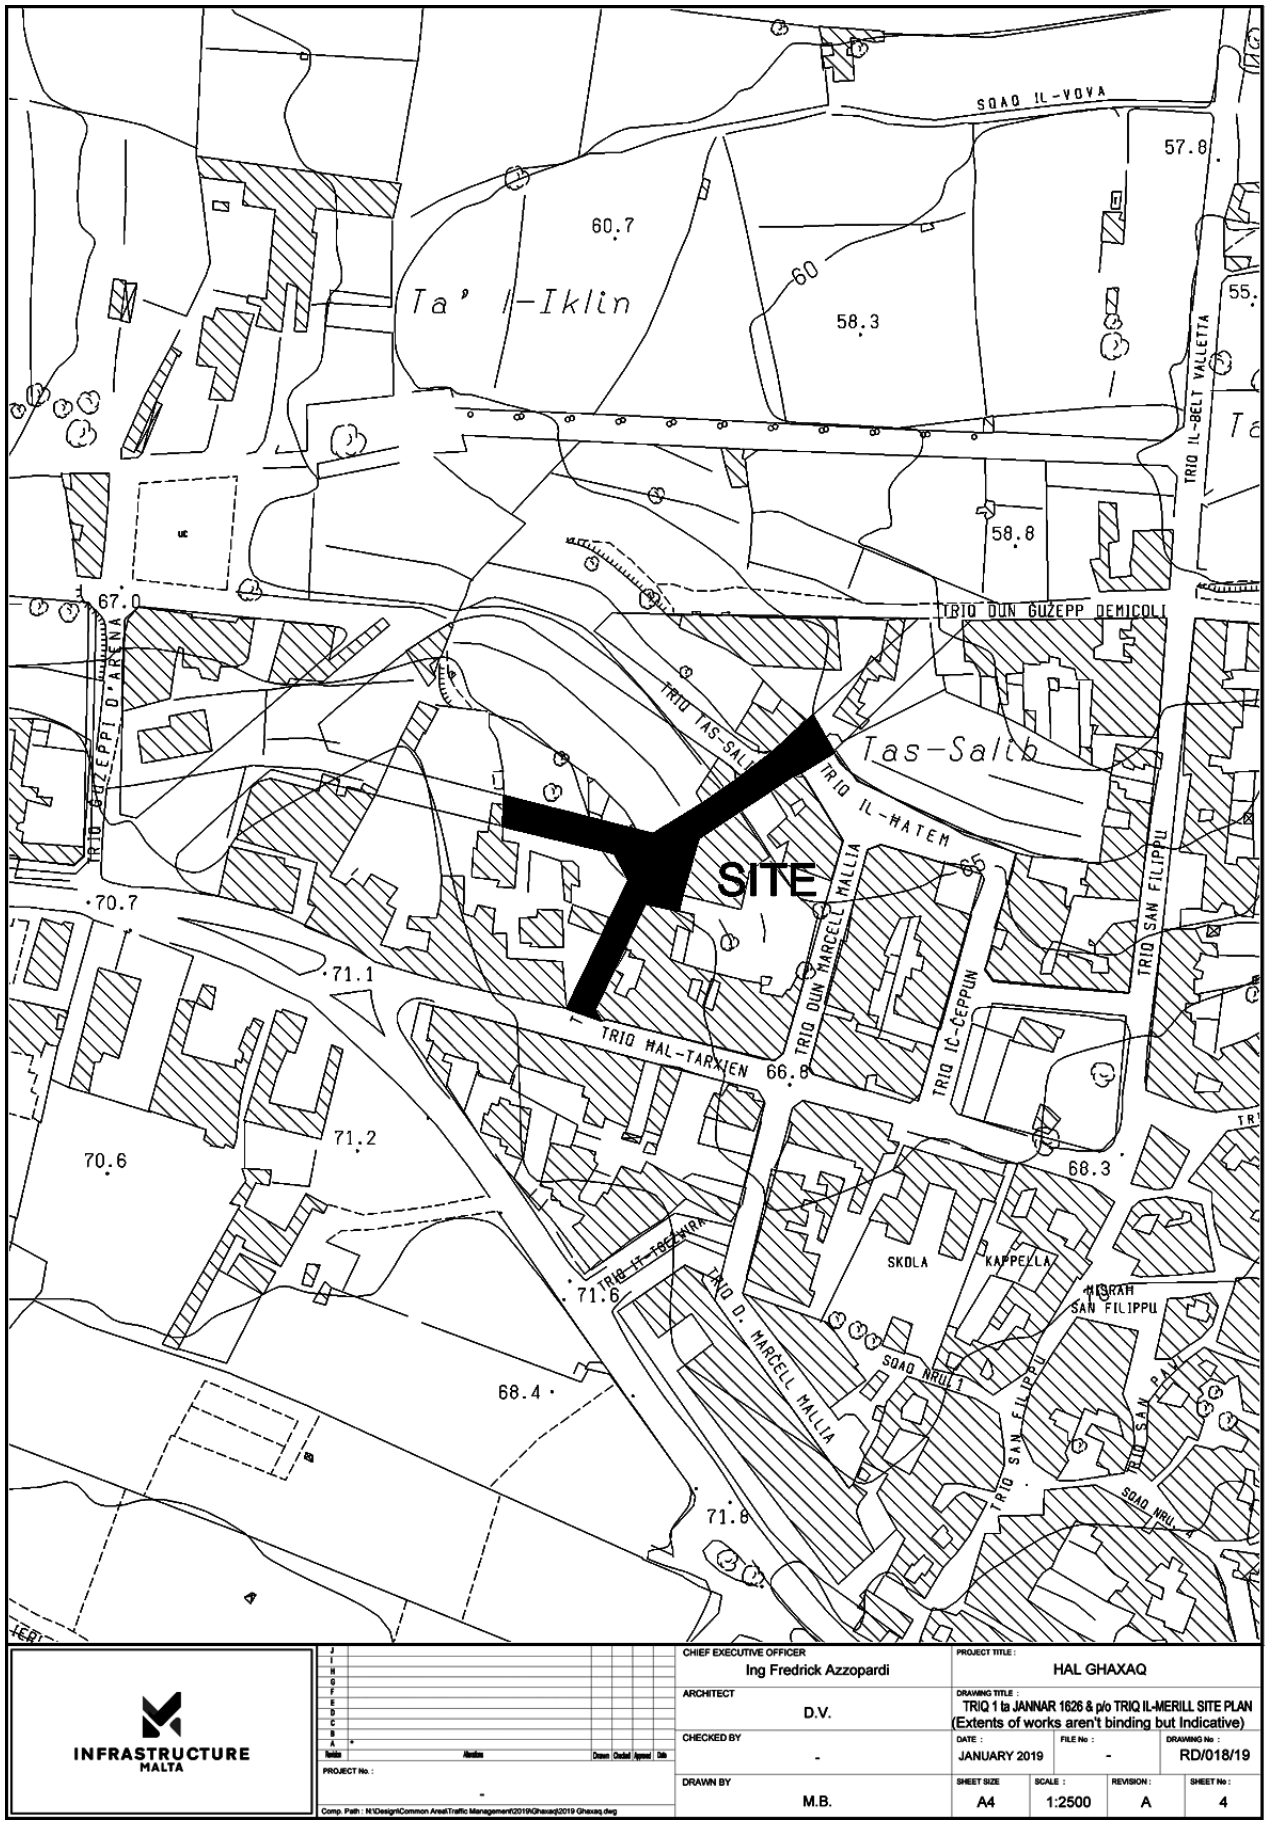


INFRASTRUCTURE MALTA

J						
I						
H						
G						
F						
E						
D						
C						
B						
A	*					
Revision		Alterations	Drawn	Checked	Approved	Date


PROJECT No. : -

Comp. Path : H:\Design\Common Area\Traffic Management\2019\Ghaxaq\2019 Ghaxaq.dwg


CHIEF EXECUTIVE OFFICER: Ing Fredrick Azzopardi	PROJECT TITLE: HAL GHAXAQ
ARCHITECT: D.V.	DRAWING TITLE: TRIQ 1 ta JANNAR 1626 & p/o TRIQ IL-MERILL SITE PLAN (Extents of works aren't binding but Indicative)
CHECKED BY: -	DATE: JANUARY 2019 / FILE No: - / DRAWING No: RD/018/19
DRAWN BY: M.B.	SHEET SIZE: A4 / SCALE: 1:2500 / REVISION: A / SHEET No: 4

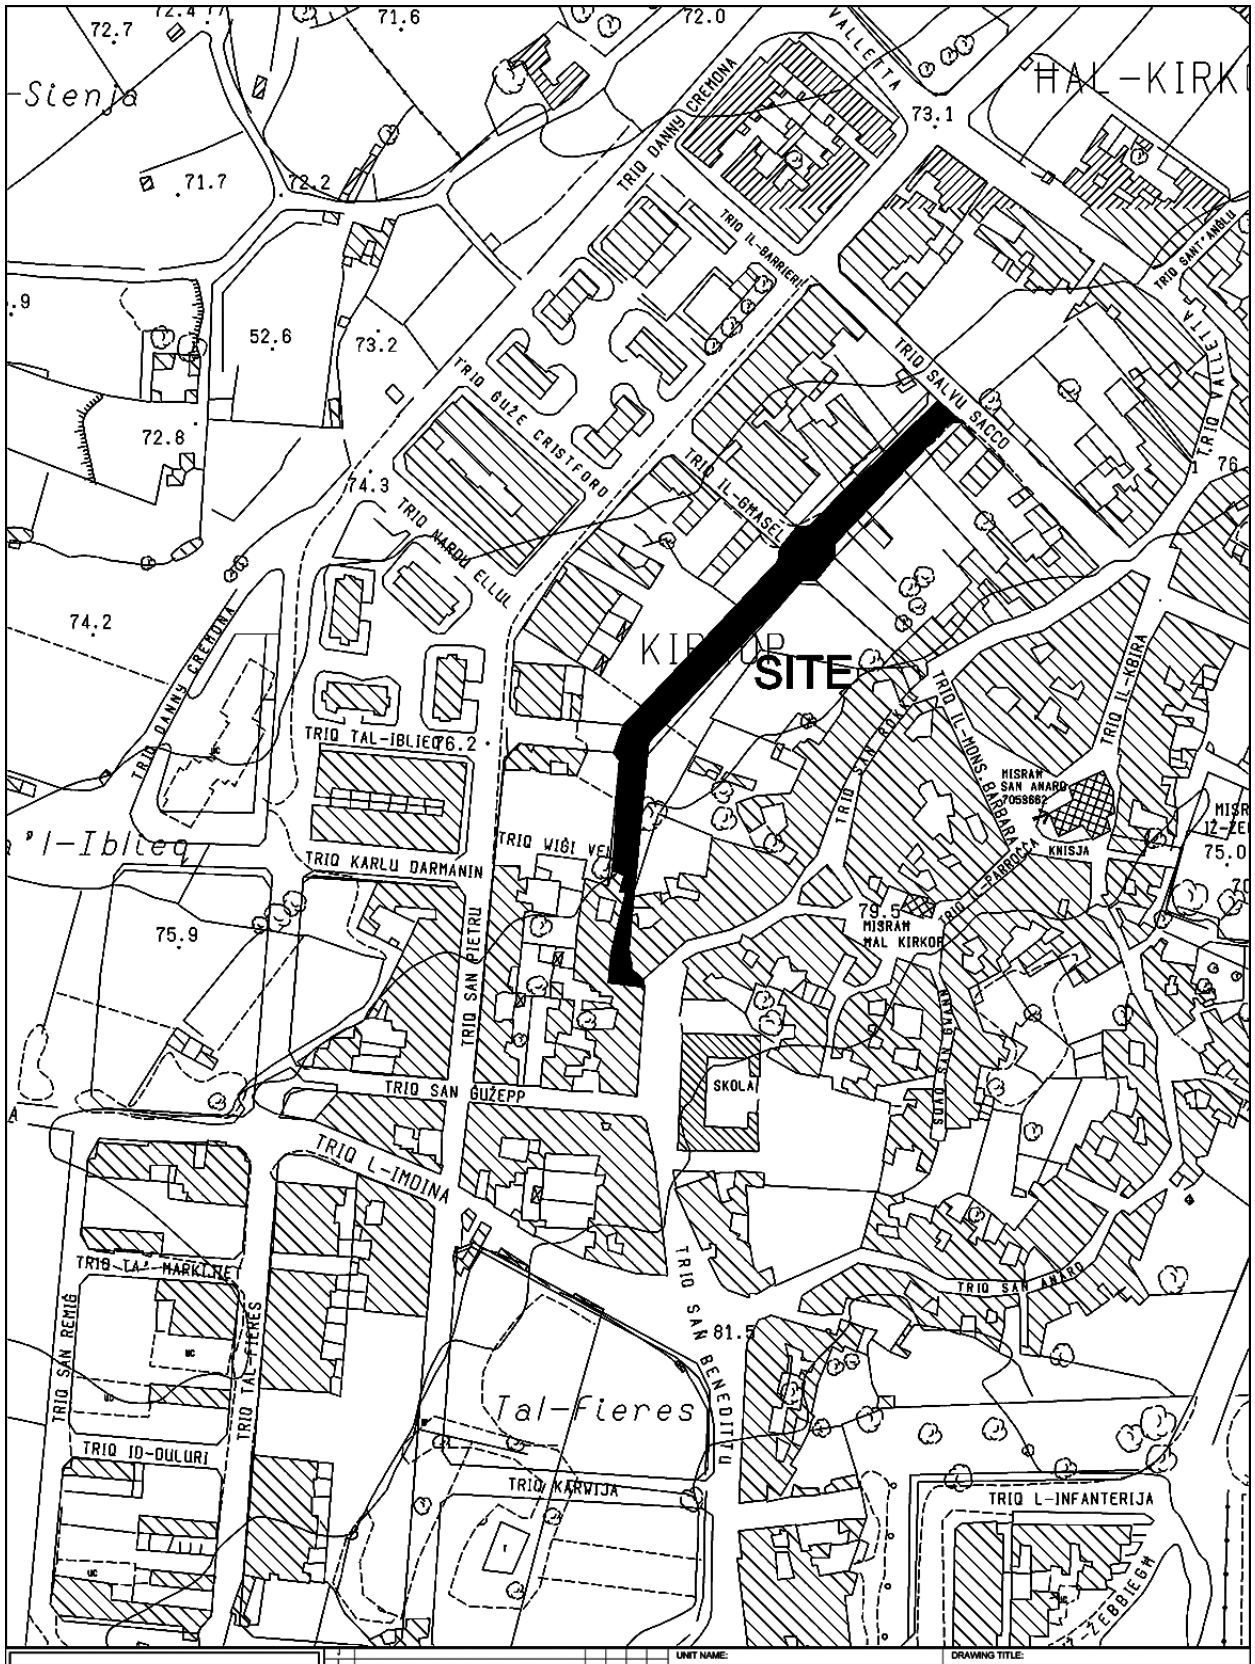


INFRASTRUCTURE MALTA	UNIT NAME: REGIONS	DRAWING TITLE: KIRKOP TRIQ NERIK XERRI (Extents of Works are not binding but indicative)	
CHIEF EXECUTIVE OFFICER: Ing. Fredrick Azzopardi	HEAD OF UNIT: D.VASSALLO		
N:\Design\Common Area\Traffic Management\2019\Kirkop.dwg	PROJECT LEADER: -	DATE: FEBRUARY 2019 / FILE NO: - / DRAWING NO: RD163/19	
	DRAWN BY: A.S.	SHEET SIZE: A4 / SCALE: 1:2500 / REVISION: A / PAGE NO: 2	

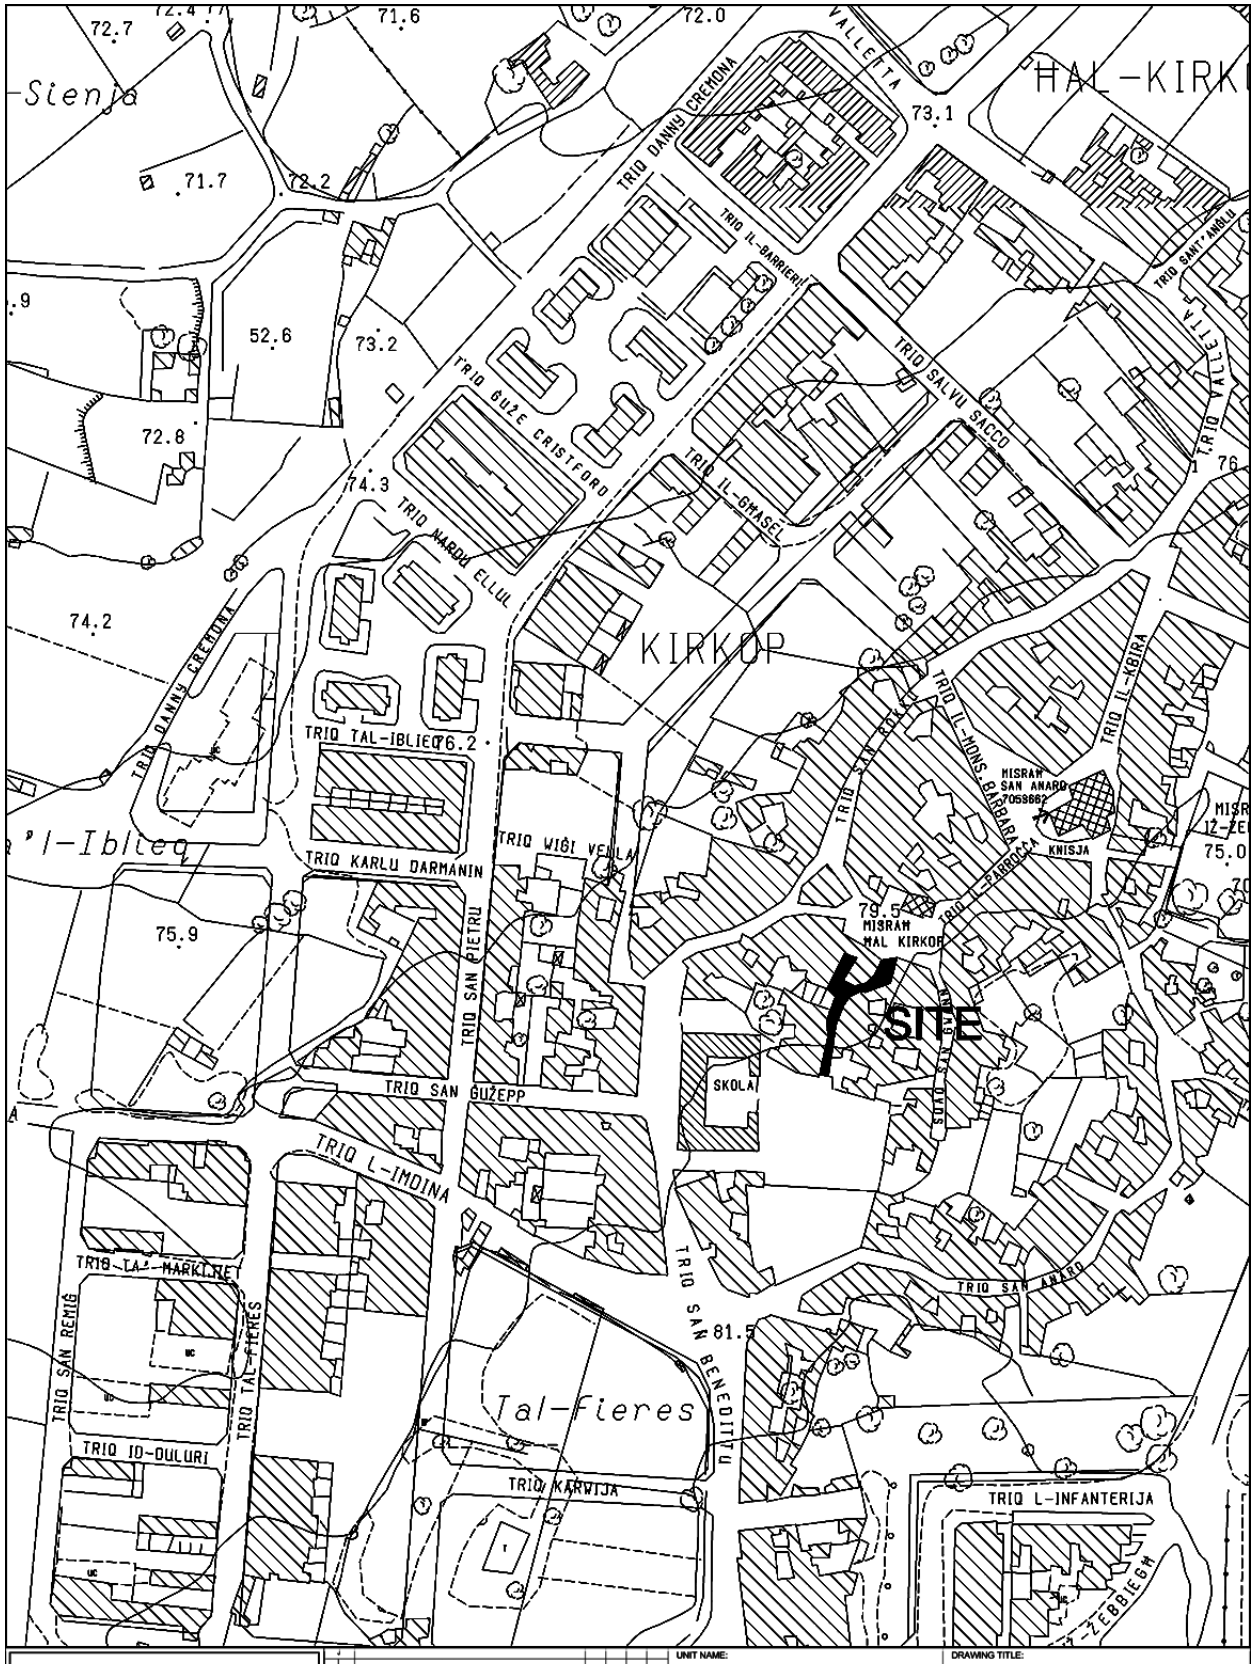

INFRASTRUCTURE MALTA	UNIT NAME: REGIONS	DRAWING TITLE: KIRKOP SQAQ SANT' ANDRIJA (Extents of Works are not binding but indicative)	
CHIEF EXECUTIVE OFFICER: Ing. Fredrick Azzopardi	HEAD OF UNIT: D.VASSALLO		
N:\Design\Common Area\Traffic Management\2019\Kirkop.dwg	PROJECT LEADER: -	DATE: FEBRUARY 2019	FILE NO: - / DRAWING NO: RD164/19
	DRAWN BY: A.S.	SHEET SIZE: A4 / SCALE: 1:2500 / REVISION: A / PAGE NO: 3	

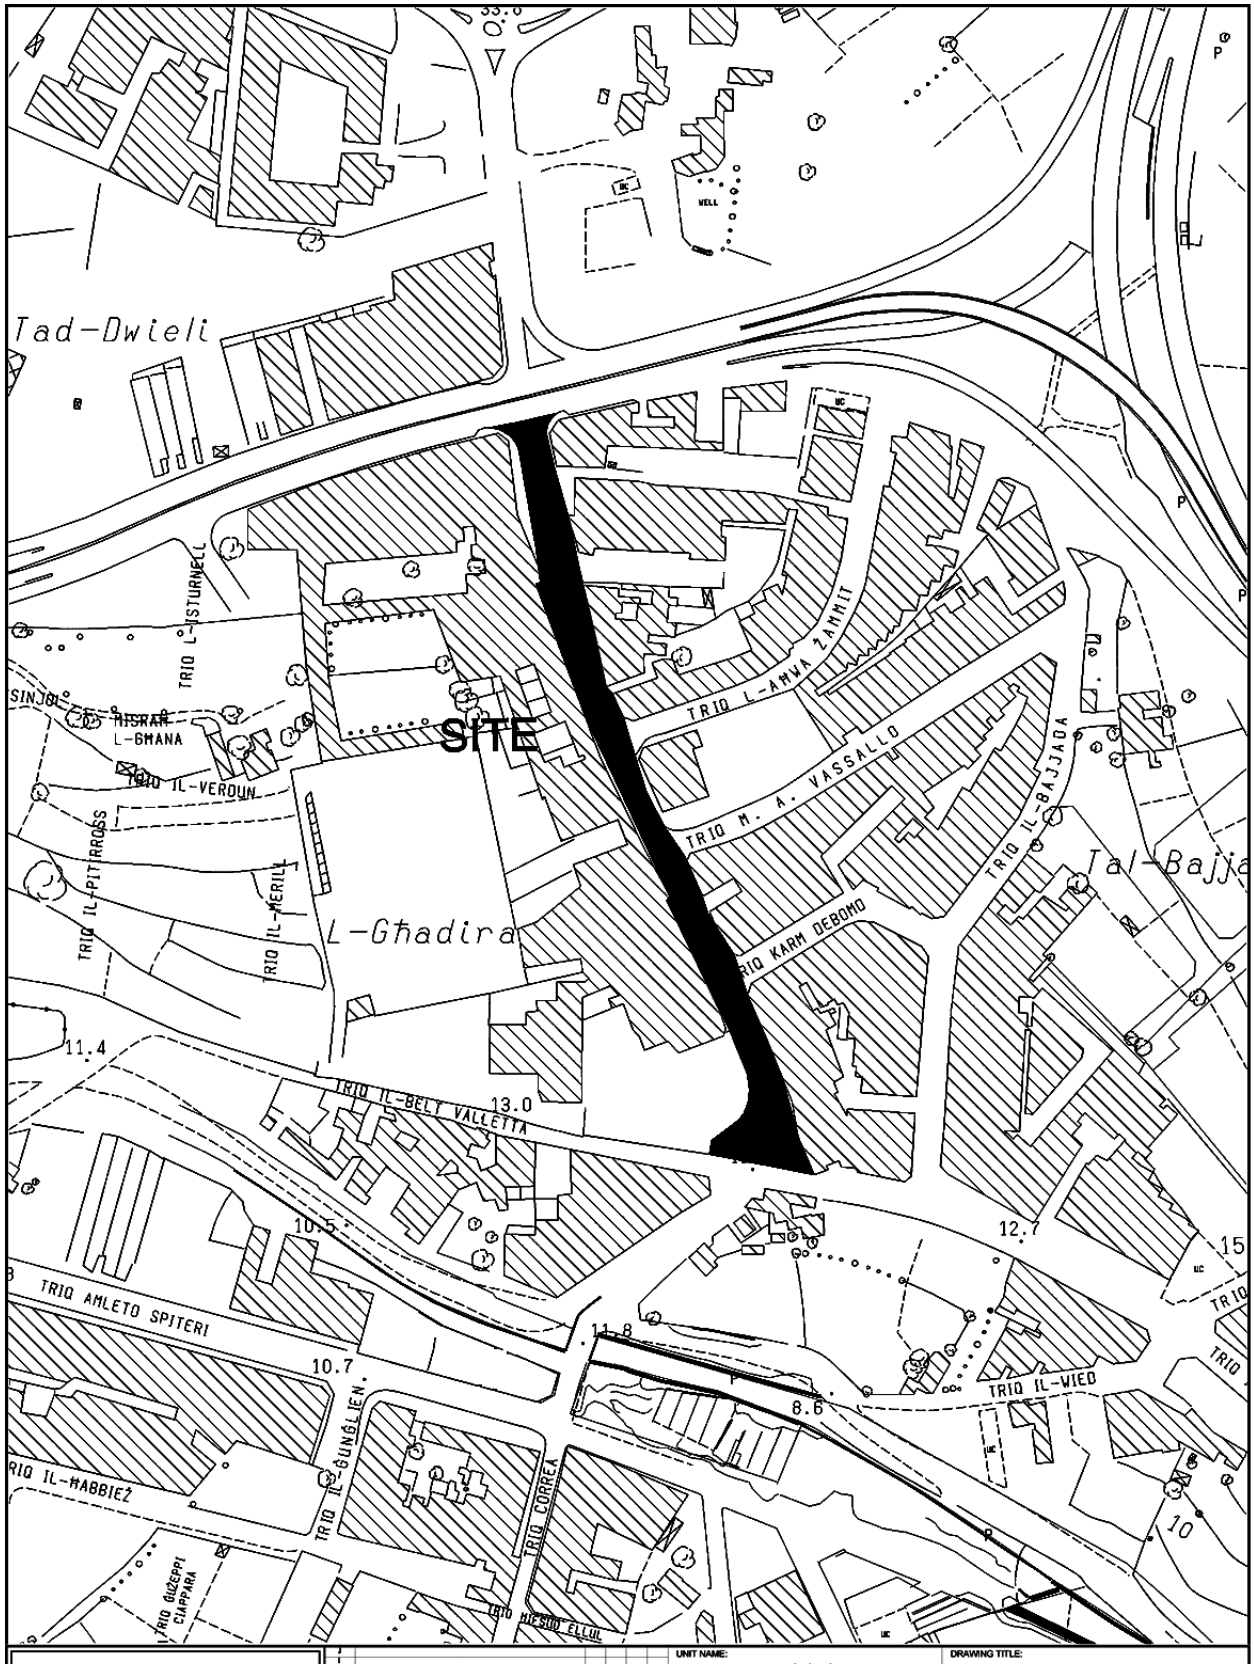

INFRASTRUCTURE MALTA		UNIT NAME: REGIONS	DRAWING TITLE: QORMI TRIQ GORG ZAMMIT SITE PLAN (Extents of works aren't binding but Indicative)
		HEAD OF UNIT: D.VASSALLO	
	CHIEF EXECUTIVE OFFICER: Ing. Fredrick Azzopardi	PROJECT LEADER: -	DATE: FEB 2019 / FILE NO: - / DRAWING NO: RD/88/19
	P:\Design\Common Area\Traffic Management\2019\Qormi\2019 Qormi.dwg	DRAWN BY: -	SHEET SIZE: A4 / SCALE: 1:2500 / REVISION: - / PAGE NO: 3

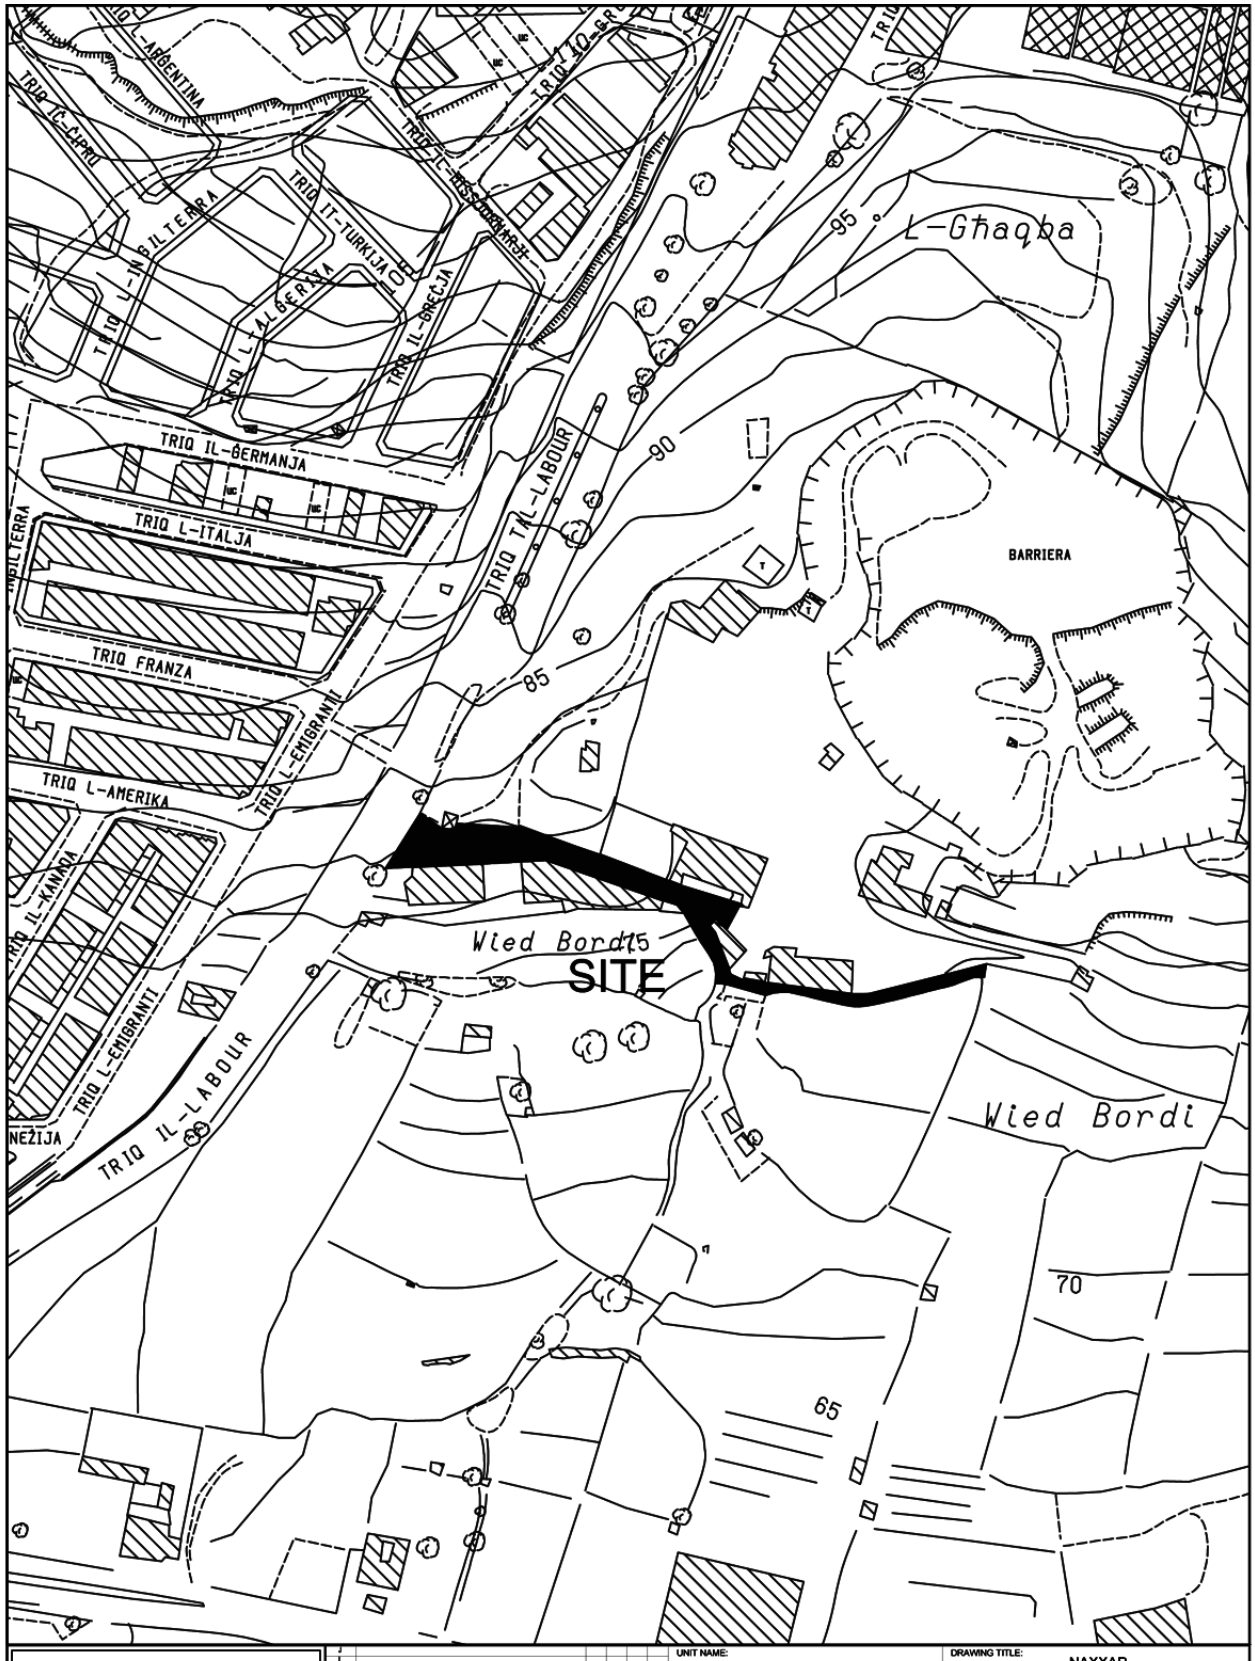


INFRASTRUCTURE MALTA

CHIEF EXECUTIVE OFFICER:
Ing. Fredrick Azzopardi

N:\ Design\Common Area\Traffic Management\2020\Naxxar\2020 Naxxar.dwg

UNIT NAME:	IMPLEMENTATION
HEAD OF UNIT:	L.D.
PROJECT LEADER:	-
DRAWN BY:	-
DRAWING TITLE:	NAXXAR UNNAMED ROAD OFF VJAL IL-LABOUR - SITE PLAN (Extents of works AREN't binding but indicative)
DATE:	NOV 2020
FILE NO:	-
DRAWING NO:	IM224/20
SHEET SIZE:	A4
SCALE:	1 : 2500
REVISION:	A
PAGE NO:	3

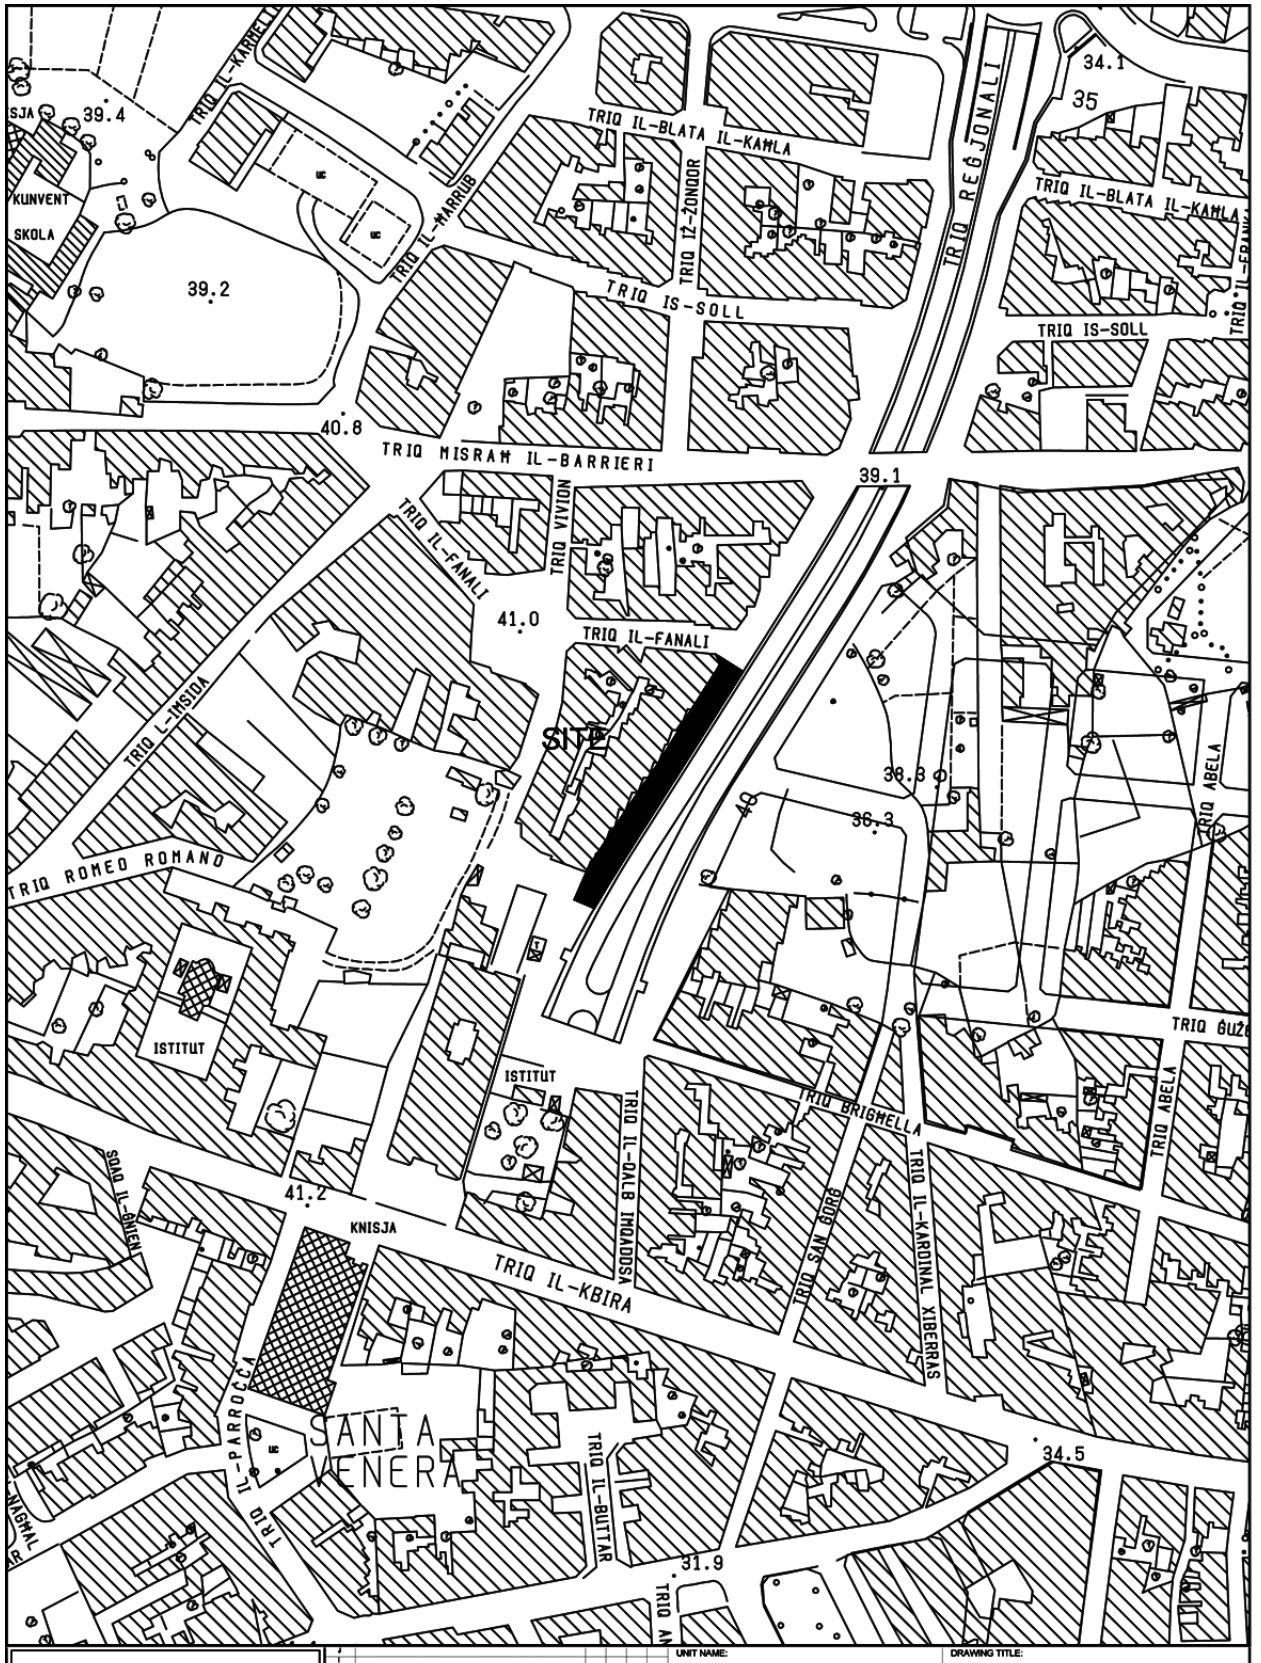


INFRASTRUCTURE MALTA

Revision	Alterations	Drawn	Checked	Approved	Date

CHIEF EXECUTIVE OFFICER: Ing. Fredrick Azzopardi

S:\Traffic Management\2020\Santa Venera\2020 Santa Venera.dwg

UNIT NAME: IMPLEMENTATION	DRAWING TITLE: SANTA VENERA po TRIQ REĠJONALI - SITE PLAN (Extents of works aren't binding but Indicative)		
HEAD OF UNIT: L.D.			
PROJECT LEADER: -	DATE: JUNE 2020	FILE NO: -	DRAWING NO: IM131/20
DRAWN BY: -	SHEET SIZE: A4	SCALE: 1:2500	REVISION: -	PAGE NO: 1

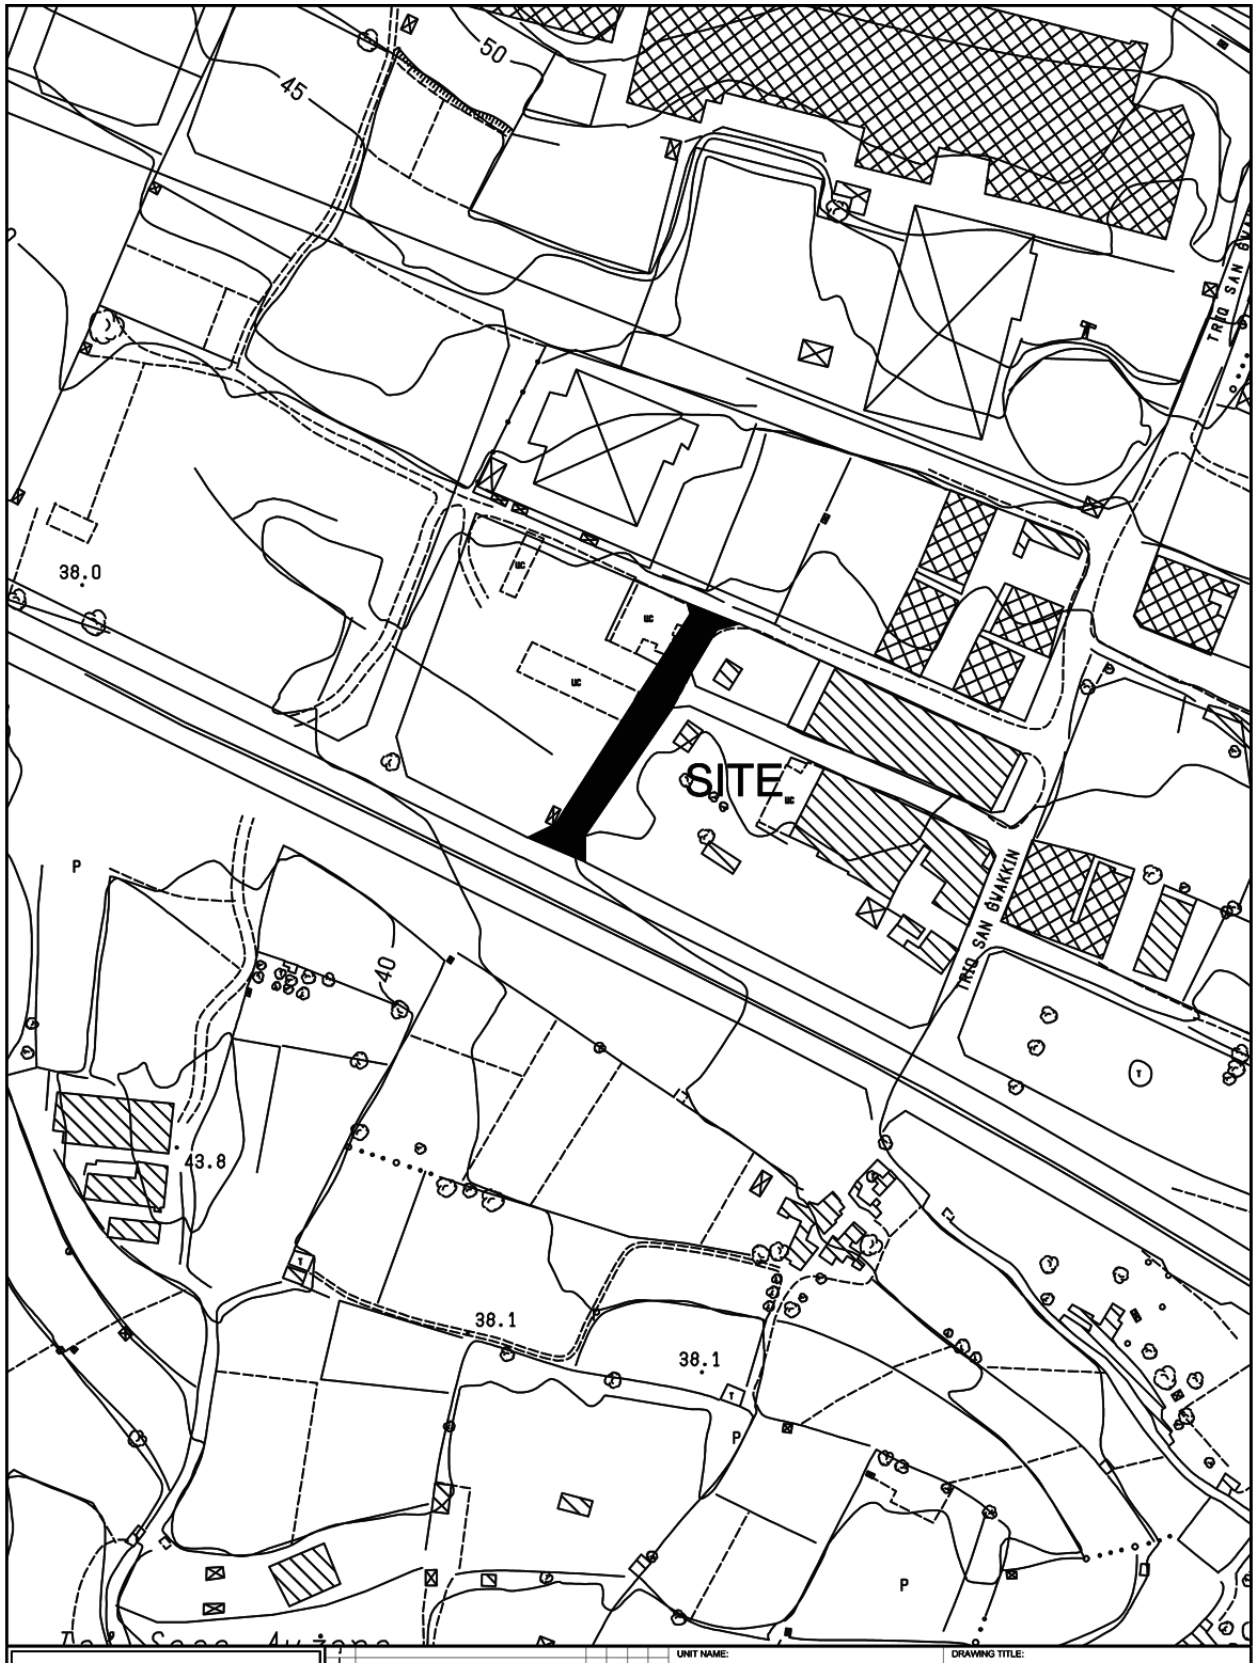

INFRASTRUCTURE MALTA

Revision	Alterations	Drawn	Checked	Approved	Date

CHIEF EXECUTIVE OFFICER: Ing. Fredrick Azzopardi

N:\Design\Common Area\Traffic Management\2020\Birkirkara\2020 Birkirkara.dwg

UNIT NAME: IMPLEMENTATION

HEAD OF UNIT: L.D.

PROJECT LEADER: -

DRAWN BY: -


DRAWING TITLE: BIRKIRKARA

TRIQ GIOVANNI FELICE - SITE PLAN

(Extents of Works are not binding but indicative)

DATE:	FILE NO:	DRAWING NO:
JUNE 2020	-	IM132/20

SHEET SIZE:	SCALE:	REVISION:	PAGE NO:
A4	1:2400	A	3

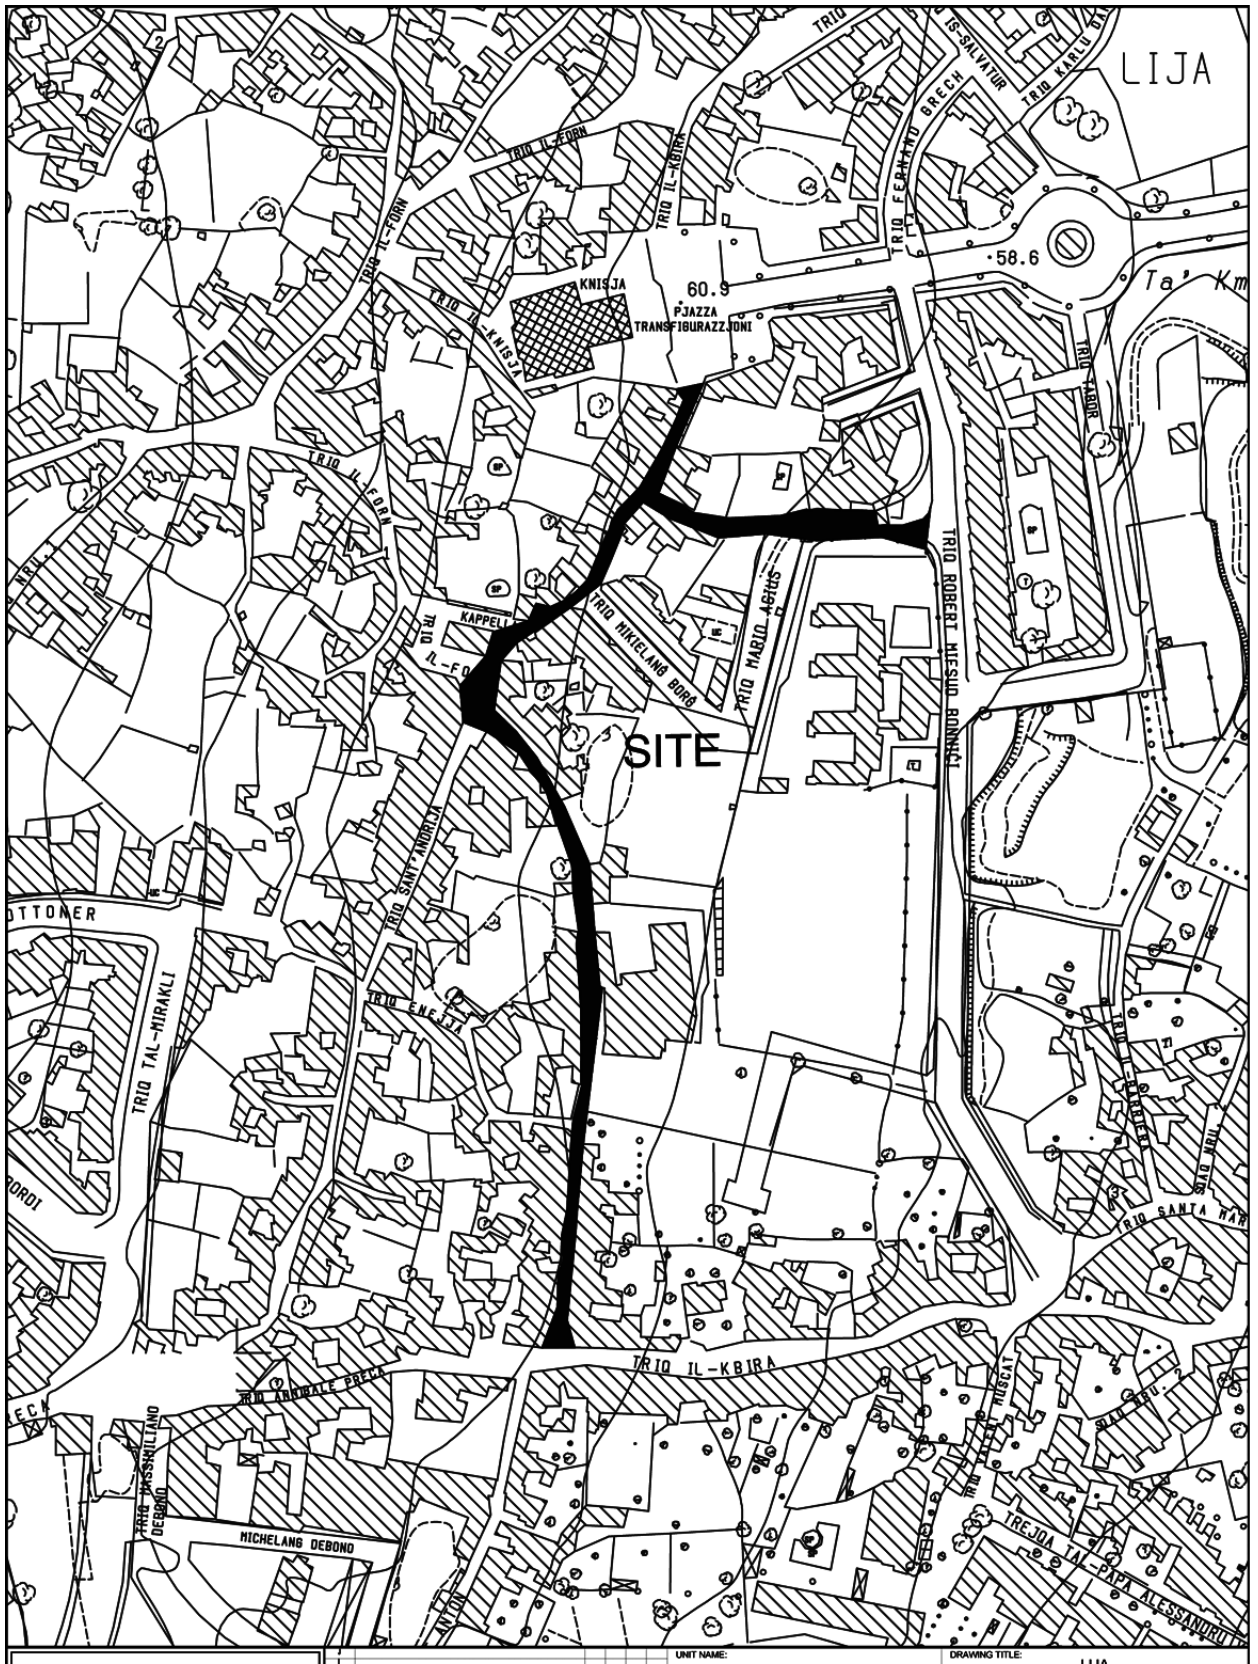

INFRASTRUCTURE MALTA

CHIEF EXECUTIVE OFFICER:
Ing. Fredrick Azzopardi


S:\Traffic Management\2020\Lija\2020 Lija.dwg

UNIT NAME:	COORDINATION
HEAD OF UNIT:	R.C.
PROJECT LEADER:	-
DRAWN BY:	-

DRAWING TITLE:
LIJA
TRIQ IL-KBIRA & TRIQ R.BARBARO
SITE PLAN
(Extents of Works are not binding but indicative)

DATE:	FILE NO:	DRAWING NO:
JUNE 2020	-	IM68/20

SHEET SIZE:	SCALE:	REVISION:	PAGE NO:
A4	1:2500	A	2

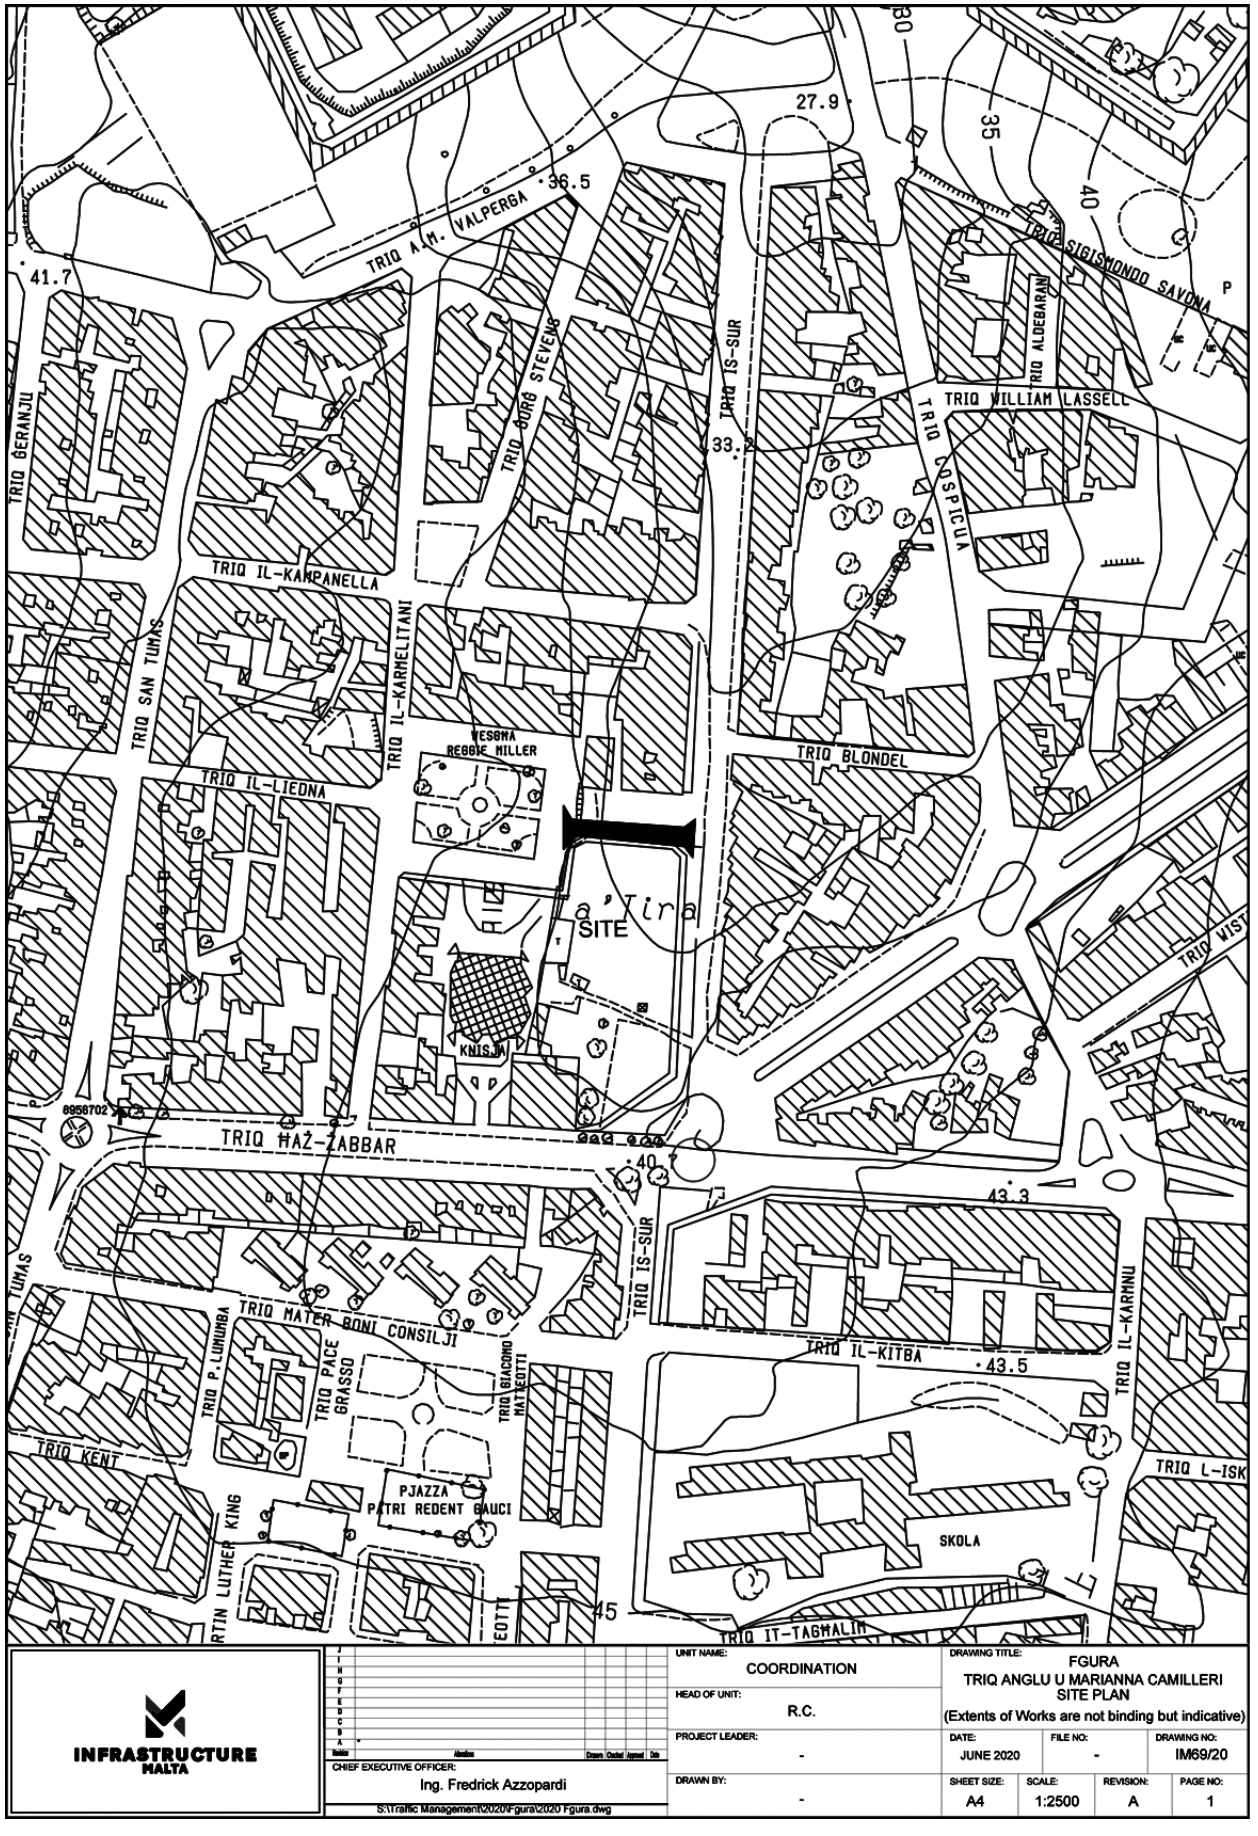


INFRASTRUCTURE MALTA

CHIEF EXECUTIVE OFFICER: Ing. Fredrick Azzopardi	UNIT NAME: COORDINATION
S:\Traffic Management\2020\Fgura\2020 Fgura.dwg	HEAD OF UNIT: R.C.
	PROJECT LEADER: -
	DRAWN BY: -

DRAWING TITLE: FGURA
TRIQ ANGLU U MARIANNA CAMILLERI
SITE PLAN
(Extents of Works are not binding but indicative)

DATE:	FILE NO:	DRAWING NO:
JUNE 2020	-	IM69/20

SHEET SIZE:	SCALE:	REVISION:	PAGE NO:
A4	1:2500	A	1

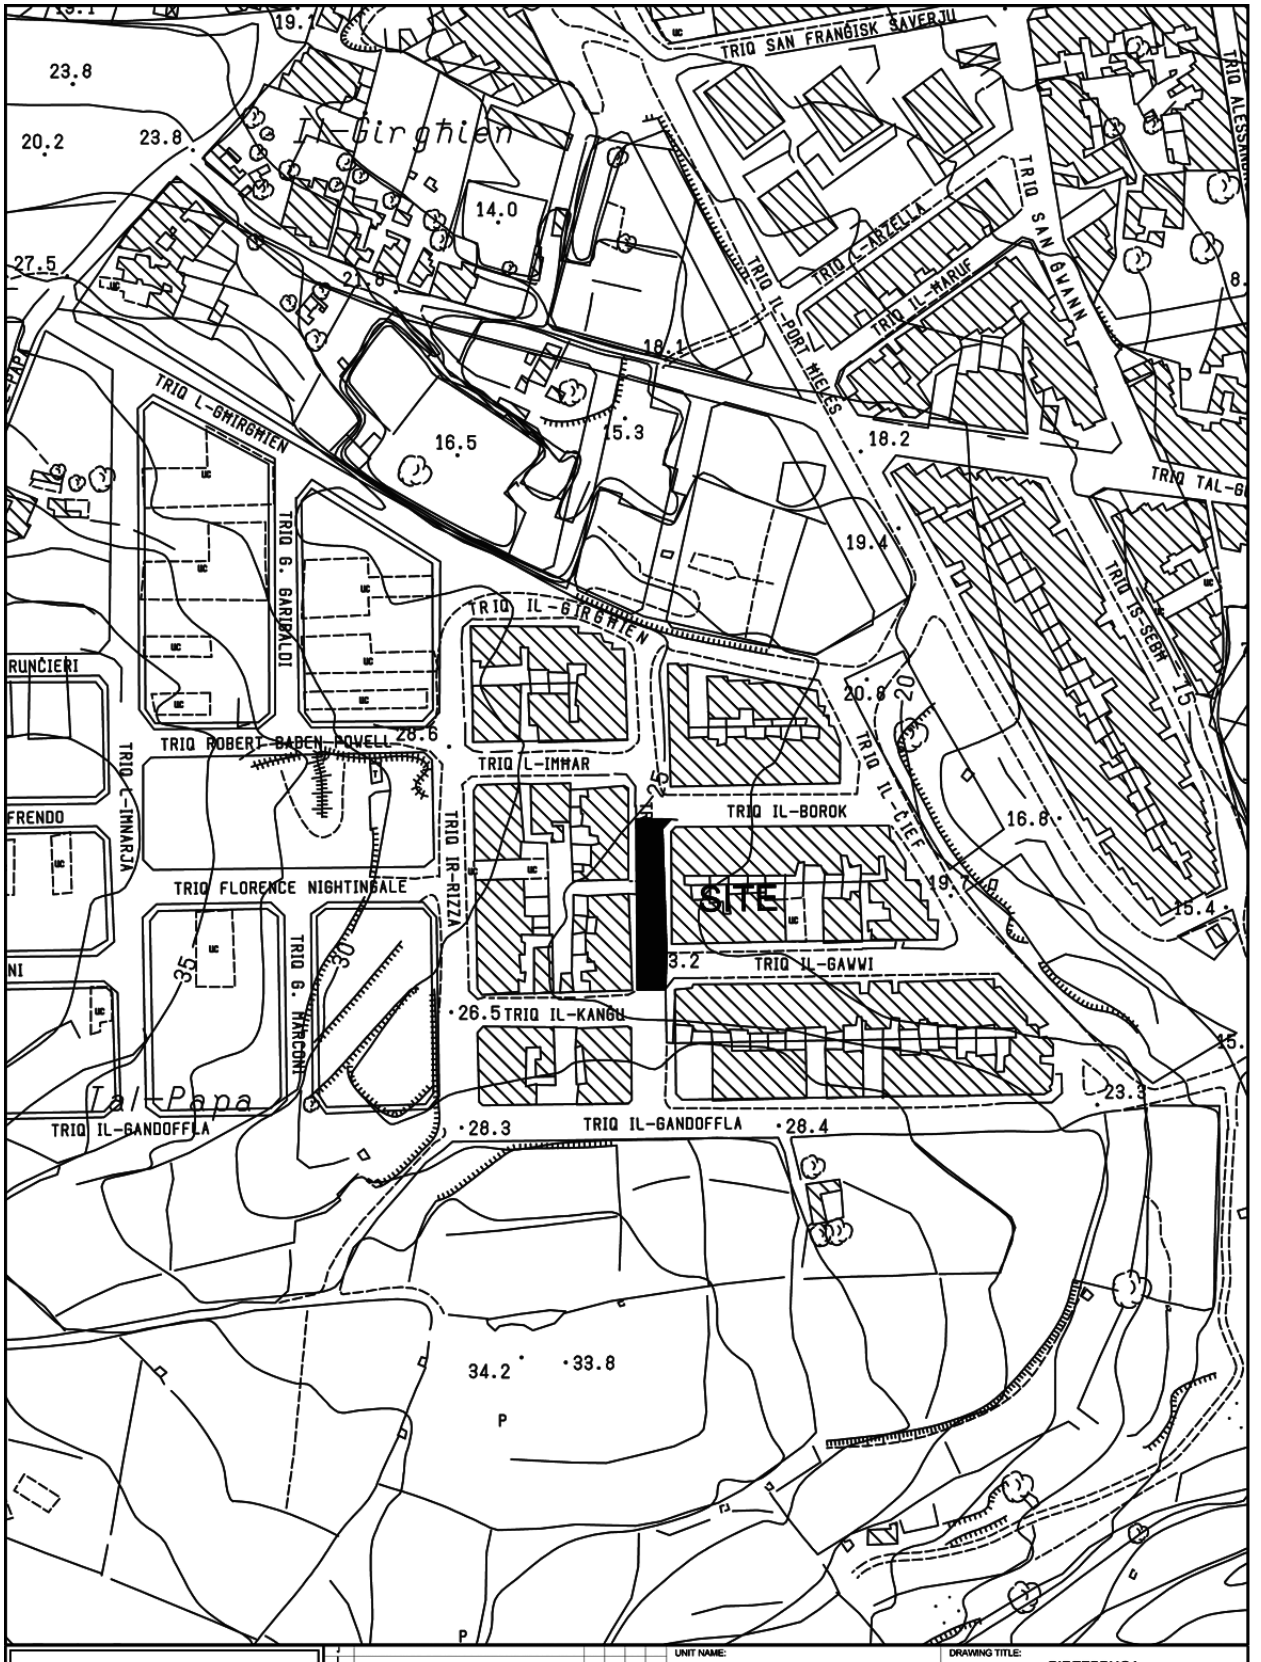

INFRASTRUCTURE MALTA

CHIEF EXECUTIVE OFFICER: Ing. Fredrick Azzopardi	UNIT NAME: COORDINATION	DRAWING TITLE: BIRZEBBUGA P/O TRIQ IL-QROLL SITE PLAN (Extents of Works are not binding but indicative)			
	HEAD OF UNIT: R.C.				
	PROJECT LEADER: -	DATE: MAY 2020	FILE NO: -	DRAWING NO: IM54/20/	
	DRAWN BY: -	SHEET SIZE: A4	SCALE: N.T.S.	REVISION: A	PAGE NO: 4

S:\Traffic Management\2020\Birzebbuga\2020 Birzebbuga.dwg