


TRIQ ROMEO ROMANO
TRIQ IT-TURRETTA
TRIQ L-IRSIDA
48.5
ISTITUT
ISTITUT
SQAQ IL-SNIEN
41.2
KNISJA
TRIQ
TRIQ IL-PARATA
TRIQ MAL-DORMI
SANTA VENERA
39.7
TRIQ EMM. ATTARD
TRIQ L-INKWIZIZJONI
TRIQ IN-NAGH
SITE
31.1
TRIQ IL-KANUN
TRIQ IL-HADDIED
33.8
WELL
Tar-Rabb
21.3
INFRASTRUCTURE MALTA
CHIEF EXECUTIVE OFFICER:
Ing. Fredrick Azzopardi
N:\Design\Common Area\Traffic Management\2019\Santa Venera\2019 Santa Venera.dwg
UNIT NAME:
IMPLEMENTATION
HEAD OF UNIT:
L.D.
PROJECT LEADER:
-
DRAWN BY:
-
DRAWING TITLE:
SANTA VENERA
TRIQ IL-BRUNZAR & po TRIQ IL-PARROCCA IL-SITE PLAN
(Extents of works aren't binding but Indicative)
DATE: OCT 2020
FILE NO: -
DRAWING NO: RD/388/19
SHEET SIZE: A4
SCALE: 1:2500
REVISION: B
PAGE NO: 7

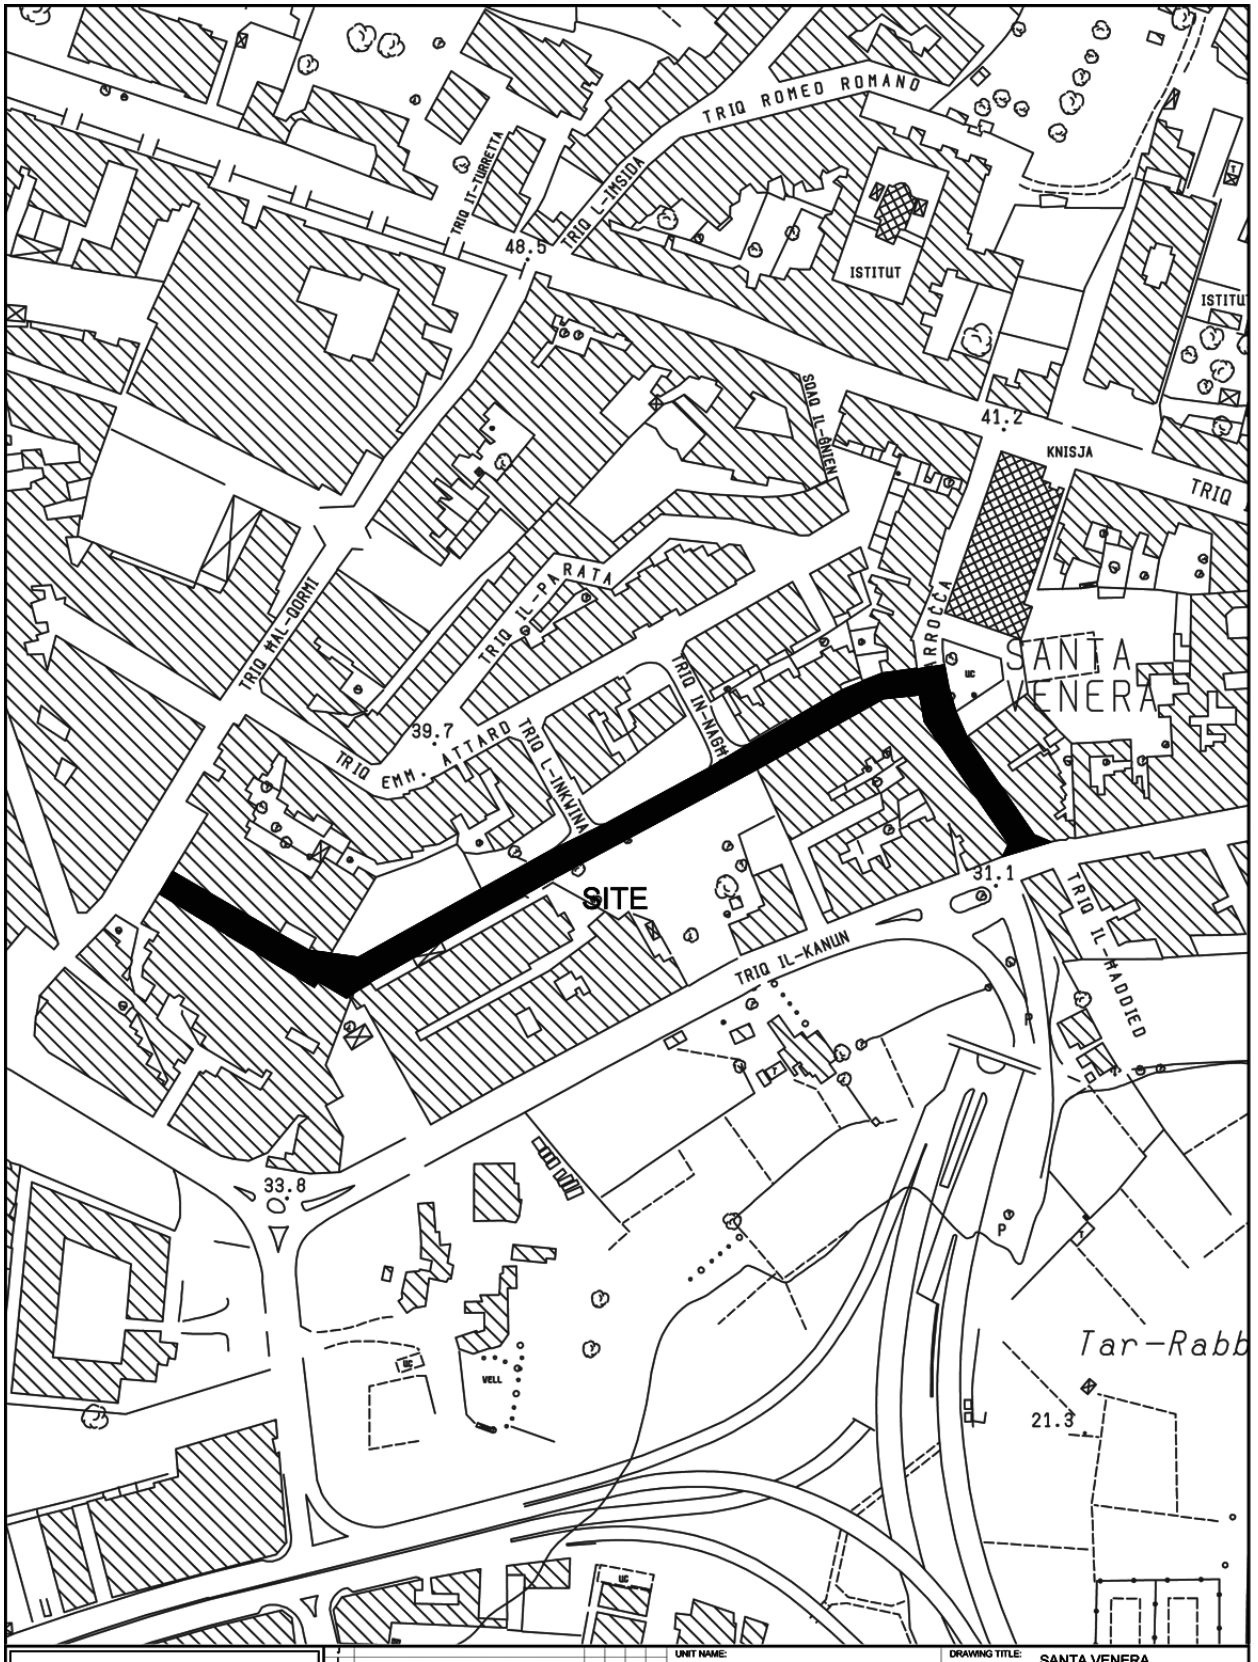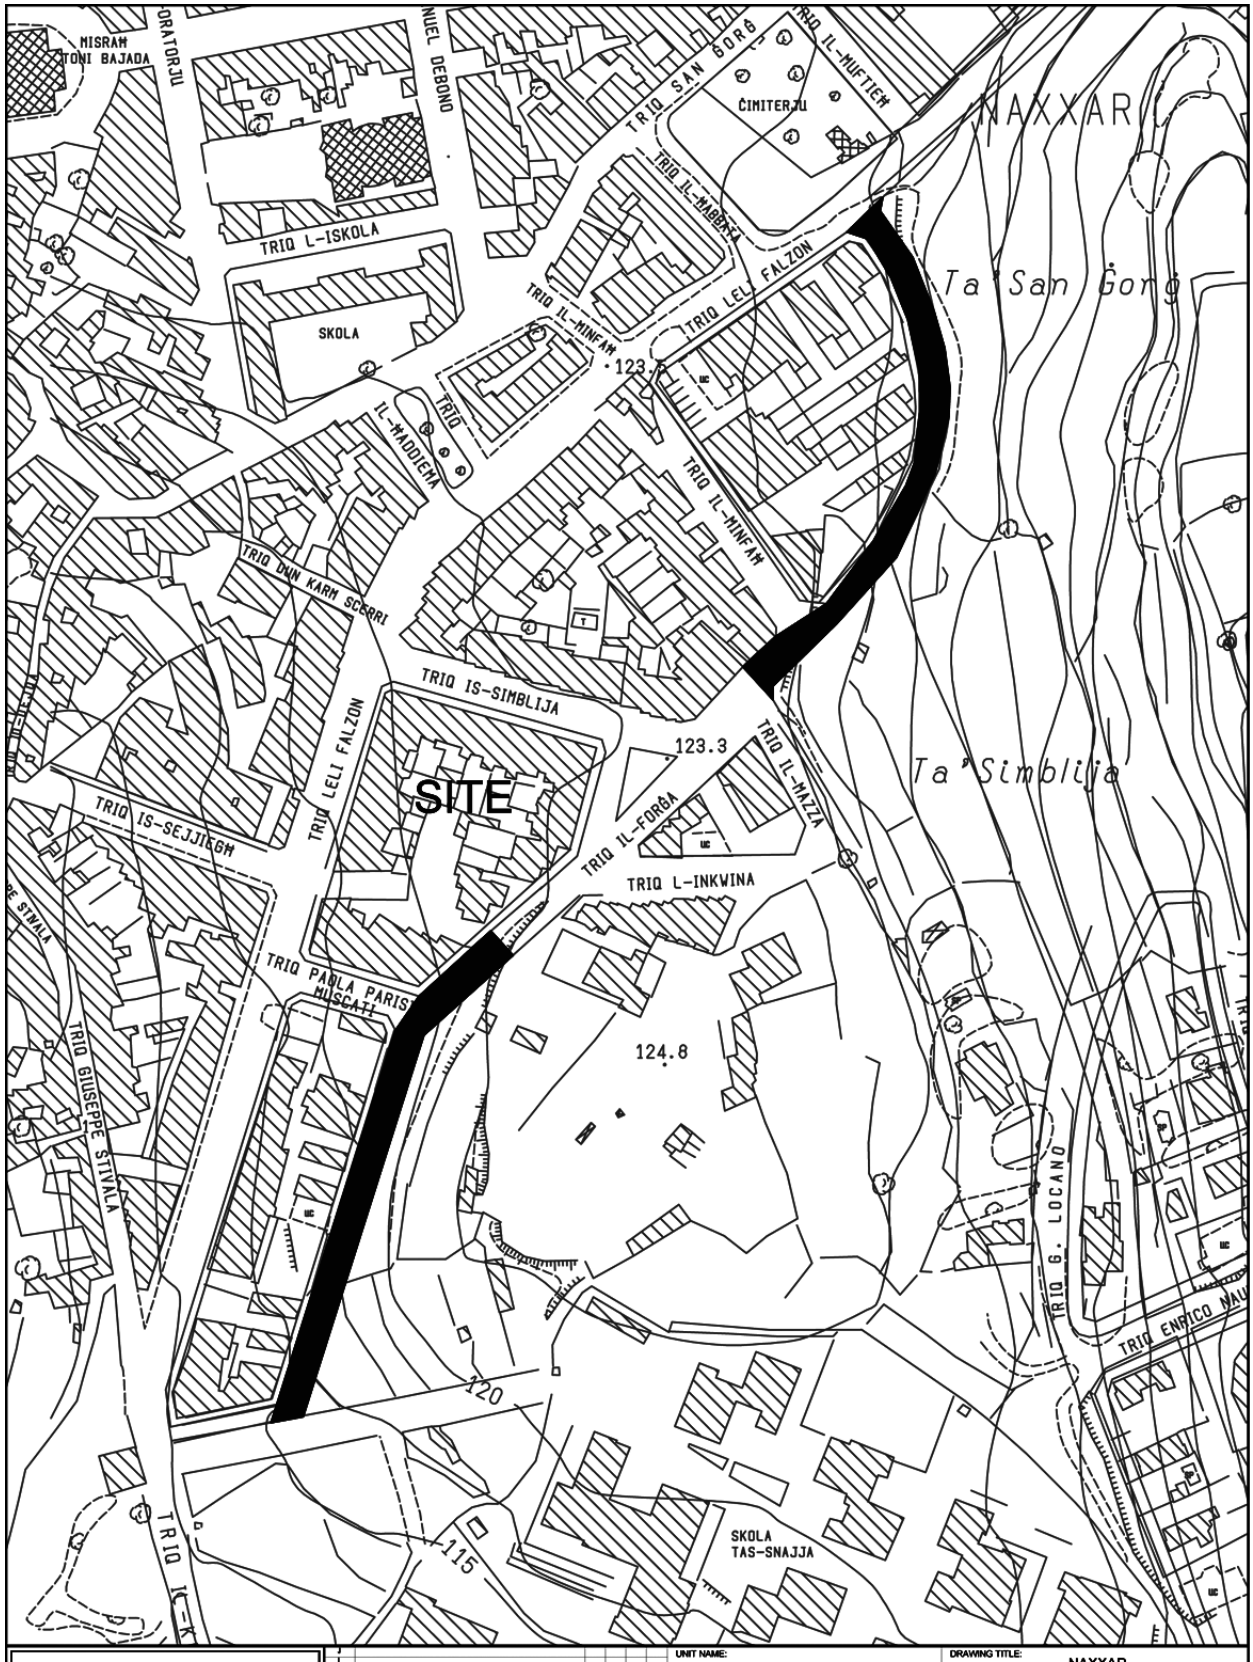

INFRASTRUCTURE MALTA

CHIEF EXECUTIVE OFFICER: Ing. Fredrick Azzopardi


COMPUTER PATH:N:\ Design\Common Area\Traffic Management\2018\Naxxar


UNIT NAME:	REGIONS
HEAD OF UNIT:	D.Vassallo
PROJECT LEADER:	-
DRAWN BY:	-

DRAWING TITLE: NAXXAR
P/O TRIQ IL-FORGA SITE PLAN
(Extents of works AREN't binding but indicative)

DATE:	FILE NO:	DRAWING NO:
APRIL 2018	-	RD/143/18

SHEET SIZE:	SCALE:	REVISION:	PAGE NO:
A4	1 : 2500	A	2

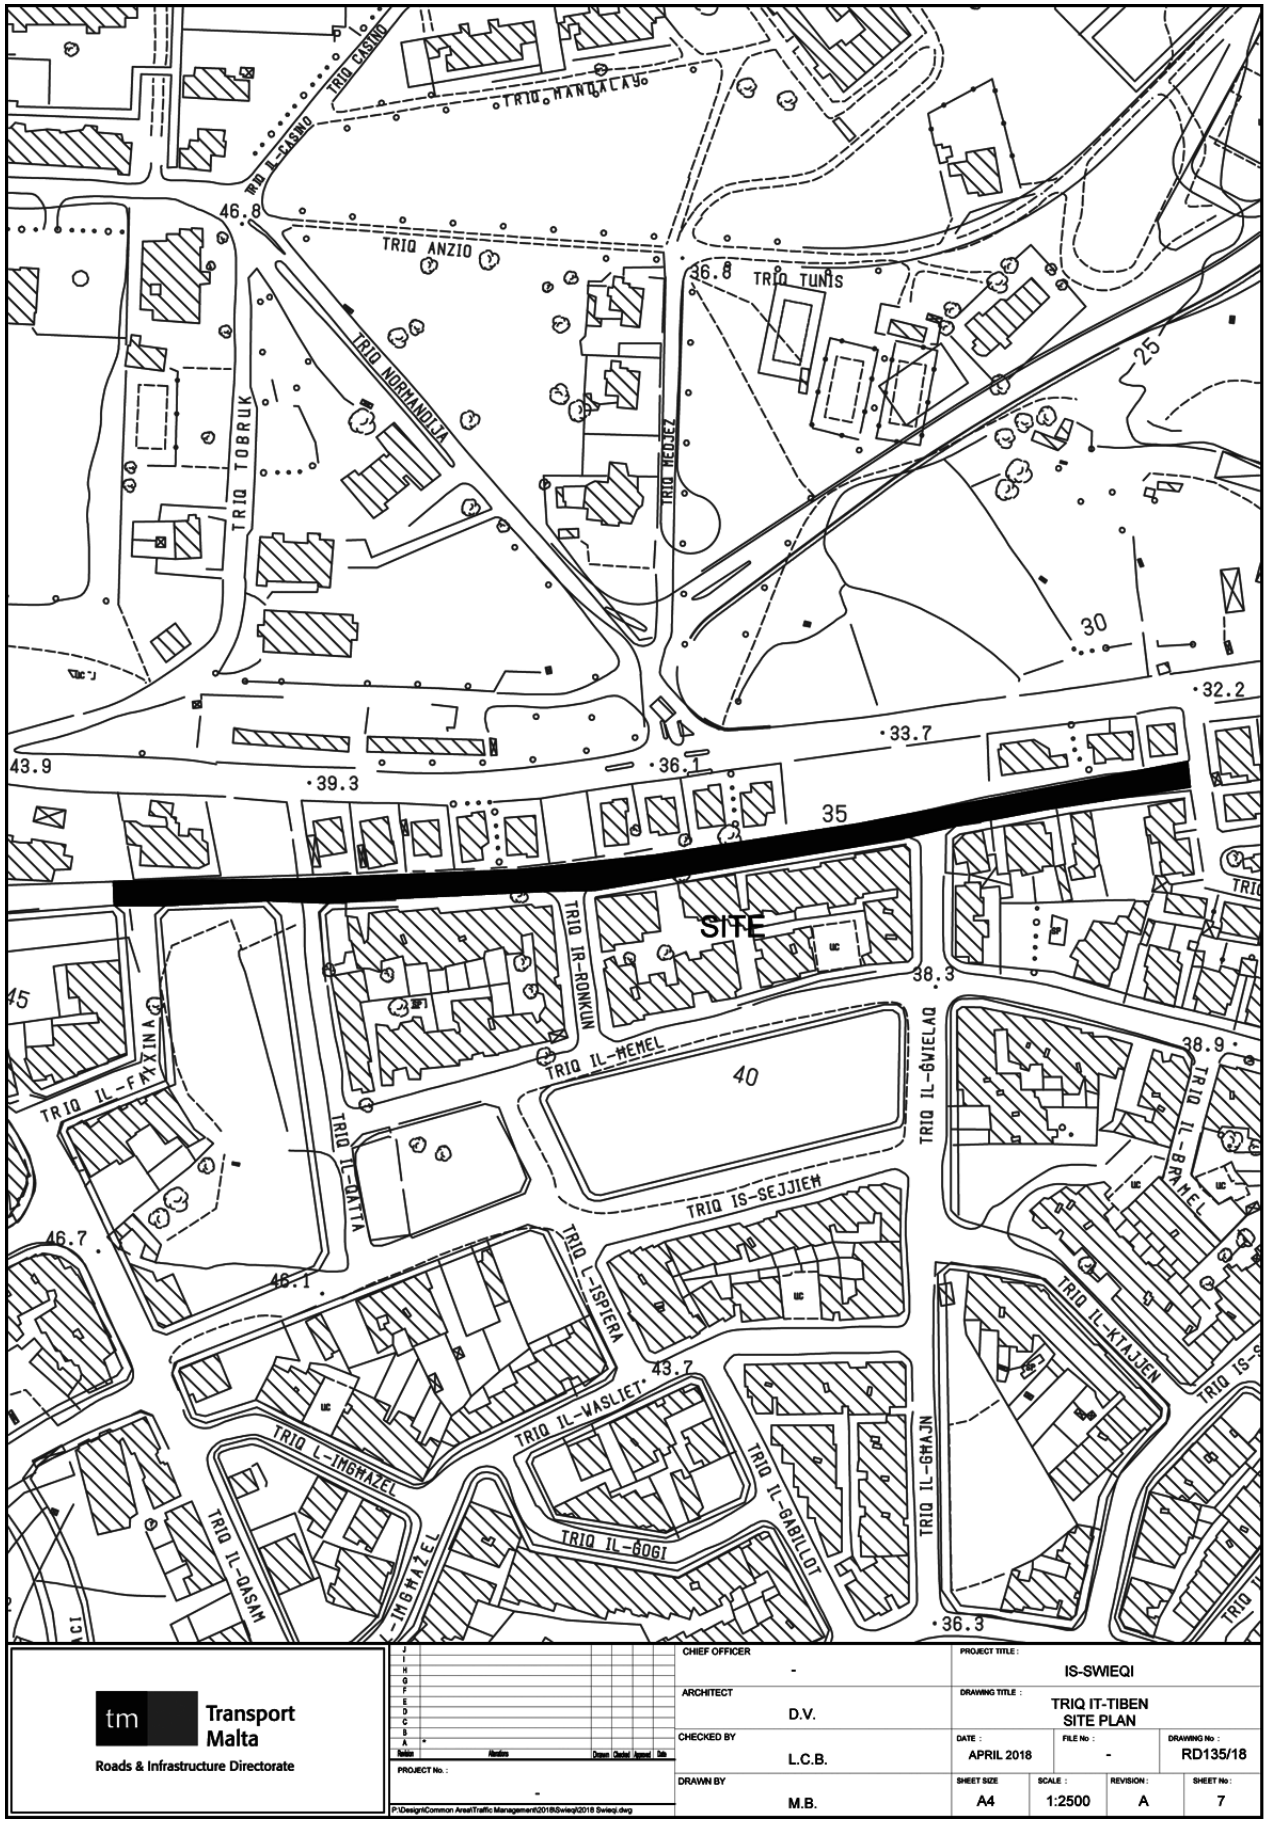
TRIQ CASINO
TRIQ MANOLACAY
TRIQ IL-CASINO
TRIQ ANZIO
TRIQ TUNIS
TRIQ NORMANDJA
TRIQ TOBRUK
TRIQ MEDJEZ
SITE
TRIQ IR-RONKUN
TRIQ IL-MEMEL
TRIQ IL-FAXINA
TRIQ IL-QATTA
TRIQ IS-SEJJIEH
TRIQ IL-GWIELAQ
TRIQ IL-BRAMEL
TRIQ L-ISPIERA
TRIQ IL-WASLIET
TRIQ IL-KTAJJEN
TRIQ L-INGHAZEL
TRIQ IL-QASAM
TRIQ IL-GHAJN
TRIQ IL-GARILLOT
TRIQ IL-BOGI
46.8
43.9
39.3
36.1
33.7
32.2
30
25
35
40
38.3
38.9
46.7
46.1
43.7
36.3
Transport Malta
Roads & Infrastructure Directorate
CHIEF OFFICER -
ARCHITECT D.V.
CHECKED BY L.C.B.
DRAWN BY M.B.
PROJECT TITLE : IS-SWIEQI
DRAWING TITLE : TRIQ IT-TIBEN SITE PLAN
DATE : APRIL 2018
FILE No : -
DRAWING No : RD135/18
SHEET SIZE A4
SCALE : 1:2500
REVISION : A
SHEET No : 7
PROJECT No. : -
P:\Design\Common Area\Traffic Management\2018\Swieqi\2018 Swieqi.dwg

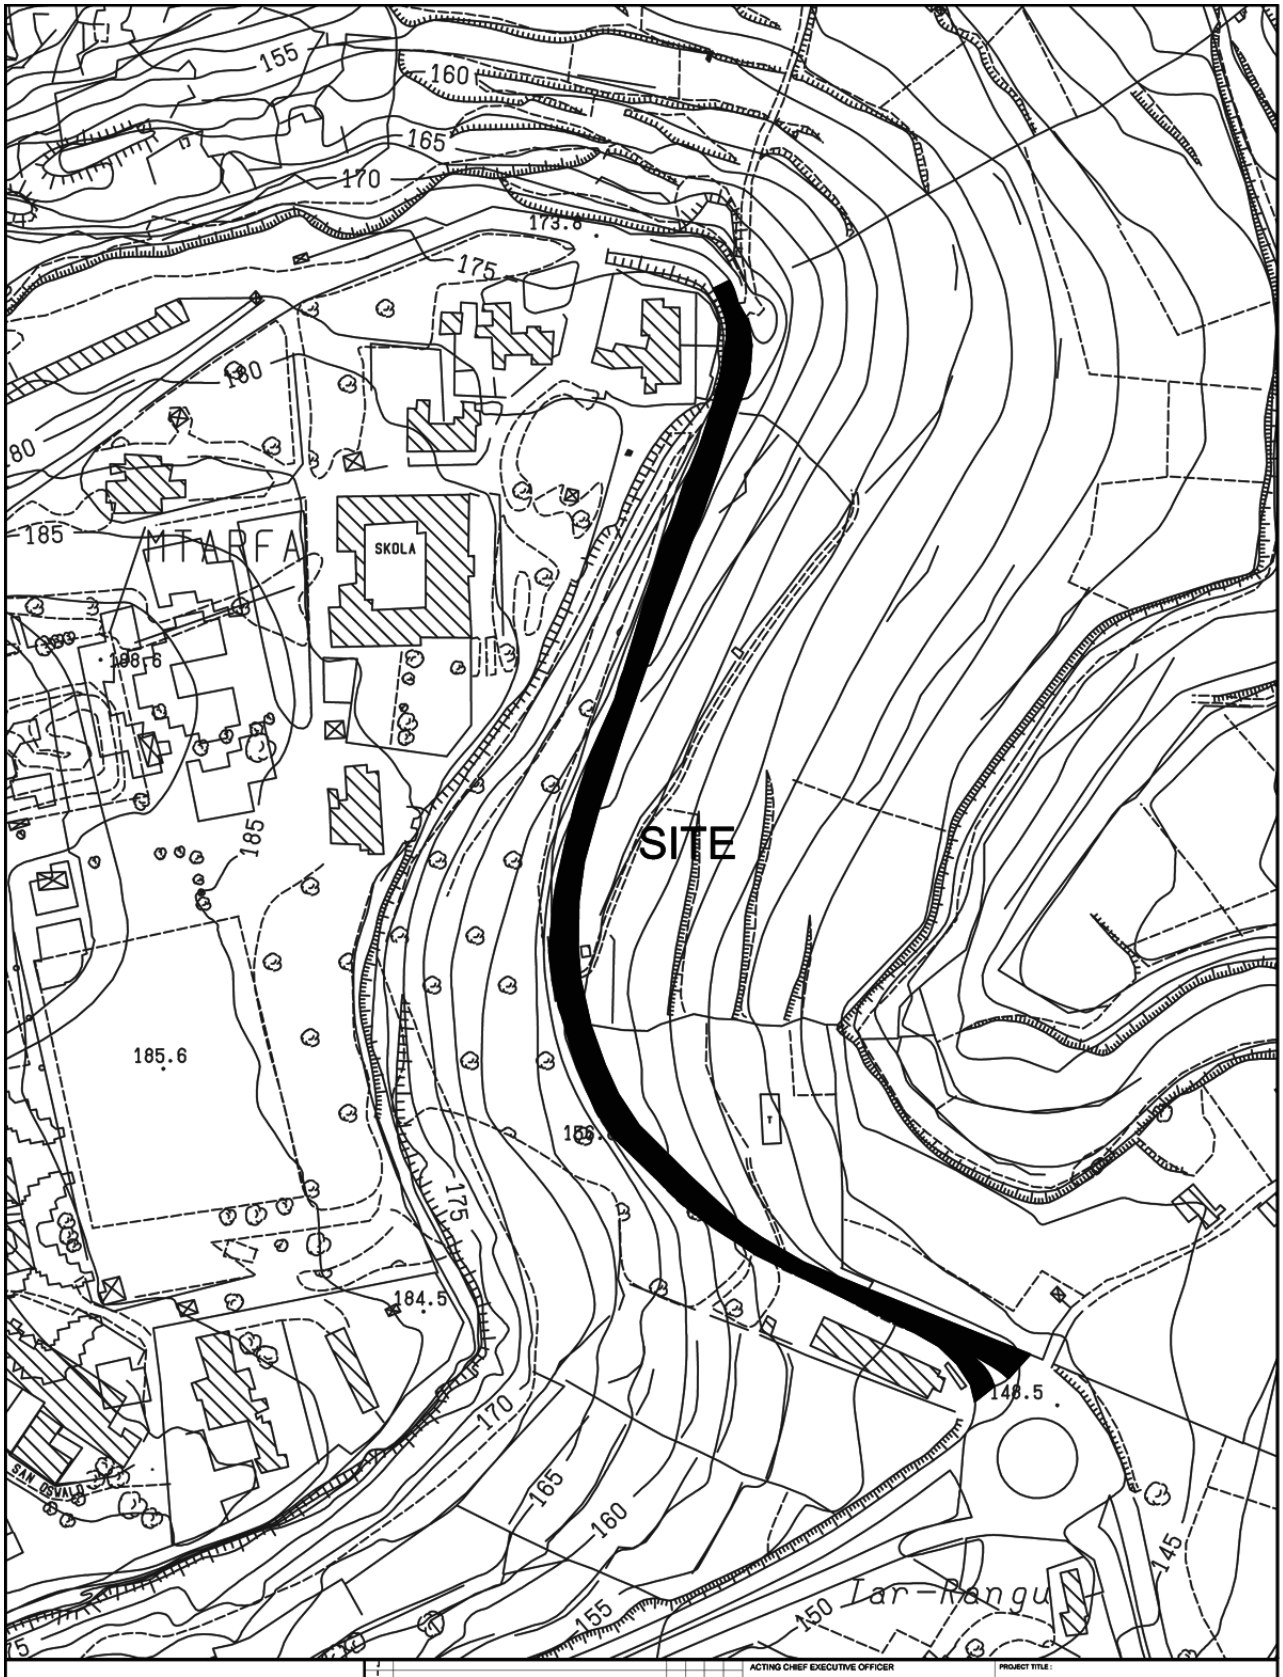

INFRASTRUCTURE MALTA

J							
I							
H							
G							
F							
E							
D							
C							
B							
A							
Revision	Alterations			Drawn	Checked	Approved	Date

PROJECT No. : -

P:\Design\Common Area\Traffic Management\2018\Mtarfa\2018 Mtarfa.dwg

ACTING CHIEF EXECUTIVE OFFICER: Ing Fredrick Azzopardi

ARCHITECT: DV

CHECKED BY: LCB

DRAWN BY: BP


PROJECT TITLE : MTARFA

DRAWING TITLE : TRIQ IL-KAVALLIER VINCENZO BONELLO
SITE PLAN
EXTENDS OF WORKS ARE NOT BINDING BUT INDICATIVE

DATE :	FILE No :	DRAWING No :
JULY 2018	-	RD258/18

SHEET SIZE	SCALE :	REVISION :	SHEET No :
A4	1:2500	A	2

SITE
INFRASTRUCTURE MALTA
ACTING CHIEF EXECUTIVE OFFICER
Ing Fredrick Azzopardi
PROJECT TITLE :
TAS-SLIEMA
ARCHITECT
D.V.
DRAWING TITLE :
TRIQ MANWEL DIMECH SITE PLAN
(Extends of works aren't binding but indicative)
CHECKED BY
L.C.B.
DATE :
JULY 2018
FILE No :
-
DRAWING No :
RD256/18
DRAWN BY
M.B.
SHEET SIZE
A3
SCALE :
1 : 2500
REVISION :
SHEET No :
1
PROJECT No :
-
Comp. Path : P:\Design\Common Area\Traffic Management\2018\Sliema\Sliema_2018.dwg

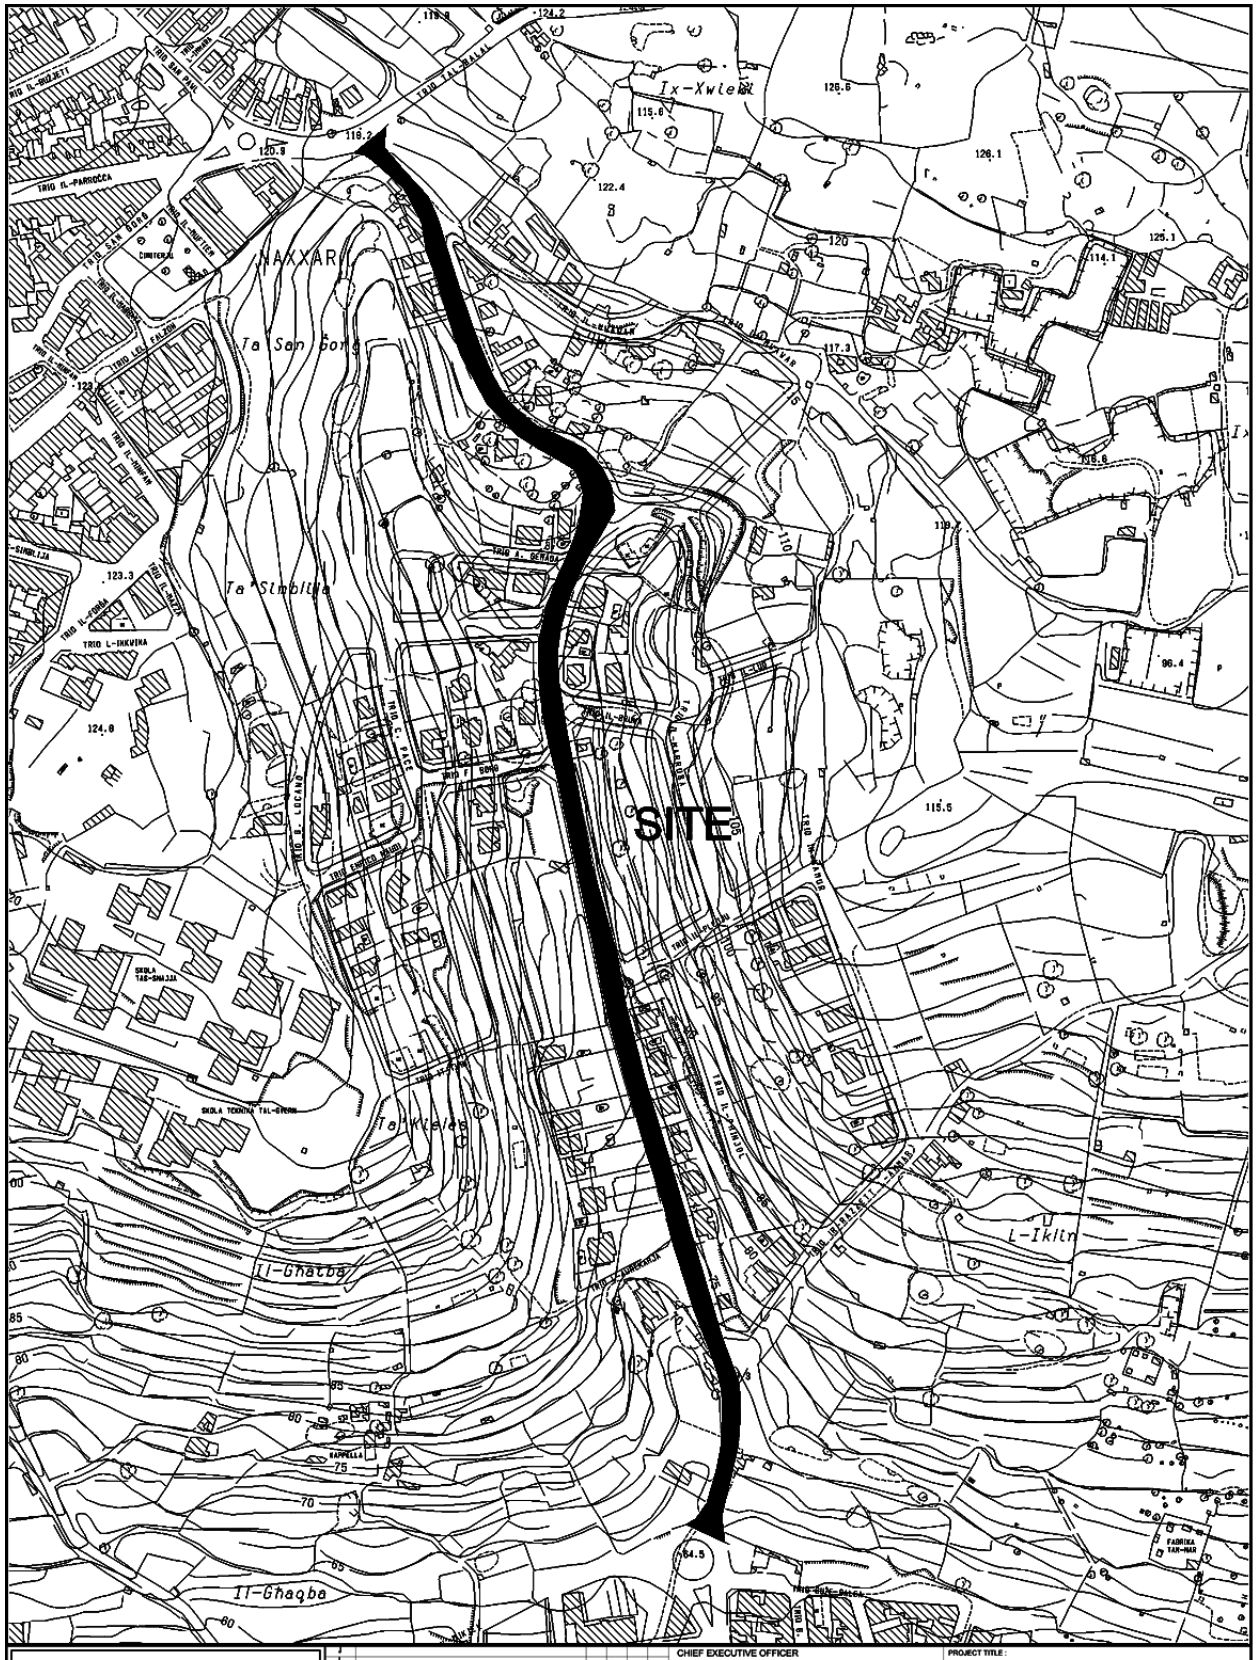


INFRASTRUCTURE MALTA

CHIEF EXECUTIVE OFFICER	Ing Fredrick Azzopardi
PROJECT TITLE :	L-IKLIN
ARCHITECT	-
DRAWING TITLE :	TRIQ IL-WIED SITE PLAN (Extents of works aren't binding but Indicative)
CHECKED BY	-
DATE :	FEBRUARY 2019
FILE No :	-
DRAWING No :	RD/30/19
DRAWN BY	-
SHEET SIZE	A4
SCALE :	1:5000
REVISION :	A
SHEET No :	3

Revision	Alterations	Drawn	Checked	Approved	Date

PROJECT No. : -

Comp. Path : N:\Design\Common Area\Traffic Management\2019\Iklin\2019 Iklin.dwg

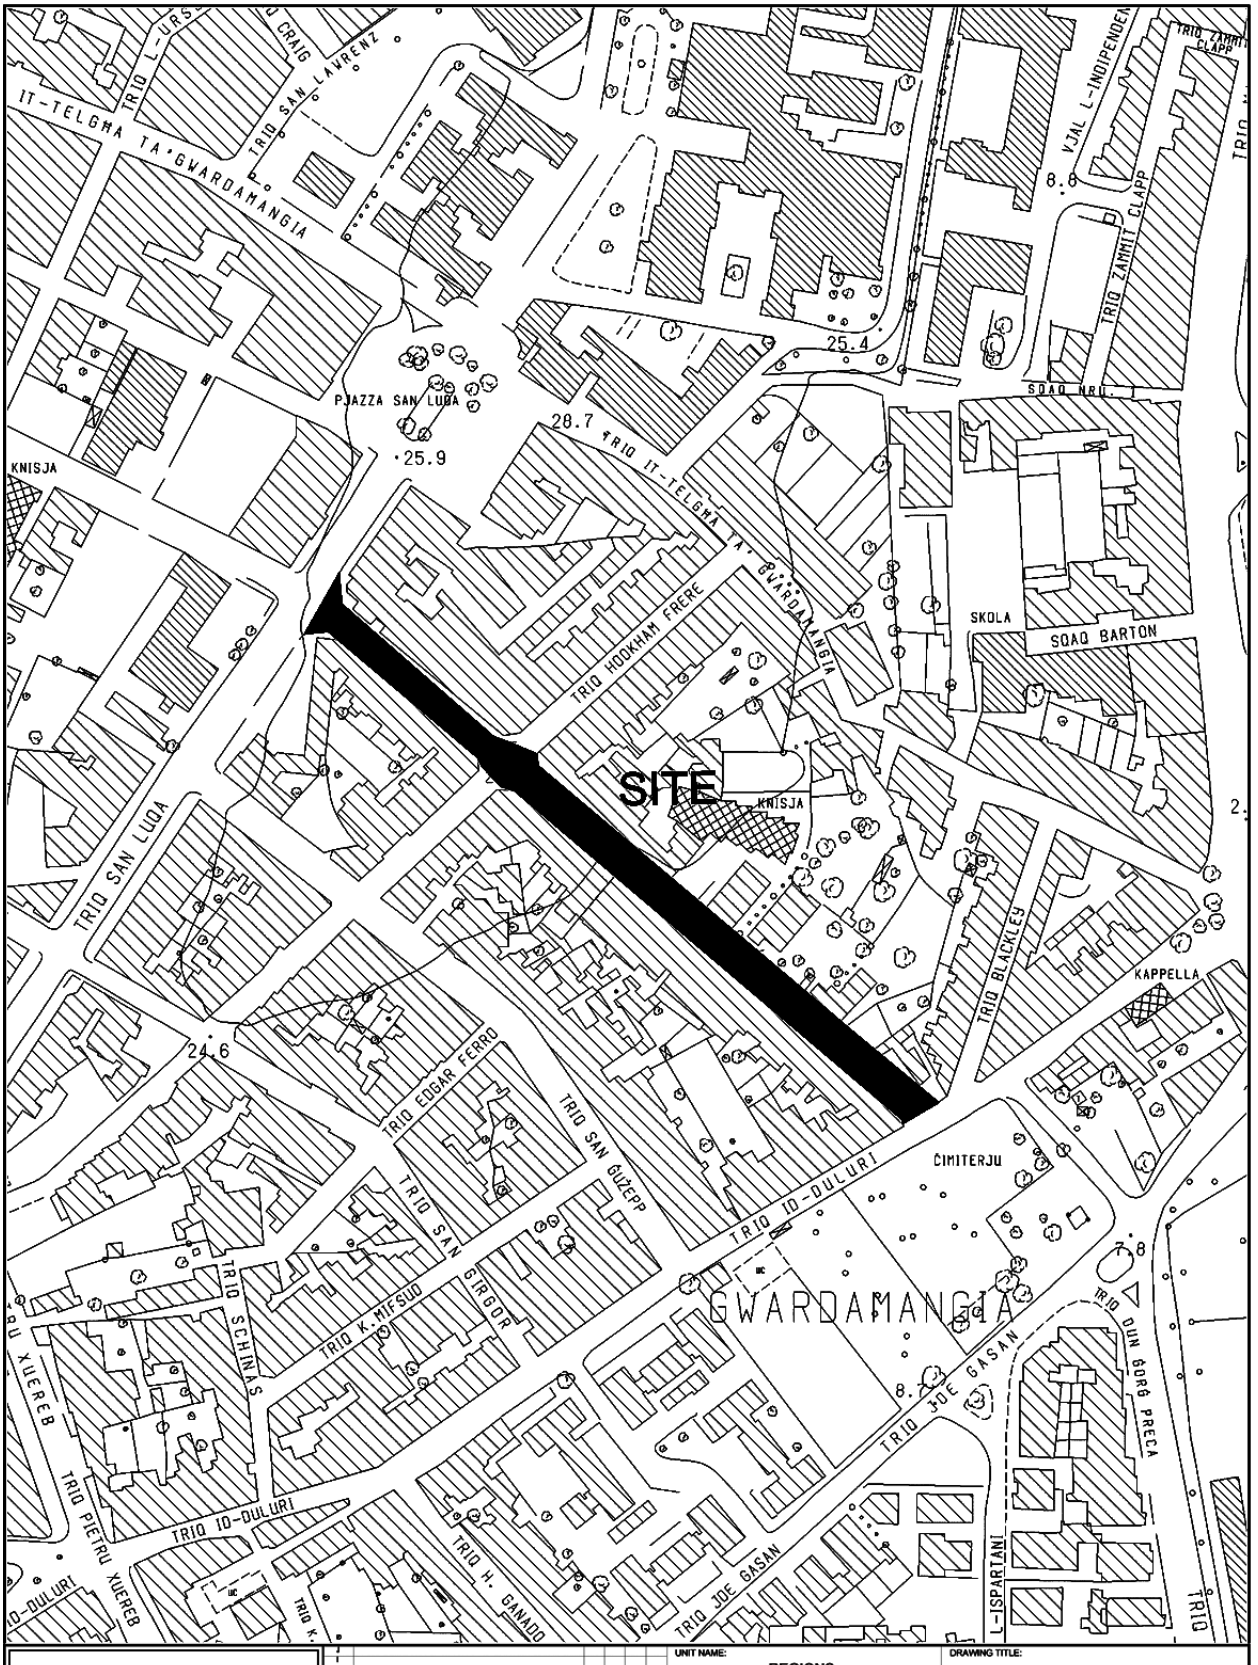


INFRASTRUCTURE MALTA

CHIEF EXECUTIVE OFFICER:
Ing. Fredrick Azzopardi


P:\Design\Common Area\Traffic Management\2019\Balzan\2019 Balzan.dwg

UNIT NAME: REGIONS	DRAWING TITLE: PIETA TRIQ SANTA MONIKA SITE PLAN (Extents of works aren't binding but Indicative)		
HEAD OF UNIT: D.VASSALLO			
PROJECT LEADER: -	DATE: FEB 2019	FILE NO: -	DRAWING NO: RD/83/19
DRAWN BY: -	SHEET SIZE: A4	SCALE: 1:2500	REVISION: -	PAGE NO: 2

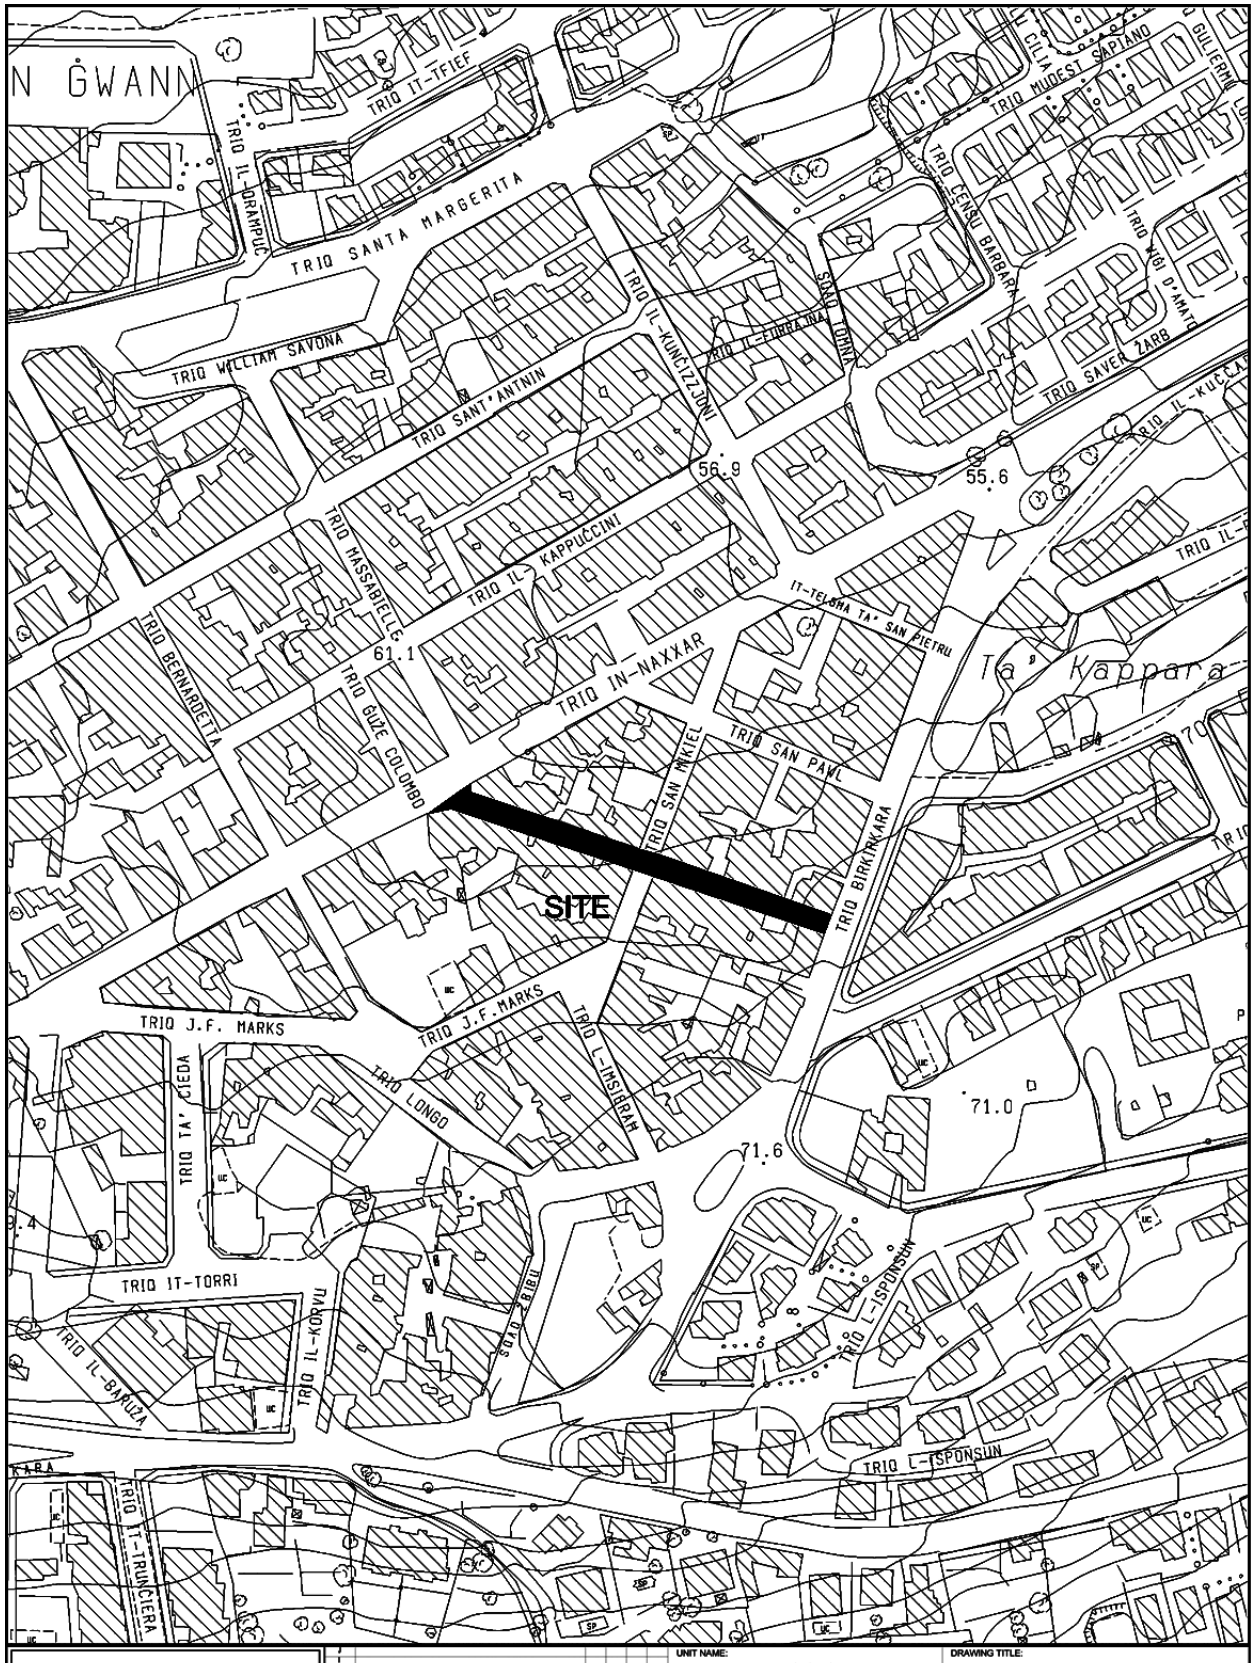

INFRASTRUCTURE MALTA

CHIEF EXECUTIVE OFFICER: Ing. Fredrick Azzopardi	UNIT NAME: REGIONS	DRAWING TITLE: SAN GWANN TRIQ SAN FRANGISK SITE PLAN (Extents of works aren't binding but Indicative)		
N:\Design\Common Area\Traffic Management\2019\San Gwann\2019 San Gwann.dwg	HEAD OF UNIT: D.VASSALLO			
	PROJECT LEADER: -	DATE: FEB 2019	FILE NO: -	DRAWING NO: RD/96/19
	DRAWN BY: -	SHEET SIZE: A4	SCALE: 1:2500	REVISION: - PAGE NO: 3

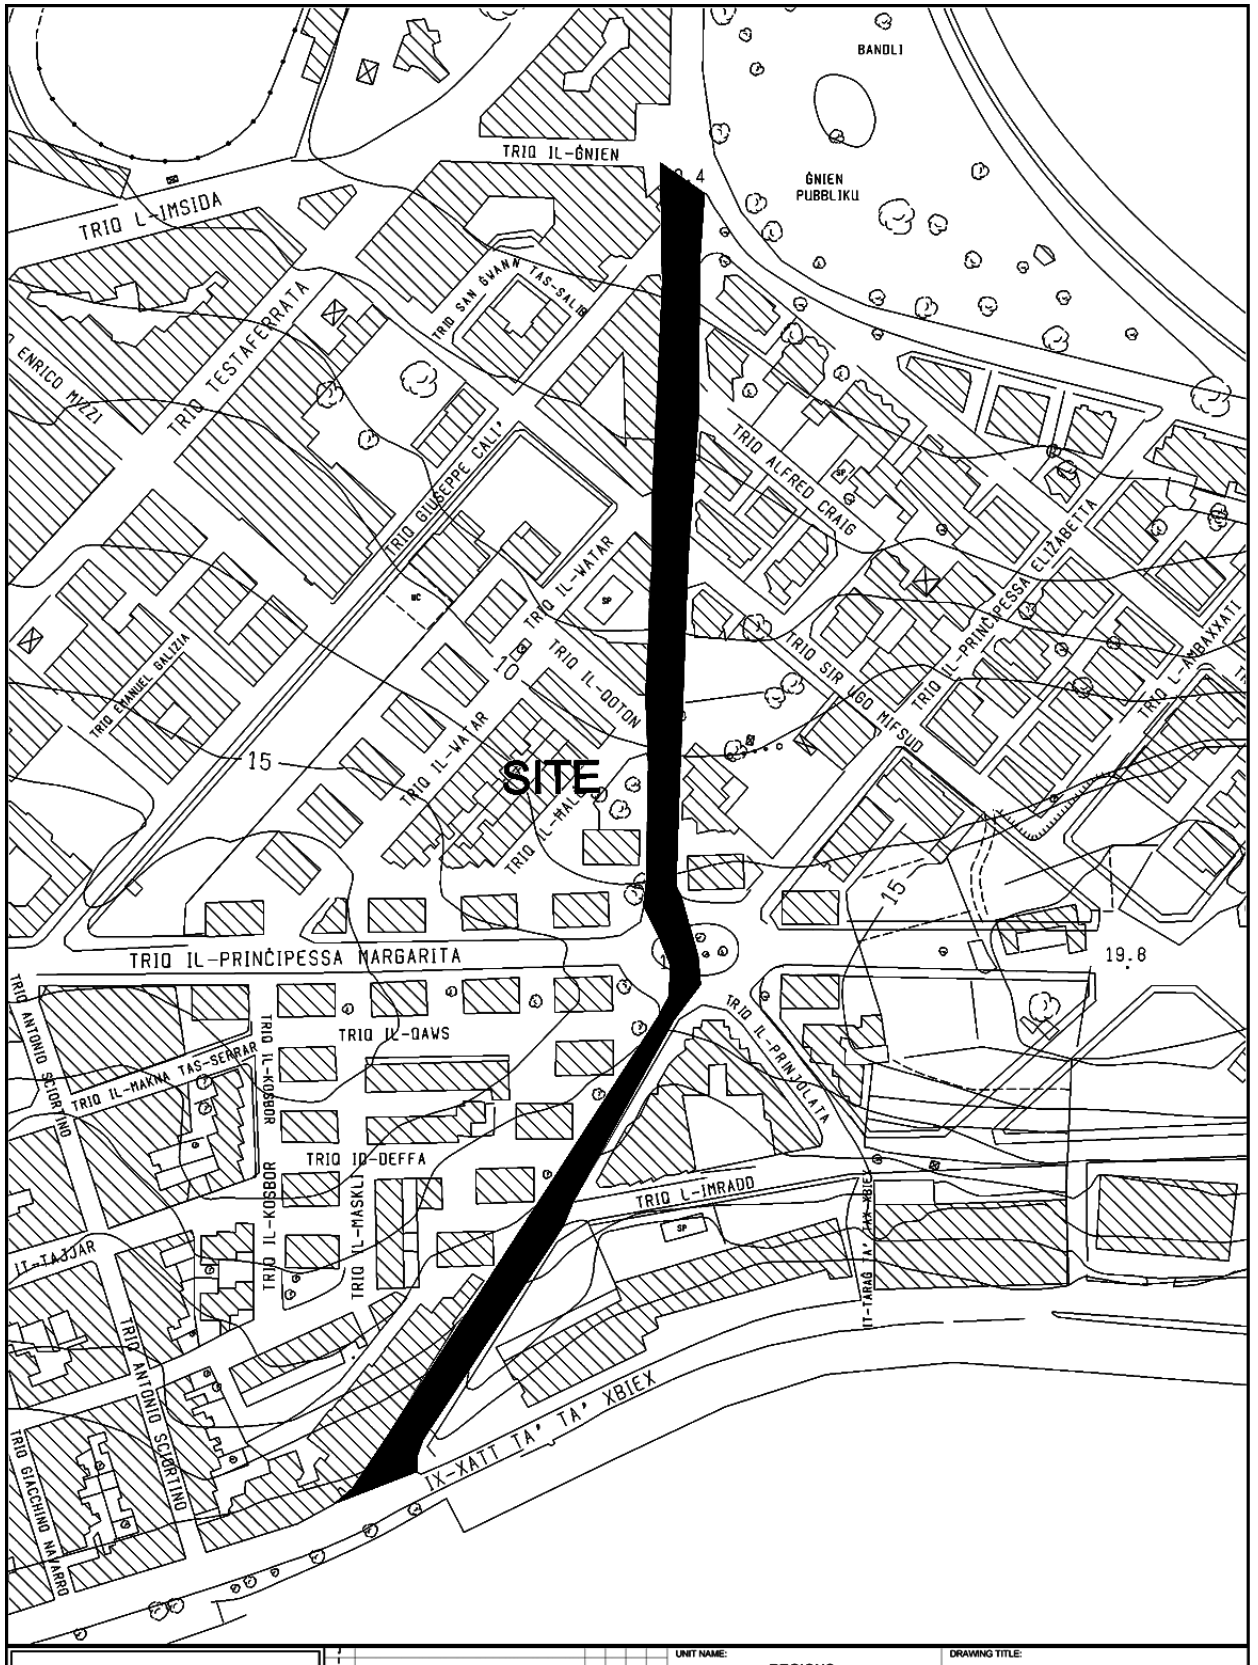

INFRASTRUCTURE MALTA

CHIEF EXECUTIVE OFFICER: Ing. Fredrick Azzopardi


N:\Design\Common Area\Traffic Management\2019\Ta Xbiex\2019 Ta Xbiex.dwg


UNIT NAME:	REGIONS
HEAD OF UNIT:	D.VASSALLO
PROJECT LEADER:	-
DRAWN BY:	-

DRAWING TITLE: TAX-XBIEX
TRIQ ABATE RIGORD SITE PLAN
(Extents of works aren't binding but Indicative)

DATE:	FILE NO:	DRAWING NO:
FEB 2019	-	RD/115/19

SHEET SIZE:	SCALE:	REVISION:	PAGE NO:
A4	1:2500	-	1

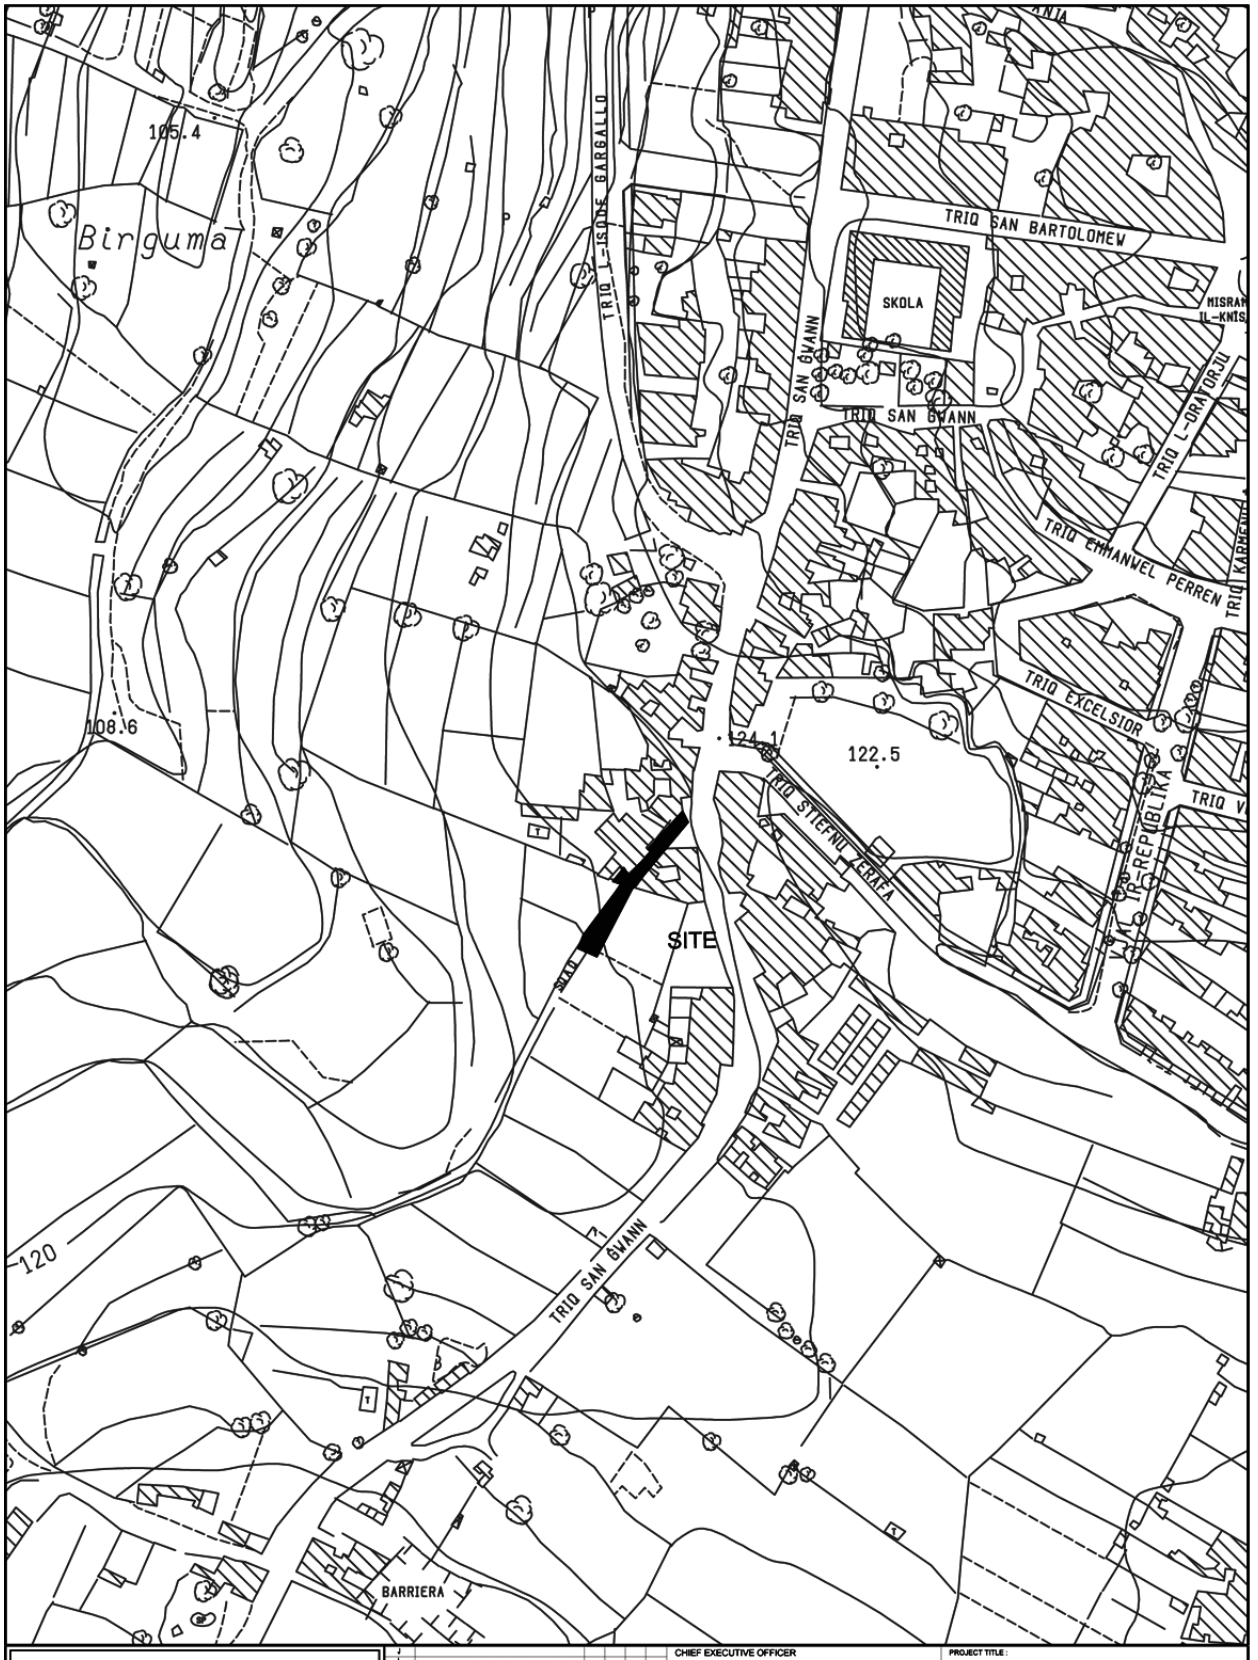
105.4
Birguma
TRIQ L-ISQOF GARBALLO
TRIQ SAN BARTOLOMEW
SKOLA
TRIQ SAN GWANN
TRIQ SAN GWANN
TRIQ L-ORATORJU
TRIQ EMMANWEL PERREN
TRIQ KARMNU
108.6
124.1
122.5
TRIQ EXCELSIOR
TRIQ STIEFNU ZERAFA
TRIQ IR-REPUBLIKA
SITE
120
TRIQ SAN GWANN
BARRIERA
INFRASTRUCTURE MALTA
CHIEF EXECUTIVE OFFICER
Ing. Fredrick Azzopardi
ARCHITECT
D.V.
CHECKED BY
-
DRAWN BY
-
PROJECT TITLE :
HAL GHARGHUR
DRAWING TITLE :
PO SQAQ IL-HOFRA
SITE PLAN
DATE :
FEB 2019
FILE No :
-
DRAWING No :
RD124/18
SHEET SIZE
A4
SCALE :
1 : 2500
REVISION :
A
SHEET No :
1
PROJECT No. :
-
P:\Design\Common Area\Traffic Management\2018\Gharghur\2018 Gharghur.dwg

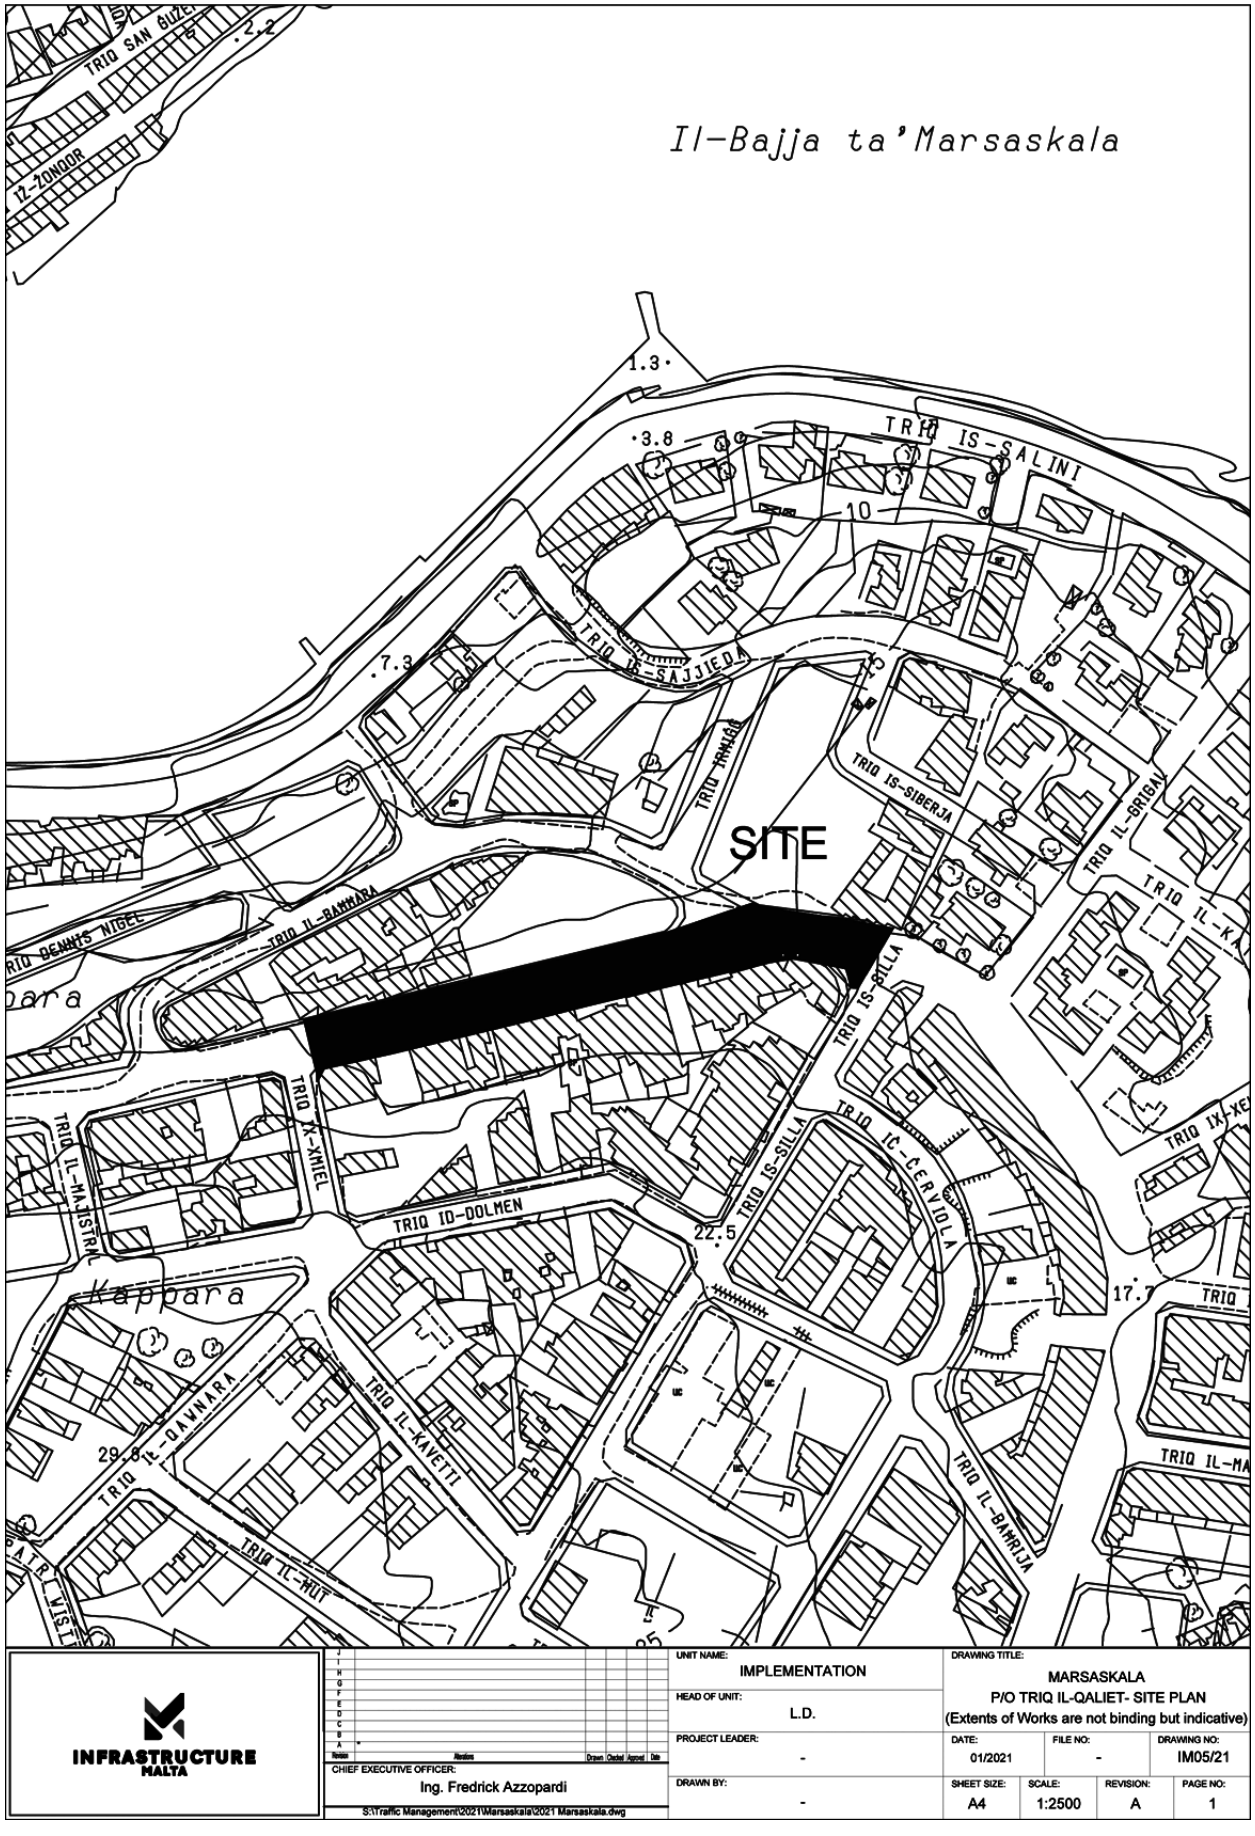

INFRASTRUCTURE MALTA

Revision	Alterations	Drawn	Checked	Approved	Date

CHIEF EXECUTIVE OFFICER: Ing. Fredrick Azzopardi

S:\Traffic Management\2021\Marsaskala\2021 Marsaskala.dwg

UNIT NAME: IMPLEMENTATION

HEAD OF UNIT: L.D.


PROJECT LEADER: -

DRAWN BY: -

DRAWING TITLE: MARSASKALA
P/O TRIQ IL-QALIET- SITE PLAN
(Extents of Works are not binding but indicative)


DATE:	FILE NO:	DRAWING NO:
01/2021	-	IM05/21

SHEET SIZE:	SCALE:	REVISION:	PAGE NO:
A4	1:2500	A	1

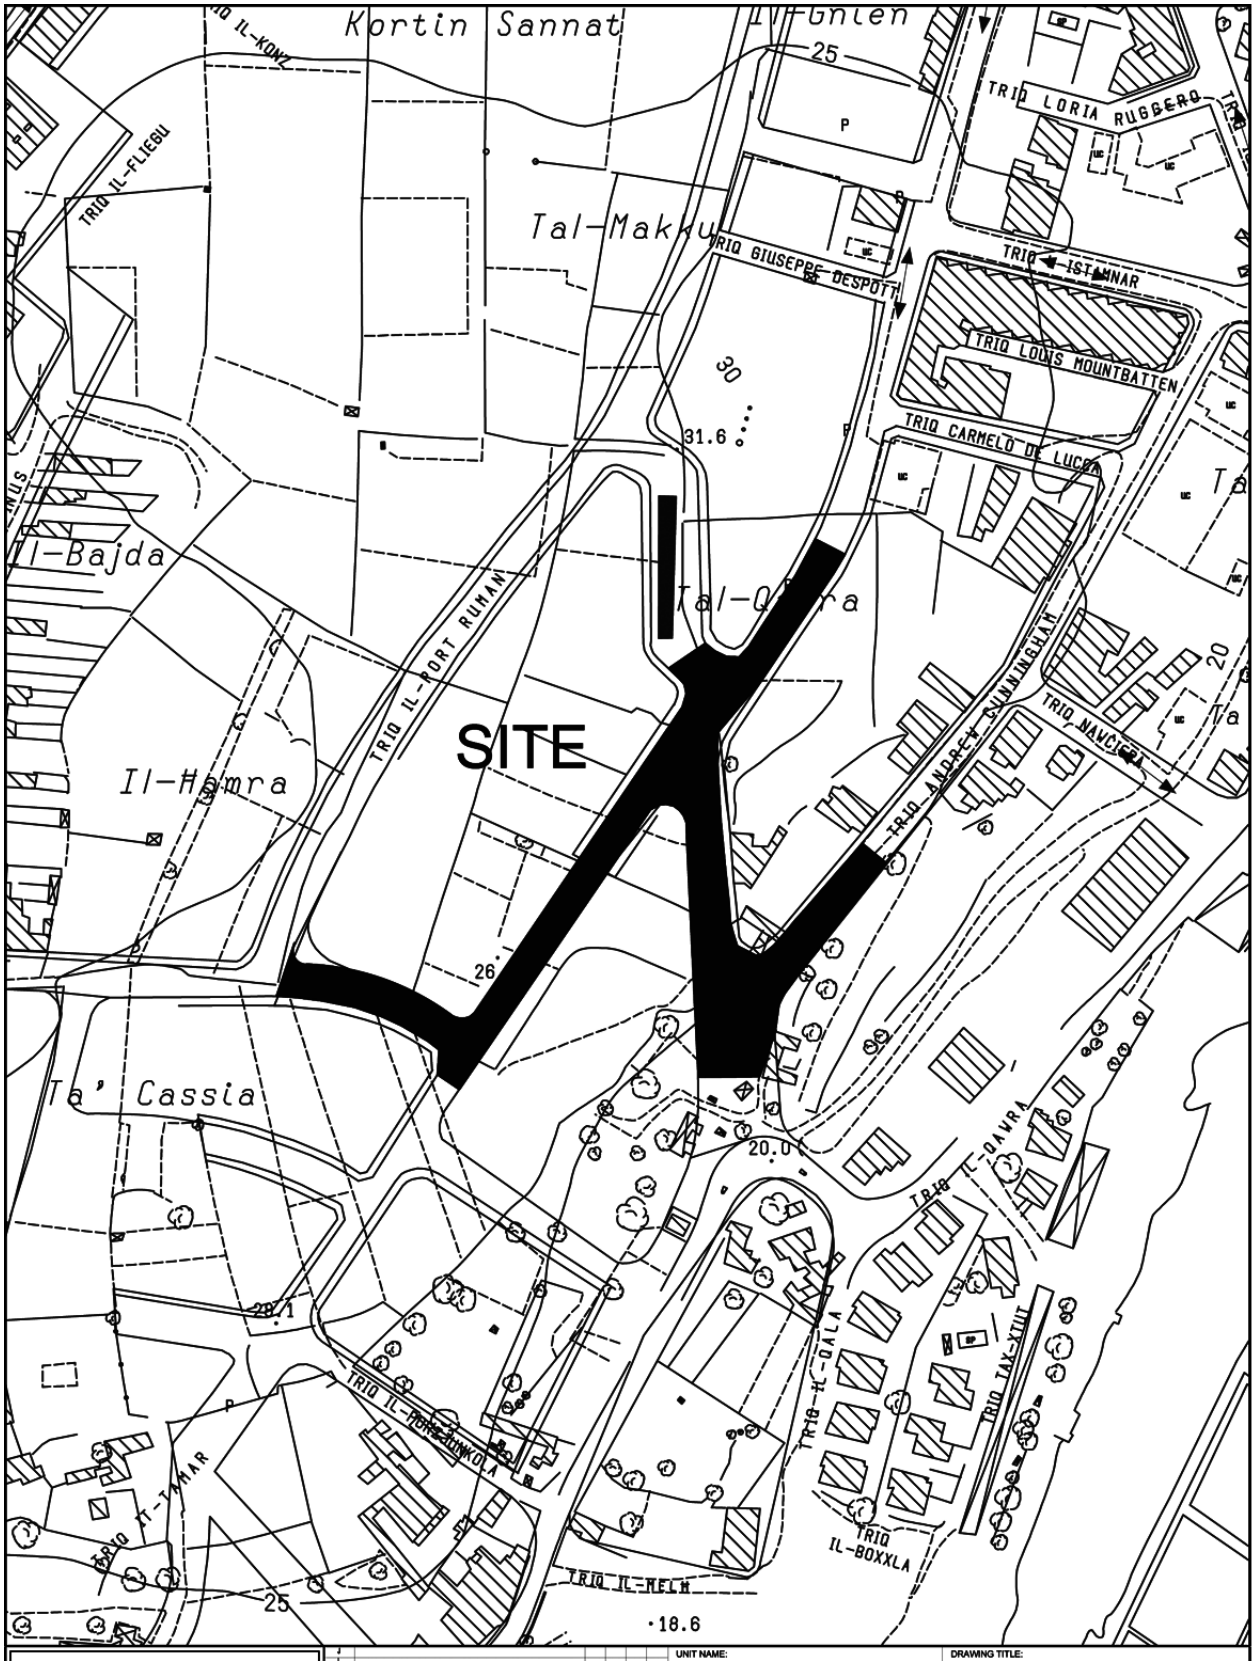

INFRASTRUCTURE MALTA

CHIEF EXECUTIVE OFFICER: Ing. Fredrick Azzopardi	UNIT NAME: IMPLEMENTATION	DRAWING TITLE: SAN PAWL IL-BAHAR N/S at Triq Andrew Cunningham - P/O Triq it-Tamar - P/O Triq A. Caruana - SITE PLAN (Extents of Works are not binding but indicative)		
S:\Traffic Management\2020\S.Pawl il-Bahar\2020 S.Pawl il-Bahar.dwg	HEAD OF UNIT: L.D.			
	PROJECT LEADER: -	DATE: MAY 2020	FILE NO: -	DRAWING NO: IM/49/20
	DRAWN BY: -	SHEET SIZE: A4	SCALE: 1:2500	REVISION: A / PAGE NO: 3

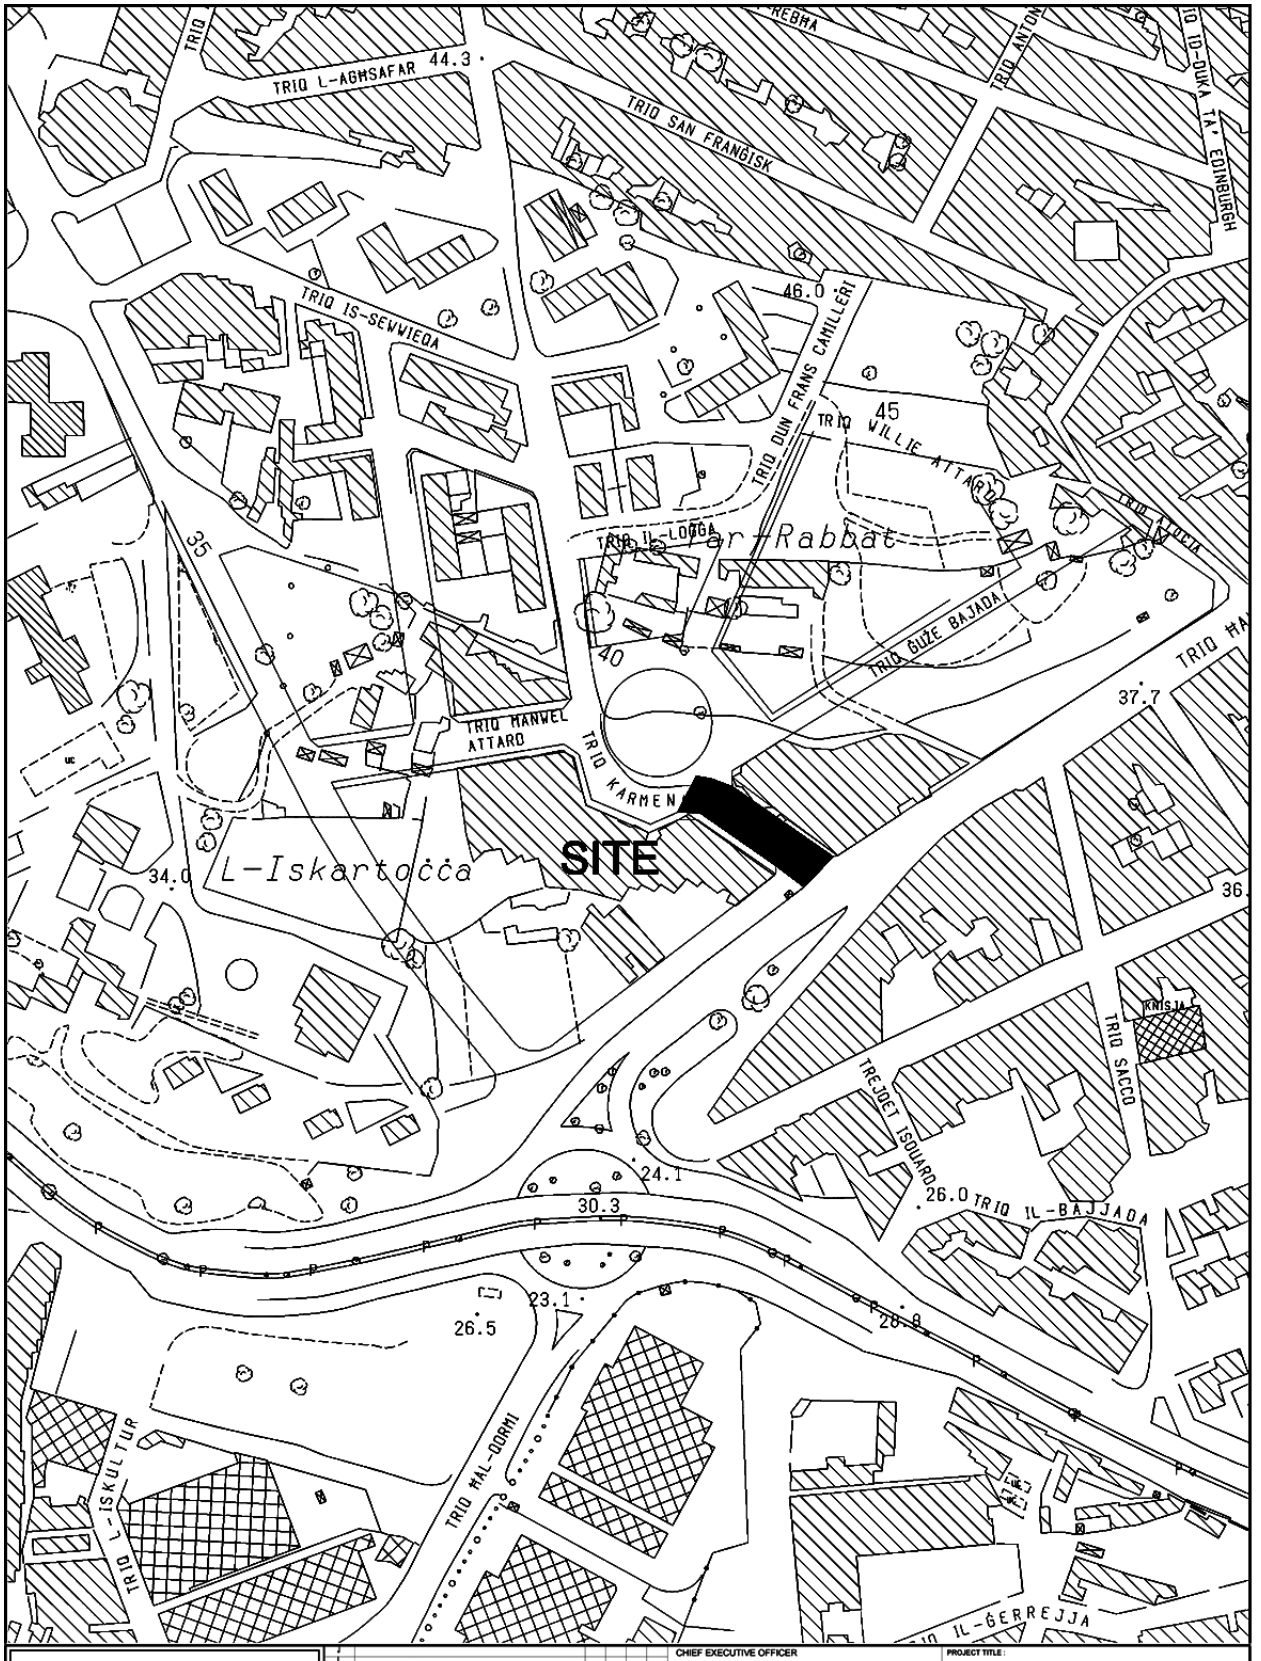

INFRASTRUCTURE MALTA

CHIEF EXECUTIVE OFFICER: Ing Fredrick Azzopardi			PROJECT TITLE: IL-HAMRUN		
ARCHITECT: D.V.			DRAWING TITLE: TRIQ KARMENU ABELA SITE PLAN (Extents of works aren't binding but Indicative)		
CHECKED BY: -	DATE: FEBRUARY 2019	FILE No: -	DRAWING No: RD/24/19		
DRAWN BY: -	SHEET SIZE: A4	SCALE: 1:2500	REVISION: A	SHEET No: 1	

Revision | Abortions | Drawn | Checked | Approved | Date

PROJECT No.: -

Comp. Path : N:\Design\Common Area\Traffic Management\2019\Hamrun\2019 Hamrun.dwg