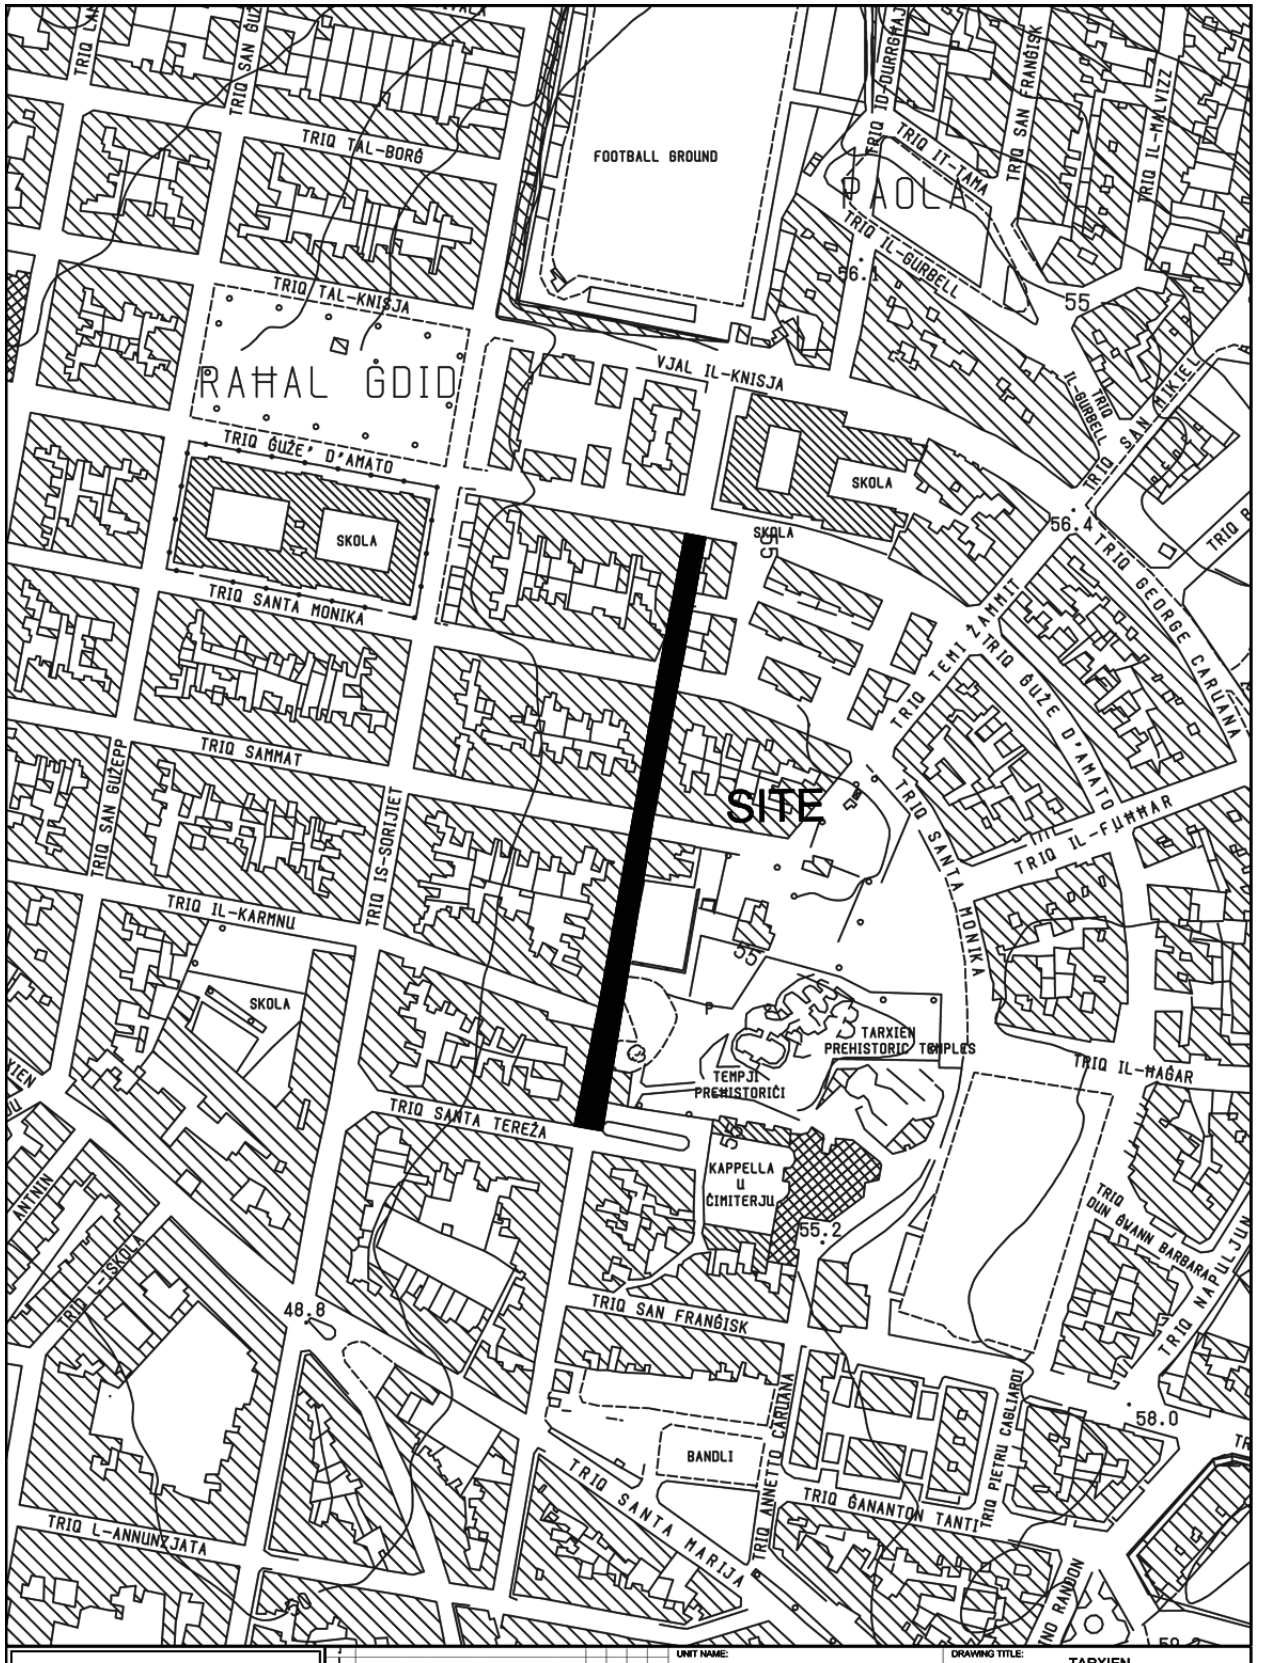
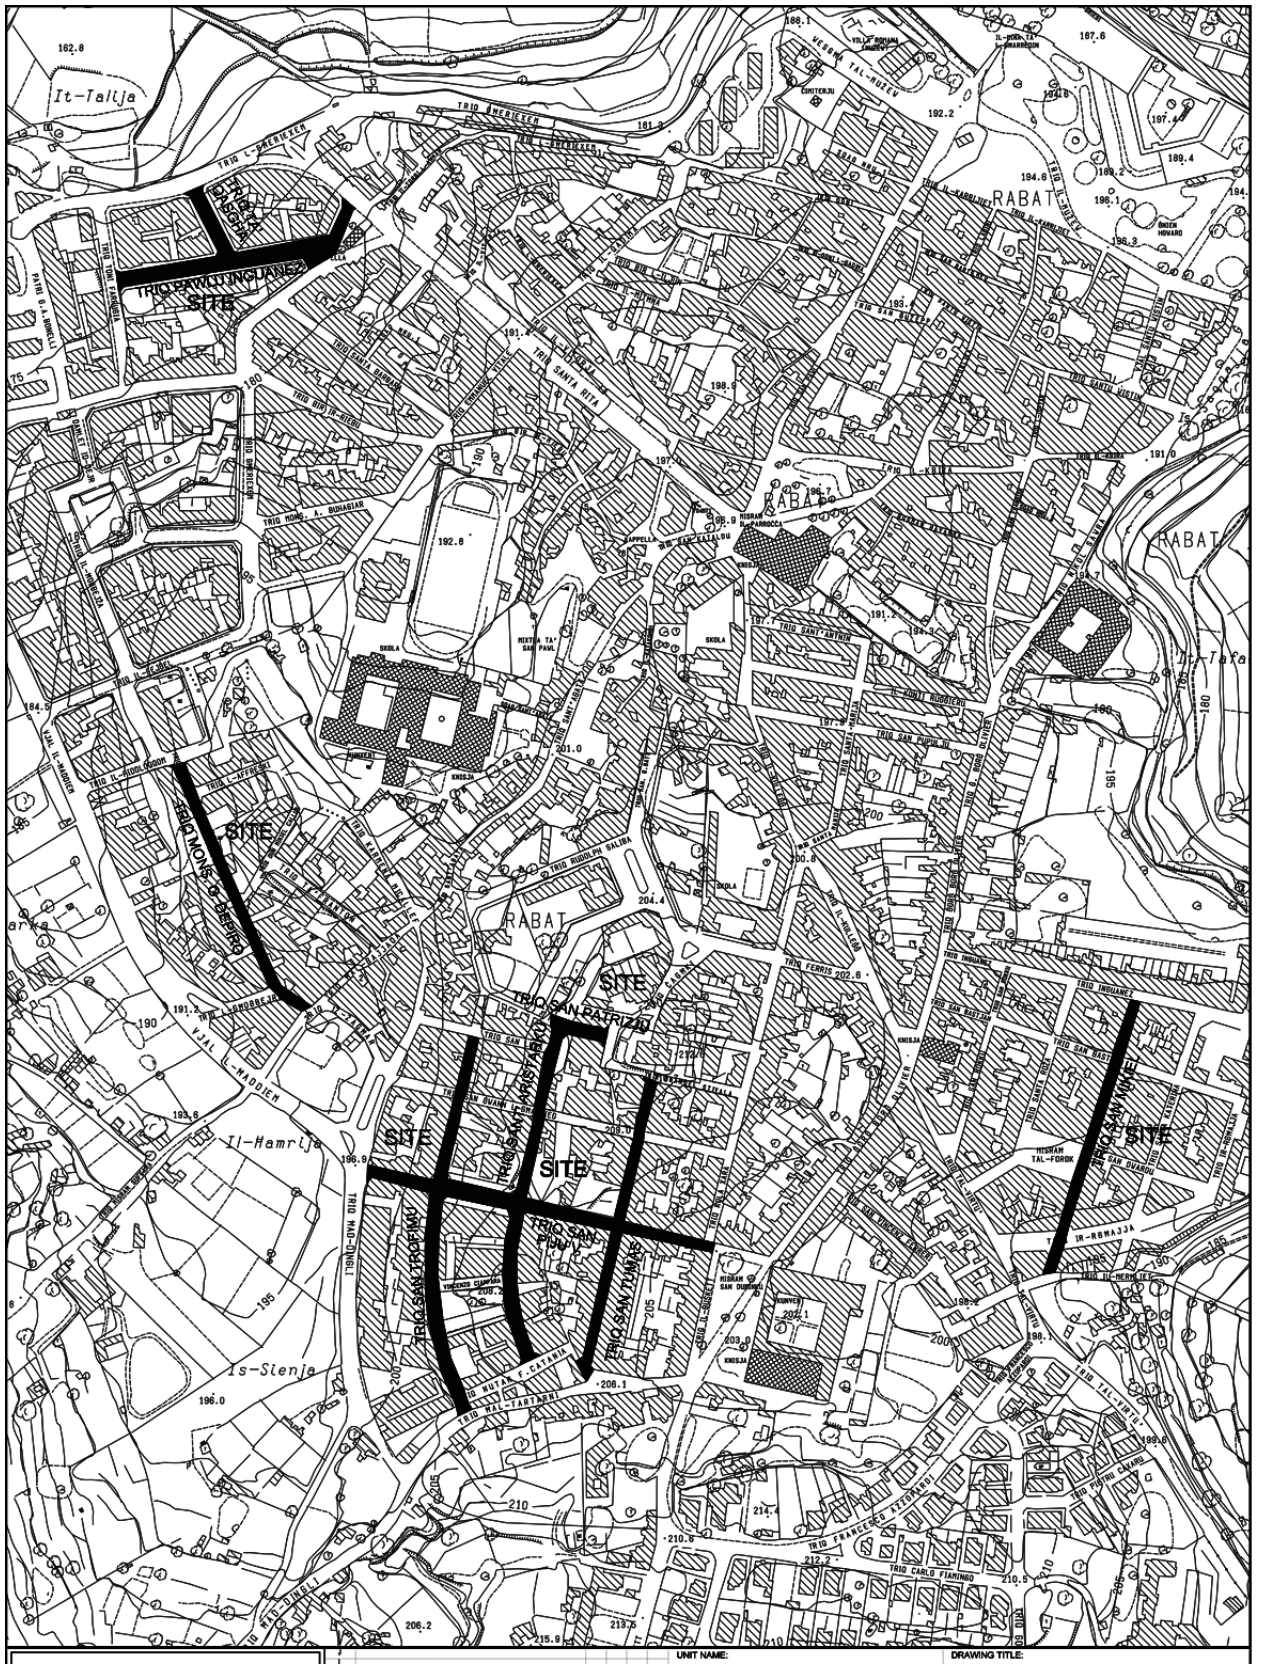


INFRASTRUCTURE MALTA		UNIT NAME: REGIONS	DRAWING TITLE: TARXIEN TRIQ TEMPJI NEOLITICI SITE PLAN (Extents of works AREN't binding but indicative)	
		HEAD OF UNIT: D.Vassallo		
CHIEF EXECUTIVE OFFICER: Ing. Fredrick Azzopardi		PROJECT LEADER: -	DATE: FEBRUAR. 2019	FILE NO: - / DRAWING NO: RD/180/19
COMPUTER PATH=N:\ Design\Common Area\Traffic Management\2019\Tarxien		DRAWN BY: -	SHEET SIZE: A4 / SCALE: 1 : 2500 / REVISION: A / PAGE NO: 3	


SITE
TRIQ SAWWIJNGUANE
TRIQ MONS. G. BEVIRO
TRIQ SAN PATRIZZJU
TRIQ SAN KRISTJAN ABXU
TRIQ SAN TROFIMU
TRIQ SAN TUMAS
TRIQ SAN MINEW
RABAT
It-Tarġa
Il-Ħamrija
Is-Sienja
INFRASTRUCTURE MALTA
CHIEF EXECUTIVE OFFICER:
Ing. Fredrick Azzopardi
UNIT NAME:
IMPLEMENTATION
HEAD OF UNIT:
N.V.
PROJECT LEADER:
DRAWN BY:
DRAWING TITLE:
IR-RABAT
VARIOUS ROADS - SITE PLAN
(Extents of works aren't binding but Indicative)
DATE: JAN 2021
FILE NO: -
DRAWING NO: IM/41/21
SHEET SIZE: A2
SCALE: 1:2500
REVISION: B
SHEET NO: 1