
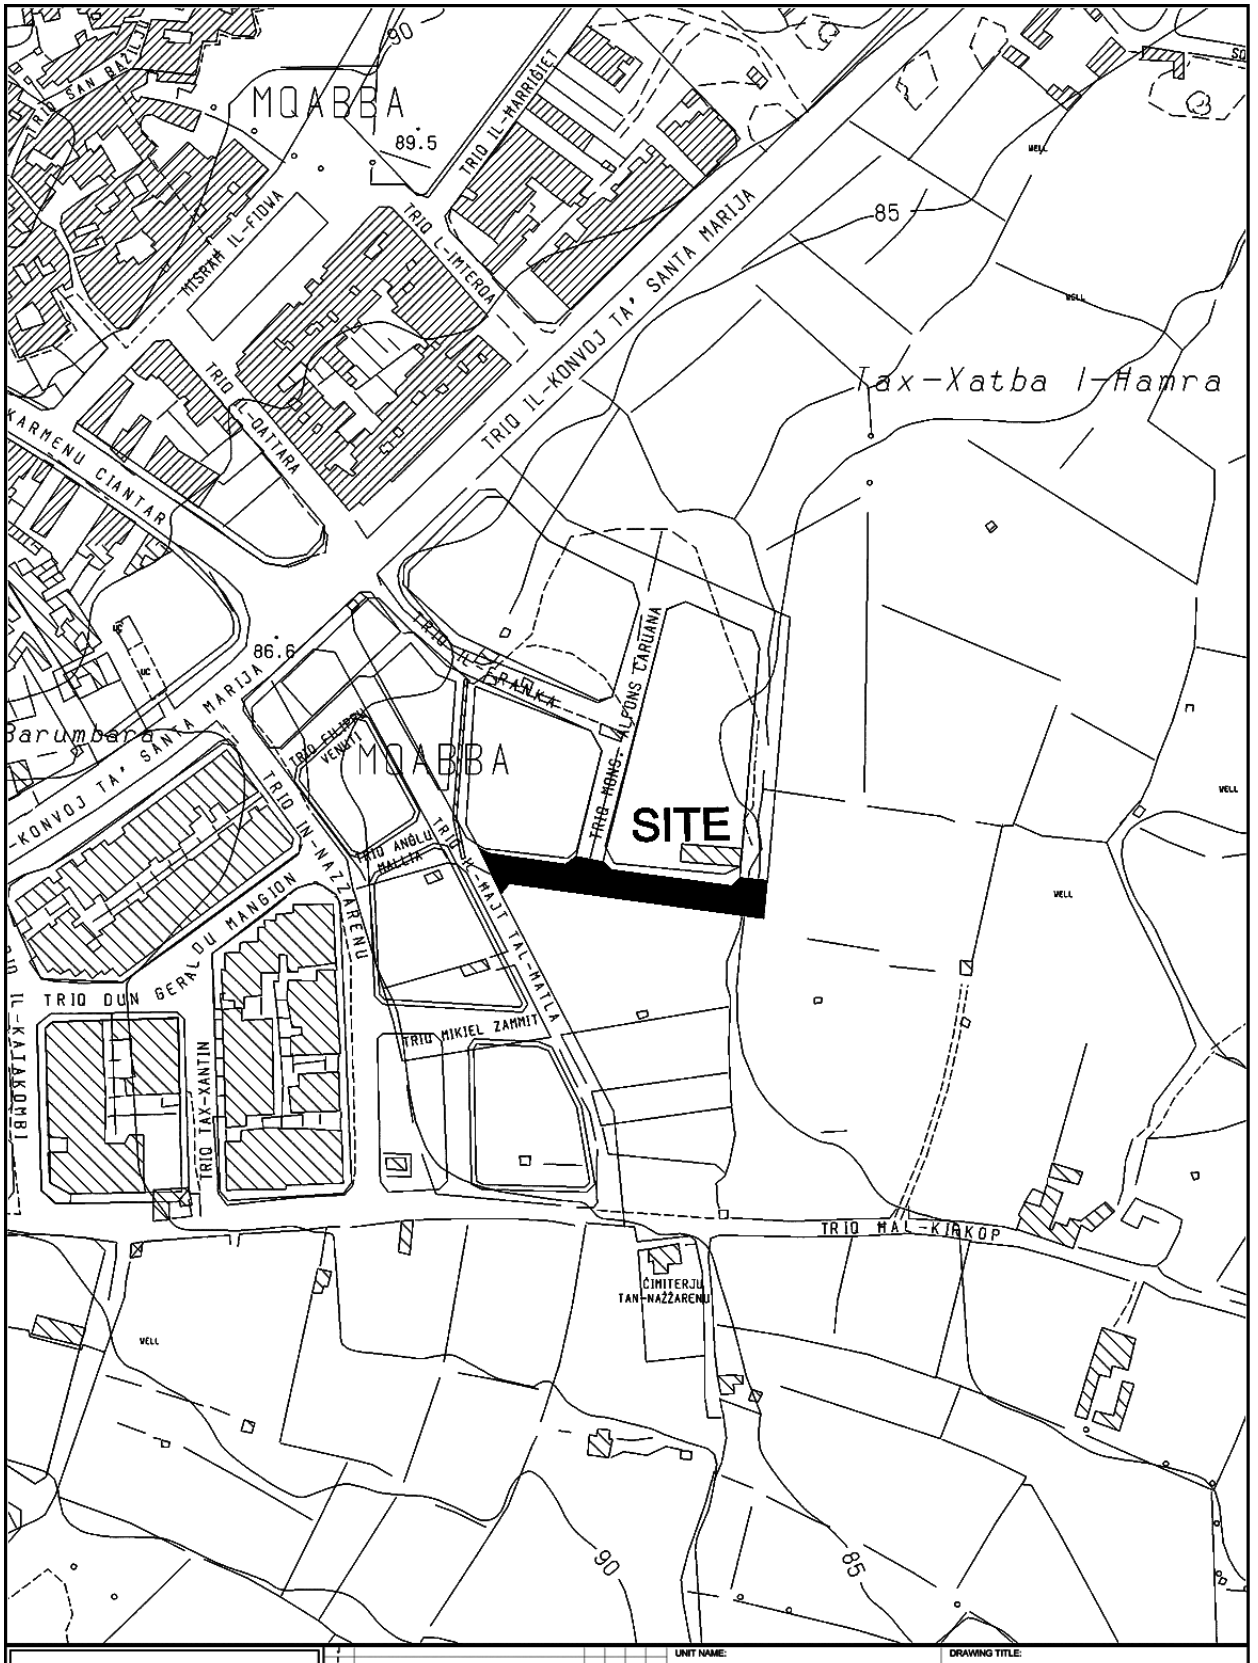


INFRASTRUCTURE MALTA

UNIT NAME: REGIONS	DRAWING TITLE: L-IMQABBA TRIQ GEORGE MARTIN SITE PLAN (Extents of works aren't binding but Indicative)
HEAD OF UNIT: D.VASSALLO	
PROJECT LEADER: -	DATE: FEBRUARY 2019 / FILE NO: - / DRAWING NO: RD/54/19
DRAWN BY: M.B.	SHEET SIZE: A4 / SCALE: 1:2500 / REVISION: - / PAGE NO: 2

CHIEF EXECUTIVE OFFICER: Ing. Fredrick Azzopardi

N:\Design\Common Area\Traffic Management\2019\Mqabba\2019 Mqabba.dwg

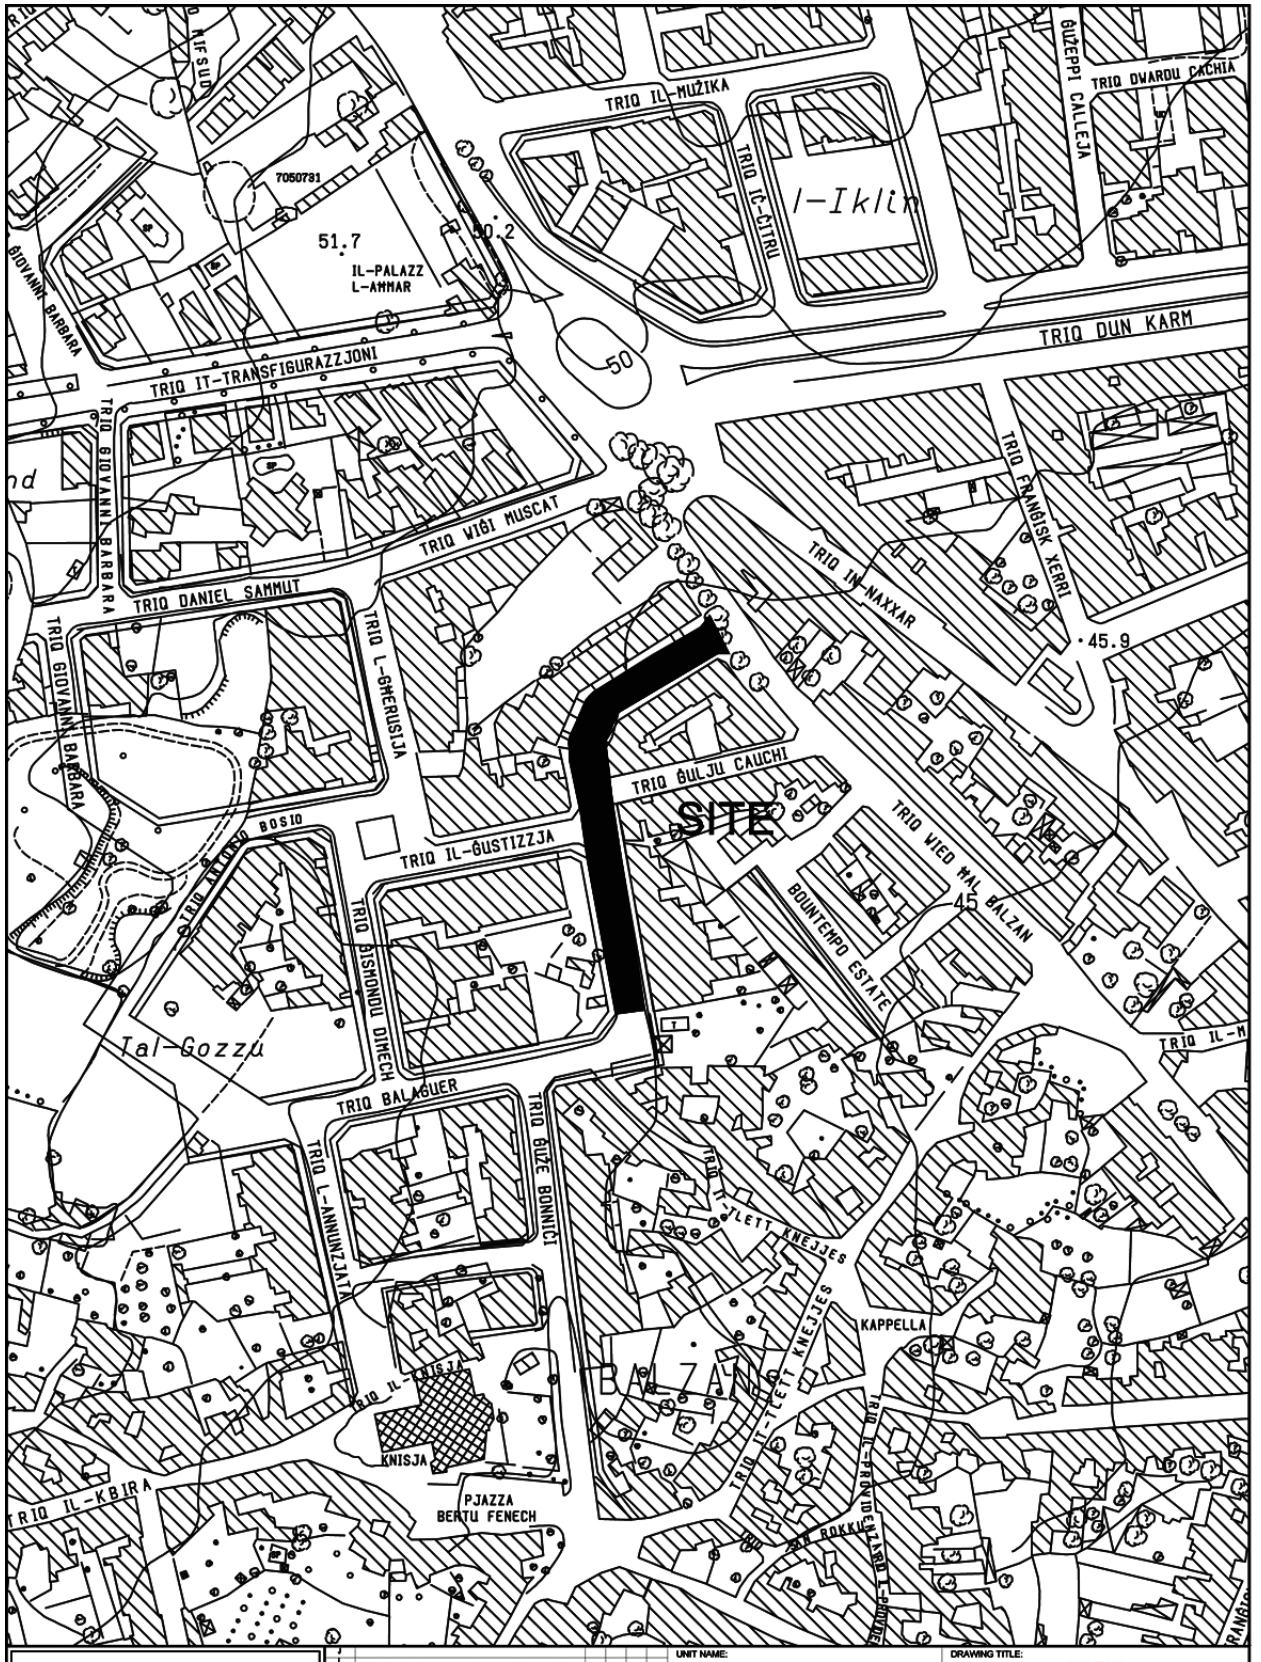


INFRASTRUCTURE MALTA

CHIEF EXECUTIVE OFFICER: Ing. Fredrick Azzopardi

S:\Traffic Management\2020\Balzan\2020 Balzan.dwg

UNIT NAME: IMPLEMENTATION	DRAWING TITLE: BALZAN		
HEAD OF UNIT: L.D.	TRIQ SIR ANTONIO MICALLEF - SITE PLAN (Extents of works aren't binding but Indicative)		
PROJECT LEADER: -	DATE: NOV 2020	FILE NO: -	DRAWING NO: IM238/20
DRAWN BY: -	SHEET SIZE: A4	SCALE: 1:2500	REVISION: - / PAGE NO: 5

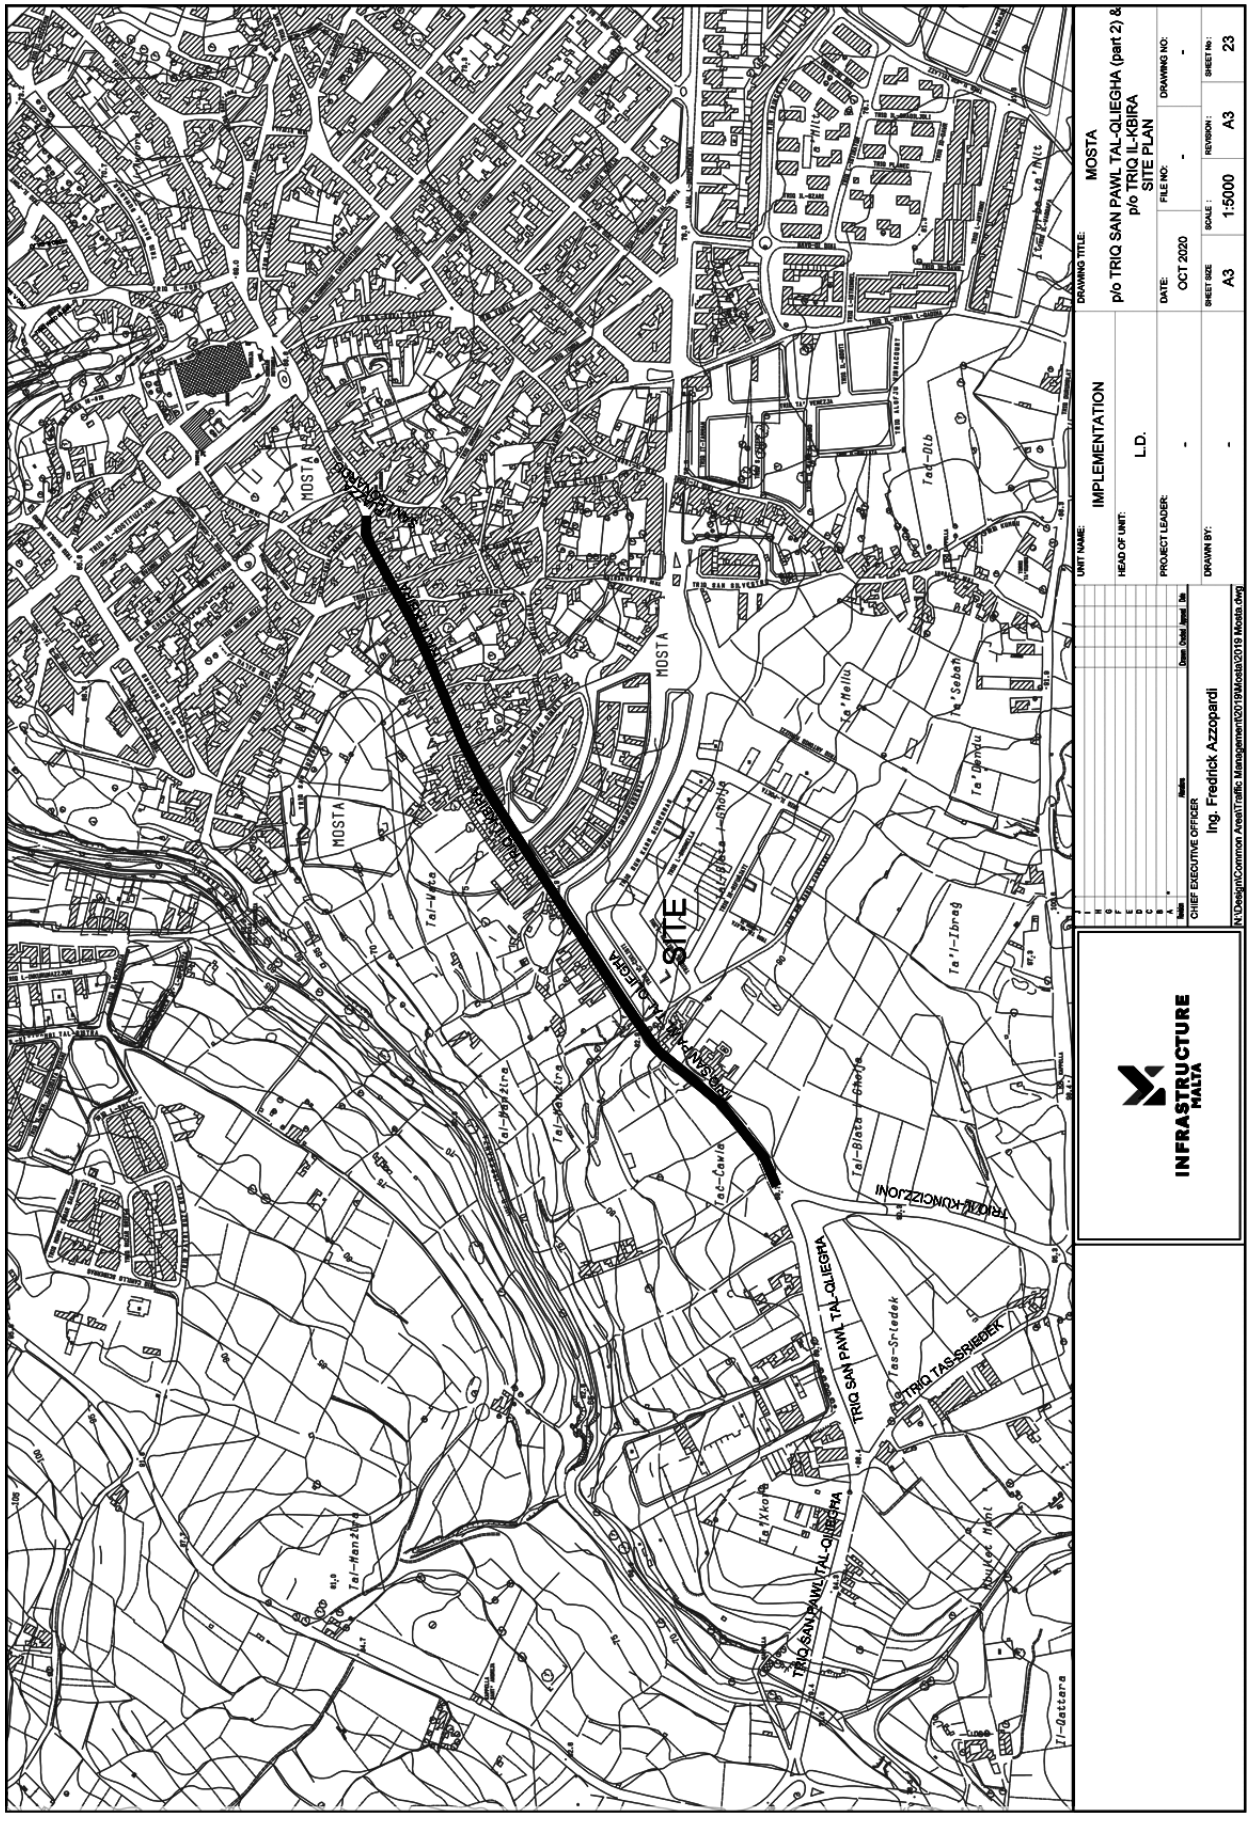
SITE
MOSTA
TRIQ SAN PAWL TAL-QLIEGHA
TRIQ TAS-SRIEDEK
INFRASTRUCTURE MALTA
UNIT NAME: IMPLEMENTATION
HEAD OF UNIT: L.D.
PROJECT LEADER: -
DRAWN BY: -
CHIEF EXECUTIVE OFFICER Ing. Fredrick Azzopardi
N:\Design\Common Area\Traffic Management\2019\Mosta\2019 Mosta.dwg
DRAWING TITLE: MOSTA p/o TRIQ SAN PAWL TAL-QLIEGHA (part 2) & p/o TRIQ IL-KBIRA SITE PLAN
DATE: OCT 2020
FILE NO: -
DRAWING NO: -
SHEET SIZE: A3
SCALE: 1:5000
REVISION: A3
SHEET No: 23