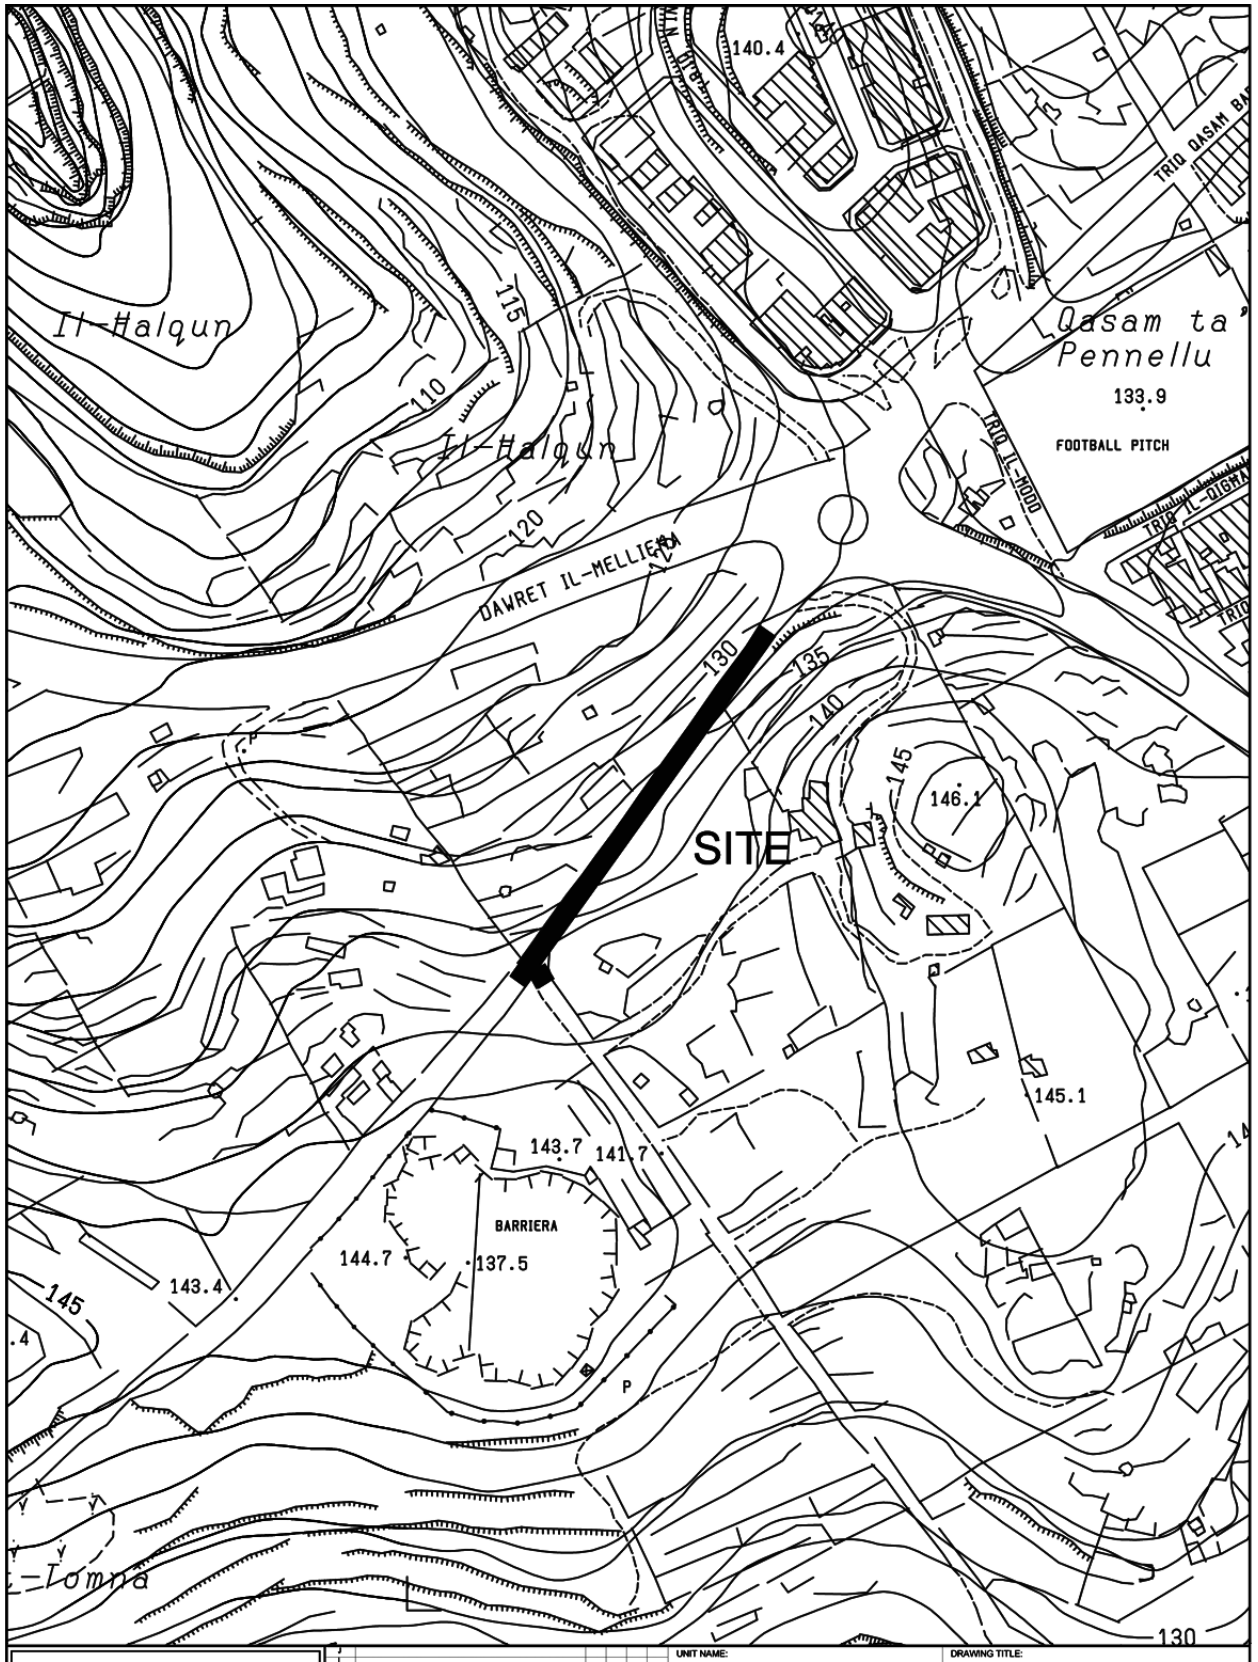

Il-Halqun
Il-Halqun
Qasam ta' Pennellu
133.9
FOOTBALL PITCH
TRIQ IL-MOOD
TRIQ IL-DIGHA
DAWRET IL-MELLIEHA
SITE
140.4
146.1
145.1
143.7
141.7
BARRIERA
144.7
137.5
143.4
110
115
120
130
135
140
145
130
P
INFRASTRUCTURE MALTA
CHIEF EXECUTIVE OFFICER:
Ing. Fredrick Azzopardi
S:\Traffic Management\2021\Mellieha\2021 Mellieha.dwg
UNIT NAME:
IMPLEMENTATION
HEAD OF UNIT:
L.D.
PROJECT LEADER:
-
DRAWN BY:
-
DRAWING TITLE:
IL-MELLIEHA
po TRIQ IL-MELLIEHA - SITE PLAN
(Extents of works aren't binding but Indicative)
DATE:
MARCH 2021
FILE NO:
-
DRAWING NO:
IM-
SHEET SIZE:
A4
SCALE:
1:2500
REVISION:
-
PAGE NO:
3