
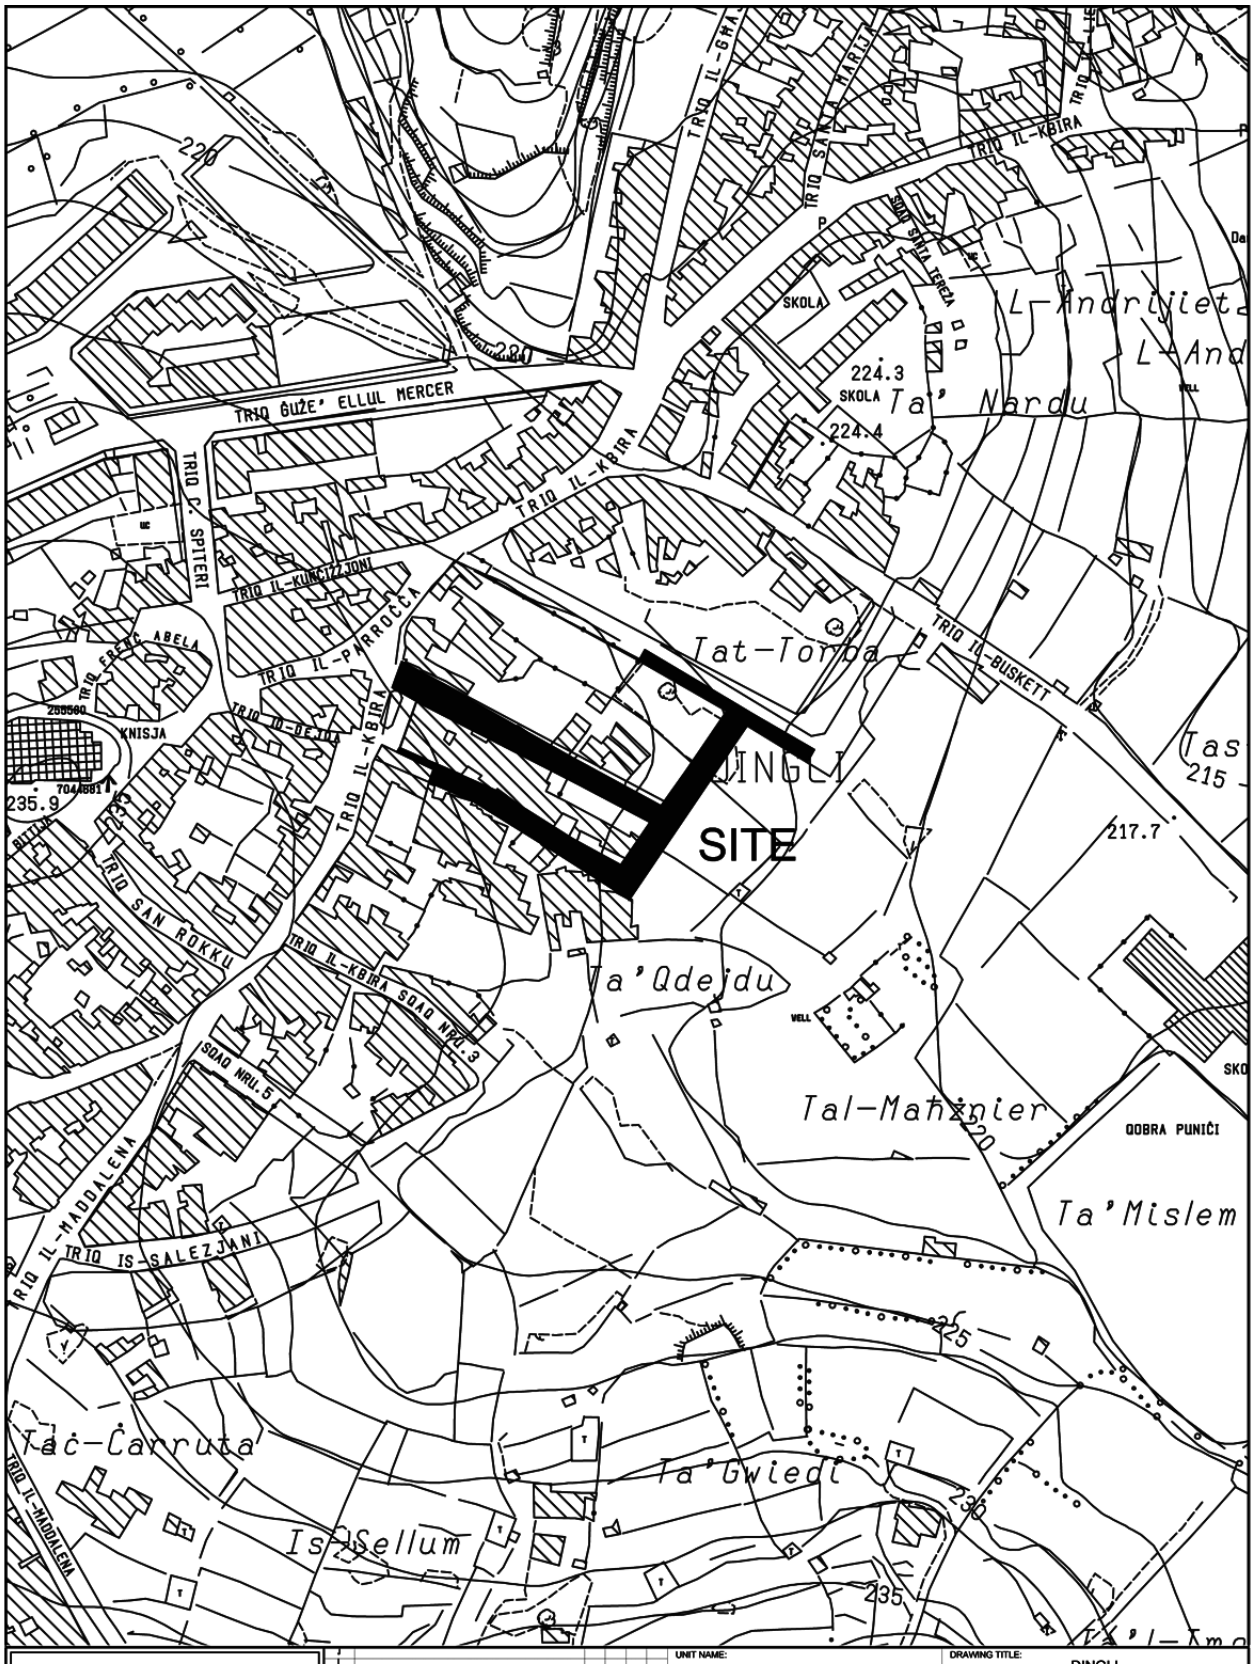


INFRASTRUCTURE MALTA


CHIEF EXECUTIVE OFFICER: Ing. Fredrick Azzopardi

S:\Traffic Management\2020\Dingli\2020 Dingli.dwg

UNIT NAME: IMPLEMENTATION	DRAWING TITLE: DINGLI po Dahla tas-Sienja - po Sqaq il-Museum and New Street (Extents of Works are not binding but indicative)		
HEAD OF UNIT: N.V.			
PROJECT LEADER: -	DATE: MARCH 2021	FILE NO: -	DRAWING NO: IM42/20
DRAWN BY: -	SHEET SIZE: A4	SCALE: 1:2500	REVISION: C / PAGE NO: 6

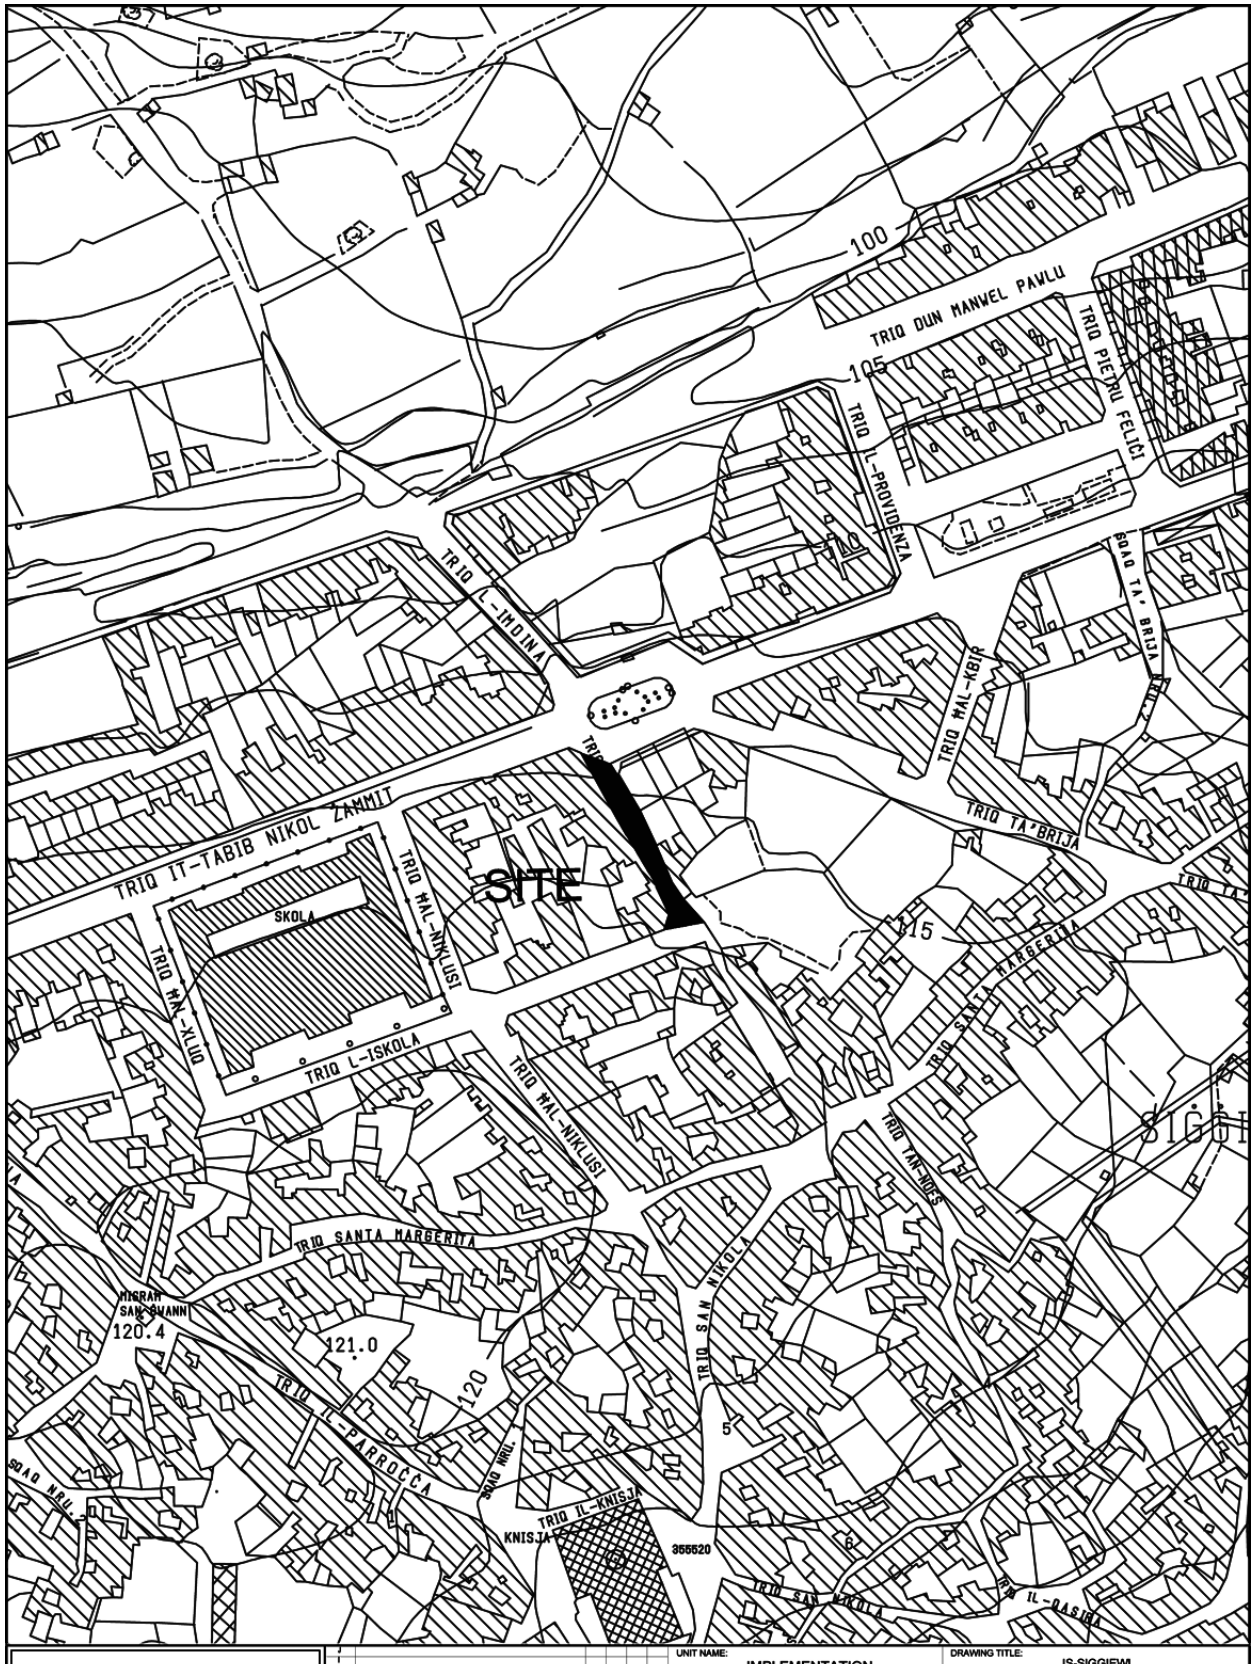


INFRASTRUCTURE MALTA	UNIT NAME: IMPLEMENTATION	DRAWING TITLE: IS-SIGGIEWI P/O TRIQ L-IMDINA SITE PLAN (Extents of works are not binding but Indicative)	
CHIEF EXECUTIVE OFFICER: Ing. Fredrick Azzopardi	HEAD OF UNIT: L.D.		
COMPUTER PATH:N:\Design\Common Areas\Traffic Management\2020\Siggiewi\2020 Siggiewi.dwg	PROJECT LEADER: -	DATE: March 2019	FILE NO: - / DRAWING NO: -
	DRAWN BY: -	SHEET SIZE: A4 / SCALE: 1:2500 / REVISION: A / PAGE NO: 4	

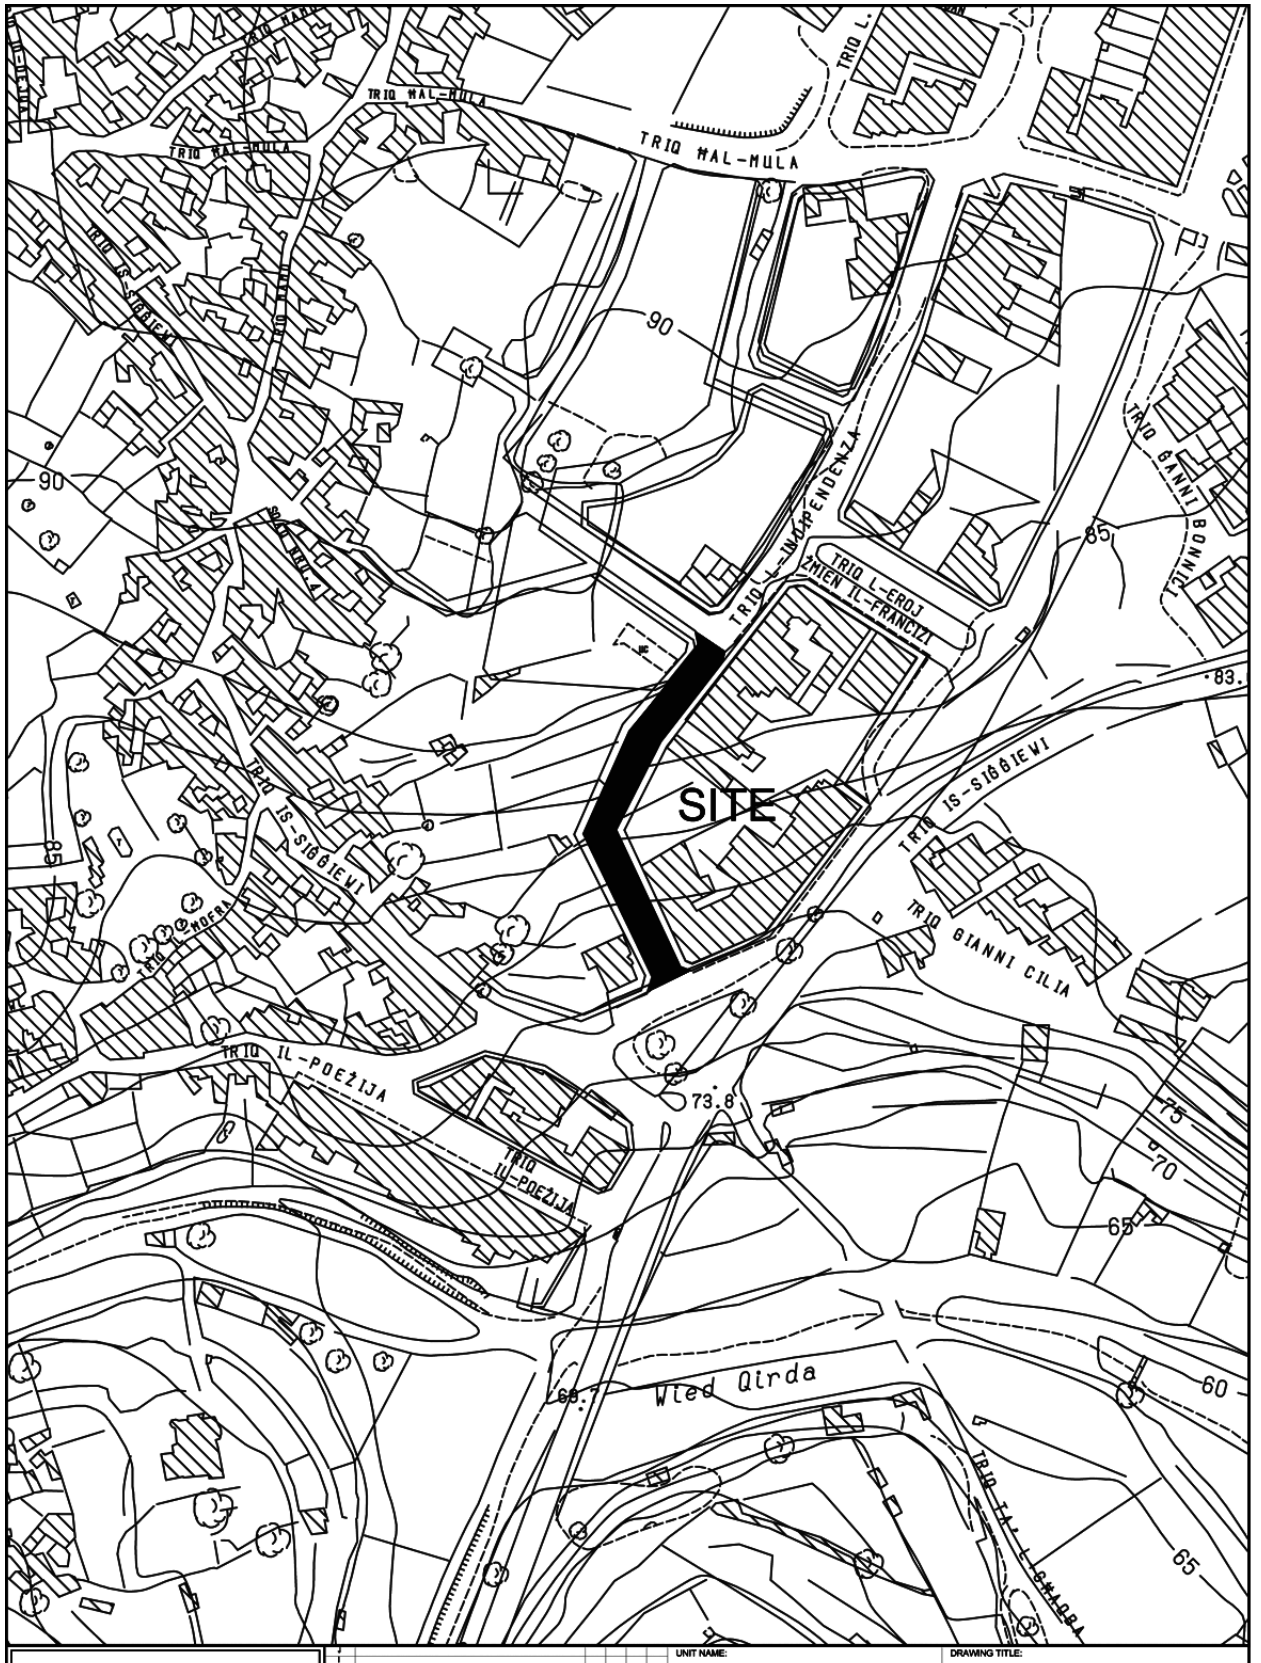


INFRASTRUCTURE MALTA

CHIEF EXECUTIVE OFFICER: Ing. Fredrick Azzopardi	UNIT NAME: IMPLEMENTATION	DRAWING TITLE: HAZ -ZEBBUG TRIQ WIED QIRDA - SITE PLAN (Extents of works aren't binding but Indicative)		
N:\Design\Common Area\Traffic Management\2020Zebbug\2020 Zebbug.dwg	HEAD OF UNIT: L.D.			
	PROJECT LEADER: -	DATE: JAN 2020	FILE NO: -	DRAWING NO: RD-
	DRAWN BY: -	SHEET SIZE: A4	SCALE: 1:2500	REVISION: A / PAGE NO: 6

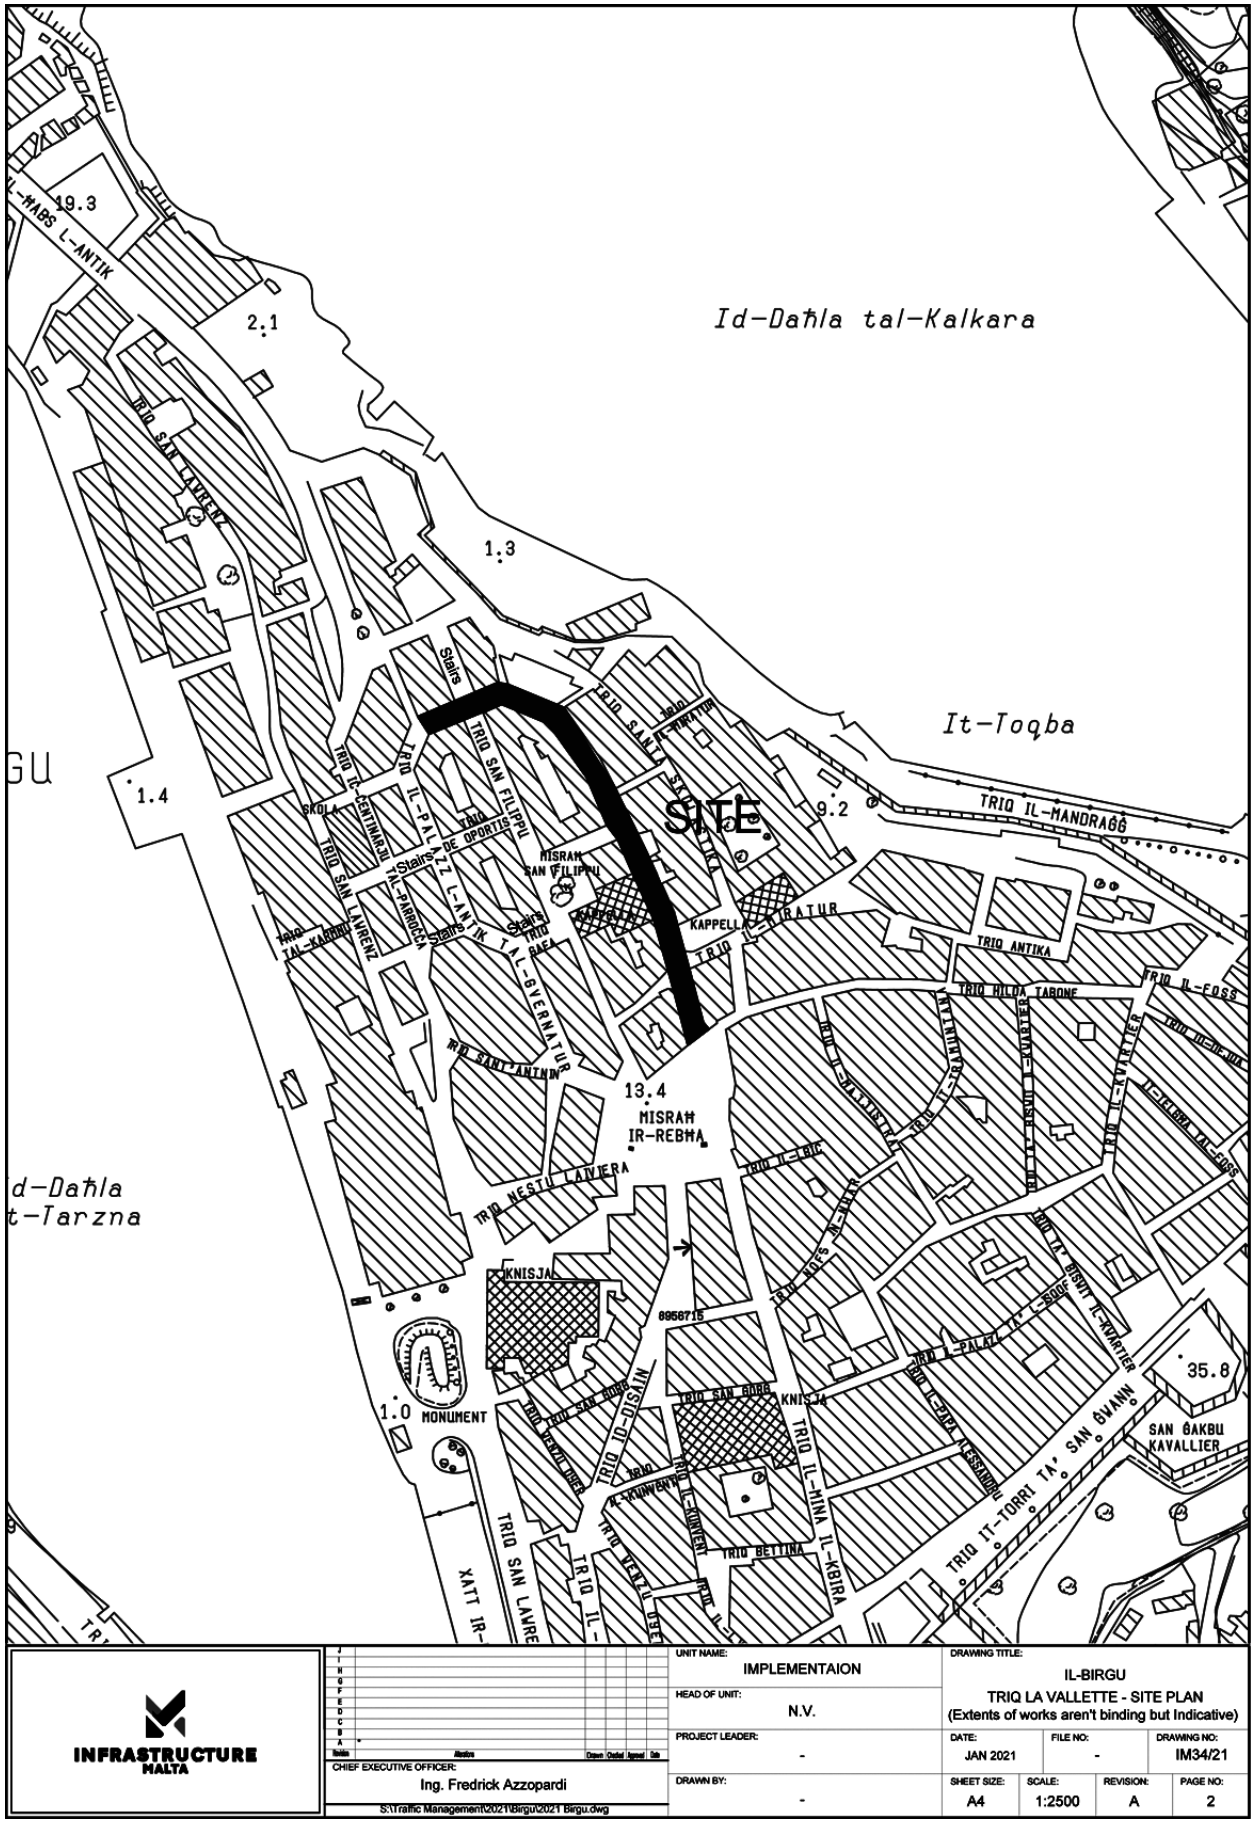

INFRASTRUCTURE MALTA	UNIT NAME: IMPLEMENTAION	DRAWING TITLE: IL-BIRGU TRIQ LA VALLETTE - SITE PLAN (Extents of works aren't binding but Indicative)	
CHIEF EXECUTIVE OFFICER: Ing. Fredrick Azzopardi	HEAD OF UNIT: N.V.		
S:\Traffic Management\2021\Birgu\2021 Birgu.dwg	PROJECT LEADER: -	DATE: JAN 2021 / FILE NO: - / DRAWING NO: IM34/21	
	DRAWN BY: -	SHEET SIZE: A4 / SCALE: 1:2500 / REVISION: A / PAGE NO: 2	

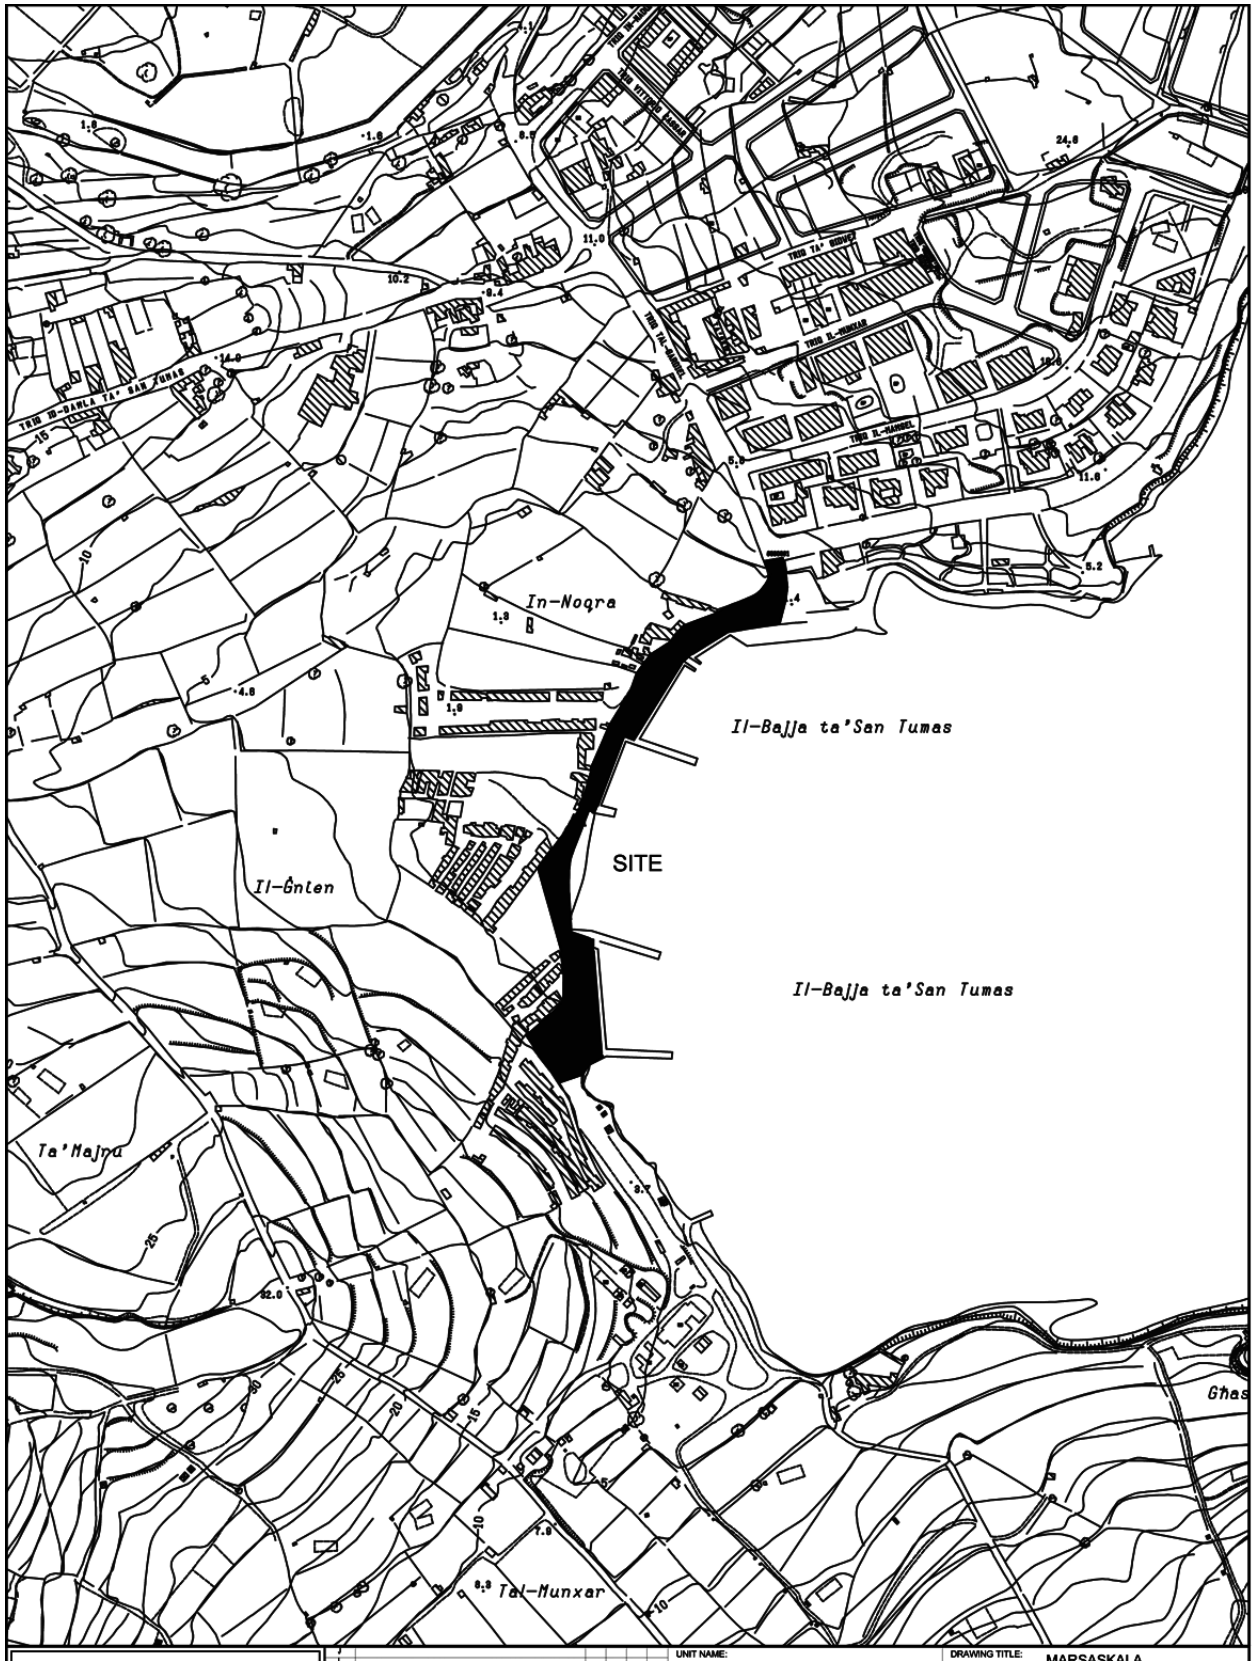

INFRASTRUCTURE MALTA

Revision	Alterations	Drawn	Checked	Approved	Date
A	*				

CHIEF EXECUTIVE OFFICER: Ing. Fredrick Azzopardi

S:\Traffic Management\2021\Marsaskala\2021 Marsaskala.dwg

UNIT NAME: IMPLEMENTATION

HEAD OF UNIT: L.D.

PROJECT LEADER: -

DRAWN BY: -

DRAWING TITLE: MARSASKALA P/O BAJJA TA' SAN TUMAS CURRENTLY P/O XATT IL-BATTERIJA TA' RIHAMA - SITE PLAN (Extents of Works are not binding but indicative)

DATE:	FILE NO:	DRAWING NO:
MARCH 2021	-	IM134/21

SHEET SIZE:	SCALE:	REVISION:	PAGE NO:
A4	1:5000	A	3