
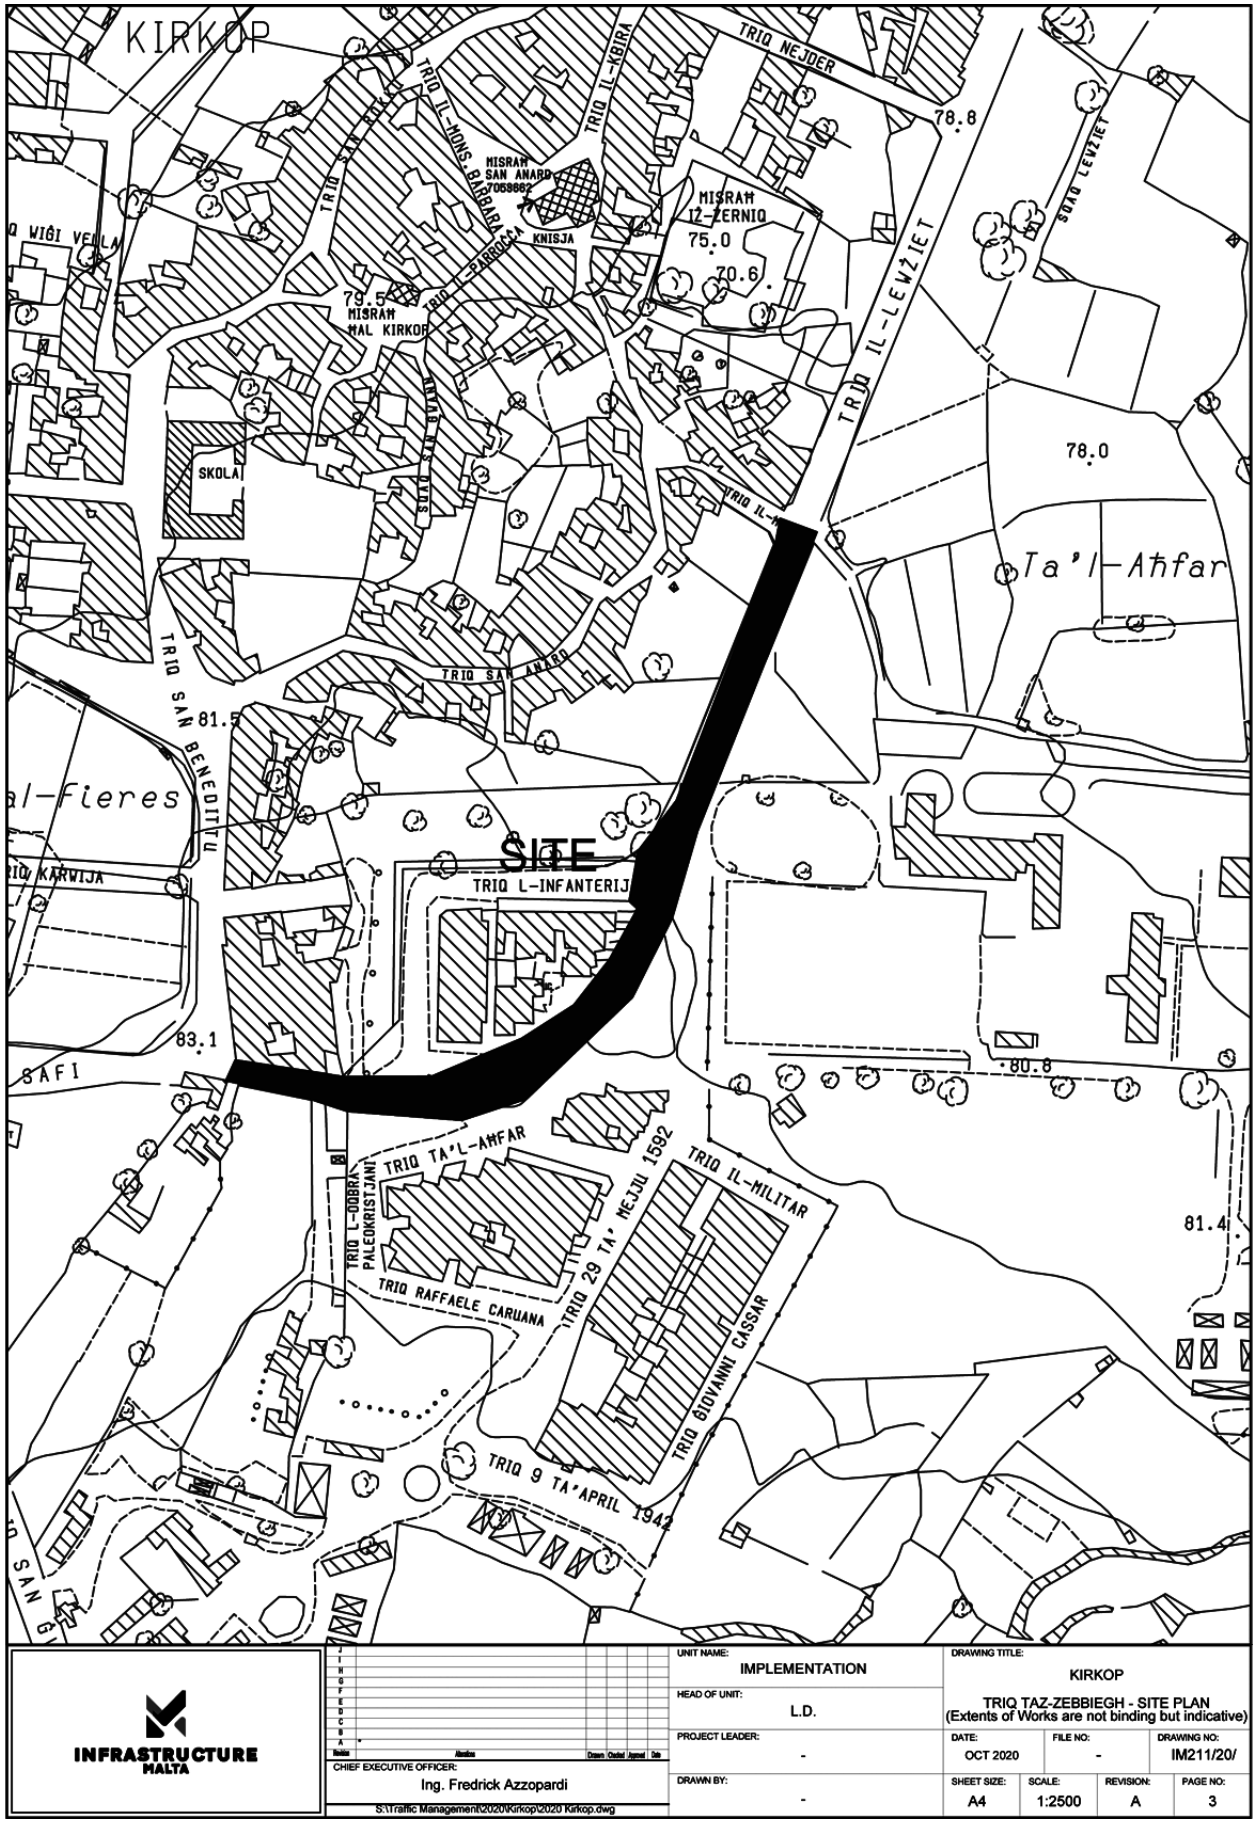


INFRASTRUCTURE MALTA

CHIEF EXECUTIVE OFFICER: Ing. Fredrick Azzopardi

S:\Traffic Management\2020\Kirkop\2020 Kirkop.dwg

UNIT NAME: IMPLEMENTATION	DRAWING TITLE: KIRKOP TRIQ TAZ-ZEBBIEGH - SITE PLAN (Extents of Works are not binding but indicative)			
HEAD OF UNIT: L.D.				
PROJECT LEADER: -	DATE: OCT 2020	FILE NO: -		DRAWING NO: IM211/20/
DRAWN BY: -	SHEET SIZE: A4	SCALE: 1:2500	REVISION: A	PAGE NO: 3

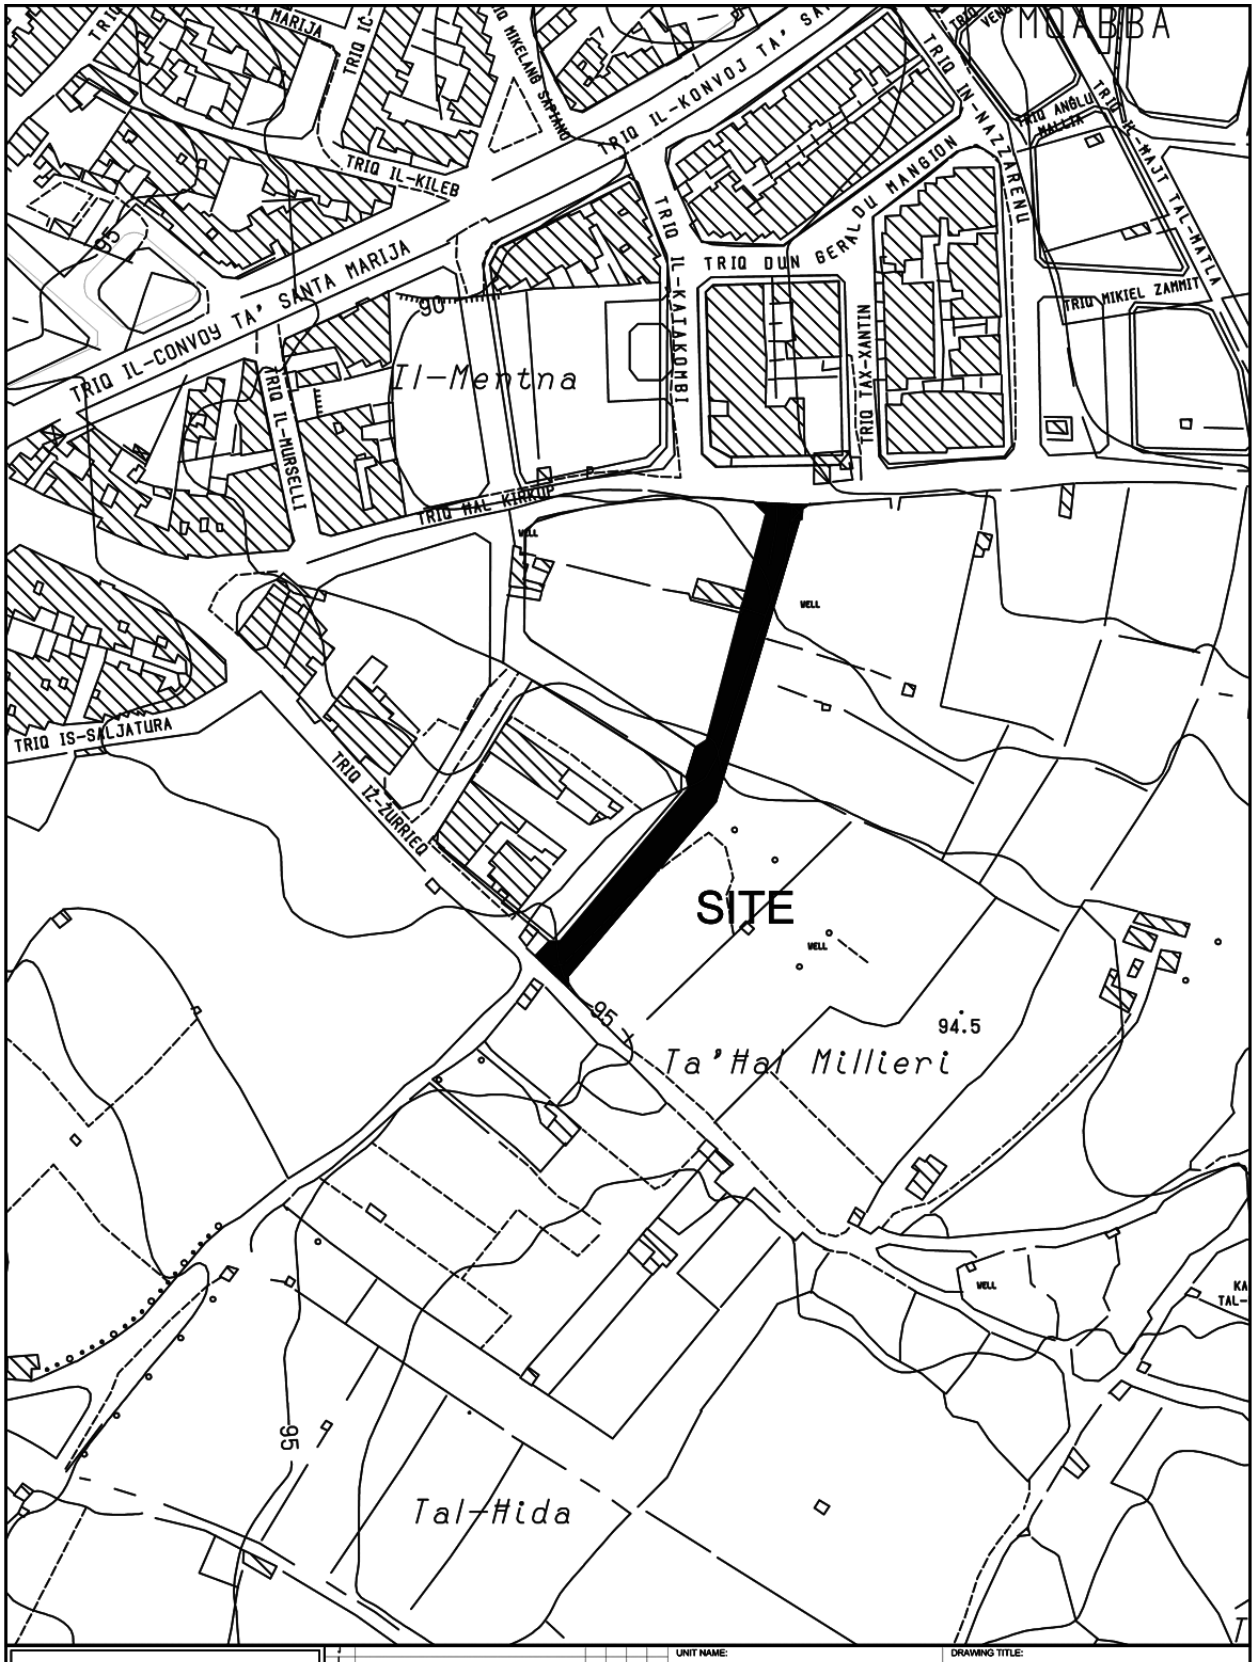



INFRASTRUCTURE MALTA

CHIEF EXECUTIVE OFFICER: Ing. Fredrick Azzopardi

S:\Traffic Management\2020\Mqabba\2020 Mqabba.dwg

UNIT NAME: IMPLEMENTATION		DRAWING TITLE: L-IMQABBA po TRIQ IL-FAMILJA BRANCATI - SITE PLAN (Extents of works aren't binding but Indicative)	
HEAD OF UNIT: N.V.			
PROJECT LEADER: -	DATE: MARCH 2021	FILE NO: -	DRAWING NO: IM230/20
DRAWN BY: -	SHEET SIZE: A4	SCALE: 1:2500	REVISION: B / PAGE NO: 1

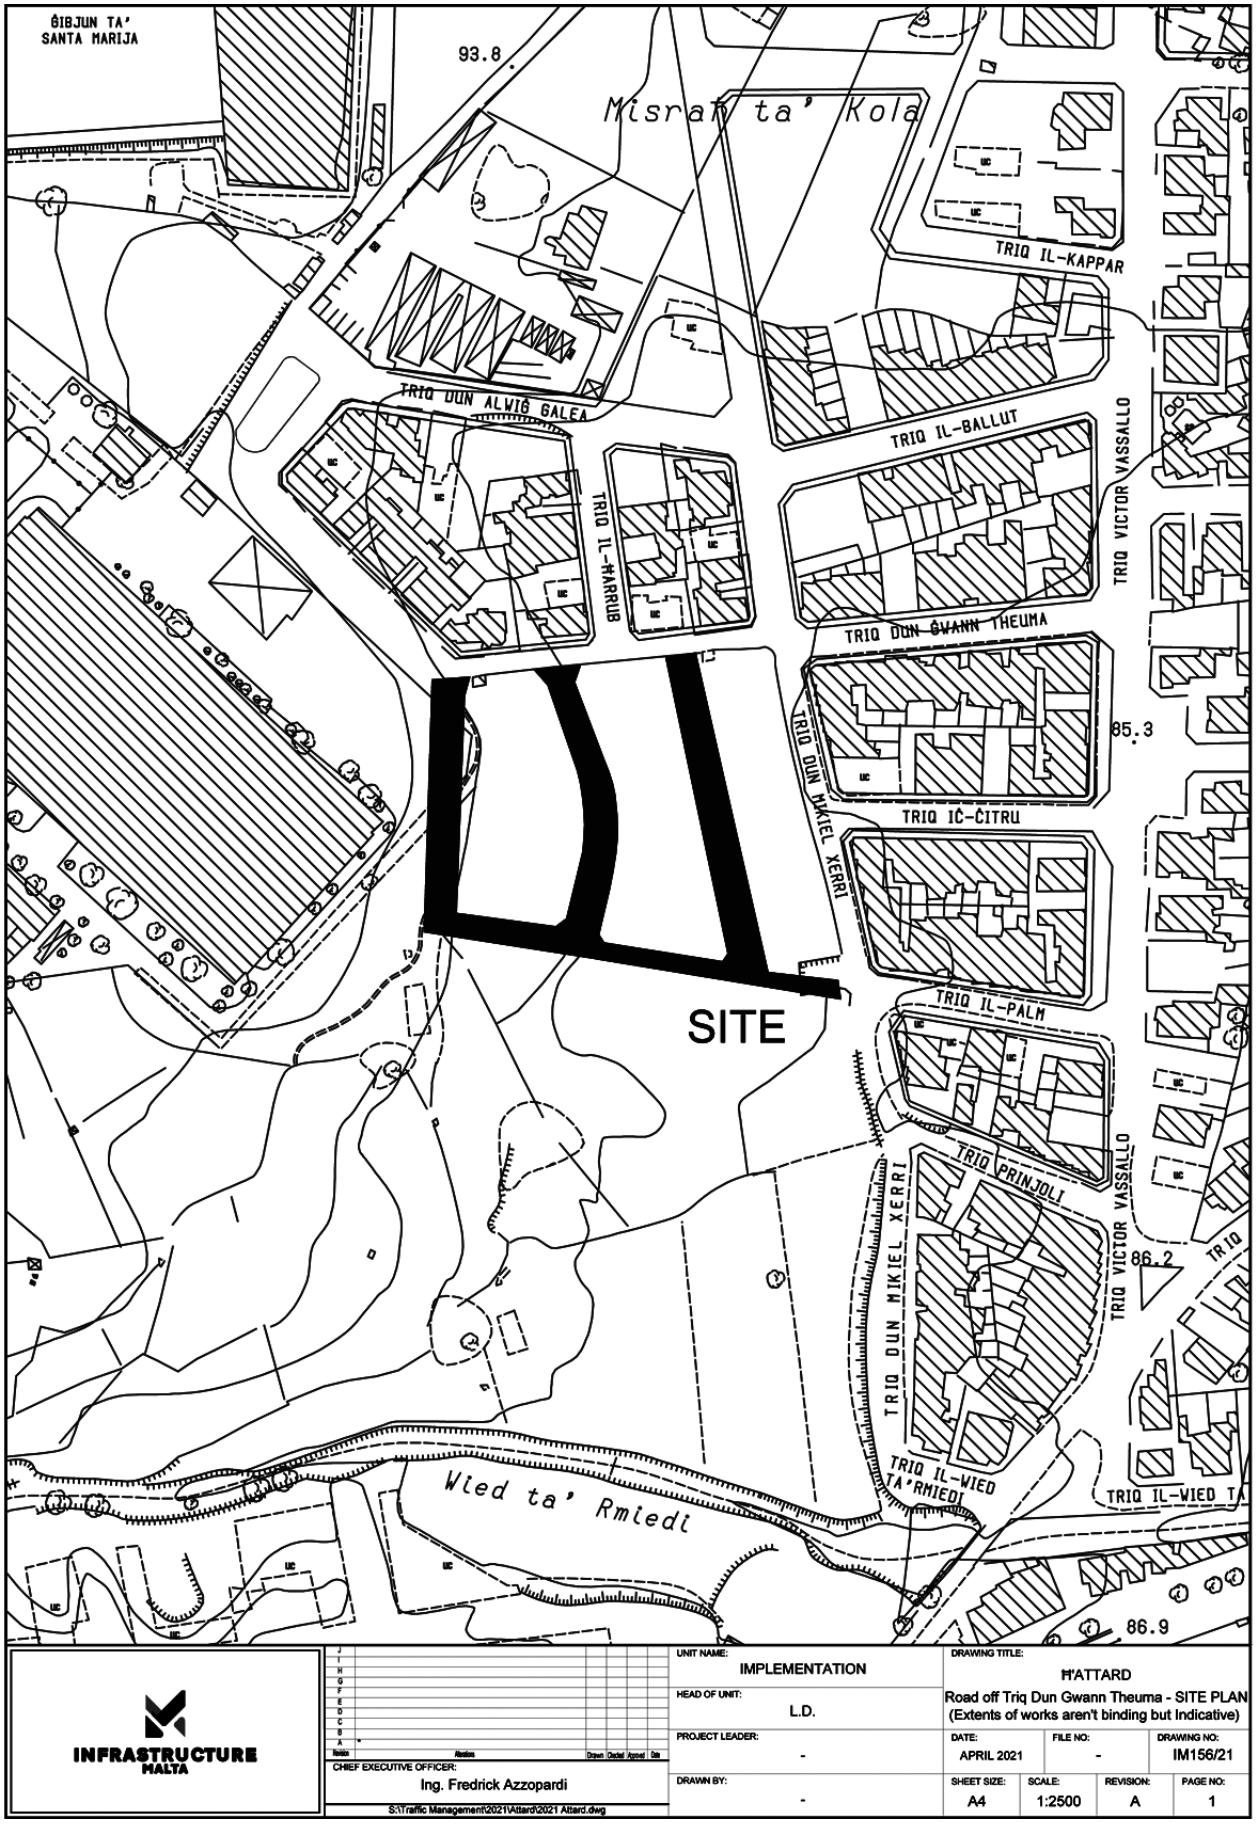
ĠIBJUN TA' SANTA MARIJA
93.8
Misraħ ta' Kola
TRIQ IL-KAPPAR
TRIQ DUN ALWIġ GALEA
TRIQ IL-BALLUT
TRIQ VICTOR VASSALLO
TRIQ IL-ĦARRUB
TRIQ DUN ĠWANN THEUMA
85.3
TRIQ DUN MIKIEL XERRI
TRIQ IĊ-ĊITRU
SITE
TRIQ IL-PALM
TRIQ PRINJOLI
TRIQ VICTOR VASSALLO
TRIQ DUN MIKIEL XERRI
86.2
TRIQ
Wied ta' Rmiedi
TRIQ IL-WIED TA' RMIEDI
TRIQ IL-WIED TA
86.9
INFRASTRUCTURE MALTA
CHIEF EXECUTIVE OFFICER:
Ing. Fredrick Azzopardi
S:\Traffic Management\2021\Attard\2021 Attard.dwg
UNIT NAME:
IMPLEMENTATION
HEAD OF UNIT:
L.D.
PROJECT LEADER:
-
DRAWN BY:
-
DRAWING TITLE:
H'ATTARD
Road off Triq Dun Gwann Theuma - SITE PLAN
(Extents of works aren't binding but Indicative)
DATE:
APRIL 2021
FILE NO:
-
DRAWING NO:
IM156/21
SHEET SIZE:
A4
SCALE:
1:2500
REVISION:
A
PAGE NO:
1

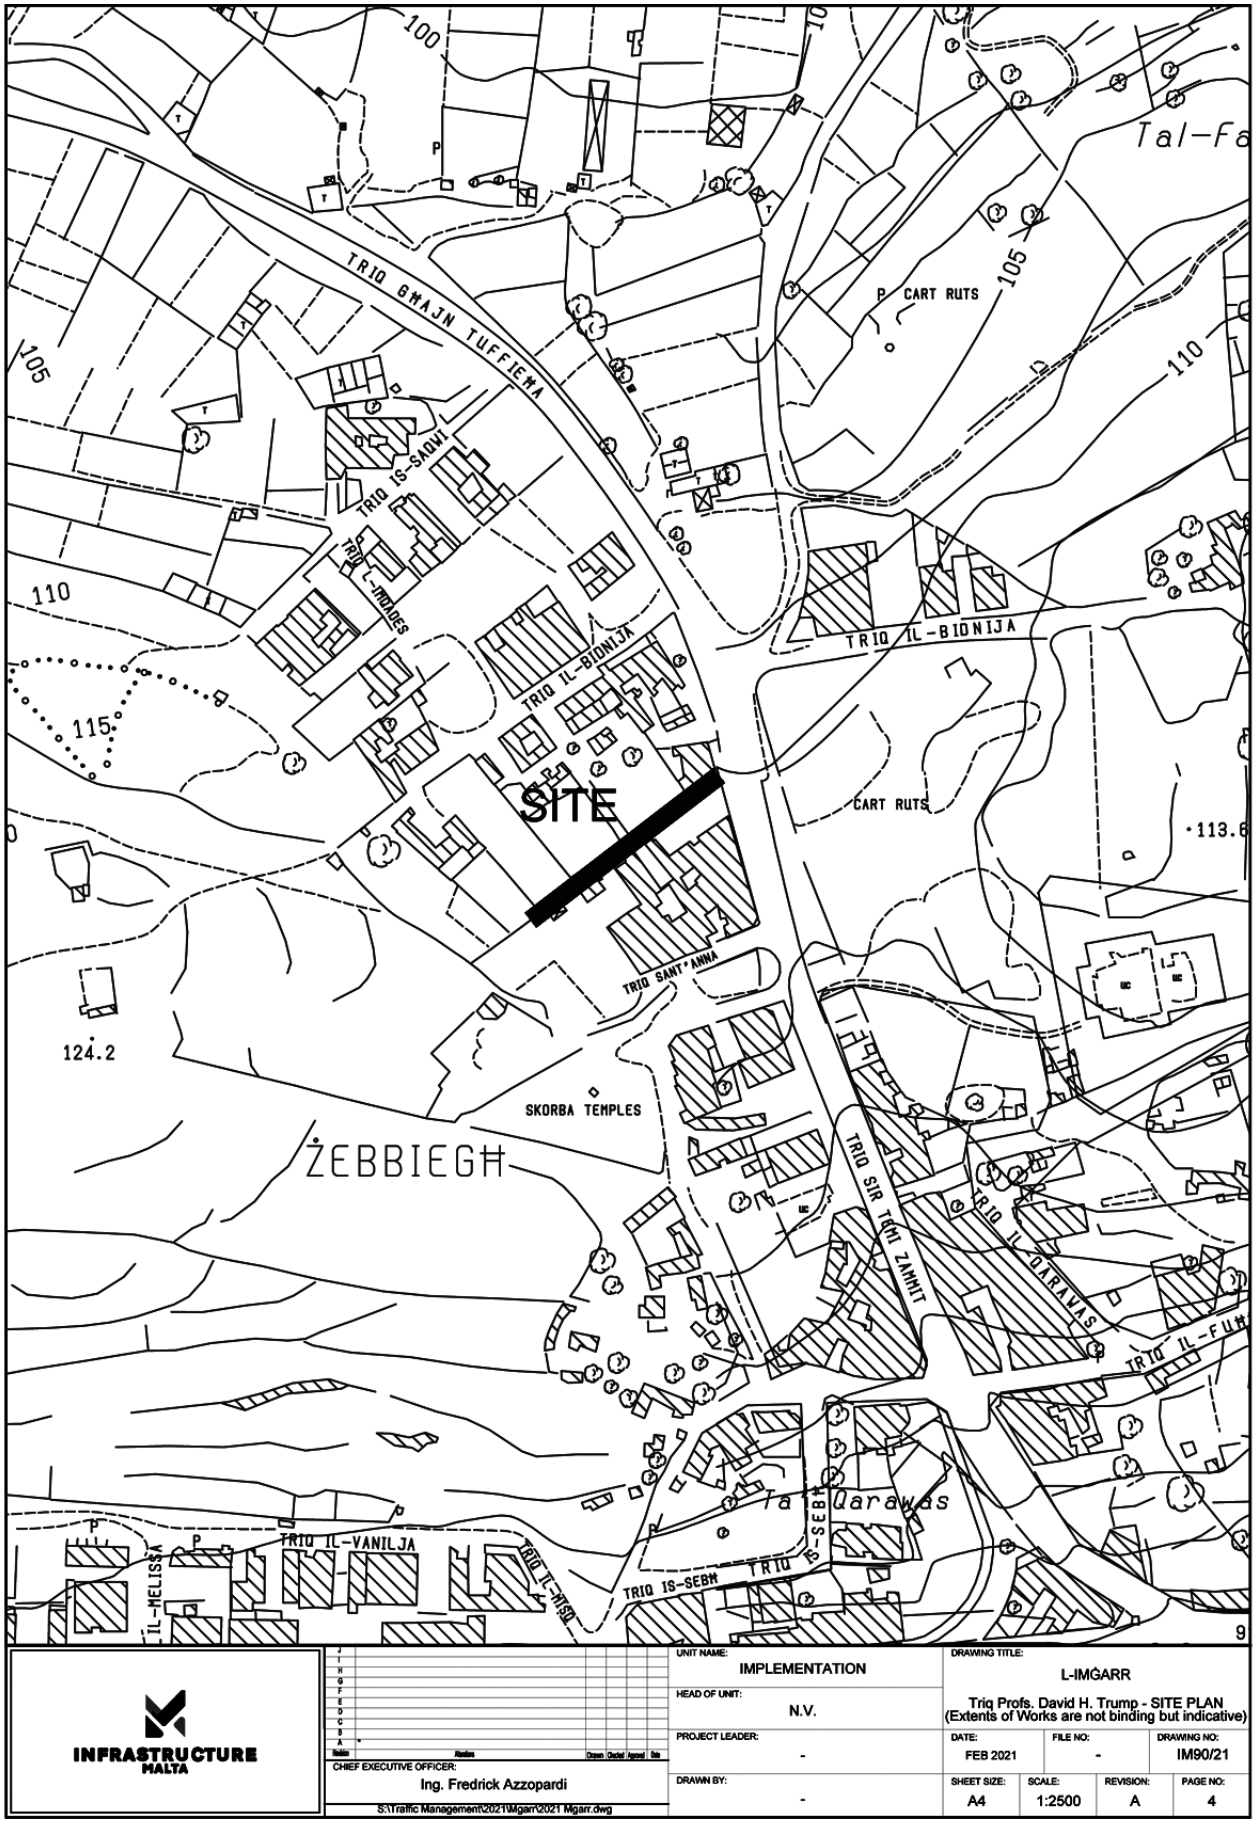


INFRASTRUCTURE MALTA

CHIEF EXECUTIVE OFFICER:
Ing. Fredrick Azzopardi

S:\Traffic Management\2021\Mgarr\2021 Mgarr.dwg

UNIT NAME: IMPLEMENTATION		DRAWING TITLE: L-IMĠARR Triq Profs. David H. Trump - SITE PLAN (Extents of Works are not binding but indicative)	
HEAD OF UNIT: N.V.			
PROJECT LEADER: -	DATE: FEB 2021	FILE NO: -	DRAWING NO: IM90/21
DRAWN BY: -	SHEET SIZE: A4	SCALE: 1:2500	REVISION: A / PAGE NO: 4

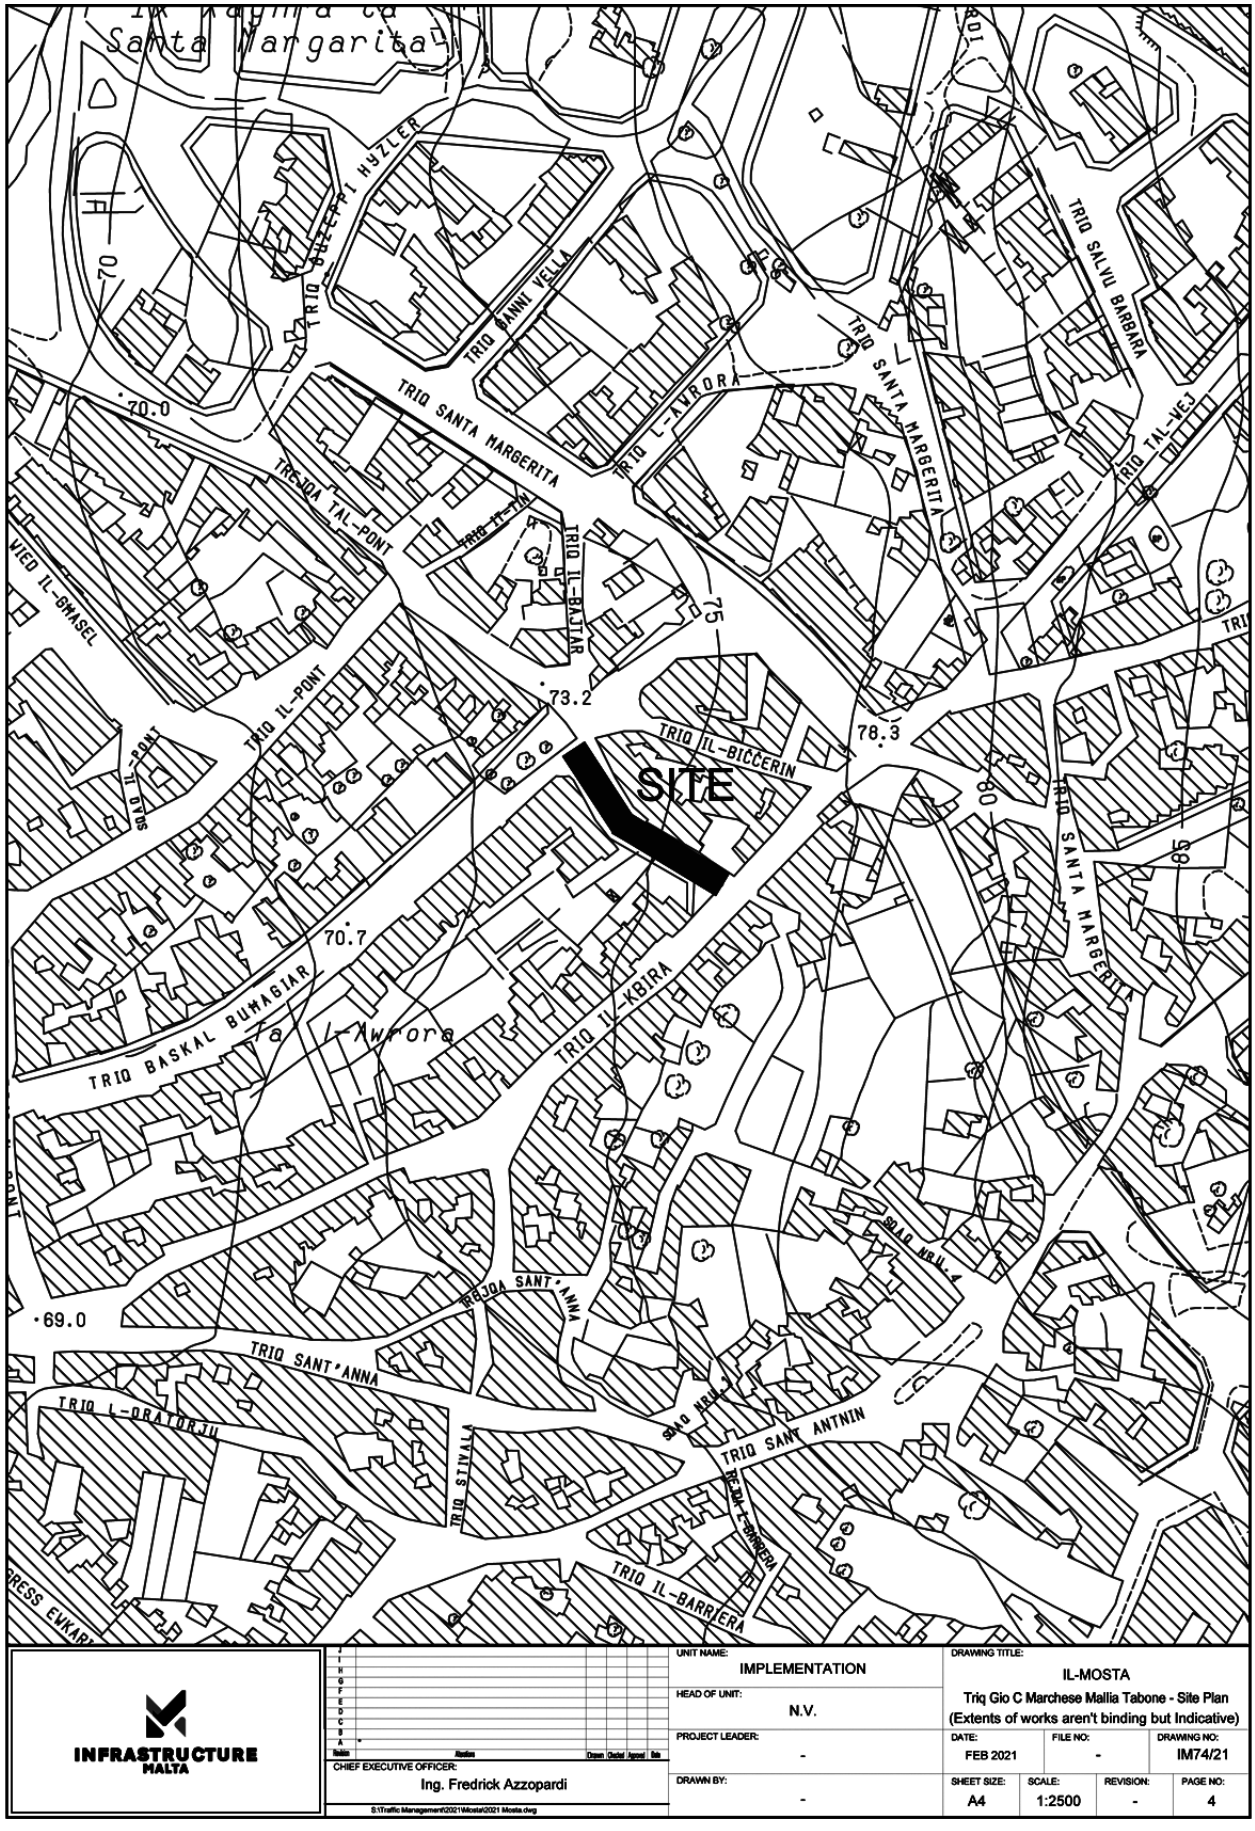

INFRASTRUCTURE MALTA

CHIEF EXECUTIVE OFFICER:
Ing. Fredrick Azzopardi

S:\Traffic Management\2021\Mosta\2021 Mosta.dwg

UNIT NAME: IMPLEMENTATION			DRAWING TITLE: IL-MOSTA Triq Gio C Marchese Mallia Tabone - Site Plan (Extents of works aren't binding but Indicative)	
HEAD OF UNIT: N.V.				
PROJECT LEADER: -	DATE: FEB 2021	FILE NO: -	DRAWING NO: IM74/21	
DRAWN BY: -	SHEET SIZE: A4	SCALE: 1:2500	REVISION: -	PAGE NO: 4