
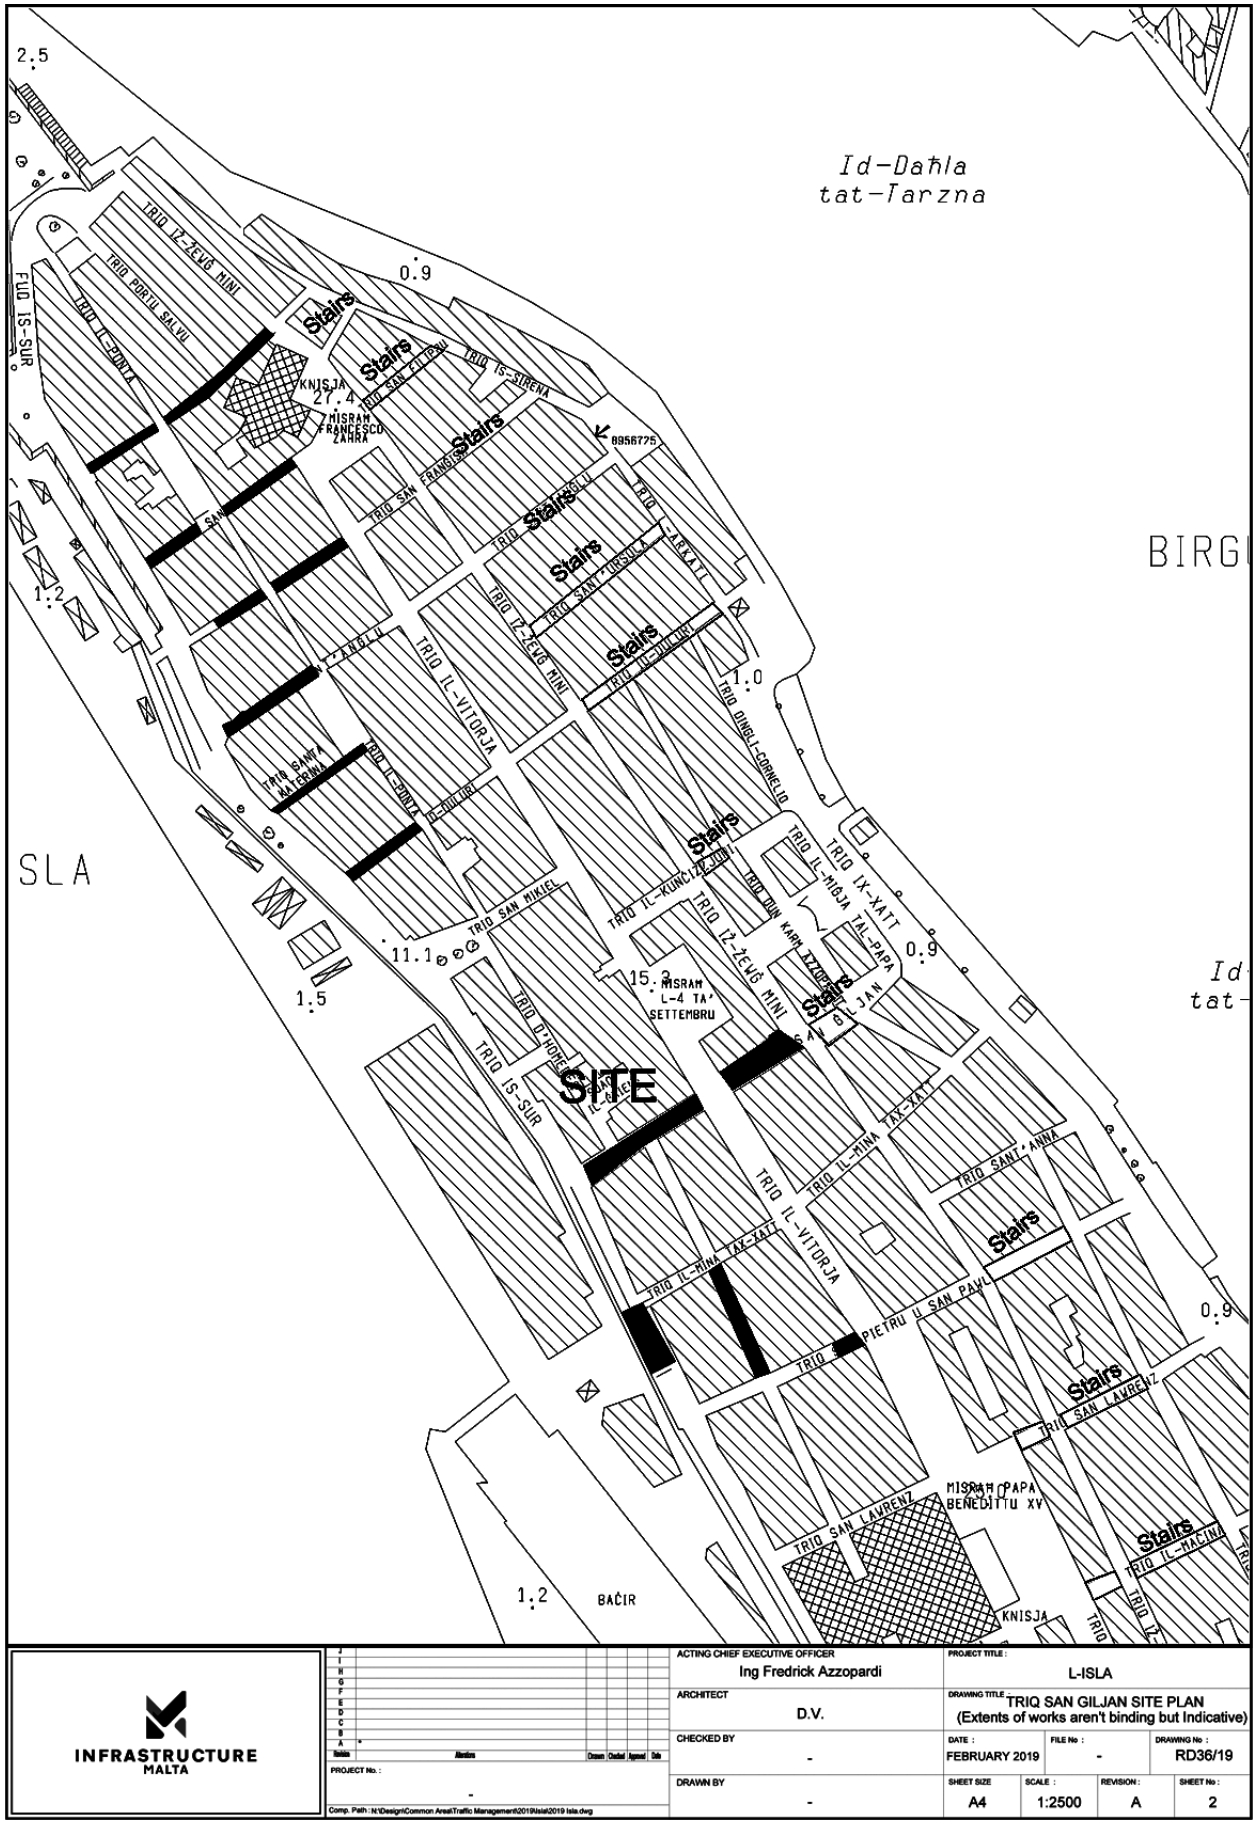


INFRASTRUCTURE MALTA

ACTING CHIEF EXECUTIVE OFFICER: Ing Fredrick Azzopardi		PROJECT TITLE: L-ISLA	
ARCHITECT: D.V.		DRAWING TITLE: TRIQ SAN GILJAN SITE PLAN (Extents of works aren't binding but Indicative)	
CHECKED BY: -		DATE: FEBRUARY 2019	FILE No: -	DRAWING No: RD36/19
DRAWN BY: -		SHEET SIZE: A4	SCALE: 1:2500	REVISION: A	SHEET No: 2

PROJECT No.: -

Comp. Path : N:\Design\Common Area\Traffic Management\2019\Isla\2019 Isla.dwg

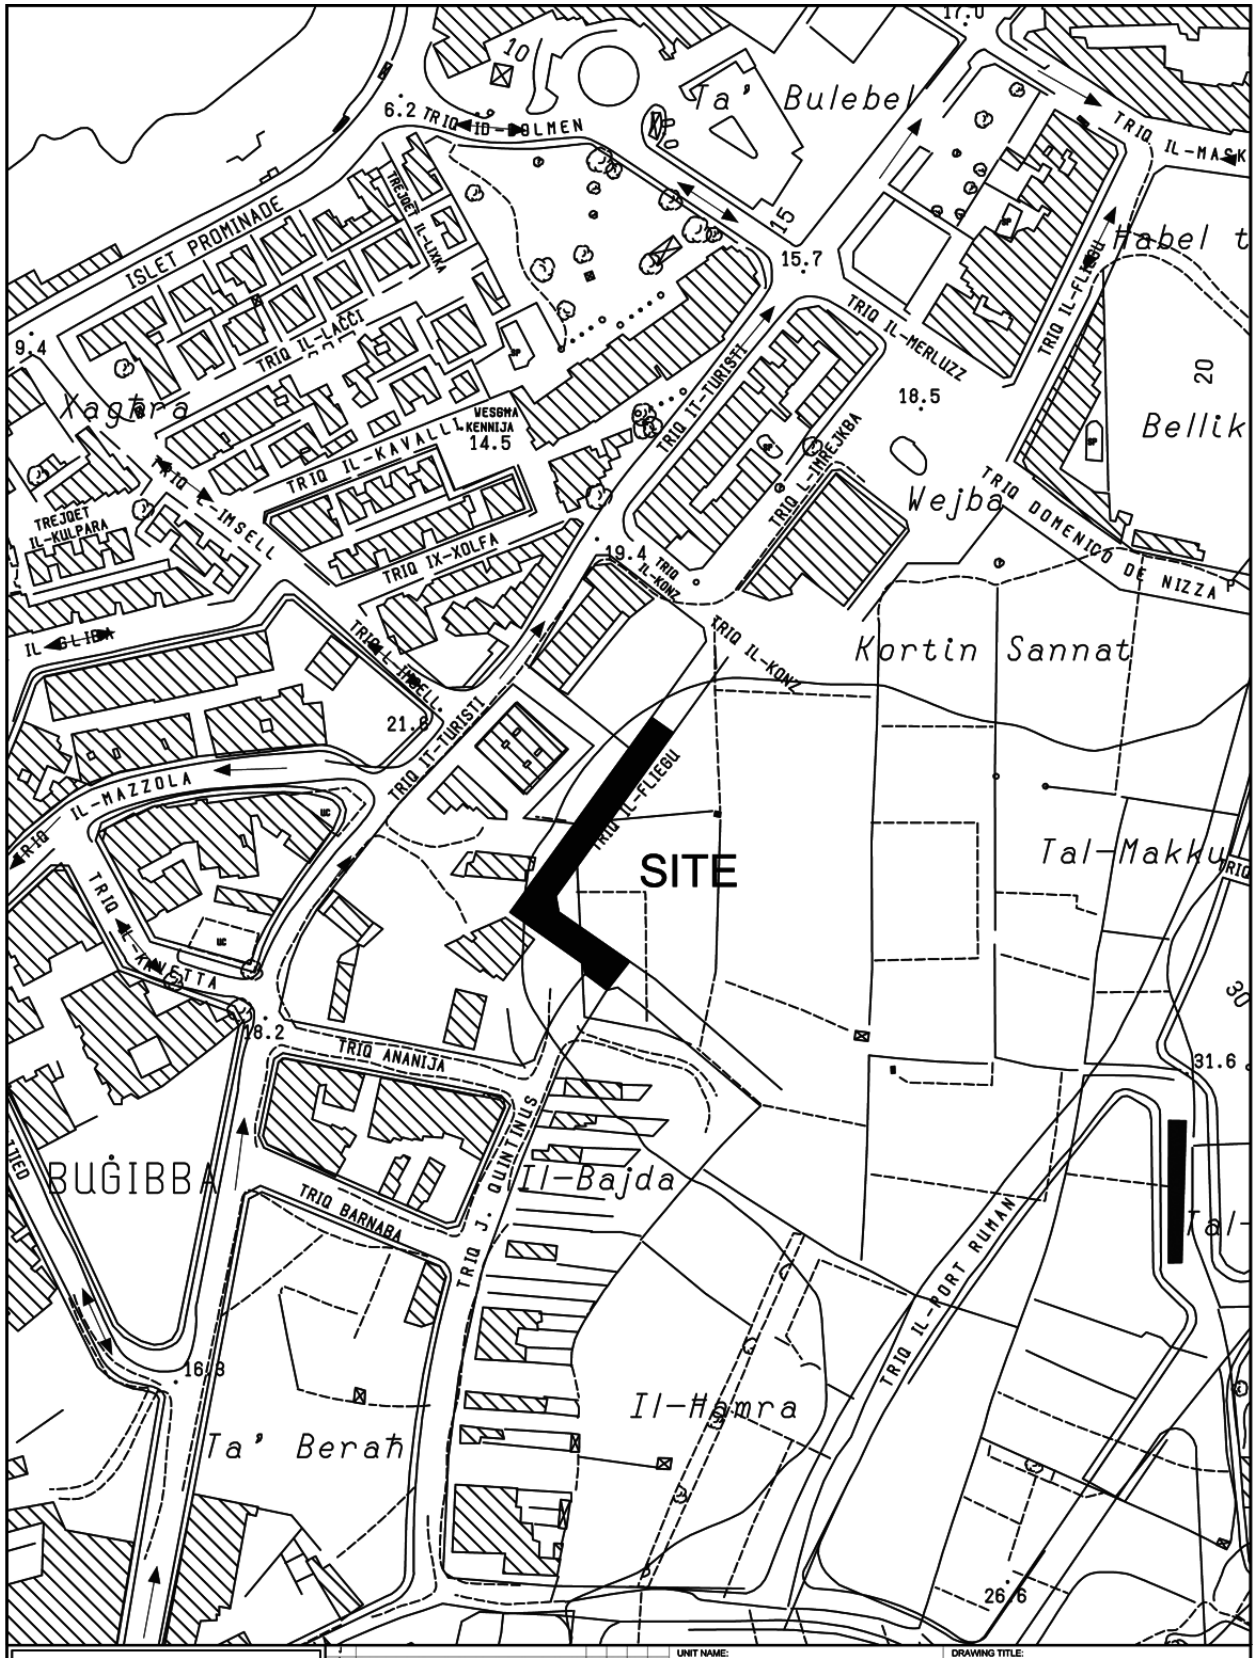


INFRASTRUCTURE MALTA

UNIT NAME: IMPLEMENTATION	DRAWING TITLE: SAN PAWL IL-BAHAR p/o Triq J. Quintinus - SITE PLAN (Extents of Works are not binding but indicative)			
HEAD OF UNIT: N.V.				
PROJECT LEADER: -	DATE: MAY 2021	FILE NO: -	DRAWING NO: IM190/21	
DRAWN BY: -	SHEET SIZE: A4	SCALE: 1:2500	REVISION: A	PAGE NO: 2

CHIEF EXECUTIVE OFFICER: Ing. Fredrick Azzopardi

S:\Traffic Management\2021\S.Pawl il-Bahar\2021 S.Pawl il-Bahar.dwg

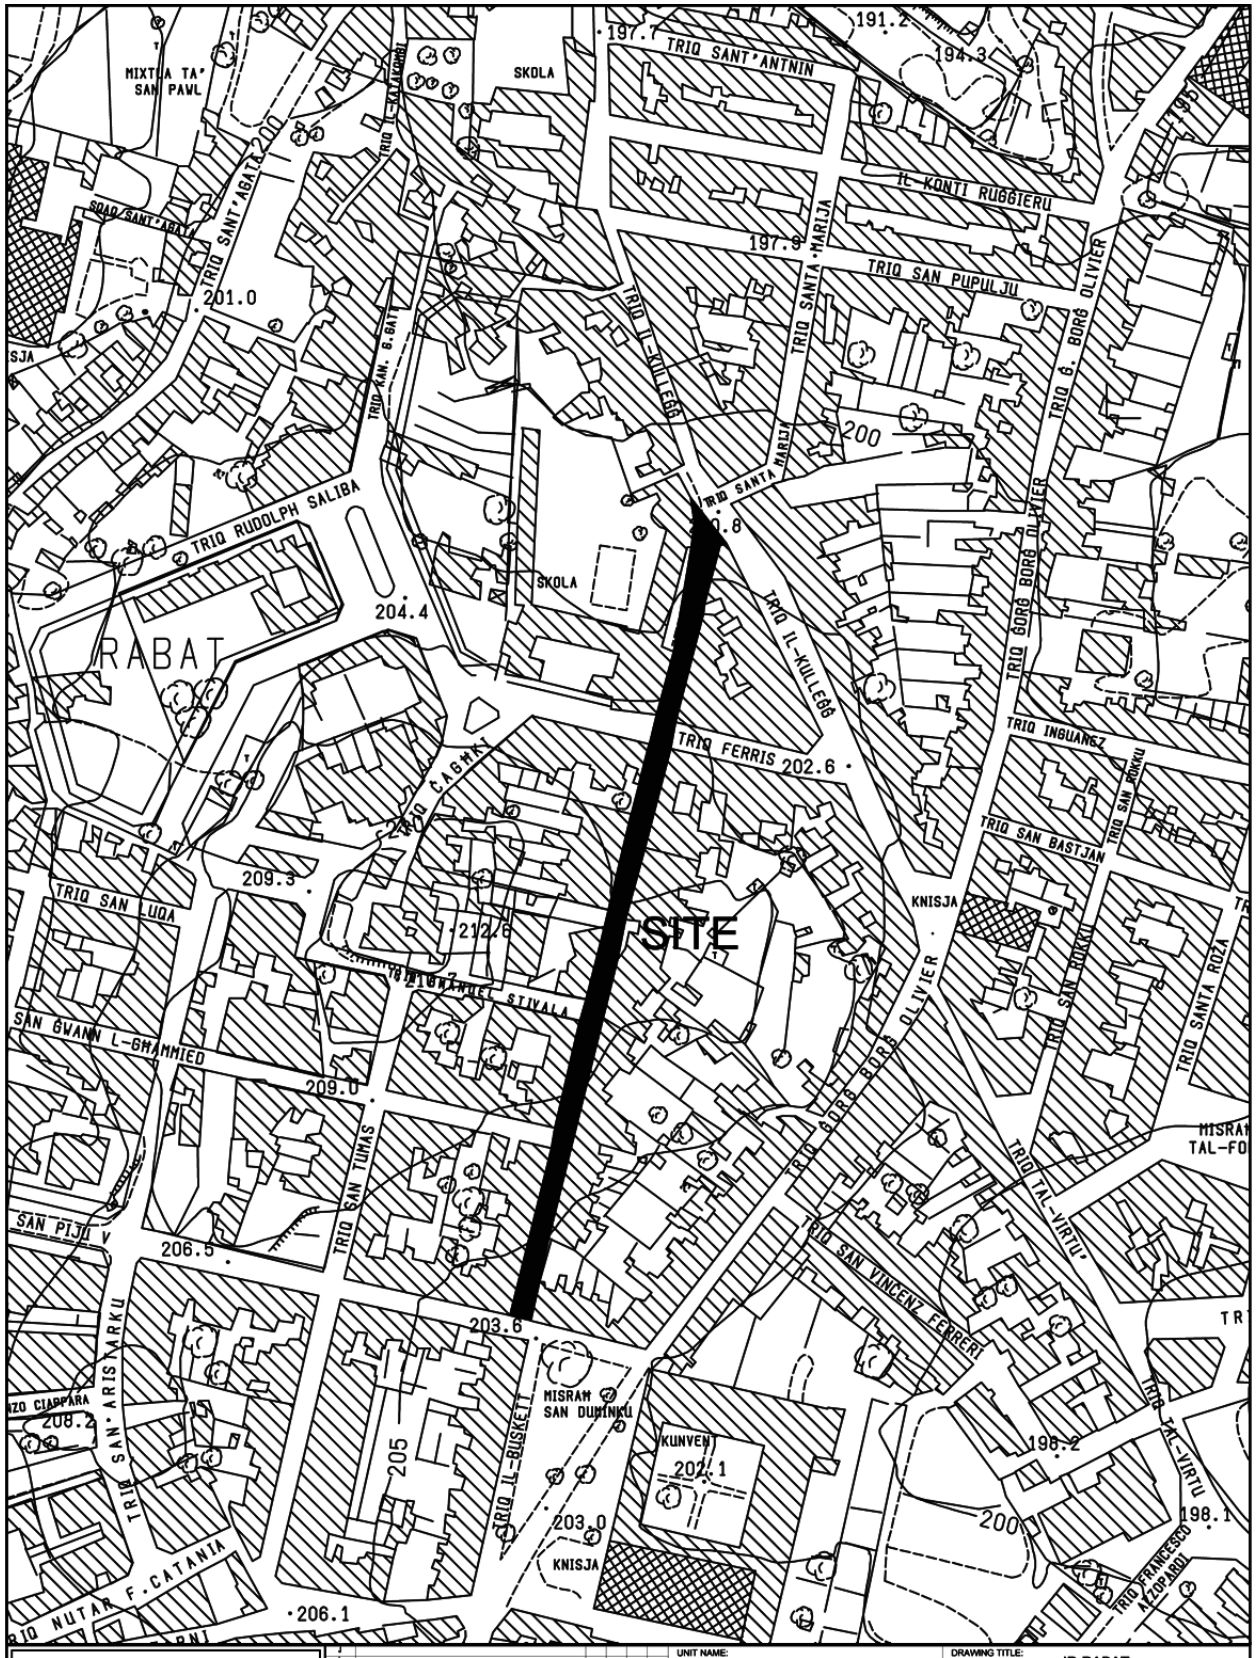

INFRASTRUCTURE MALTA

J					
I					
H					
G					
F					
E					
D					
C					
B					
A	-				
Revision	Alterations	Drawn	Checked	Approved	Date

CHIEF EXECUTIVE OFFICER: Ing. Fredrick Azzopardi

S:\Traffic Management\2021\Rabat\2021 Rabat.dwg

UNIT NAME: IMPLEMENTATION

HEAD OF UNIT: N.V.


PROJECT LEADER: -

DRAWN BY: -

DRAWING TITLE: IR-RABAT TRIQ KOLA XARA - SITE PLAN (Extents of works aren't binding but Indicative)

DATE:	FILE NO:	DRAWING NO:
MAY 2021	-	IM191/21


SHEET SIZE:	SCALE:	REVISION:	PAGE NO:
A4	1:2500	-	16

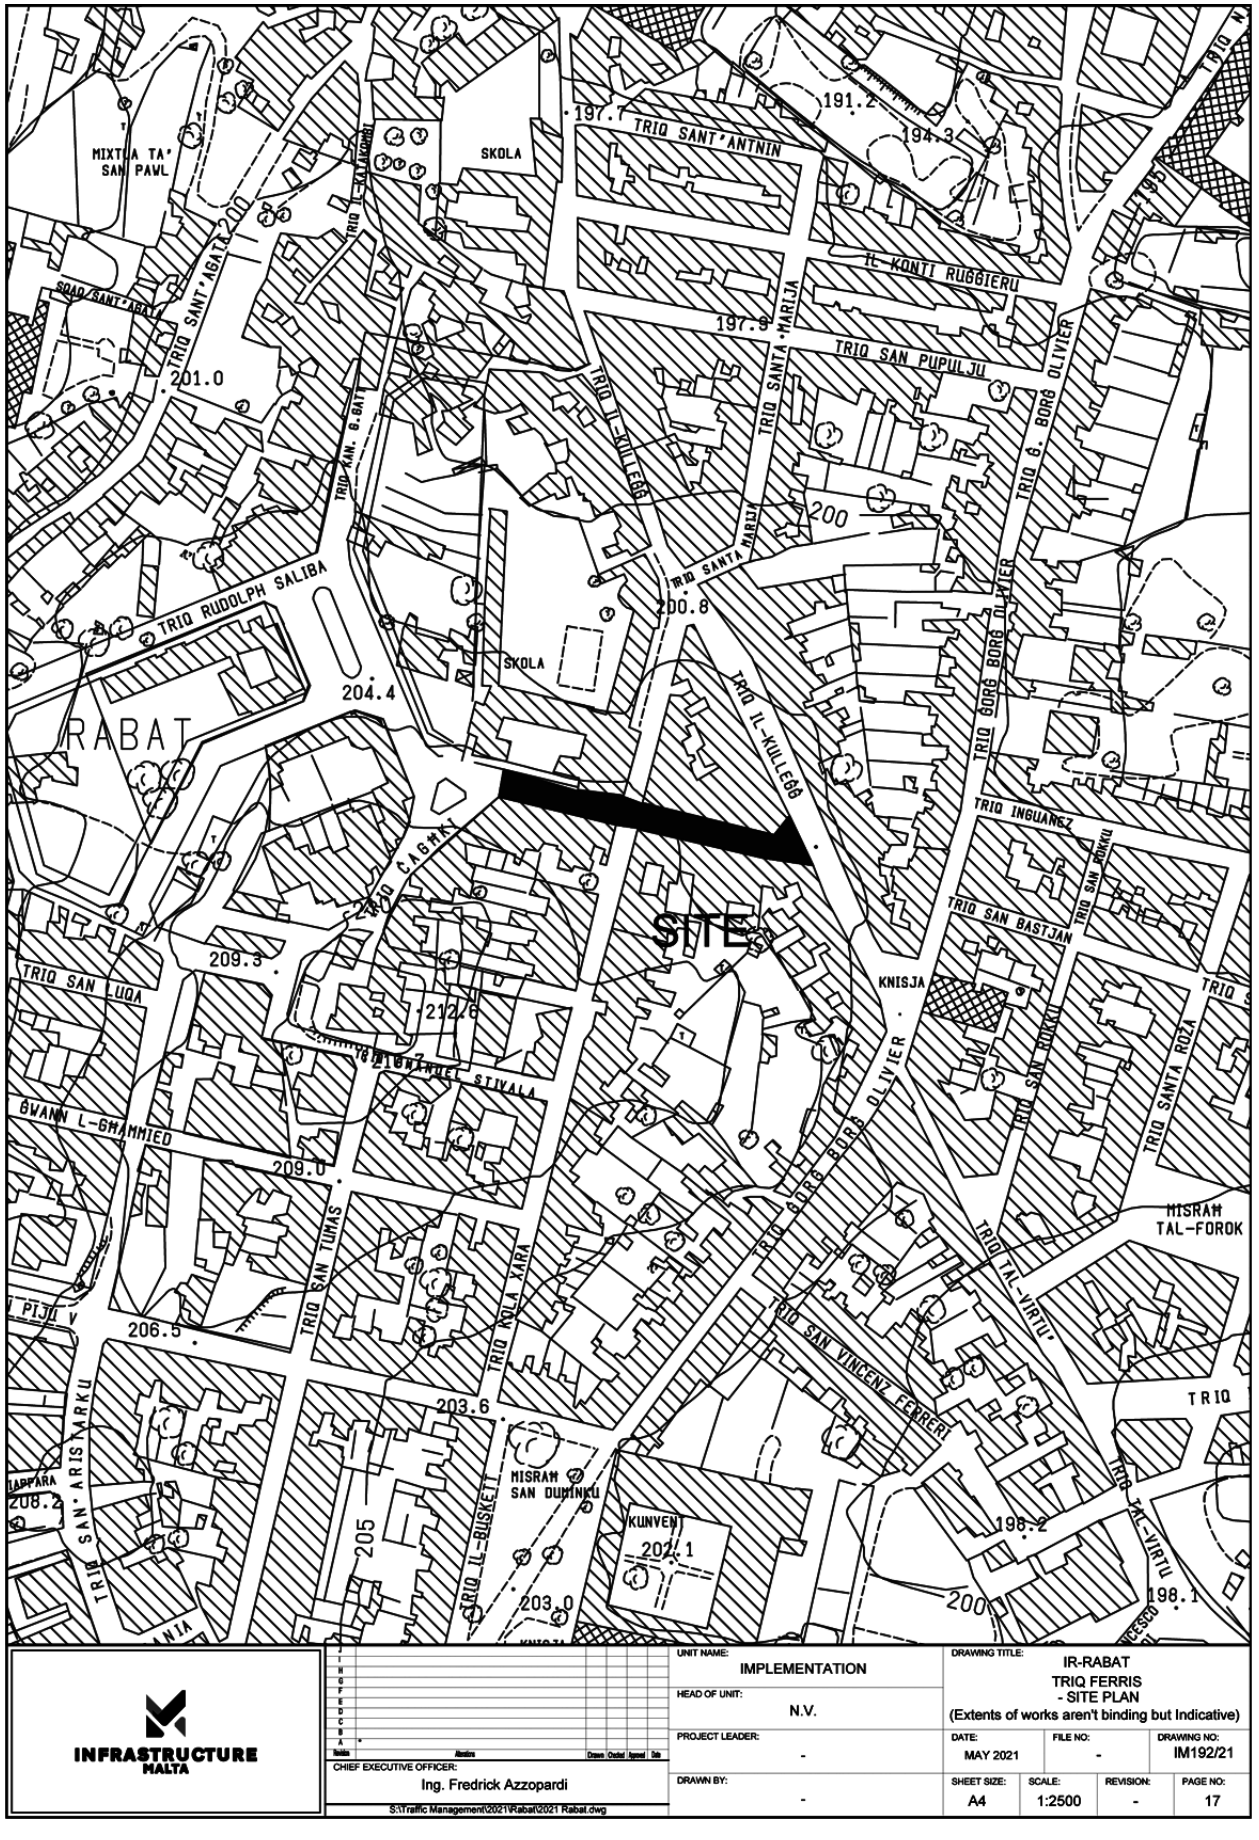


INFRASTRUCTURE MALTA

UNIT NAME:	IMPLEMENTATION
HEAD OF UNIT:	N.V.
PROJECT LEADER:	-
DRAWN BY:	-
CHIEF EXECUTIVE OFFICER:	Ing. Fredrick Azzopardi
DRAWING TITLE:	IR-RABAT TRIQ FERRIS - SITE PLAN (Extents of works aren't binding but Indicative)
DATE:	MAY 2021
FILE NO:	-
DRAWING NO:	IM192/21
SHEET SIZE:	A4
SCALE:	1:2500
REVISION:	-
PAGE NO:	17

S:\Traffic Management\2021\Rabat\2021 Rabat.dwg

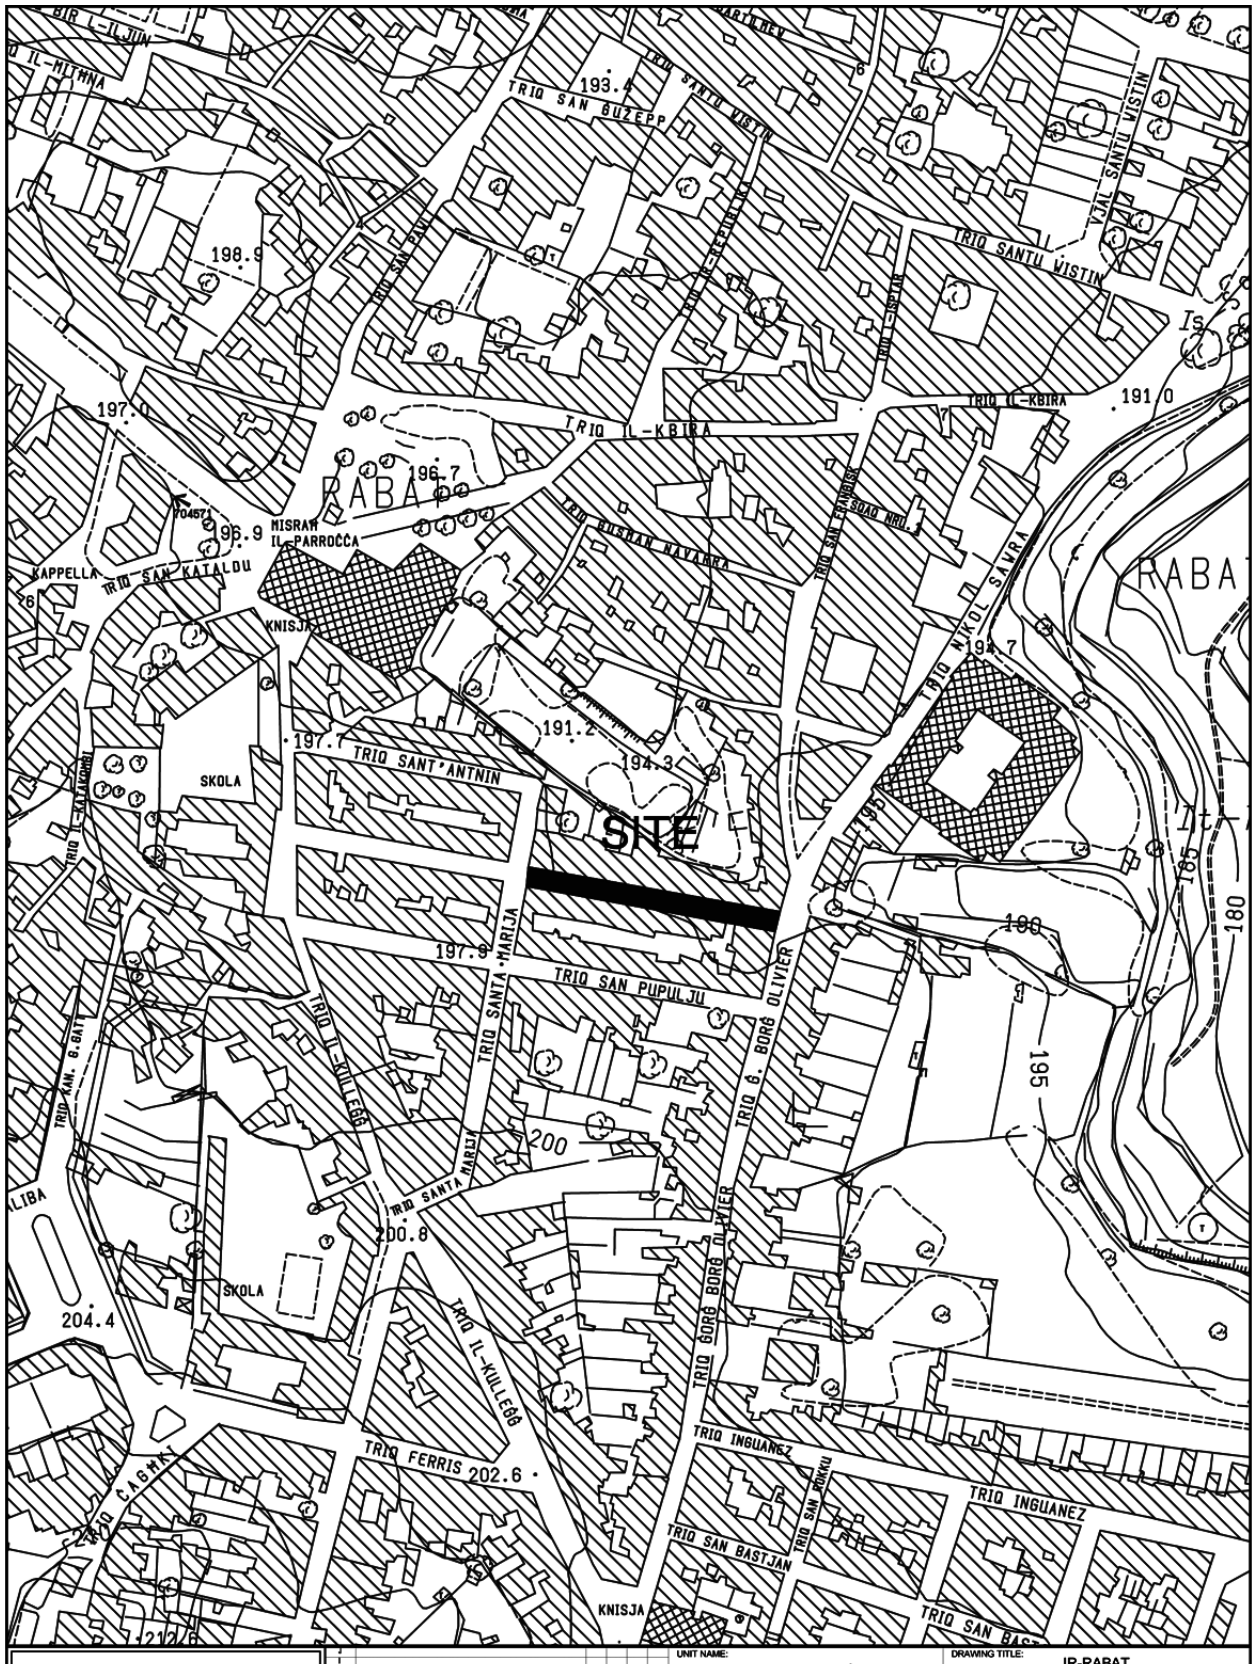

INFRASTRUCTURE MALTA	UNIT NAME: IMPLEMENTATION	DRAWING TITLE: IR-RABAT po TRIQ KONTI RUGGIERU - SITE PLAN (Extents of works aren't binding but Indicative)	
CHIEF EXECUTIVE OFFICER: Ing. Fredrick Azzopardi	HEAD OF UNIT: N.V.		
S:\Traffic Management\2021\Rabat\2021 Rabat.dwg	PROJECT LEADER: -	DATE: MAR 2021 / FILE NO: - / DRAWING NO: IM128/21	
	DRAWN BY: -	SHEET SIZE: A4 / SCALE: 1:2500 / REVISION: - / PAGE NO: 13	

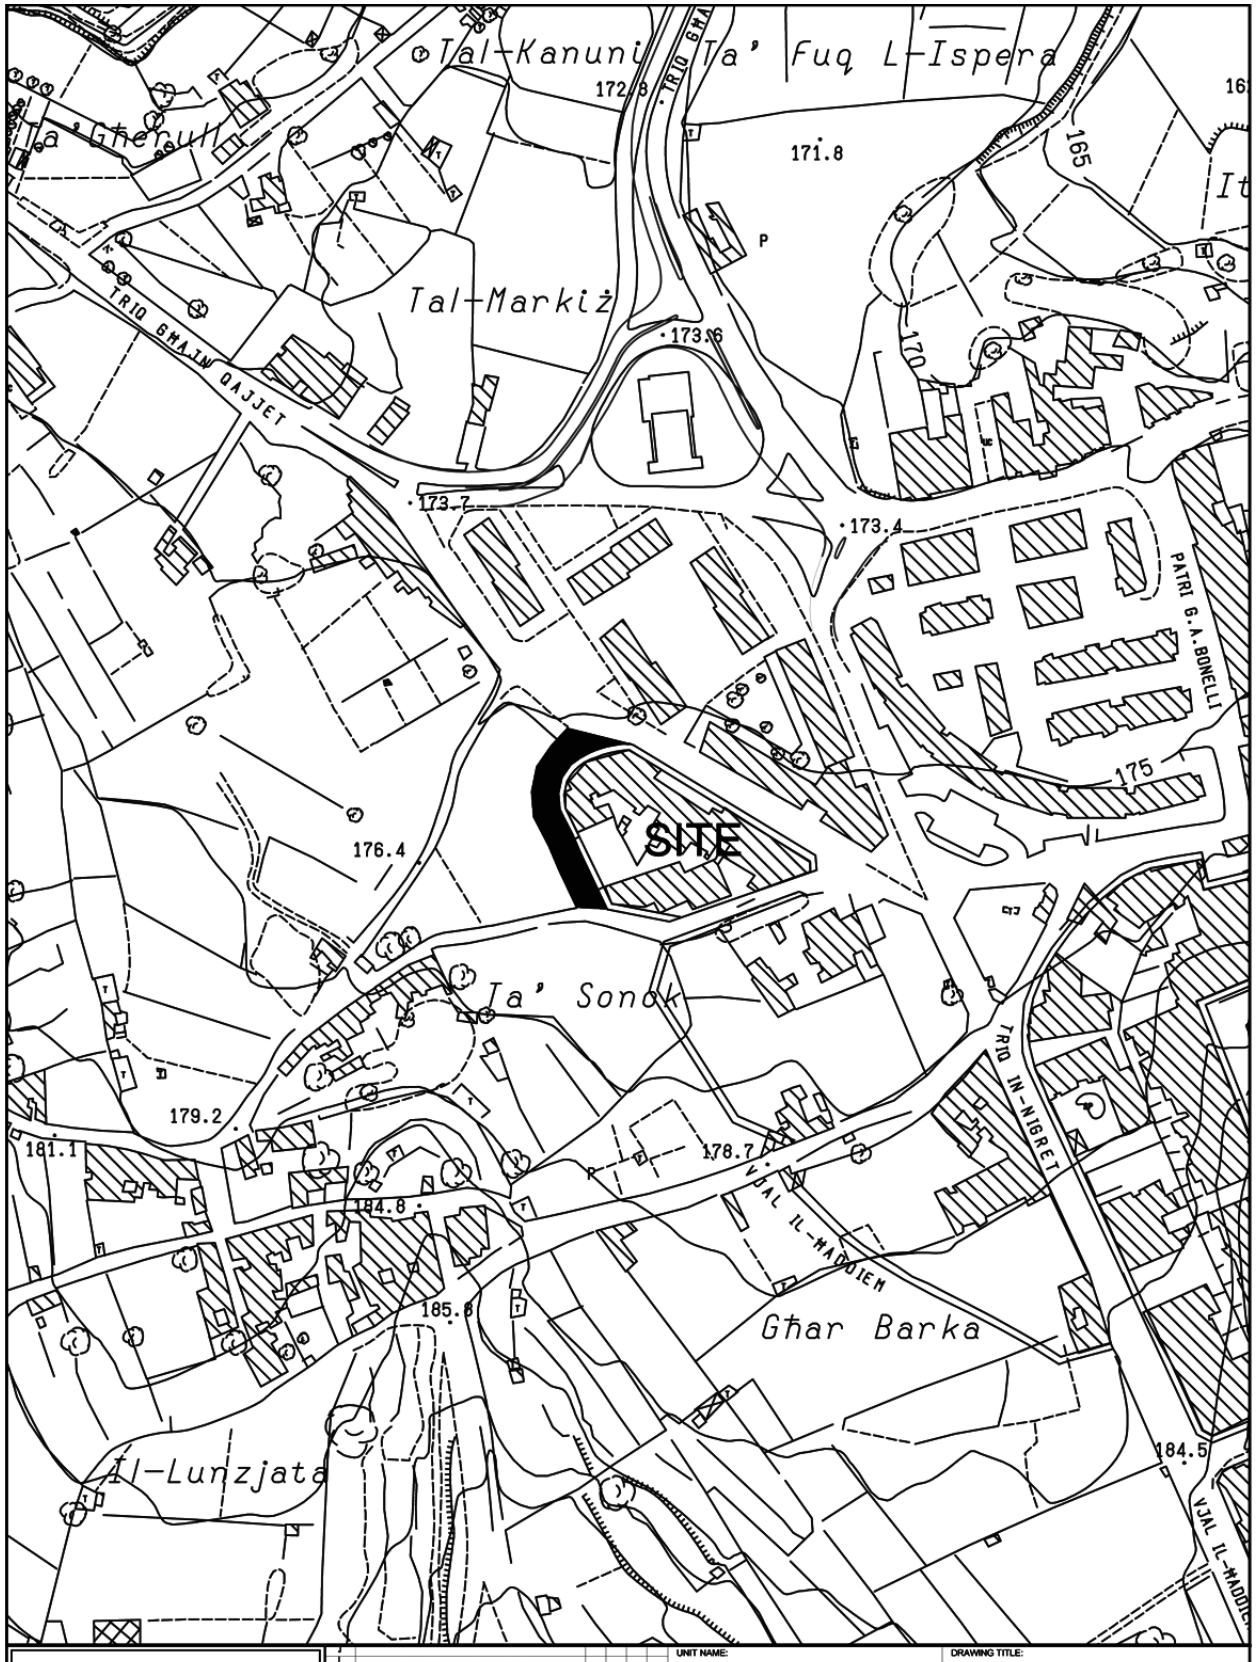


INFRASTRUCTURE MALTA

UNIT NAME: IMPLEMENTATION	DRAWING TITLE: IR-RABAT TRIQ L-ISKULTURA SITE PLAN (Extents of works aren't binding but Indicative)			
HEAD OF UNIT: N.V.				
PROJECT LEADER: -	DATE: APRIL 2021	FILE NO: -	DRAWING NO: RD/170/19	
DRAWN BY: -	SHEET SIZE: A4	SCALE: 1:2500	REVISION: B	PAGE NO: 5


CHIEF EXECUTIVE OFFICER: Ing. Fredrick Azzopardi

S:\Traffic Management\2019\Rabat\2019 Rabat.dwg

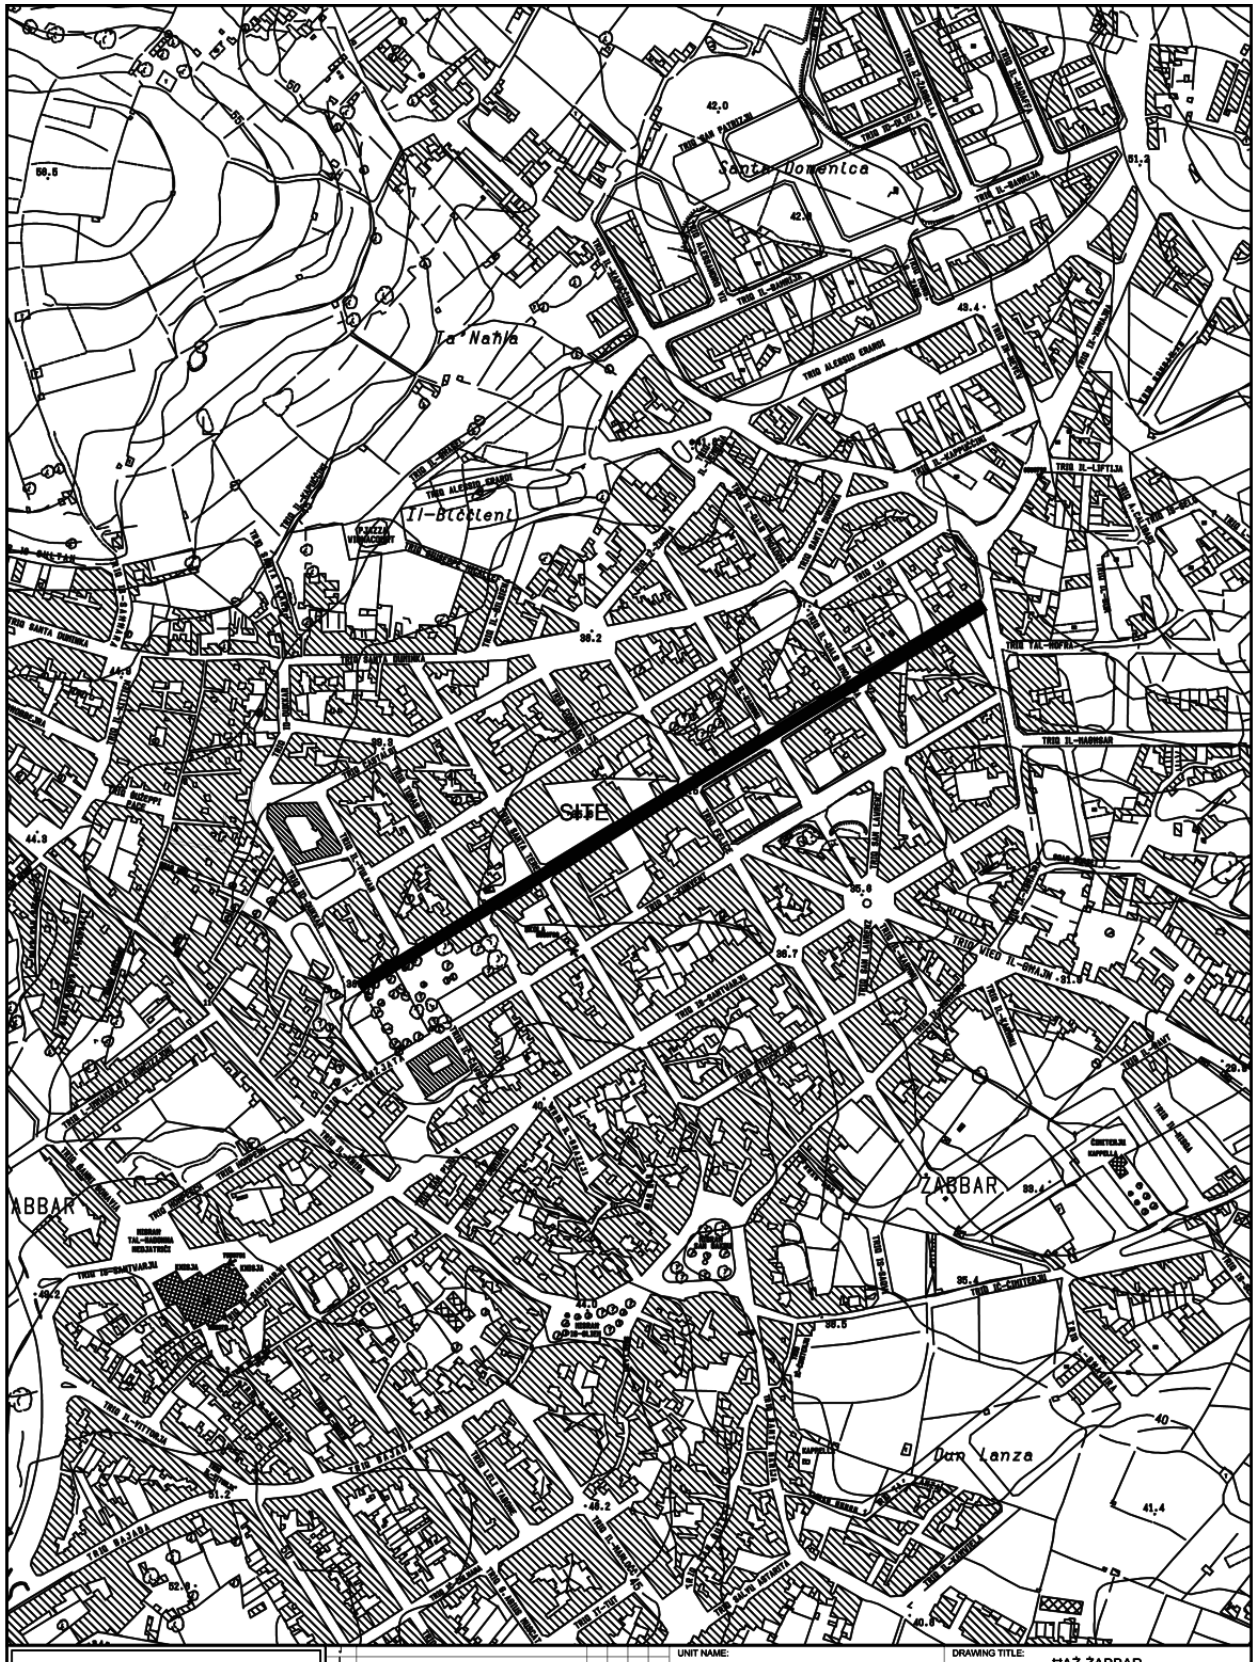

INFRASTRUCTURE MALTA

CHIEF EXECUTIVE OFFICER: Ing. Fredrick Azzopardi	UNIT NAME: IMPLEMENTATION	DRAWING TITLE: ĦAŻ-ŻABBAR TRIQ L-ISKOLA - SITE PLAN Extends of works aren't binding but indicative		
	HEAD OF UNIT: N.V.			
	PROJECT LEADER: -	DATE: APRIL 2021	FILE NO: -	DRAWING NO: IM180/21
S:\Traffic Management\2021\Zabbar\2021 Zabbar.dwg	DRAWN BY: -	SHEET SIZE: A4	SCALE: 1:5000	REVISION: A / PAGE NO: 20

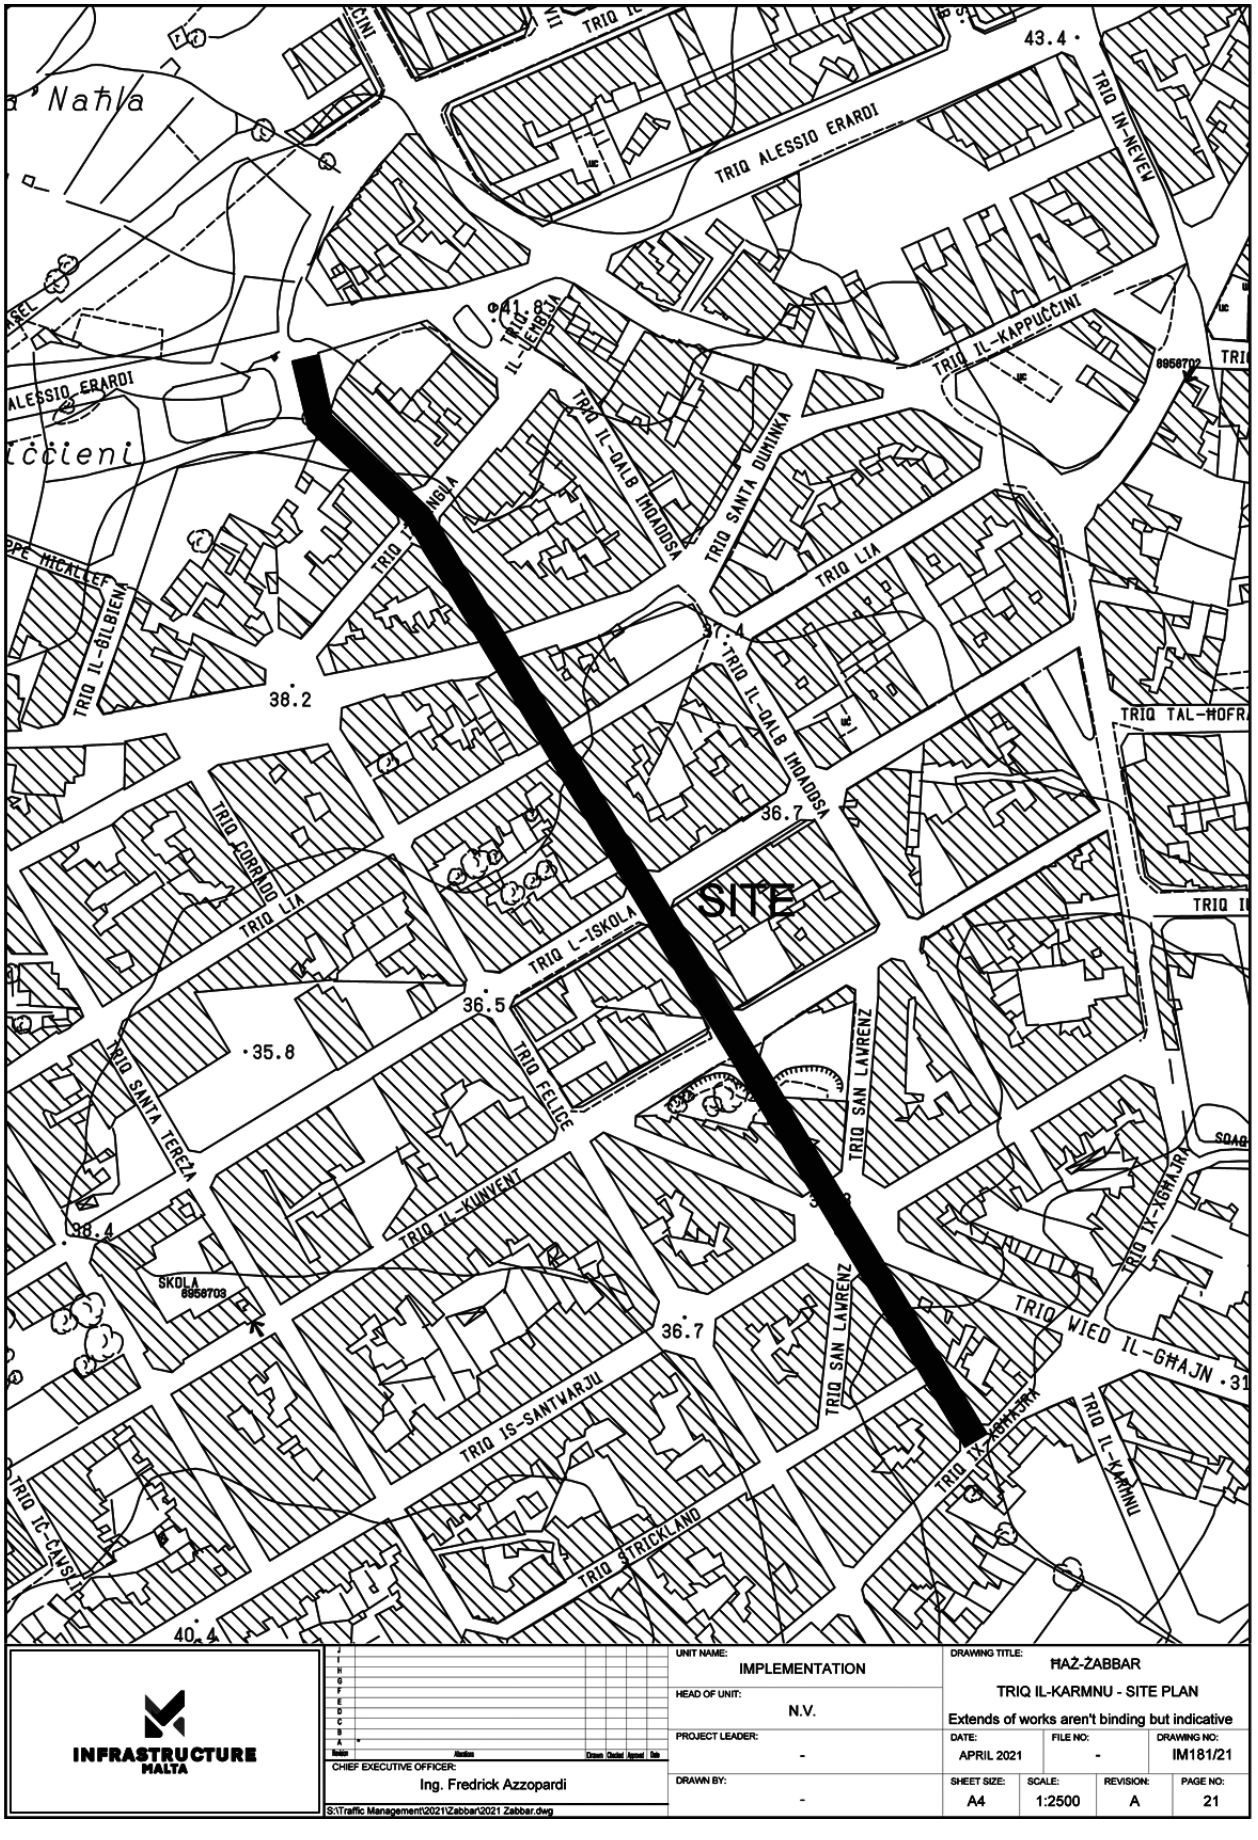

INFRASTRUCTURE MALTA

UNIT NAME:	IMPLEMENTATION
HEAD OF UNIT:	N.V.
PROJECT LEADER:	-
DRAWN BY:	-
CHIEF EXECUTIVE OFFICER:	Ing. Fredrick Azzopardi

DRAWING TITLE: ĦAŻ-ŻABBAR


TRIQ IL-KARMNU - SITE PLAN

Extends of works aren't binding but indicative


DATE:	FILE NO:	DRAWING NO:
APRIL 2021	-	IM181/21

SHEET SIZE:	SCALE:	REVISION:	PAGE NO:
A4	1:2500	A	21

S:\Traffic Management\2021\Zabbar\2021 Zabbar.dwg

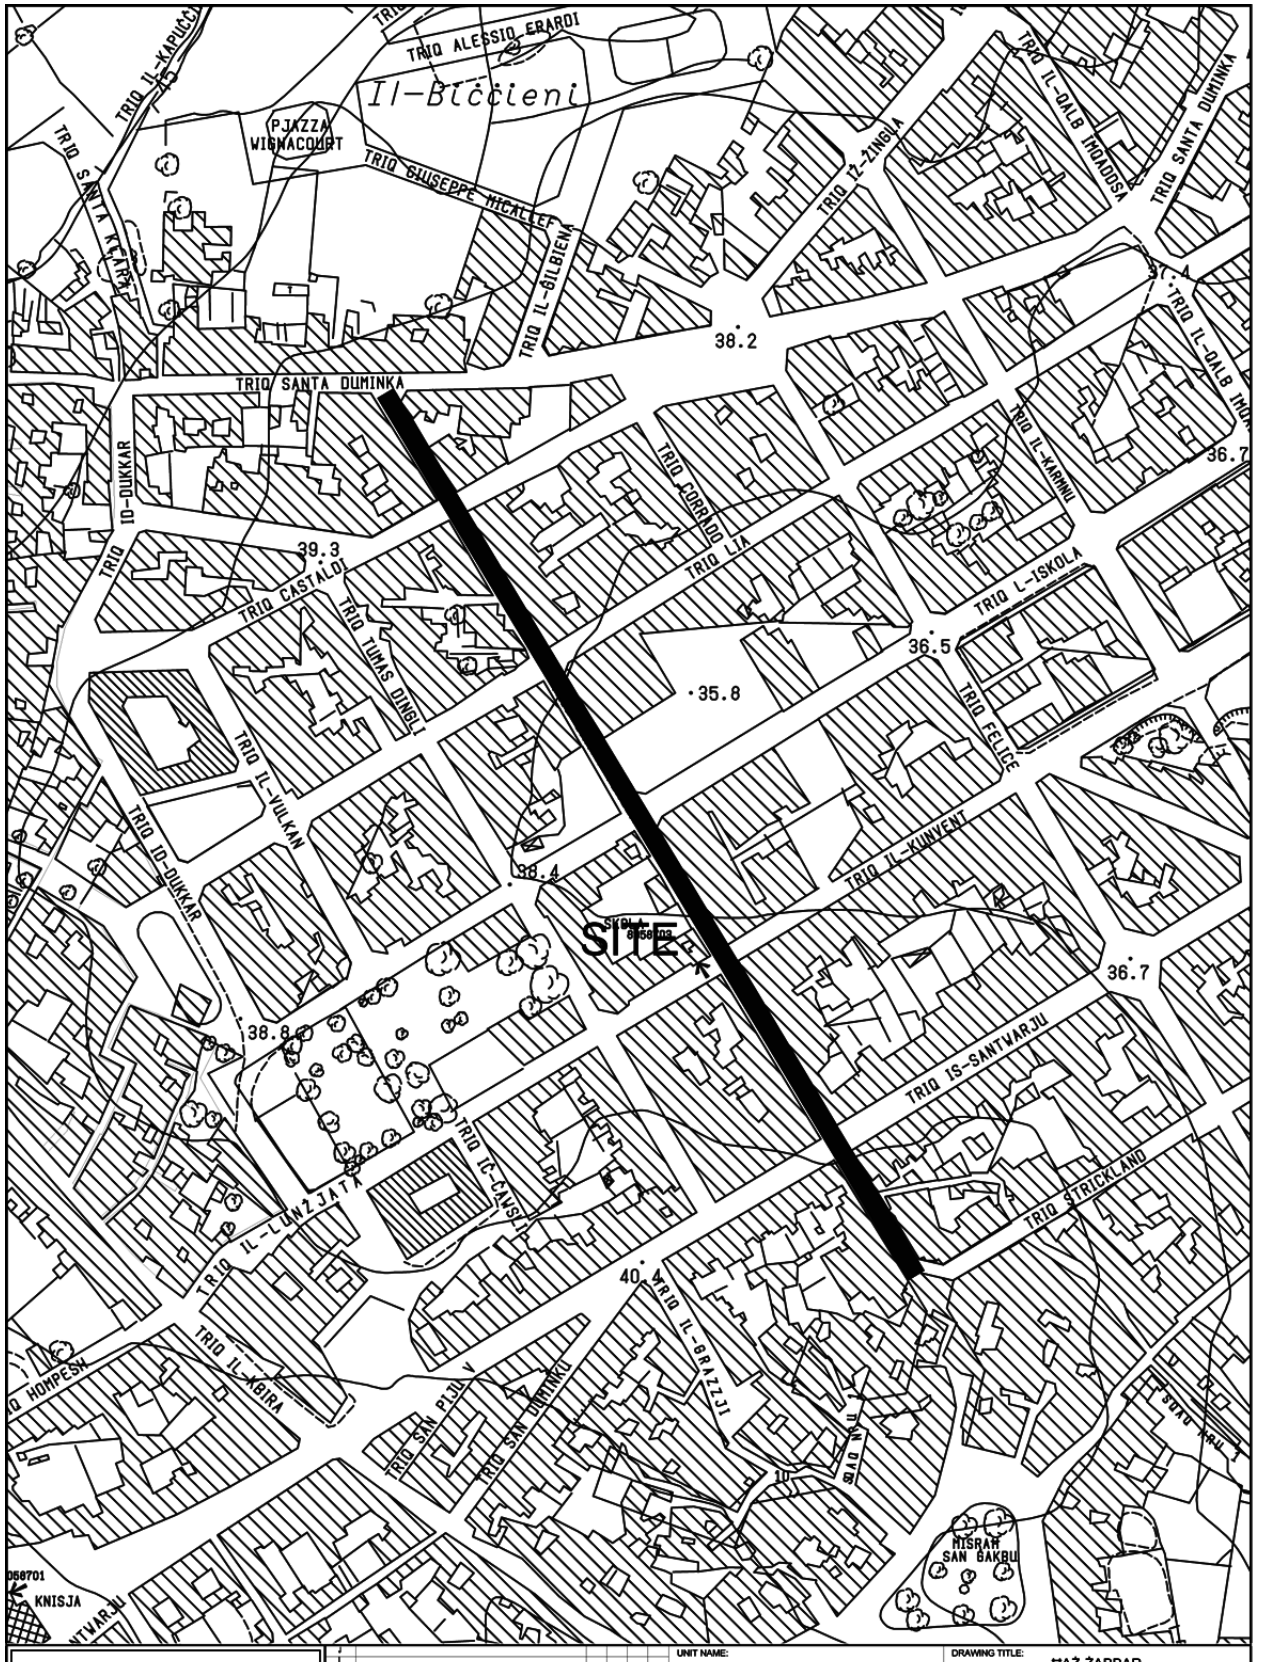

INFRASTRUCTURE MALTA	UNIT NAME: IMPLEMENTATION	DRAWING TITLE: HAŻ-ŻABBAR TRIQ IL-KARMNU - SITE PLAN Extends of works aren't binding but indicative	
CHIEF EXECUTIVE OFFICER: Ing. Fredrick Azzopardi	HEAD OF UNIT: N.V.		
S:\Traffic Management\2021\Zabbar\2021 Zabbar.dwg	PROJECT LEADER: -	DATE: APRIL 2021	FILE NO: - / DRAWING NO: IM182/21
	DRAWN BY: -	SHEET SIZE: A4 / SCALE: 1:2500 / REVISION: A / PAGE NO: 22	

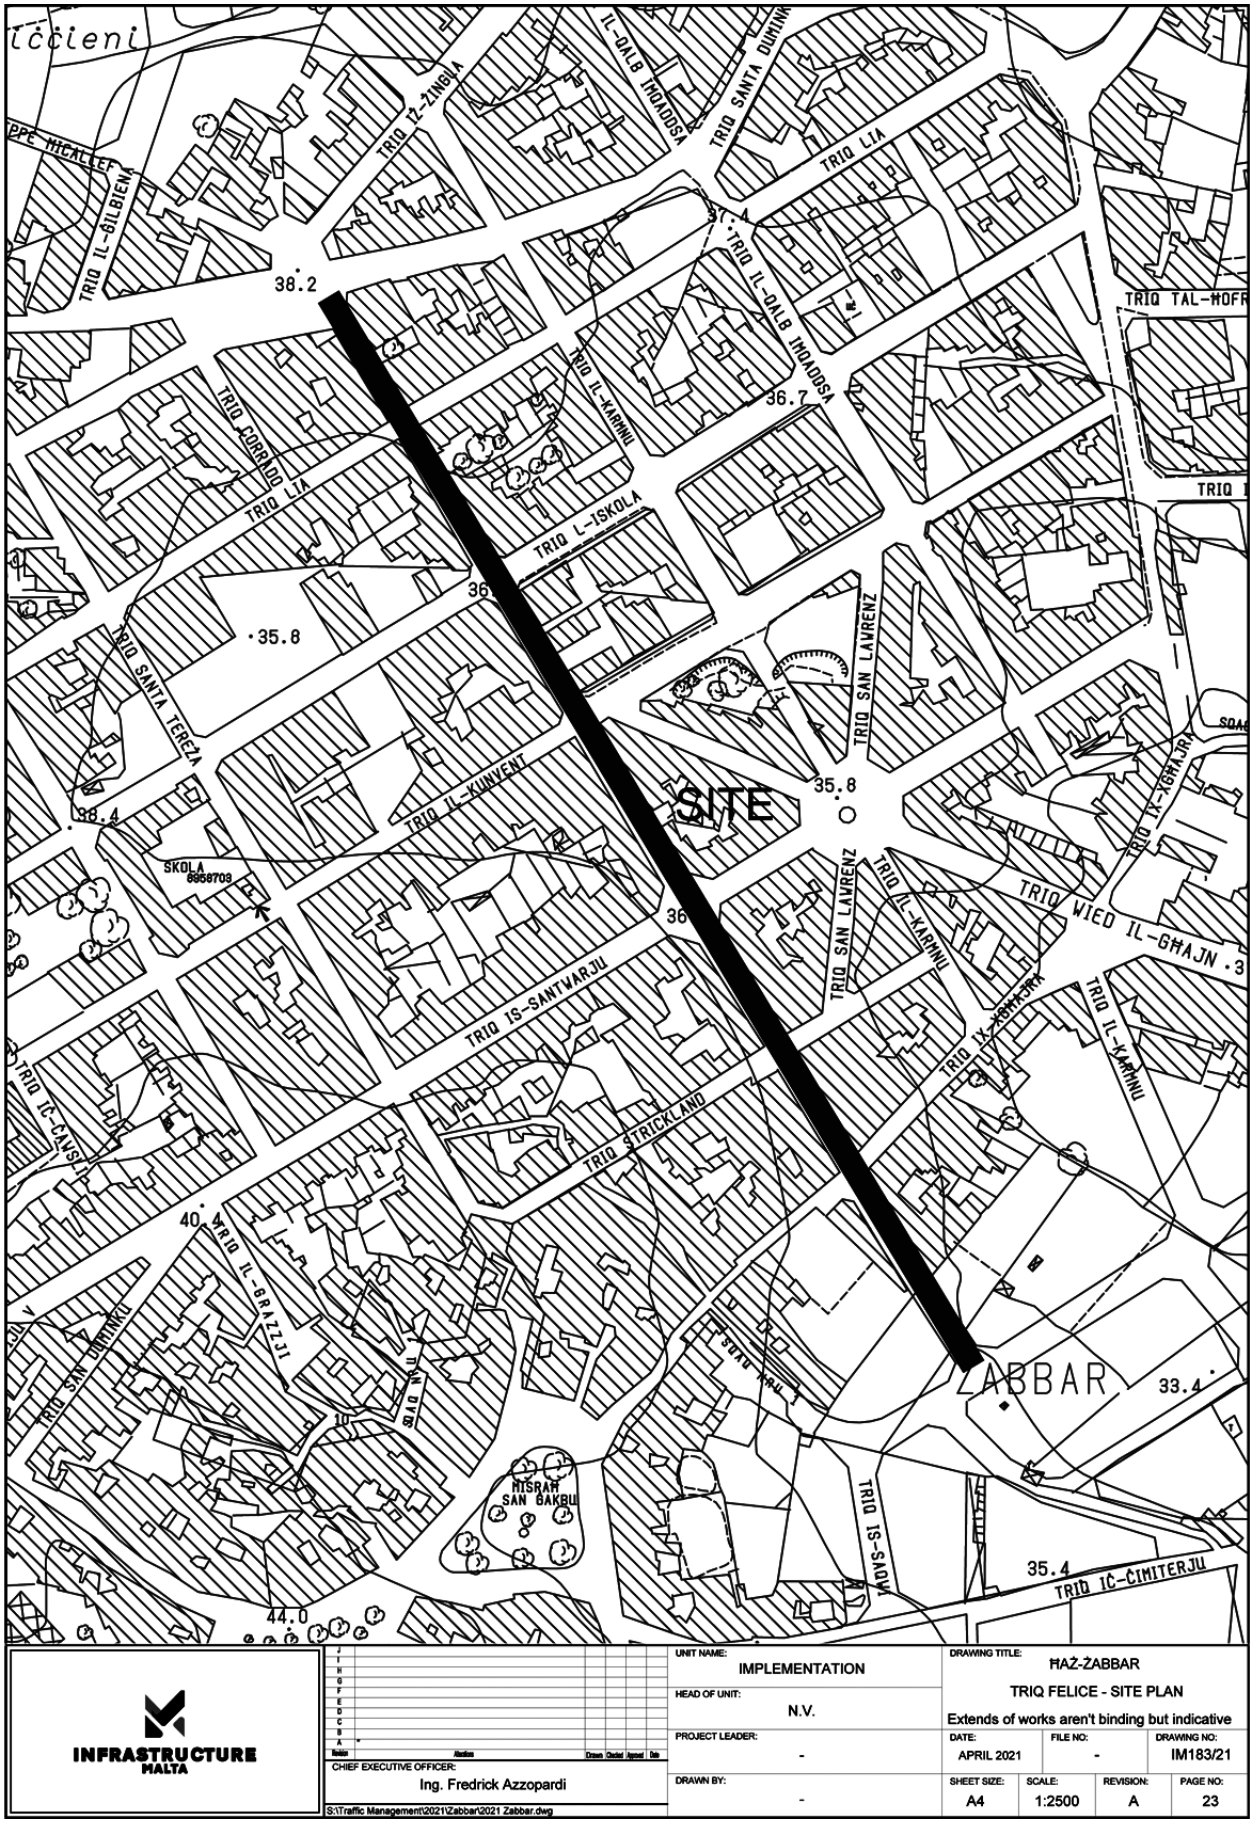

INFRASTRUCTURE MALTA

Revision	Alteration	Drawn	Checked	Approved	Date
J					
I					
H					
G					
F					
E					
D					
C					
B					
A	*				

CHIEF EXECUTIVE OFFICER:
Ing. Fredrick Azzopardi

S:\Traffic Management\2021\Zabbar\2021 Zabbar.dwg


UNIT NAME: IMPLEMENTATION
HEAD OF UNIT: N.V.
PROJECT LEADER: -
DRAWN BY: -


DRAWING TITLE: ĦAŻ-ŻABBAR
TRIQ FELICE - SITE PLAN
Extends of works aren't binding but indicative

DATE:	FILE NO:	DRAWING NO:
APRIL 2021	-	IM183/21

SHEET SIZE:	SCALE:	REVISION:	PAGE NO:
A4	1:2500	A	23

SITE
Id-Dahla ta' Tas-Sliema
Il-Port ta'
TIGNE'
INFRASTRUCTURE MALTA
UNIT NAME: IMPLEMENTATION
HEAD OF UNIT: N.V.
PROJECT LEADER: -
DRAWN BY: -
CHIEF EXECUTIVE OFFICER: Ing. Fredrick Azzopardi
S:\Traffic Management\2021\Sliema\2021 Sliema.dwg
DRAWING TITLE: IL-GZIRA/TAS-SLIEMA
IX-XATT - SITE PLAN
(Extents of Works are not binding but indicative)
DATE: APRIL 2021
FILE NO: -
DRAWING NO: IM186/21
SHEET SIZE: A3
SCALE: 1:5000
REVISION: A
PAGE NO: 1

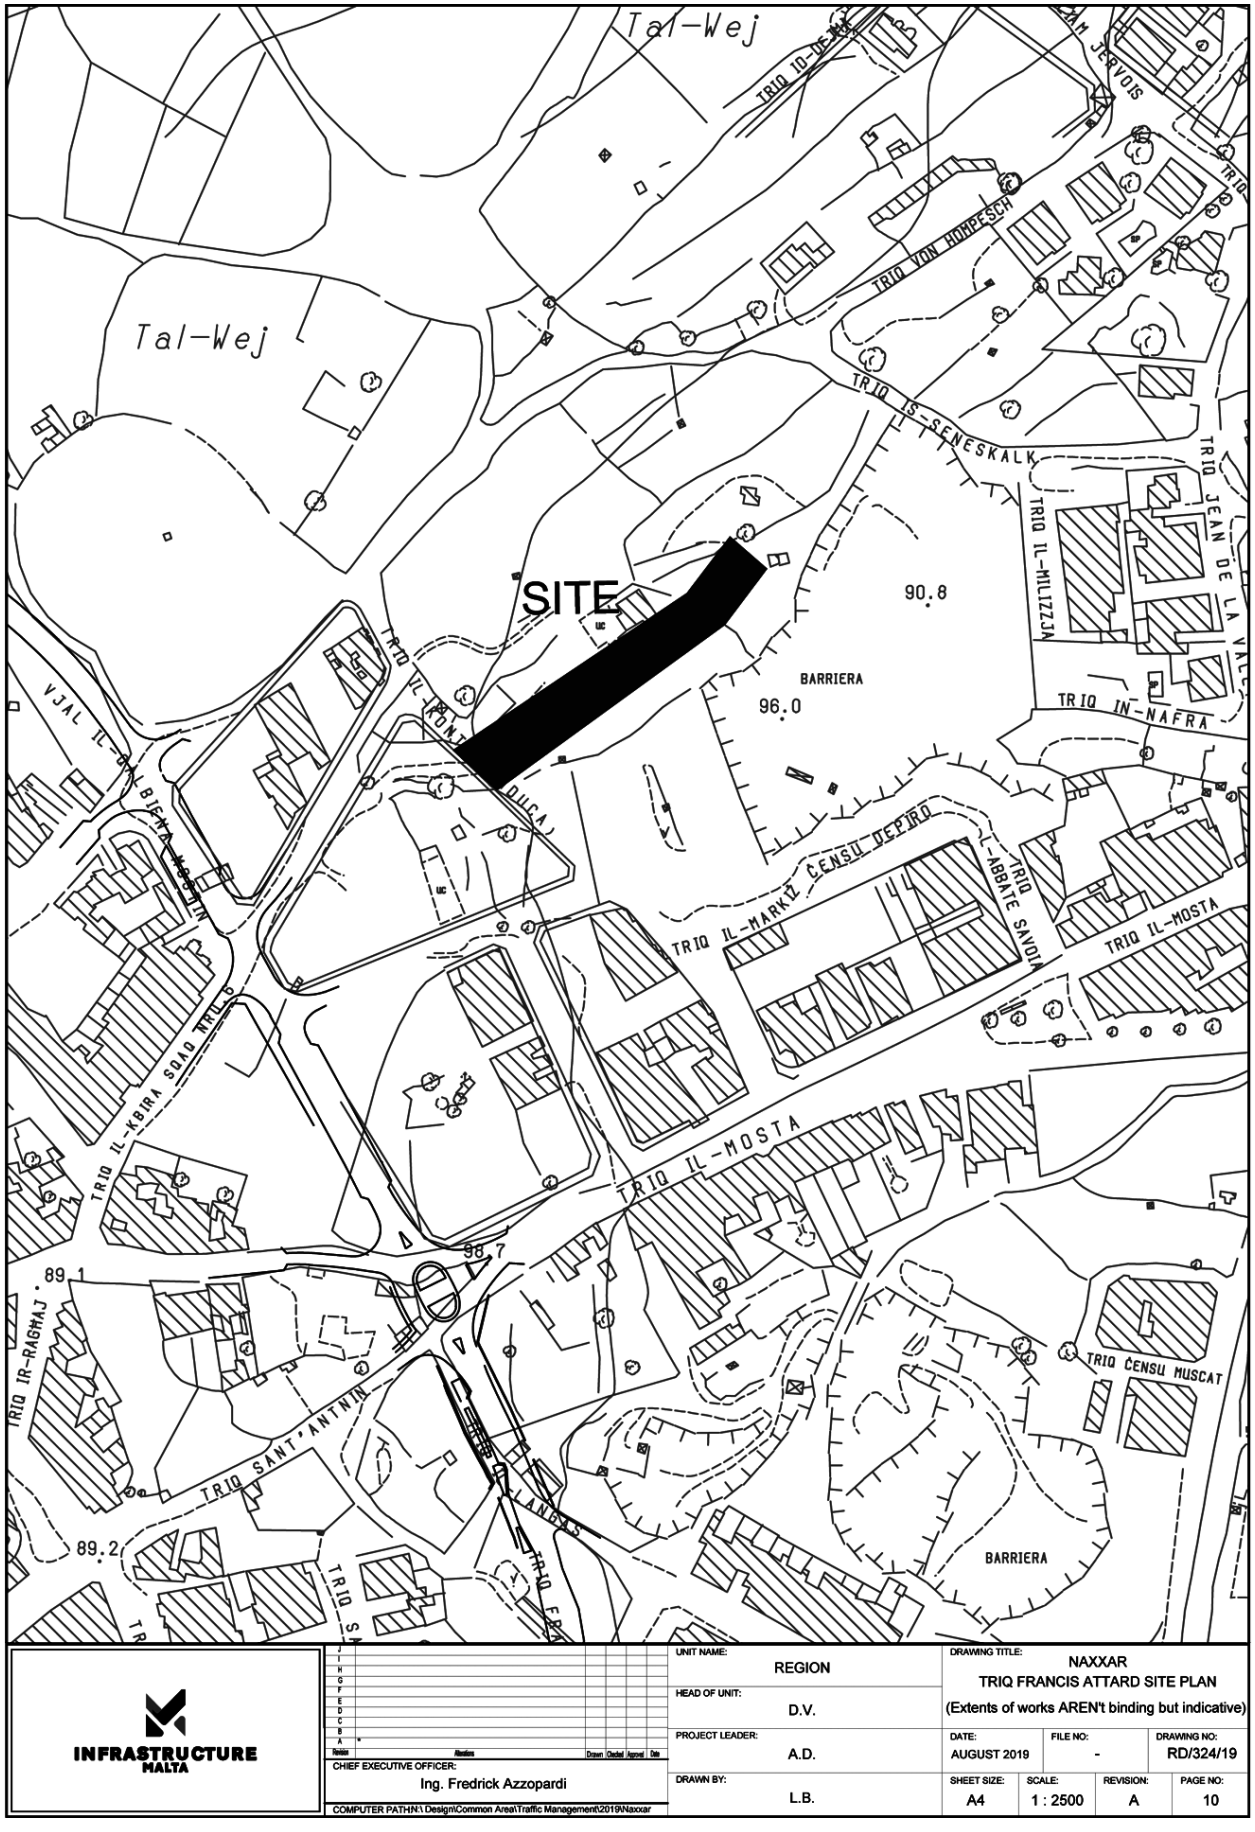
Tal-Wej
Tal-Wej
SITE
TRIQ IS-SENESKALK
TRIQ JEAN DE LA VALL
TRIQ IL-MILIZZJA
TRIQ VON HOMPESCH
TRIQ IN-NAFRA
BARRIERA
96.0
90.8
TRIQ IL-MARKIŻ ĊENSU DEPIRO
TRIQ L-ABBATE SAVOIA
TRIQ IL-MOSTA
TRIQ IL-KBIRA SOAD NRU 6
TRIQ IR-RAGHAJ
89.1
98.7
TRIQ SANT'ANTNIN
89.2
TRIQ ĊENSU MUSCAT
BARRIERA
INFRASTRUCTURE MALTA
CHIEF EXECUTIVE OFFICER:
Ing. Fredrick Azzopardi
COMPUTER PATHN:\ Design\Common Area\Traffic Management\2019\Naxxar
UNIT NAME: REGION
HEAD OF UNIT: D.V.
PROJECT LEADER: A.D.
DRAWN BY: L.B.
DRAWING TITLE: NAXXAR
TRIQ FRANCIS ATTARD SITE PLAN
(Extents of works AREN't binding but indicative)
DATE: AUGUST 2019
FILE NO: -
DRAWING NO: RD/324/19
SHEET SIZE: A4
SCALE: 1 : 2500
REVISION: A
PAGE NO: 10

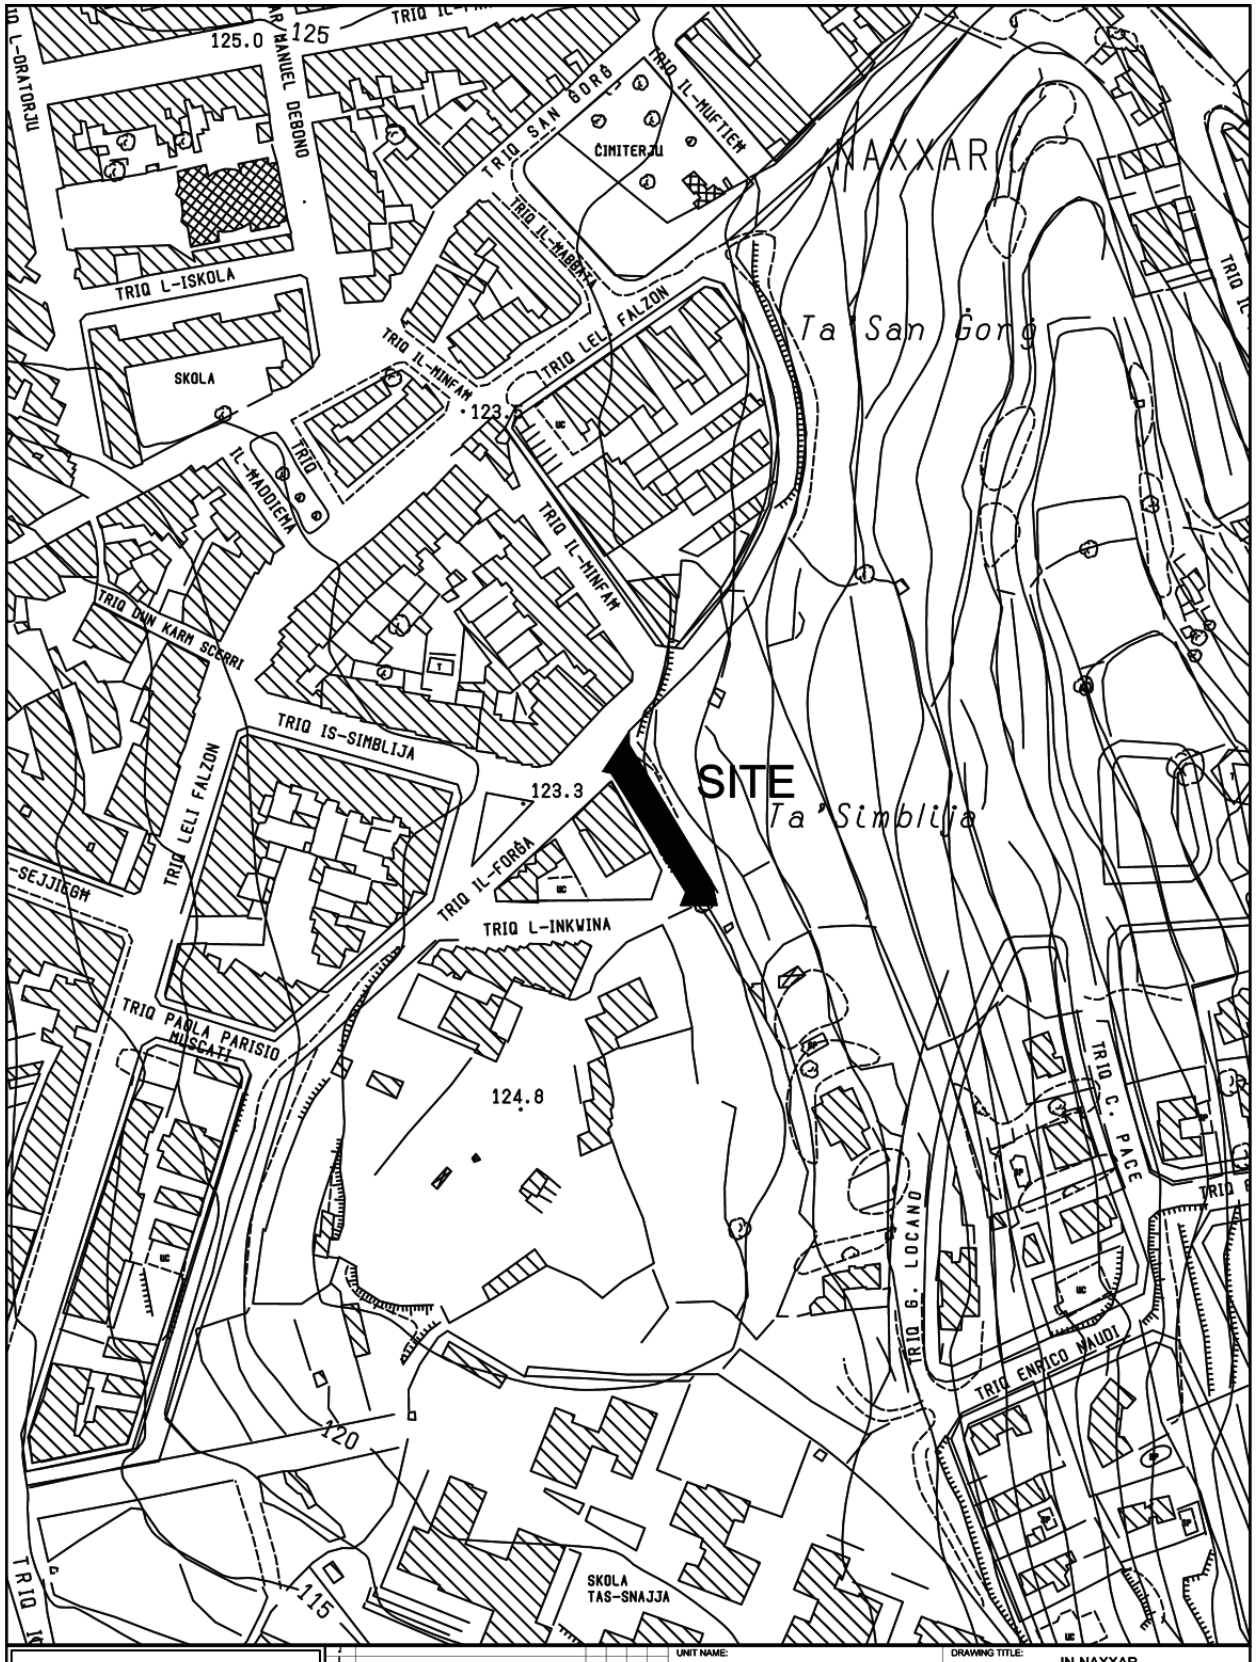

INFRASTRUCTURE MALTA

CHIEF EXECUTIVE OFFICER: Ing. Fredrick Azzopardi

S:\Traffic Management\2021\Naxxar\2021 Naxxar.dwg

UNIT NAME: IMPLEMENTATION	DRAWING TITLE: IN-NAXXAR TRIQ IL-MAZZA - SITE PLAN (Extents of works AREN't binding but indicative)		
HEAD OF UNIT: N.V.			
PROJECT LEADER: -	DATE: MAY 2021	FILE NO: -	DRAWING NO: IM205/21/
DRAWN BY: -	SHEET SIZE: A4	SCALE: 1 : 2500	REVISION: A / PAGE NO: 25