
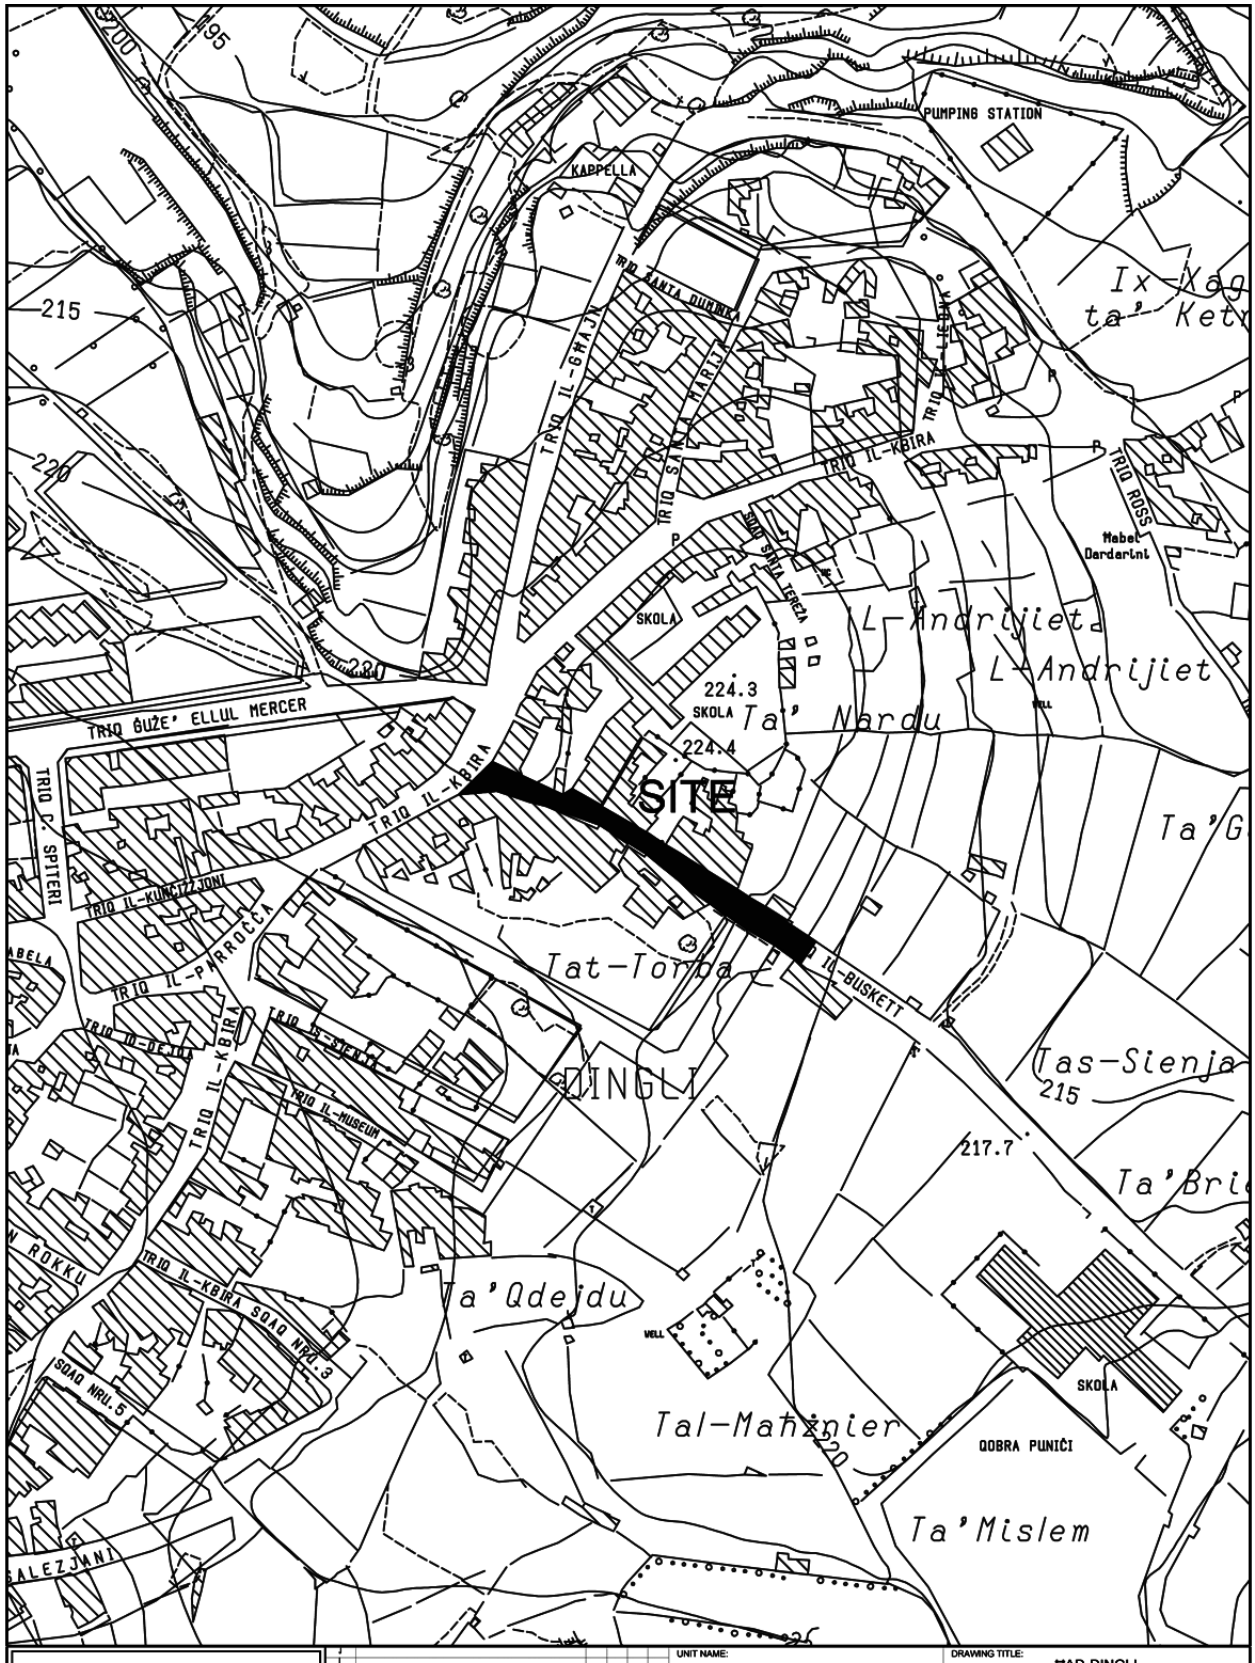


INFRASTRUCTURE MALTA


CHIEF EXECUTIVE OFFICER: Ing. Fredrick Azzopardi	UNIT NAME: IMPLEMENTATION	DRAWING TITLE: MAD-DINGLI p/o TRIQ IL-BUSKETT - SITE PLAN (Extents of Works are not binding but indicative)		
	HEAD OF UNIT: N.V.			
	PROJECT LEADER: -	DATE: MAY 2021	FILE NO: -	DRAWING NO: IM212/21
	DRAWN BY: -	SHEET SIZE: A4	SCALE: 1:2500	REVISION: A / PAGE NO: 3


S:\Traffic Management\2021\Dingli\2021 Dingli.dwg

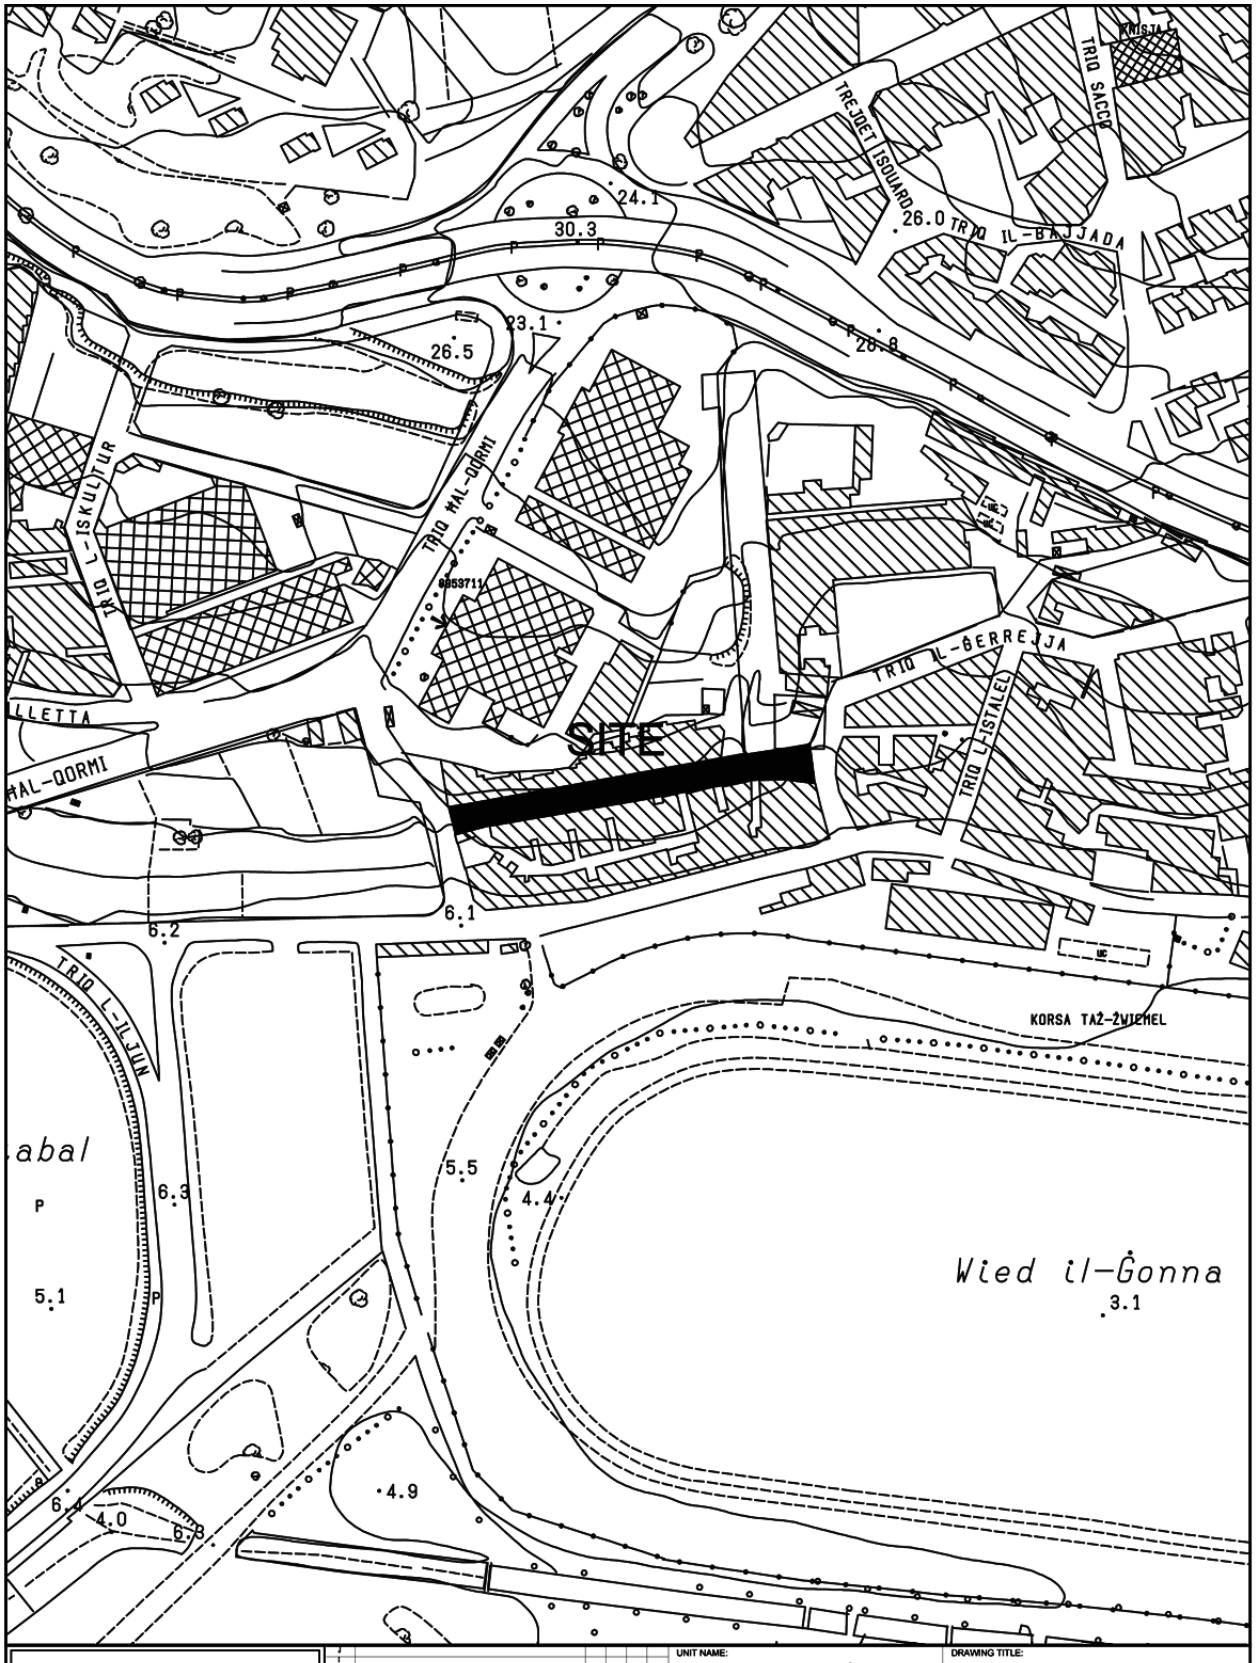

INFRASTRUCTURE MALTA

CHIEF EXECUTIVE OFFICER: Ing. Fredrick Azzopardi	UNIT NAME: IMPLEMENTATION	DRAWING TITLE: IL-MARSA TRIQ IS-SERKIN - SITE PLAN (Extents of Works are not binding but indicative)		
	HEAD OF UNIT: N.V.			
	PROJECT LEADER: -	DATE: MAY 2021	FILE NO: -	DRAWING NO: IM194/21
S:\Traffic Management\2021\Marsa\2021 Marsa.dwg	DRAWN BY: -	SHEET SIZE: A4	SCALE: 1:2500	REVISION: A / PAGE NO: 3

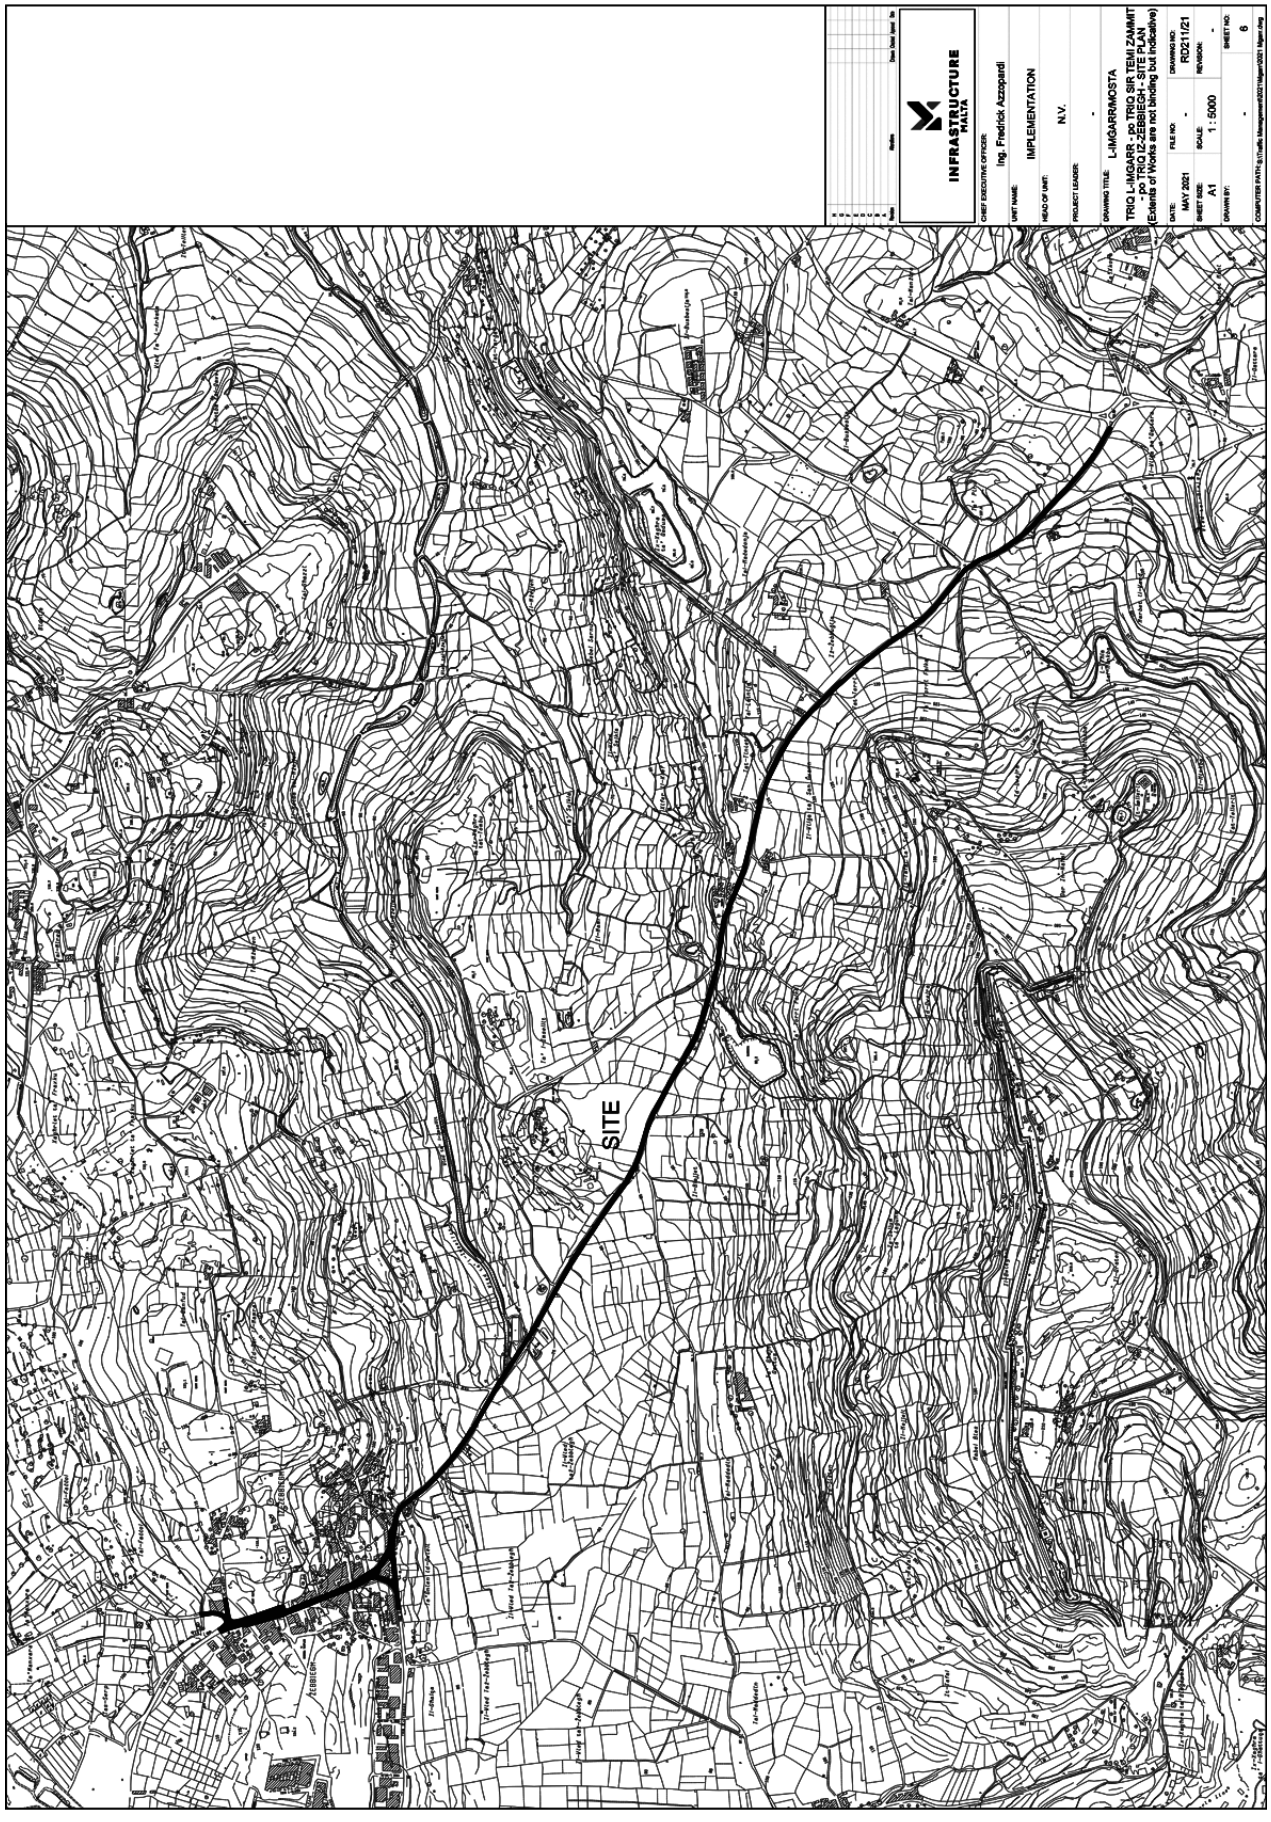
INFRASTRUCTURE MALTA
CHIEF EXECUTIVE OFFICER:
Ing. Fredrick Azzopardi
UNIT NAME:
IMPLEMENTATION
HEAD OF UNIT:
N.V.
PROJECT LEADER:
-
DRAWING TITLE:
L-IMGARR/MOSTA
TRIQ L-IMGARR - pp TRIQ SIR TEMI ZAMMIT - pp TRIQ IZ-ZEBBIEGH - SITE PLAN
(Extents of Works are not binding but indicative)
DATE:
MAY 2021
FILE NO:
-
DRAWING NO:
RD211/21
SHEET SIZE:
A1
SCALE:
1 : 5000
REVISION:
-
DRAWN BY:
-
SHEET NO:
6
SITE

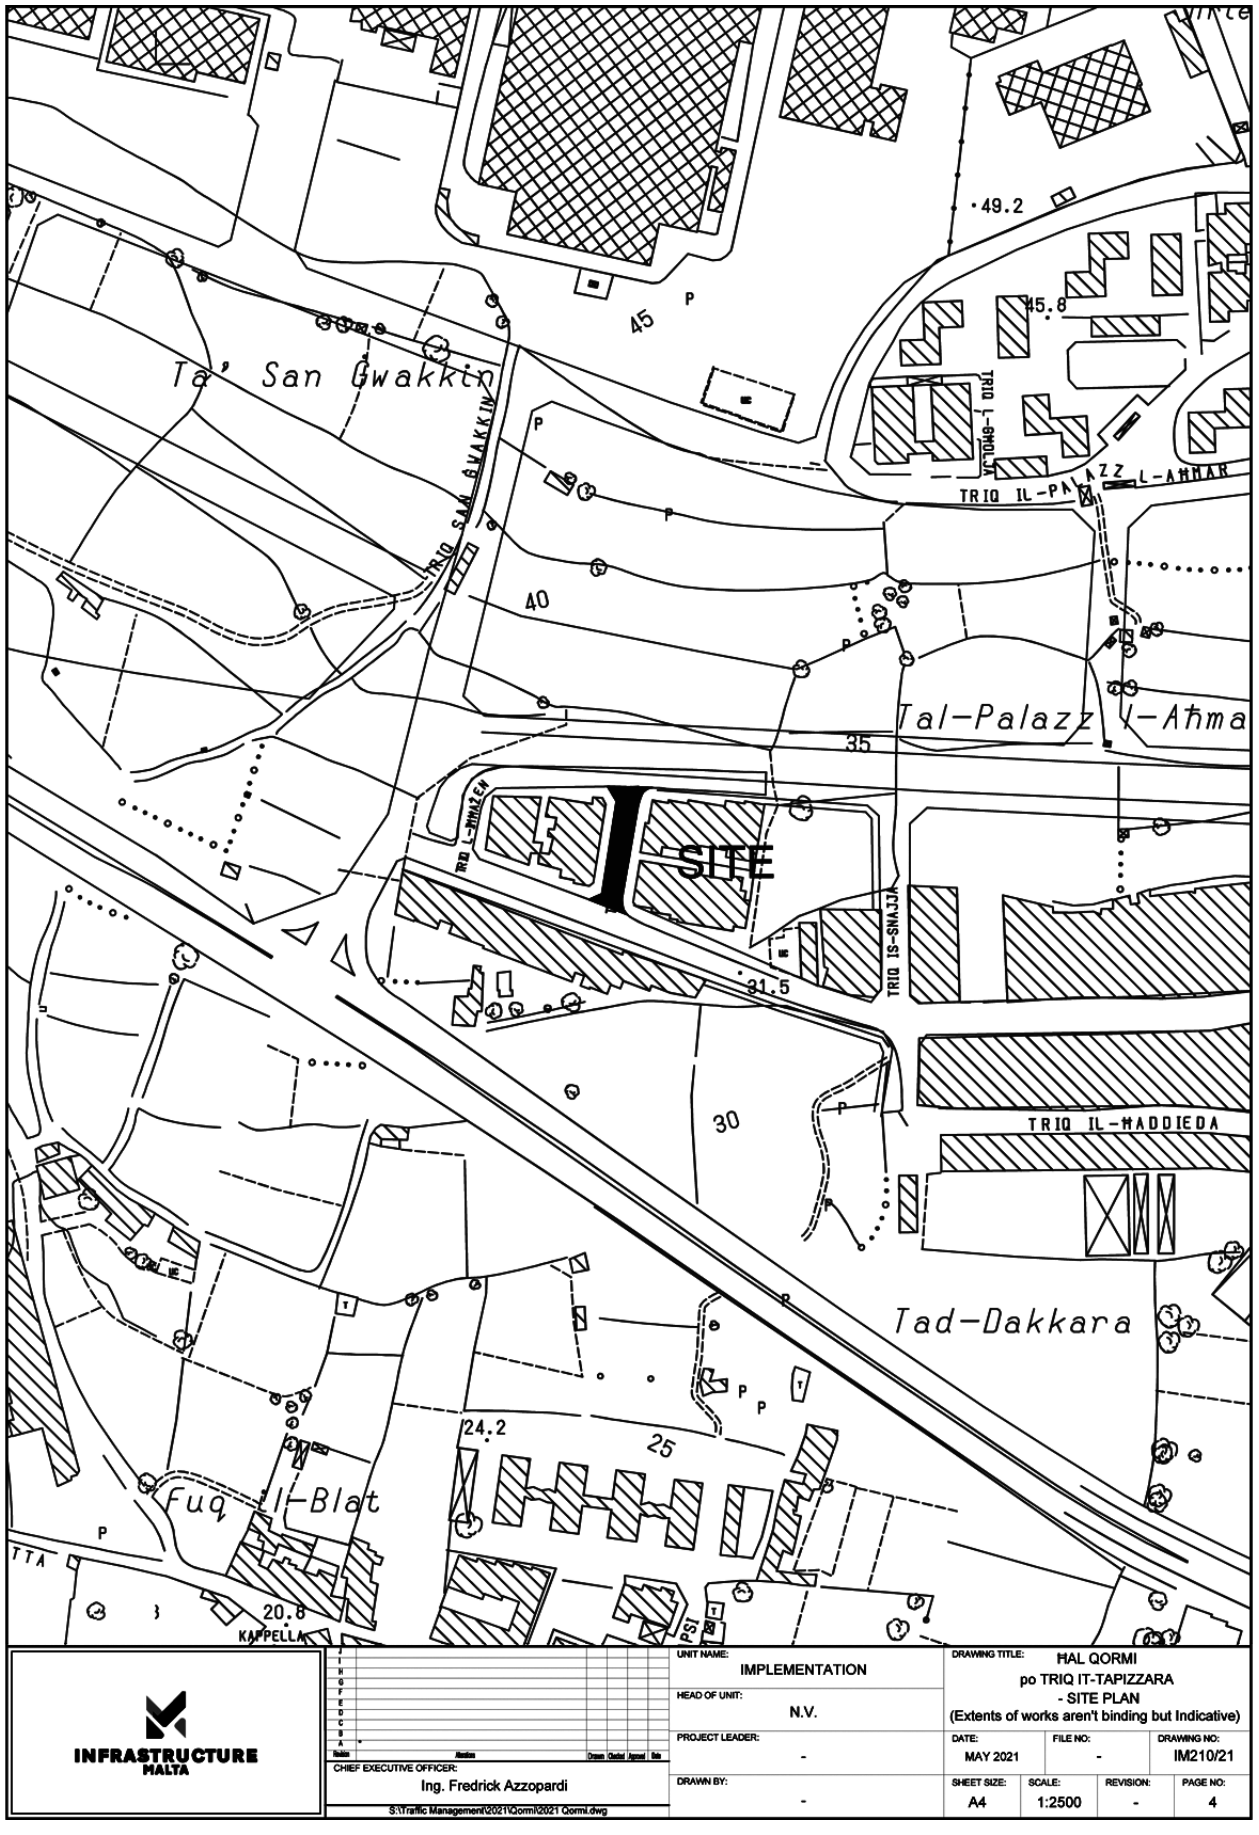
Ta' San Gwakkin
TRIQ SAN GWAKKIN
TRIQ IL-PALAZZ L-AHMAR
Tal-Palazz l-Aħma
SITE
TRIQ IS-SNAJJA
TRIQ IL-MADDIEDA
Tad-Dakkara
Fuq il-Blat
KAPPELLA
49.2
45.8
45
40
35
31.5
30
25
24.2
20.8
INFRASTRUCTURE MALTA
CHIEF EXECUTIVE OFFICER:
Ing. Fredrick Azzopardi
S:\Traffic Management\2021\Qormi\2021 Qormi.dwg
UNIT NAME:
IMPLEMENTATION
HEAD OF UNIT:
N.V.
PROJECT LEADER:
-
DRAWN BY:
-
DRAWING TITLE:
HAL QORMI
po TRIQ IT-TAPIZZARA
- SITE PLAN
(Extents of works aren't binding but Indicative)
DATE:
MAY 2021
FILE NO:
-
DRAWING NO:
IM210/21
SHEET SIZE:
A4
SCALE:
1:2500
REVISION:
-
PAGE NO:
4