
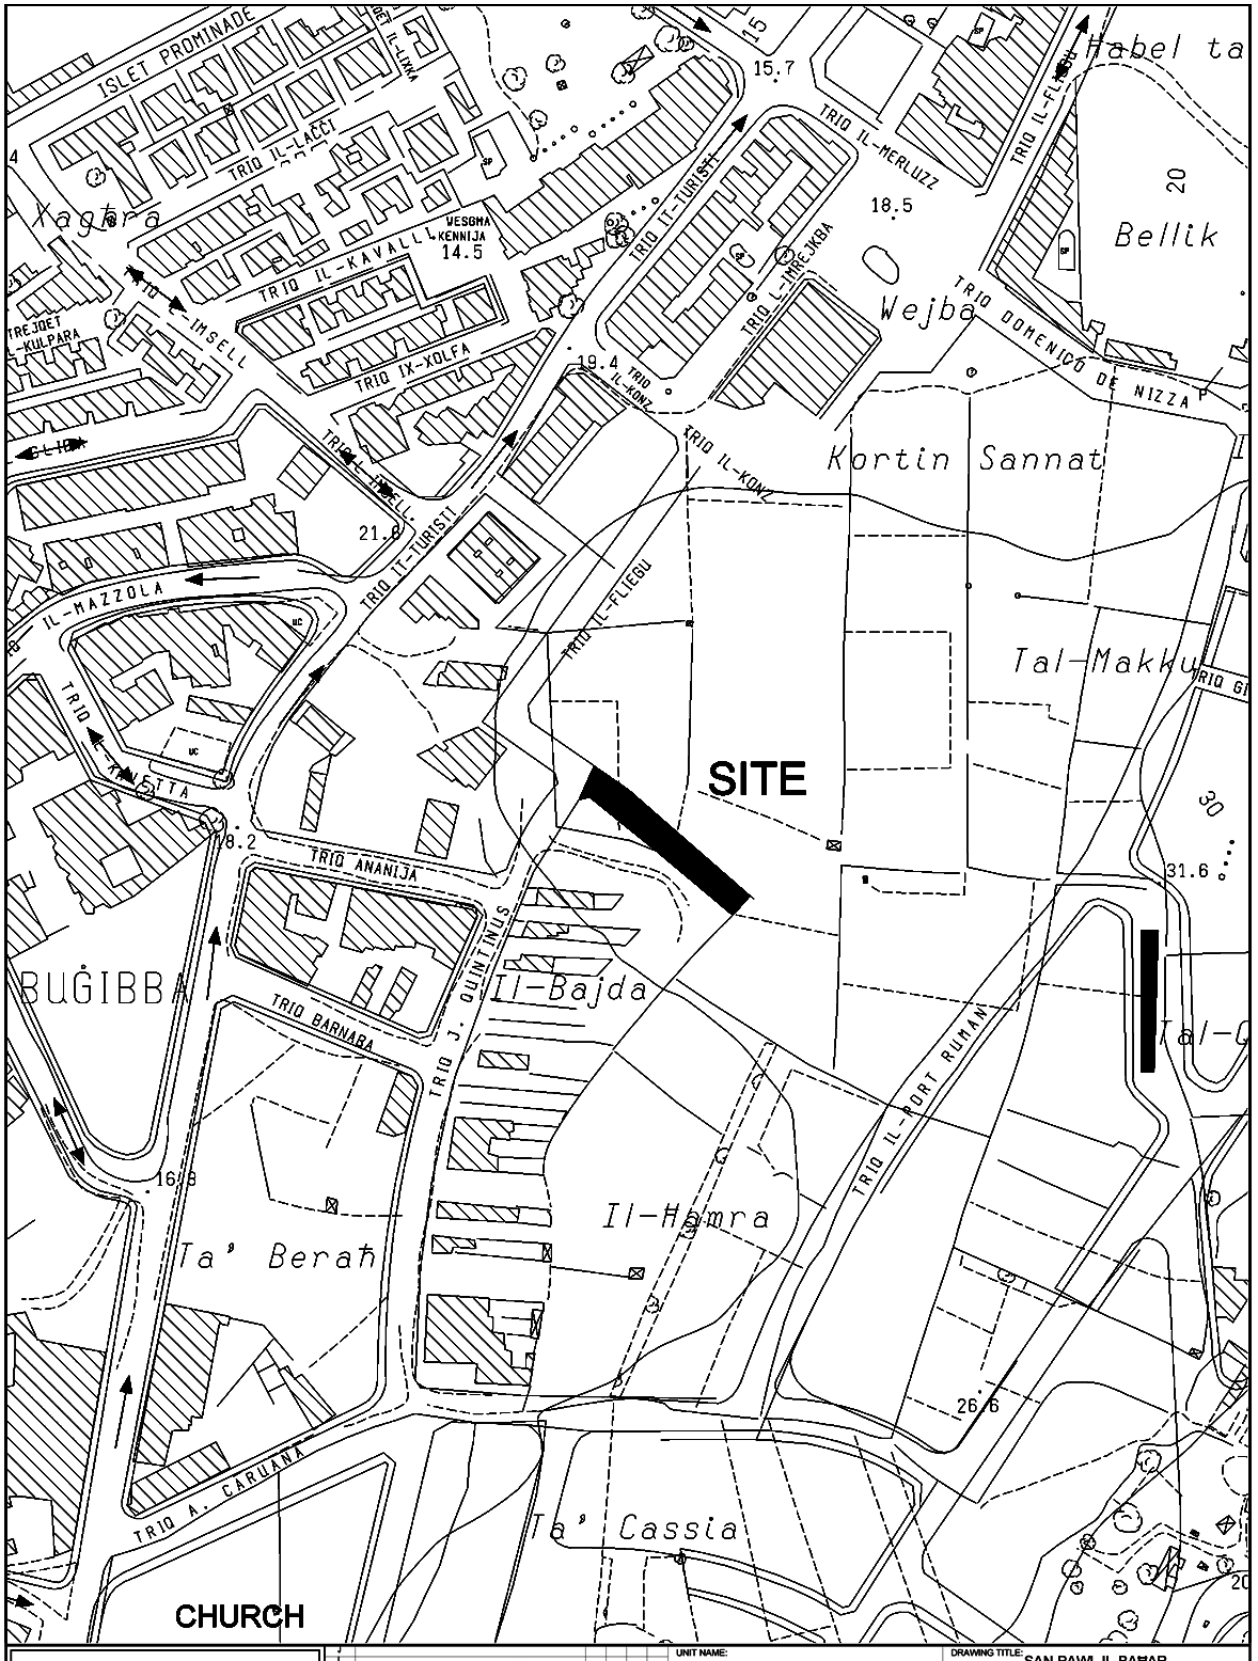


INFRASTRUCTURE MALTA

CHIEF EXECUTIVE OFFICER: Ing. Fredrick Azzopardi	UNIT NAME: IMPLEMENTATION	DRAWING TITLE: SAN PAWL IL-BAHAR New Street in Triq J. Quintinus - SITE PLAN (Extents of Works are not binding but indicative)		
S:\Traffic Management\2021\S.Pawl il-Bahar\2021 S.Pawl il-Bahar.dwg	HEAD OF UNIT: N.V.			
	PROJECT LEADER: -	DATE: MAY 2021	FILE NO: -	DRAWING NO: IM190/21
	DRAWN BY: -	SHEET SIZE: A4	SCALE: 1:2500	REVISION: A / PAGE NO: 2

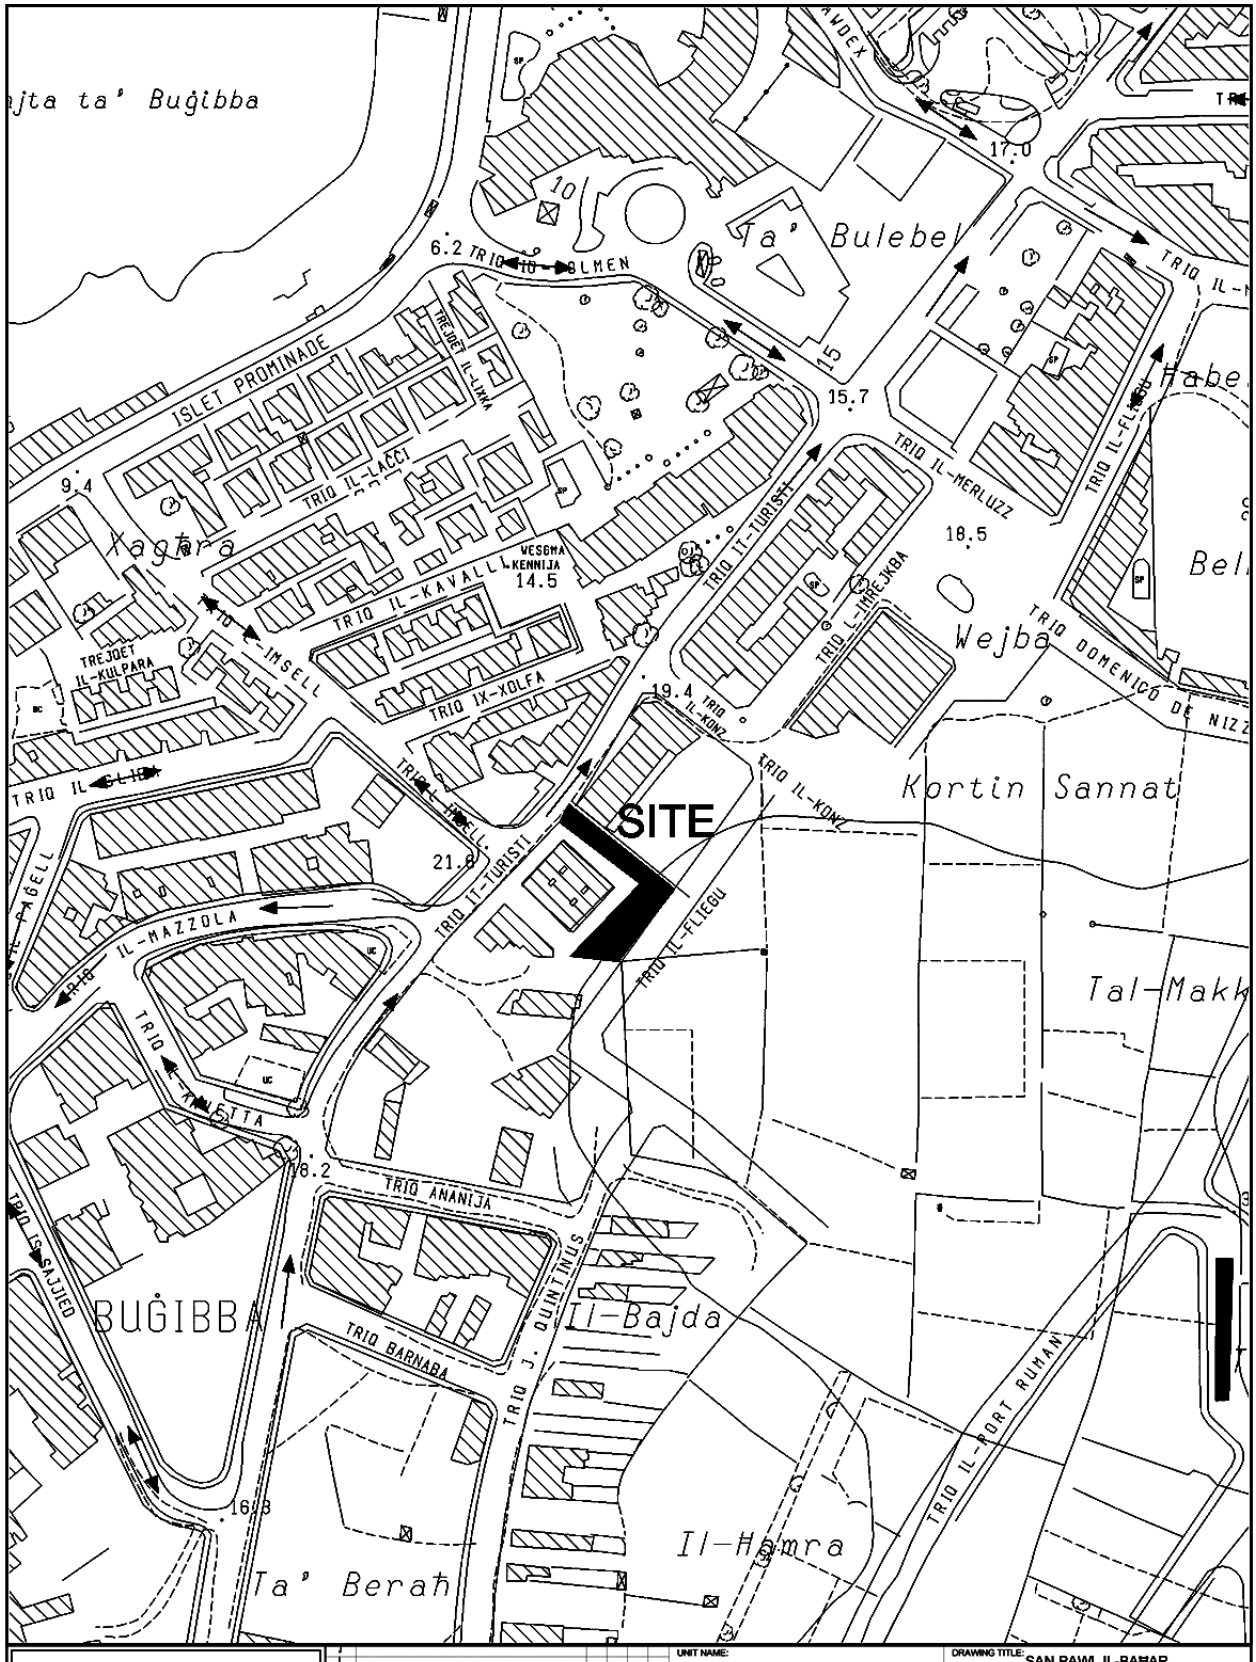

INFRASTRUCTURE MALTA

CHIEF EXECUTIVE OFFICER:
Ing. Fredrick Azzopardi

S:\Traffic Management\2021\S.Pawl il-Bahar\2021 S.Pawl il-Bahar.dwg

UNIT NAME: IMPLEMENTATION	DRAWING TITLE: SAN PAWL IL-BAHAR TRIQ L-INDIPENDENZA - SITE PLAN (Extents of Works are not binding but indicative)		
HEAD OF UNIT: N.V.			
PROJECT LEADER: -	DATE: MAY 2021	FILE NO: -	DRAWING NO: IM222/21
DRAWN BY: -	SHEET SIZE: A4	SCALE: 1:2500	REVISION: A	PAGE NO: 3