
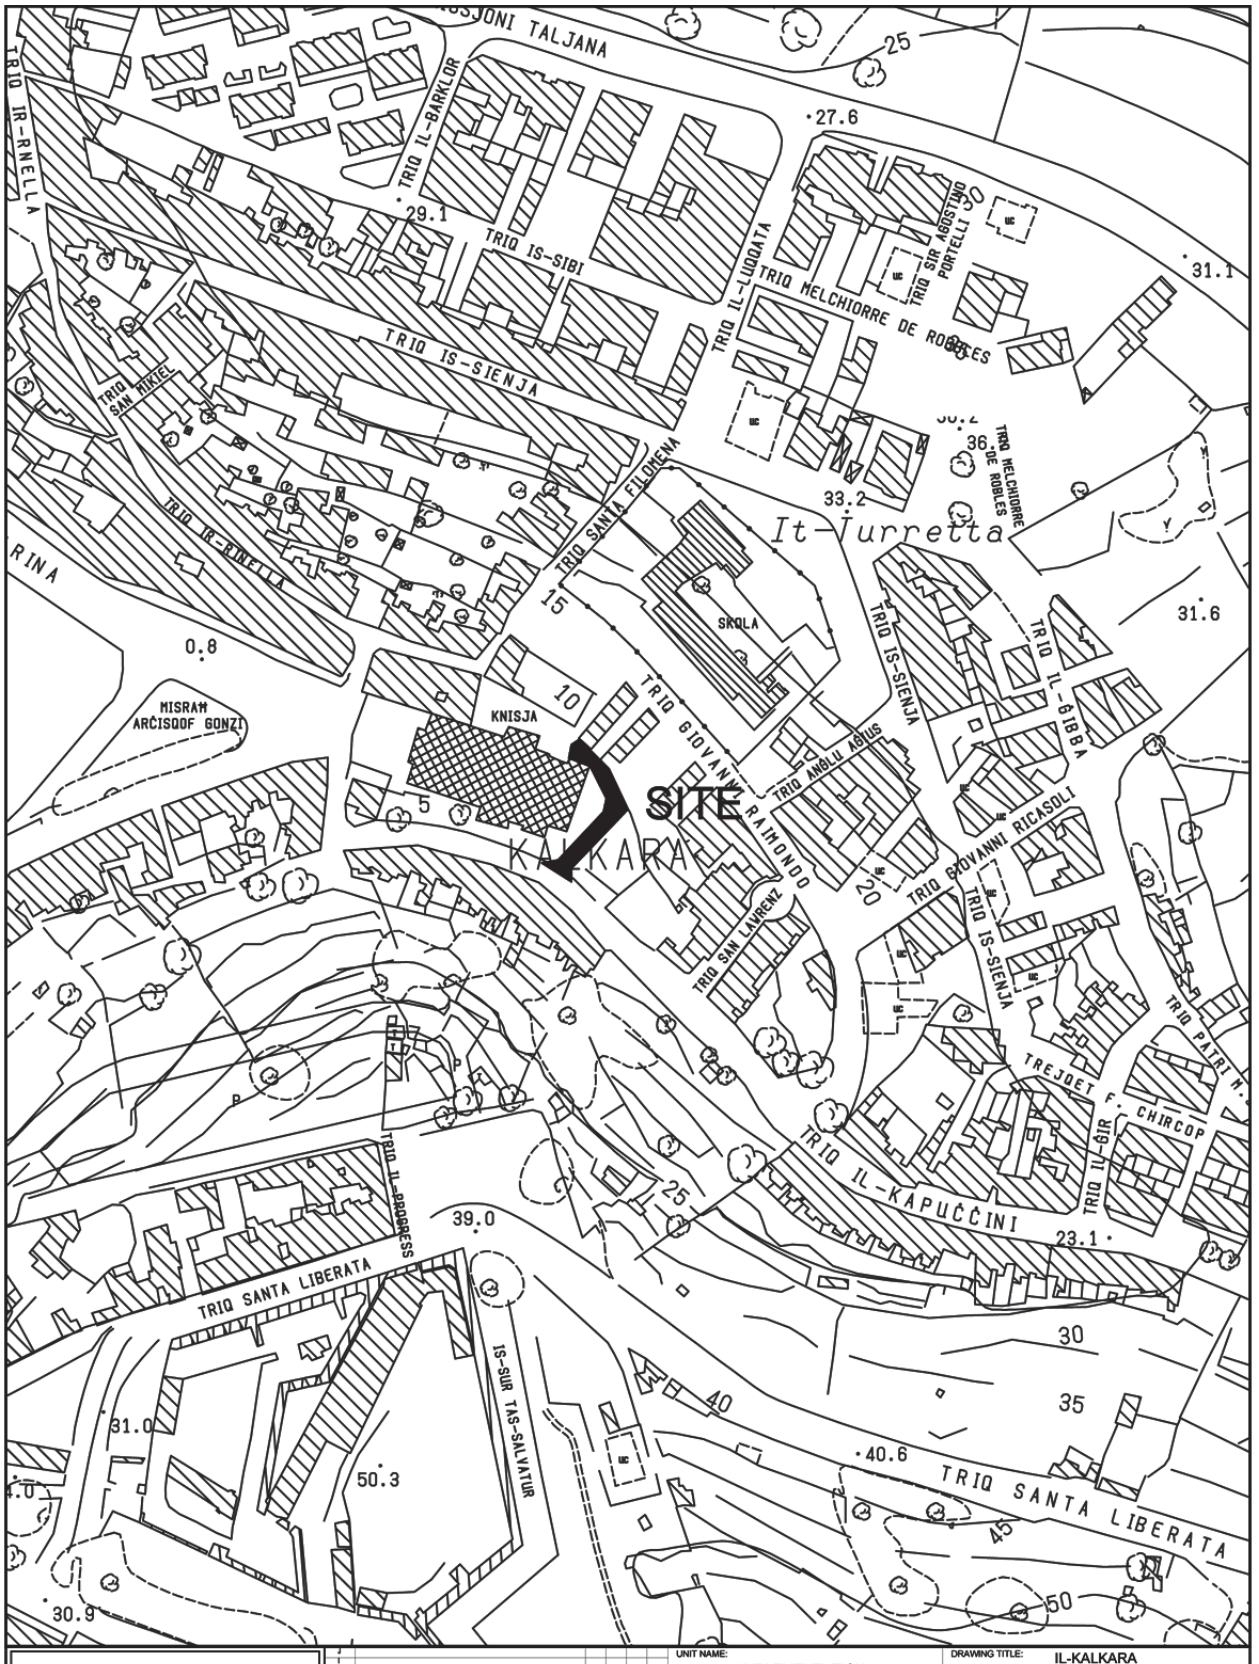


INFRASTRUCTURE MALTA

UNIT NAME: IMPLEMENTATION	DRAWING TITLE: IL-KALKARA Unnamed Road off Triq il-Kapuccini - SITE PLAN (Extents of Works are not binding but indicative)			
HEAD OF UNIT: N.V.				
PROJECT LEADER: -	DATE: APRIL 2021	FILE NO: -	DRAWING NO: IM173/21	
DRAWN BY: -	SHEET SIZE: A4	SCALE: 1:2400	REVISION: A	PAGE NO: 1

CHIEF EXECUTIVE OFFICER: Ing. Fredrick Azzopardi

S:\Traffic Management\2021\Kalkara\2021 Kalkara.dwg

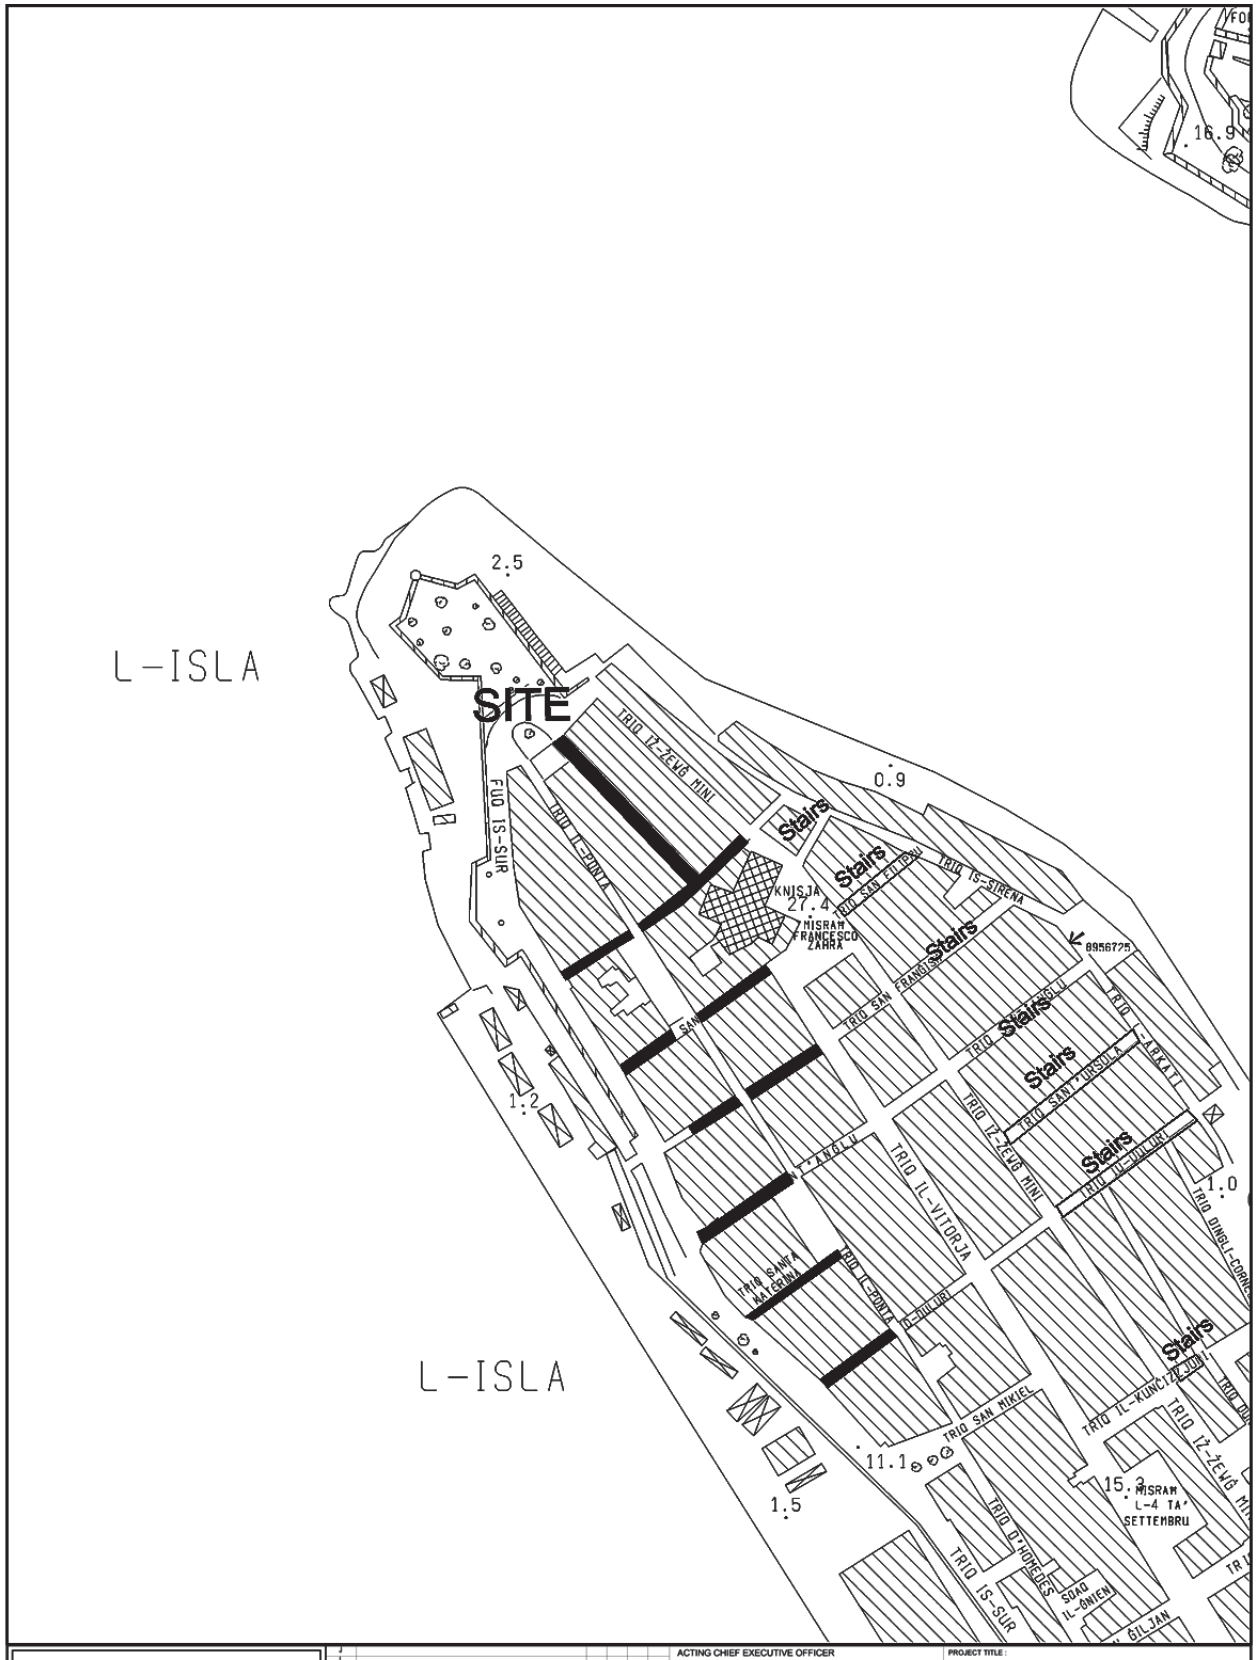



INFRASTRUCTURE MALTA

ACTING CHIEF EXECUTIVE OFFICER: Ing Fredrick Azzopardi			PROJECT TITLE: L-ISLA	
ARCHITECT: D.V.			DRAWING TITLE: TRIQ PONTU SALVU SITE PLAN (Extents of works aren't binding but Indicative)	
CHECKED BY: -	DATE: FEBRUARY 2019	FILE No: -	DRAWING No: RD37/19	
DRAWN BY: -	SHEET SIZE: A4	SCALE: 1:2500	REVISION: A	SHEET No: 3

PROJECT No.: -

Comp. Path : N:\Design\Common Area\Traffic Management\2019\lsla\2019 lsla.dwg

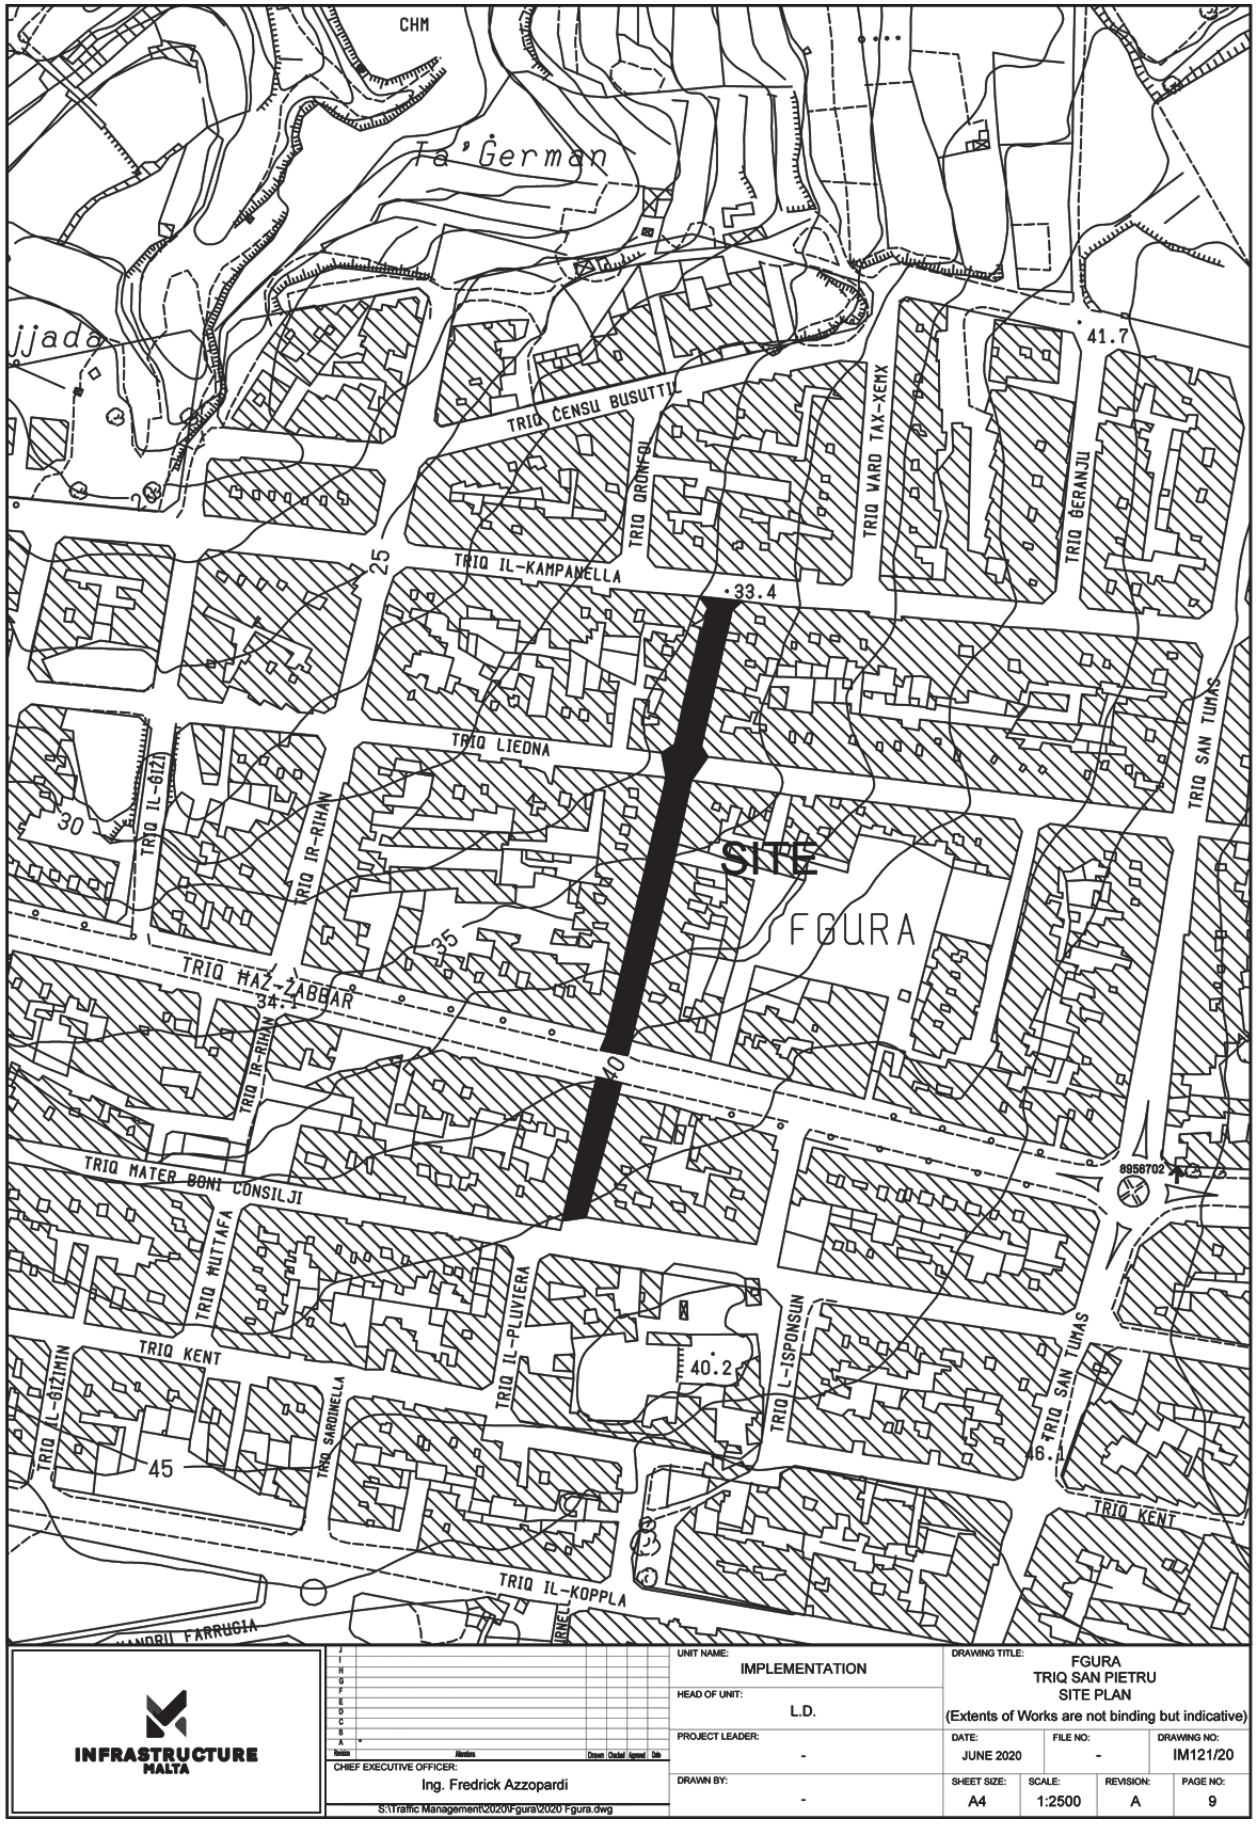
CHM
Ta' German
jjada
41.7
TRIQ ĊENSU BUSUTTIL
TRIQ ORONFOJ
TRIQ WARD TAX-XEMX
TRIQ ĠERANJU
TRIQ IL-KAMPANELLA
33.4
25
TRIQ LIEDNA
TRIQ SAN TUMAS
30
TRIQ IL-ĠIZA
TRIQ IR-RIHAN
SITE
FGURA
35
TRIQ ĦAŻ-ŻABBAR
34.1
40
TRIQ MATER BONI CONSILJI
8958702
TRIQ MUTTAFA
TRIQ IL-PLUVIERA
TRIQ L-ISPONSUN
TRIQ KENT
40.2
TRIQ IL-ĠIZIMIN
TRIQ SARDINELLA
45
46.1
TRIQ IL-KOPPLA
INFRASTRUCTURE MALTA
CHIEF EXECUTIVE OFFICER:
Ing. Fredrick Azzopardi
S:\Traffic Management\2020\Fgura\2020 Fgura.dwg
UNIT NAME:
IMPLEMENTATION
HEAD OF UNIT:
L.D.
PROJECT LEADER:
-
DRAWN BY:
-
DRAWING TITLE:
FGURA
TRIQ SAN PIETRU
SITE PLAN
(Extents of Works are not binding but indicative)
DATE:
JUNE 2020
FILE NO:
-
DRAWING NO:
IM121/20
SHEET SIZE:
A4
SCALE:
1:2500
REVISION:
A
PAGE NO:
9

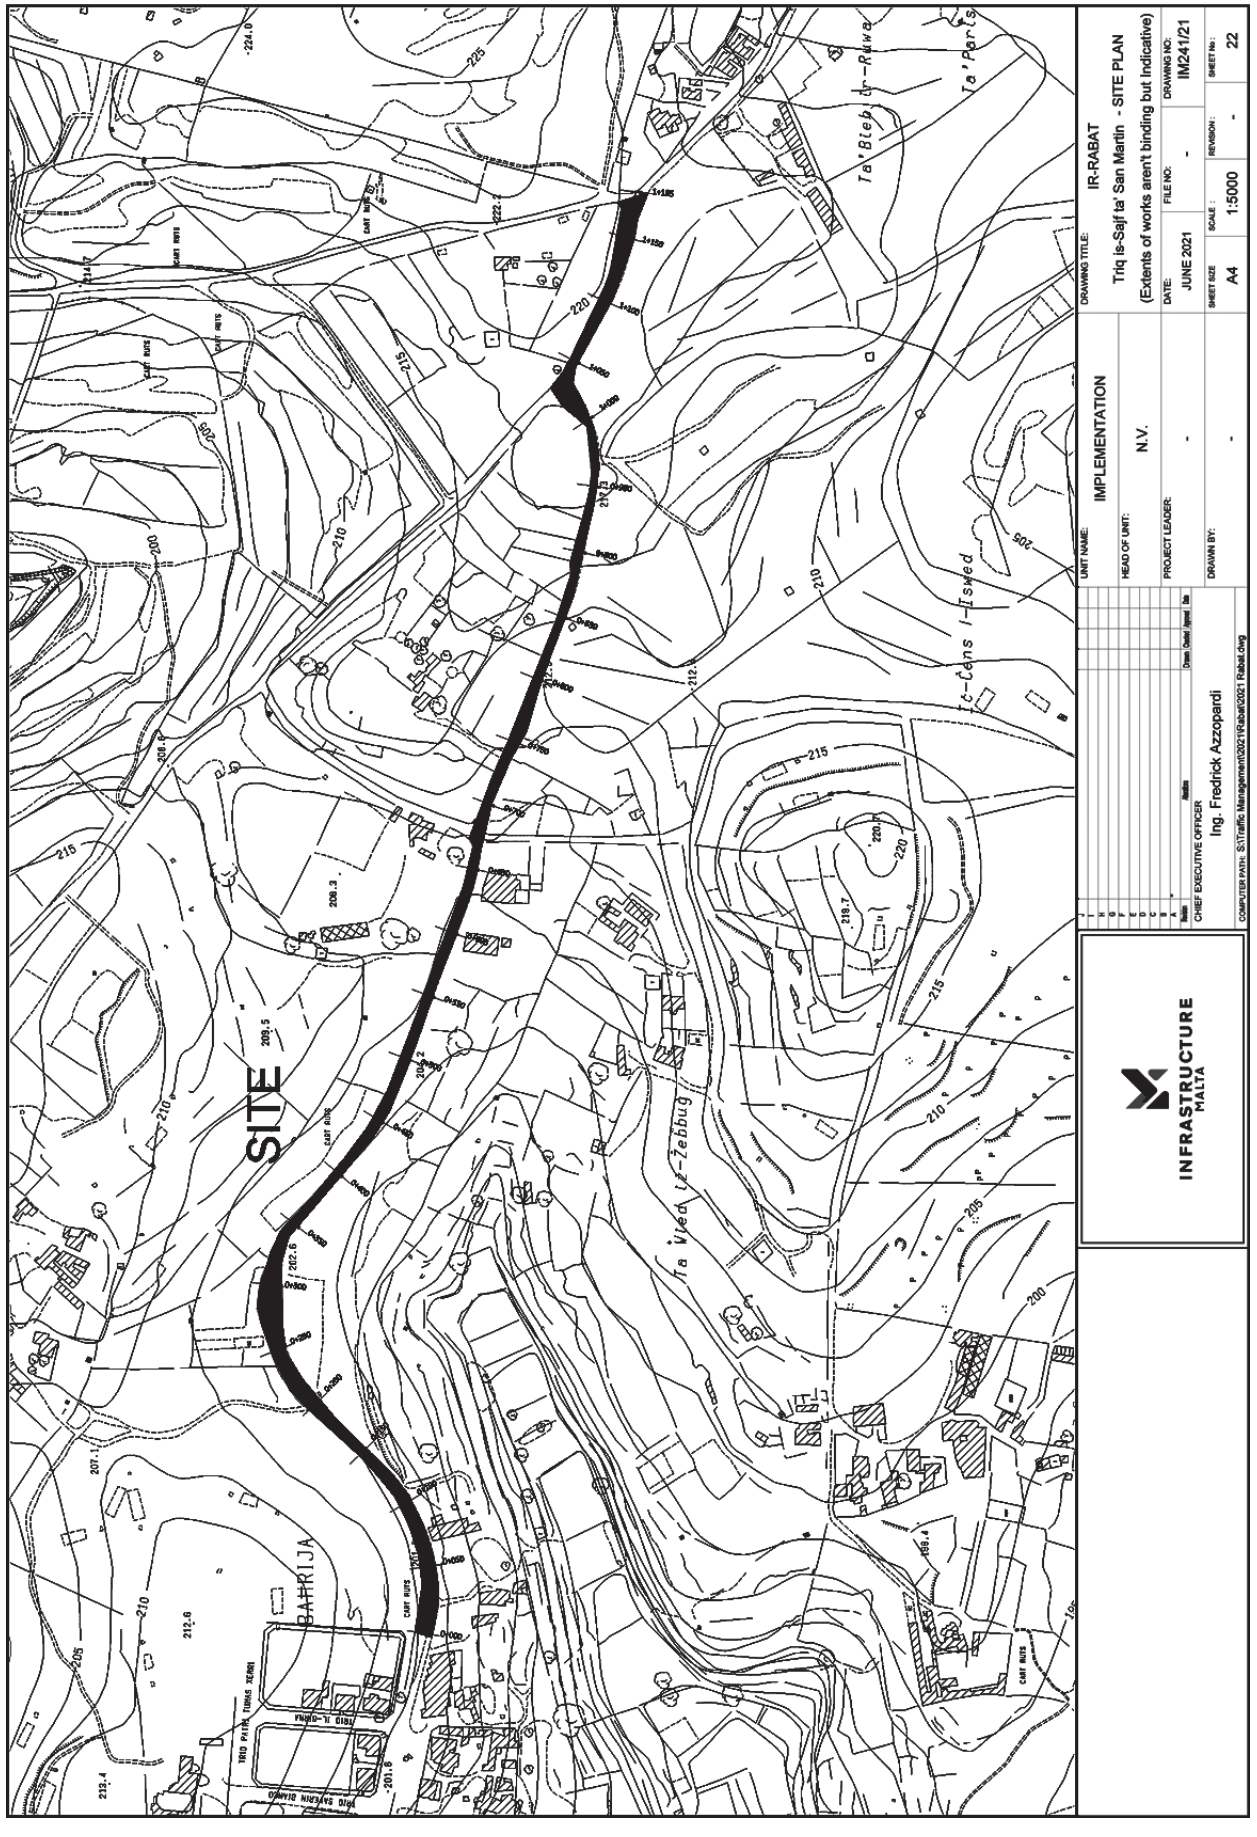
SITE
BAHRIJA
Ta' Bieb l-Ilwa
Ta' Parlu
Ta' Cens l-Isfed
Ta' Vied l-Zebbug
INFRASTRUCTURE MALTA
UNIT NAME: IMPLEMENTATION
HEAD OF UNIT: N.V.
PROJECT LEADER: -
DRAWN BY: -
CHIEF EXECUTIVE OFFICER: Ing. Fredrick Azzopardi
COMPUTER PATH: S:\Traffic Management\2021\Rabat\2021 Rabat.dwg
DRAWING TITLE: IR-RABAT
Triq is-Sajf ta' San Martin - SITE PLAN
(Extents of works aren't binding but Indicative)
DATE: JUNE 2021
FILE NO: -
DRAWING NO: IM241/21
SHEET SIZE: A4
SCALE : 1:5000
REVISION: -
SHEET No: 22