
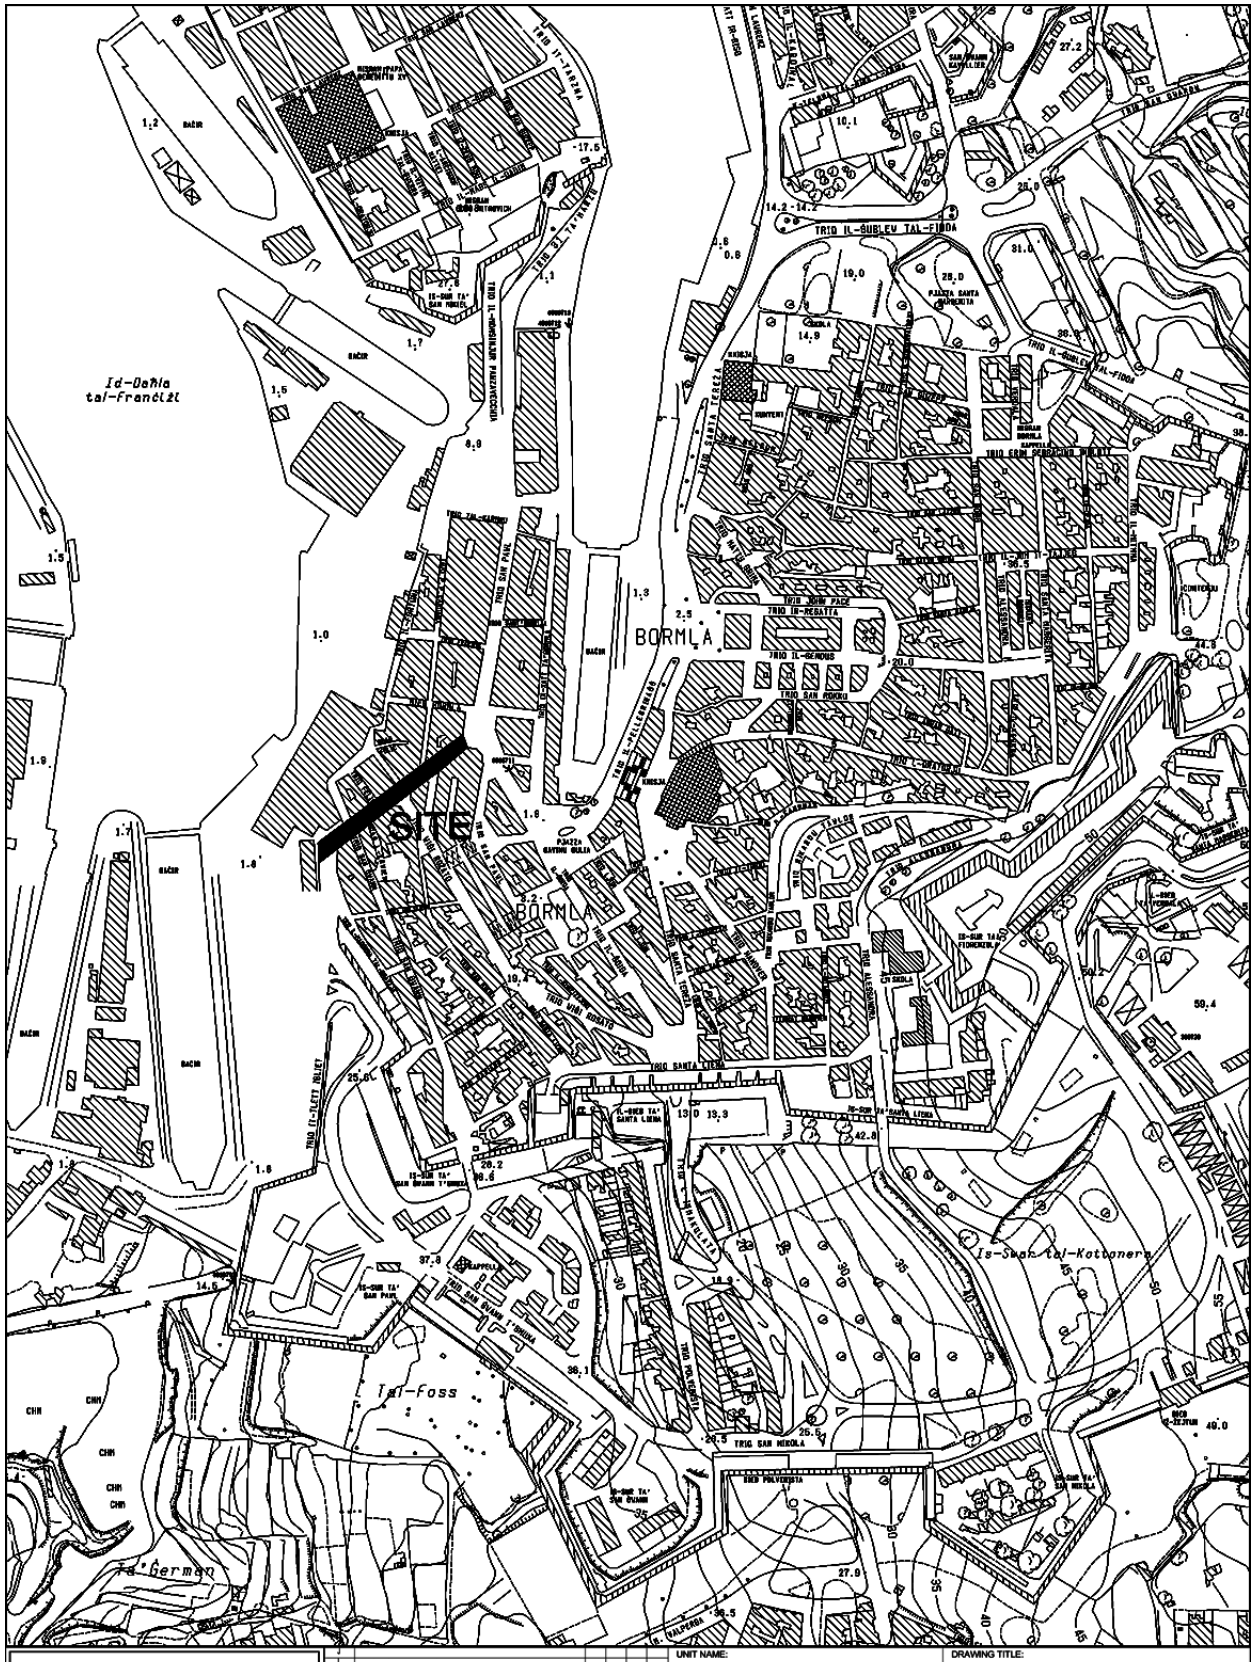



INFRASTRUCTURE MALTA

| | | | | |
|---|---|---|---|---|
| UNIT NAME: REGIONS | DRAWING TITLE: BORMLA<br>TRIQ SAN FRANGISK<br>(Extents of Works are not binding but indicative) | | | |
| HEAD OF UNIT: D.VASSALLO | | | | |
| PROJECT LEADER: - | DATE: FEBRUARY 2019 | FILE NO: - | DRAWING NO: RD132/19 | |
| DRAWN BY: A.S. | SHEET SIZE: A4 | SCALE: 1:5000 | REVISION: A | PAGE NO: 2 |


CHIEF EXECUTIVE OFFICER: Ing. Fredrick Azzopardi

N:\Design\Common Area\Traffic Management\2019\Bormla.dwg

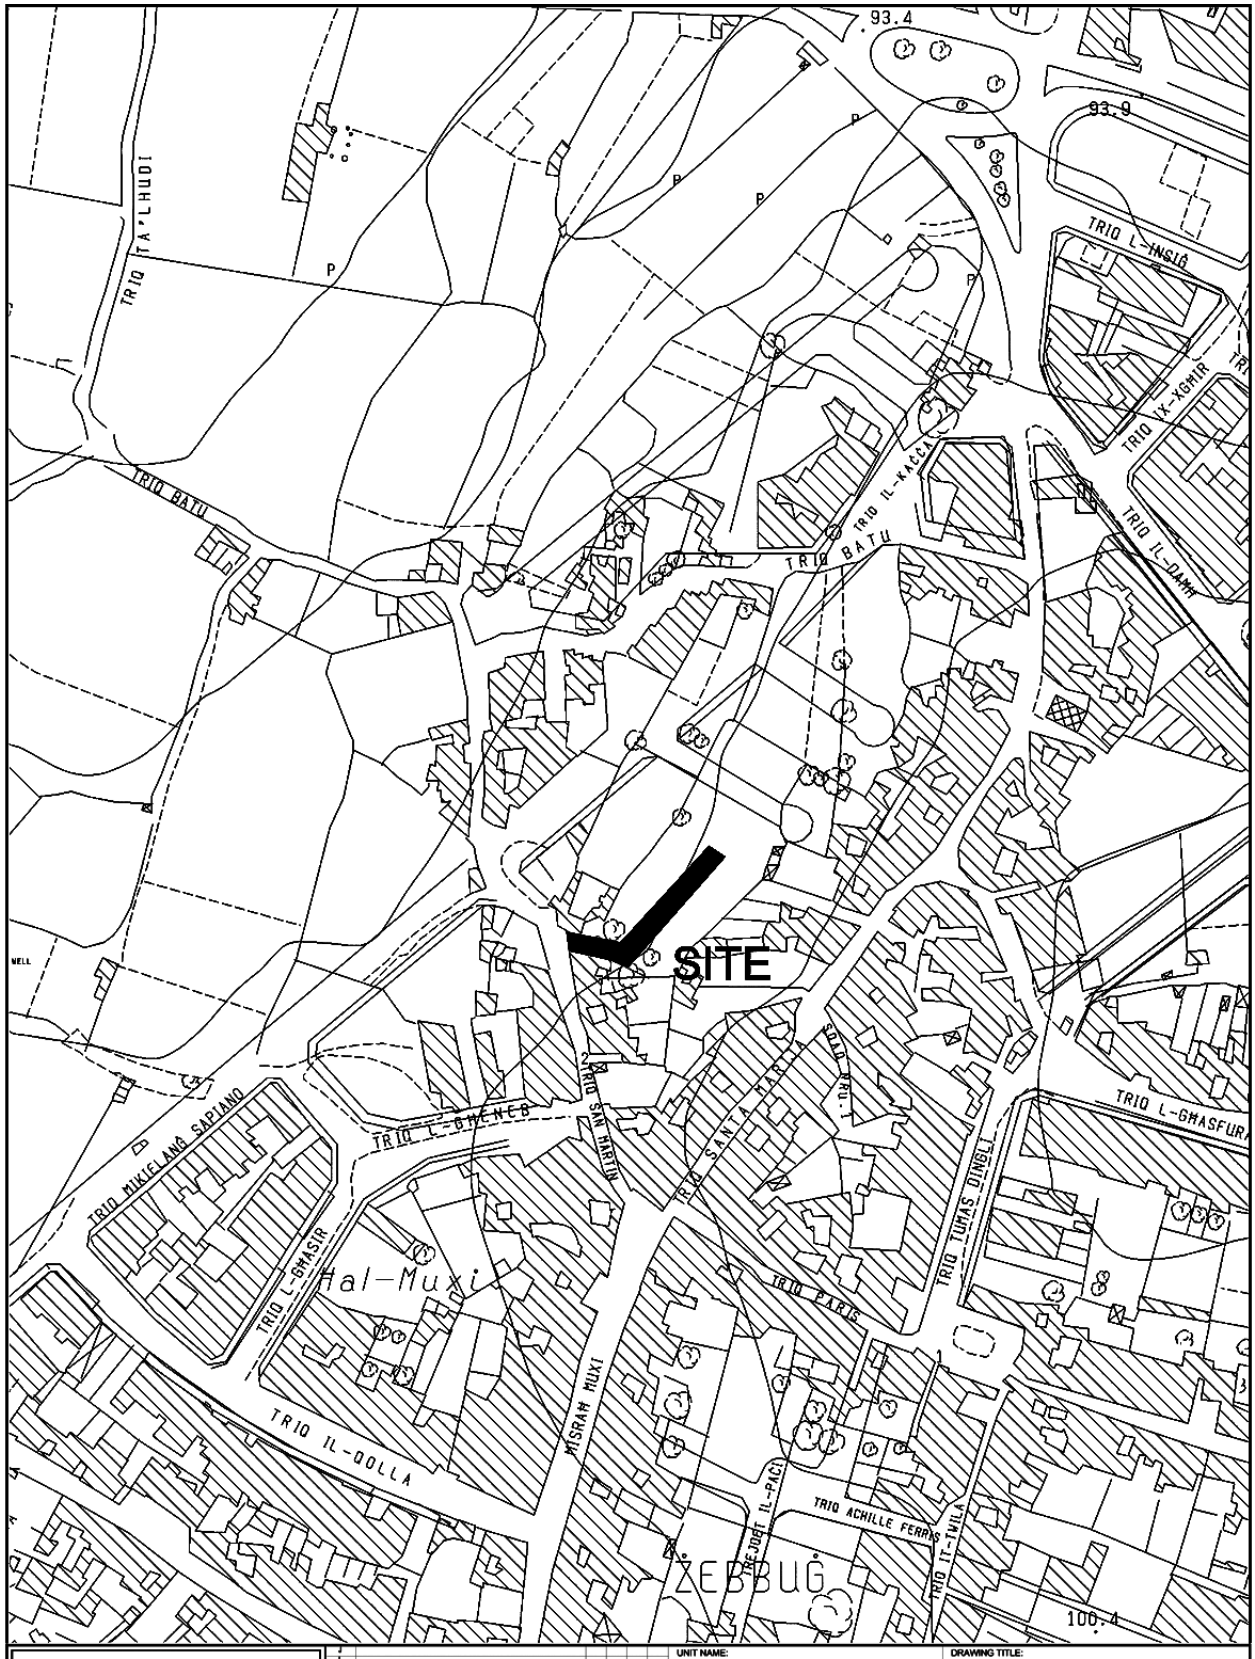


INFRASTRUCTURE MALTA

| | | | | |
|---|---|---|---|---|
| CHIEF EXECUTIVE OFFICER: Ing. Fredrick Azzopardi | UNIT NAME: IMPLEMENTATION | DRAWING TITLE: ĦAŻ-ŻEBBUĠ | | |
| S:\Traffic Management\2021\Zebbug\2021 Zebbug.dwg | HEAD OF UNIT: N.V. | Unnamed Road off Triq San Martin - SITE PLAN (Extents of works aren't binding but Indicative) | | |
| | PROJECT LEADER: - | DATE: JUNE 2021 | FILE NO: - | DRAWING NO: IM246/21 |
| | DRAWN BY: - | SHEET SIZE: A4 | SCALE: 1:2500 | REVISION: A / PAGE NO: 7 |

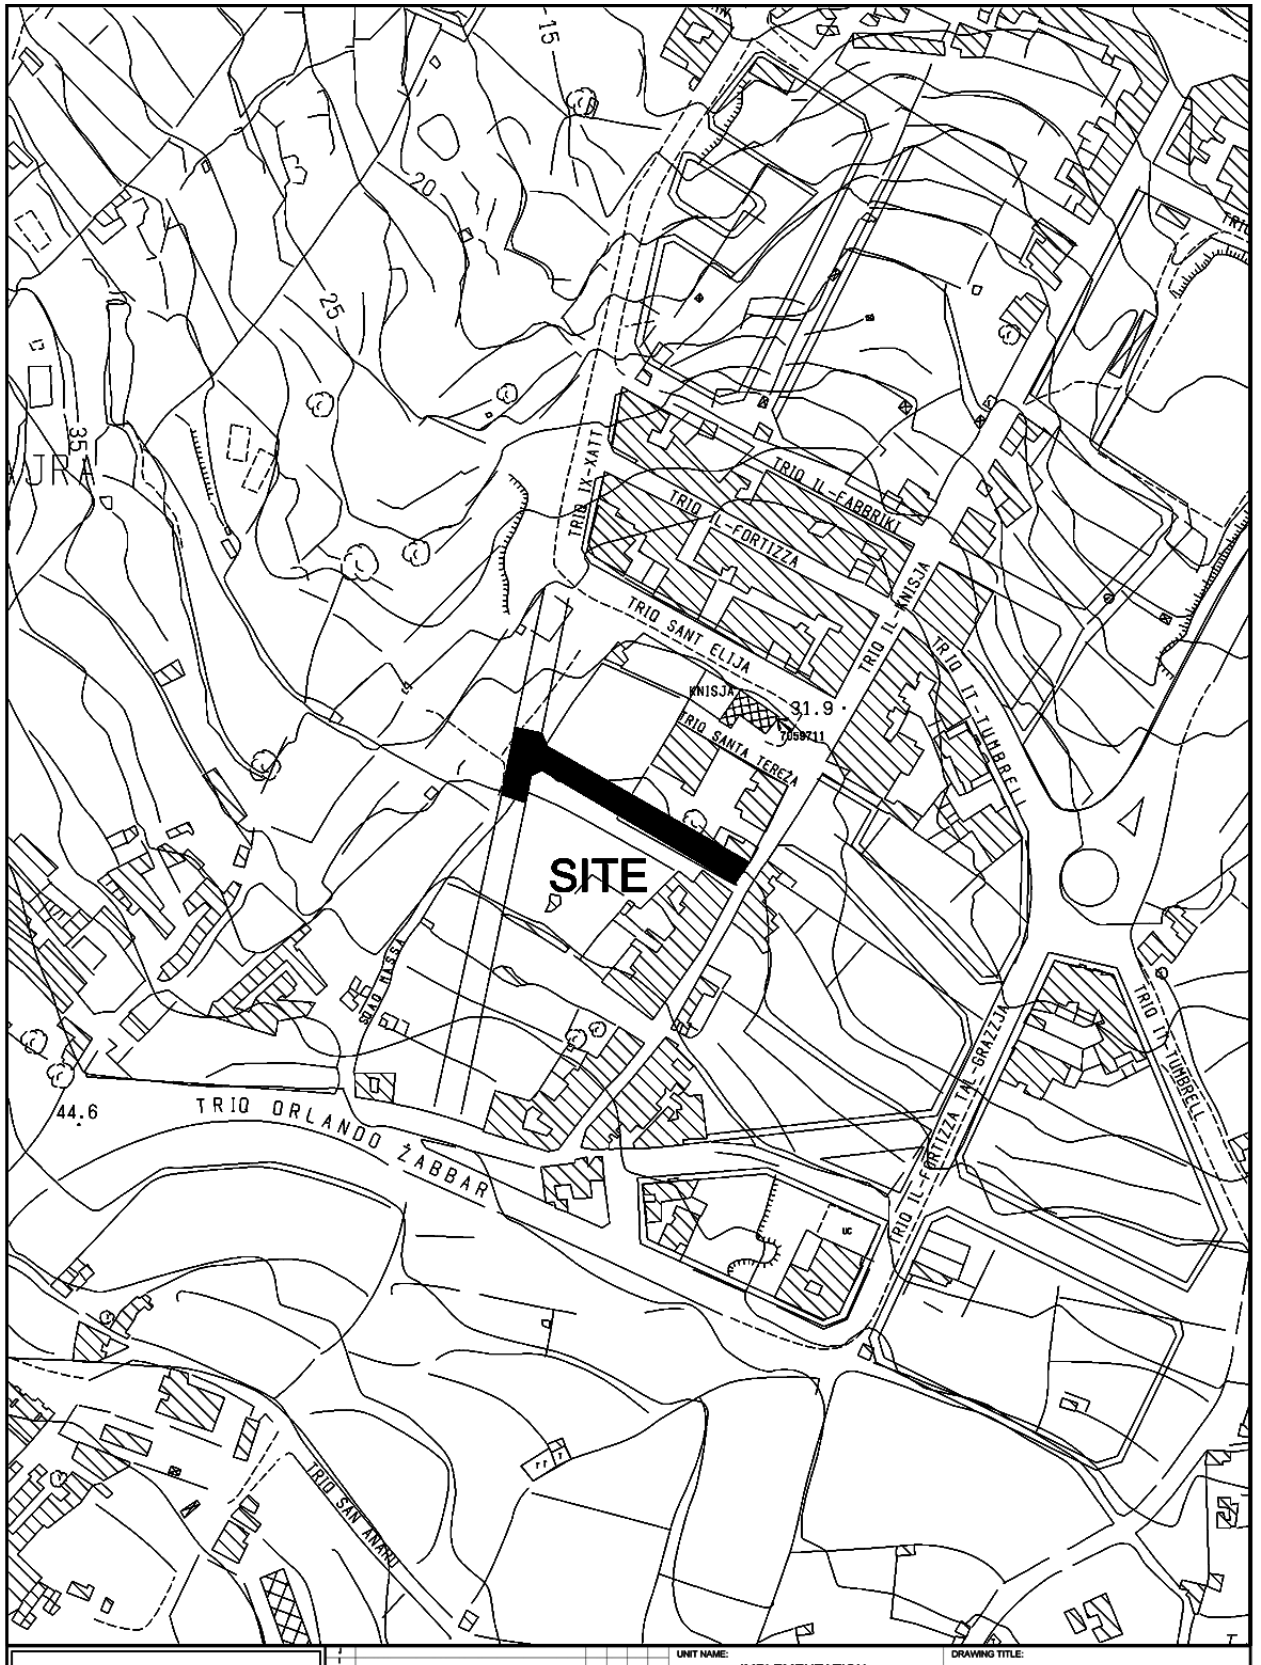



INFRASTRUCTURE MALTA


| | | | | | |
|---|---|---|---|---|---|
| UNIT NAME: IMPLEMENTATION | | | DRAWING TITLE: IX-XGĦAJRA<br>TRIQ LAPSI - SITE PLAN<br>(Extents of works aren't binding but Indicative) | | |
| HEAD OF UNIT: N.V. | | | | | |
| PROJECT LEADER: - | DATE: JULY 2021 | FILE NO: - | DRAWING NO: IM251/21 | | |
| DRAWN BY: - | SHEET SIZE: A4 | SCALE: 1:2500 | REVISION: A | PAGE NO: 1 | |

CHIEF EXECUTIVE OFFICER: Ing. Fredrick Azzopardi

S:\Traffic Management\2021\Xghajra\2021 Xghajra.dwg

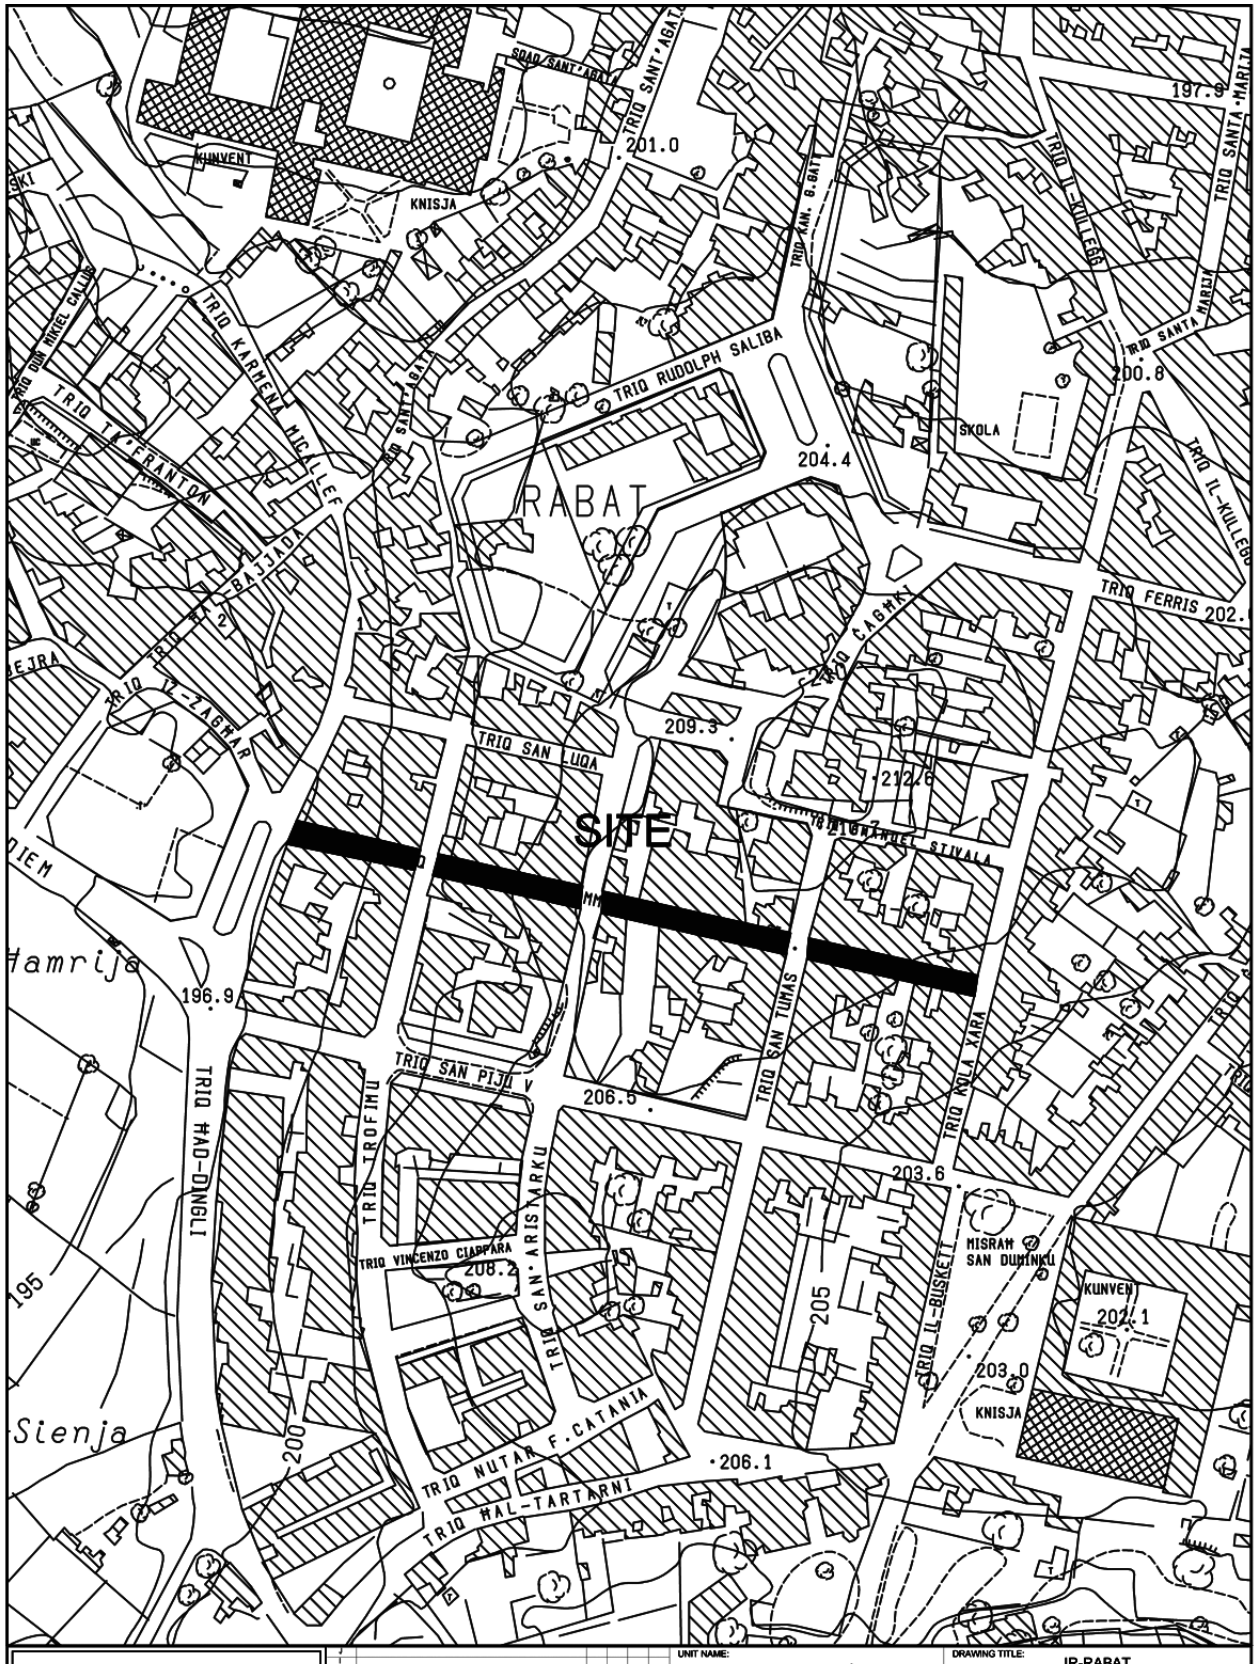


| | | | |
|---|---|---|---|
| INFRASTRUCTURE MALTA | | UNIT NAME: IMPLEMENTATION | DRAWING TITLE: IR-RABAT<br>Triq San Gwann L-Ghammied<br>- SITE PLAN<br>(Extents of works aren't binding but Indicative) |
| | | HEAD OF UNIT: N.V. | |
| | CHIEF EXECUTIVE OFFICER: Ing. Fredrick Azzopardi | PROJECT LEADER: - | DATE: JUNE 2021 / FILE NO: - / DRAWING NO: IM245/21 |
| | S:\Traffic Management\2021\Rabat\2021 Rabat.dwg | DRAWN BY: - | SHEET SIZE: A4 / SCALE: 1:2500 / REVISION: - / PAGE NO: 23 |

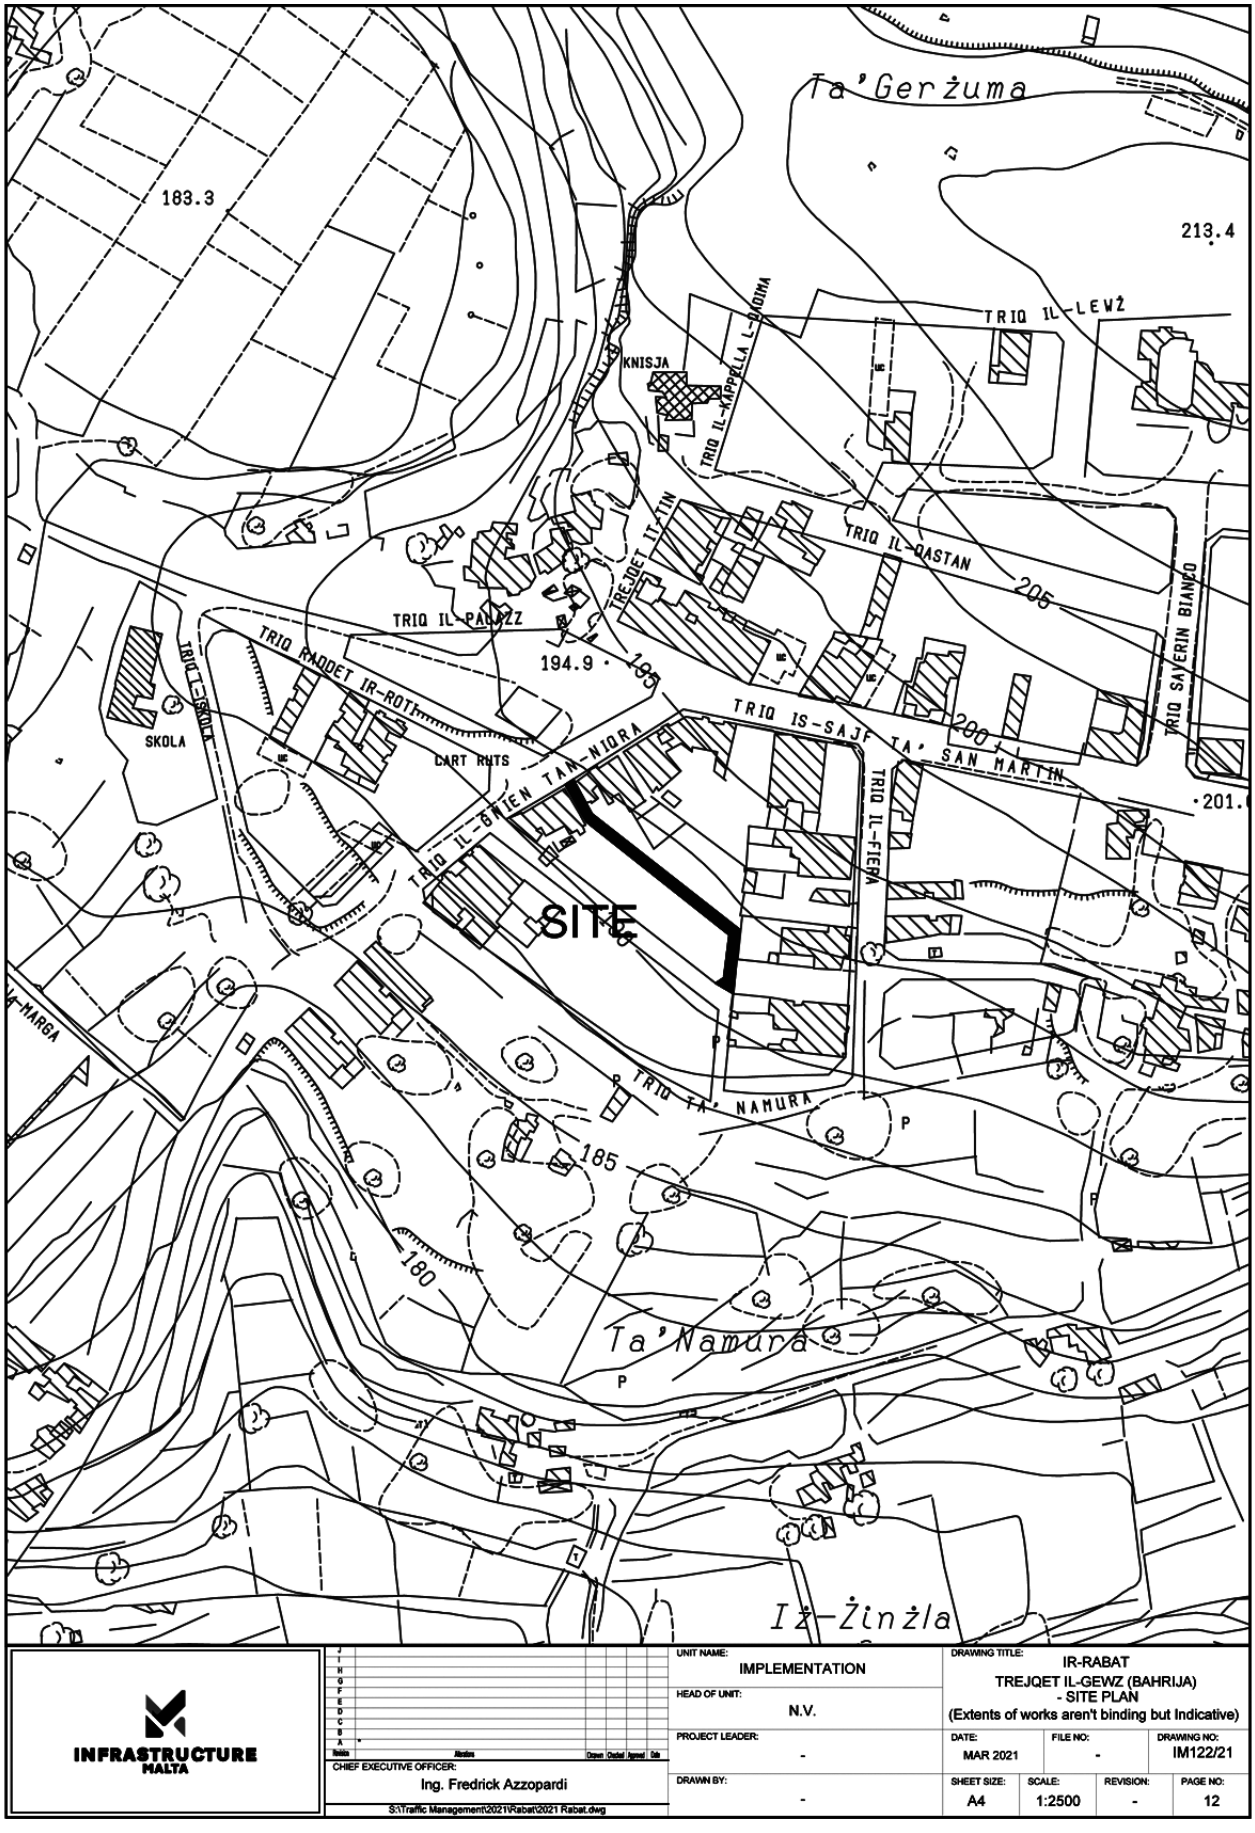



INFRASTRUCTURE MALTA

CHIEF EXECUTIVE OFFICER: Ing. Fredrick Azzopardi

S:\Traffic Management\2021\Rabat\2021 Rabat.dwg


| | | | |
|---|---|---|---|
| UNIT NAME: IMPLEMENTATION | DRAWING TITLE: IR-RABAT TREJQET IL-GEWZ (BAHRIJA) - SITE PLAN (Extents of works aren't binding but Indicative) | | |
| HEAD OF UNIT: N.V. | | | |
| PROJECT LEADER: - | DATE: MAR 2021 | FILE NO: - | DRAWING NO: IM122/21 |
| DRAWN BY: - | SHEET SIZE: A4 | SCALE: 1:2500 | REVISION: - | PAGE NO: 12 |

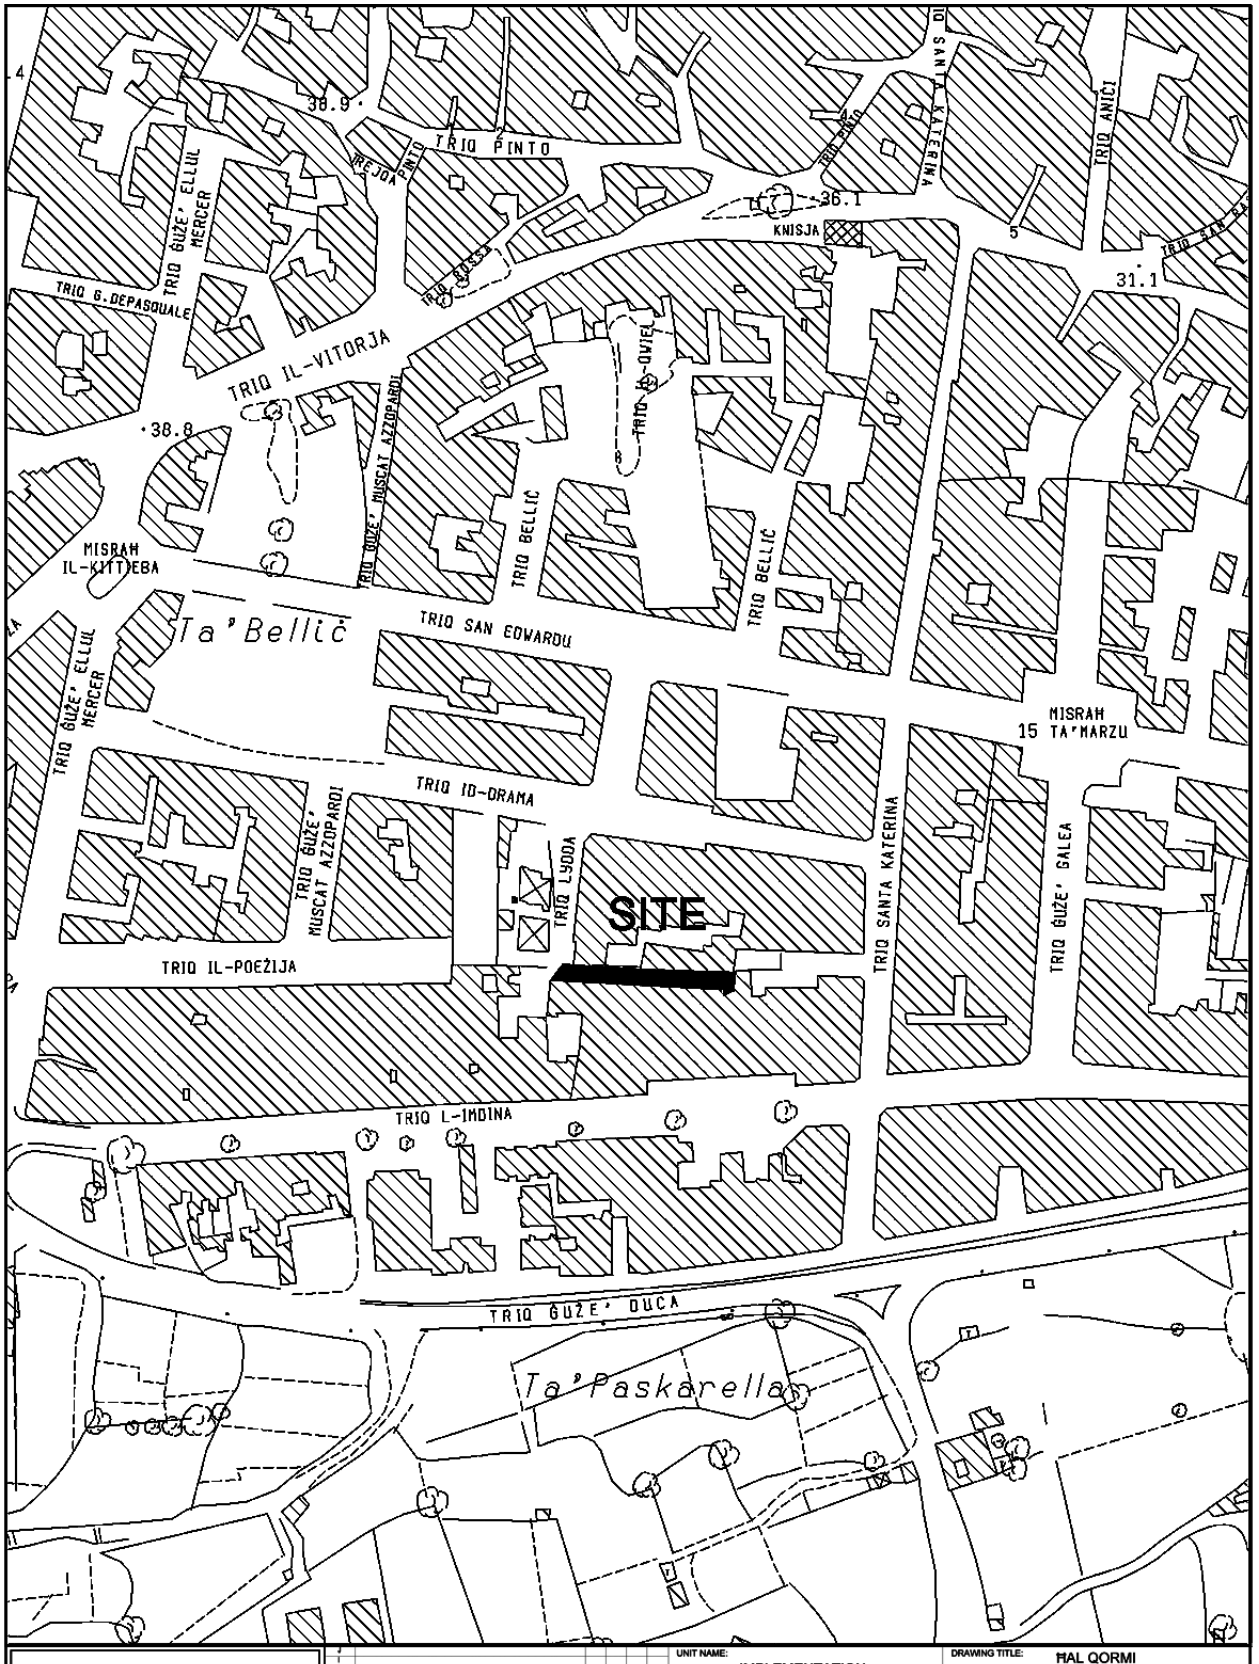


INFRASTRUCTURE MALTA

| | | | | | |
|---|---|---|---|---|---|
| CHIEF EXECUTIVE OFFICER: Ing. Fredrick Azzopardi | UNIT NAME: IMPLEMENTATION | DRAWING TITLE: ĦAL QORMI po TRIQ IL-POEZIJA - SITE PLAN (Extents of works aren't binding but Indicative) | | | |
| | HEAD OF UNIT: N.V. | | | | |
| | PROJECT LEADER: - | DATE: JULY 2021 | FILE NO: - | | DRAWING NO: IM253/21 |
| S:\Traffic Management\2021\Qormi\2021 Qormi.dwg | DRAWN BY: - | SHEET SIZE: A4 | SCALE: 1:2500 | REVISION: - | PAGE NO: 6 |

SITE
TRIQ IL-BOLJA
TRIQ SAN EDWARD
TRIQ SAN RAFEL
TRIQ IL-VITTORJA
TRIQ BELLIC
TRIQ SANTA KATERINA
TRIQ GUZE' BALEA
MISRAH 15 TA' MARZU
TRIQ SAN EDWARDU
TRIQ ID-DRAMA
TRIQ GUZE' MUSCAT AZZOPARDI
TRIQ IL-PUCIJA
TRIQ GUZE' GELUL MERCER
TRIQ IL-PROPA
TRIQ ALEXANDRA
TRIQ CAPPADOCIA
TRIQ IR-RIBNU
TRIQ TAL-MLAS
TRIQ IS-SABNTAR
TRIQ IL-MELSIEN
TRIQ IL-VITTORJA
TRIQ GUZE' DUCA
Ta' Paskarella
Ta' Bellic
TRIQ MARJU PACE
TRIQ NIKOL MONTEBELLO
TRIQ DUN GORG FENECH
TRIQ KARMENU CAMILLERI
TRIQ NIKOL BALDACCHINO
TRIQ MADELL ATTARD VIANNOLA
TRIQ IL-VITTORJA
TRIQ IL-MANNIEL
TRIQ IR-REBBIEGHA
TRIQ VENEZIA
TRIQ IL-KATTNEBA
TRIQ GUZE' GELUL MERCER
TRIQ GUZE' MUSCAT AZZOPARDI
TRIQ IL-PUCIJA
TRIQ GUZE' BALEA
TRIQ SANTA KATERINA
TRIQ BELLIC
TRIQ SAN EDWARDU
TRIQ LUDOA
TRIQ GUZE' DUCA
TRIQ IL-VITTORJA
TRIQ IL-MELSIEN
TRIQ IR-REBBIEGHA
TRIQ IS-SABNTAR
TRIQ TAL-MLAS
TRIQ IR-RIBNU
TRIQ CAPPADOCIA
TRIQ ALEXANDRA
TRIQ IL-PROPA
TRIQ IL-VITTORJA
TRIQ VENEZIA
TRIQ IL-KATTNEBA
TRIQ B'DEPASQUALE
TRIQ GUZE' MUSCAT AZZOPARDI
TRIQ IL-MANNIEL
TRIQ IL-VITTORJA
TRIQ IL-MELSIEN
TRIQ IR-REBBIEGHA
TRIQ IS-SABNTAR
TRIQ TAL-MLAS
TRIQ IR-RIBNU
TRIQ CAPPADOCIA
TRIQ ALEXANDRA
TRIQ IL-PROPA
TRIQ IL-VITTORJA
TRIQ VENEZIA
TRIQ IL-KATTNEBA
TRIQ B'DEPASQUALE
TRIQ GUZE' MUSCAT AZZOPARDI
TRIQ IL-PUCIJA
TRIQ GUZE' BALEA
TRIQ SANTA KATERINA
TRIQ BELLIC
TRIQ SAN EDWARDU
TRIQ LUDOA
TRIQ GUZE' DUCA

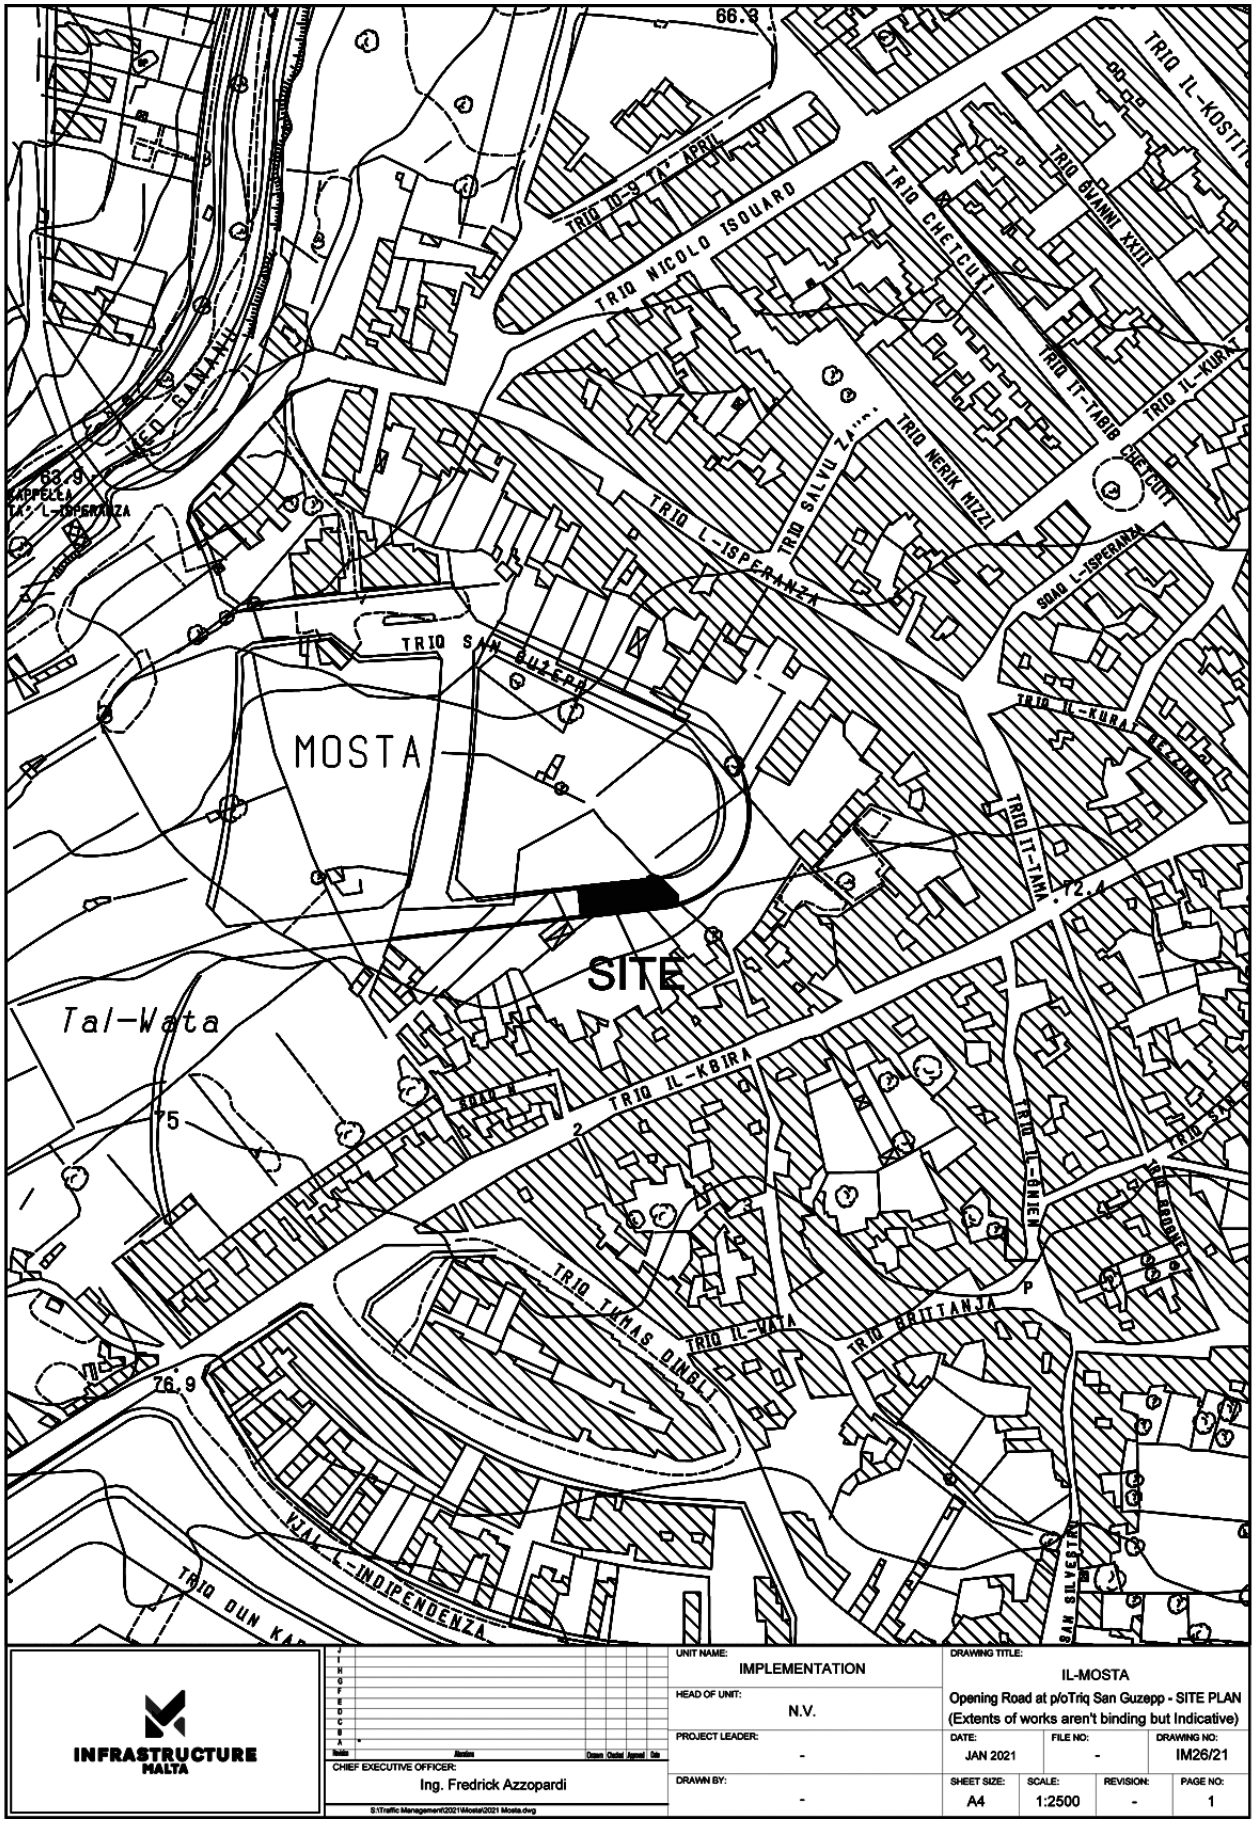


INFRASTRUCTURE MALTA

| | | | | |
|---|---|---|---|---|
| Issue | Alteration | Drawn | Checked | Approved | Date |

CHIEF EXECUTIVE OFFICER: Ing. Fredrick Azzopardi

S:\Traffic Management\2021\Mosta\2021 Mosta.dwg

UNIT NAME: IMPLEMENTATION

HEAD OF UNIT: N.V.

PROJECT LEADER: -


DRAWN BY: -

DRAWING TITLE: IL-MOSTA

Opening Road at p/oTriq San Guzepp - SITE PLAN (Extents of works aren't binding but Indicative)

| DATE: | FILE NO: | DRAWING NO: |
|---|---|---|
| JAN 2021 | - | IM26/21 |

| SHEET SIZE: | SCALE: | REVISION: | PAGE NO: |
|---|---|---|---|
| A4 | 1:2500 | - | 1 |

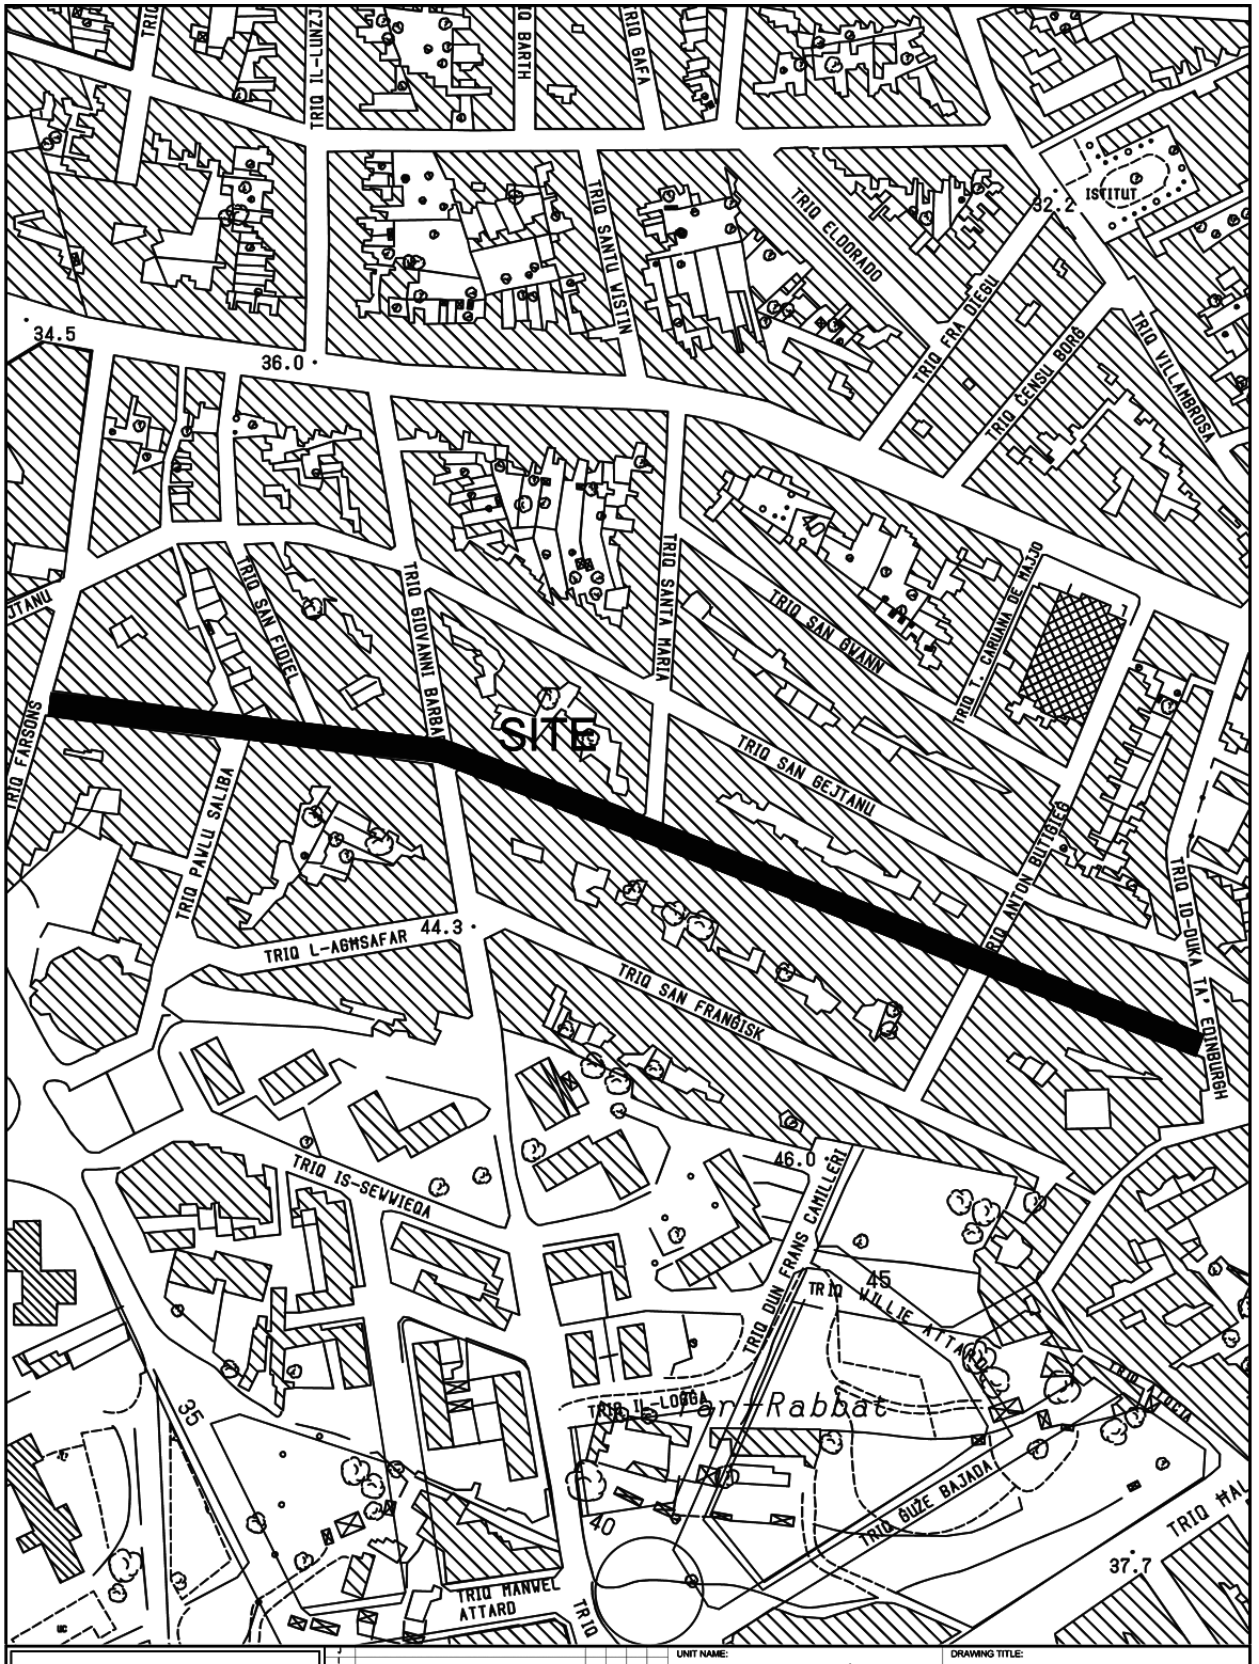


INFRASTRUCTURE MALTA

| | | | | |
|---|---|---|---|---|
| J | | | | |
| I | | | | |
| H | | | | |
| G | | | | |
| F | | | | |
| E | | | | |
| D | | | | |
| C | | | | |
| B | | | | |
| A | * | | | |
| Revision | Alteration | Drawn | Checked | Approved | Date |

CHIEF EXECUTIVE OFFICER: Ing. Fredrick Azzopardi

S:\Traffic Management\2021\Hamrun\2021 Hamrun.dwg

UNIT NAME: IMPLEMENTATION

HEAD OF UNIT: N.V.


PROJECT LEADER: -

DRAWN BY: -

DRAWING TITLE: IL-HAMRUN
TRIQ VITORJA - SITE PLAN
(Extents of Works are not binding but indicative)

| DATE: | FILE NO: | DRAWING NO: |
|---|---|---|
| MAY 2021 | - | IM199/21 |

| SHEET SIZE: | SCALE: | REVISION: | PAGE NO: |
|---|---|---|---|
| A4 | 1:2400 | A | 3 |

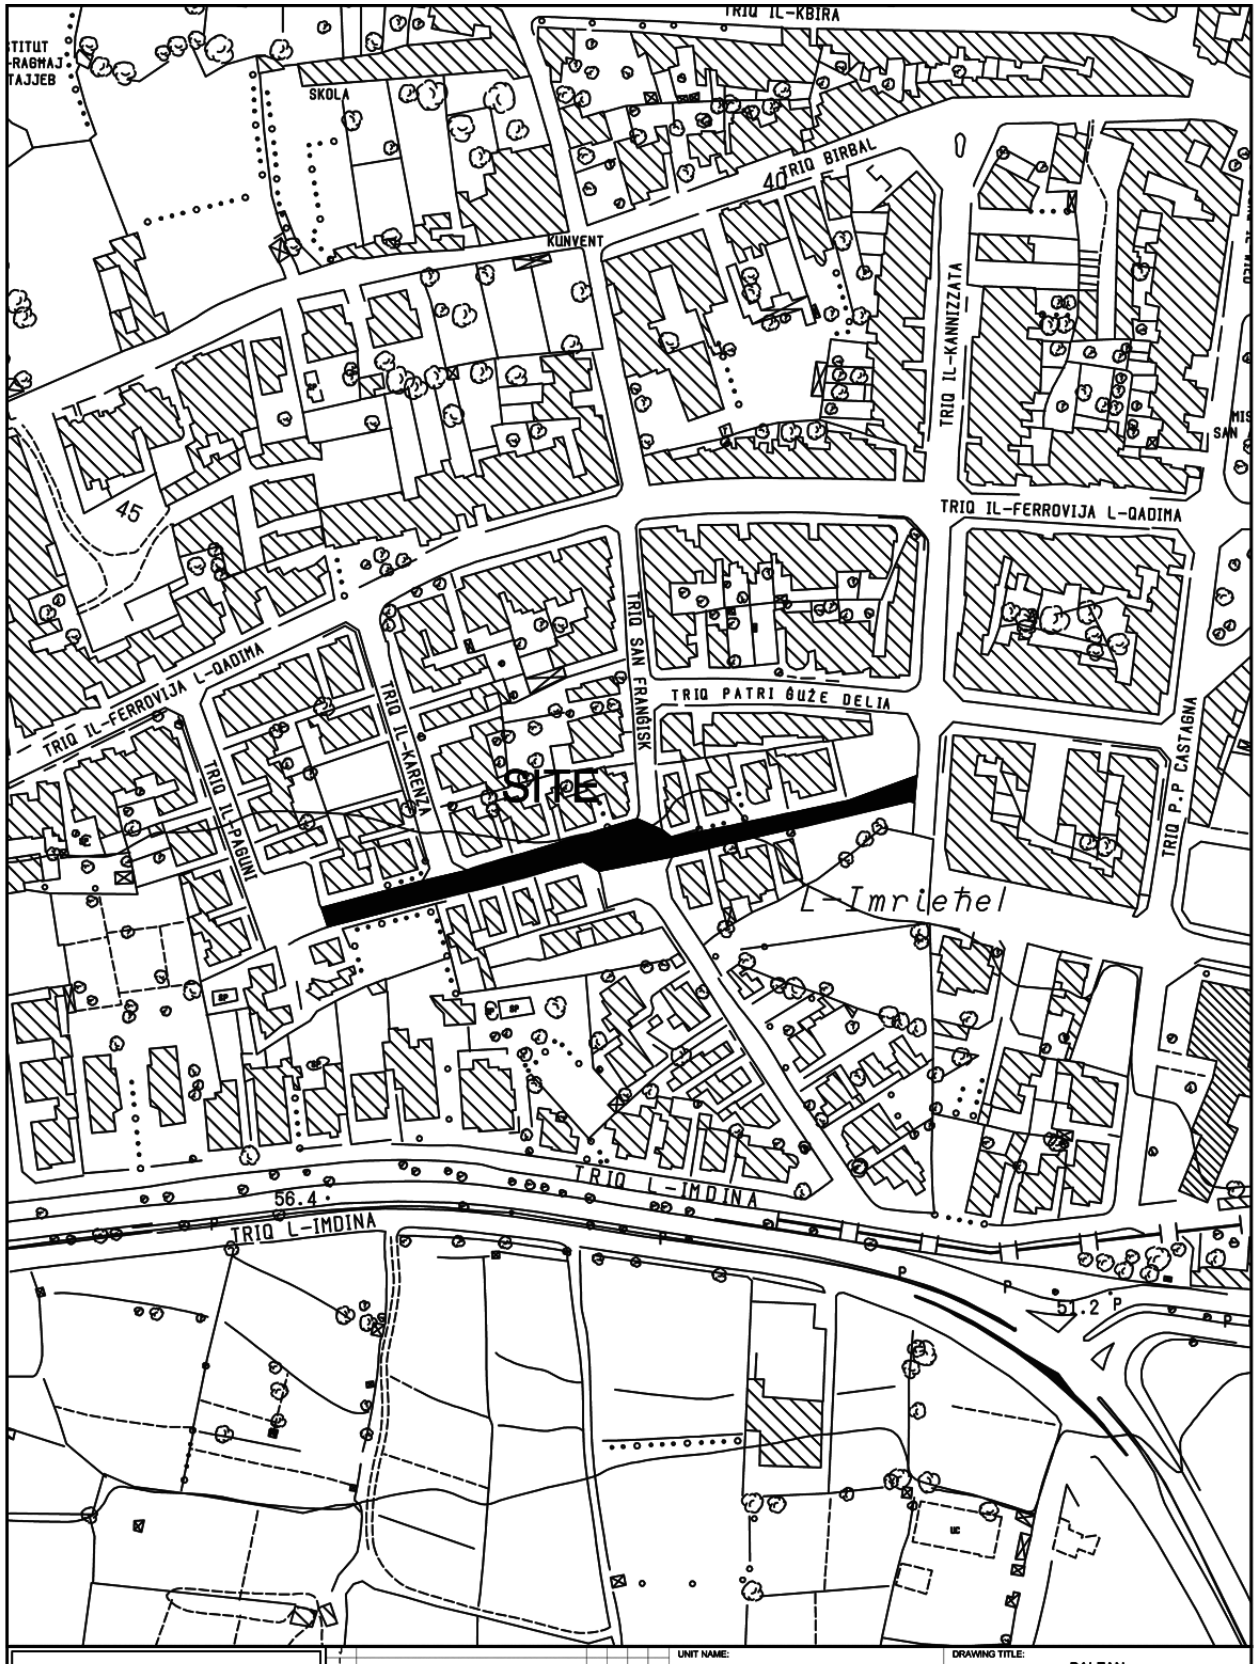



INFRASTRUCTURE MALTA

CHIEF EXECUTIVE OFFICER:
Ing. Fredrick Azzopardi

S:\Traffic Management\2020\Balzan\2020 Balzan.dwg

| | | | |
|---|---|---|---|
| UNIT NAME: IMPLEMENTATION | DRAWING TITLE: BALZAN<br>TRIQ Il-QARCILLA - SITE PLAN<br>(Extents of works aren't binding but Indicative) | | |
| HEAD OF UNIT: L.D. | | | |
| PROJECT LEADER: - | DATE: NOV 2020 | FILE NO: - | DRAWING NO: IM239/20 |
| DRAWN BY: - | SHEET SIZE: A4 | SCALE: 1:2500 | REVISION: - / PAGE NO: 6 |

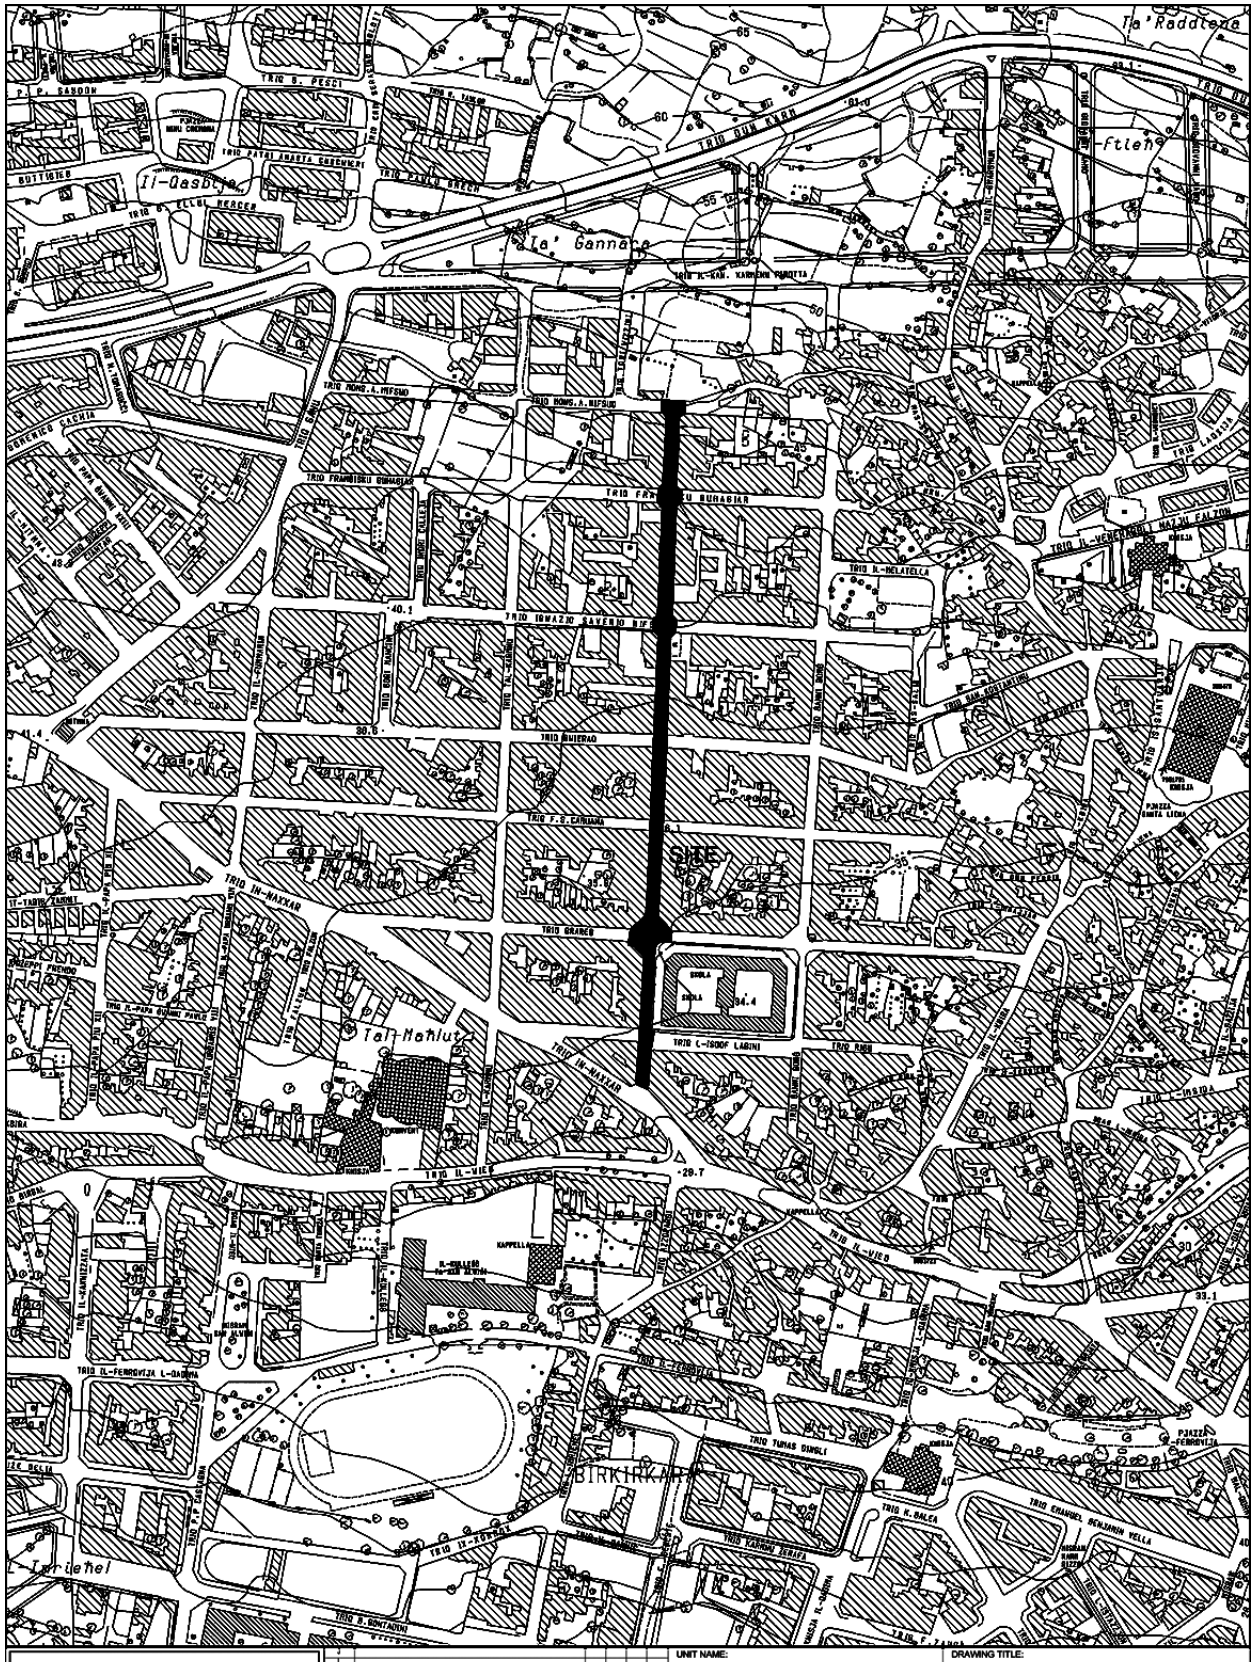
SITE
BIRKIRKARA
Ta' Raddiena
Ta' Ganna
Il-Qasba
Ta' Mahlut
Ta' Tieħel
TRIQ BUR FARRA
TRIQ IL-KAMINIERA
TRIQ IL-VIEW
TRIQ IL-FERROVIJA L-QADIMA
TRIQ IX-XEMXIJA
TRIQ IN-NAXXAR
TRIQ IL-KNISJA
TRIQ IL-QRENDIL
TRIQ IL-GHAQDA
TRIQ IL-GHAQDA TAL-BIRKIRKARA
TRIQ IL-GHAQDA TAL-MADONNA
TRIQ IL-GHAQDA TAL-MADONNA TAL-GRAZZJ