
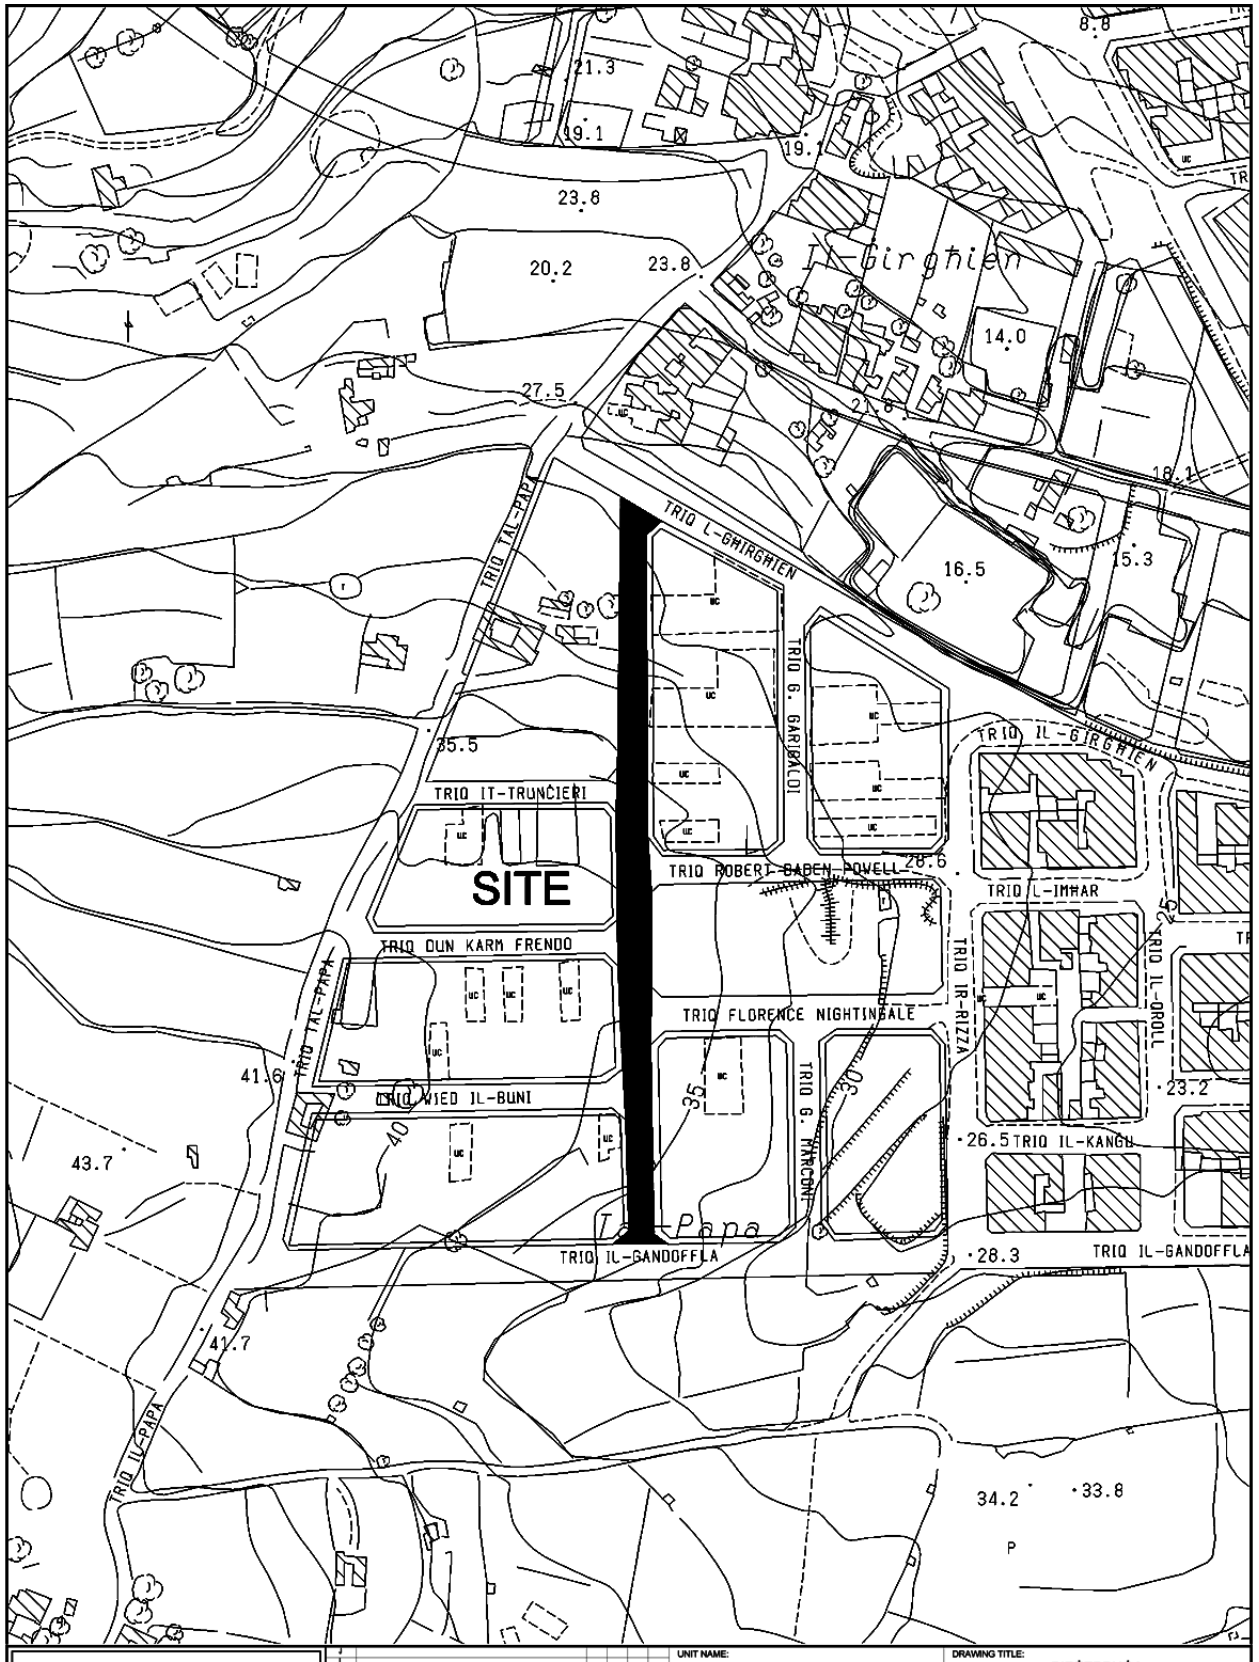


INFRASTRUCTURE MALTA

CHIEF EXECUTIVE OFFICER: Ing. Fredrick Azzopardi	UNIT NAME: IMPLEMENTATION	DRAWING TITLE: BIRŻEBBUĠA TRIQ L-IMNARJA - SITE PLAN (Extents of Works are not binding but indicative)		
	HEAD OF UNIT: N.V.			
	PROJECT LEADER: -	DATE: JUNE 2021	FILE NO: -	DRAWING NO: IM244/21
S:\Traffic Management\2021\Birzebbuga\2021 Birzebbuga.dwg	DRAWN BY: -	SHEET SIZE: A4	SCALE: 1:2500	REVISION: A / PAGE NO: 3

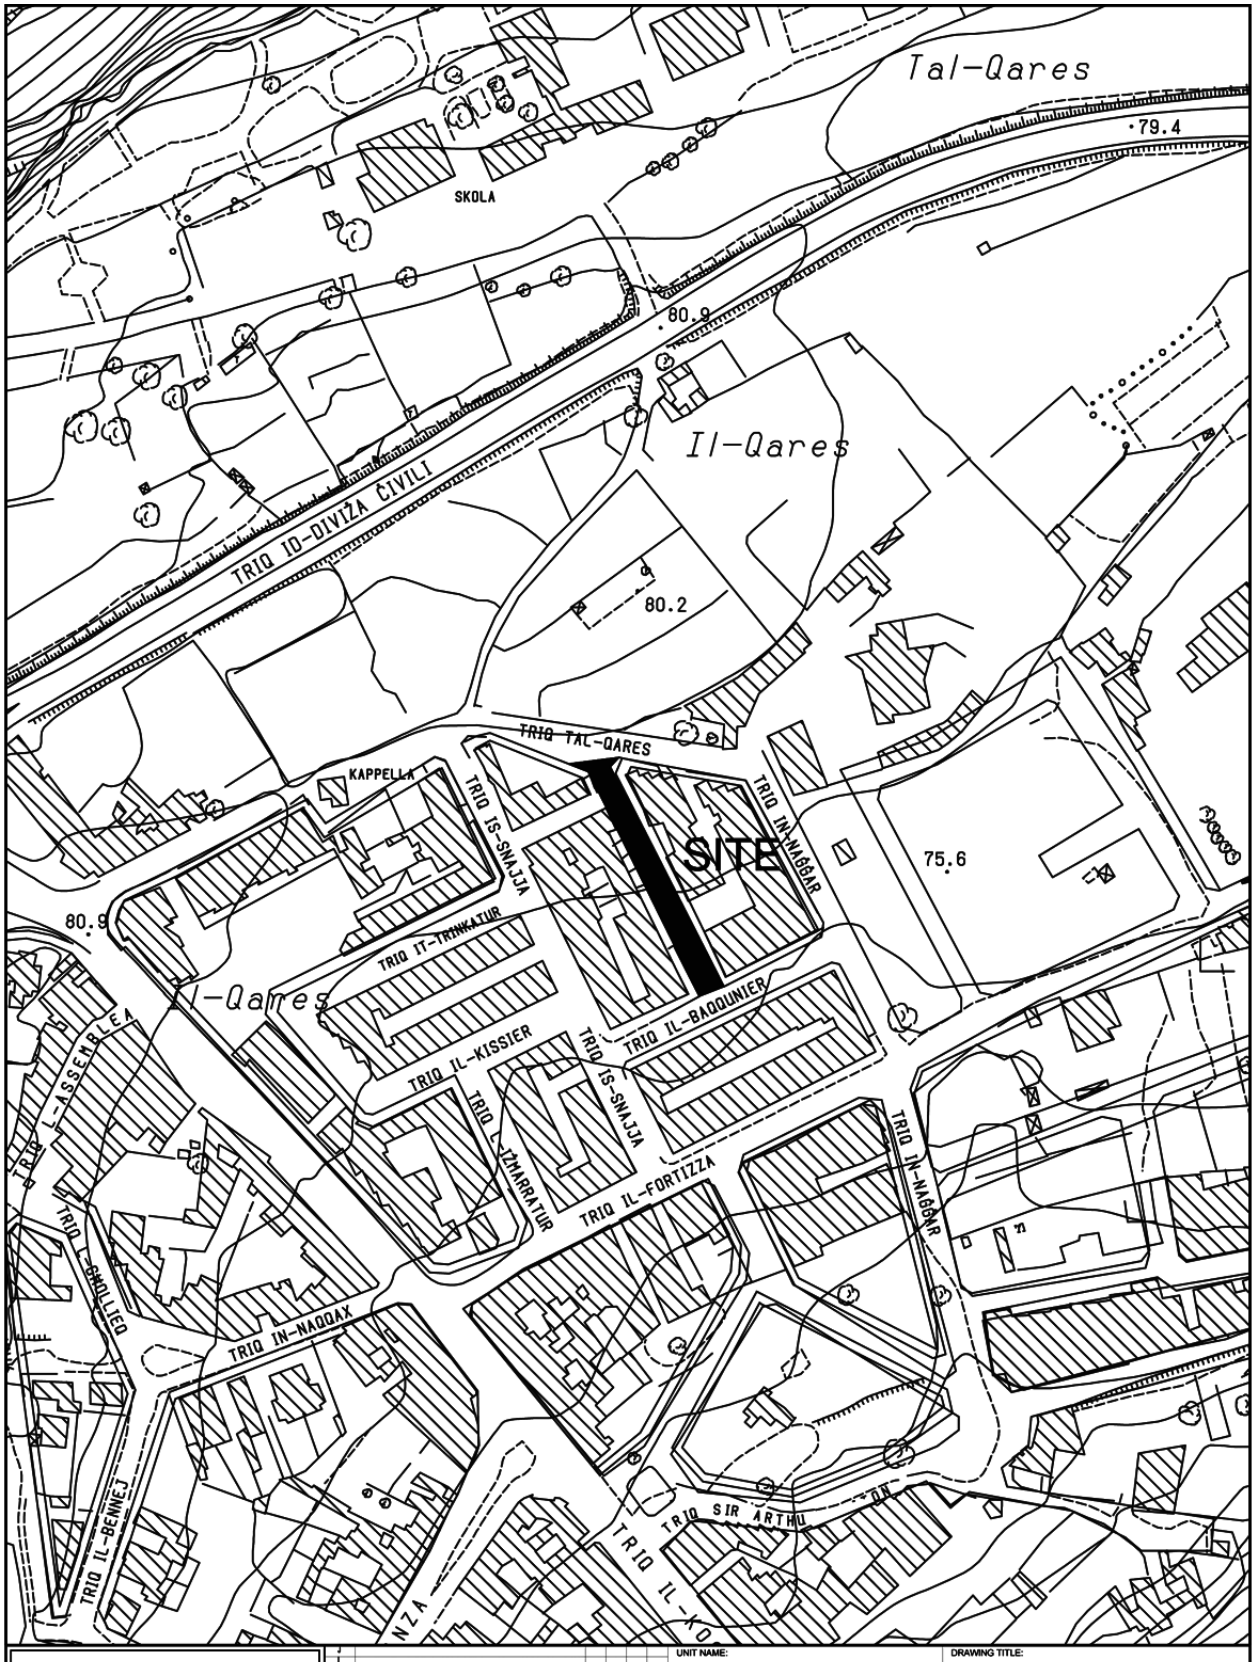

INFRASTRUCTURE MALTA

Version	Alterations	Drawn	Checked	Approved	Date
J					
I					
H					
G					
F					
E					
D					
C					
B					
A	*				

CHIEF EXECUTIVE OFFICER: Ing. Fredrick Azzopardi

S:\Traffic Management\2021\Mosta\2021 Mosta.dwg

UNIT NAME: IMPLEMENTATION

HEAD OF UNIT: N.V.


PROJECT LEADER: -

DRAWN BY: -

DRAWING TITLE: IL-MOSTA
TRIQ IL-GARRIER - SITE PLAN
(Extents of works aren't binding but Indicative)

DATE:	FILE NO:	DRAWING NO:
FEB 2021	-	IM74/21

SHEET SIZE:	SCALE:	REVISION:	PAGE NO:
A4	1:2500	-	3

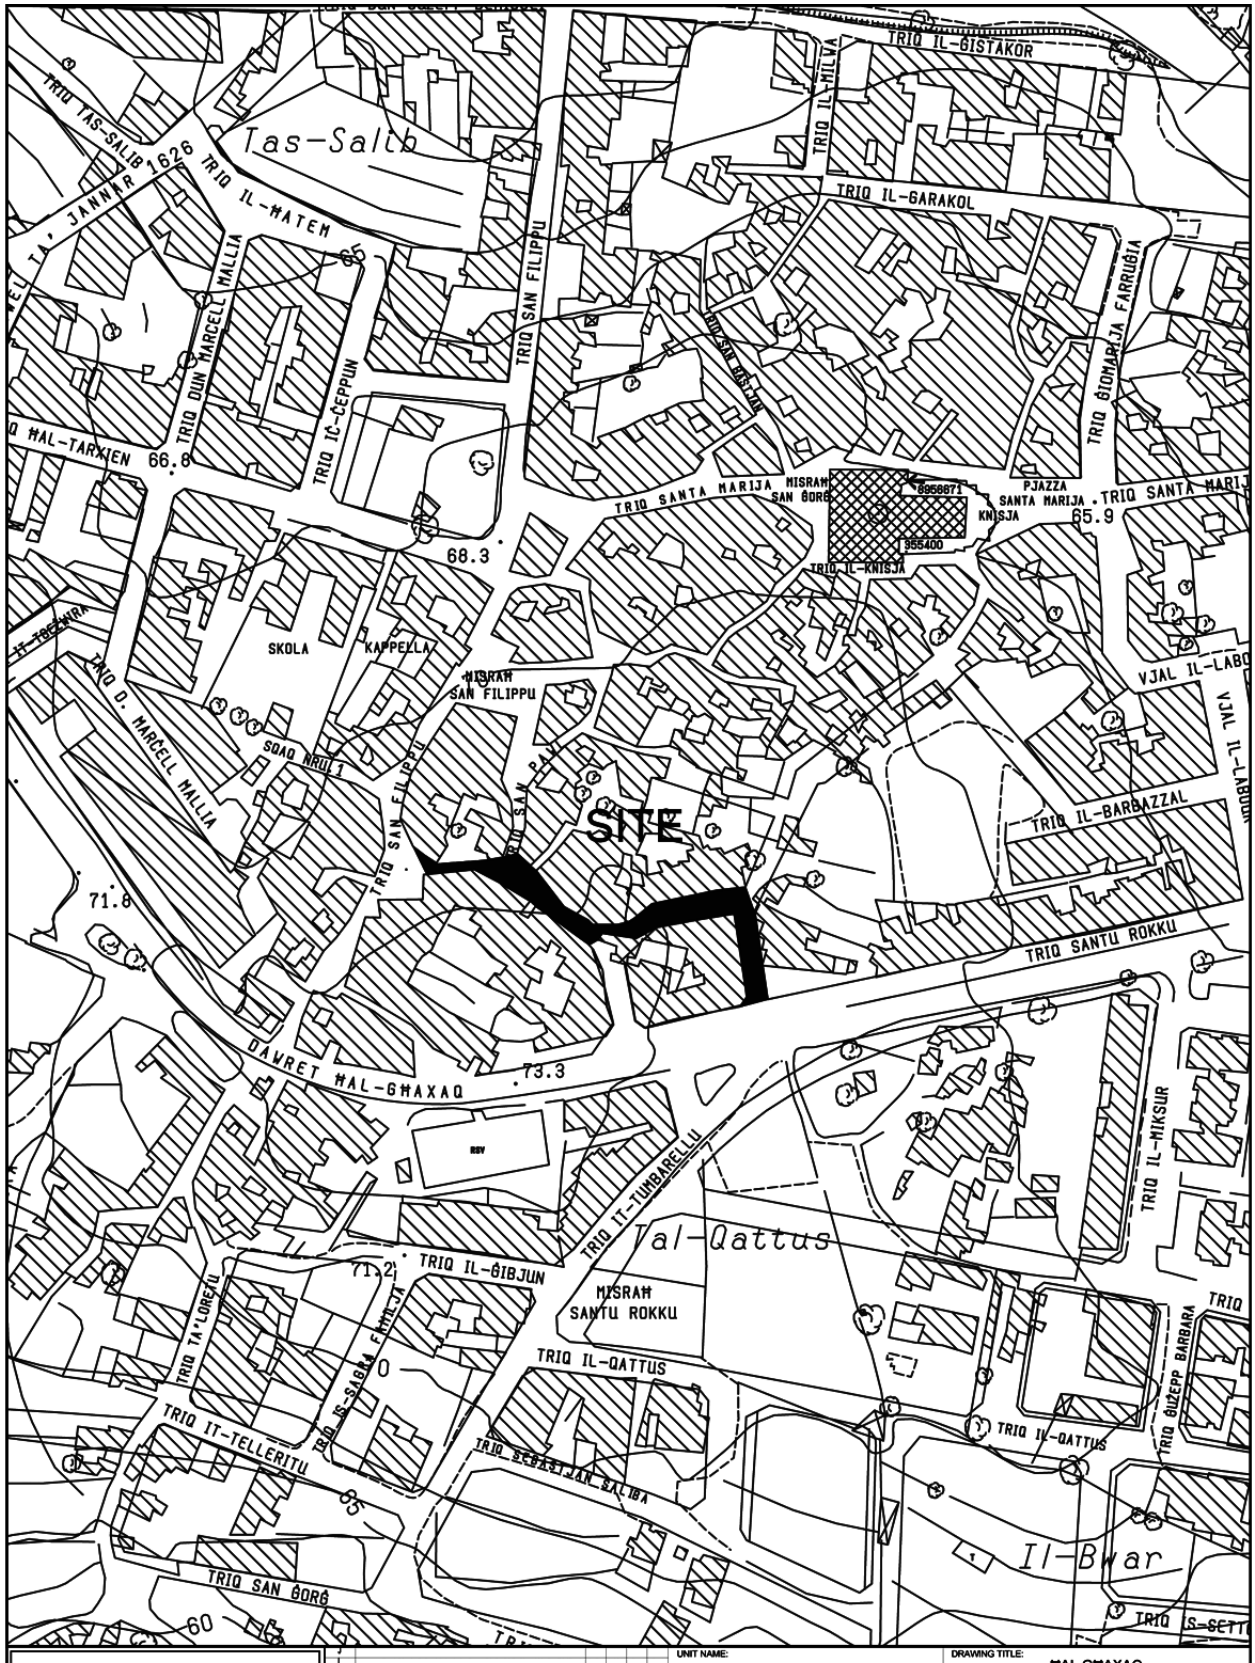
TRIQ IL-ĠISTAKOR
TRIQ TAS-SALIB
Tas-Salib
TRIQ IL-MILWA
TRIQ IL-GARAKOL
TRIQ IL-MATEM
TRIQ DUN MARCELL MALLIA
TRIQ IĊ-ĊEPPUN
TRIQ SAN FILIPPU
TRIQ ĠIORMARJA FARRUGIA
TRIQ HAL-TARXIEN
66.8
TRIQ SANTA MARIJA
MISRAH SAN ĠORĠ
PJAZZA SANTA MARIJA
KNISJA
65.9
TRIQ IL-KNISJA
68.3
SKOLA
KAPPELLA
MISRAH SAN FILIPPU
VJAL IL-LABUR
SITE
TRIQ IL-BARBAZZAL
TRIQ SANTU ROKKU
71.8
DAWRET HAL-GHAXAQ
73.3
TRIQ IT-TUMBARELLU
Tal-Qattus
TRIQ IL-MIKSUR
71.2
TRIQ IL-ĠIBJUN
MISRAH SANTU ROKKU
TRIQ IL-QATTUS
TRIQ IT-TELLERITU
TRIQ SEBASTJAN SALIBA
Il-Bwar
TRIQ SAN ĠORĠ
60
INFRASTRUCTURE MALTA
CHIEF EXECUTIVE OFFICER:
Ing. Fredrick Azzopardi
S:\Traffic Management\2021\Ghaxaq\2021 Ghaxaq.dwg
UNIT NAME:
IMPLEMENTATION
HEAD OF UNIT:
N.V.
PROJECT LEADER:
-
DRAWN BY:
-
DRAWING TITLE:
HAL GHAXAQ
Triq Tal- Gewwinija and Triq Dun M Scriha
SITE PLAN
(Extents of Works are not binding but indicative)
DATE: FEB 2021
FILE NO: -
DRAWING NO: IM75/21
SHEET SIZE: A4
SCALE: 1:2500
REVISION: A
PAGE NO: 4