

INFRASTRUCTURE MALTA
UNIT NAME: IMPLEMENTATION
HEAD OF UNIT: N.V.
PROJECT LEADER: -
DRAWN BY: -
CHIEF EXECUTIVE OFFICER: Ing. Fredrick Azzopardi
S:\Traffic Management\2021\Qormi\2021 Qormi.dwg
DRAWING TITLE: ĦAL QORMI po TRIQ L-IMDINA (NORTH BOUND) - SITE PLAN (Extents of works aren't binding but Indicative)
DATE: AUG 2021
FILE NO: -
DRAWING NO: IMD283/21
SHEET SIZE: A3
SCALE: 1:2500
REVISION: -
PAGE NO: 3
SITE
QORMI
Ta' Bellic
Ta' Paskarella
TRIQ L-IMDINA
TRIQ ĦARĠIN PALE
TRIQ NIKOL MONTEBELLO
TRIQ DUN ĠORĠ FENECH
TRIQ KARMNU CAMILLERI
TRIQ NIKOL BALDACCHINO
TRIQ ANĠELU ATTARD VASSALLO
TRIQ ALEXANDRA
TRIQ IL-POEŻIJA
TRIQ ID-DRAMA
TRIQ SAN EDWARDU
TRIQ IL-PORTA
TRIQ IL-VITTORJA
TRIQ IL-MELSIEB
TRIQ TAL-MLAS
TRIQ TA' FARŻINA
TRIQ ANĠELO BORG
TRIQ ĠUŻE CARDONA
TRIQ ĠUŻE' DUCA
TRIQ ĠUŻE' MUSCAT AZZOPARDI
TRIQ ĠUŻE' ELLUL MERCER
TRIQ IL-KNISJA
TRIQ IL-QARMNA
TRIQ IL-KAPPADOĊJA
TRIQ IL-BAHAR
TRIQ IL-QAWRA
TRIQ IL-BELLIC
TRIQ IL-QUIEM
TRIQ IL-VITTORJA
TRIQ IL-BAHAR
TRIQ IL-KAPPADOĊJA
TRIQ IL-BELLIC
TRIQ IL-QUIEM
SQAQ TA' BARMLA
MISRAM IL-KNISJA
BAR
TRIQ VERZI
SABNTAR
43.5
38.8
54.3
55
60
66.2
67.1
69.8
71.1
89.0
45
50


TRIQ IL-ĠUBLEW TAL-FIDDA
TRIQ 31 TA' MARZU
TRIQ IL-MONSINJUR PANZAVECCHIA
PJAZZA SANTA MARGERITA
SKOLA
KNISJA
KUNVENT
TRIQ SANTA TEREŻA
TRIQ SAN ĠUŻEPP
TRIQ NELSON
TRIQ VERDALA
MISRAH BORMLA
KAPPELLA
TRIQ ERIN SERRACINO INGLOTT
TRIQ SAN ĠORĠ
TRIQ SAN LAZZRU
TRIQ MATTIA GRIMA
TRIQ IL-ĠUN IT-TAJJEB
TRIQ JOHN PACE
TRIQ IR-REGATTA
TRIQ SANTA MARJA
TRIQ ALESSANDRA
TRIQ SANTA MARGERITA
BORMLA
BAĊIR
Stairs
TRIQ SAN ROKKU
SITE
TRIQ IL-PELLEGRINAĠĠ
TRIQ IX-XAITI TA' BORMLA
TRIQ SANT'INDRIJA
TRIQ SAN PAWL
TRIQ ABRAH BATI
TRIQ L-ORATORJU
TRIQ L-KAMPNAR
TRIQ RIKARDU TAYLOR
PJAZZA GAVINU GULIA
TRIQ IL-ĠDIDA
TRIQ GOFI
TRIQ IL-ĠUN
TRIQ IT-TORRI
TRIQ ISKOĊT
TRIQ HANOVER
TRIQ SAN MARK
IS-SUR TA' FIORENZOLA
SKOLA
TRIQ IL-KUNVENT
TRIQ IL-KONSERVATORJU
TRIQ IL-ĠUBLEW
TRIQ IL-KARMNU
TRIQ IL-KAMPANAR
TRIQ IL-ĠUDEKKA
TRIQ IL-ĠUDEKKA
TRIQ IL-ĠUDEKKA

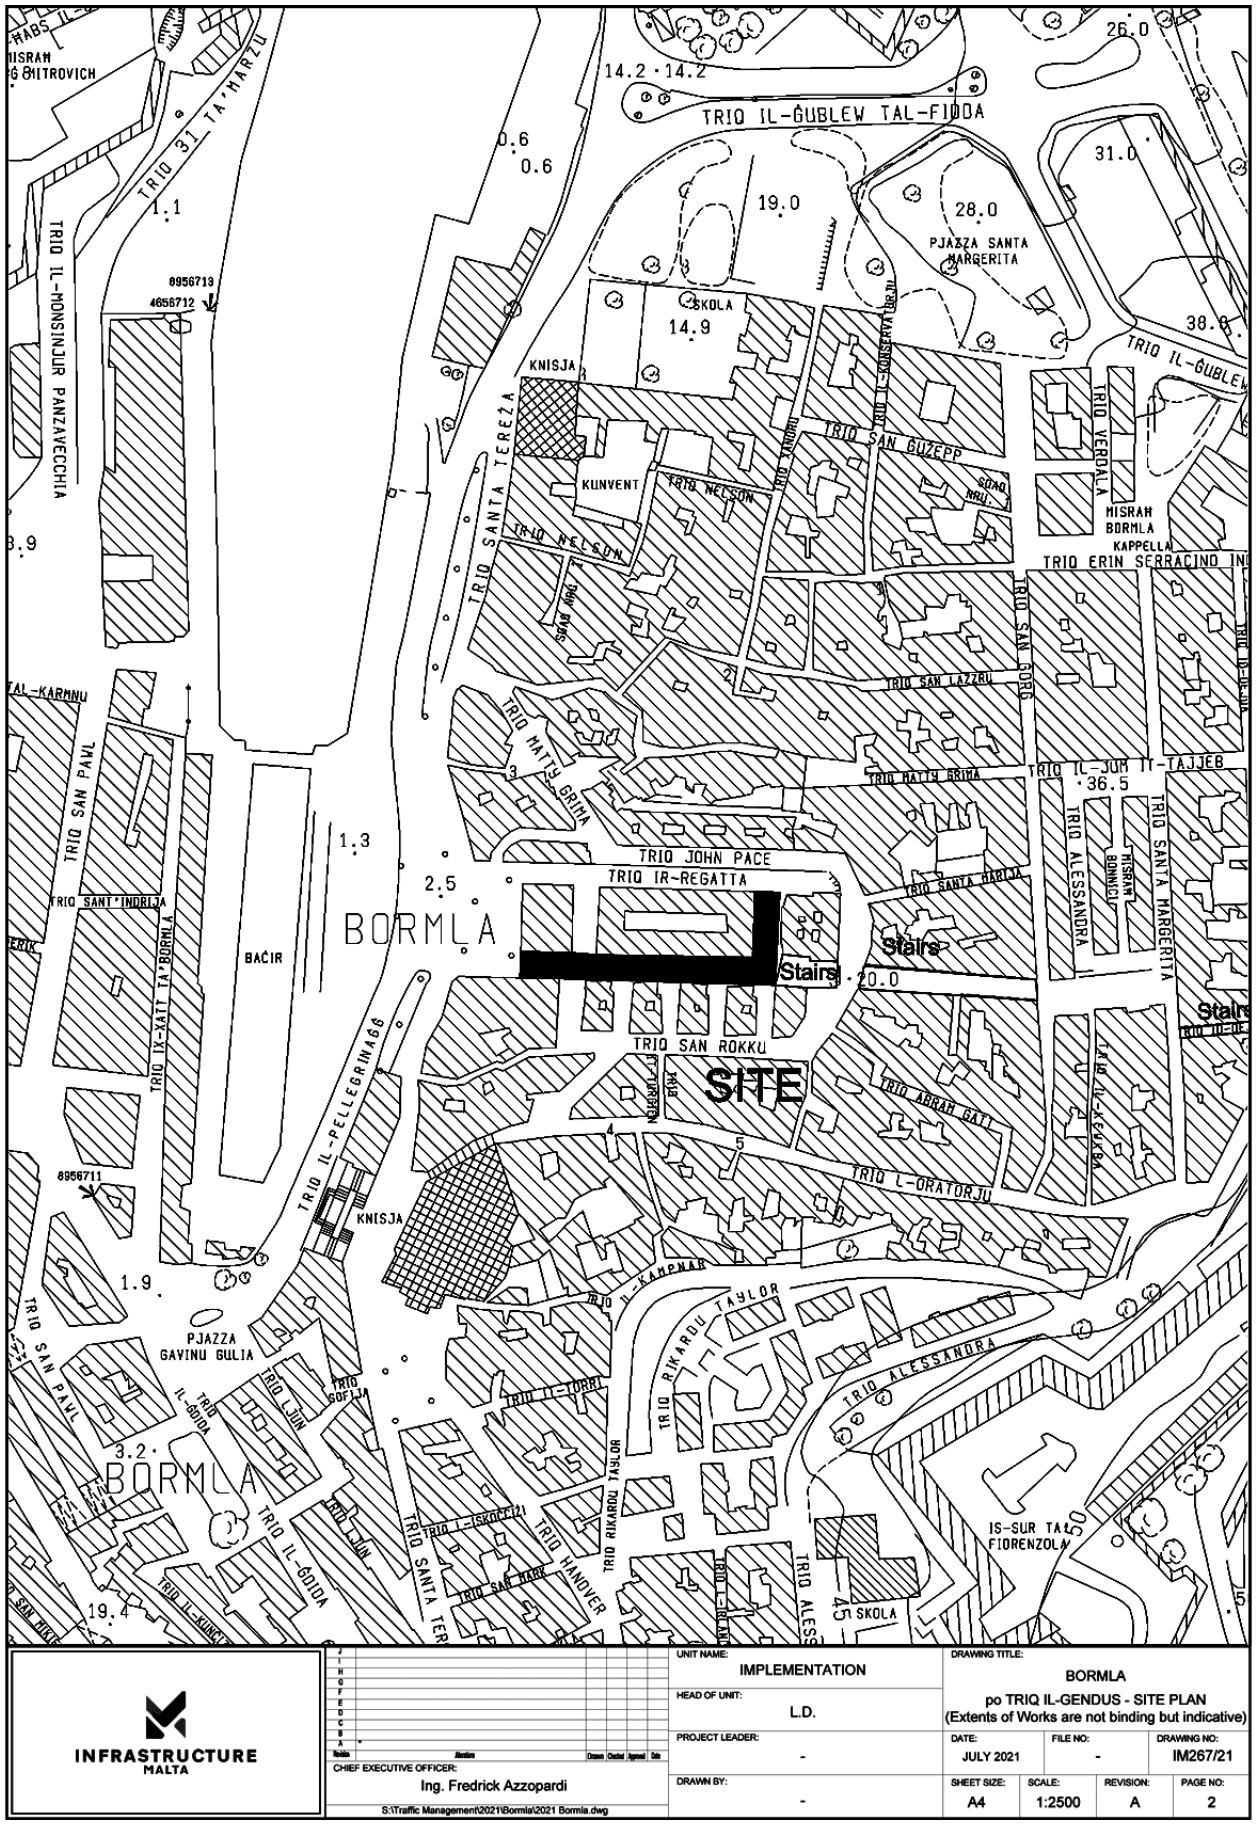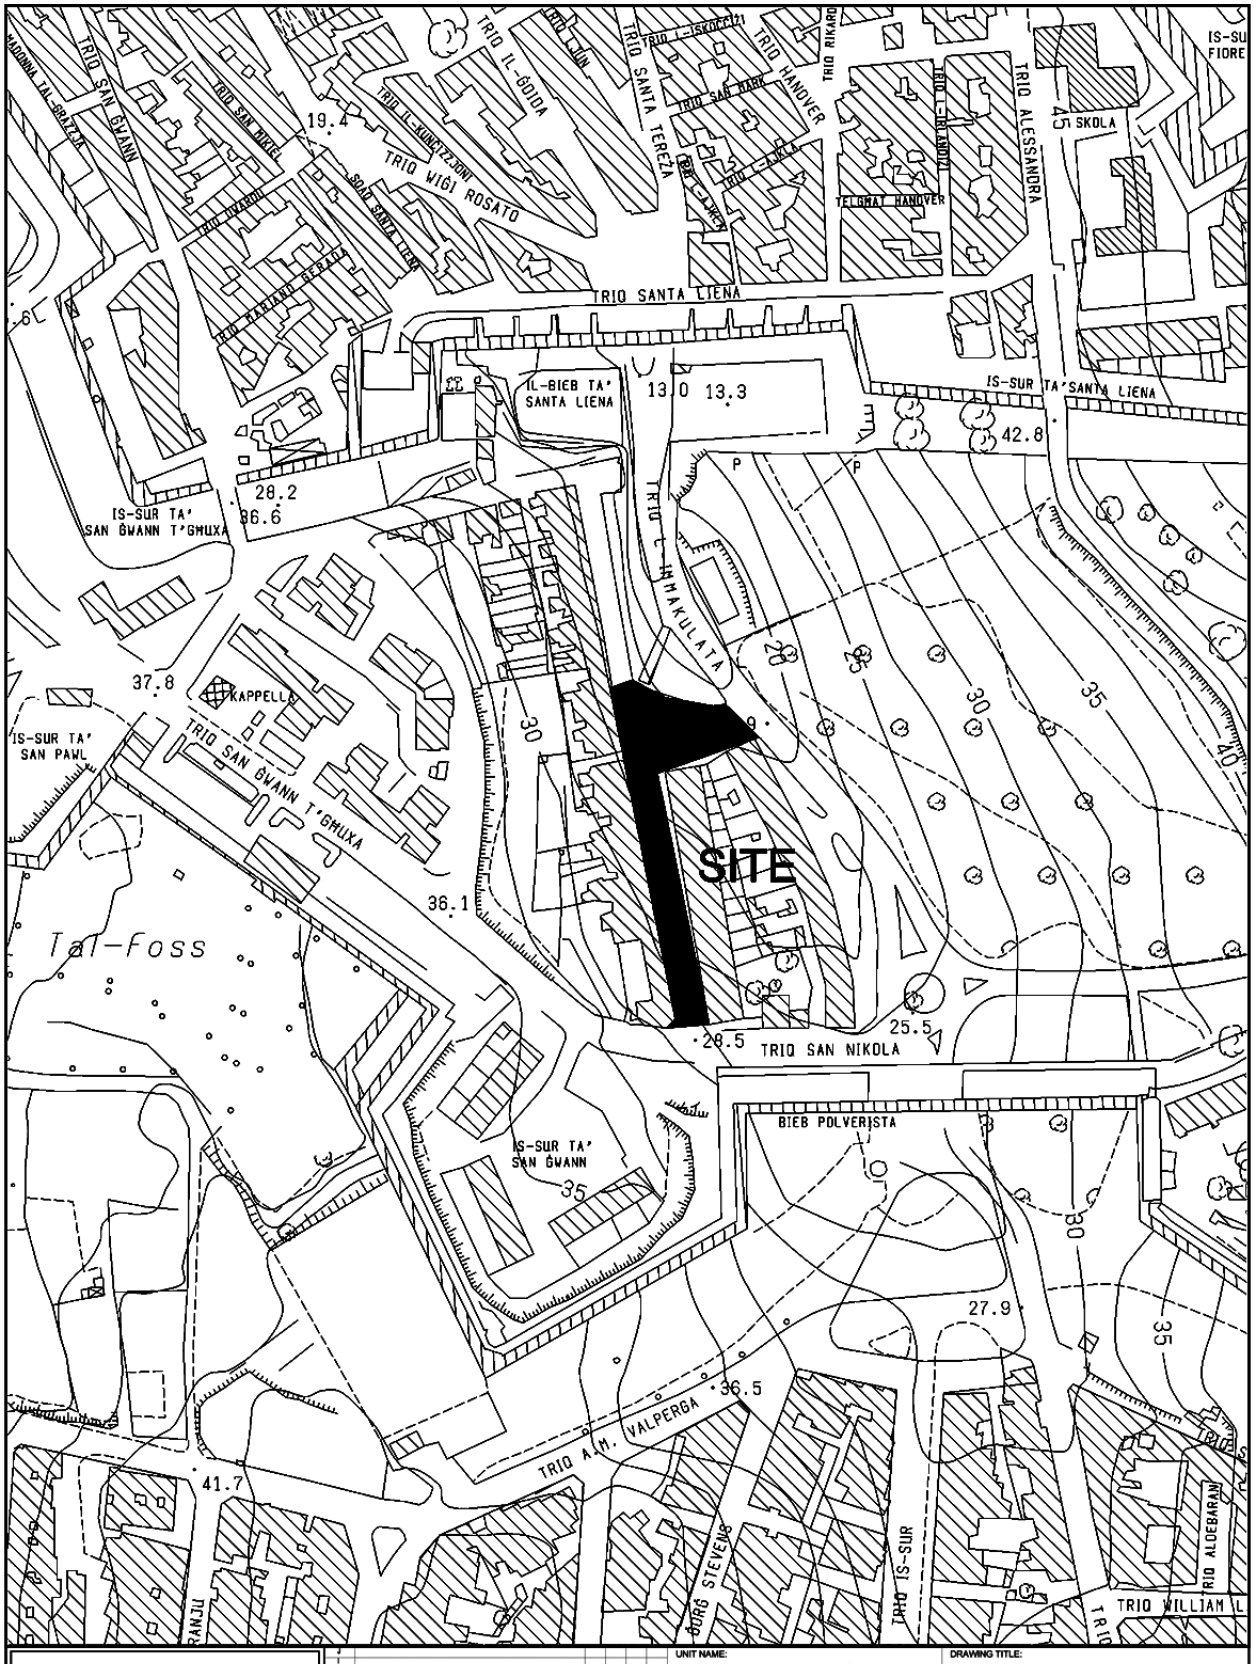

INFRASTRUCTURE MALTA

CHIEF EXECUTIVE OFFICER: Ing. Fredrick Azzopardi


S:\Traffic Management\2021\Bormla\2021 Bormla.dwg

UNIT NAME:	IMPLEMENTATION
HEAD OF UNIT:	N.V.
PROJECT LEADER:	-
DRAWN BY:	-

DRAWING TITLE: BORMLA
po TRIQ IL-POLVERISTA - SITE PLAN
(Extents of Works are not binding but indicative)

DATE:	FILE NO:	DRAWING NO:
JULY 2021	-	IM266/21

SHEET SIZE:	SCALE:	REVISION:	PAGE NO:
A4	1:2500	A	1

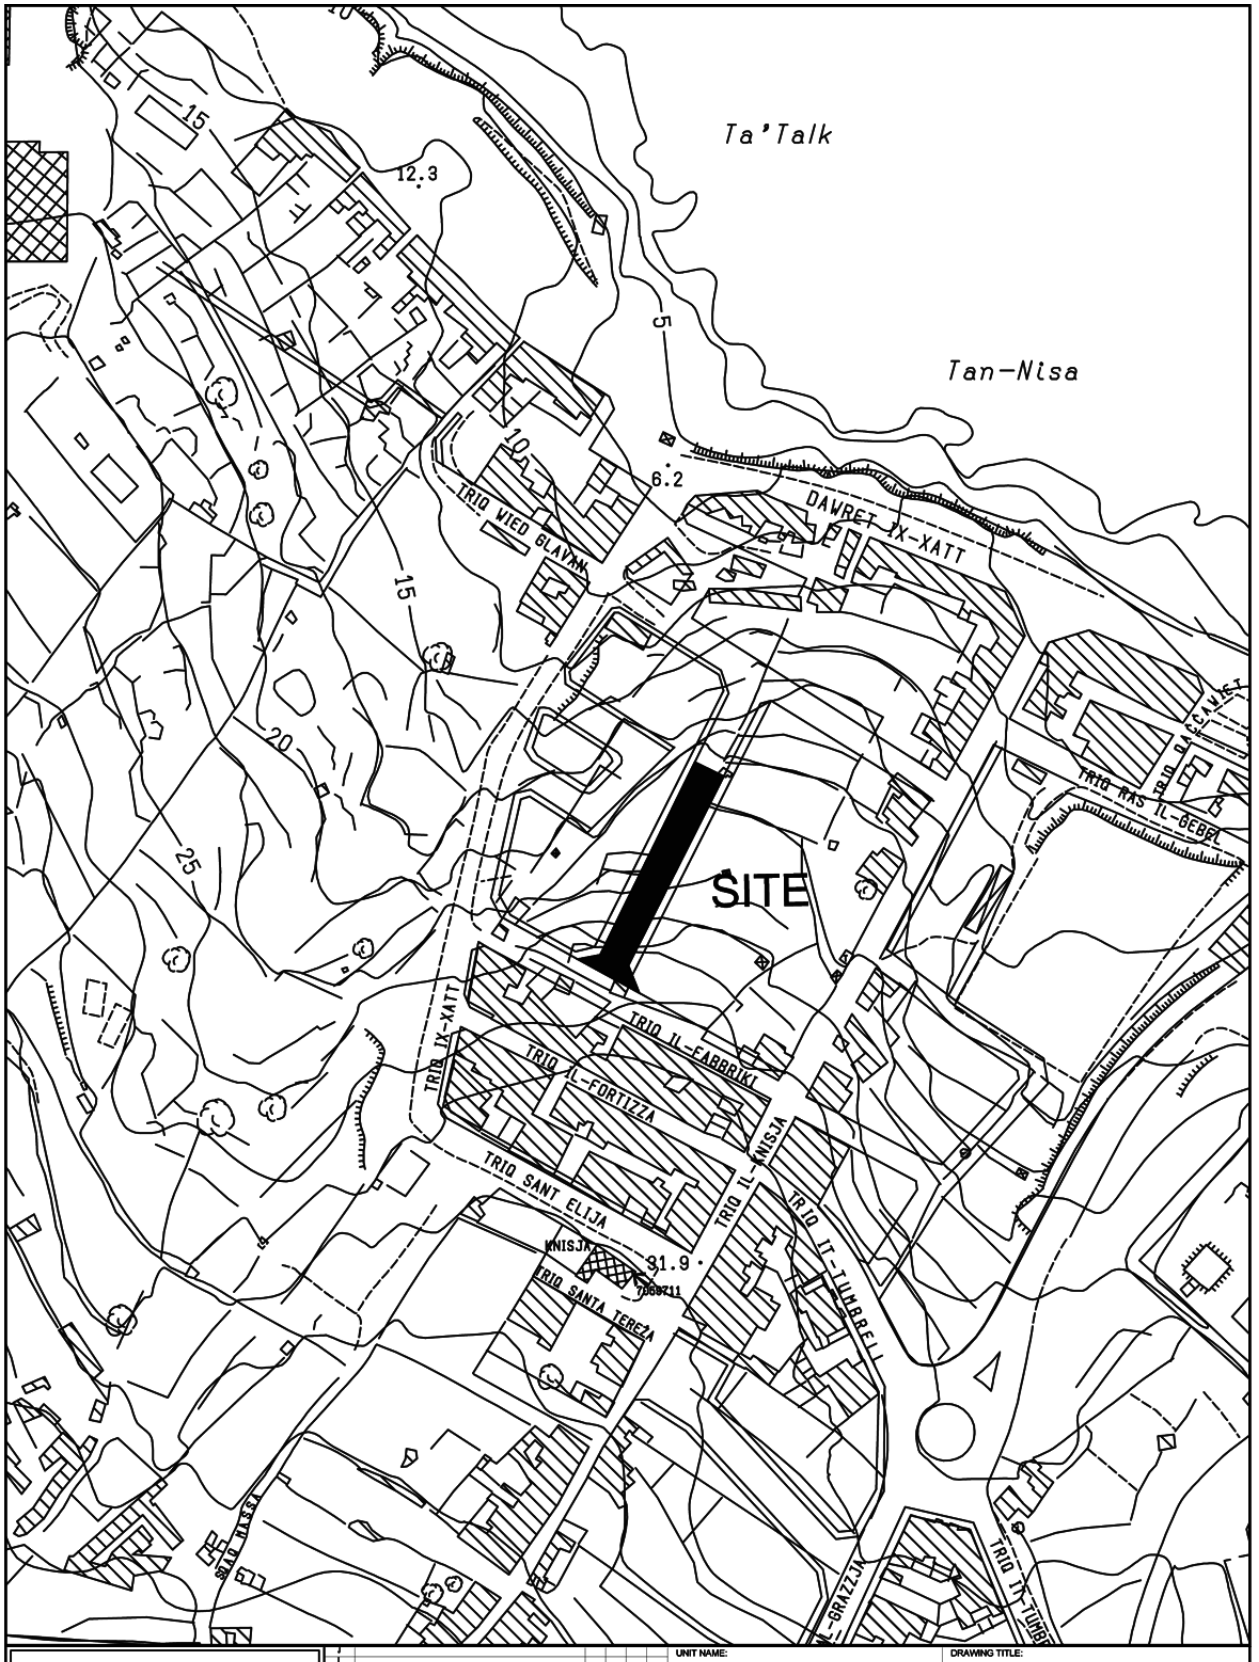

INFRASTRUCTURE MALTA

Version	Alterations	Drawn	Checked	Approved	Date
J					
I					
H					
G					
F					
E					
D					
C					
B					
A	*				

CHIEF EXECUTIVE OFFICER: Ing. Fredrick Azzopardi

S:\Traffic Management\2020\Xghajra\2020 Xghajra.dwg

UNIT NAME: IMPLEMENTATION

HEAD OF UNIT: L.D.


PROJECT LEADER: -

DRAWN BY: -

DRAWING TITLE: IX-XGHAJRA
TRIQ IL-MULETT- SITE PLAN
(Extents of works aren't binding but Indicative)


DATE:	FILE NO:	DRAWING NO:
JUNE 2020	-	IM133/20

SHEET SIZE:	SCALE:	REVISION:	PAGE NO:
A4	1:2500	-	2

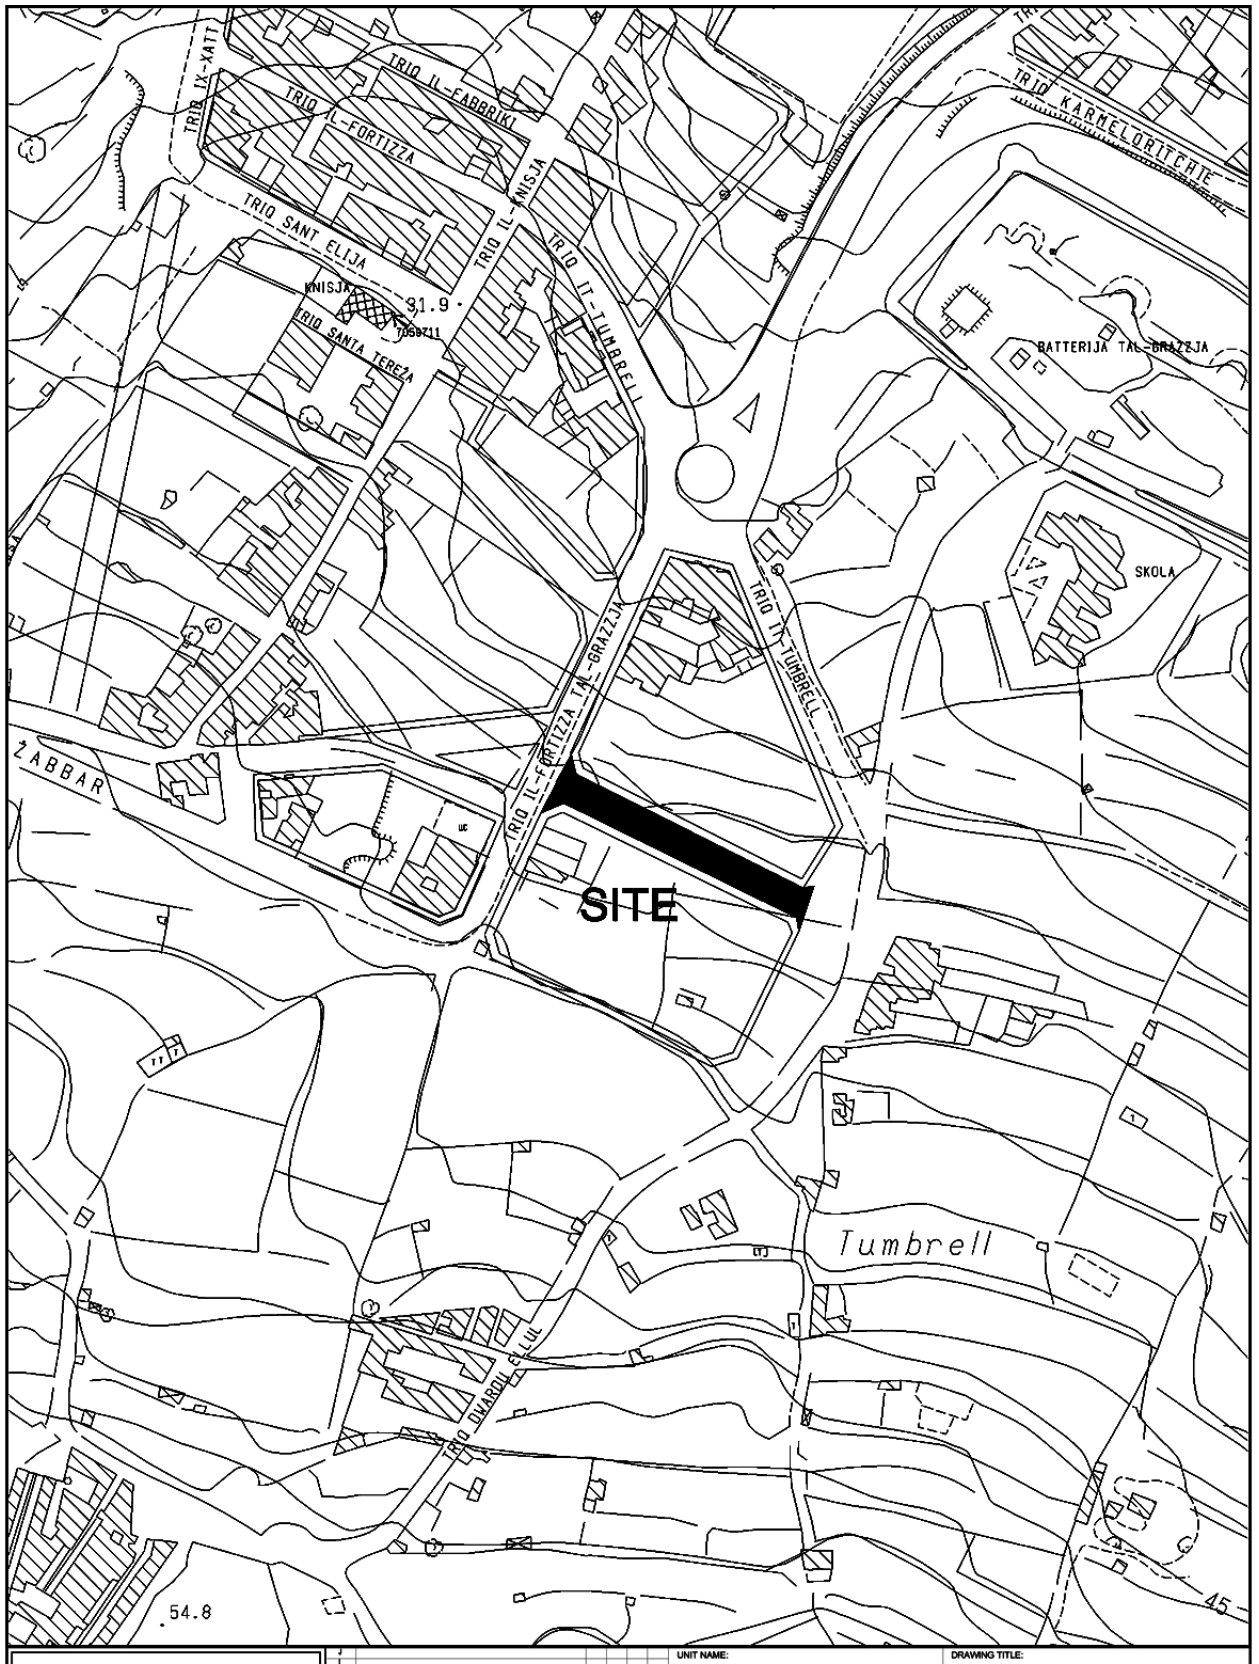

INFRASTRUCTURE MALTA

CHIEF EXECUTIVE OFFICER: Ing. Fredrick Azzopardi	UNIT NAME: IMPLEMENTATION	DRAWING TITLE: IX-XGHAJRA TRIQ IT-TUMBRELL - SITE PLAN (Extents of works aren't binding but Indicative)		
S:\Traffic Management\2021\Xghajra\2021 Xghajra.dwg	HEAD OF UNIT: N.V.			
	PROJECT LEADER: -	DATE: AUG 2021	FILE NO: -	DRAWING NO: IMD281/21
	DRAWN BY: -	SHEET SIZE: A4	SCALE: 1:2500	REVISION: A / PAGE NO: 2

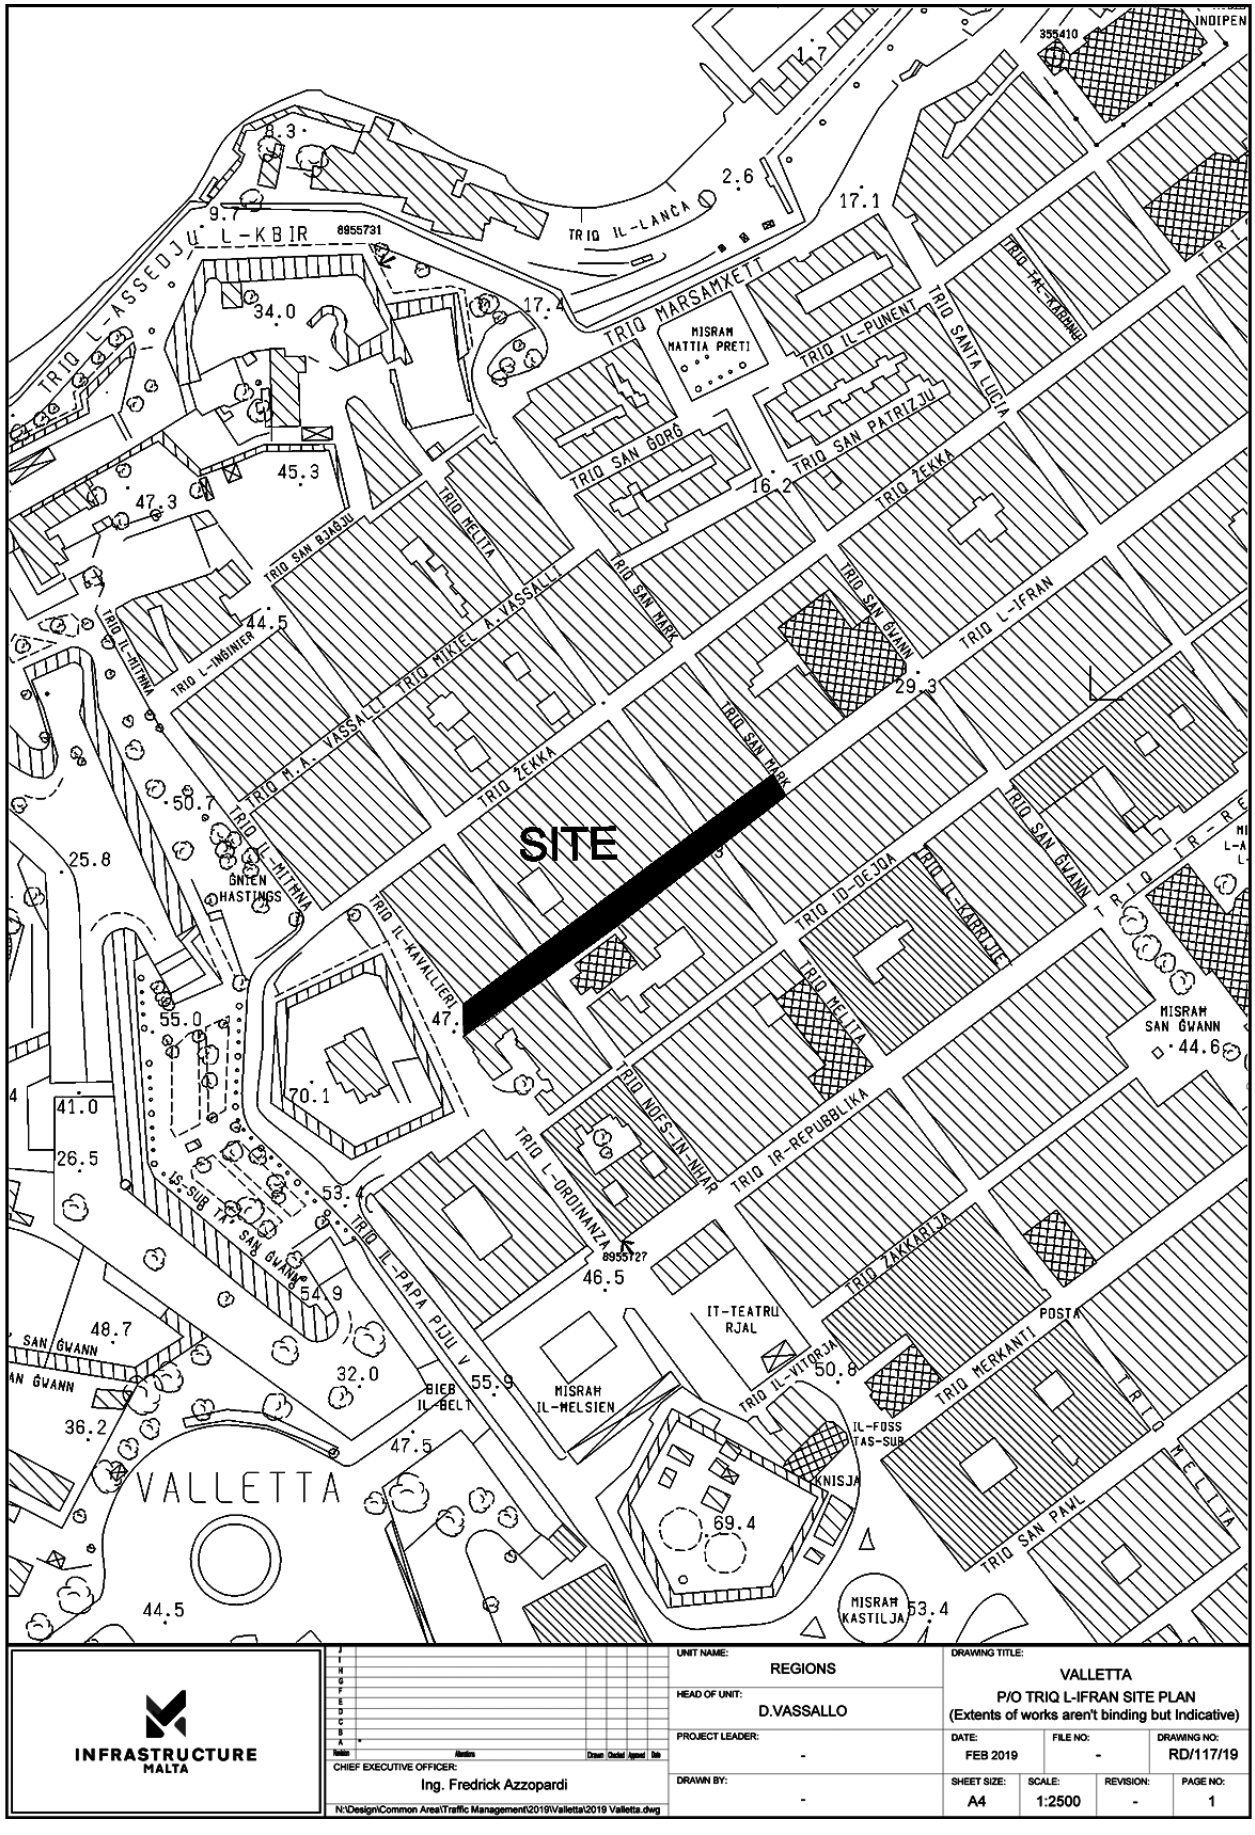

INFRASTRUCTURE MALTA

CHIEF EXECUTIVE OFFICER:
Ing. Fredrick Azzopardi

N:\Design\Common Area\Traffic Management\2019\Valletta\2019 Valletta.dwg

UNIT NAME:	REGIONS
HEAD OF UNIT:	D.VASSALLO
PROJECT LEADER:	-
DRAWN BY:	-

DRAWING TITLE:
VALLETTA
P/O TRIQ L-IFRAN SITE PLAN
(Extents of works aren't binding but Indicative)

DATE:	FILE NO:	DRAWING NO:
FEB 2019	-	RD/117/19

SHEET SIZE:	SCALE:	REVISION:	PAGE NO:
A4	1:2500	-	1