
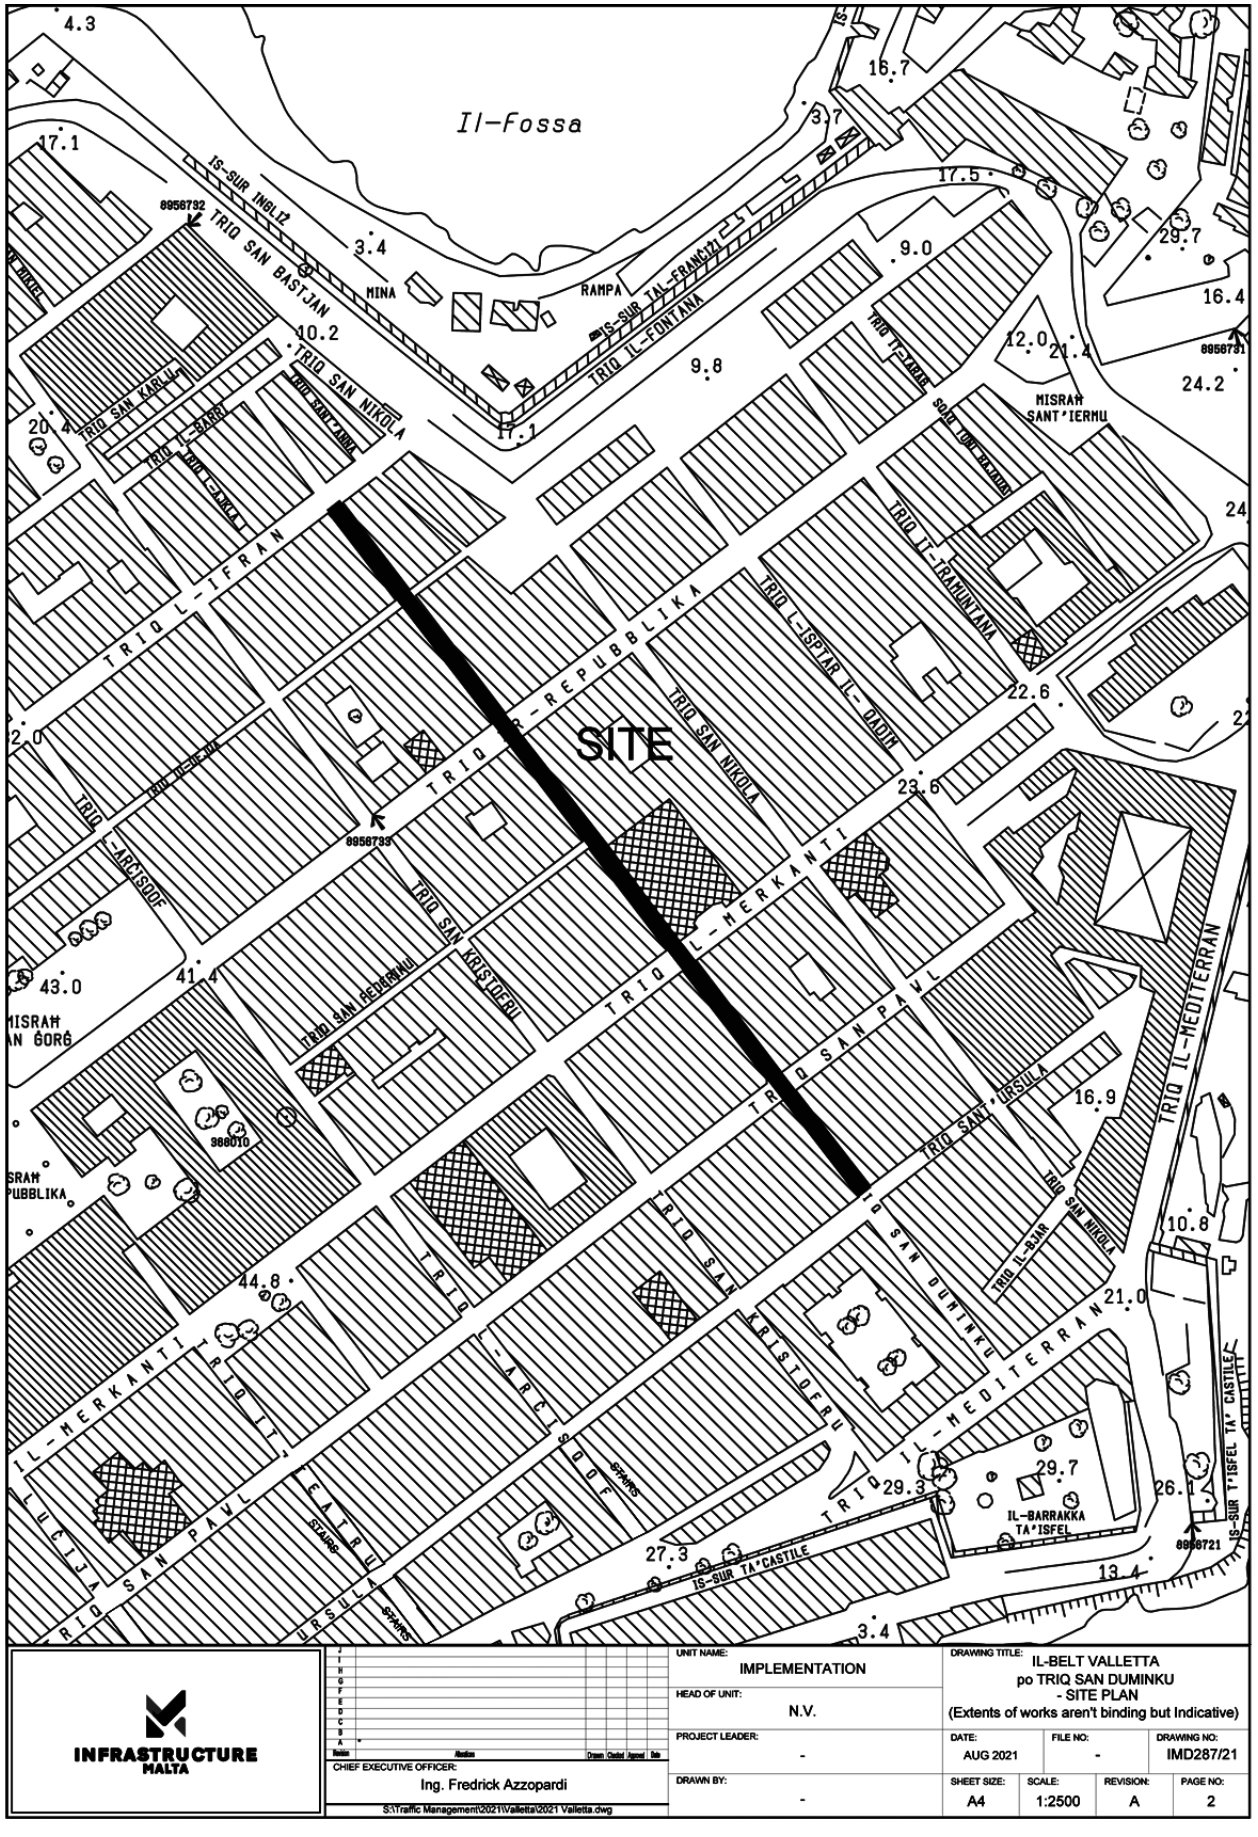


INFRASTRUCTURE MALTA

CHIEF EXECUTIVE OFFICER: Ing. Fredrick Azzopardi

S:\Traffic Management\2021\Valletta\2021 Valletta.dwg

UNIT NAME: IMPLEMENTATION	DRAWING TITLE: IL-BELT VALLETTA po TRIQ SAN DUMINKU - SITE PLAN (Extents of works aren't binding but Indicative)		
HEAD OF UNIT: N.V.			
PROJECT LEADER: -	DATE: AUG 2021	FILE NO: -	DRAWING NO: IMD287/21
DRAWN BY: -	SHEET SIZE: A4	SCALE: 1:2500	REVISION: A / PAGE NO: 2

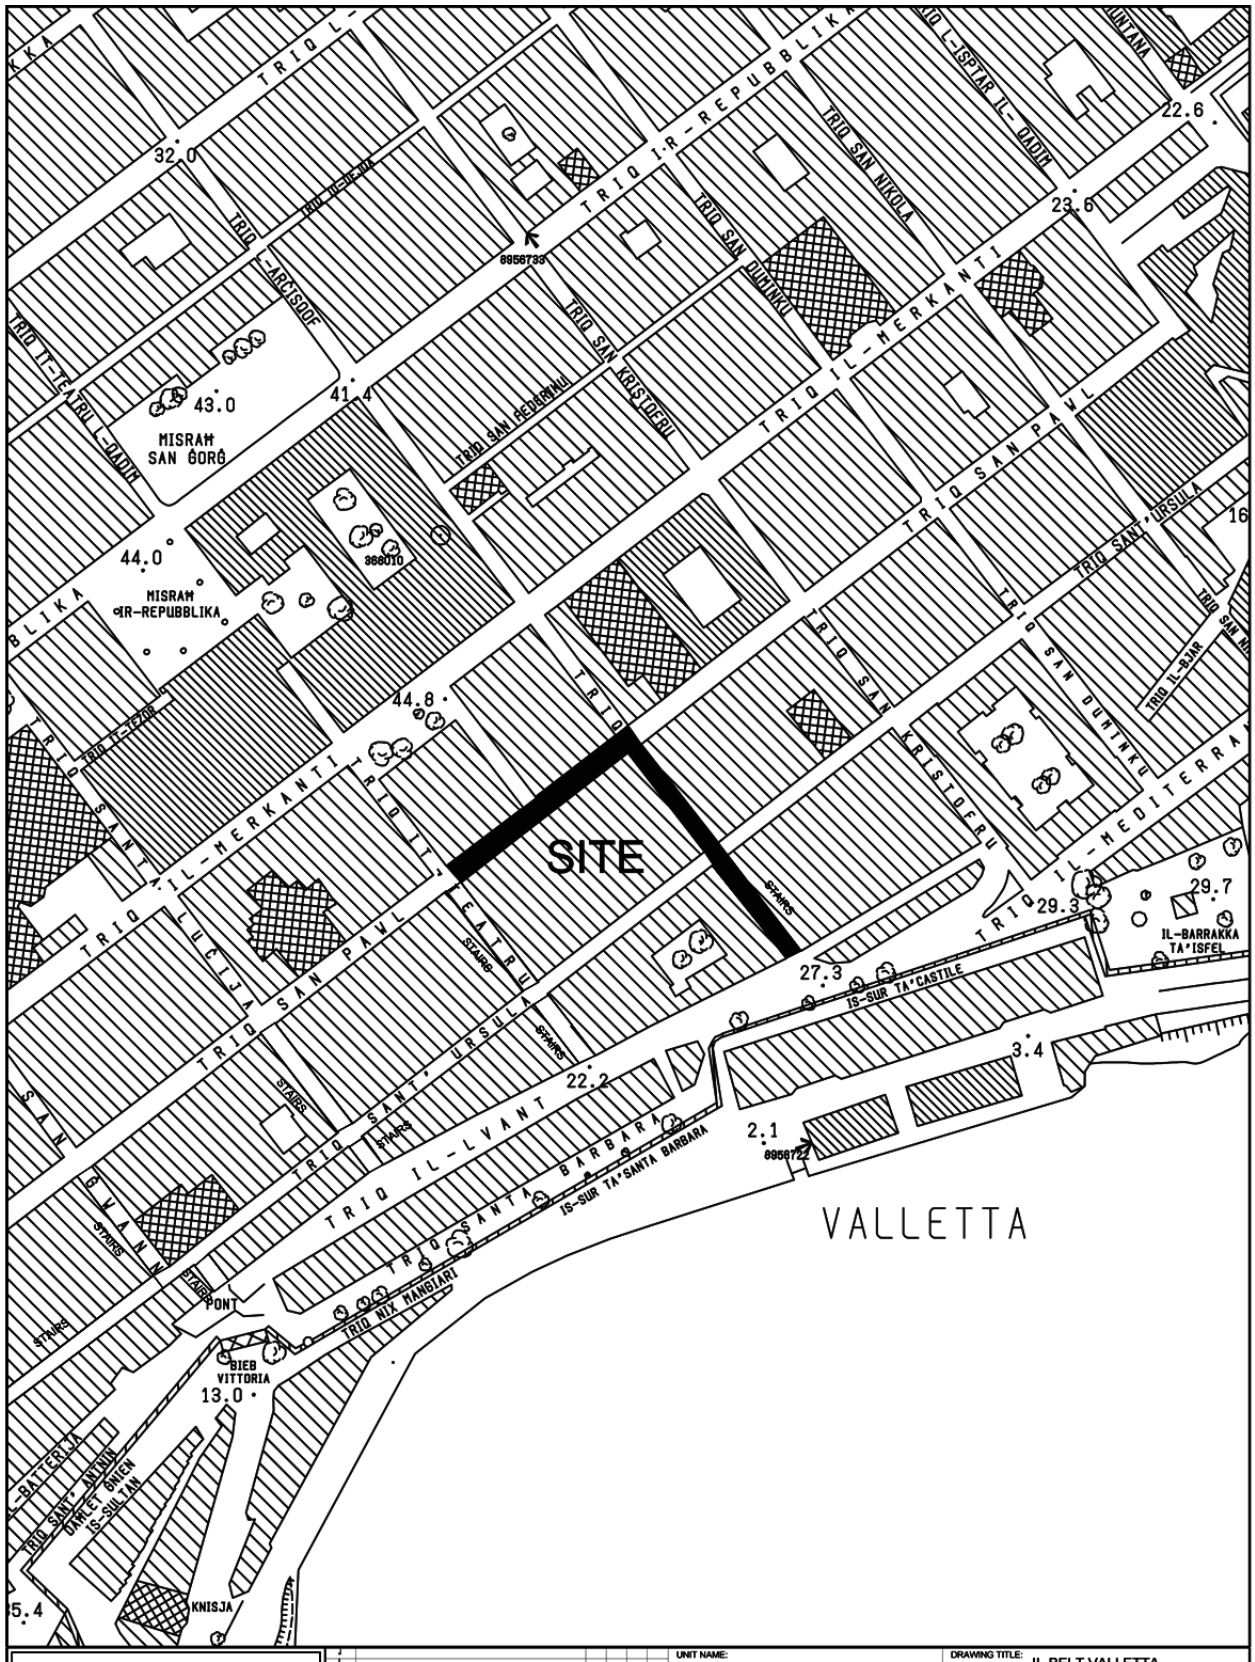

INFRASTRUCTURE MALTA

J					
I					
H					
G					
F					
E					
D					
C					
B					
A	*				
Revision	Revision	Drawn	Checked	Approved	Date

CHIEF EXECUTIVE OFFICER: Ing. Fredrick Azzopardi

S:\Traffic Management\2021\Valletta\2021 Valletta.dwg

UNIT NAME: IMPLEMENTATION

HEAD OF UNIT: N.V.


PROJECT LEADER: -

DRAWN BY: -


DRAWING TITLE: IL-BELT VALLETTA
po Triq San Pawl cw po Triq L-Arcisqof
- SITE PLAN
(Extents of works aren't binding but Indicative)

DATE:	FILE NO:	DRAWING NO:
AUG 2021	-	IMD286/21

SHEET SIZE:	SCALE:	REVISION:	PAGE NO:
A4	1:2500	A	1

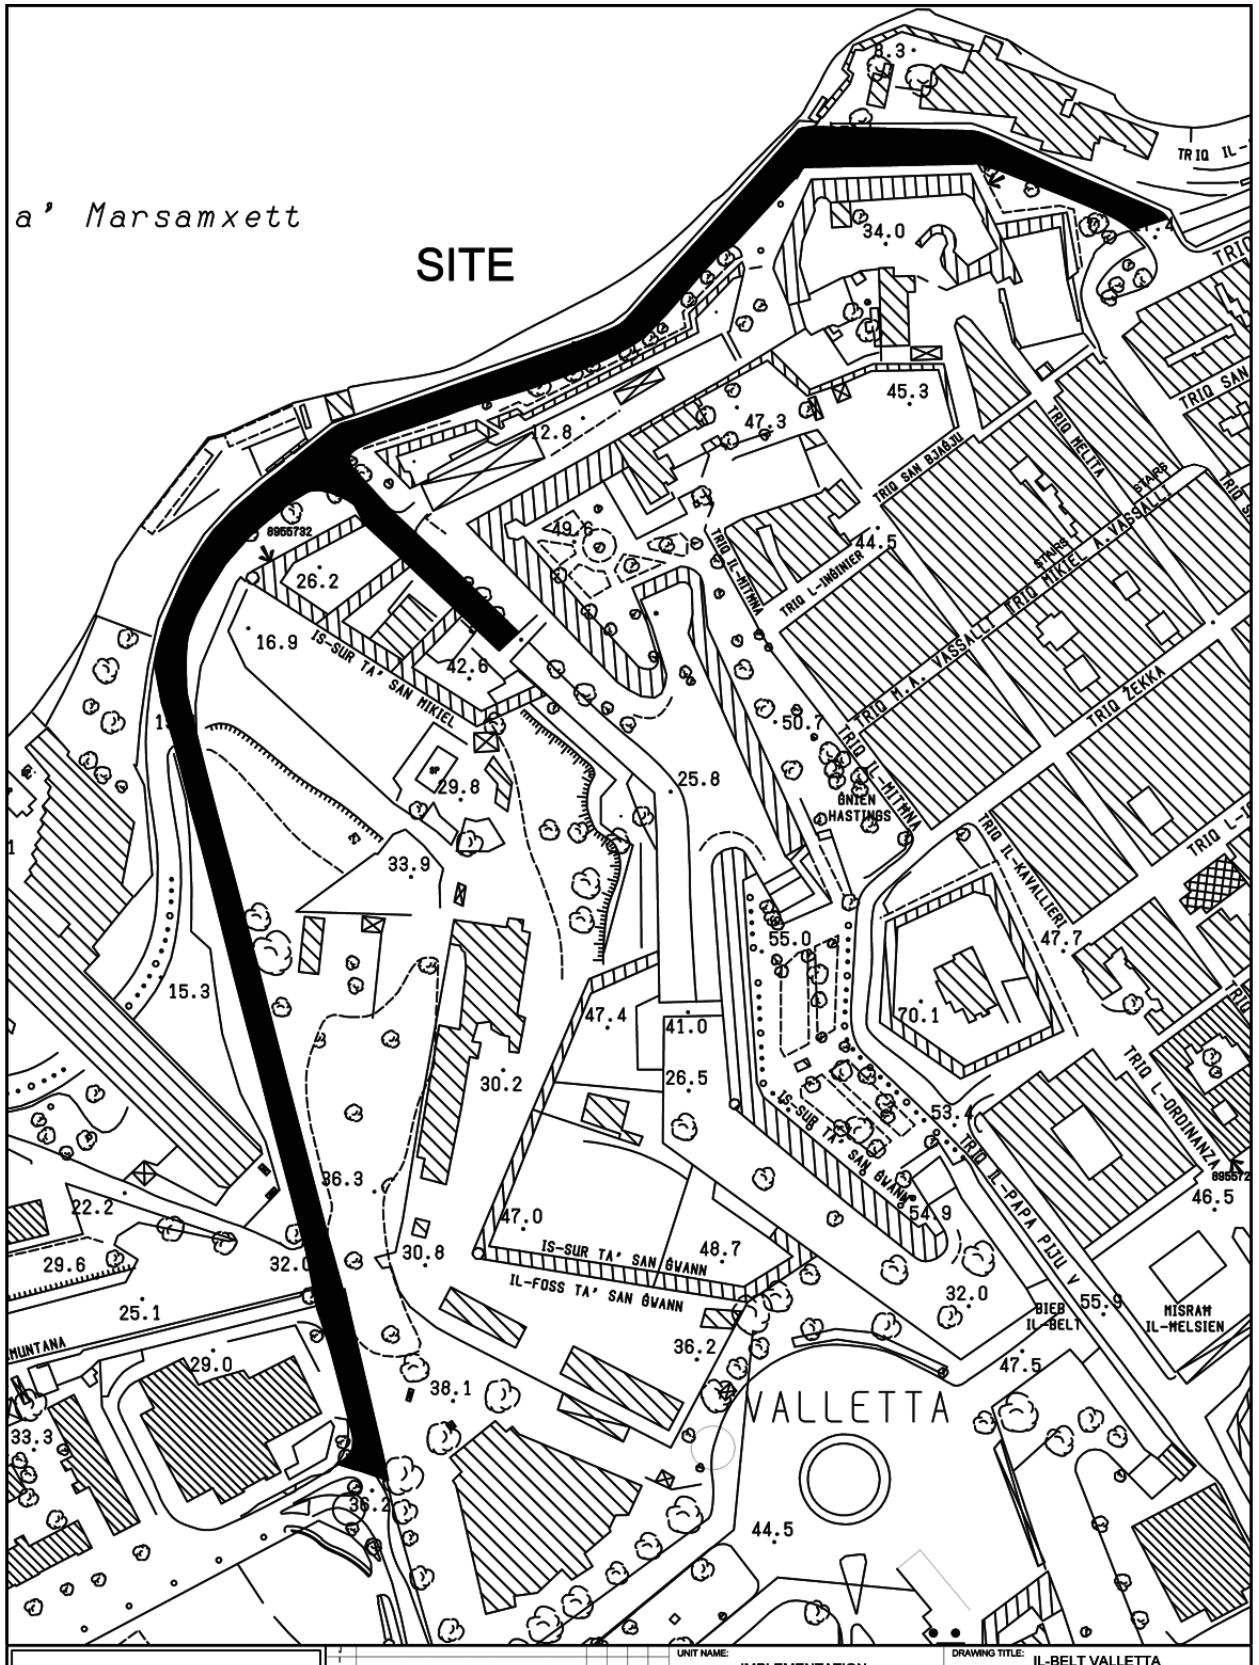

INFRASTRUCTURE MALTA		UNIT NAME: IMPLEMENTATION	DRAWING TITLE: IL-BELT VALLETTA TRIQ L-ASSEDJU L-KBIR - SITE PLAN (Extents of works aren't binding but Indicative)
		HEAD OF UNIT: N.V.	
CHIEF EXECUTIVE OFFICER: Ing. Fredrick Azzopardi		PROJECT LEADER: -	DATE: AUG 2021 / FILE NO: - / DRAWING NO: IMD302/21
S:\Traffic Management\2021\Valletta\2021 Valletta.dwg		DRAWN BY: -	SHEET SIZE: A4 / SCALE: 1:2500 / REVISION: A / PAGE NO: 3

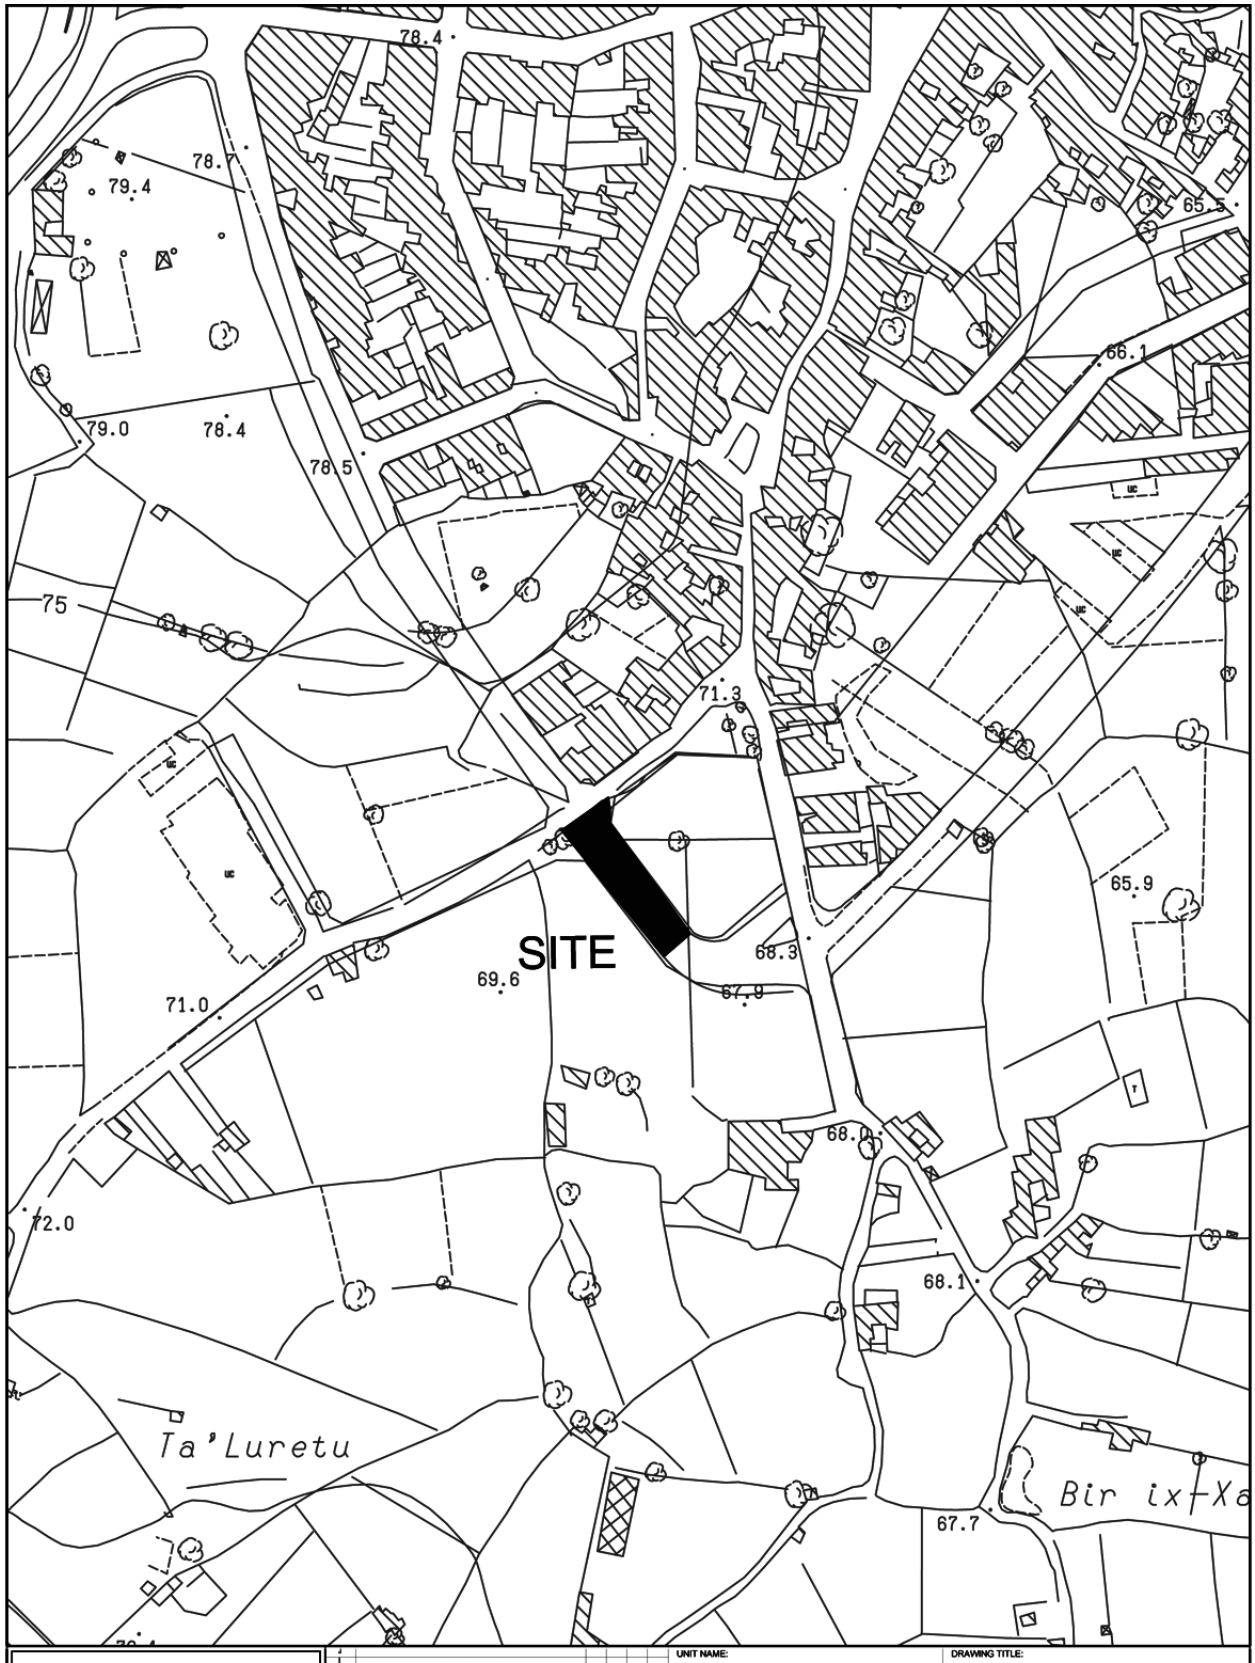

INFRASTRUCTURE MALTA

Revision	Alterations	Drawn	Checked	Approved	Date
J					
H					
G					
F					
E					
D					
C					
B					
A	*				

CHIEF EXECUTIVE OFFICER:
Ing. Fredrick Azzopardi

N:\Design\Common Area\Traffic Management\2019\Gudja.dwg

UNIT NAME: REGIONS

HEAD OF UNIT: D.VASSALLO

PROJECT LEADER: -


DRAWN BY: M.B.

DRAWING TITLE: GUDJA

P/O TRIQ HAL RESQUN SITE PLAN
(Extents of Works are not binding but indicative)

DATE:	FILE NO:	DRAWING NO:
APRIL 2019	-	RD239/19

SHEET SIZE:	SCALE:	REVISION:	PAGE NO:
A4	1:2500	A	5

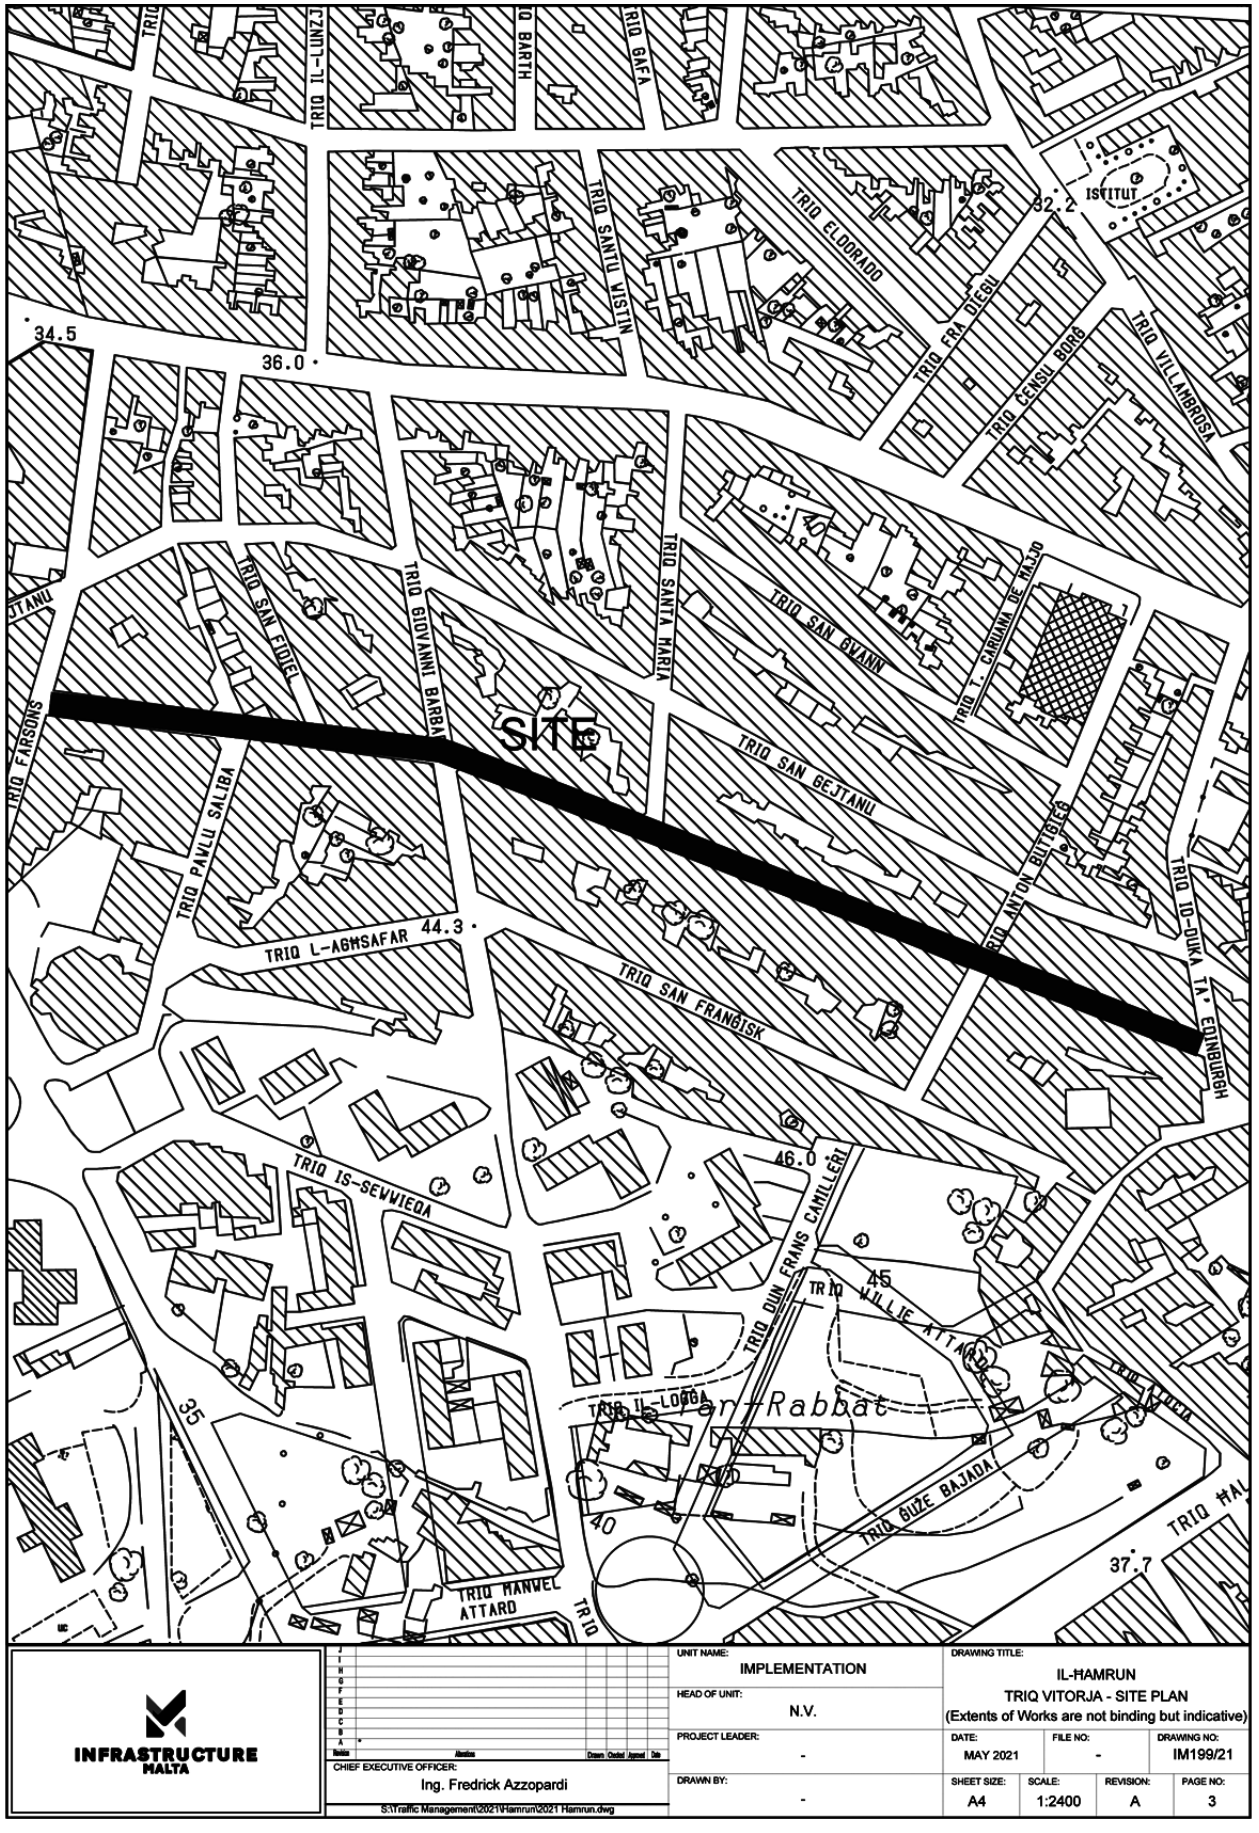

INFRASTRUCTURE MALTA

Revision	Alterations	Drawn	Checked	Approved	Date

CHIEF EXECUTIVE OFFICER: Ing. Fredrick Azzopardi

S:\Traffic Management\2021\Hamrun\2021 Hamrun.dwg

UNIT NAME: IMPLEMENTATION	DRAWING TITLE: IL-ĦAMRUN TRIQ VITORJA - SITE PLAN (Extents of Works are not binding but indicative)			
HEAD OF UNIT: N.V.				
PROJECT LEADER: -	DATE: MAY 2021	FILE NO: -	DRAWING NO: IM199/21	
DRAWN BY: -	SHEET SIZE: A4	SCALE: 1:2400	REVISION: A	PAGE NO: 3





INFRASTRUCTURE MALTA

UNIT NAME: IMPLEMENTATION		DRAWING TITLE: IS-SWIEQI po Triq il-Markiz - SITE PLAN (Extents of works aren't binding but Indicative)	
HEAD OF UNIT: N.V.			
PROJECT LEADER: -		DATE: AUG 2021	FILE NO: -
			DRAWING NO: IMD279/21
DRAWN BY: -		SHEET SIZE: A4	SCALE: 1:2500
		REVISION: A	PAGE NO: 3

CHIEF EXECUTIVE OFFICER: Ing. Fredrick Azzopardi

S:\Traffic Management\2021\Swieqi\2021 Swieqi.dwg

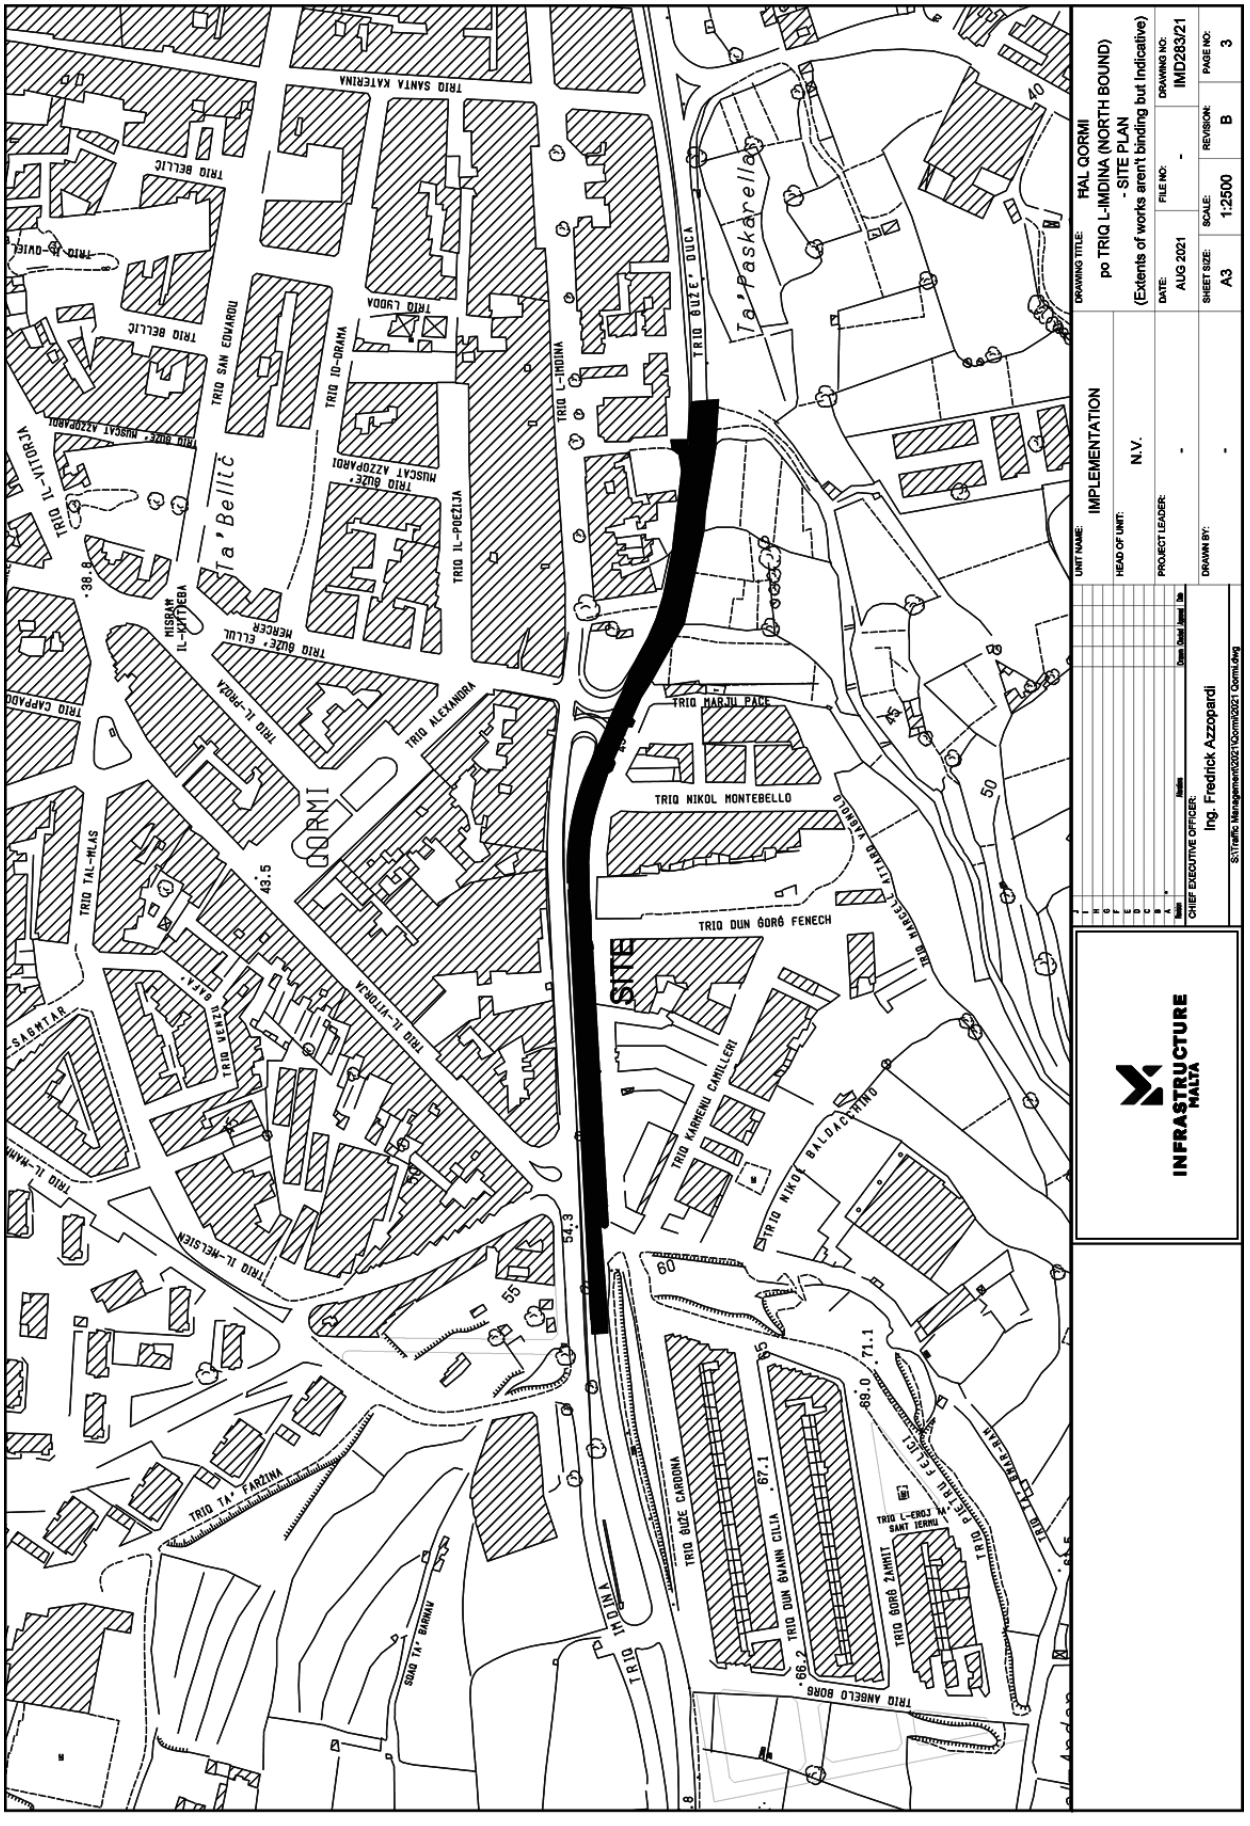
INFRASTRUCTURE MALTA
UNIT NAME: IMPLEMENTATION
HEAD OF UNIT: N.V.
PROJECT LEADER: -
CHIEF EXECUTIVE OFFICER: Ing. Fredrick Azzopardi
DRAWN BY: -
S:\Traffic Management\2021\Qormi\2021 Qormi.dwg
DRAWING TITLE: HAL QORMI
po TRIQ L-IMDINA (NORTH BOUND)
- SITE PLAN
(Extents of works aren't binding but Indicative)
DATE: AUG 2021
FILE NO: -
DRAWING NO: IMD283/21
SHEET SIZE: A3
SCALE: 1:2500
REVISION: B
PAGE NO: 3
SITE
TRIQ L-IMDINA
TRIQ BUŻE' BUCA
Ta' Paskarella
TRIQ MARJU PACE
TRIQ NIKOL MONTEBELLO
TRIQ DUN ĠORĠ FENECH
TRIQ KARMNU CAMILLERI
TRIQ NIKOL BALDACCHINO
TRIQ BUŻE CARDONA
TRIQ DUN ĠWANN CILIA
TRIQ ĠORĠ ŻAMMIT
TRIQ ANĠELO BORG
TRIQ TA' FARZINA
TRIQ IL-MELSIEK
TRIQ IL-VITTORJA
TRIQ TAL-MLAS
TRIQ IL-PJAZZA
TRIQ ALEKSANDRA
TRIQ IL-PUĊIJA
TRIQ ID-DRAMA
TRIQ SAN EDWARDU
TRIQ SANTA KATERINA
TRIQ BELLIĊ
Ta' Bellic
QORMI
43.5
38.8
54.3
66.2
67.1
69.0
71.1

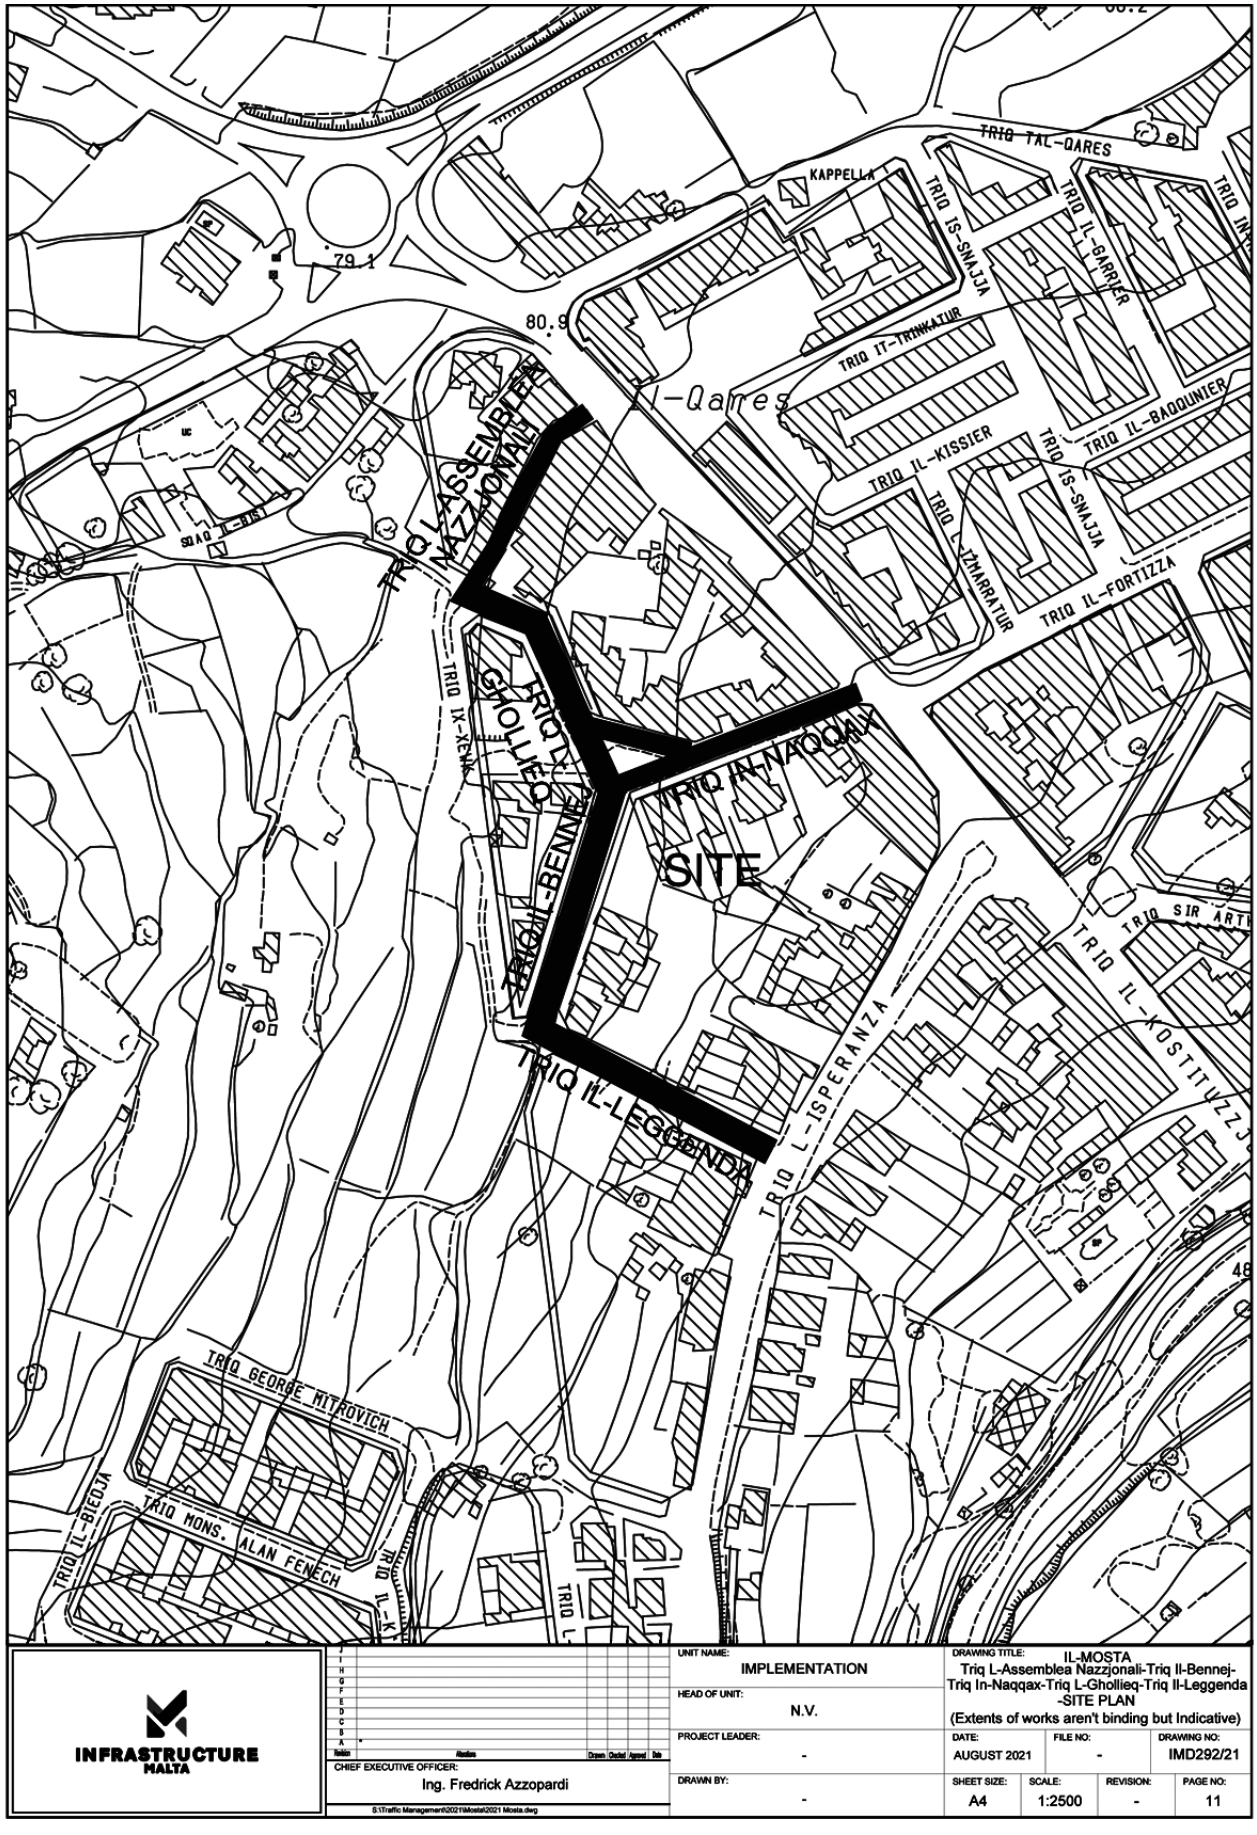


INFRASTRUCTURE MALTA

CHIEF EXECUTIVE OFFICER:
Ing. Fredrick Azzopardi

S:\Traffic Management\2021\Mosta\2021 Mosta.dwg

UNIT NAME: IMPLEMENTATION			DRAWING TITLE: IL-MOSTA Triq L-Assemblea Nazzjonali-Triq Il-Bennej-Triq In-Naqqax-Triq L-Gholieq-Triq Il-Leggenda -SITE PLAN (Extents of works aren't binding but Indicative)		
HEAD OF UNIT: N.V.					
PROJECT LEADER: -	DATE: AUGUST 2021	FILE NO: -	DRAWING NO: IMD292/21		
DRAWN BY: -	SHEET SIZE: A4	SCALE: 1:2500	REVISION: -	PAGE NO: 11	

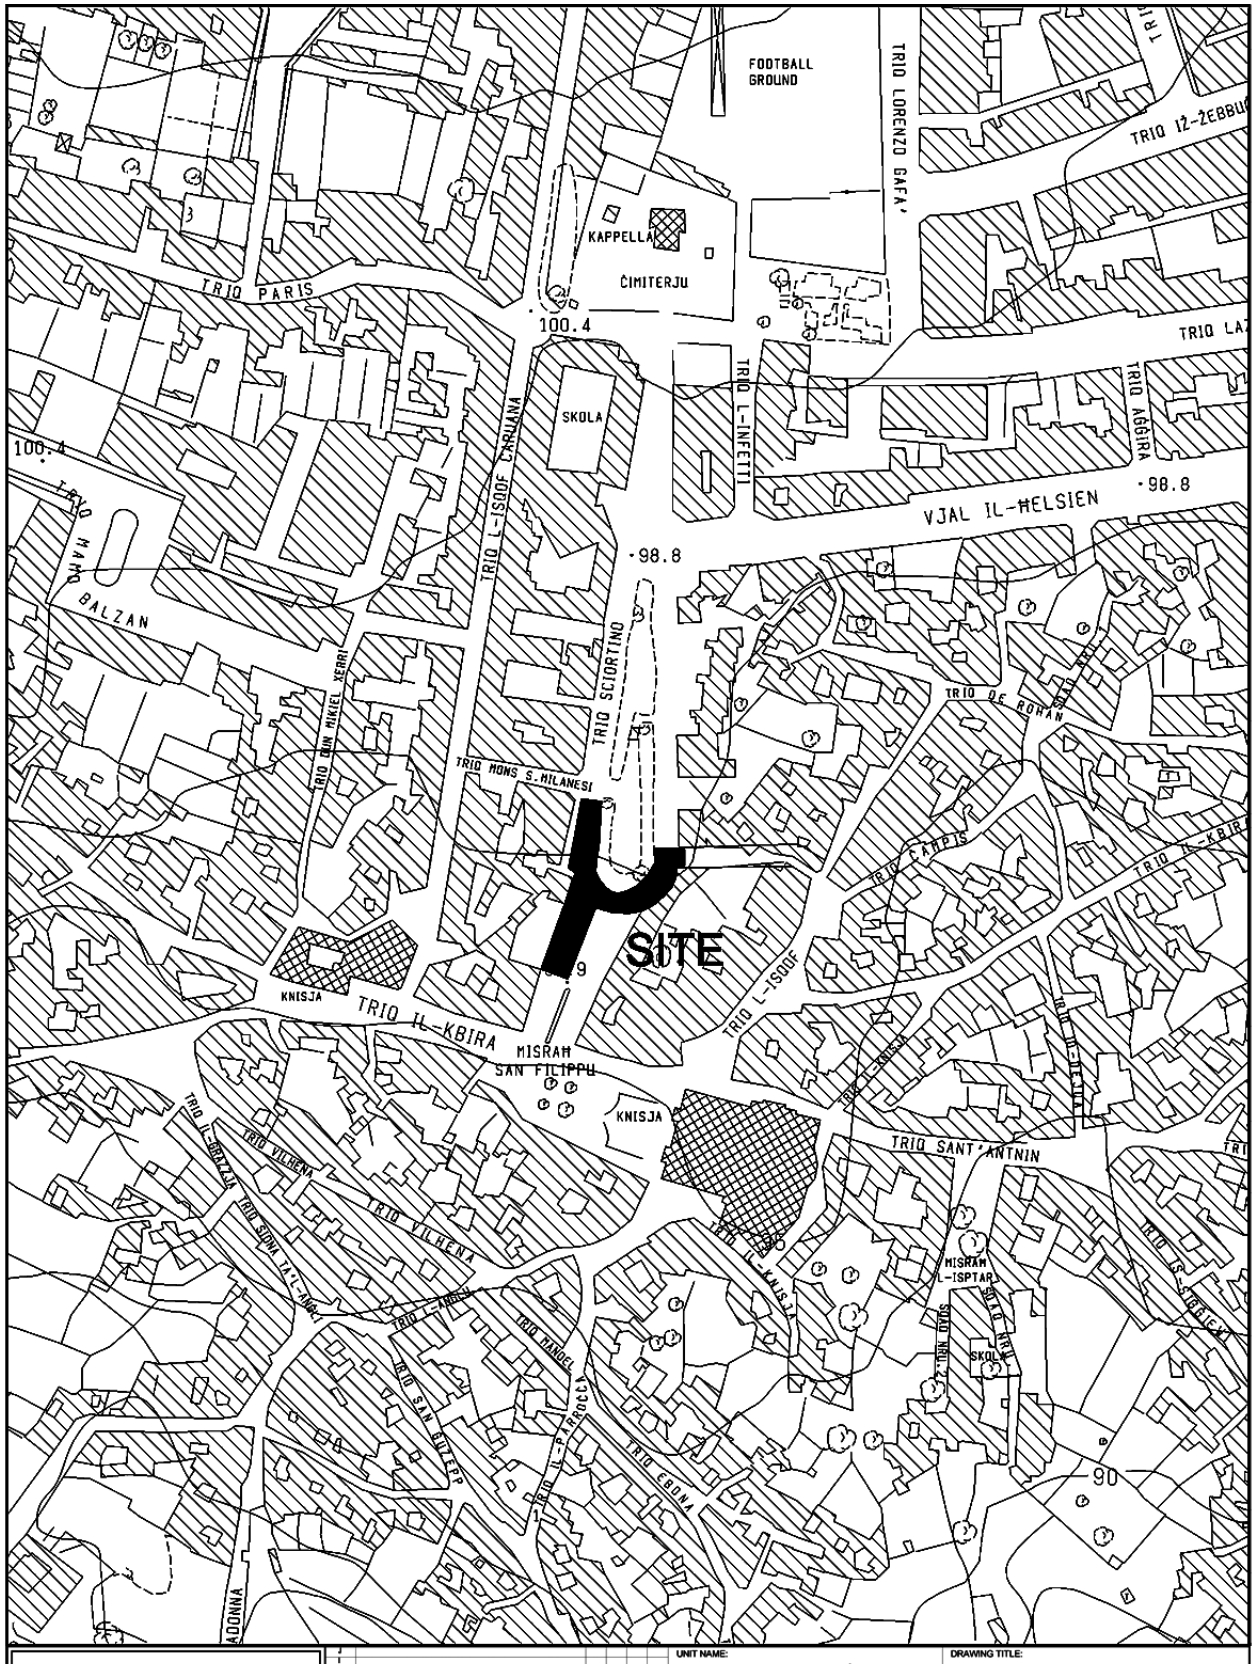


INFRASTRUCTURE MALTA

CHIEF EXECUTIVE OFFICER: Ing. Fredrick Azzopardi

S:\Traffic Management\2021\Zebbug\2021 Zebbug.dwg

UNIT NAME: IMPLEMENTATION	DRAWING TITLE: ĦAŻ-ŻEBBUĠ po TRIQ SCIORTINO- SITE PLAN (Extents of works aren't binding but Indicative)
HEAD OF UNIT: N.V.	
PROJECT LEADER: -	DATE: JULY 2021 / FILE NO: - / DRAWING NO: IM265/21
DRAWN BY: -	SHEET SIZE: A4 / SCALE: 1:2500 / REVISION: A / PAGE NO: 8

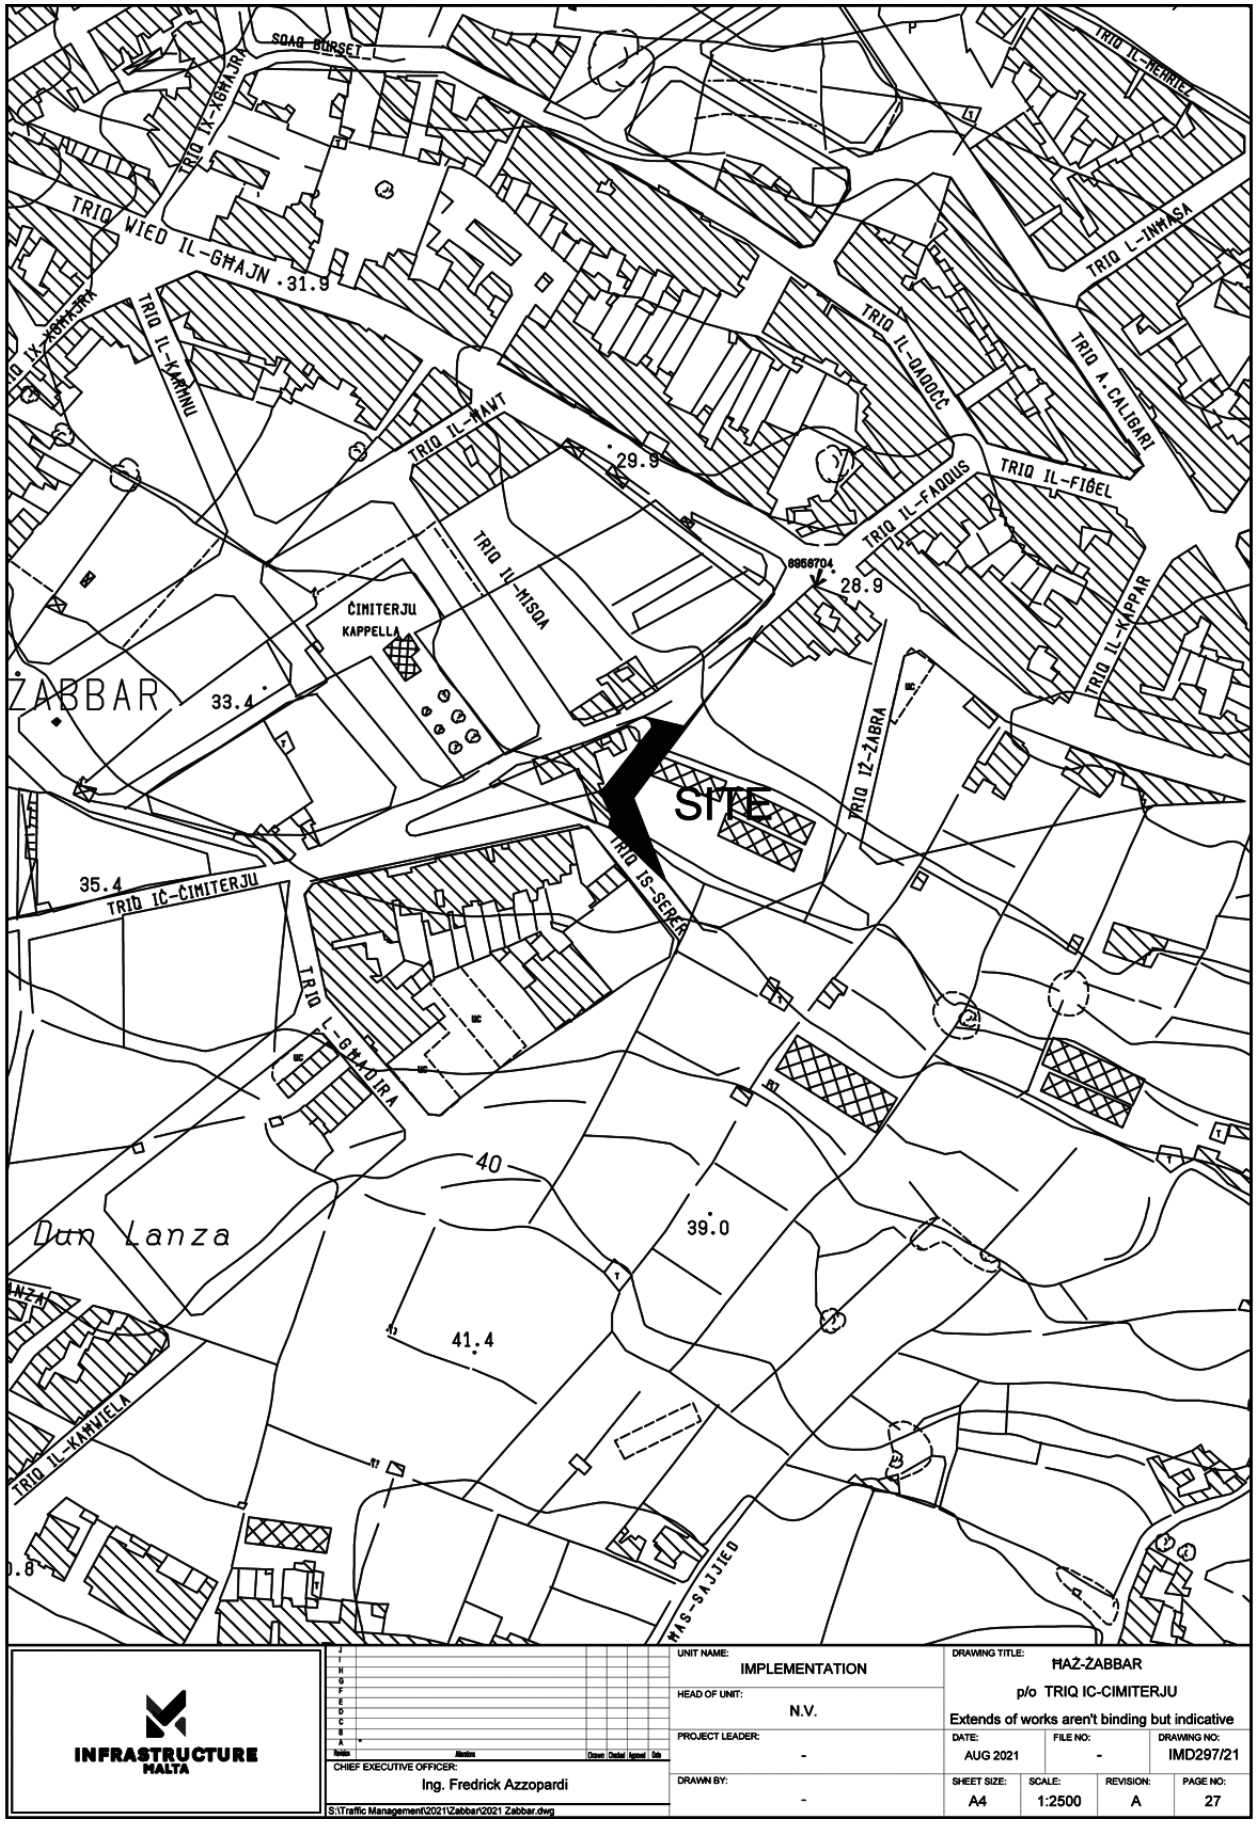



INFRASTRUCTURE MALTA

UNIT NAME: IMPLEMENTATION			DRAWING TITLE: ĦAŻ-ŻABBAR p/o TRIQ IC-CIMITERJU Extends of works aren't binding but indicative		
HEAD OF UNIT: N.V.					
PROJECT LEADER: -			DATE: AUG 2021	FILE NO: -	DRAWING NO: IMD297/21
DRAWN BY: -			SHEET SIZE: A4	SCALE: 1:2500	REVISION: A	PAGE NO: 27

CHIEF EXECUTIVE OFFICER: Ing. Fredrick Azzopardi

S:\Traffic Management\2021\Zabbar\2021 Zabbar.dwg

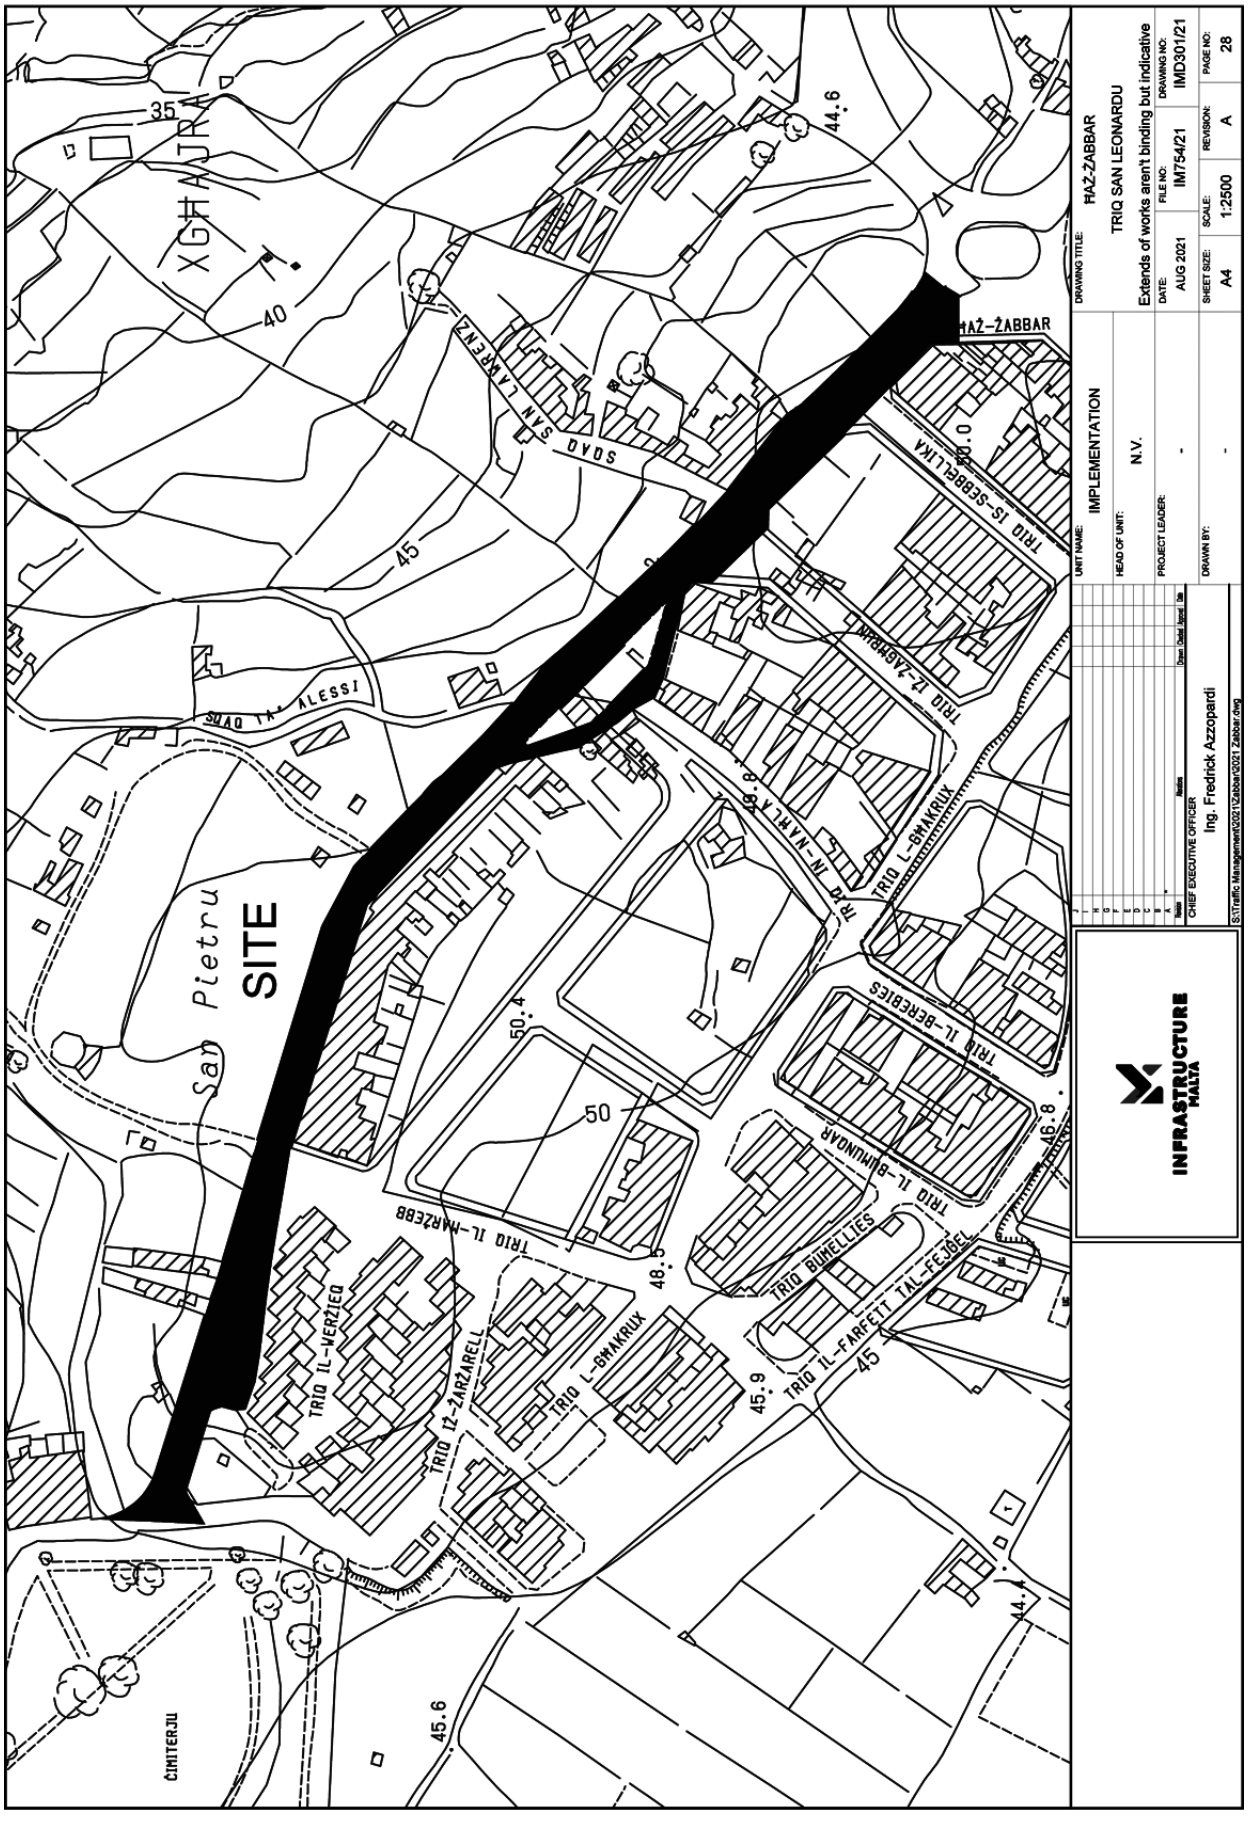
SITE
San Pietru
TRIQ IL-MARŻEBB
TRIQ IL-VERŻIEĦ
TRIQ IŻ-ŻARŻARELL
TRIQ L-GĦAKRUX
TRIQ BUMELLIEĦ
TRIQ IL-FARFETT TAL-FEJGEL
TRIQ IL-BUMUNAR
TRIQ IL-BERGELIES
TRIQ IN-NAXRA
TRIQ IŻ-ŻAGĦRIEN
TRIQ IS-SEBBEĊLIKA
SQAQ TAL-ALESSI
SQAQ SAN LAWRENZ
ĦAŻ-ŻABBAR
ĊIMITERJU
XGĦAJRA
35
40
45
50
44.6
45.6
46.8
48.5
45.9
50.4
INFRASTRUCTURE MALTA
UNIT NAME: IMPLEMENTATION
HEAD OF UNIT: N.V.
PROJECT LEADER: -
DRAWN BY: -
CHIEF EXECUTIVE OFFICER Ing. Fredrick Azzopardi
S:\Traffic Management\2021\Zabbar\2021 Zabbar.dwg
DRAWING TITLE: ĦAŻ-ŻABBAR
TRIQ SAN LEONARDU
Extends of works aren't binding but indicative
DATE: AUG 2021
FILE NO: IM754/21
DRAWING NO: IMD301/21
SHEET SIZE: A4
SCALE: 1:2500
REVISION: A
PAGE NO: 28

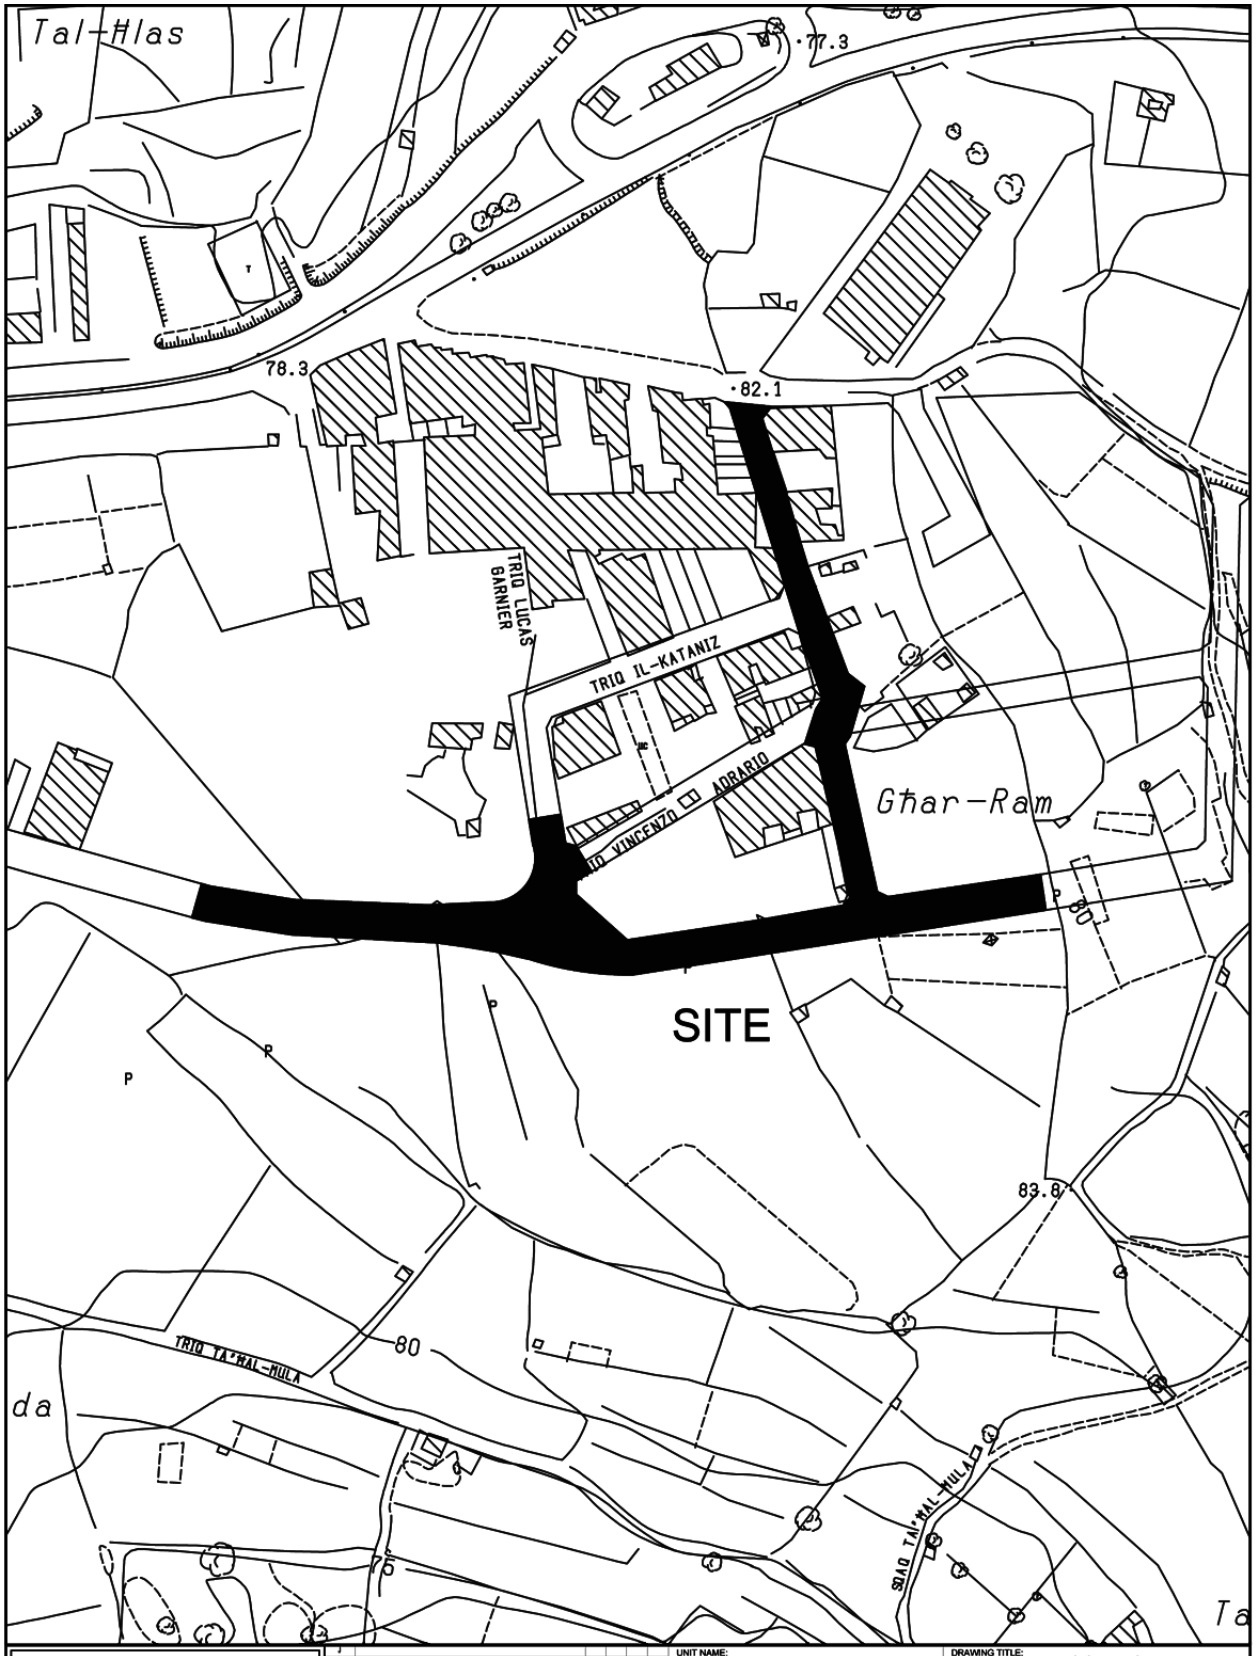

INFRASTRUCTURE MALTA

CHIEF EXECUTIVE OFFICER: Ing. Fredrick Azzopardi

S:\Traffic Management\2021\Zebbug\2021 Zebbug.dwg

UNIT NAME: IMPLEMENTATION

HEAD OF UNIT: N.V.


PROJECT LEADER: -

DRAWN BY: -

DRAWING TITLE: ĦAŻ-ŻEBBUĠ po TRIQ LURET CUTAJAR & TRIQ A.MELILLI - SITE PLAN (Extents of works aren't binding but Indicative)

DATE:	FILE NO:	DRAWING NO:
AUG 2021	-	IMD300/21

SHEET SIZE:	SCALE:	REVISION:	PAGE NO:
A4	1:2500	B	10

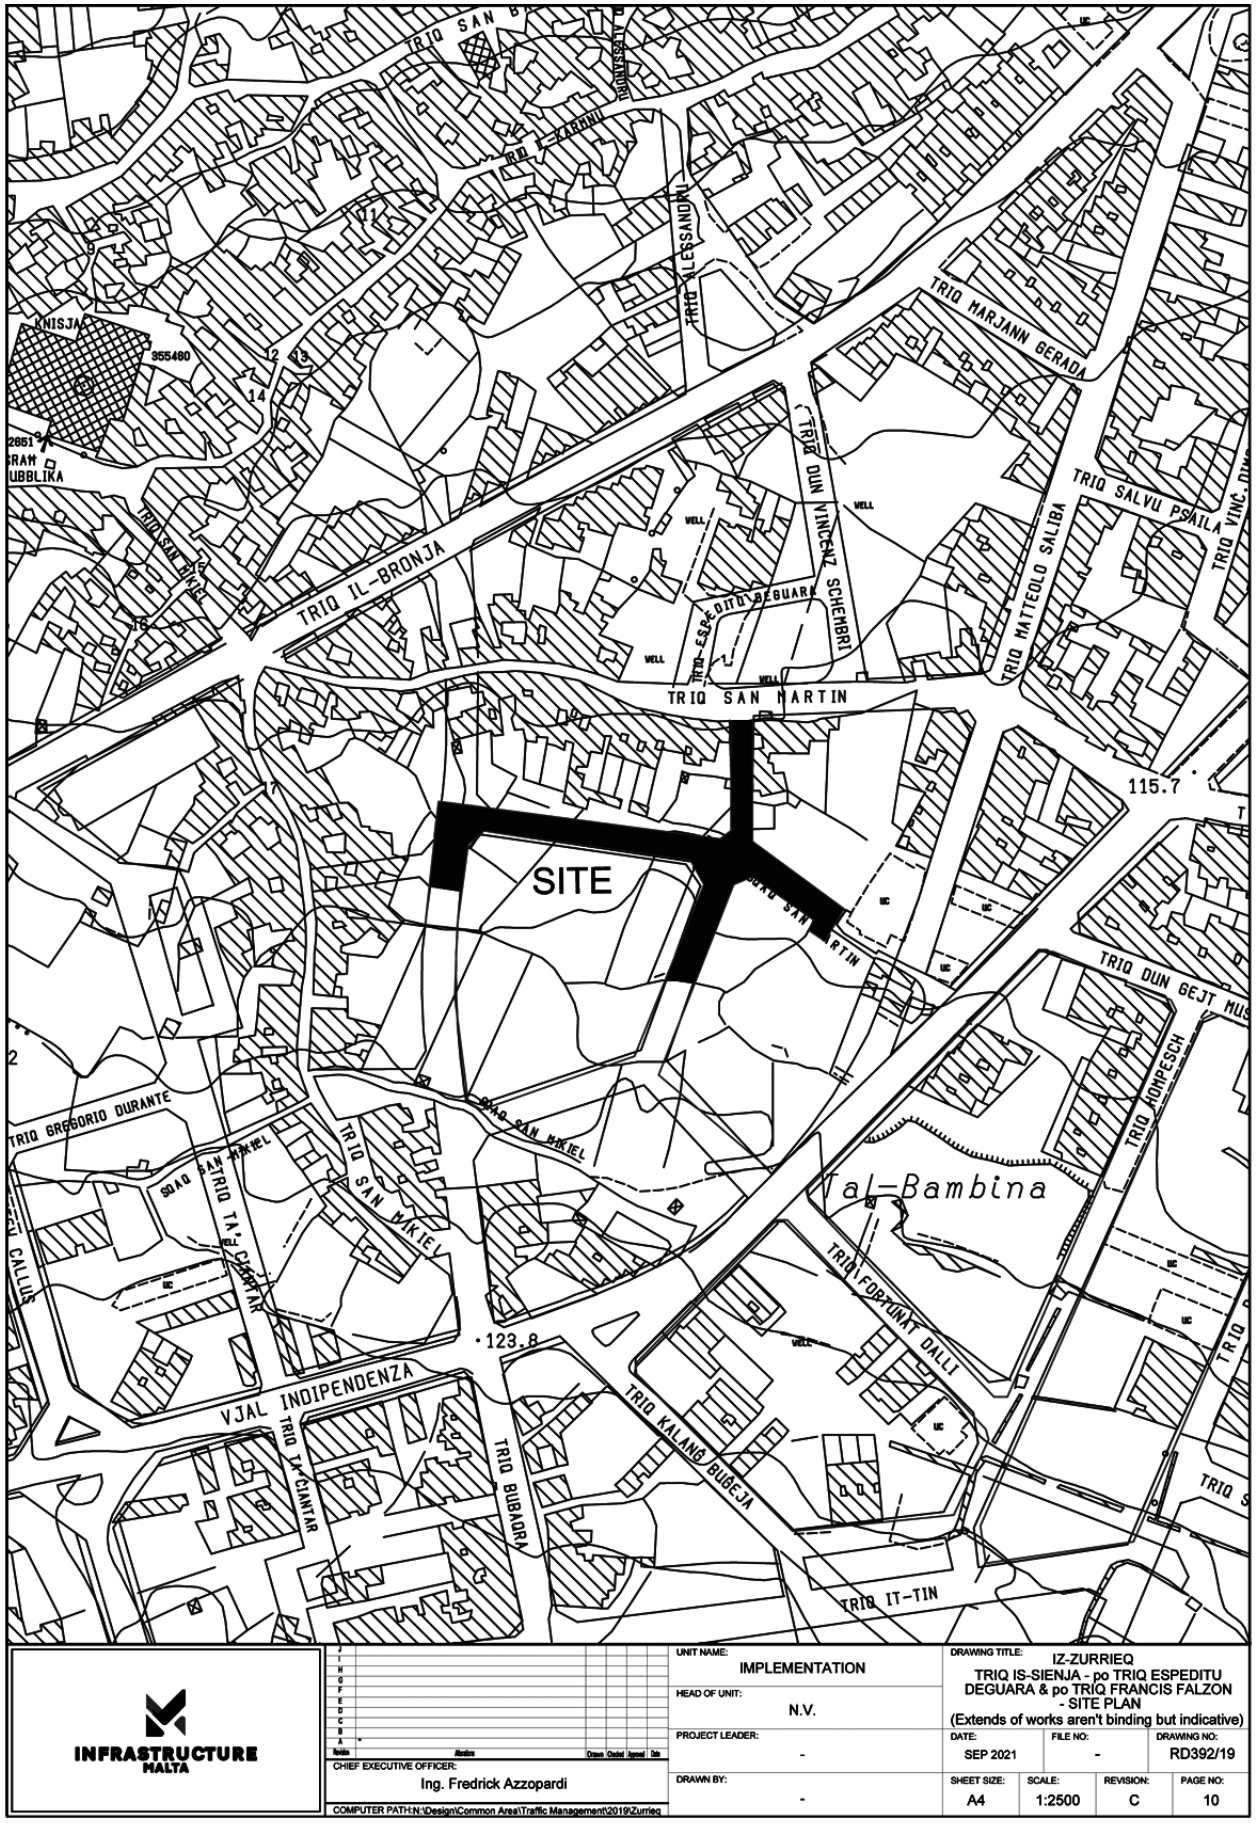
TRIQ SAN
TRIQ KARMNU
TRIQ ALESSANDRI
TRIQ HARJANN GERADA
KNISJA
355460
TRIQ IL-BRONJA
TRIQ DUN VINCENZ SCHEMBRI
TRIQ ESPEDITU DEGUARA
TRIQ SALVU PSAILA
TRIQ MATTEOLO SALIBA
TRIQ SAN MARTIN
SITE
115.7
TRIQ DUN GEJT MUS
TRIQ GREGORIO DURANTE
SQAQ SAN MIKIEL
TRIQ SAN MIKIEL
TRIQ TA' CIANTAR
TRIQ HOMPESCH
Val-Bambina
TRIQ FORTUNAT DALLI
123.8
VJAL INDIPENDENZA
TRIQ KALANG BUBEJA
TRIQ BUBAQRA
TRIQ IT-TIN
INFRASTRUCTURE MALTA
CHIEF EXECUTIVE OFFICER:
Ing. Fredrick Azzopardi
UNIT NAME:
IMPLEMENTATION
HEAD OF UNIT:
N.V.
PROJECT LEADER:
-
DRAWN BY:
-
DRAWING TITLE:
IZ-ZURRIEQ
TRIQ IS-SIENJA - po TRIQ ESPEDITU DEGUARA & po TRIQ FRANCIS FALZON
- SITE PLAN
(Extends of works aren't binding but indicative)
DATE: SEP 2021
FILE NO: -
DRAWING NO: RD392/19
SHEET SIZE: A4
SCALE: 1:2500
REVISION: C
PAGE NO: 10
COMPUTER PATH:N:\Design\Common Area\Traffic Management\2019\Zurrieq