


INFRASTRUCTURE MALTA

CHIEF EXECUTIVE OFFICER: Ing. Fredrick Azzopardi

Comp. Path : S:\Traffic Management\2020\Mosta\2020 Mosta.dwg

UNIT NAME:	IMPLEMENTATION
HEAD OF UNIT:	L.D.
PROJECT LEADER:	-
DRAWN BY:	-
DRAWING TITLE:	IL-MOSTA TRIQ IR-RUMANI - SITE PLAN (Extents of works aren't binding but Indicative)
DATE:	OCT 2020
FILE NO:	-
DRAWING NO:	IM218/20/
SHEET SIZE:	A4
SCALE:	1:2500
REVISION:	-
PAGE NO:	13

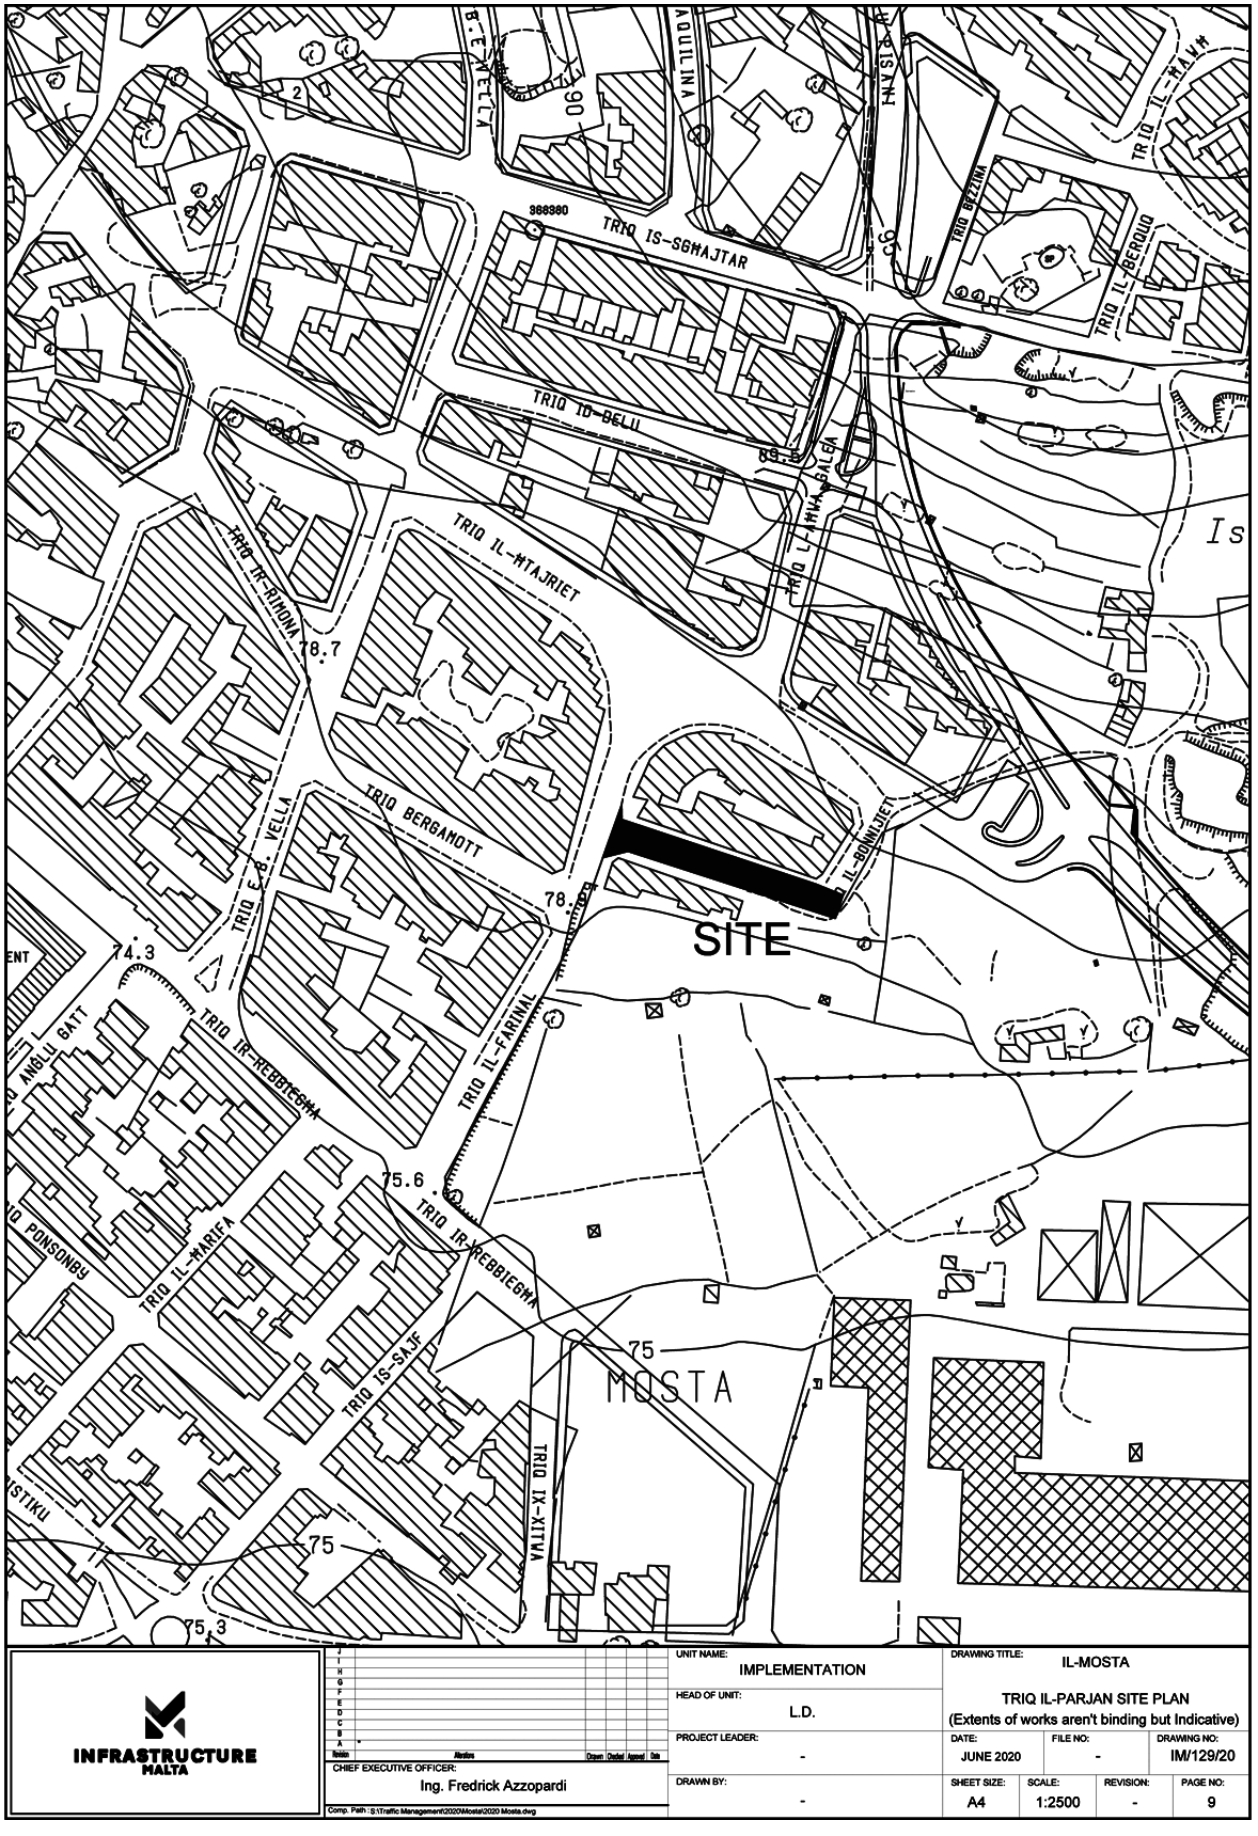


INFRASTRUCTURE MALTA

UNIT NAME: IMPLEMENTATION			DRAWING TITLE: IL-MOSTA TRIQ IL-PARJAN SITE PLAN (Extents of works aren't binding but Indicative)	
HEAD OF UNIT: L.D.				
PROJECT LEADER: -	DATE: JUNE 2020	FILE NO: -		DRAWING NO: IM/129/20
DRAWN BY: -	SHEET SIZE: A4	SCALE: 1:2500	REVISION: -	PAGE NO: 9


CHIEF EXECUTIVE OFFICER: Ing. Fredrick Azzopardi

Comp. Path : S:\Traffic Management\2020\Mosta\2020 Mosta.dwg

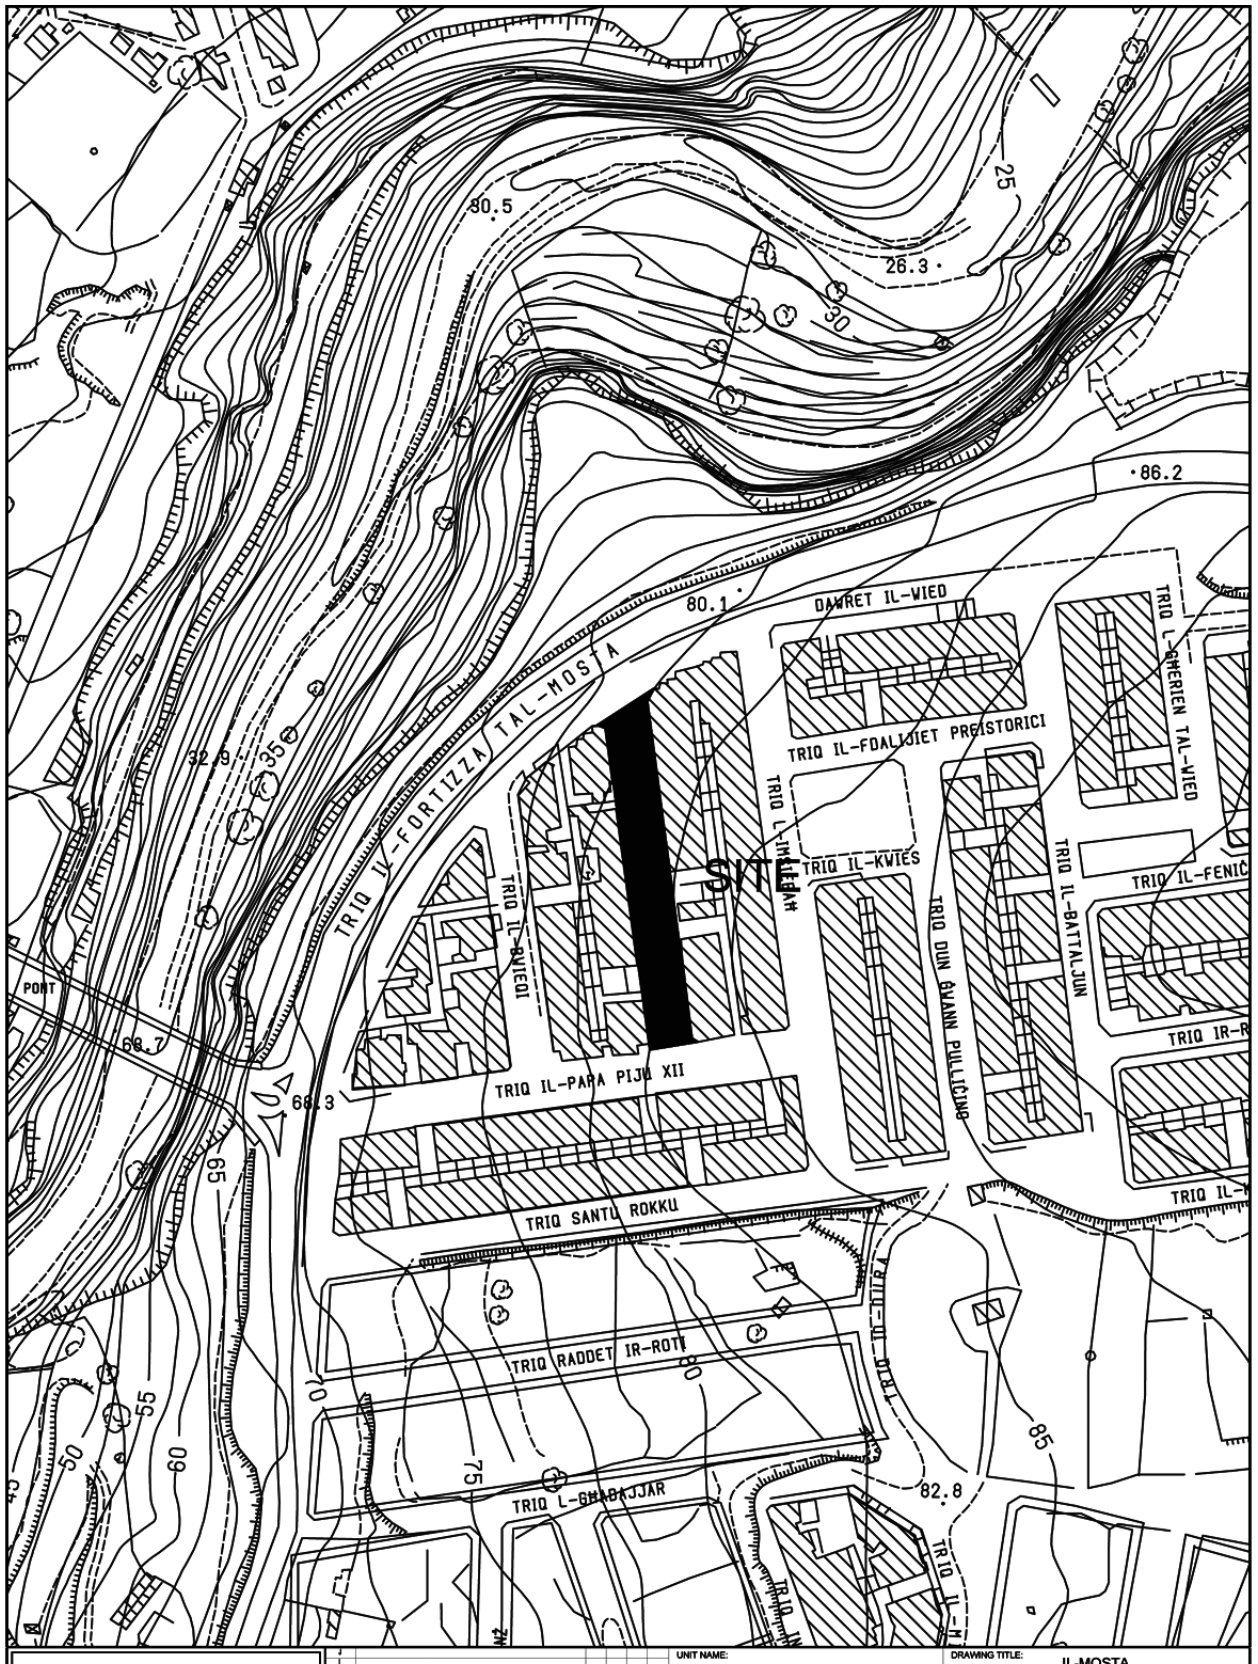

INFRASTRUCTURE MALTA

CHIEF EXECUTIVE OFFICER:	Ing. Fredrick Azzopardi
Comp. Path:	S:\Traffic Management\2020\Mosta\2020-Mosta.dwg
UNIT NAME:	IMPLEMENTATION
HEAD OF UNIT:	L.D.
PROJECT LEADER:	-
DRAWN BY:	-
DRAWING TITLE:	IL-MOSTA TRIQ IL-FUHHAR - SITE PLAN (Extents of works aren't binding but Indicative)
DATE:	OCT 2020
FILE NO:	-
DRAWING NO:	IM217/20
SHEET SIZE:	A4
SCALE:	1:2500
REVISION:	-
PAGE NO:	12

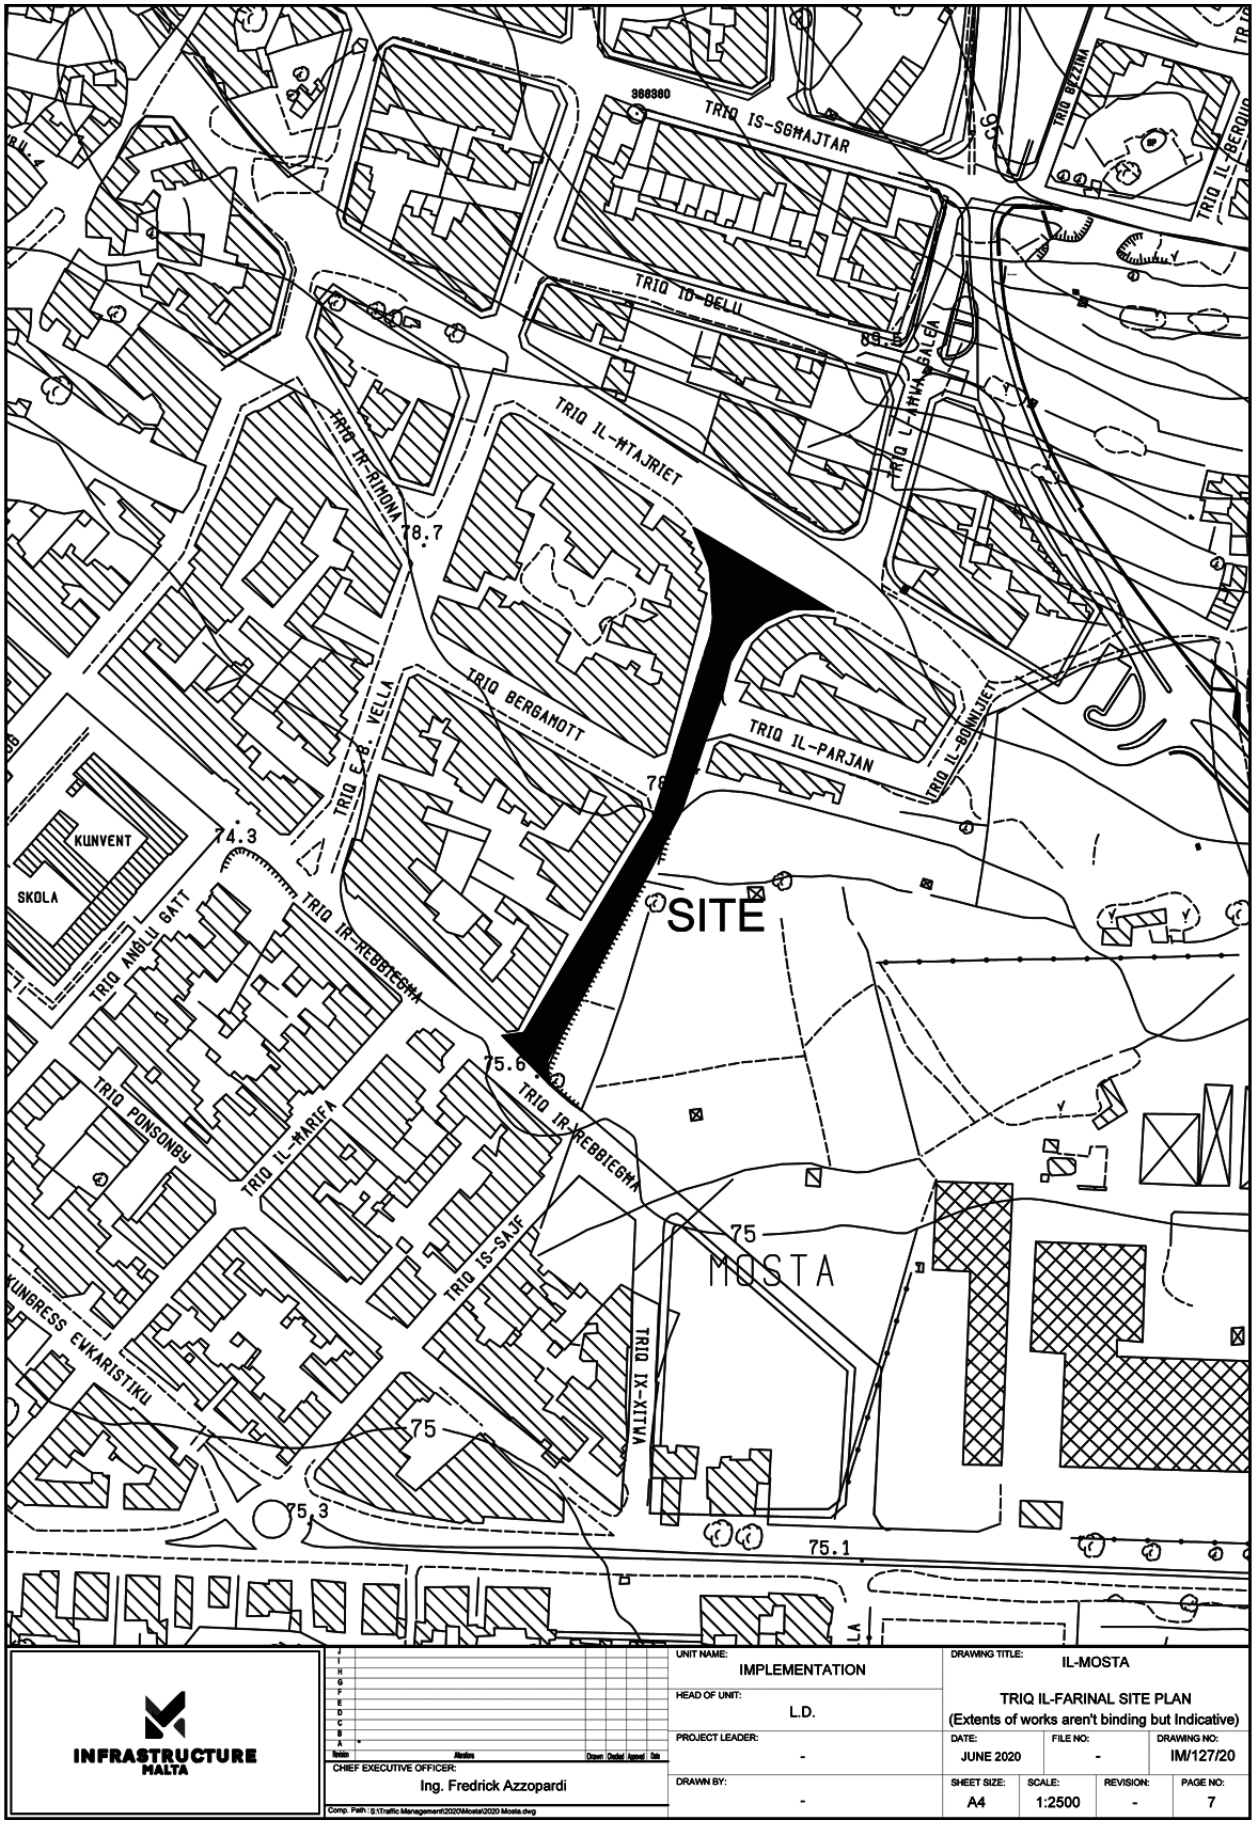


INFRASTRUCTURE MALTA

UNIT NAME: IMPLEMENTATION			DRAWING TITLE: IL-MOSTA	
HEAD OF UNIT: L.D.			TRIQ IL-FARINAL SITE PLAN (Extents of works aren't binding but Indicative)	
PROJECT LEADER: -	DATE: JUNE 2020	FILE NO: -		DRAWING NO: IM/127/20
DRAWN BY: -	SHEET SIZE: A4	SCALE: 1:2500	REVISION: -	PAGE NO: 7

CHIEF EXECUTIVE OFFICER: Ing. Fredrick Azzopardi

Comp. Path : S:\Traffic Management\2020\Mosta\2020 Mosta.dwg

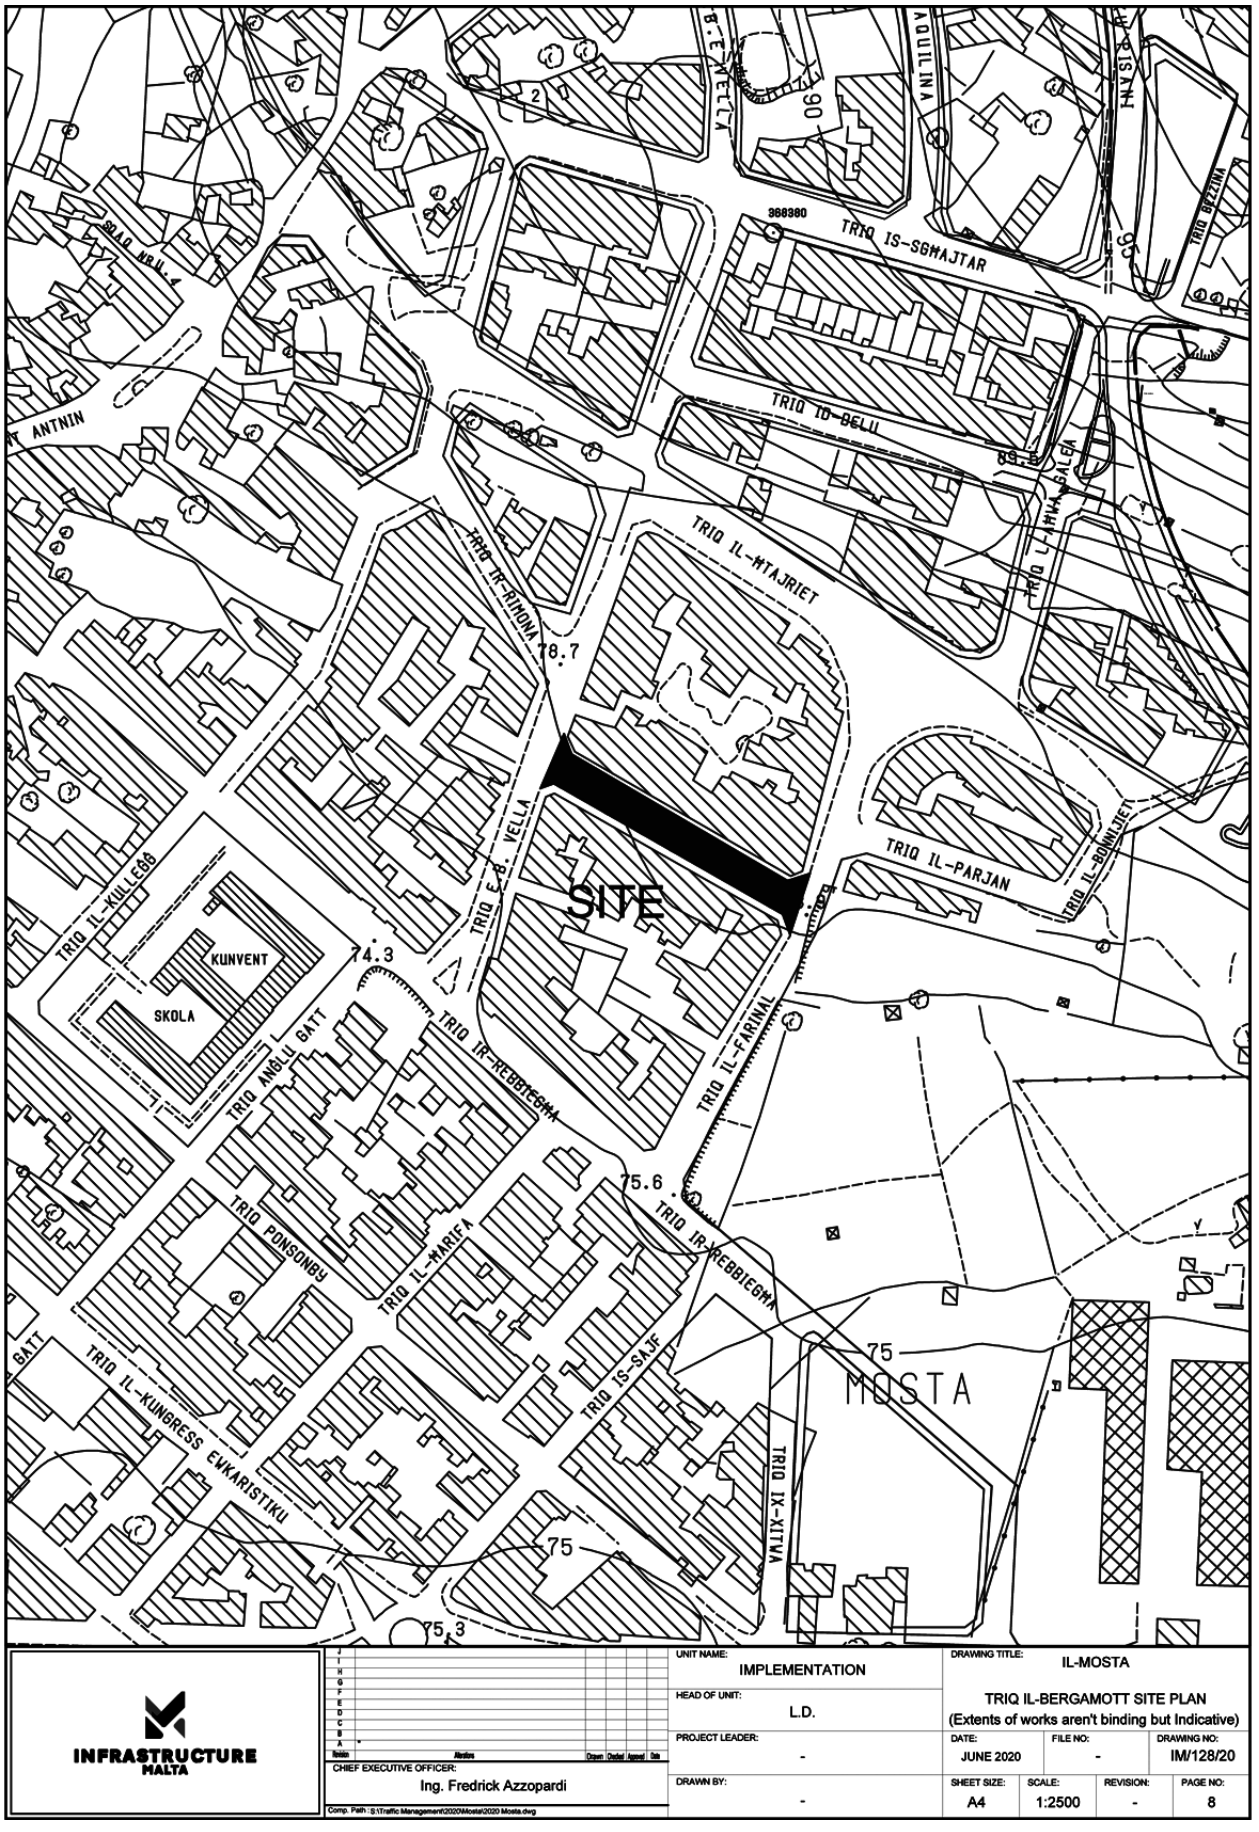


INFRASTRUCTURE MALTA

UNIT NAME: IMPLEMENTATION	DRAWING TITLE: IL-MOSTA			
HEAD OF UNIT: L.D.	TRIQ IL-BERGAMOTT SITE PLAN (Extents of works aren't binding but Indicative)			
PROJECT LEADER: -	DATE: JUNE 2020	FILE NO: -		DRAWING NO: IM/128/20
DRAWN BY: -	SHEET SIZE: A4	SCALE: 1:2500	REVISION: -	PAGE NO: 8

CHIEF EXECUTIVE OFFICER: Ing. Fredrick Azzopardi

Comp. Path : S:\Traffic Management\2020\Mosta\2020 Mosta.dwg

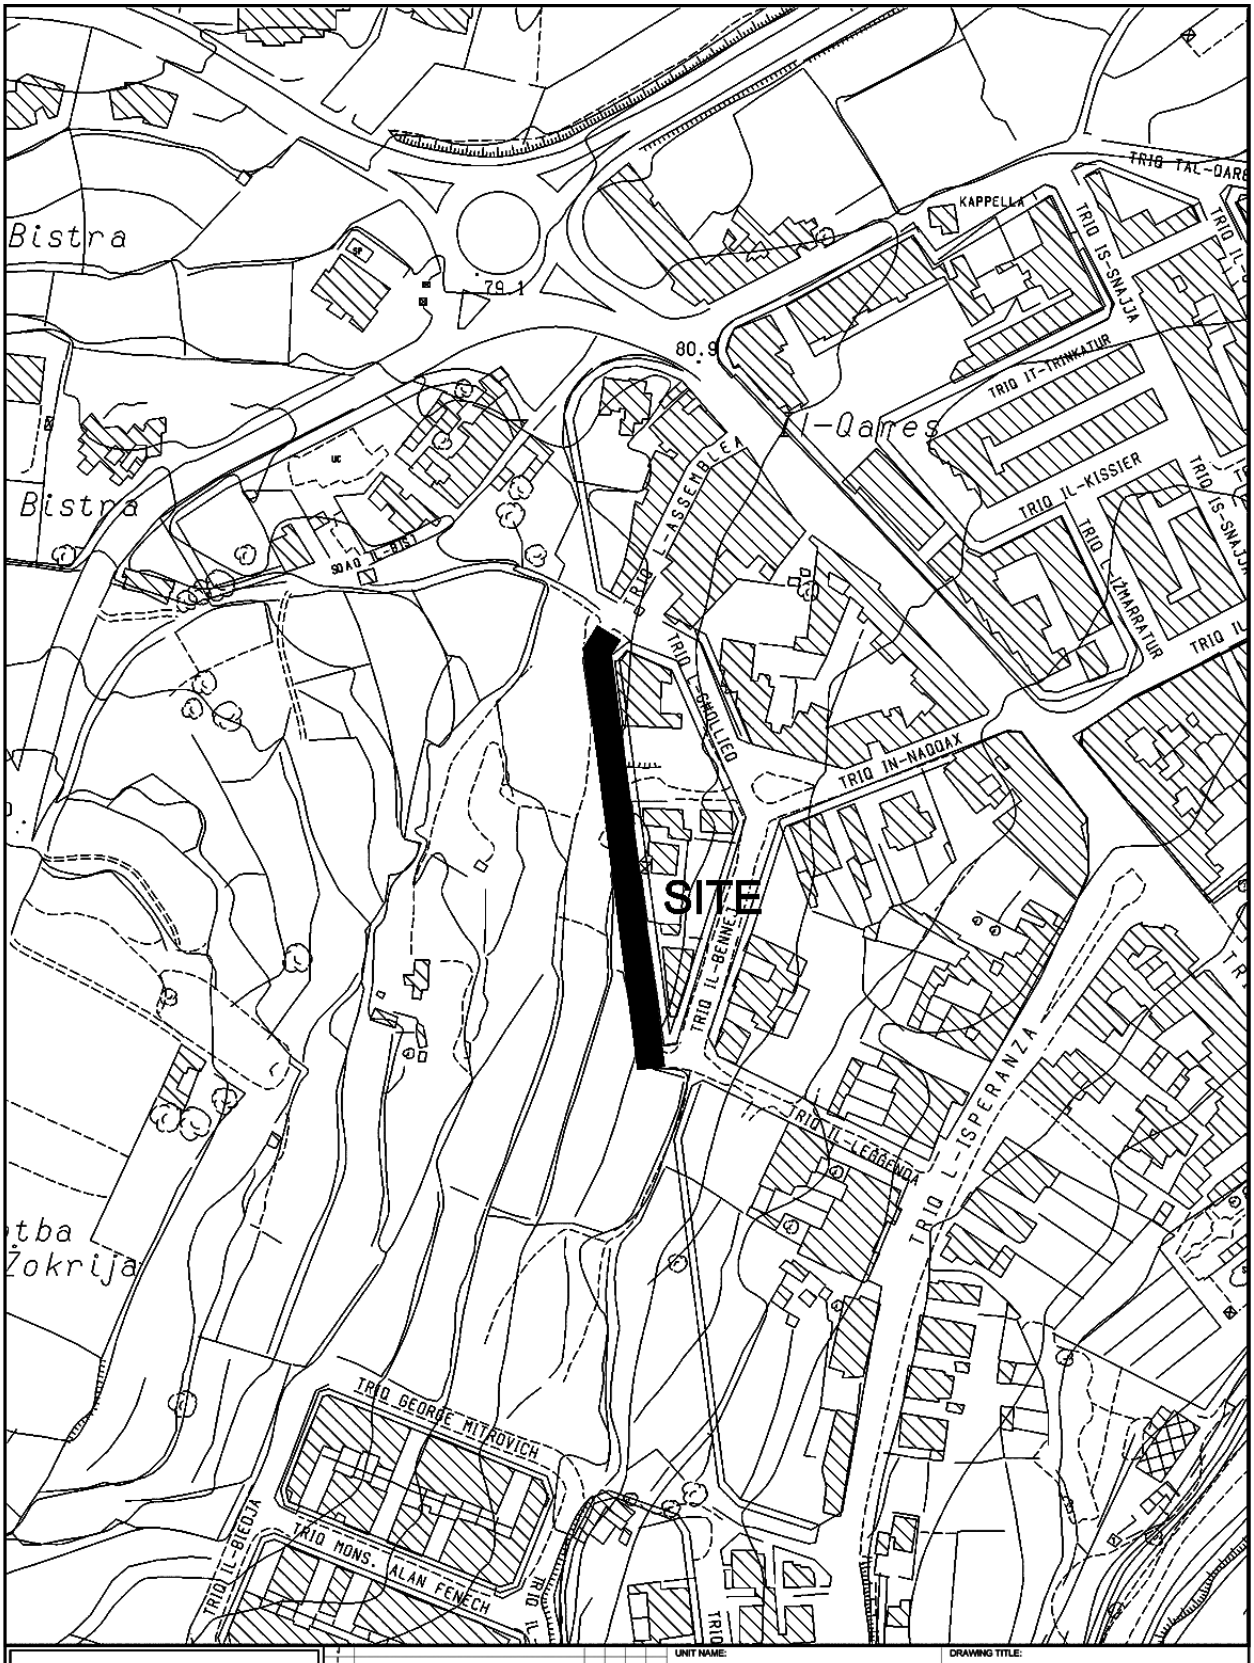


INFRASTRUCTURE MALTA

CHIEF EXECUTIVE OFFICER: Ing. Fredrick Azzopardi

S:\Traffic Management\2021\Mosta\2021 Mosta.dwg

UNIT NAME: IMPLEMENTATION		DRAWING TITLE: IL-MOSTA po Triq L-Inkurunazzjoni - SITE PLAN (Extents of works aren't binding but Indicative)	
HEAD OF UNIT: N.V.			
PROJECT LEADER: -	DATE: SEP 2021	FILE NO: -	DRAWING NO: -
DRAWN BY: -	SHEET SIZE: A4	SCALE: 1:2500	REVISION: - / PAGE NO: 11

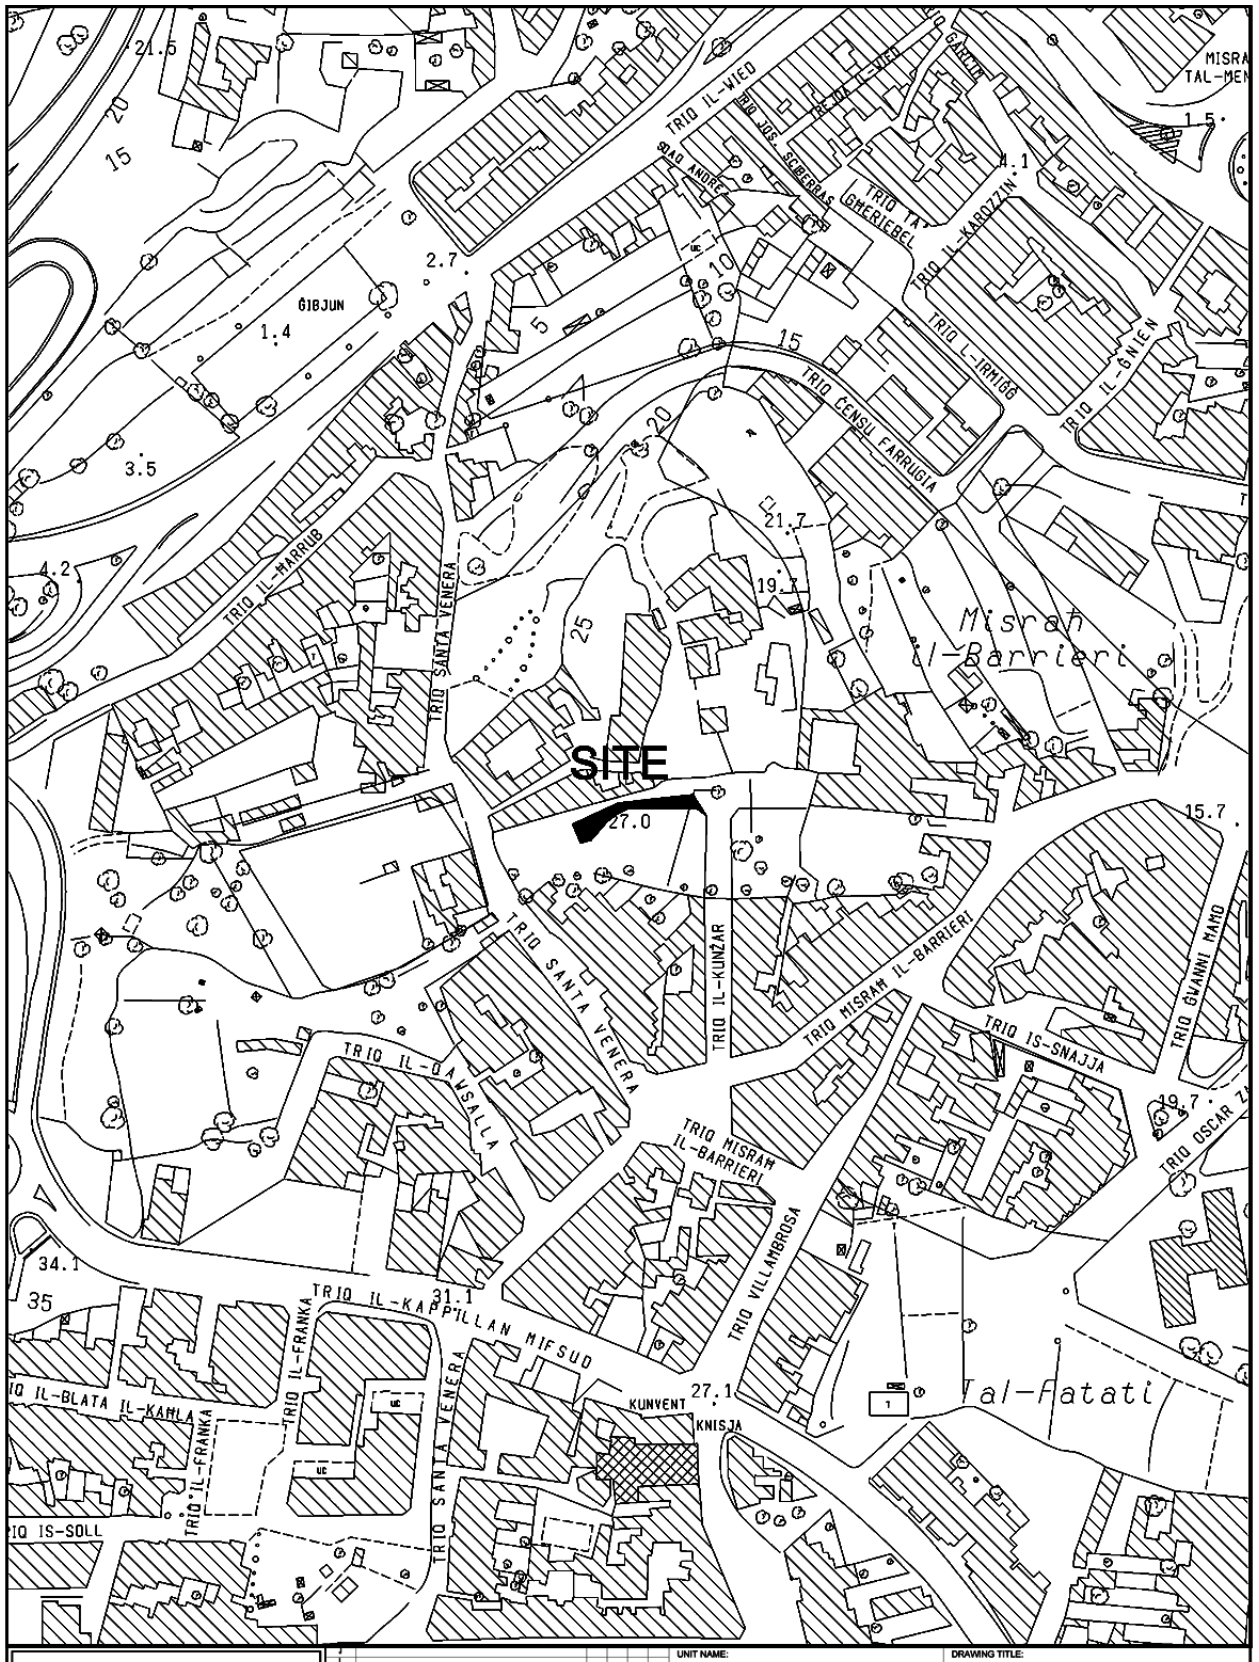

INFRASTRUCTURE MALTA

UNIT NAME: IMPLEMENTATION	DRAWING TITLE: L-IMSIDA po Triq Il-Kunzar - SITE PLAN (Extents of Works are not binding but indicative)
HEAD OF UNIT: N.V.	
PROJECT LEADER: -	DATE: SEP 2021 / FILE NO: - / DRAWING NO: IMD319/21
DRAWN BY: -	SHEET SIZE: A4 / SCALE: 1:2500 / REVISION: A / PAGE NO: 2

CHIEF EXECUTIVE OFFICER: Ing. Fredrick Azzopardi

S:\Traffic Management\2021\Msida\2021 Msida.dwg



INFRASTRUCTURE MALTA

CHIEF EXECUTIVE OFFICER:
Ing. Fredrick Azzopardi

S:\Traffic Management\2020\Fgura\2020 Fgura.dwg

UNIT NAME: IMPLEMENTATION

HEAD OF UNIT: L.D.


PROJECT LEADER: -

DRAWN BY: -

DRAWING TITLE: FGURA
TRIQ IL-LIEDNA
SITE PLAN
(Extents of Works are not binding but indicative)

DATE:	FILE NO:	DRAWING NO:
JUNE 2020	-	IM122/20

SHEET SIZE:	SCALE:	REVISION:	PAGE NO:
A4	1:5000	A	10

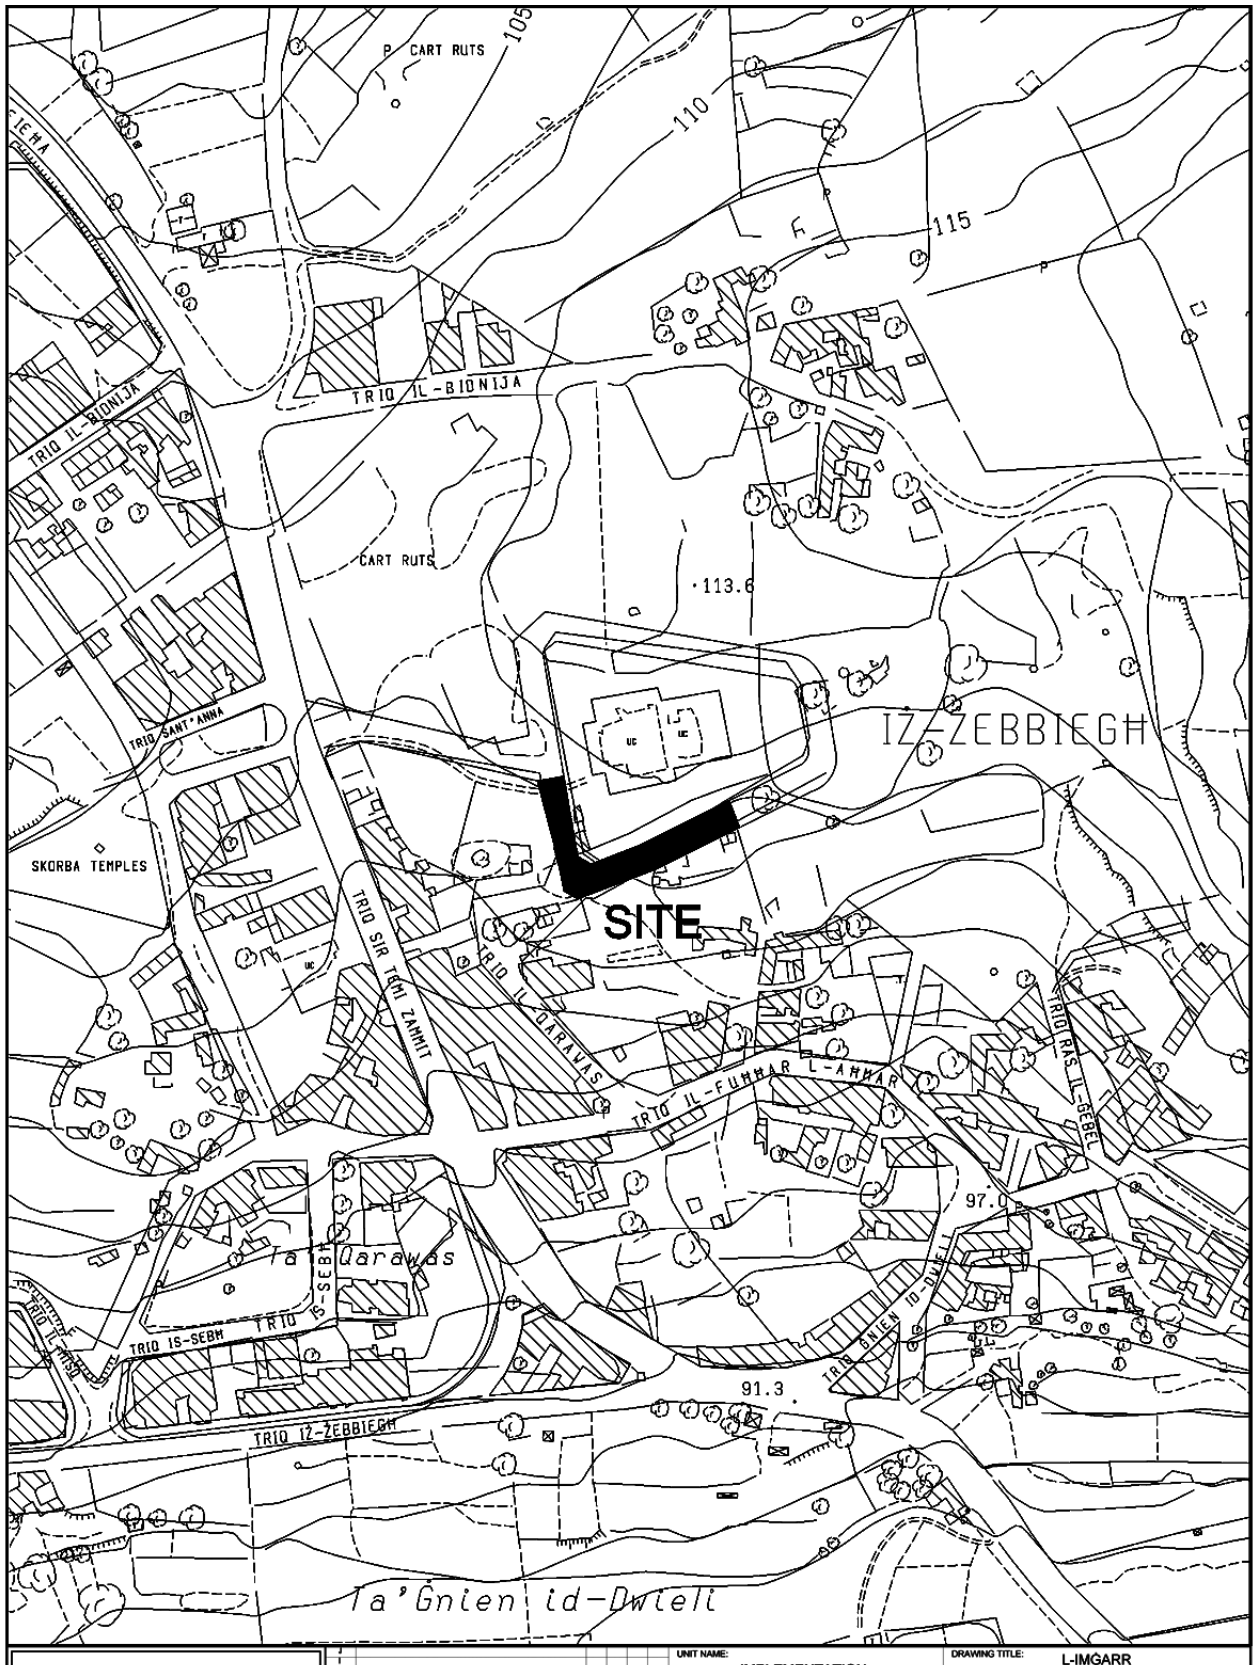


INFRASTRUCTURE MALTA

CHIEF EXECUTIVE OFFICER:
Ing. Fredrick Azzopardi

S:\Traffic Management\2021\Mgarr\2021 Mgarr.dwg

UNIT NAME: IMPLEMENTATION		DRAWING TITLE: L-IMGARR po MISRAH IS-SEBBIEH - SITE PLAN (Extents of Works are not binding but indicative)	
HEAD OF UNIT: N.V.			
PROJECT LEADER: -	DATE: JULY 2021	FILE NO: -	DRAWING NO: IM268/21
DRAWN BY: -	SHEET SIZE: A4	SCALE: 1:2500	REVISION: A / PAGE NO: 9

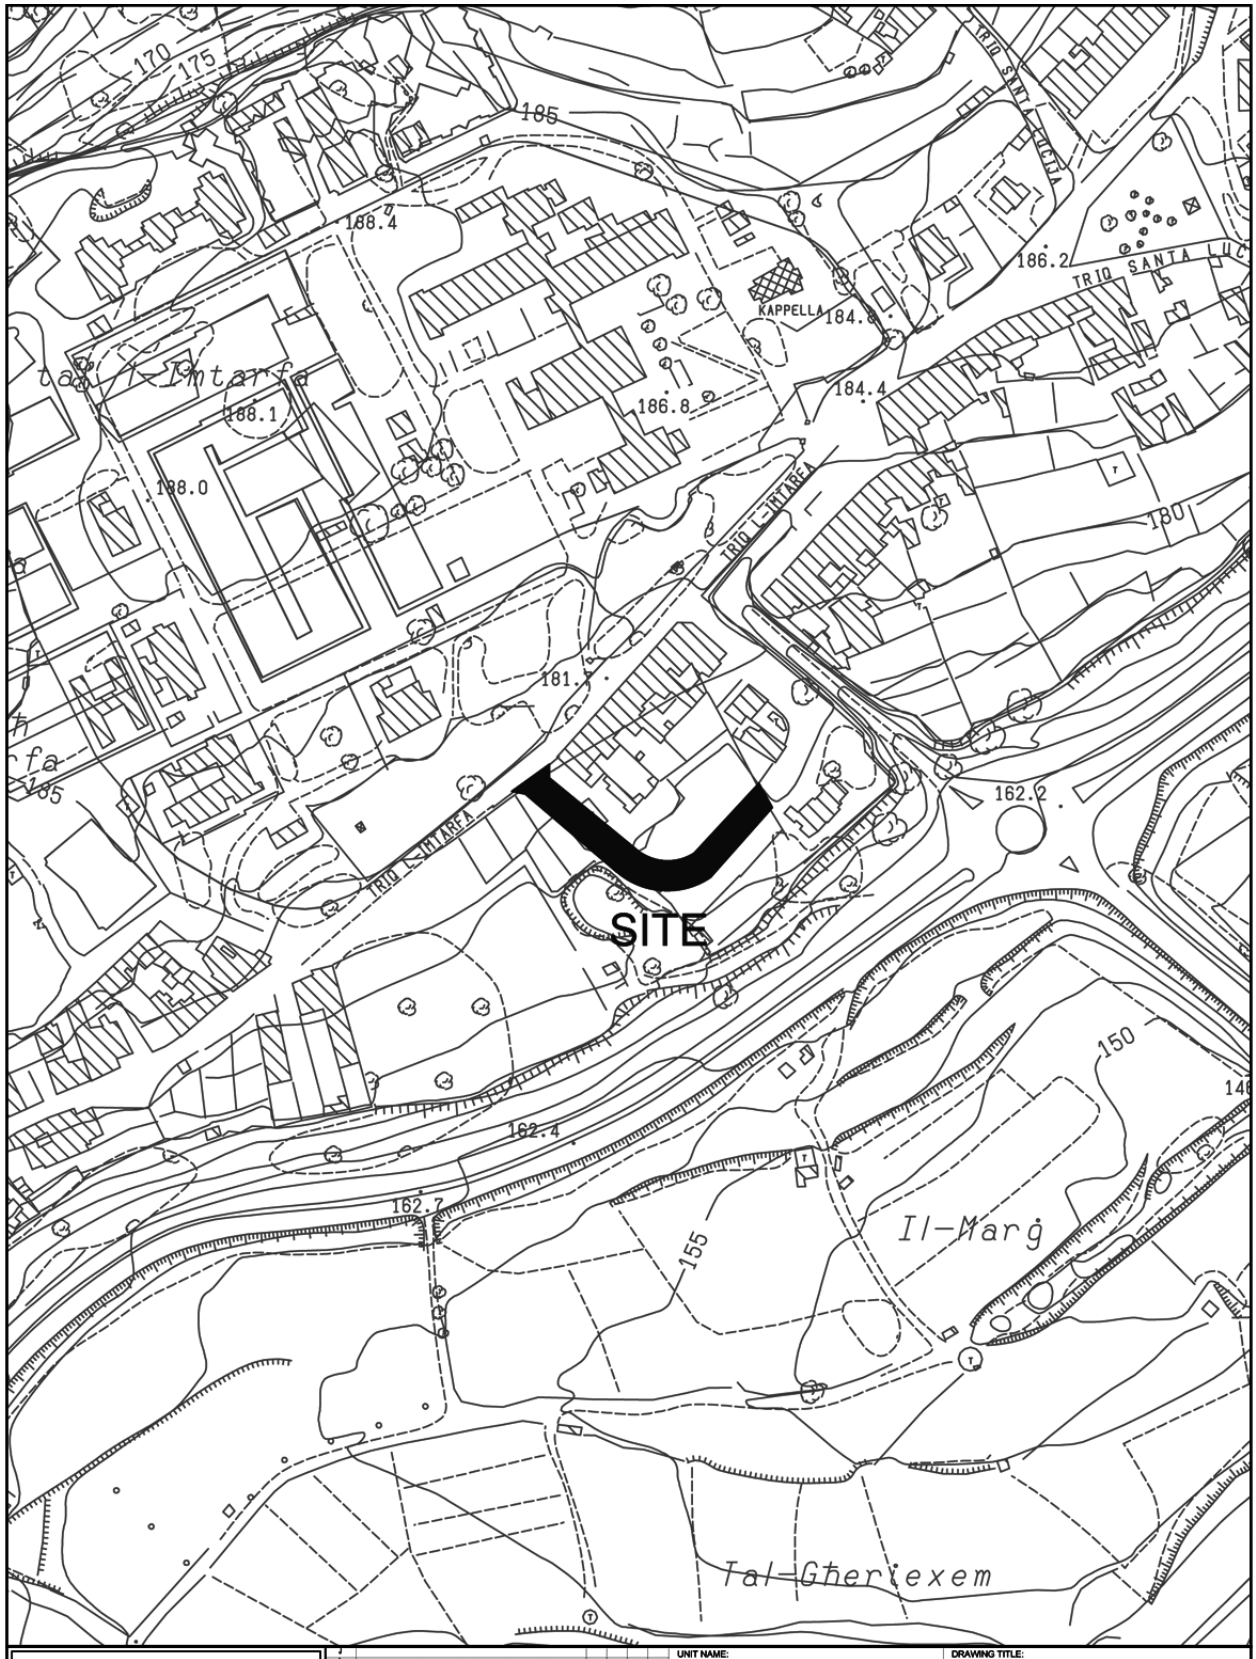

INFRASTRUCTURE MALTA

UNIT NAME: IMPLEMENTATION			DRAWING TITLE: MTARFA New Street in TRIQ L-IMTARFA (Extents of Works are not binding but indicative)	
HEAD OF UNIT: L.D.				
PROJECT LEADER: -	DATE: DEC 2019	FILE NO: -	DRAWING NO: RD/395/19	
DRAWN BY: -	SHEET SIZE: A4	SCALE: 1:2500	REVISION: A	PAGE NO: 8

CHIEF EXECUTIVE OFFICER: Ing. Fredrick Azzopardi

N:\Design\Common Area\Traffic Management\2019\Mtarfa.dwg