


Ta' San Gwakkin
TRIQ SAN GWAKKIN
TRIQ IL-PALAZZ L-AHMAR
Tal-Palazz l-Aħma
SITE
TRIQ IS-SNAJJA
TRIQ IL-MADDIEDA
Tad-Dakkara
Fuq il-Blat
KAPPELLA
49.2
45.8
45
40
35
31.5
30
25
24.2
20.8
INFRASTRUCTURE MALTA
CHIEF EXECUTIVE OFFICER:
Ing. Fredrick Azzopardi
S:\Traffic Management\2021\Qormi\2021 Qormi.dwg
UNIT NAME:
IMPLEMENTATION
HEAD OF UNIT:
N.V.
PROJECT LEADER:
-
DRAWN BY:
-
DRAWING TITLE:
ĦAL QORMI
po TRIQ IT-TAPIZZARA
- SITE PLAN
(Extents of works aren't binding but Indicative)
DATE: MAY 2021
FILE NO: -
DRAWING NO: IM210/21
SHEET SIZE: A4
SCALE: 1:2500
REVISION: -
PAGE NO: 4

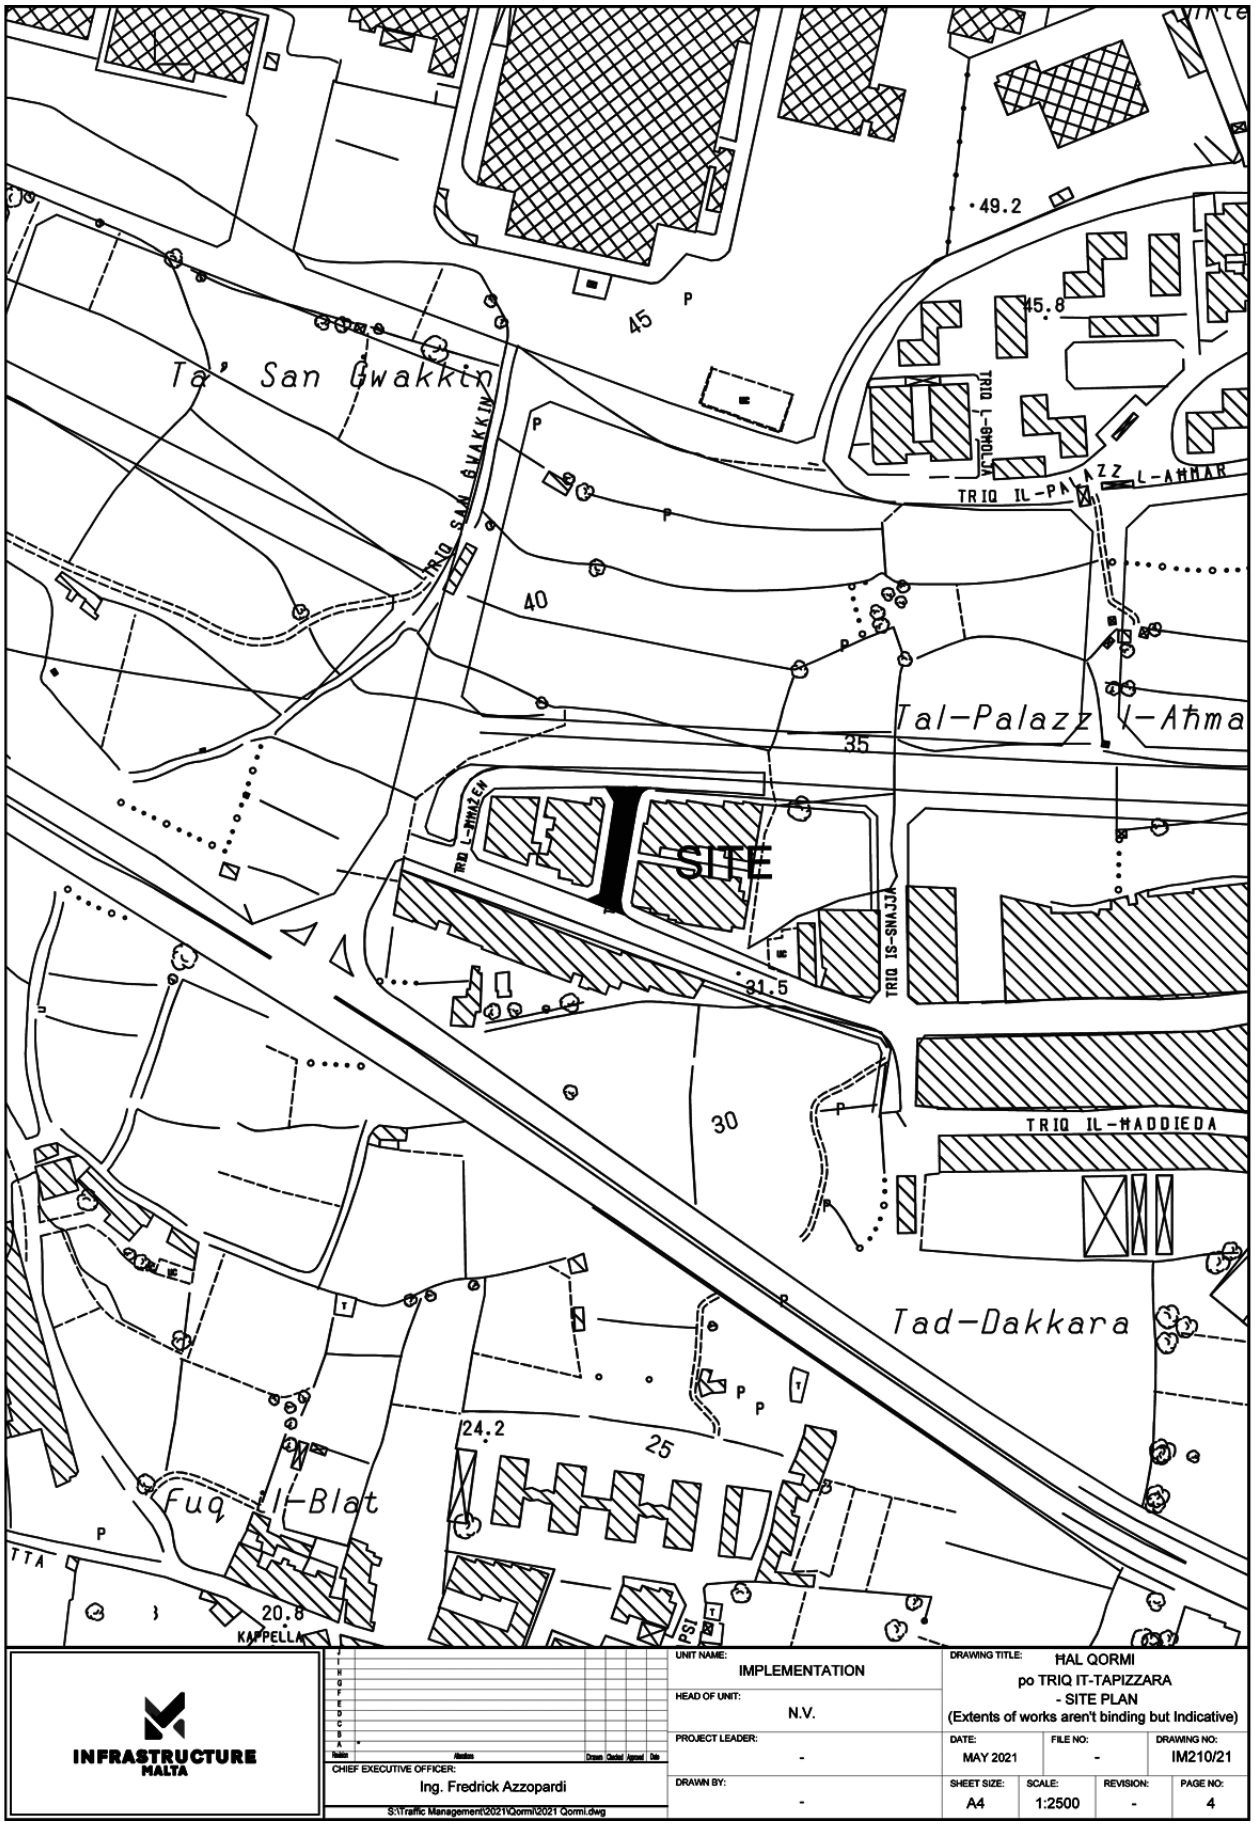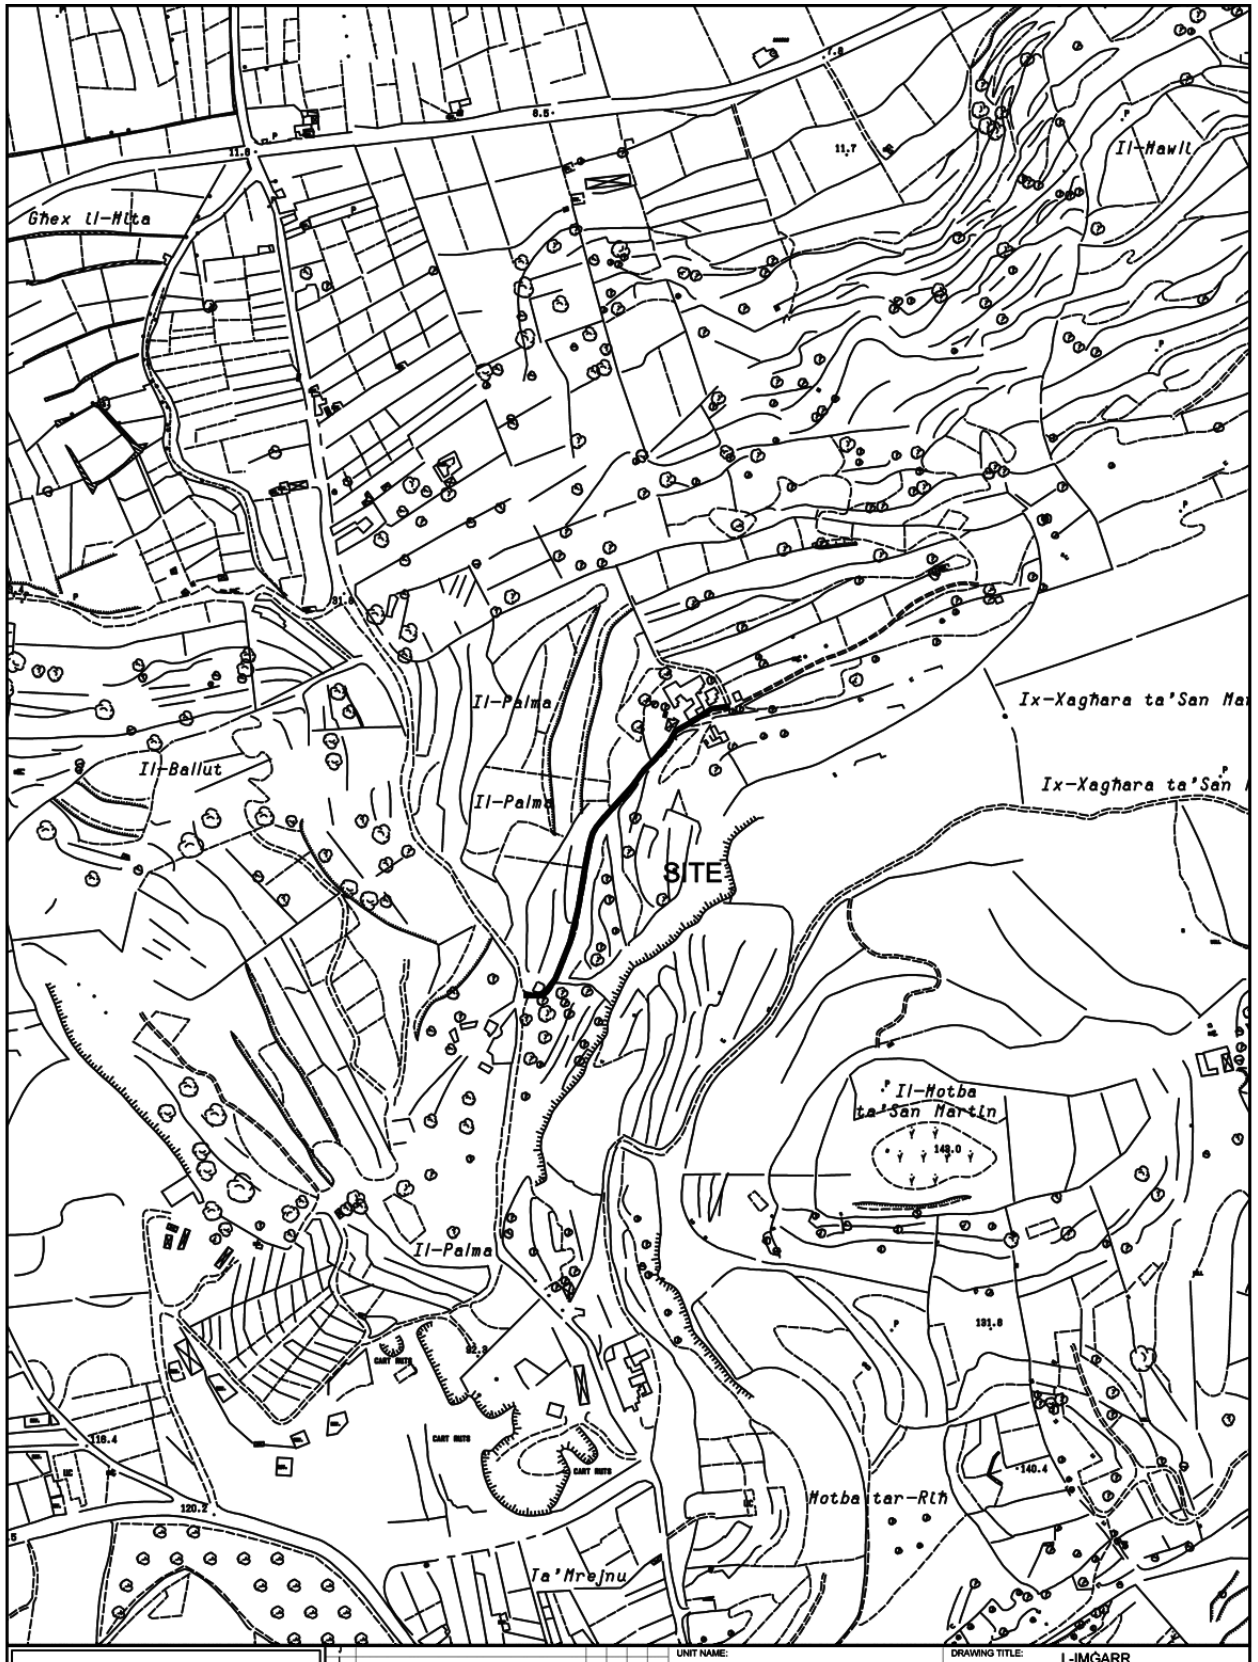

INFRASTRUCTURE MALTA

J				
H				
G				
F				
E				
D				
C				
B				
A	*			
Revision	Alterations	Drawn	Checked	Approved	Date

CHIEF EXECUTIVE OFFICER: Ing. Fredrick Azzopardi

S:\Traffic Management\2021\Mgarr\2021 Mgarr.dwg

UNIT NAME: IMPLEMENTATION

HEAD OF UNIT: N.V.


PROJECT LEADER: -

DRAWN BY: -

DRAWING TITLE: L-IMGARR
unnamed road off Triq Il-Palma
- SITE PLAN
(Extents of Works are not binding but indicative)

DATE:	FILE NO:	DRAWING NO:
NOV 2021	-	IMD363/21

SHEET SIZE:	SCALE:	REVISION:	PAGE NO:
A4	1:5000	A	12

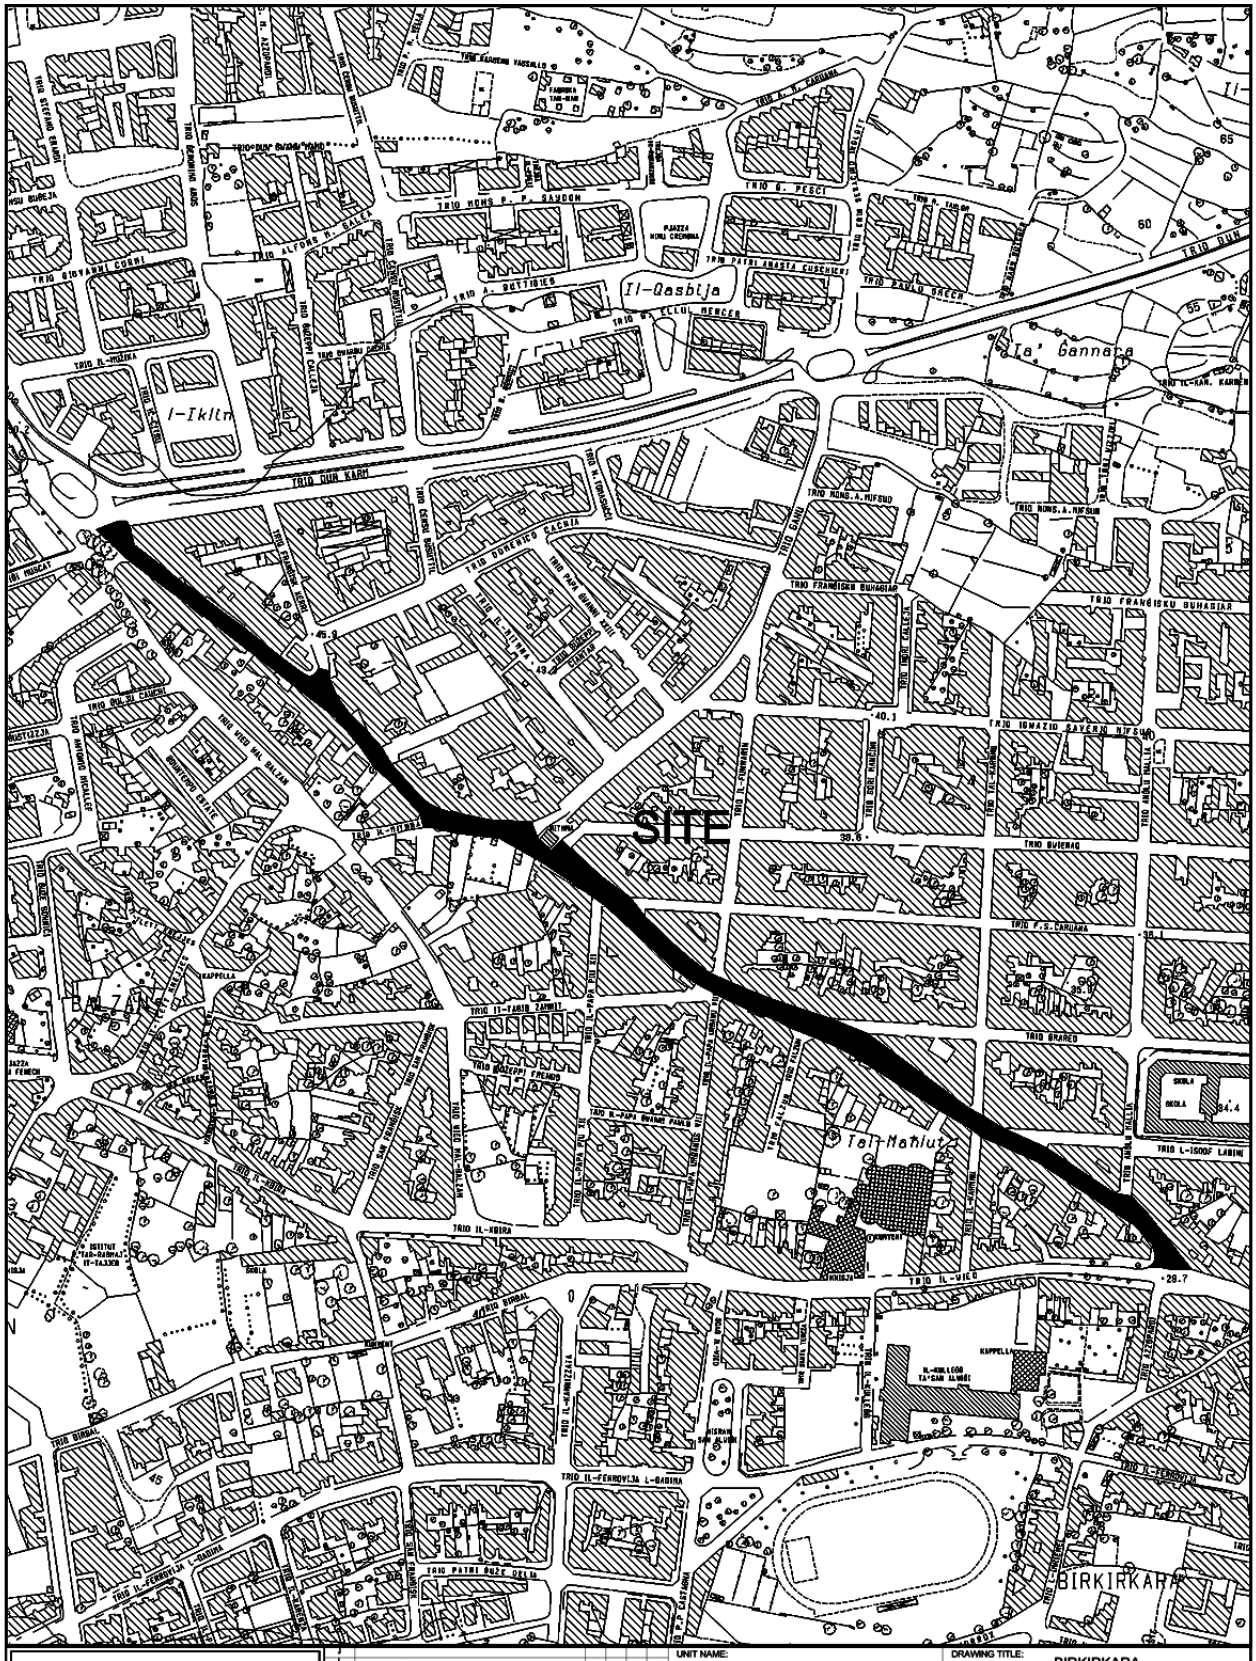

INFRASTRUCTURE MALTA


CHIEF EXECUTIVE OFFICER:
Ing. Fredrick Azzopardi

S:\Traffic Management\2021\Birkirkara\2021 Birkirkara.dwg

UNIT NAME:	IMPLEMENTATION
HEAD OF UNIT:	N.V.
PROJECT LEADER:	-
DRAWN BY:	-
DRAWING TITLE:	BIRKIRKARA TRIQ IN-NAXXAR - SITE PLAN (Extents of Works are not binding but indicative)

DATE:	FILE NO:	DRAWING NO:
SEP 2021	-	IMD355/21

SHEET SIZE:	SCALE:	REVISION:	PAGE NO:
A4	1:5000	A	3

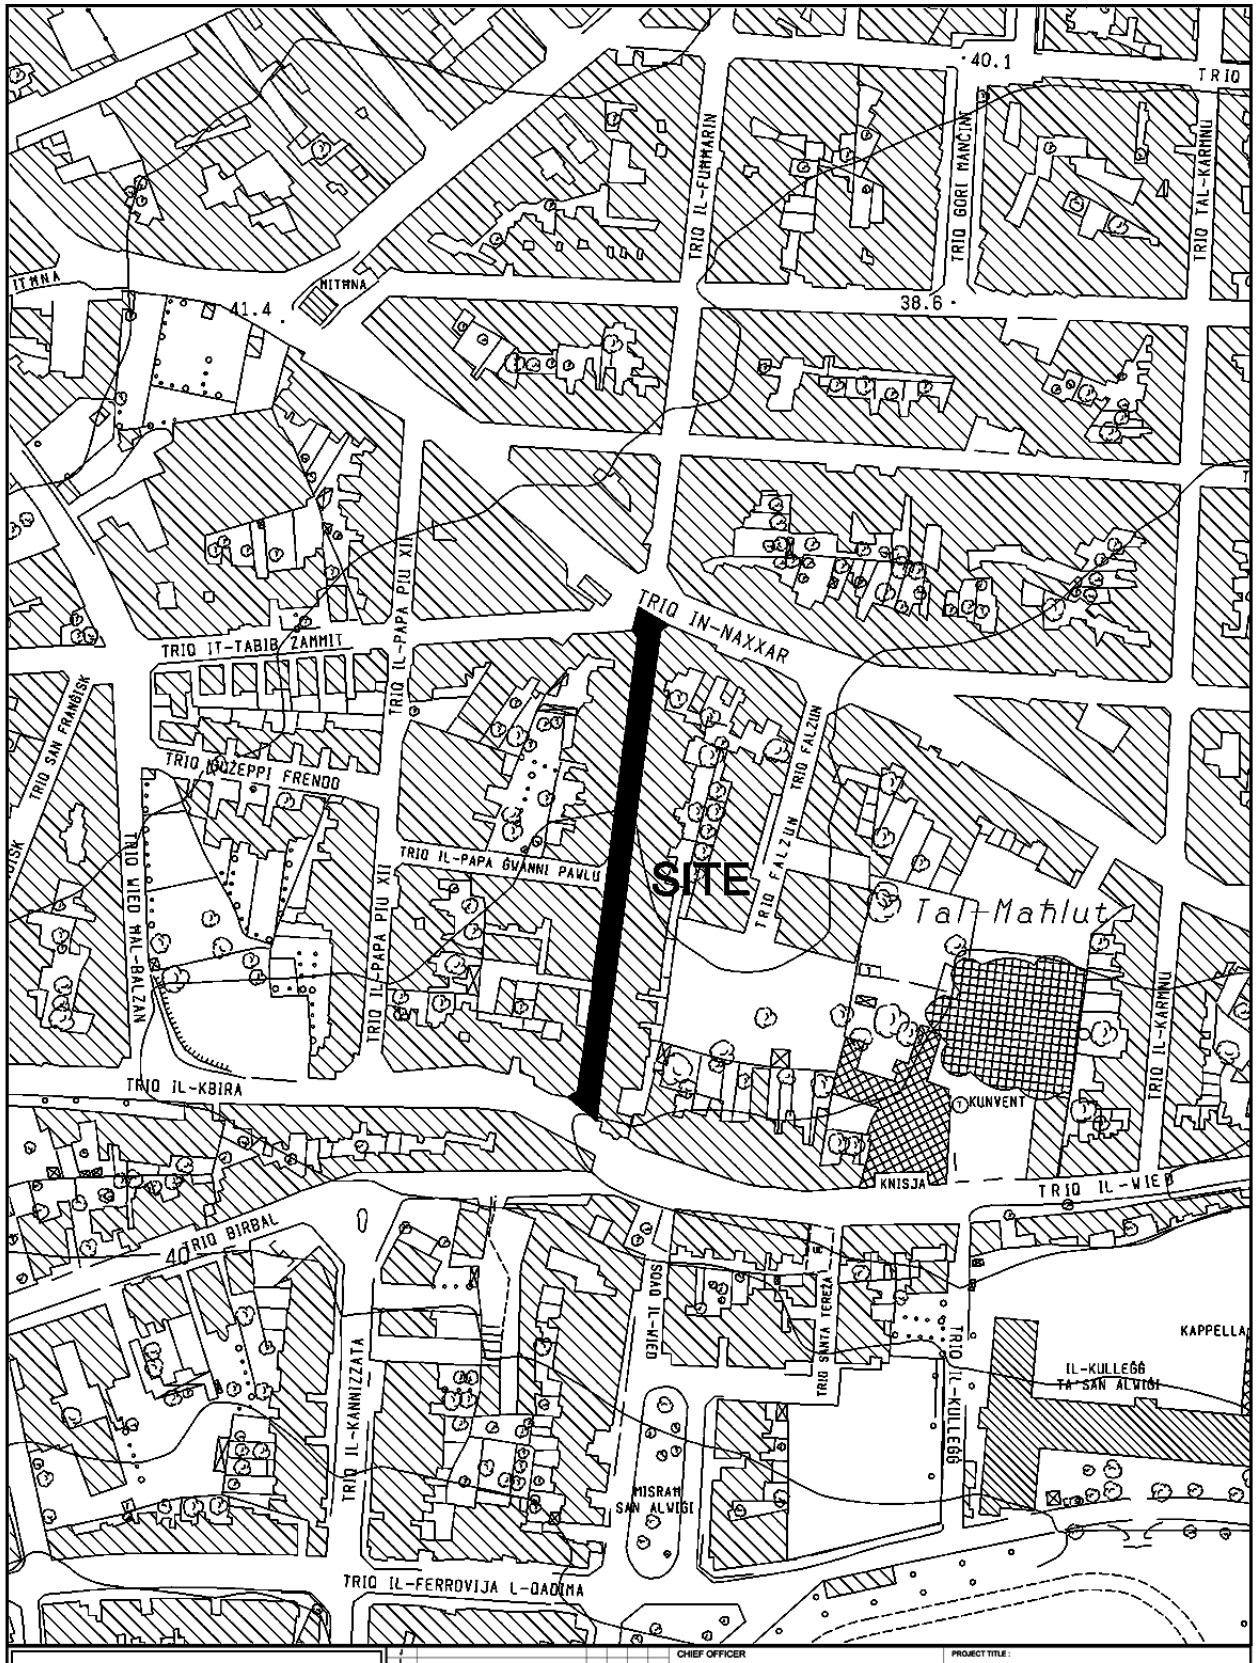

INFRASTRUCTURE MALTA

CHIEF OFFICER: Ing. Fredrick Azzopardi	PROJECT TITLE: BIRKIRKARA
ARCHITECT: D.V.	DRAWING TITLE: TRIQ PAPA URBANU VIII SITE PLAN (Extents of works aren't binding but Indicative)
CHECKED BY: -	DATE: JANUARY 2019 / FILE No: - / DRAWING No: RD12/19
DRAWN BY: M.B.	SHEET SIZE: A4 / SCALE: 1:2500 / REVISION: A / SHEET No: 1

PROJECT No.: -

P:\Design\Common Area\Traffic Management\2019\Birkirkara\2019 Birkirkara.dwg