
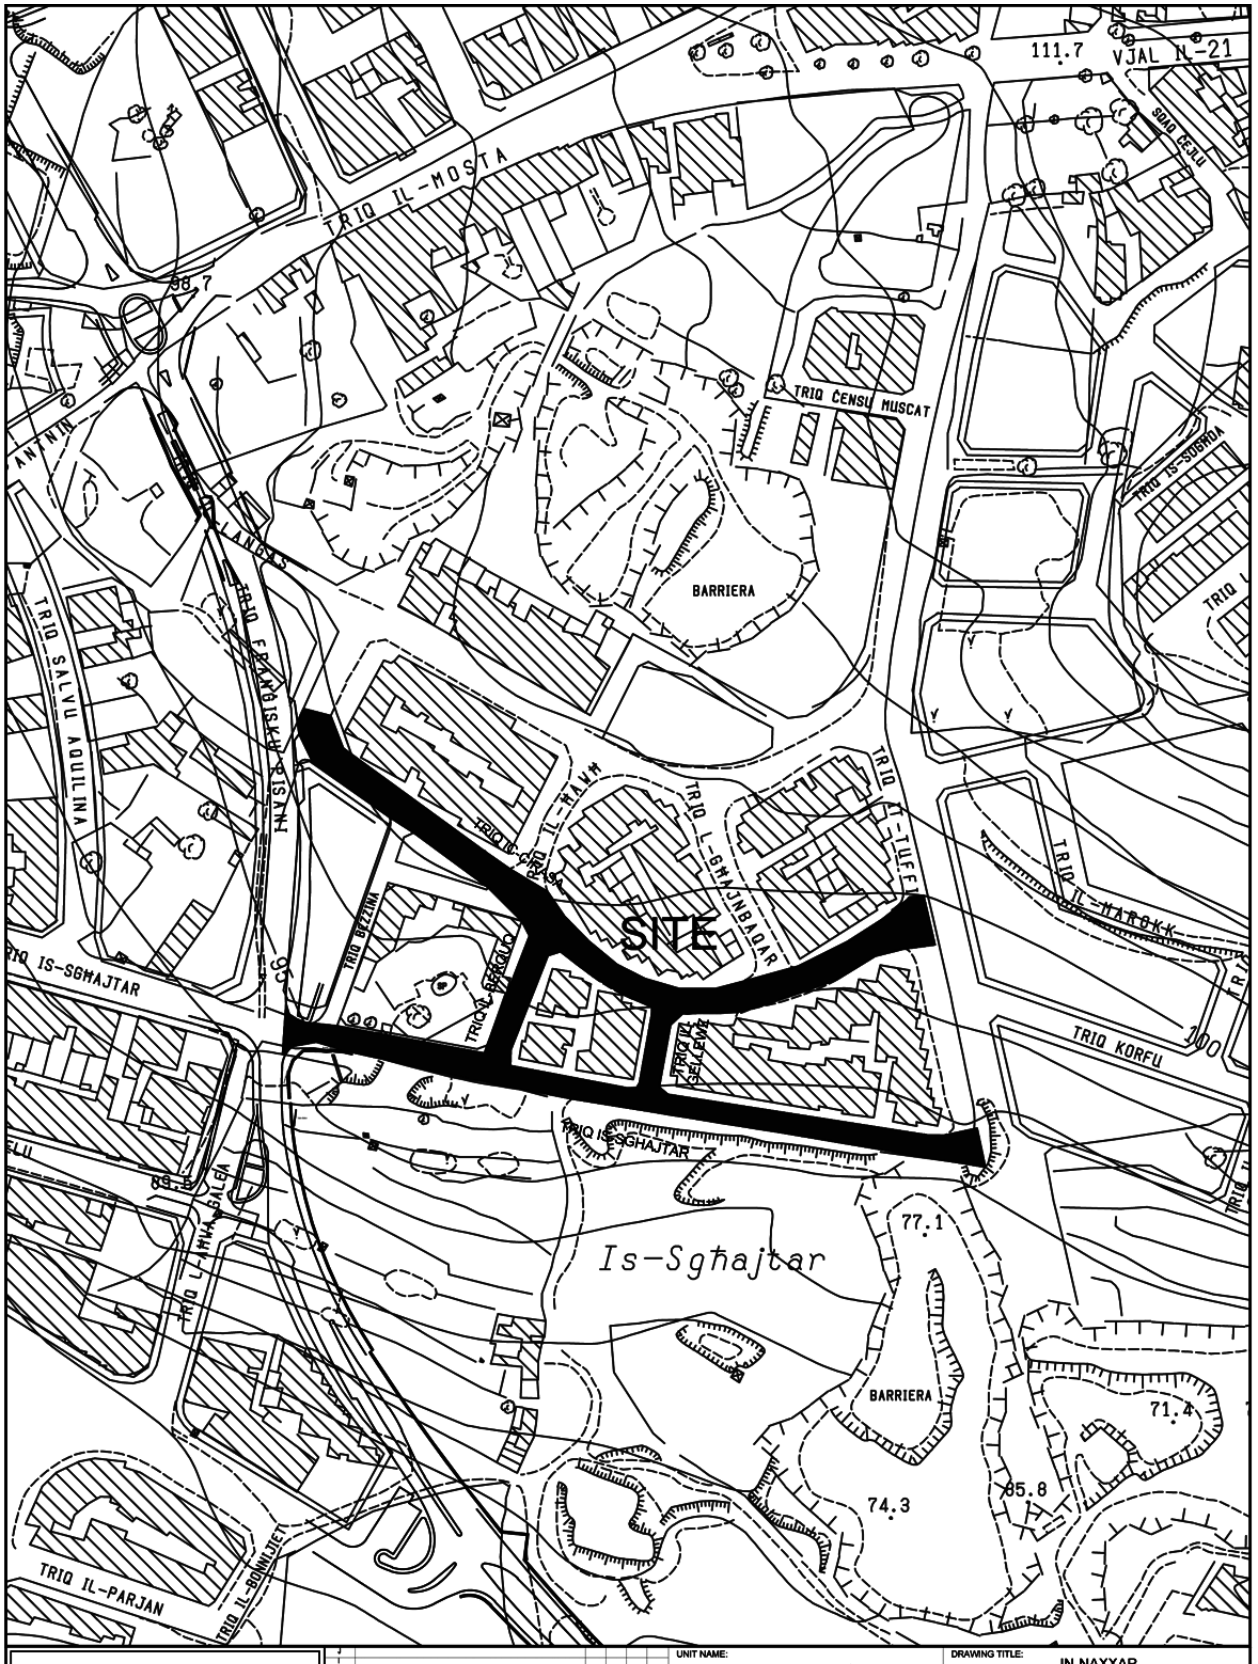


INFRASTRUCTURE MALTA

UNIT NAME: IMPLEMENTATION	DRAWING TITLE: IN-NAXXAR Triq il-Berbuq-Triq il-Gellewż Triq Is-Sghajtar-Triq Ic-Cirasa - SITE PLAN (Extents of works AREN't binding but indicative)			
HEAD OF UNIT: N.V.				
PROJECT LEADER: -	DATE: DEC 2021	FILE NO: -	DRAWING NO: IMD383/21	
DRAWN BY: -	SHEET SIZE: A4	SCALE: 1 : 2500	REVISION: A	PAGE NO: 35

CHIEF EXECUTIVE OFFICER: Ing. Fredrick Azzopardi


S:\Traffic Management\2021\Naxxar\2021 Naxxar.dwg

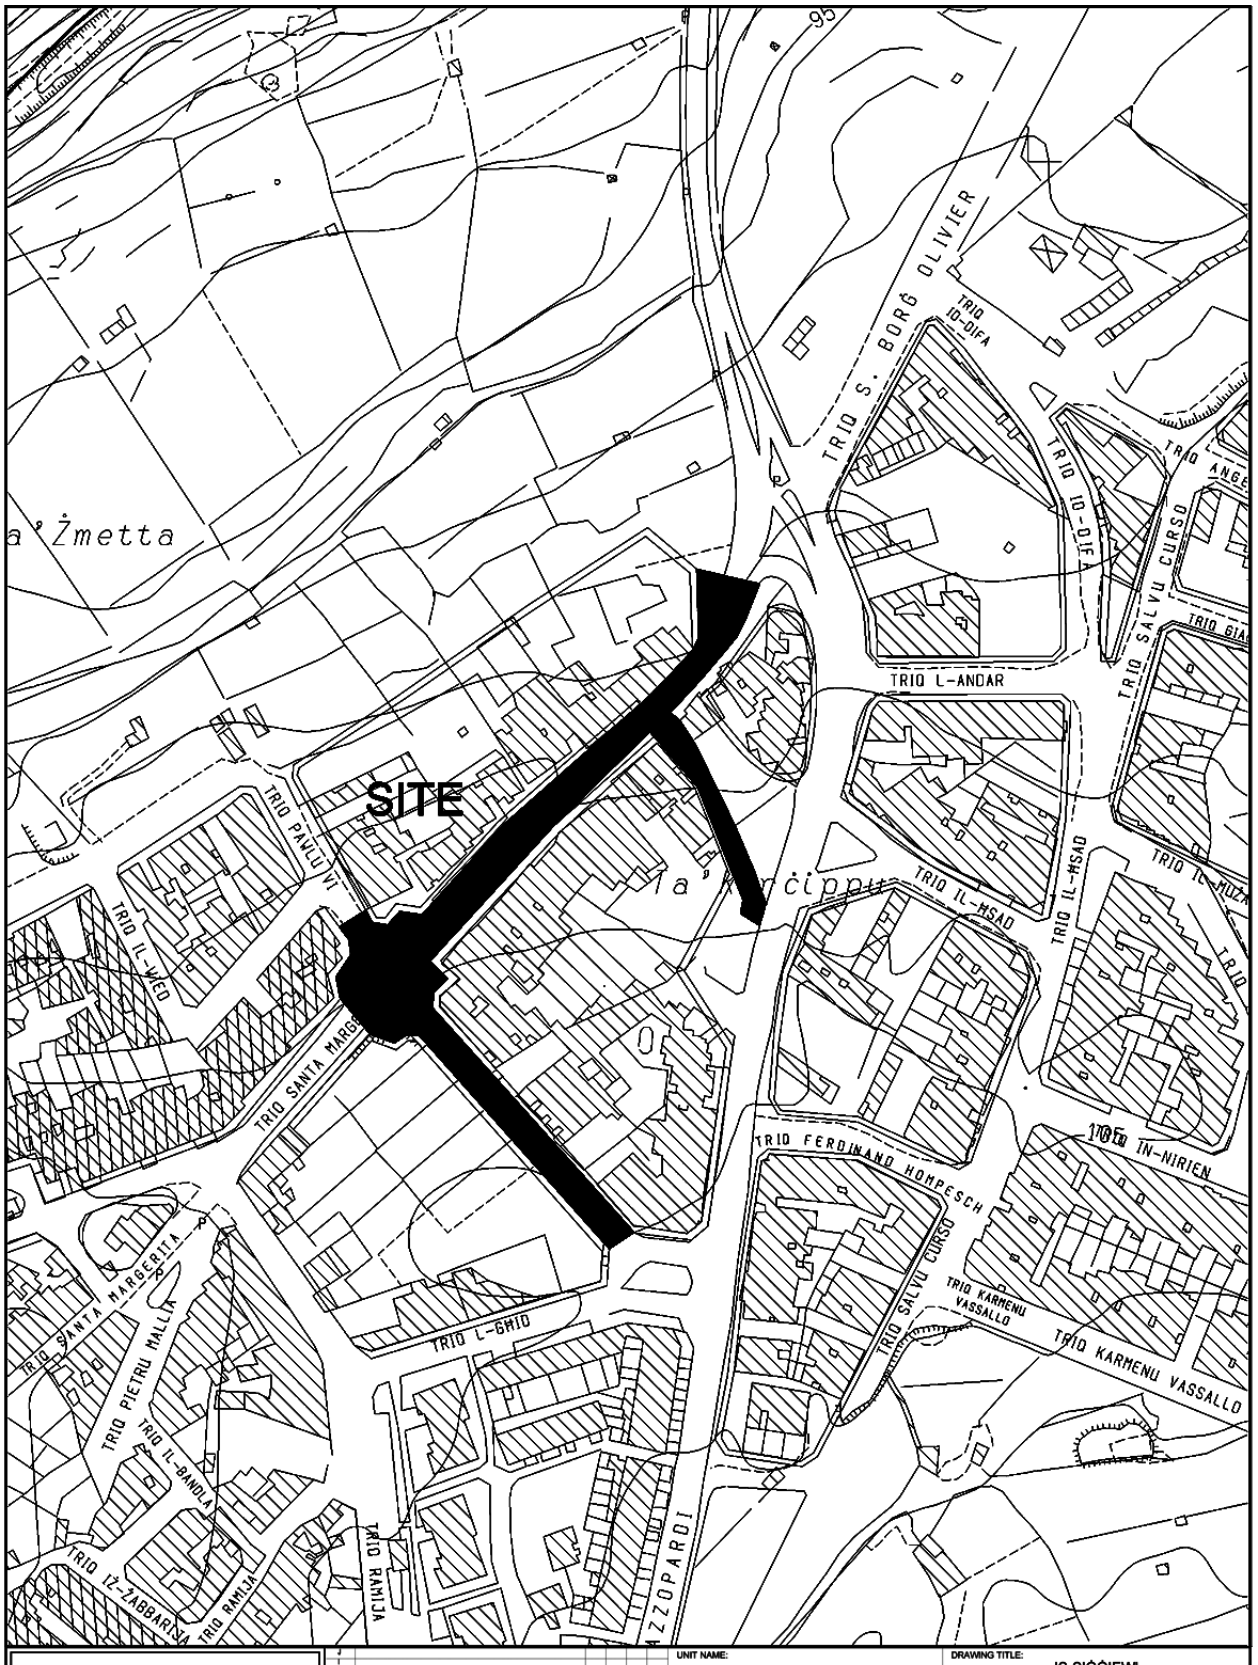

INFRASTRUCTURE MALTA

CHIEF EXECUTIVE OFFICER: Ing. Fredrick Azzopardi	UNIT NAME: IMPLEMENTATION	DRAWING TITLE: IS-SIĠĠIEWI po Triq Santa Margerita - po Triq Pawlu VI - SITE PLAN (Extents of works are not binding but Indicative)			
	HEAD OF UNIT: N.V.				
	PROJECT LEADER: -	DATE: OCT 2021	FILE NO: -		DRAWING NO: IMD353/21
S:\Traffic Management\2021\Siggiewi\2021 Siggiewi.dwg	DRAWN BY: -	SHEET SIZE: A4	SCALE: 1:2500	REVISION: -	PAGE NO: 9


SITE
10 0 10 20 30 40 50 60 70 80 90 100 Mts
scale 1 : 1000
INFRASTRUCTURE MALTA
CHIEF EXECUTIVE OFFICER:
Ing. Fredrick Azzopardi
UNIT NAME:
Road Safety Implementation
UNIT HEAD:
Lawrence Darmanin
DRAWN BY:
R.N.
DRAWING TITLE:
Burmarrad
Tal-Qaghadi
Limits of Naxxar
DATE:
18th Nov 2021
FILE NO:
IM 864 / 21
DRAWING NO:
IMD391/21
SHEET SIZE:
A4
SCALE:
1:1000
REVISION:
A
SHEET NO:
36
COMPUTER PATH:

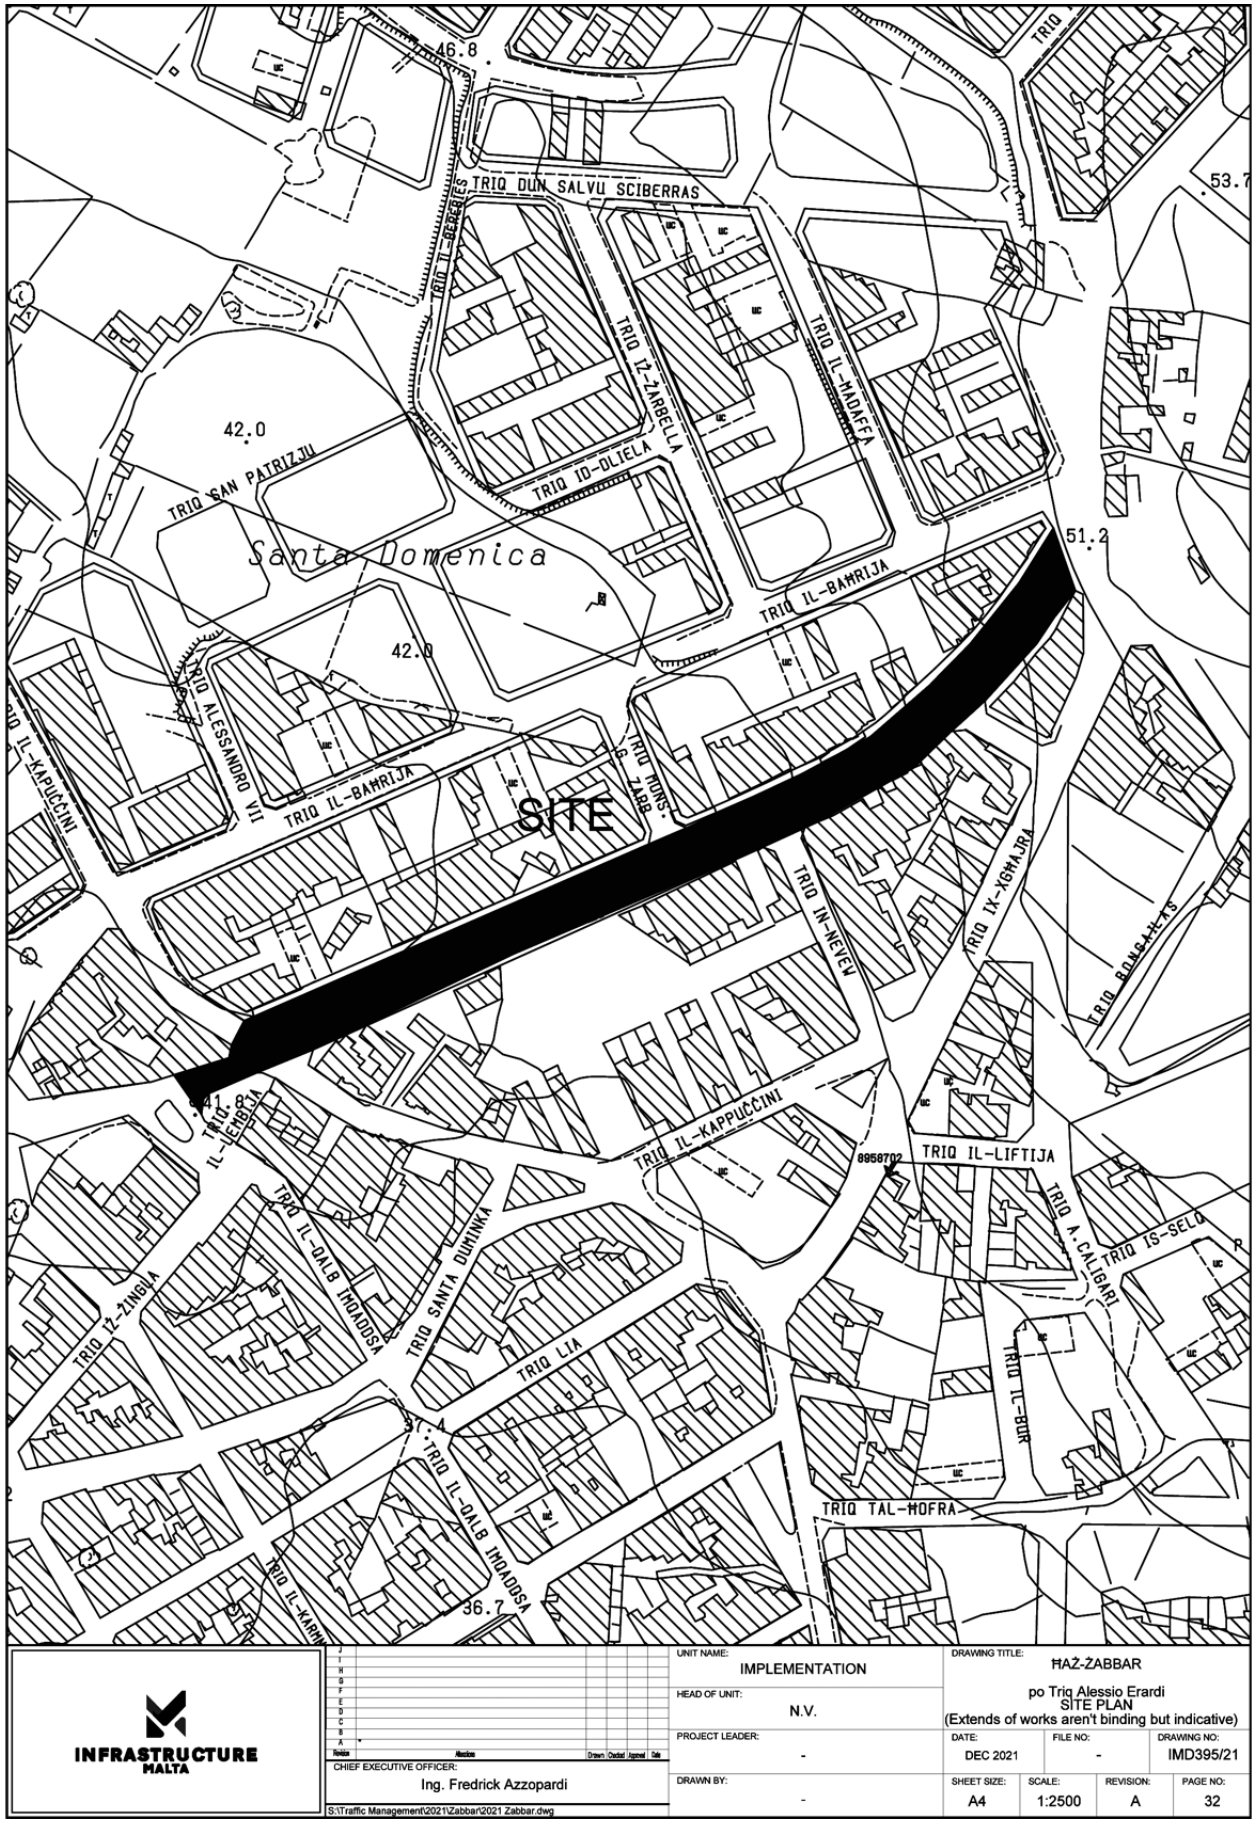


INFRASTRUCTURE MALTA

UNIT NAME: IMPLEMENTATION	DRAWING TITLE: ĦAŻ-ŻABBAR po Triq Alessio Erardi SITE PLAN (Extends of works aren't binding but indicative)			
HEAD OF UNIT: N.V.				
PROJECT LEADER: -	DATE: DEC 2021	FILE NO: -	DRAWING NO: IMD395/21	
DRAWN BY: -	SHEET SIZE: A4	SCALE: 1:2500	REVISION: A	PAGE NO: 32

CHIEF EXECUTIVE OFFICER: Ing. Fredrick Azzopardi

S:\Traffic Management\2021\Zabbar\2021 Zabbar.dwg

SITE
Misrah Ghonoq
Tal-Qares
Il-Qares
CART RUTS
TRIQ IL-BARRIER
TRIQ IS-SNAJJA
TRIQ IN-NAGGAR
TRIQ IL-BANDIERA
TRIQ IL-KASSIER
TRIQ IT-TMIEM
TRIQ IL-QARES
KAPPELLA
SKOLA
FOR COORDINATION
INFRASTRUCTURE MALTA
UNIT NAME: IMPLEMENTATION
HEAD OF UNIT: N.V.
PROJECT LEADER: -
DRAWN BY: -
CHIEF EXECUTIVE OFFICER: Ing. Fredrick Azzopardi
DRAWING TITLE: IL-MOSTA
TRIQ ID-DIFIZA ĊIVILI - SITE PLAN
(Extents of works aren't binding but Indicative)
DATE: JAN 2022
FILE NO: -
DRAWING NO: IMD385/21
SHEET SIZE: A3
SCALE: 1:2500
REVISION: B
PAGE NO: 12

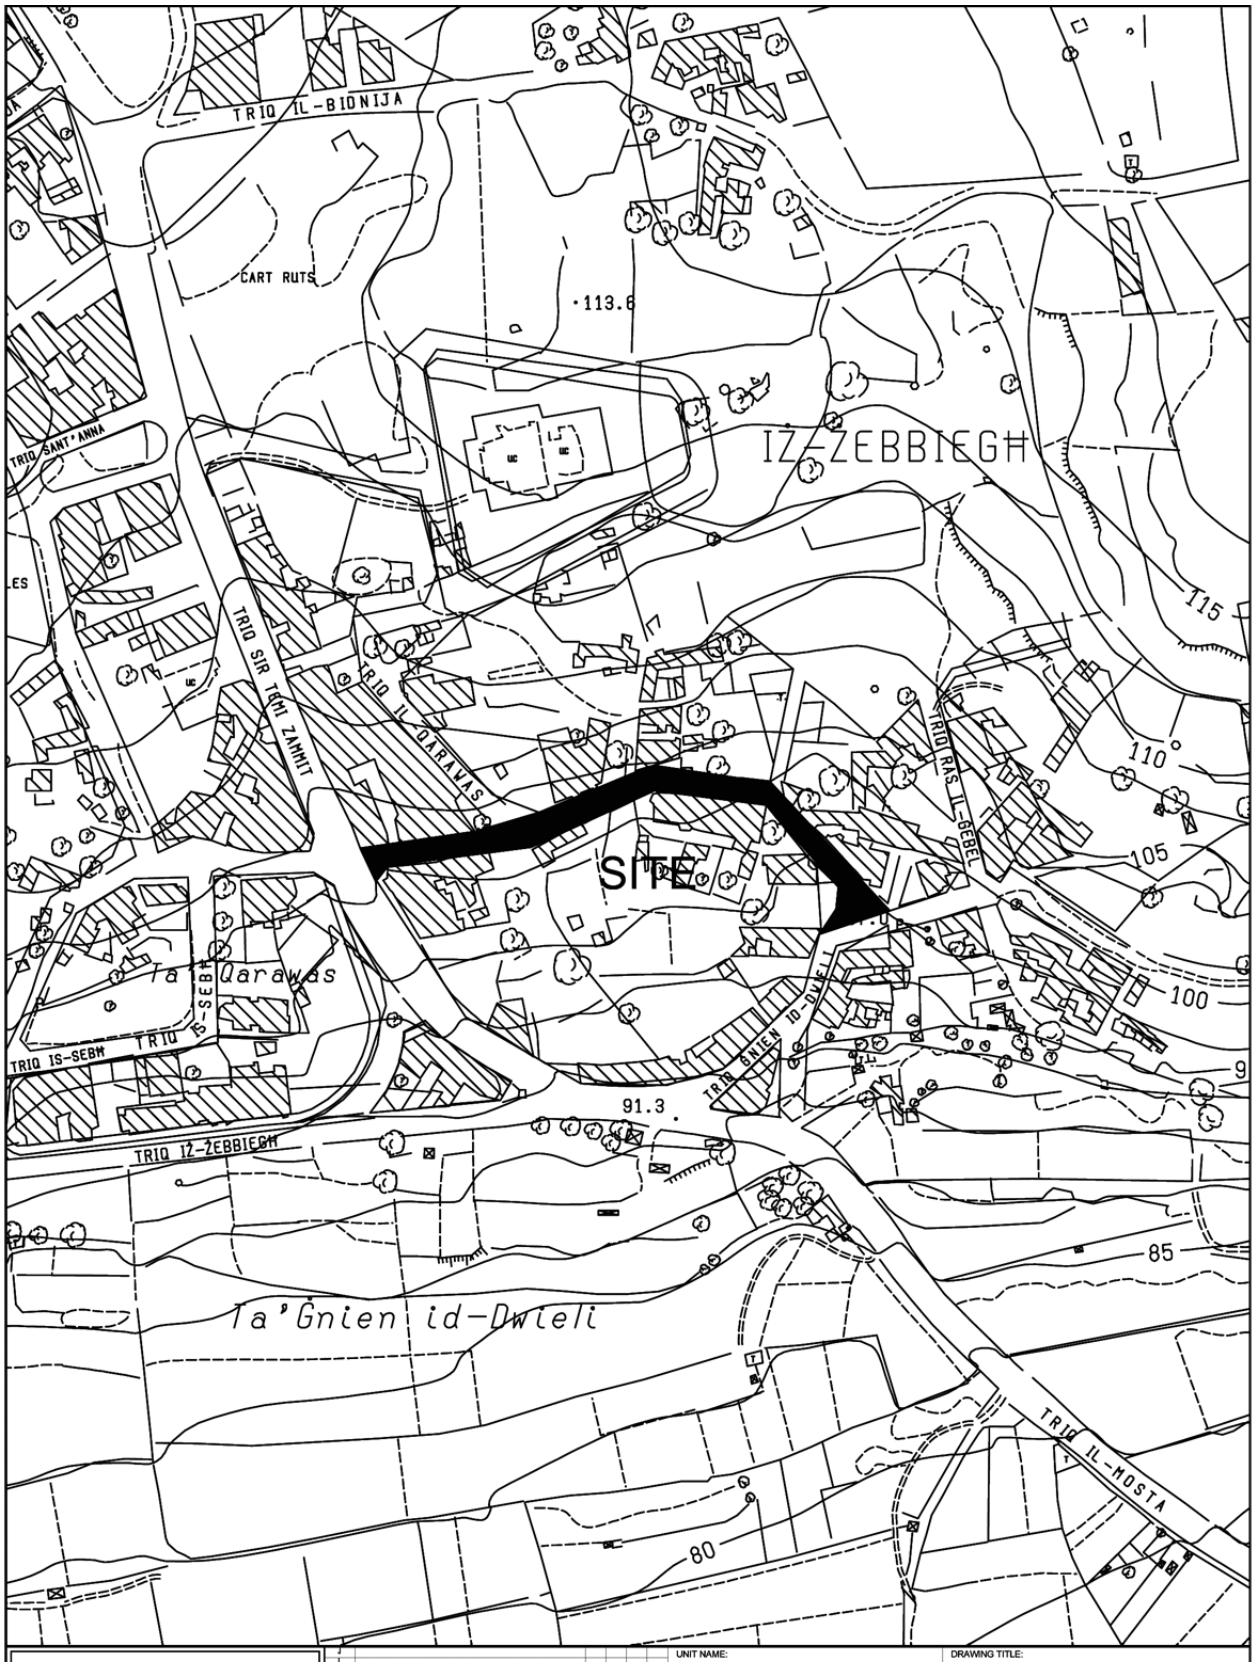


INFRASTRUCTURE MALTA

CHIEF EXECUTIVE OFFICER:
Ing. Fredrick Azzopardi

S:\Traffic Management\2022\Mgarr\2022 Mgarr.dwg

UNIT NAME: IMPLEMENTATION		DRAWING TITLE: L-IMĠARR Triq Il- Fuhhar L-Ahmar - SITE PLAN (Extents of Works are not binding but indicative)	
HEAD OF UNIT: N.V.			
PROJECT LEADER: -	DATE: JAN 2022	FILE NO: -	DRAWING NO: IMD5/22
DRAWN BY: -	SHEET SIZE: A4	SCALE: 1:2500	REVISION: A / PAGE NO: 2


Ghajn Dwieli
Wied Blandun
Ta' Ġerman
Il-Bajjada
Tal-Foss
FGURA
Ta' Żtiefa
TRIQ MAZ-ŻABBAR
TRIQ IL-KAMPANELLA
TRIQ SANTA TERESA
TRIQ SAN NIKOLA
TRIQ IL-KBIRA
TRIQ IL-PELLEGRINI
TRIQ IL-PITTMORE
TRIQ IL-BUNEXRIEM
TRIQ IL-FRANĊI
TRIQ IL-KENT
TRIQ IL-KOPPLA
TRIQ IL-KARMELITA
TRIQ IL-FENIKS
TRIQ IL-LIBRA
TRIQ IL-KAPRI
TRIQ IL-QASTNA
TRIQ IL-QARNIEL
TRIQ IL-MARSA
TRIQ IL-MIXTIEL
TRIQ IL-MIZZIEBAĦ
TRIQ IL-MIZZIEBAĦ KBIR
TRIQ IL-MIZZIEBAĦ ŻGĦIR
TRIQ IL-MIZZIEBAĦ IL-KBIR
TRIQ IL-MIZZIEBAĦ IŻ-ŻGĦIR
TRIQ IL-MIZZIEBAĦ IL-QADIM
TRIQ IL-MIZZIEBAĦ IL-ĠDID
TRIQ IL-MIZZIEBAĦ IL-ĠDID IŻ-ŻGĦIR
TRIQ IL-MIZZIEBAĦ IL-ĠDID IL-KBIR
TRIQ IL-MIZZIEBAĦ IL-QADIM IŻ-ŻGĦIR
TRIQ IL-MIZZIEBAĦ IL-QADIM IL-KBIR

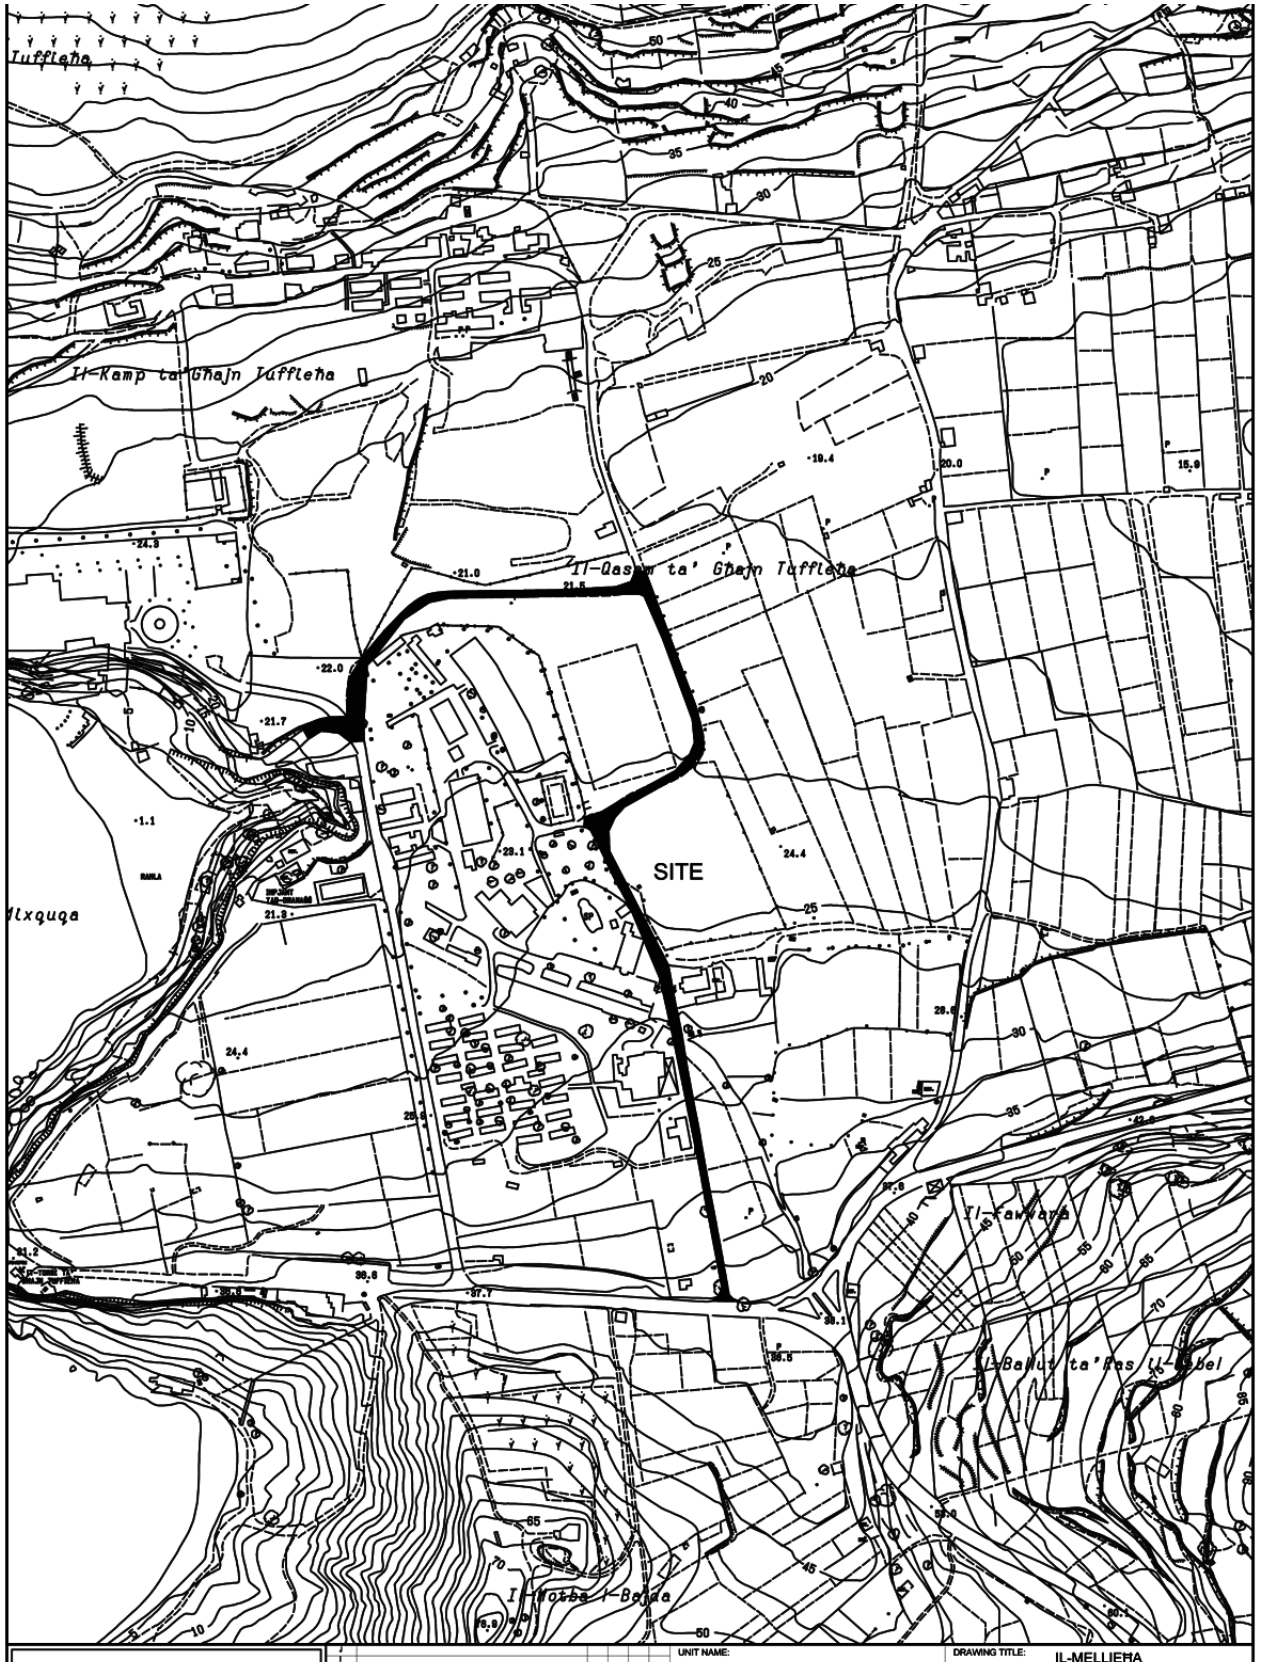

INFRASTRUCTURE MALTA

CHIEF EXECUTIVE OFFICER: Ing. Fredrick Azzopardi

S:\Traffic Management\2022\Mellieha\2022 Mellieha.dwg

UNIT NAME: IMPLEMENTATION

HEAD OF UNIT: N.V.

PROJECT LEADER: -


DRAWN BY: -

DRAWING TITLE: IL-MELLIEĦA

Reconstruction of Triq il- Kappella tal militar and Part of Triq in- Nahhalija- SITE PLAN (Extents of works aren't binding but Indicative)

DATE:	FILE NO:	DRAWING NO:
JAN 2022	-	IMD7/22


SHEET SIZE:	SCALE:	REVISION:	PAGE NO:
A4	1:5000	-	1

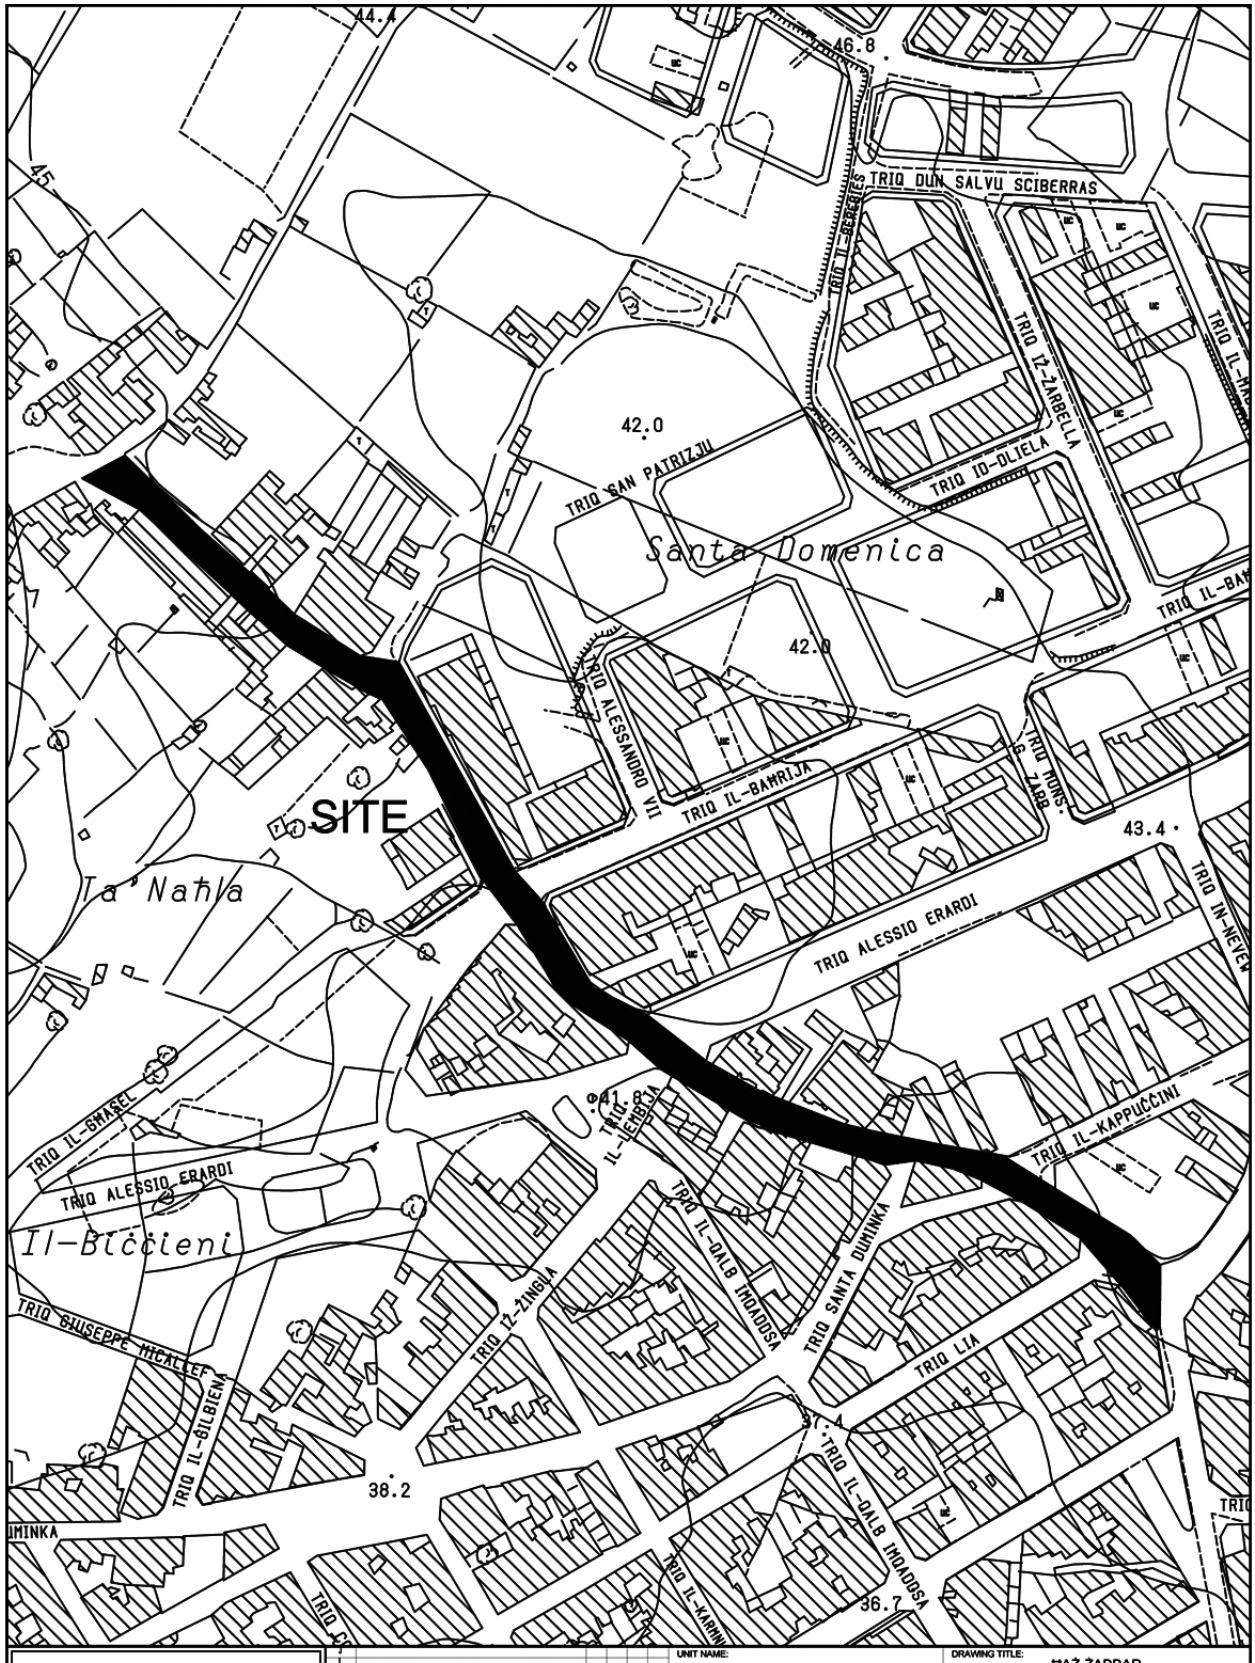

INFRASTRUCTURE MALTA

CHIEF EXECUTIVE OFFICER: Ing. Fredrick Azzopardi	UNIT NAME: IMPLEMENTATION	DRAWING TITLE: ĦAŻ-ŻABBAR Triq il-Kappuccini SITE PLAN (Extends of works aren't binding but indicative)		
	HEAD OF UNIT: N.V.			
	PROJECT LEADER: -	DATE: DEC 2021	FILE NO: -	DRAWING NO: IMD396/21
	DRAWN BY: -	SHEET SIZE: A4	SCALE: 1:2500	REVISION: A / PAGE NO: 32

S:\Traffic Management\2021\Zabbar\2021 Zabbar.dwg

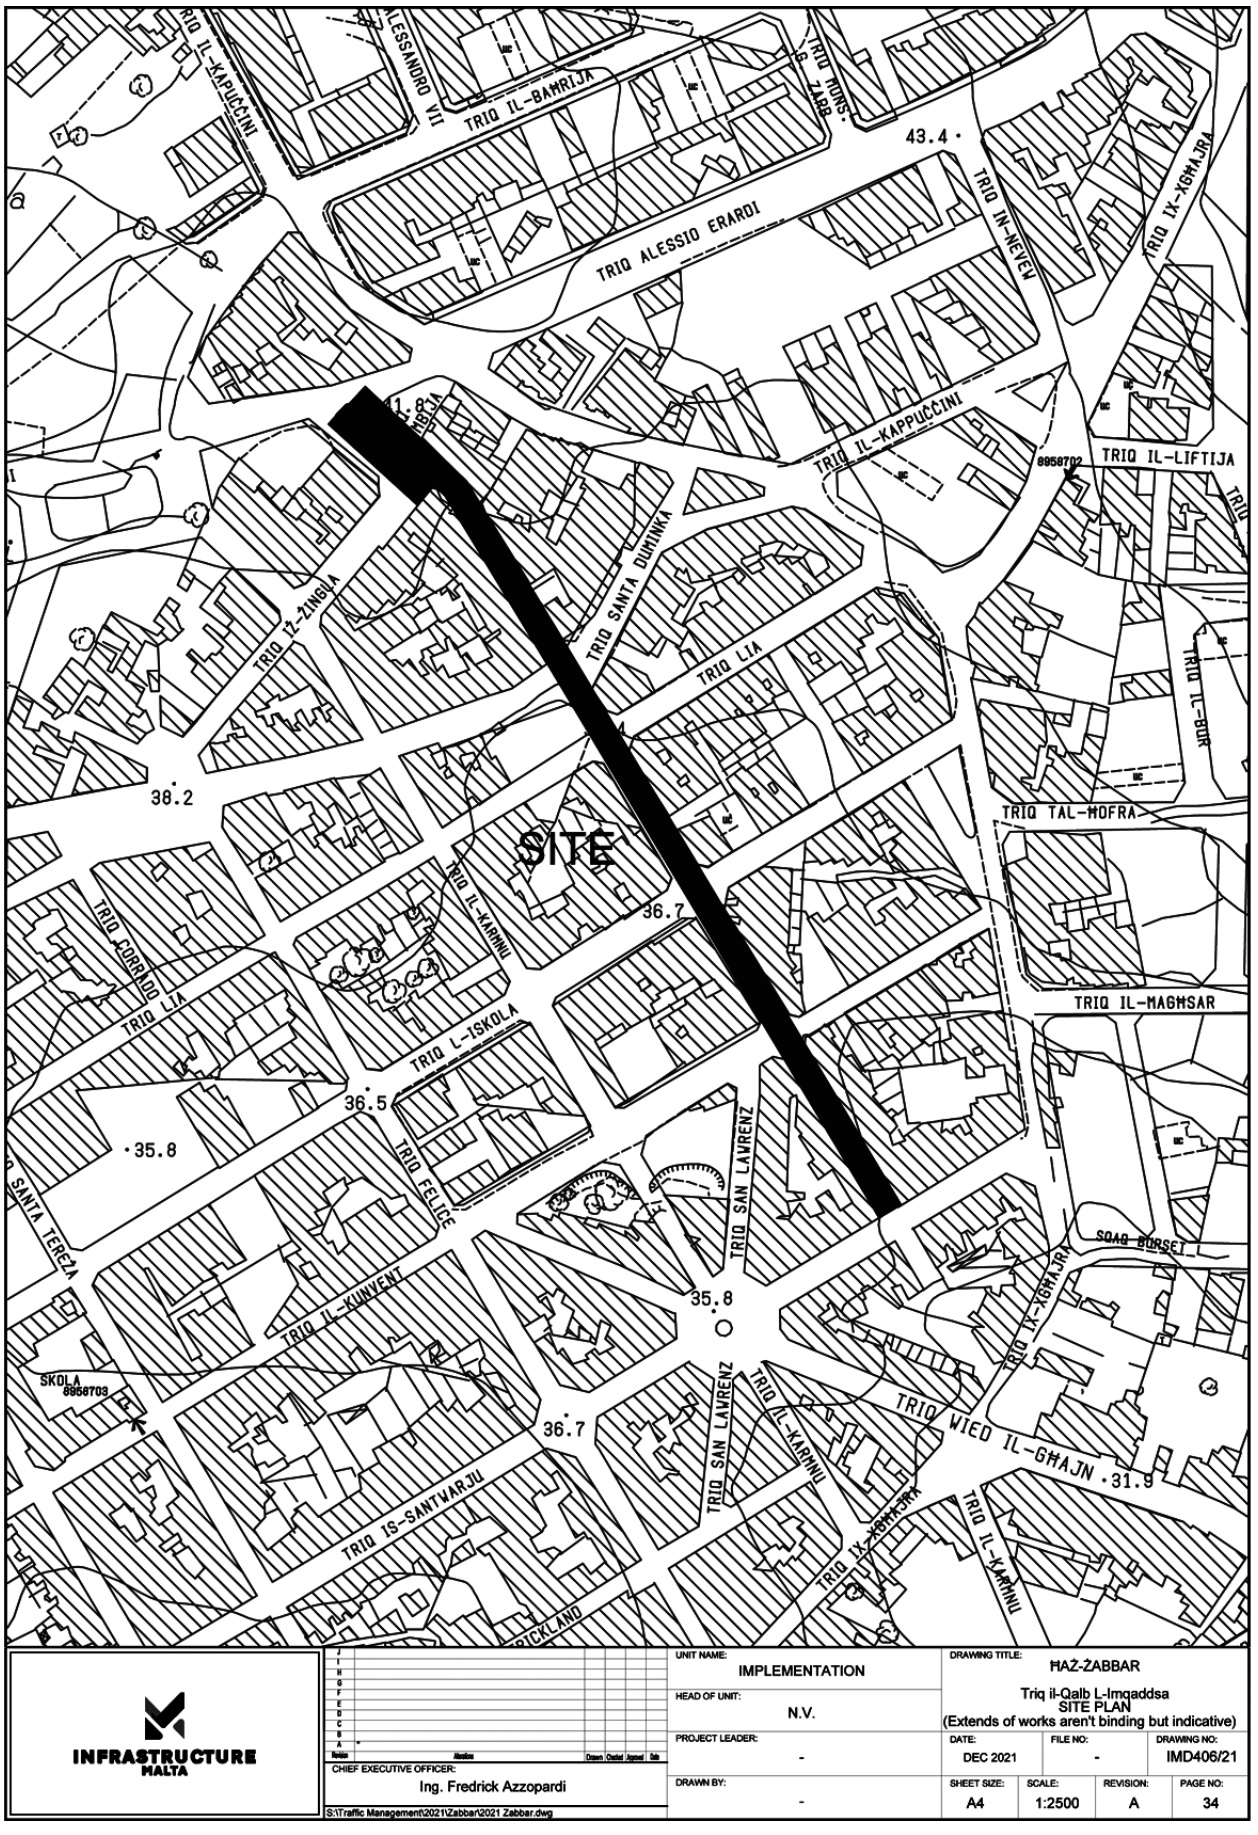


INFRASTRUCTURE MALTA

Revision	Alteration	Drawn	Checked	Approved	Date
J					
I					
H					
G					
F					
E					
D					
C					
B					
A	*				

CHIEF EXECUTIVE OFFICER: Ing. Fredrick Azzopardi

S:\Traffic Management\2021\Zabbar\2021 Zabbar.dwg


UNIT NAME: IMPLEMENTATION	DRAWING TITLE: ĦAŻ-ŻABBAR Triq il-Qalb L-Imqaddsa SITE PLAN (Extends of works aren't binding but indicative)			
HEAD OF UNIT: N.V.				
PROJECT LEADER: -	DATE: DEC 2021	FILE NO: -		DRAWING NO: IMD406/21
DRAWN BY: -	SHEET SIZE: A4	SCALE: 1:2500	REVISION: A	PAGE NO: 34

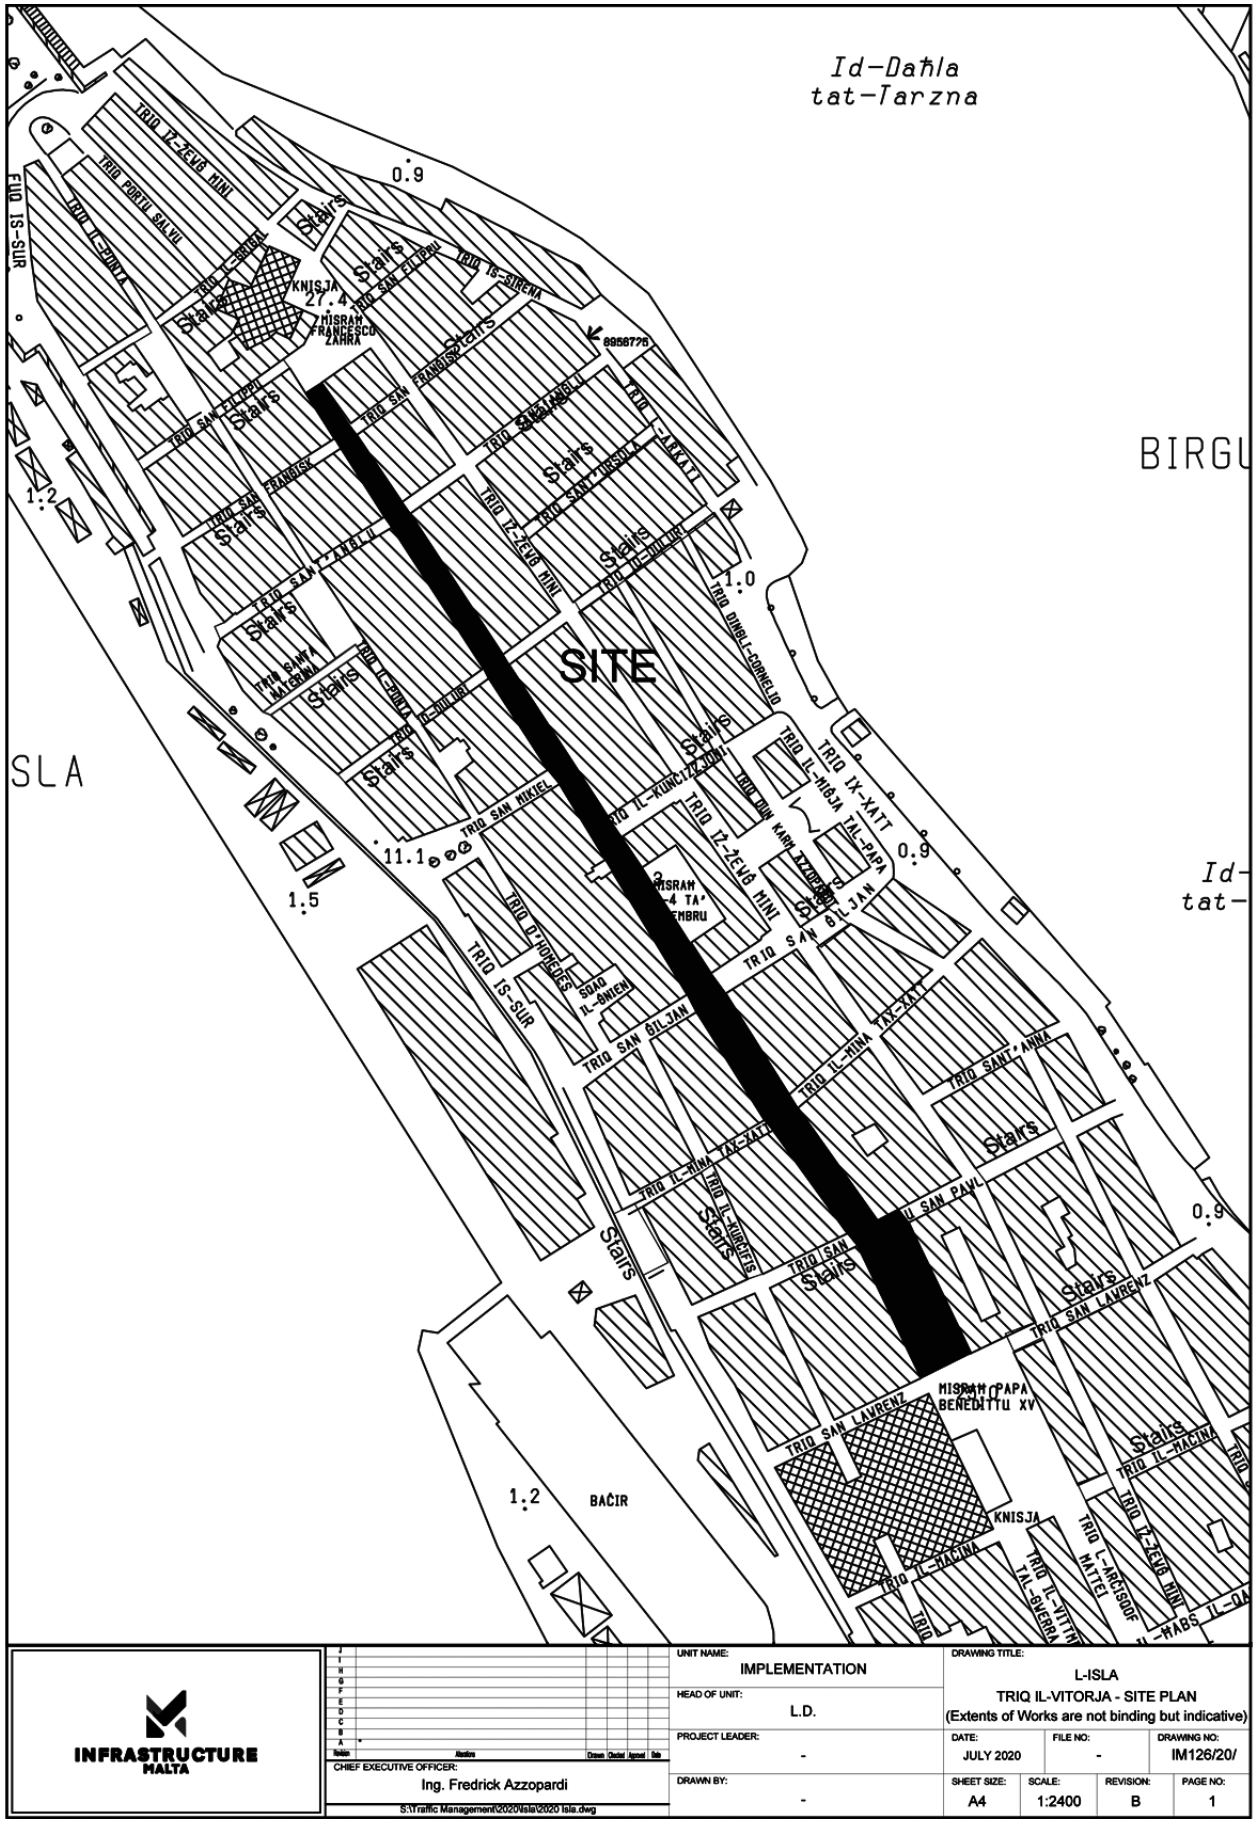

INFRASTRUCTURE MALTA

UNIT NAME:	IMPLEMENTATION
HEAD OF UNIT:	L.D.
PROJECT LEADER:	-
DRAWN BY:	-
CHIEF EXECUTIVE OFFICER:	Ing. Fredrick Azzopardi
DRAWING TITLE:	L-ISLA TRIQ IL-VITORJA - SITE PLAN (Extents of Works are not binding but indicative)
DATE:	JULY 2020
FILE NO:	-
DRAWING NO:	IM126/20/
SHEET SIZE:	A4
SCALE:	1:2400
REVISION:	B
PAGE NO:	1

S:\Traffic Management\2020\Isla\2020 Isla.dwg

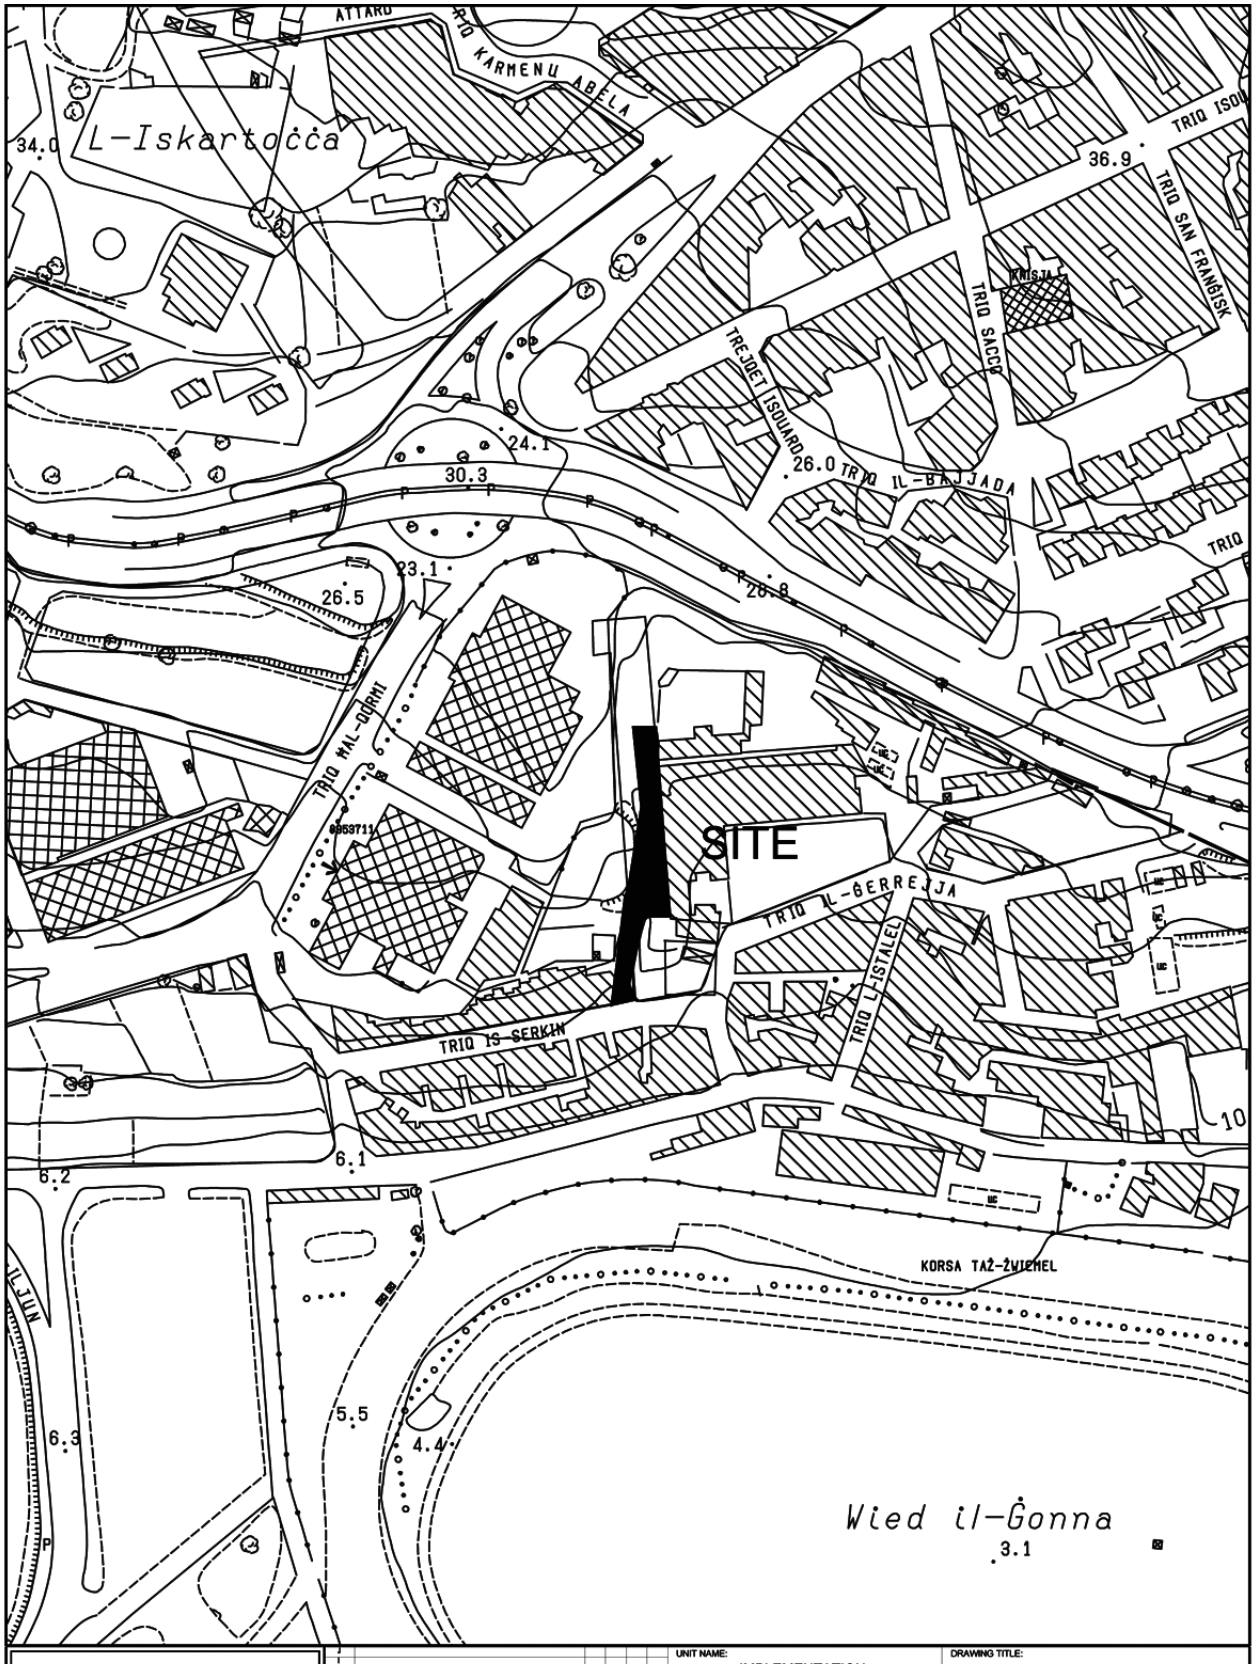


INFRASTRUCTURE MALTA

CHIEF EXECUTIVE OFFICER:
Ing. Fredrick Azzopardi


S:\Traffic Management\2021\Marsa\2021 Marsa.dwg

UNIT NAME: IMPLEMENTATION	DRAWING TITLE: IL-MARSA TRIQ IN-NAGHAL - SITE PLAN (Extents of Works are not binding but indicative)		
HEAD OF UNIT: N.V.			
PROJECT LEADER: -	DATE: DEC 2021	FILE NO: -	DRAWING NO: IMD384/21
DRAWN BY: -	SHEET SIZE: A4	SCALE: 1:2500	REVISION: A	PAGE NO: 5

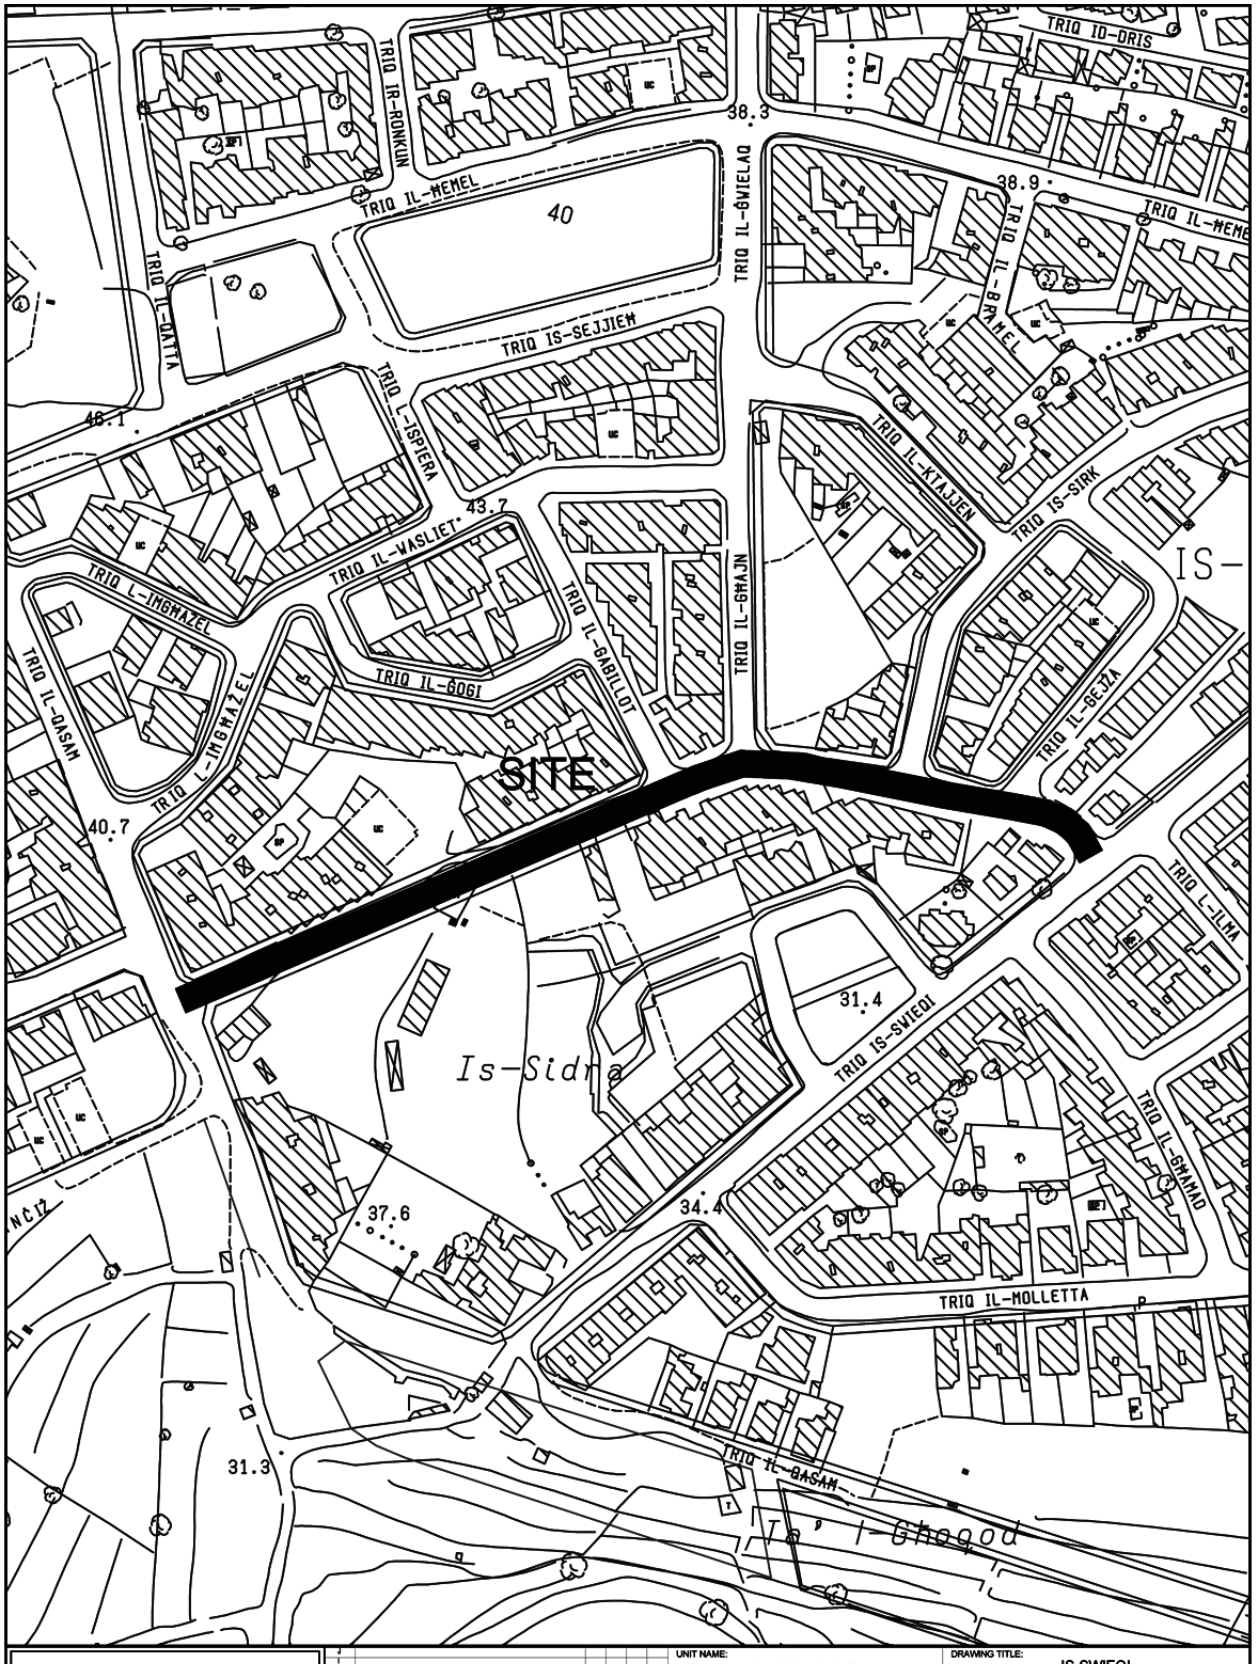

INFRASTRUCTURE MALTA

CHIEF EXECUTIVE OFFICER: Ing. Fredrick Azzopardi	UNIT NAME: IMPLEMENTATION	DRAWING TITLE: IS-SWIEQI TRIQ IS-SIDRA - SITE PLAN (Extents of works aren't binding but Indicative)		
	HEAD OF UNIT: N.V.			
	PROJECT LEADER: -	DATE: NOV 2021	FILE NO: -	DRAWING NO: IMD370/21
S:\Traffic Management\2021\Swieqi\2021 Swieqi.dwg	DRAWN BY: -	SHEET SIZE: A4	SCALE: 1:2500	REVISION: A / PAGE NO: 5

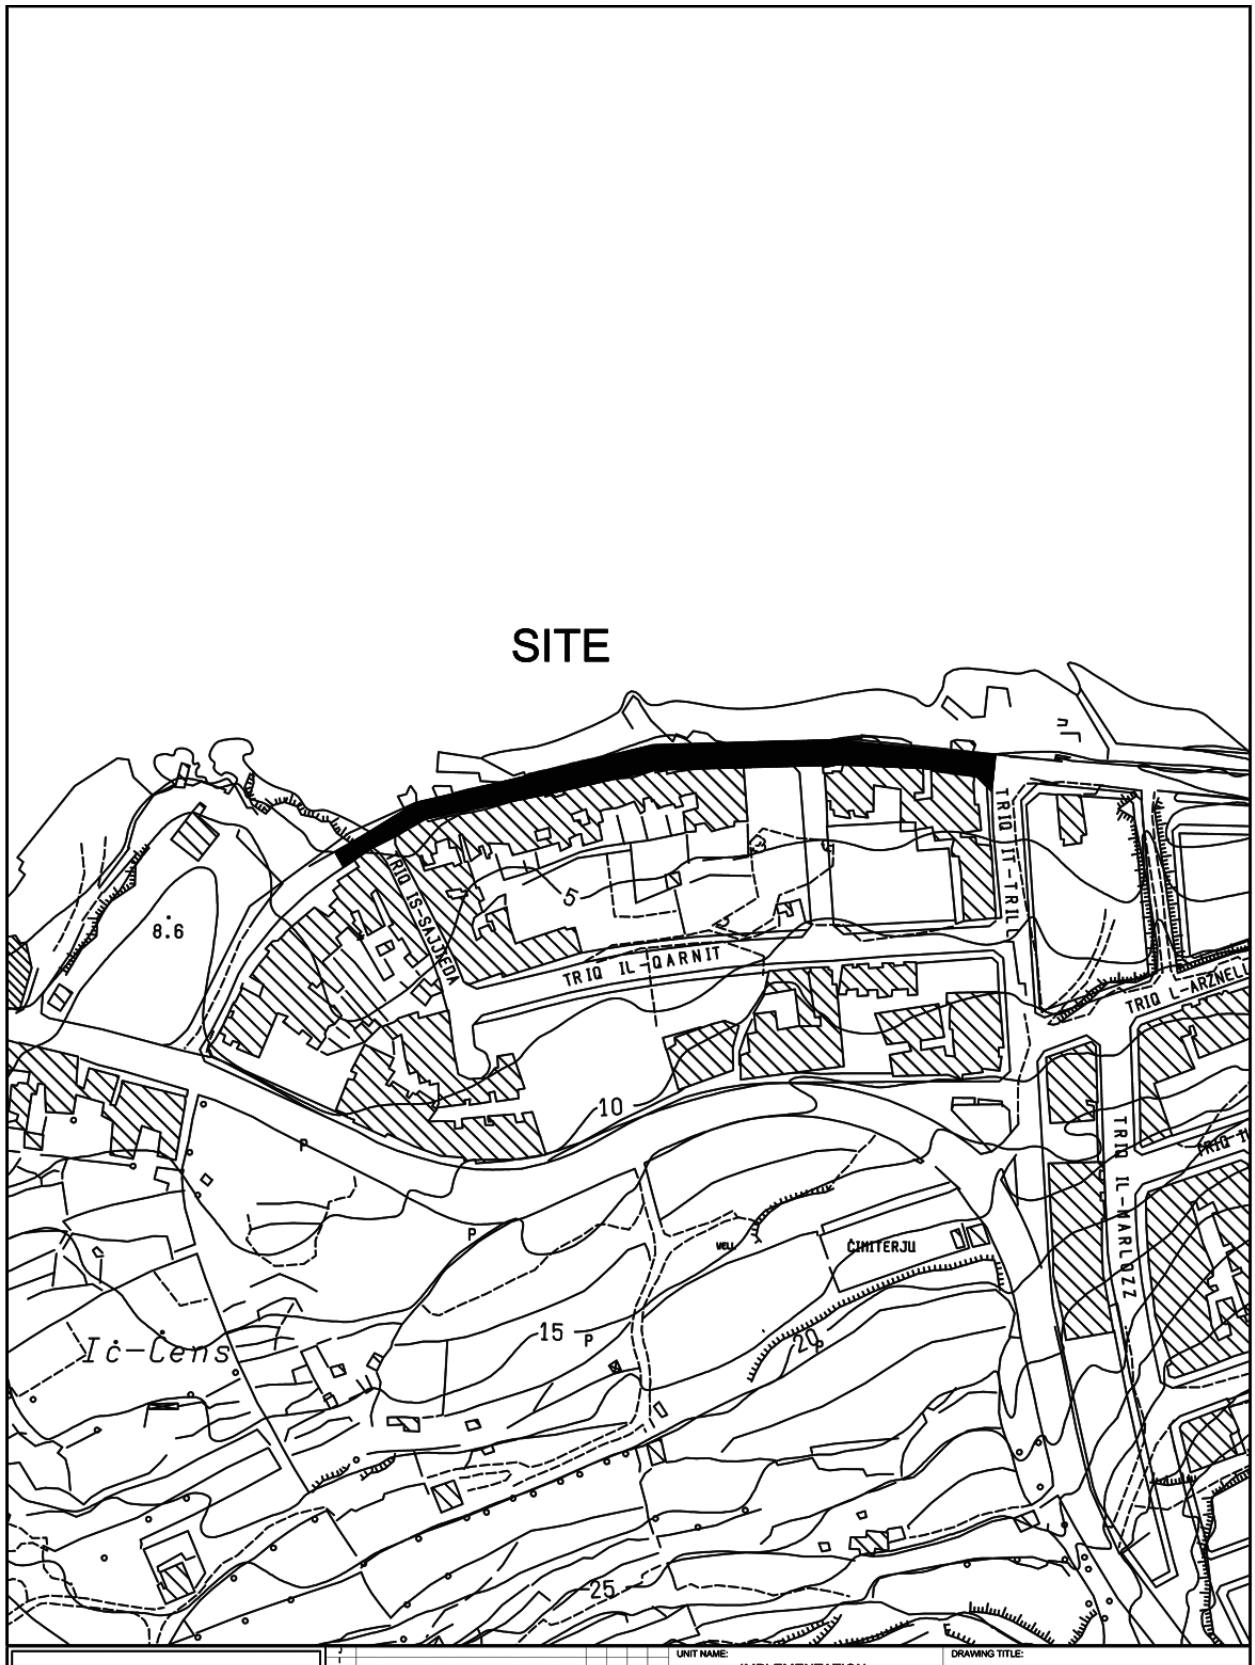


INFRASTRUCTURE MALTA

UNIT NAME: IMPLEMENTATION	DRAWING TITLE: IL-MELLIEHA po DAWRET IT-TUNNARA - SITE PLAN (Extents of works aren't binding but Indicative)
HEAD OF UNIT: L.D.	
PROJECT LEADER: -	DATE: JAN 2021 / FILE NO: - / DRAWING NO: IM10/21
DRAWN BY: -	SHEET SIZE: A4 / SCALE: 1:2500 / REVISION: - / PAGE NO: 1


CHIEF EXECUTIVE OFFICER: Ing. Fredrick Azzopardi

S:\Traffic Management\2021\Mellieha\2021 Mellieha.dwg

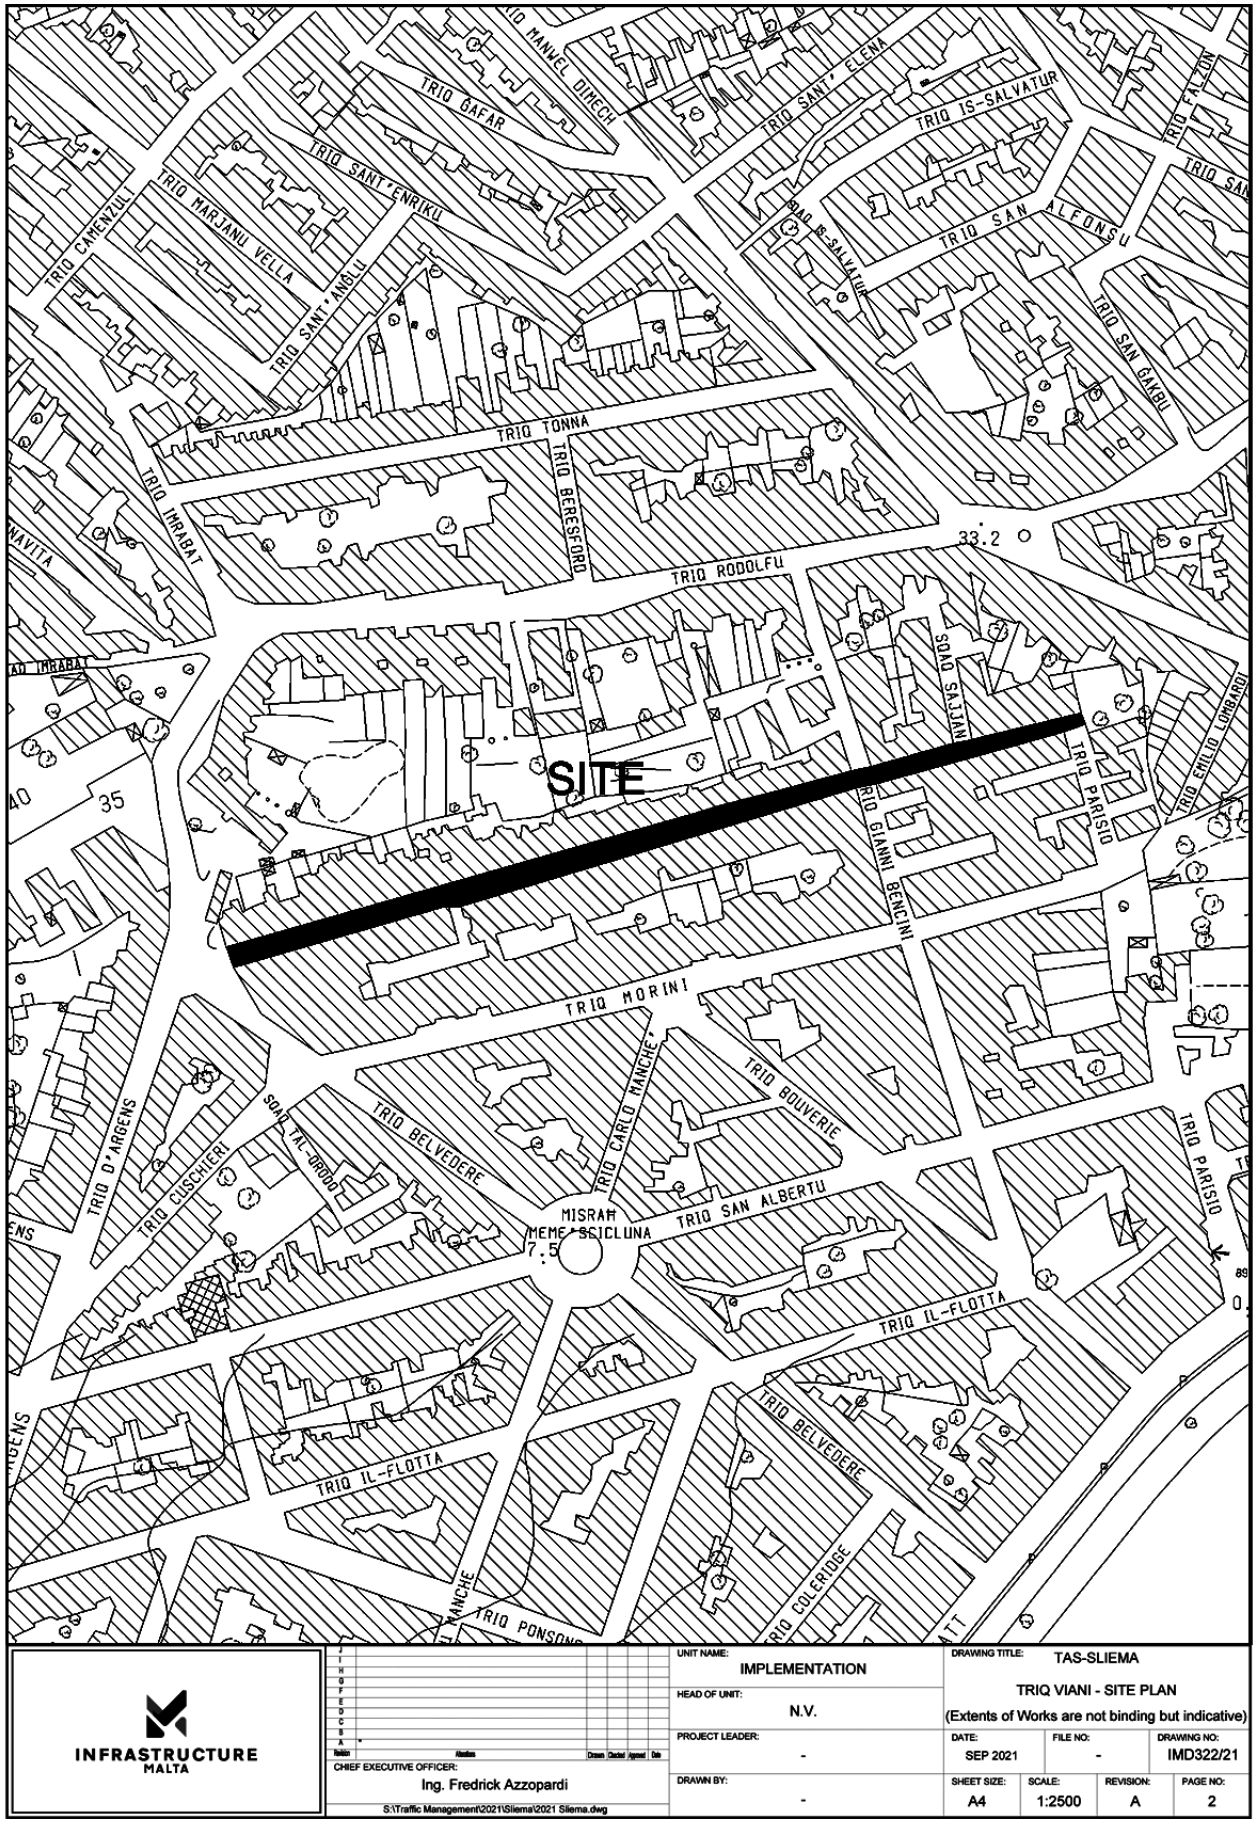

INFRASTRUCTURE MALTA

CHIEF EXECUTIVE OFFICER: Ing. Fredrick Azzopardi	UNIT NAME: IMPLEMENTATION	DRAWING TITLE: TAS-SLIEMA TRIQ VIANI - SITE PLAN (Extents of Works are not binding but indicative)			
	HEAD OF UNIT: N.V.				
	PROJECT LEADER: -	DATE: SEP 2021	FILE NO: -	DRAWING NO: IMD322/21	
S:\Traffic Management\2021\Sliema\2021 Sliema.dwg	DRAWN BY: -	SHEET SIZE: A4	SCALE: 1:2500	REVISION: A	PAGE NO: 2

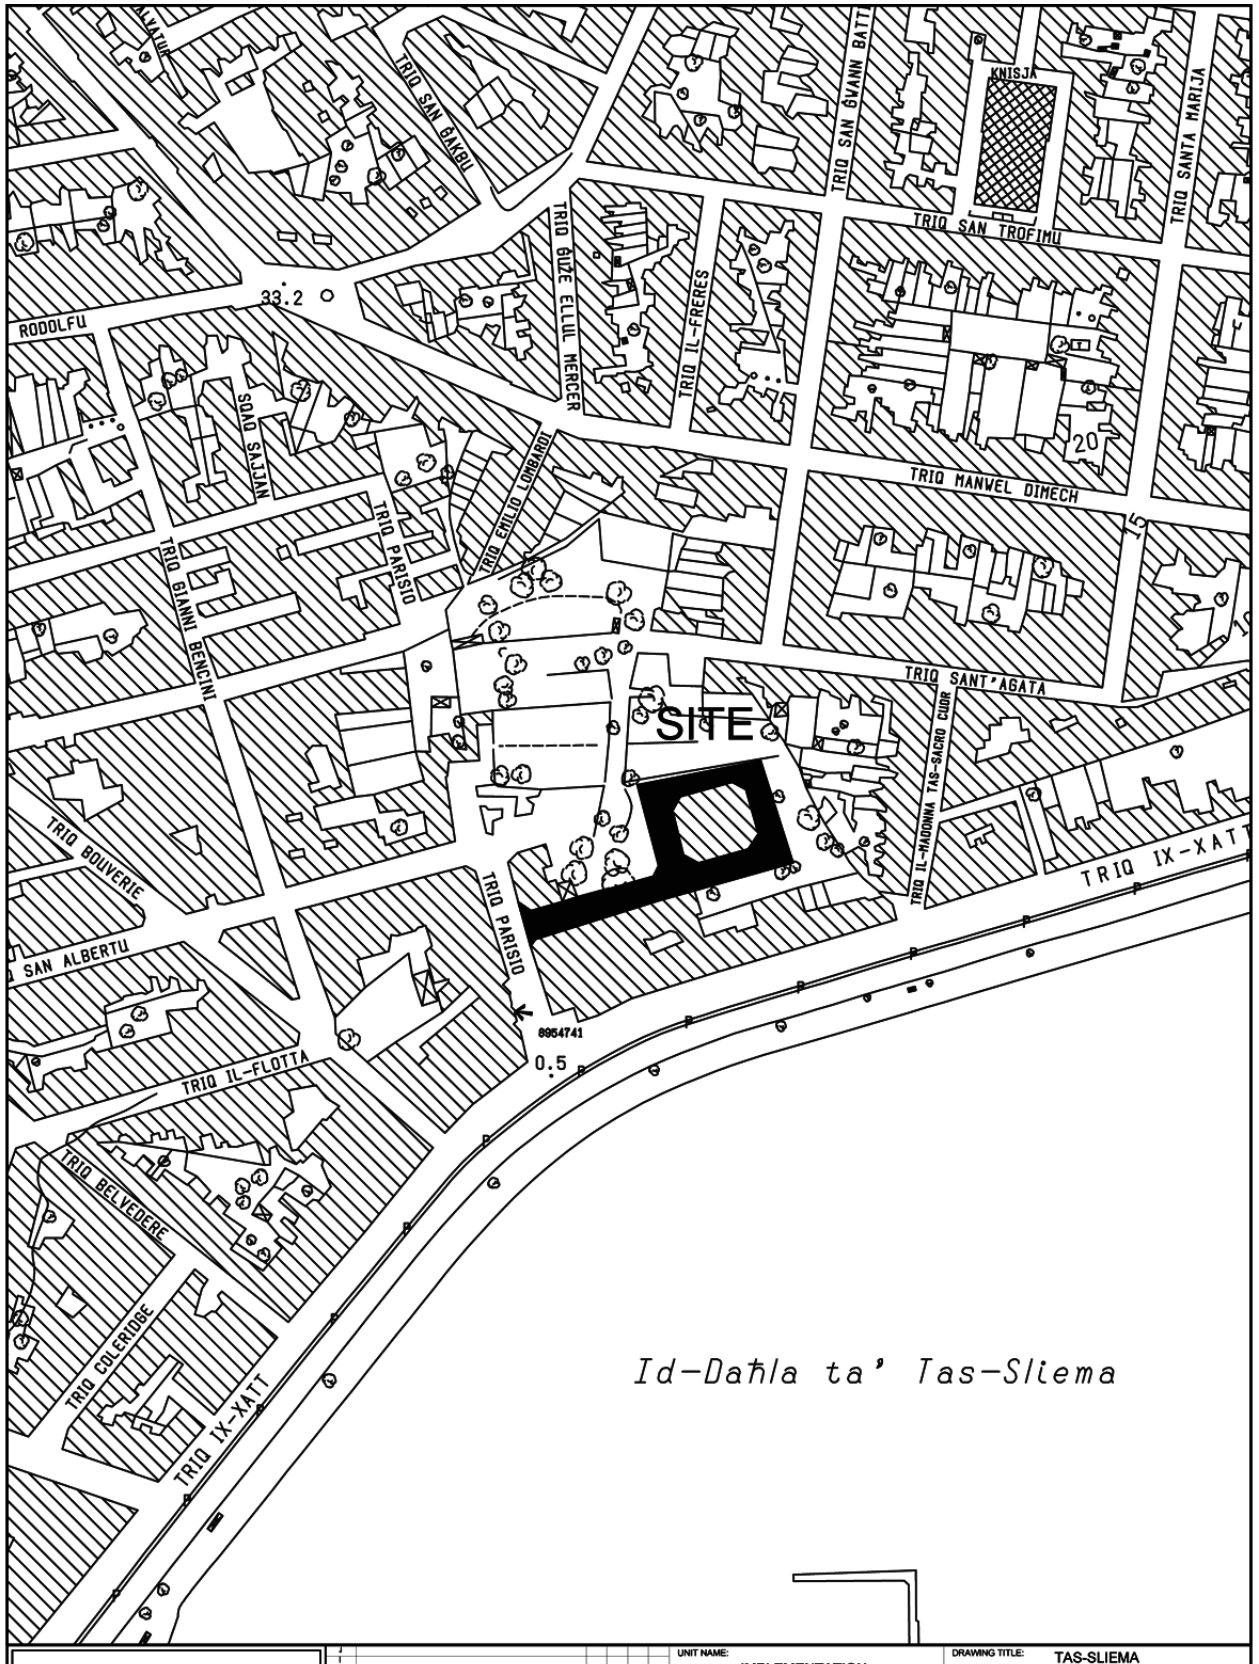

INFRASTRUCTURE MALTA


Revision	Alterations	Drawn	Checked	Agreed	Date
J					
I					
H					
G					
F					
E					
D					
C					
B					
A	-				


CHIEF EXECUTIVE OFFICER: Ing. Fredrick Azzopardi


S:\Traffic Management\2021\Sliema\2021 Sliema.dwg

UNIT NAME: IMPLEMENTATION	DRAWING TITLE: TAS-SLIEMA		
HEAD OF UNIT: N.V.	TRIQ IL-KURUNELL SAVONA - SITE PLAN (Extents of Works are not binding but indicative)		
PROJECT LEADER: -	DATE: SEP 2021	FILE NO: -	DRAWING NO: IMD323/21
DRAWN BY: -	SHEET SIZE: A4	SCALE: 1:2500	REVISION: A / PAGE NO: 2

SITE
TRIQ L-GHADAM
TRIQ L-IMTORNJATURI
TRIQ IT-TERRITORJALI
TRIQ GIOVANNI FENECH
TRIQ SAN ĠWANN
TRIQ IL-ĦADDIEMA
TRIQ L-GĦAJN TA' NOFS TRIQ
TRIQ IL-BIRREKLA
TRIQ L-IMTIN
TRIQ SAN ĠWANN
L-AKKADOTT TA' VERNACOURT
SQAQ TA' NOLA
Imrieħel
INFRASTRUCTURE MALTA
DRAWING TITLE:
BIRKIRKARA L-IMRIEHEL
Various Roads - SITE PLAN
(Extents of works aren't binding but Indicative)
UNIT NAME:
IMPLEMENTATION
HEAD OF UNIT:
N.V.
PROJECT LEADER:
-
DRAWN BY:
-
CHIEF EXECUTIVE OFFICER:
Ing. Fredrick Azzopardi
DATE:
JAN 2022
FILE NO:
-
DRAWING NO:
IMD9/22
SHEET SIZE:
A3
SCALE:
1:2500
REVISION:
-
PAGE NO:
1

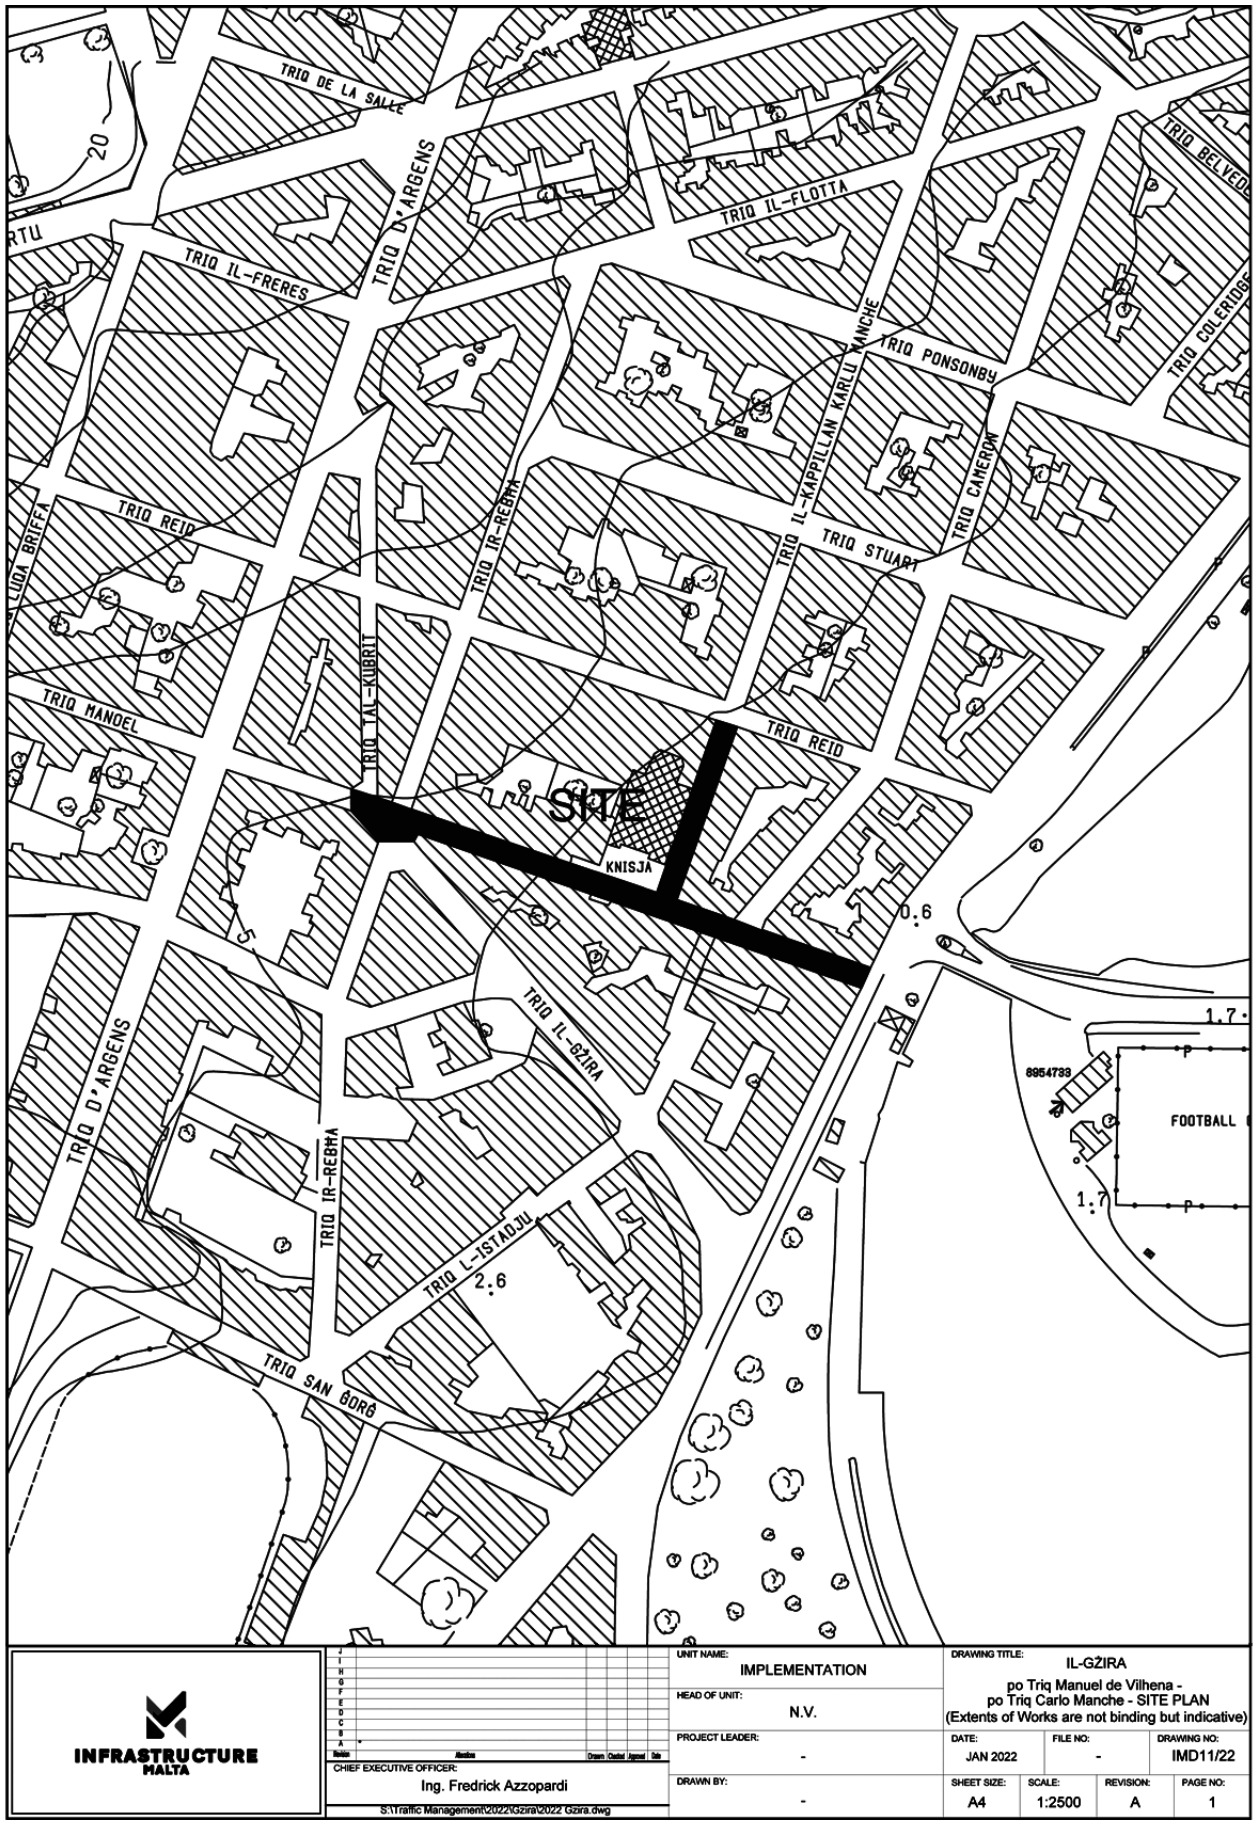
TRIQ DE LA SALLE
TRIQ D'ARGENS
TRIQ IL-FLOTTA
TRIQ BELVEDERE
TRIQ IL-FRERES
TRIQ PONSONBY
TRIQ COLERIDGE
TRIQ IL-KAPPILLAN KARLU MANCHE
TRIQ REID
TRIQ IR-REBHA
TRIQ CAMERON
TRIQ STUART
TRIQ TAL-KUBBRIT
TRIQ MANDEL
SITE
KNISJA
TRIQ IL-GŻIRA
TRIQ L-ISTADJU
TRIQ SAN GORĠ
FOOTBALL
6954733
INFRASTRUCTURE MALTA
CHIEF EXECUTIVE OFFICER:
Ing. Fredrick Azzopardi
S:\Traffic Management\2022\Gzira\2022 Gzira.dwg
UNIT NAME:
IMPLEMENTATION
HEAD OF UNIT:
N.V.
PROJECT LEADER:
-
DRAWN BY:
-
DRAWING TITLE:
IL-GŻIRA
po Triq Manuel de Vilhena -
po Triq Carlo Manche - SITE PLAN
(Extents of Works are not binding but indicative)
DATE: JAN 2022
FILE NO: -
DRAWING NO: IMD11/22
SHEET SIZE: A4
SCALE: 1:2500
REVISION: A
PAGE NO: 1

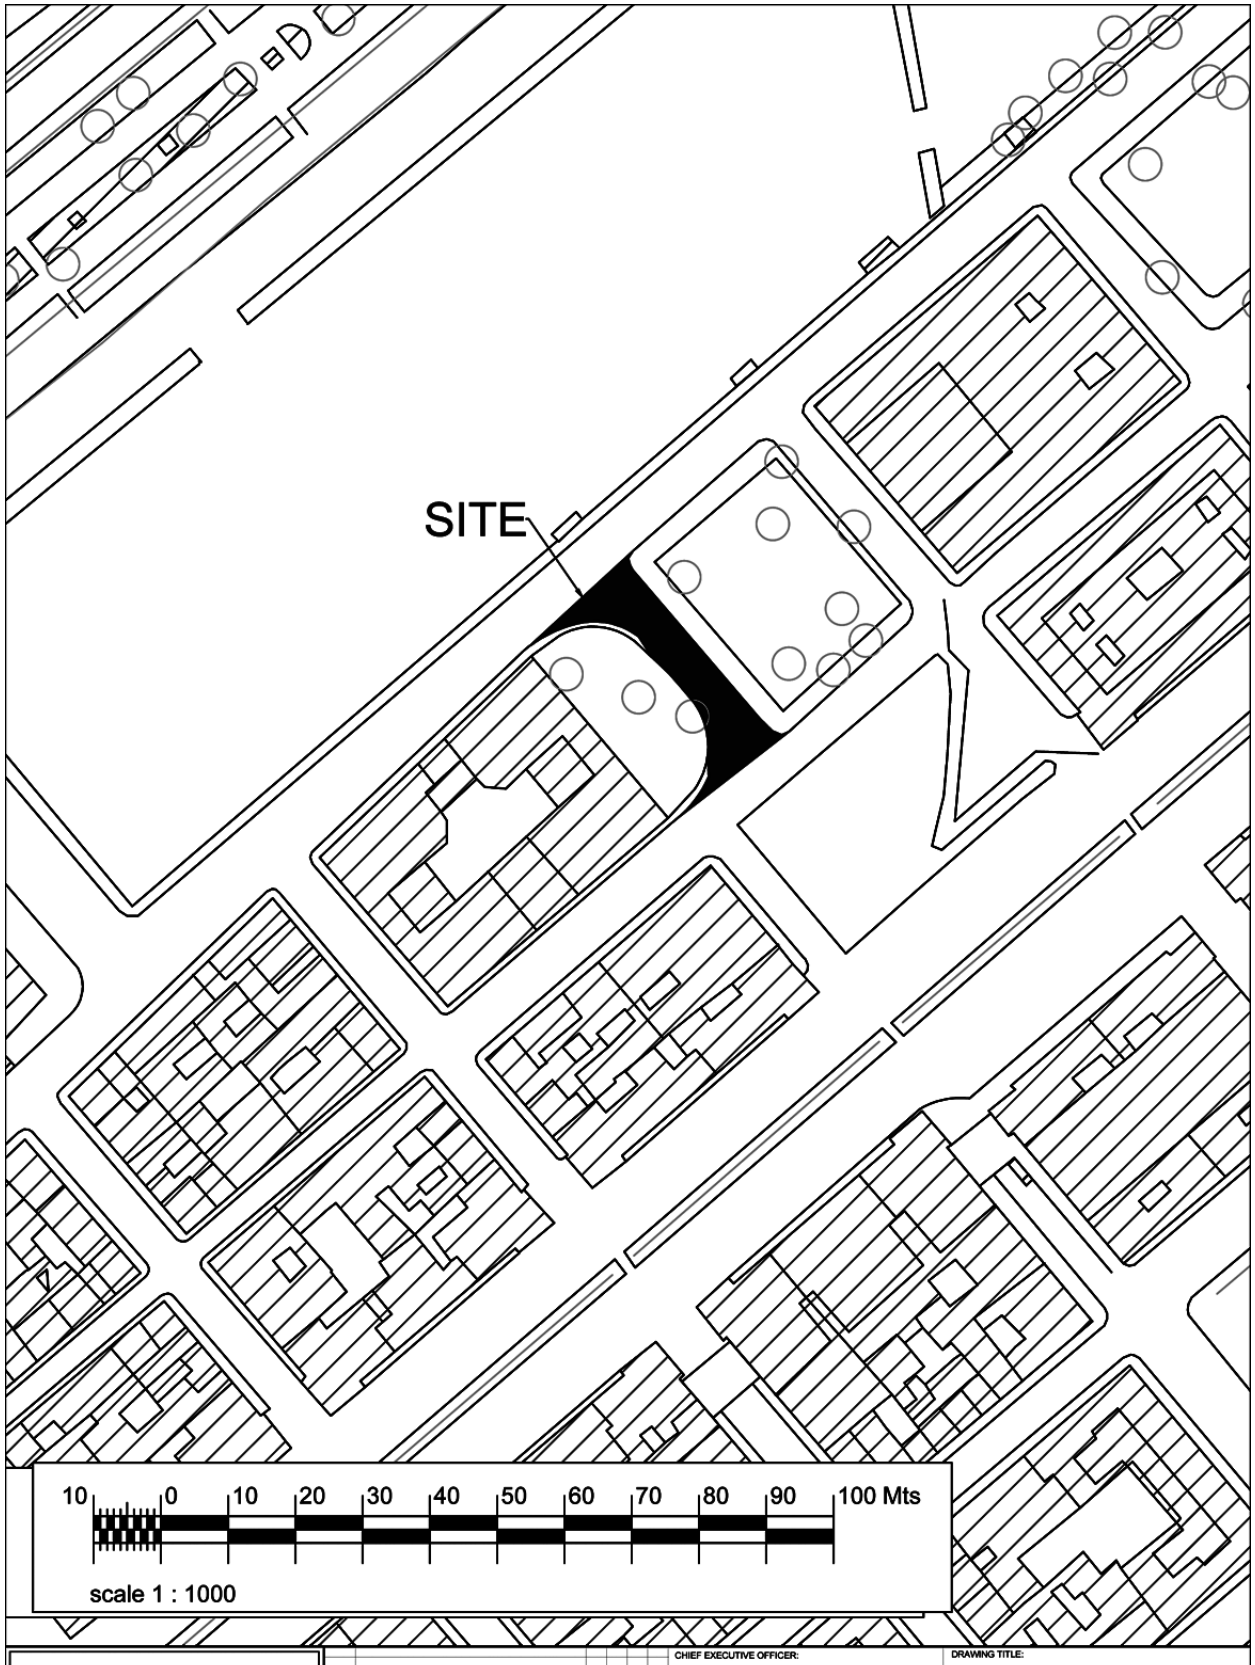
SITE
10 0 10 20 30 40 50 60 70 80 90 100 Mts
scale 1 : 1000
INFRASTRUCTURE MALTA
CHIEF EXECUTIVE OFFICER:
Ing. Fredrick Azzopardi
UNIT NAME:
Road Safety Implementation
UNIT HEAD:
Lawrence Darmanin
DRAWN BY:
R.N.
DRAWING TITLE:
Floriana
Triq-Peitro Floriani
DATE:
19th Nov 2021
FILE NO:
IM 865/21
DRAWING NO:
--
SHEET SIZE:
A4
SCALE:
1:1000
REVISION:
A
SHEET NO:
1
COMPUTER PATH:

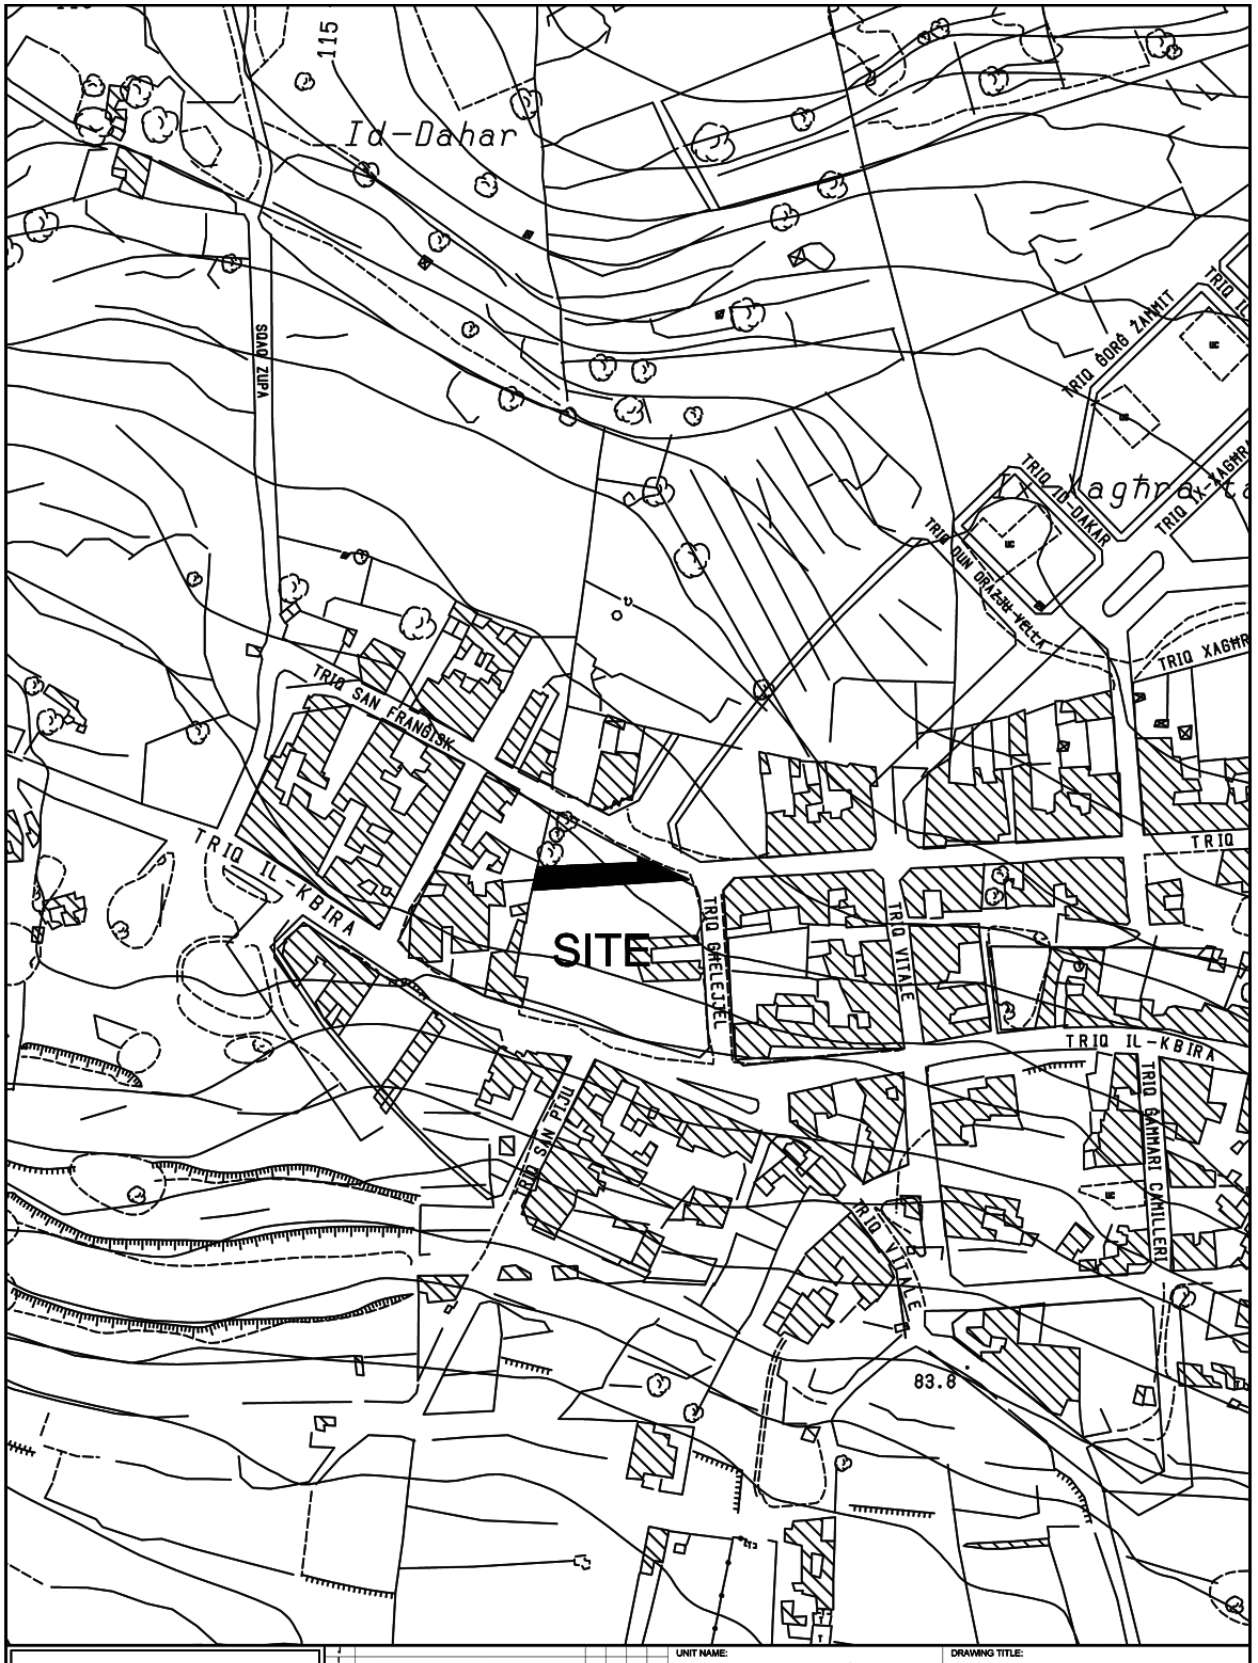

INFRASTRUCTURE MALTA

Issue	Alterations	Drawn	Checked	Approved	Date
A	*				

CHIEF EXECUTIVE OFFICER: Ing. Fredrick Azzopardi

S:\Traffic Management\2022\Mgarr\2022 Mgarr.dwg

UNIT NAME: IMPLEMENTATION

HEAD OF UNIT: N.V.

PROJECT LEADER: -

DRAWN BY: -

DRAWING TITLE: L-IMGARR

Sqaq Sant' Isidoru - SITE PLAN
(Extents of Works are not binding but indicative)

DATE:	FILE NO:	DRAWING NO:
JAN 2022	-	IMD4/22

SHEET SIZE:	SCALE:	REVISION:	PAGE NO:
A4	1:2500	A	1