

FOOTBALL GROUND
TENNIS COURTS
Qasam Industrijali ta' Kordin
Ghajn Dwieli
Kordin
PORTS GROUND
KUMVENT
SKOLA
TRIQ GHAJN DWIELI
TRIQ IL-BACIR
TRIQ MARIO BUHAGIAR
TRIQ MARIO BUHAGIAR - KORDIN
TRIQ MADONNA TA' L-ISQOF
TRIQ MADONNA TA' L-ISQOF - KORDIN
TRIQ MARIO BUHAGIAR - GHAJN DWIELI
TRIQ MADONNA TA' L-ISQOF - GHAJN DWIELI
TRIQ MADONNA TA' L-ISQOF - IL-BACIR
TRIQ IL-BACIR - GHAJN DWIELI
TRIQ MADONNA TA' L-ISQOF - GHAJN DWIELI
TRIQ MADONNA TA' L-ISQOF - KORDIN
TRIQ MADONNA TA' L-ISQOF - IL-BACIR

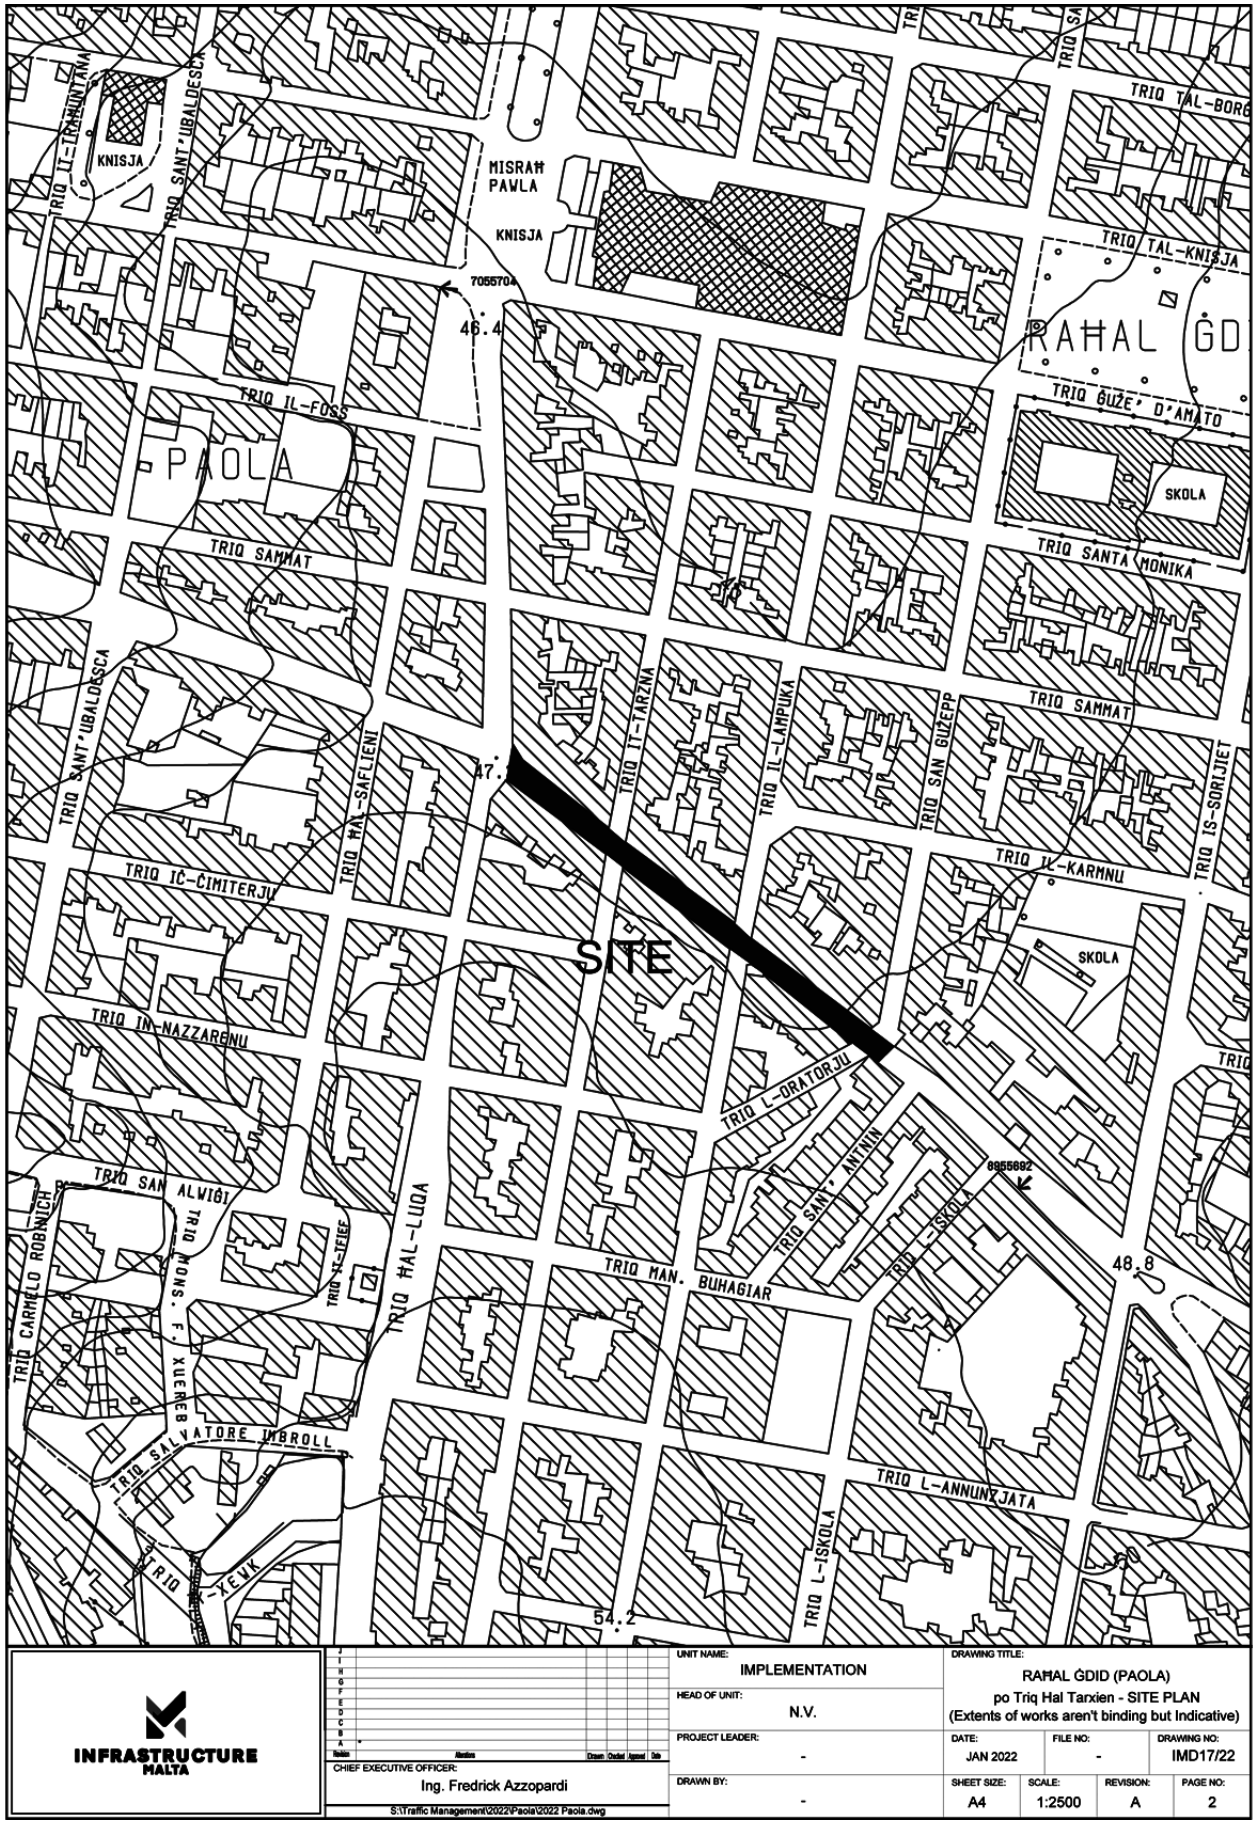

INFRASTRUCTURE MALTA

Revision	Alterations	Drawn	Checked	Approved	Date
I					
H					
G					
F					
E					
D					
C					
B					
A					

CHIEF EXECUTIVE OFFICER: Ing. Fredrick Azzopardi

S:\Traffic Management\2022\Paola\2022 Paola.dwg

UNIT NAME: IMPLEMENTATION

HEAD OF UNIT: N.V.


PROJECT LEADER: -


DRAWN BY: -

DRAWING TITLE: RAĦAL ĠDID (PAOLA) po Triq Ħal Tarxien - SITE PLAN (Extents of works aren't binding but Indicative)

DATE:	FILE NO:	DRAWING NO:
JAN 2022	-	IMD17/22

SHEET SIZE:	SCALE:	REVISION:	PAGE NO:
A4	1:2500	A	2

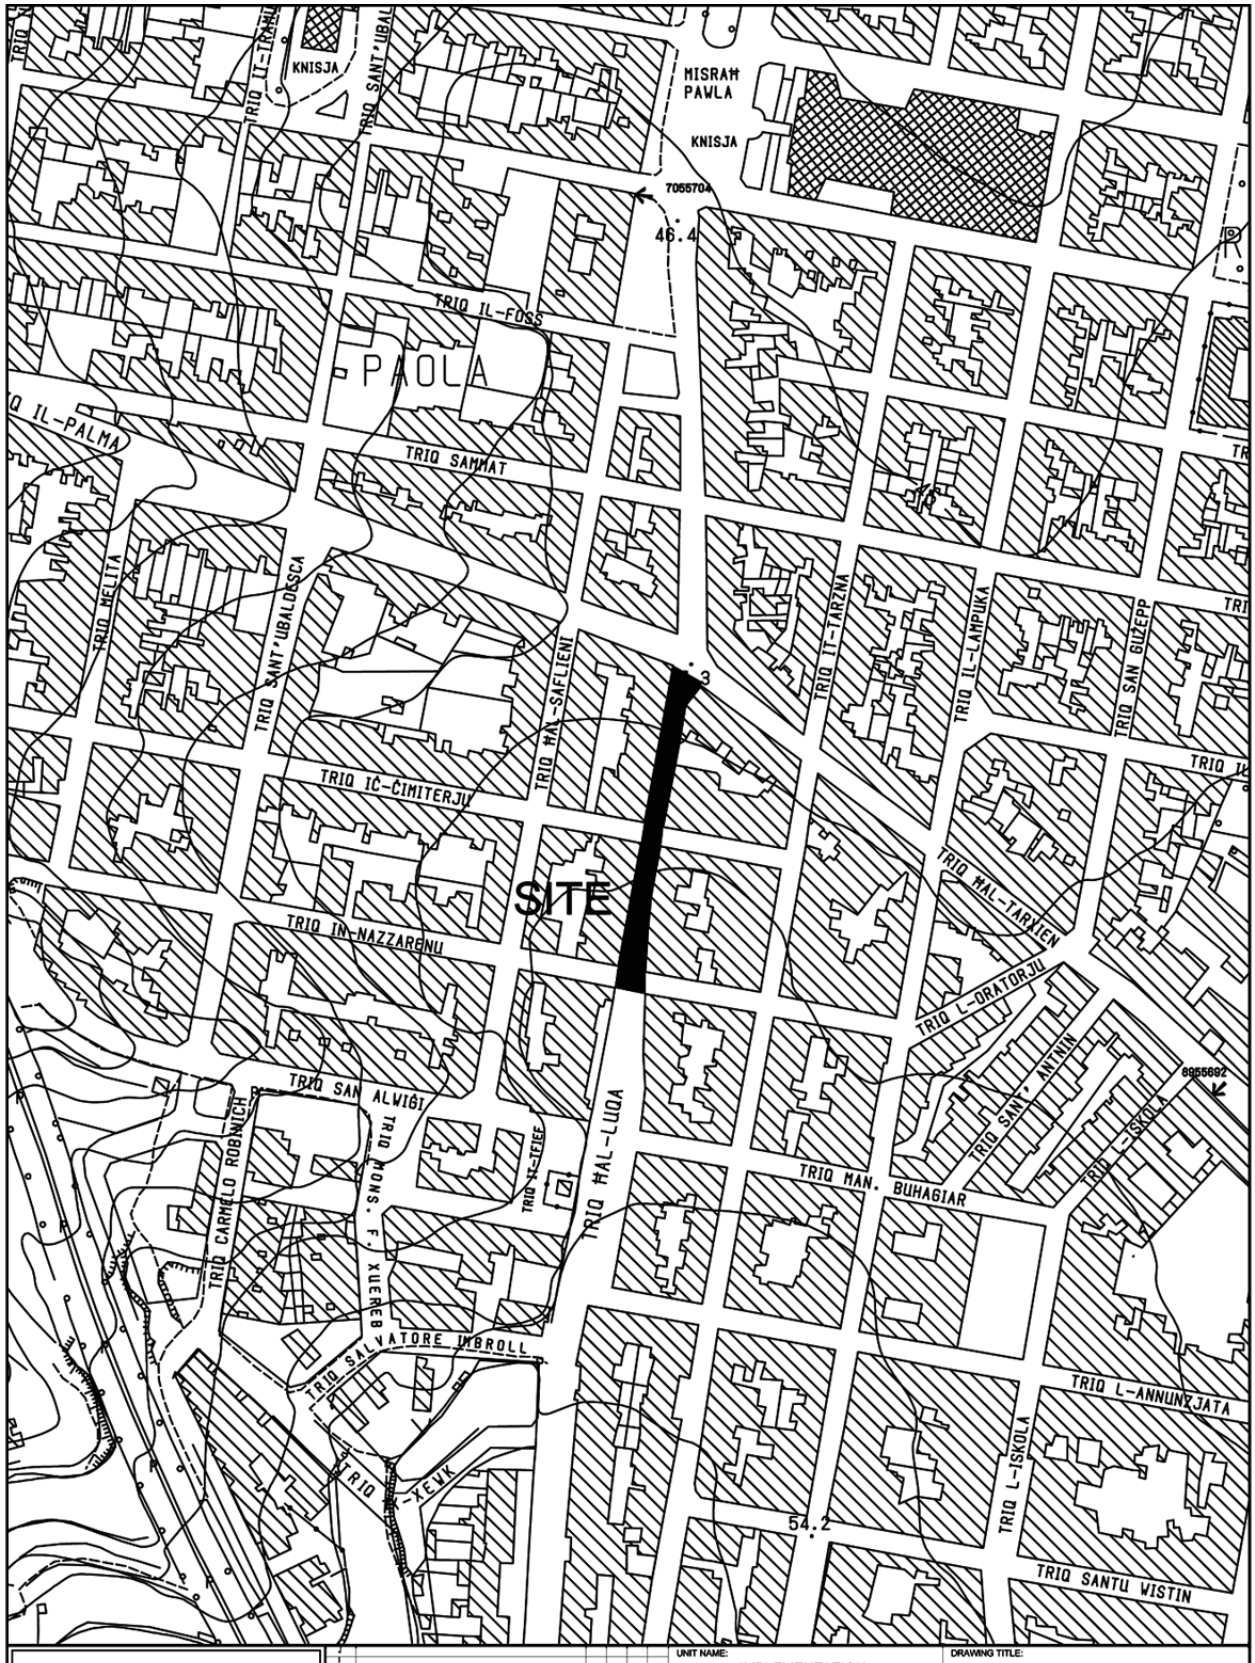
KNISJA
MISRAM PAWLA
KNISJA
7055704
46.4
TRIQ IL-FOSS
PAOLA
TRIQ IL-PALMA
TRIQ SAMMAT
TRIQ MELITA
TRIQ SANT'UBALDESCA
TRIQ ĦAL-SAFLIENI
TRIQ IT-TARZNA
TRIQ IL-LAMPUKA
TRIQ SAN ĠUŻEPP
TRIQ IĊ-ĊIMITERJU
SITE
TRIQ IN-NAZZARENU
TRIQ ĦAL-TARXIEN
TRIQ L-ORATORJU
TRIQ SAN ALWIĠI
TRIQ CARMELO ROBINICH
TRIQ MONS. F. XUEREB
TRIQ ĦAL-LUQA
TRIQ IX-XEJFEE
TRIQ SANT' ANTNIN
TRIQ MAN. BUHAGIAR
TRIQ SALVATORE IMBROLL
TRIQ L-ANNUNZJATA
TRIQ L-ISKOLA
54.2
TRIQ SANTU WISTIN
INFRASTRUCTURE MALTA
CHIEF EXECUTIVE OFFICER:
Ing. Fredrick Azzopardi
S:\Traffic Management\2022\Paola\2022 Paola.dwg
UNIT NAME:
IMPLEMENTATION
HEAD OF UNIT:
N.V.
PROJECT LEADER:
-
DRAWN BY:
-
DRAWING TITLE:
RAĦAL ĠDID (PAOLA)
po Triq Hal Luqa - SITE PLAN
(Extents of works aren't binding but Indicative)
DATE: JAN 2022
FILE NO: -
DRAWING NO: IMD18/22
SHEET SIZE: A4
SCALE: 1:2500
REVISION: A
PAGE NO: 3

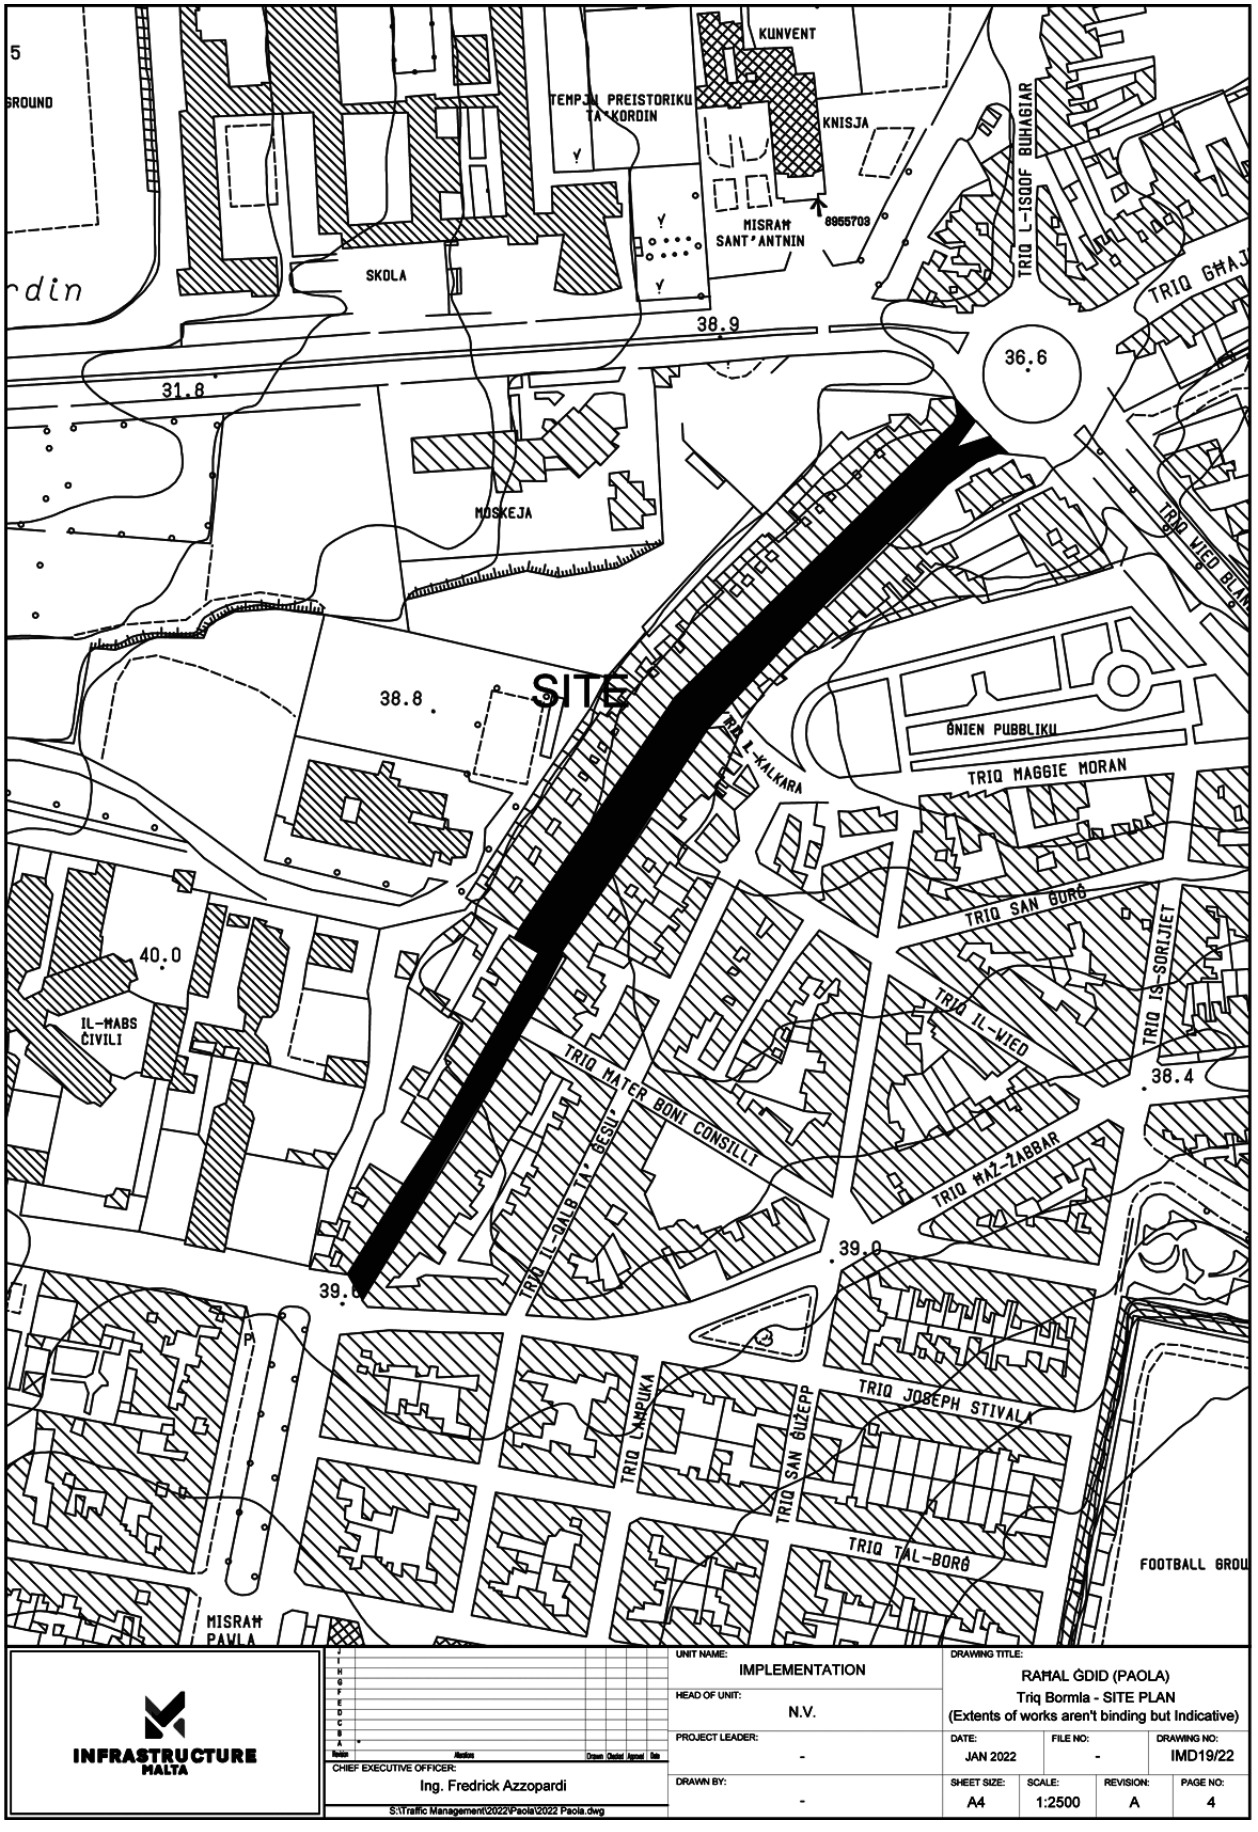


INFRASTRUCTURE MALTA

Revision	Alterations	Drawn	Checked	Approved	Date
J					
I					
H					
G					
F					
E					
D					
C					
B					
A	*				

CHIEF EXECUTIVE OFFICER: Ing. Fredrick Azzopardi

S:\Traffic Management\2022\Paola\2022 Paola.dwg

UNIT NAME: IMPLEMENTATION	DRAWING TITLE: RAMAL ĠDID (PAOLA) Triq Bormla - SITE PLAN (Extents of works aren't binding but Indicative)
HEAD OF UNIT: N.V.	
PROJECT LEADER: -	DATE: JAN 2022 / FILE NO: - / DRAWING NO: IMD19/22
DRAWN BY: -	SHEET SIZE: A4 / SCALE: 1:2500 / REVISION: A / PAGE NO: 4

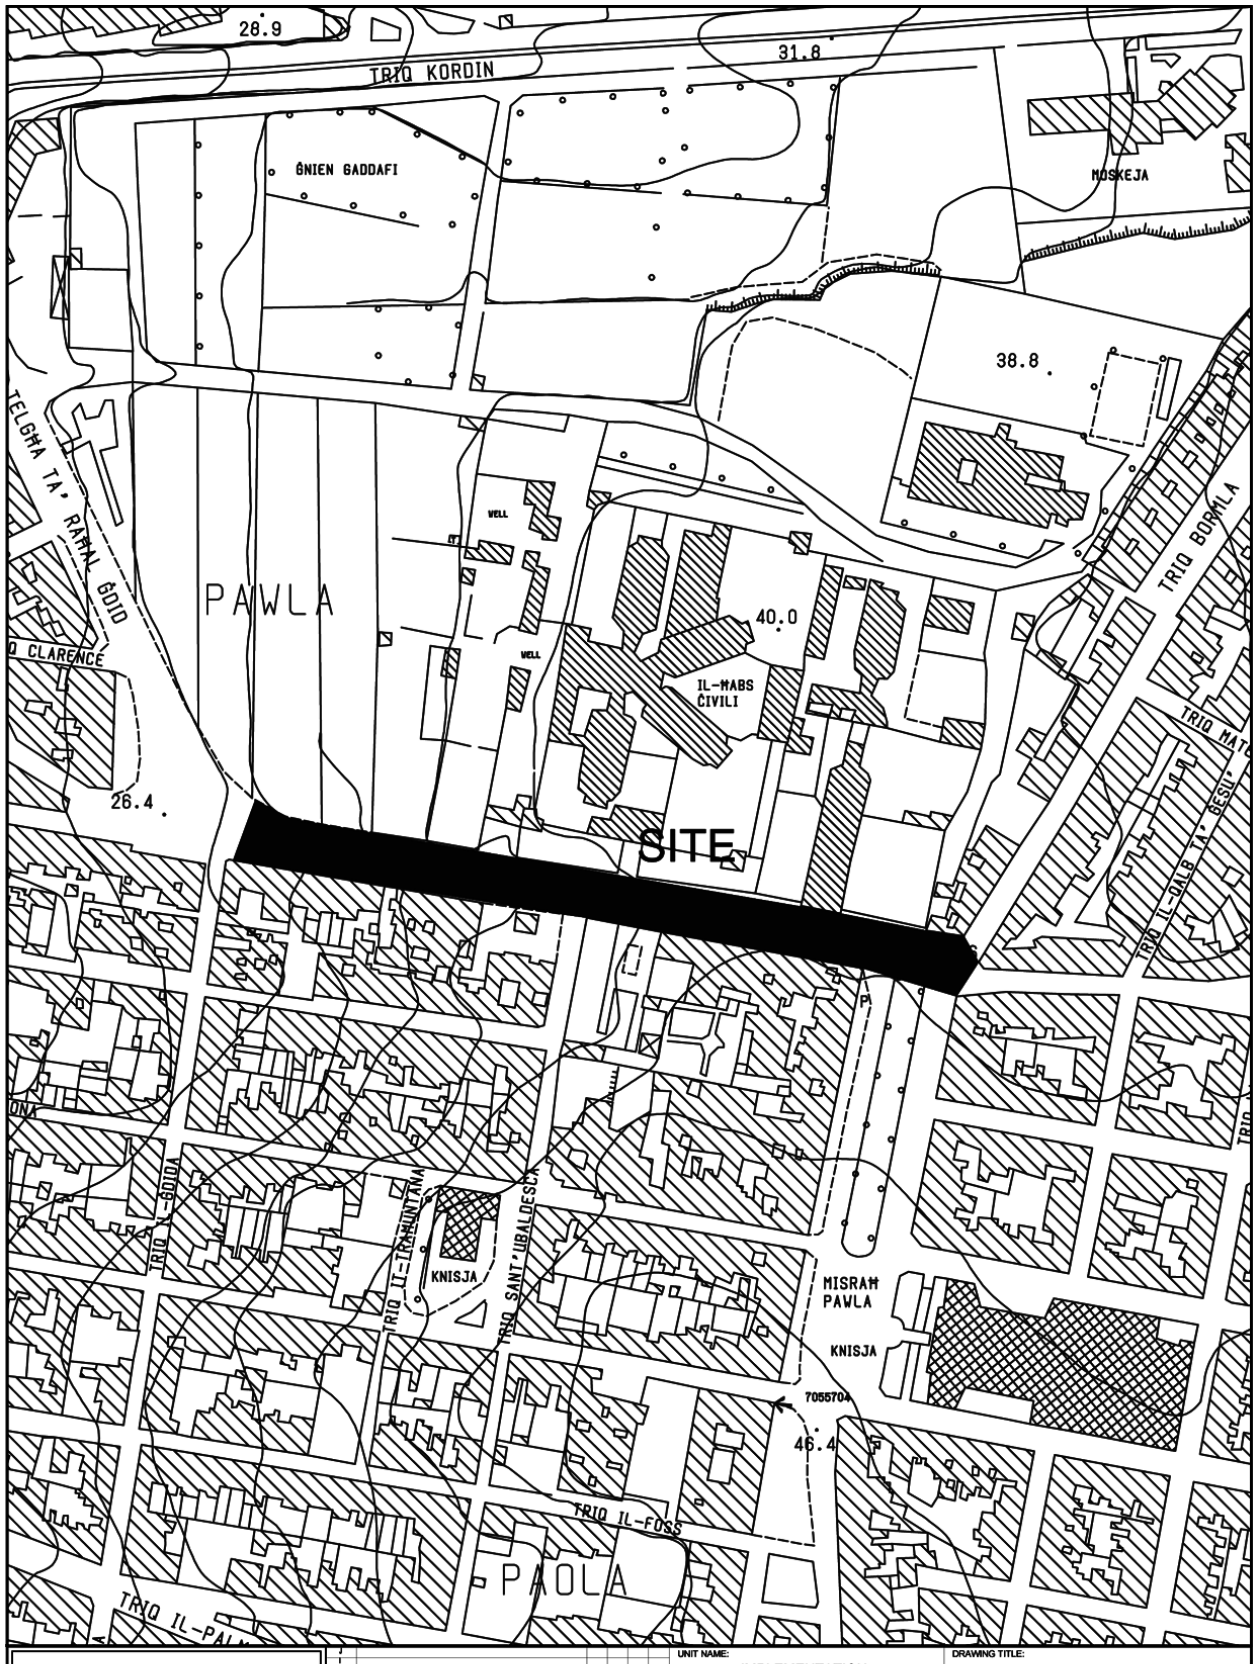


INFRASTRUCTURE MALTA

CHIEF EXECUTIVE OFFICER:
Ing. Fredrick Azzopardi

S:\Traffic Management\2022\Paola\2022 Paola.dwg

UNIT NAME: IMPLEMENTATION		DRAWING TITLE: RAĦAL ĠDID (PAOLA) Vjal Kristu Re - SITE PLAN (Extents of works aren't binding but Indicative)	
HEAD OF UNIT: N.V.			
PROJECT LEADER: -	DATE: JAN 2022	FILE NO: -	DRAWING NO: IMD20/22
DRAWN BY: -	SHEET SIZE: A4	SCALE: 1:2500	REVISION: A / PAGE NO: 5

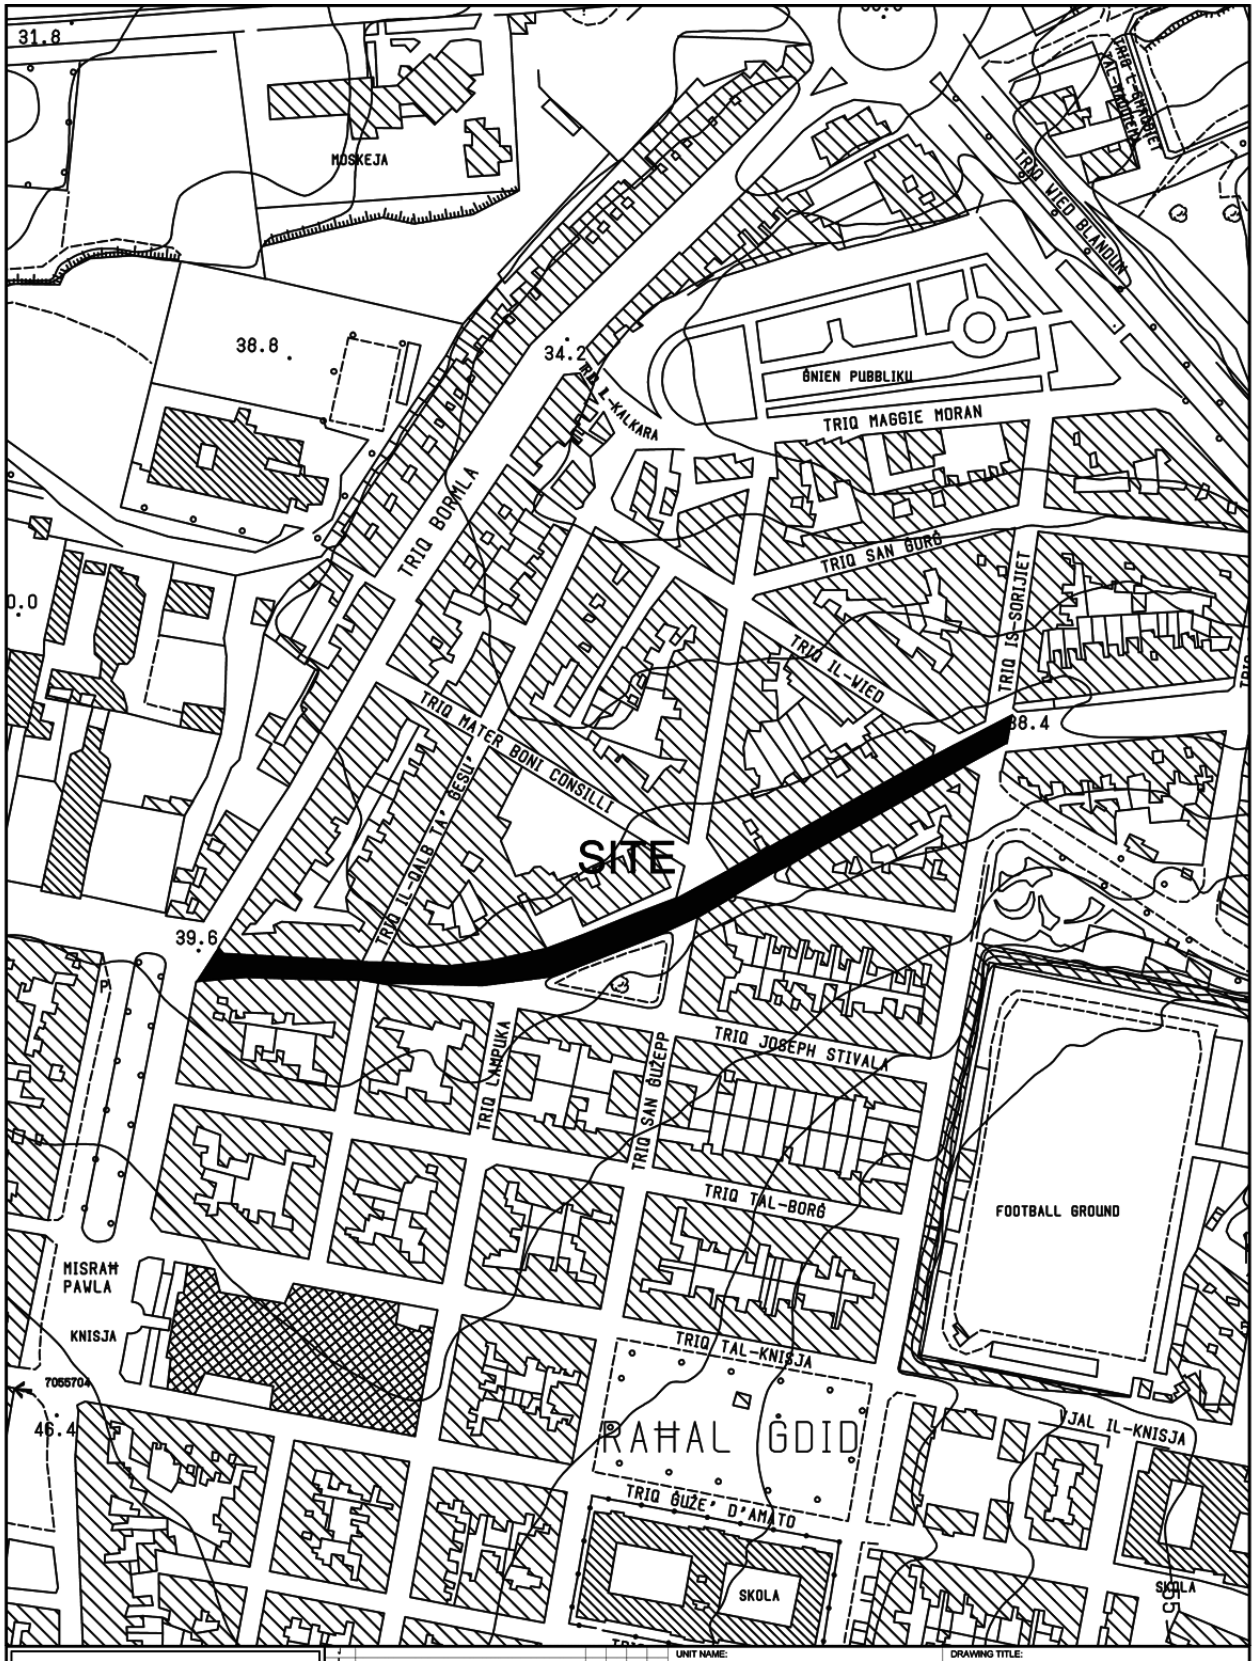


INFRASTRUCTURE MALTA

CHIEF EXECUTIVE OFFICER:
Ing. Fredrick Azzopardi

S:\Traffic Management\2022\Paola\2022 Paola.dwg

UNIT NAME: IMPLEMENTATION		DRAWING TITLE: RAĦAL ĠDID (PAOLA) po Triq Ħaż-Żabbar - SITE PLAN (Extents of works aren't binding but Indicative)	
HEAD OF UNIT: N.V.			
PROJECT LEADER: -	DATE: JAN 2022	FILE NO: -	DRAWING NO: IMD23/22
DRAWN BY: -	SHEET SIZE: A4	SCALE: 1:2500	REVISION: A / PAGE NO: 5

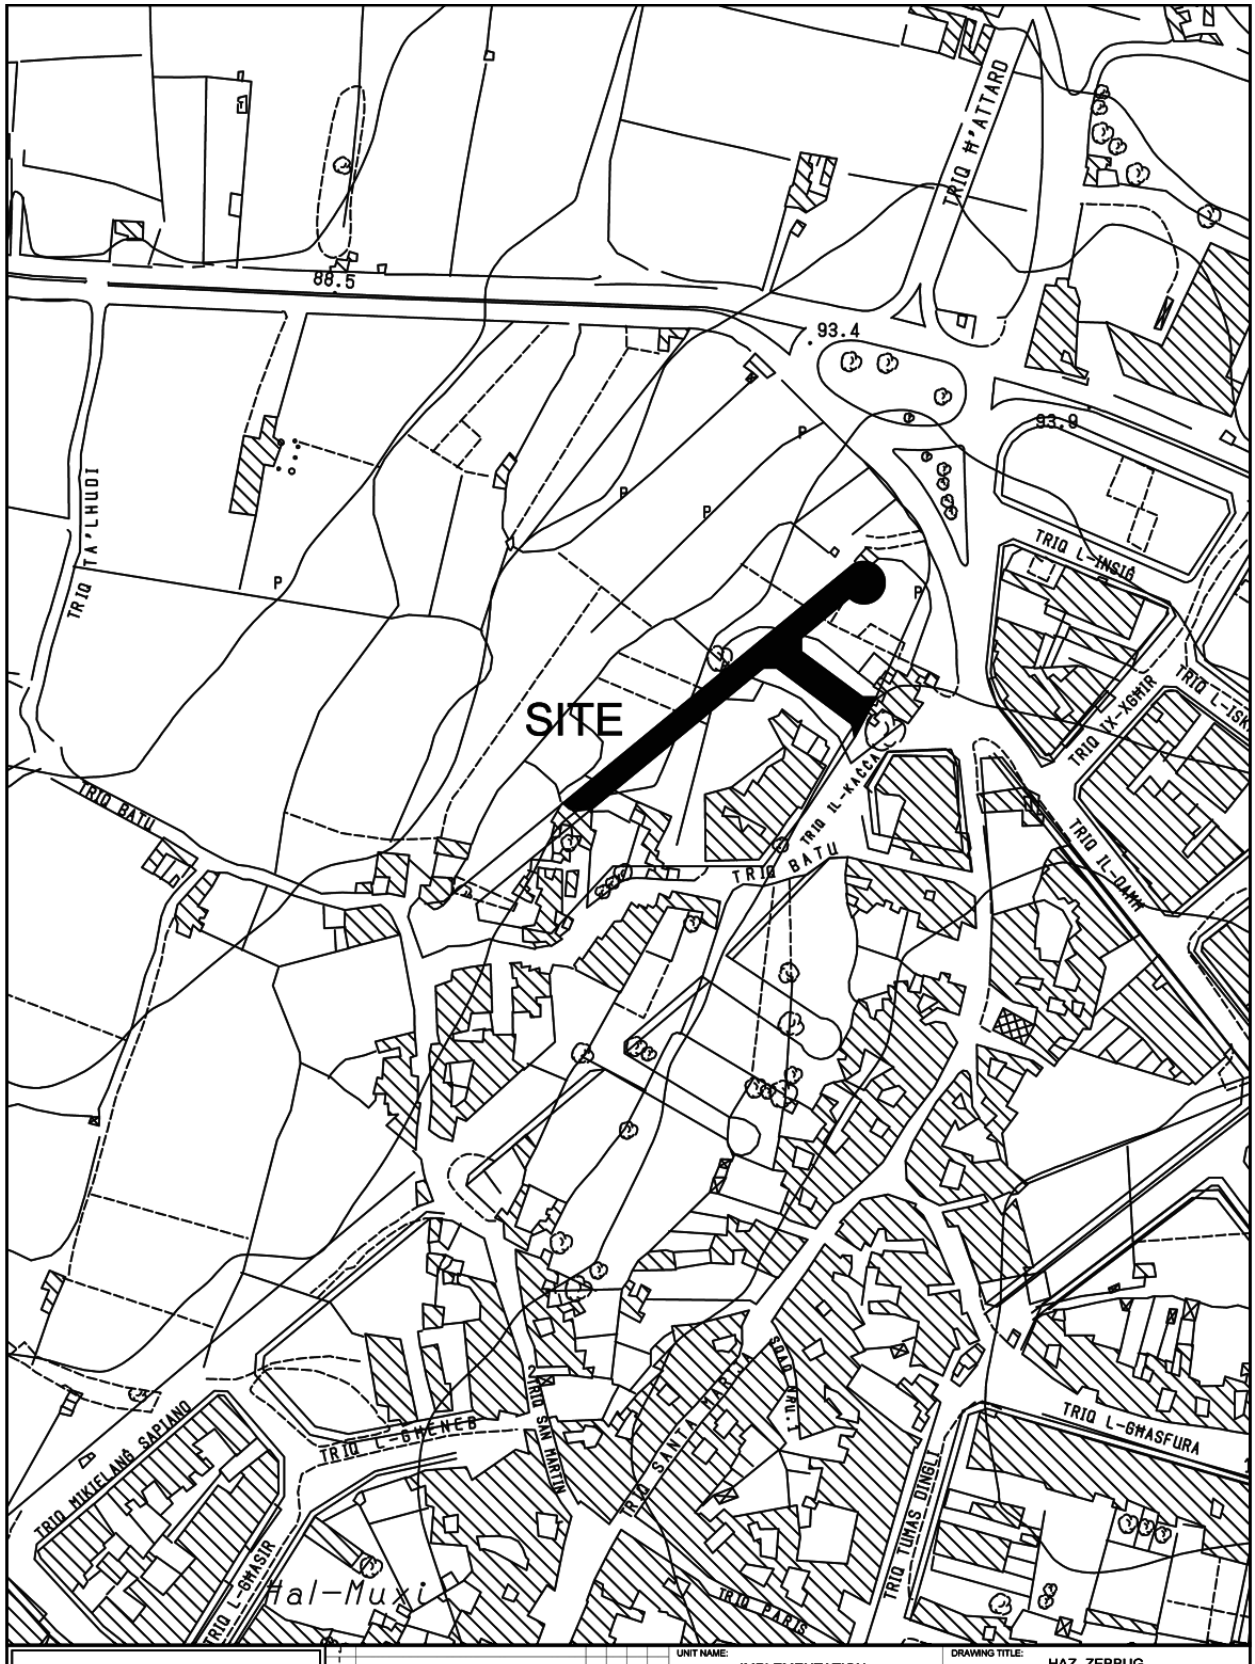

INFRASTRUCTURE MALTA

CHIEF EXECUTIVE OFFICER: Ing. Fredrick Azzopardi

N:\Design\Common Area\Traffic Management\2020Zebbug\2020 Zebbug.dwg

UNIT NAME: IMPLEMENTATION

HEAD OF UNIT: N.V.


PROJECT LEADER: -

DRAWN BY: -


DRAWING TITLE: HAZ -ZEBBUG
New Street Schemed road off Triq Dun Mikelang Sapiano - SITE PLAN
(Extents of works aren't binding but Indicative)


DATE:	FILE NO:	DRAWING NO:
NOV 2021	-	IMD369/21

SHEET SIZE:	SCALE:	REVISION:	PAGE NO:
A4	1:2500	B	10

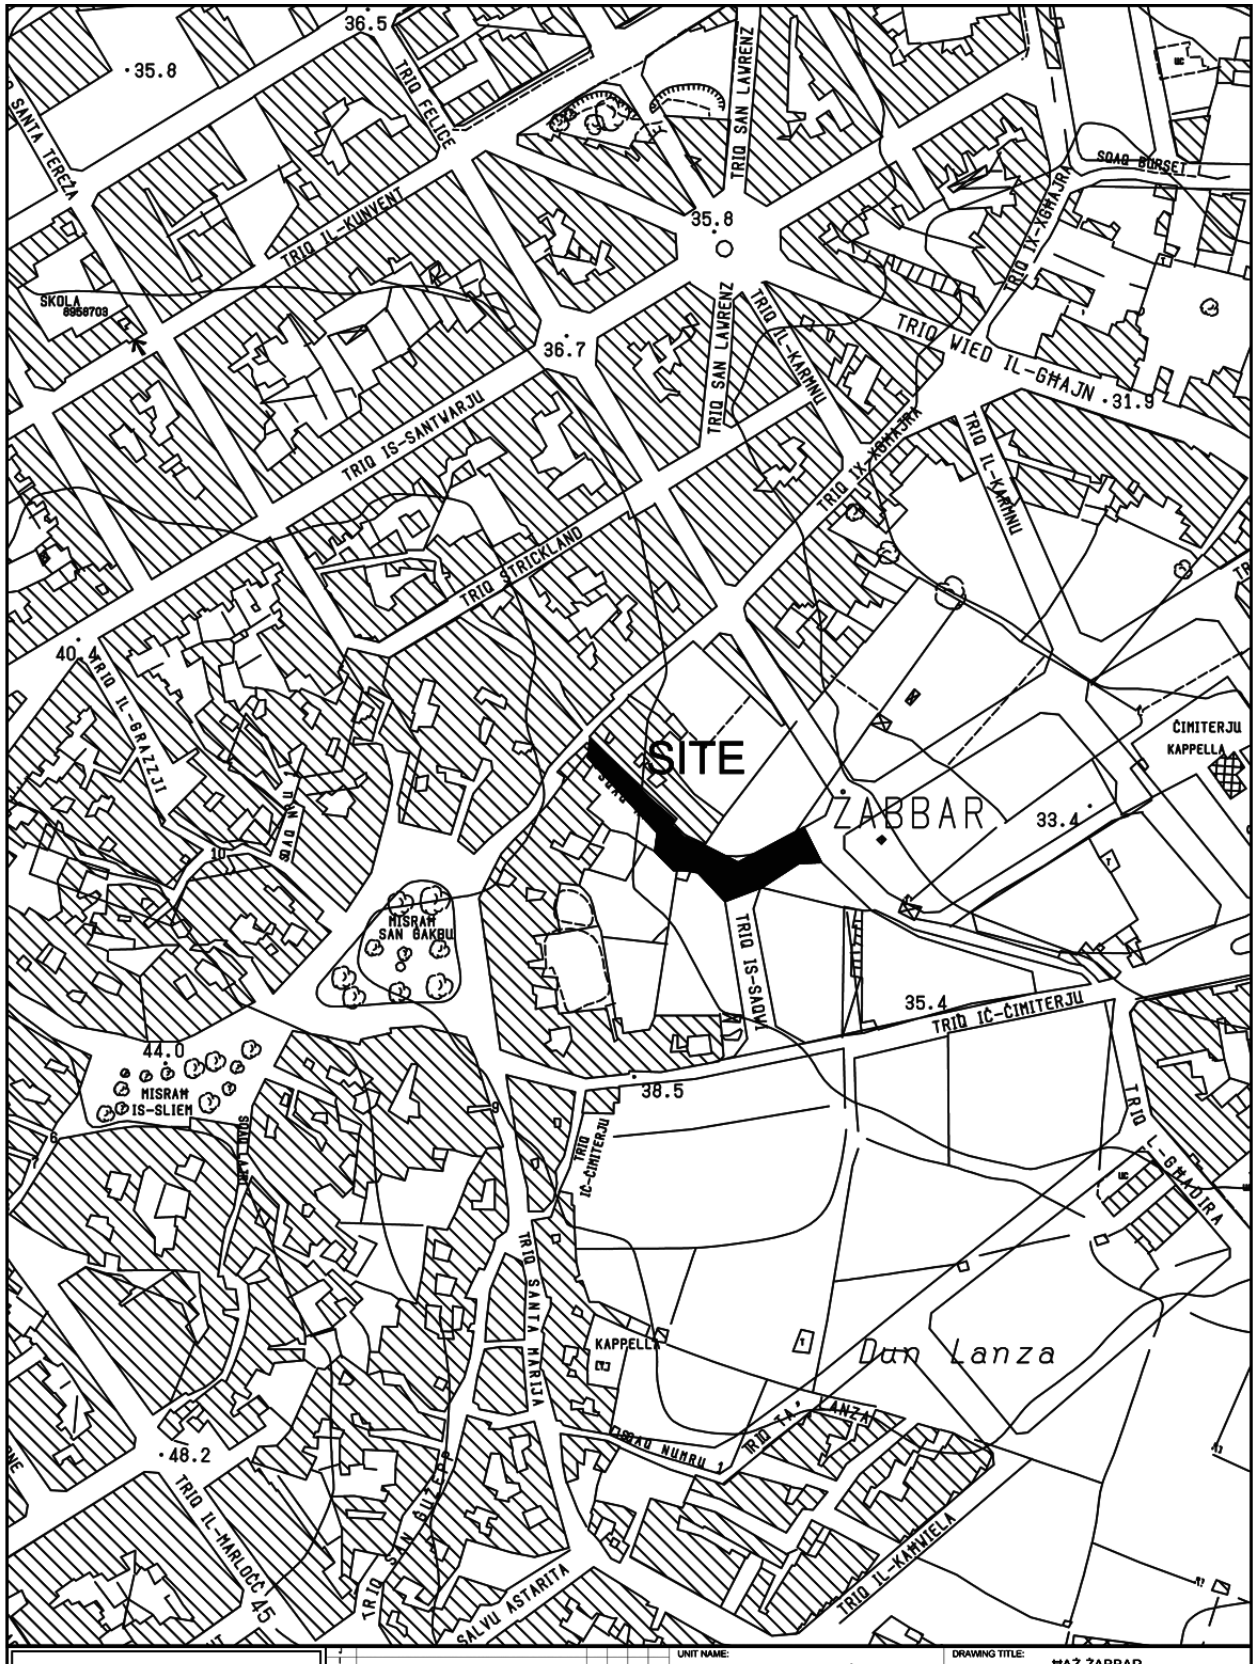


INFRASTRUCTURE MALTA	UNIT NAME: IMPLEMENTATION	DRAWING TITLE: MAŻ-ŻABBAR TRIQ IX-XGHARJA, SQAQ NRU.1 (Extends of works aren't binding but indicative)	
CHIEF EXECUTIVE OFFICER: Ing. Fredrick Azzopardi	HEAD OF UNIT: N.V.		
S:\Traffic Management\2021\Zabbar\2021 Zabbar.dwg	PROJECT LEADER: -	DATE: JAN 2022	FILE NO: - / DRAWING NO: IMD382/21
	DRAWN BY: -	SHEET SIZE: A4	SCALE: 1:2500 / REVISION: B / PAGE NO: 31

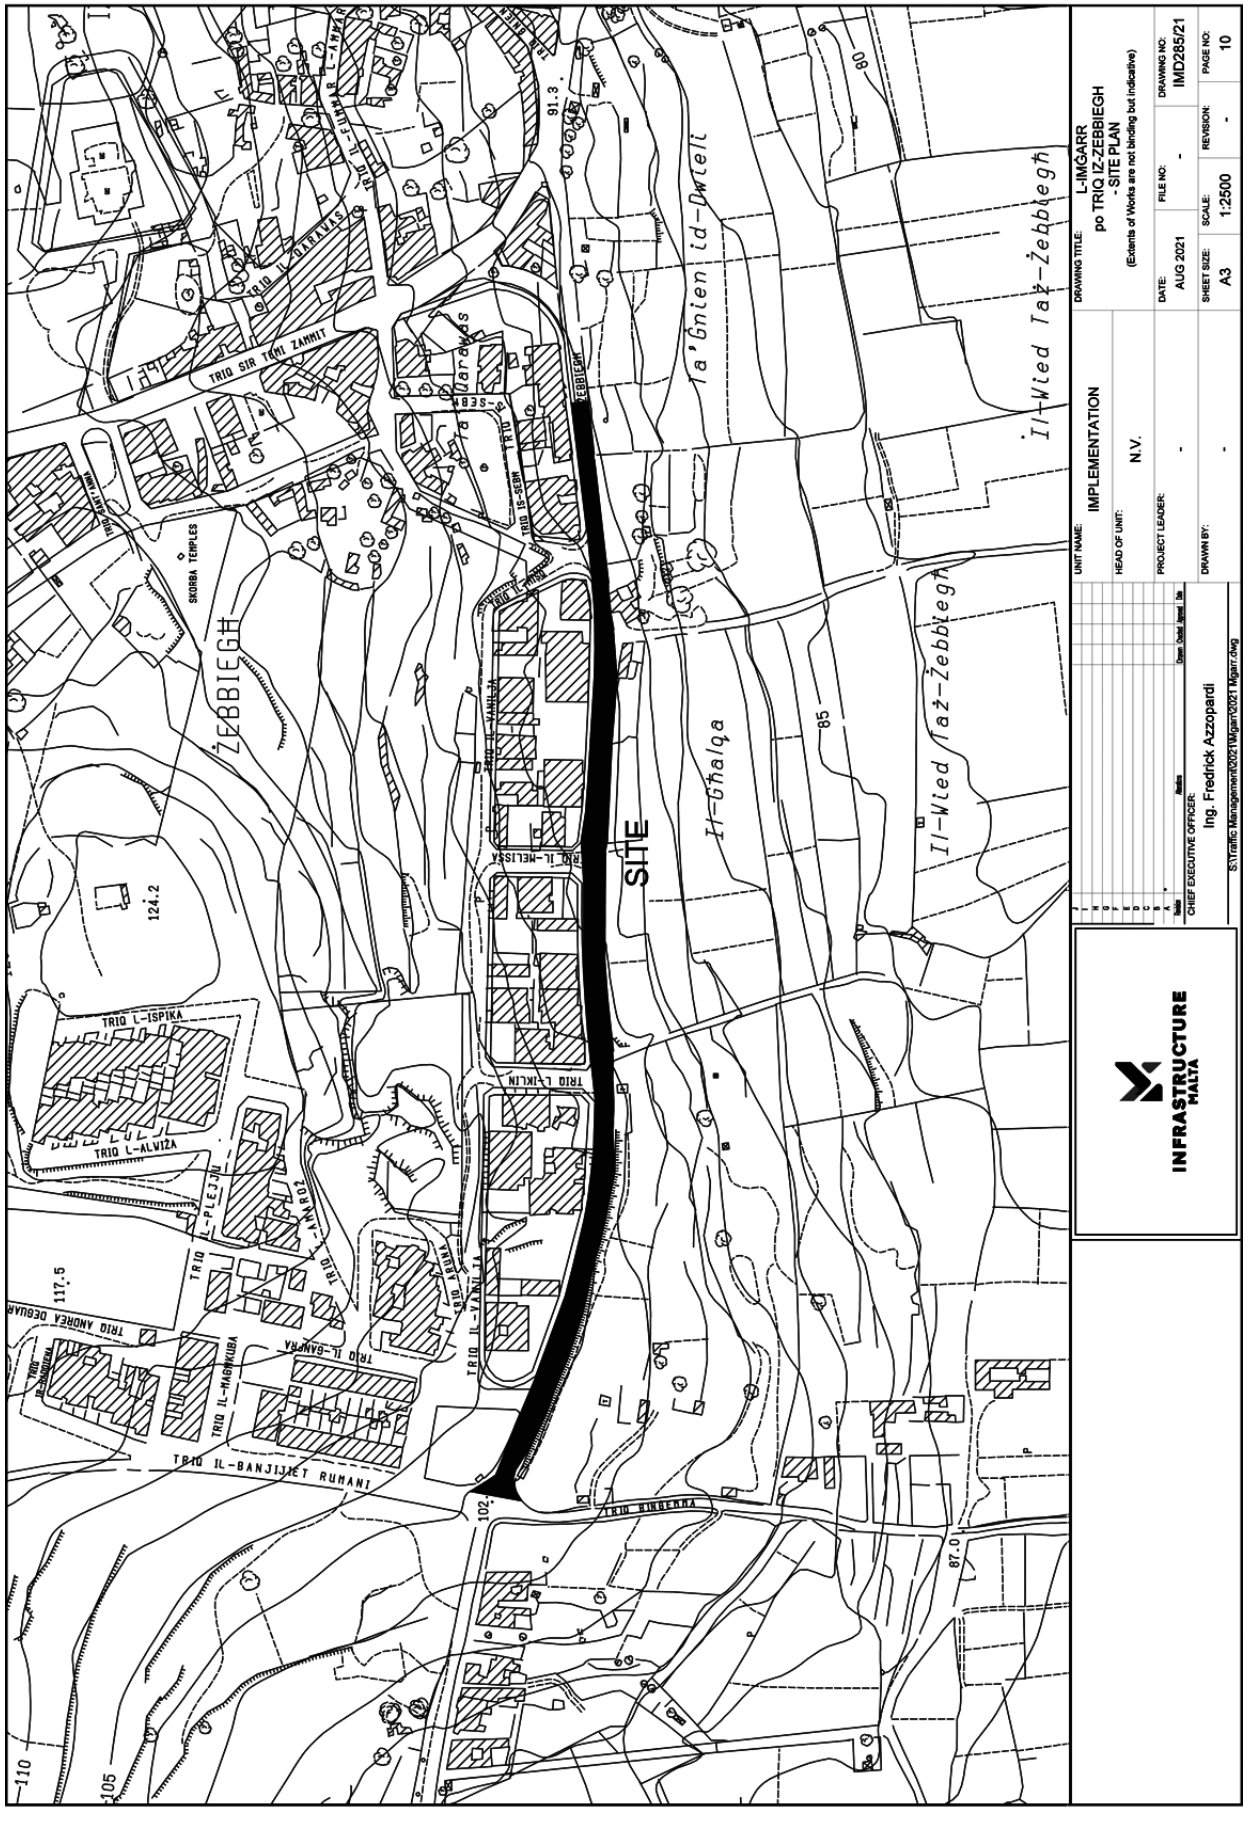
ŻEBBIEGĦ
SITE
Ta' Ġnien id-Dwieli
Il-Ħalqa
Il-Wied Taż-Żebbieġ
SKORBA TEMPLES
TRIQ IL-GARNAS
TRIQ SIR TONI ZAMMIT
TRIQ IS-SEBH
TRIQ IL-MELISSA
TRIQ L-IKLIN
TRIQ L-ISPIKA
TRIQ L-ALWIZA
TRIQ IL-PLEJN
TRIQ IL-GANRA
TRIQ IL-MAGNKUBA
TRIQ ANDREA DEGUARA
TB10 IL-BANJIJIET RUMANI
TRIQ IR-RIKKENNA
124.2
117.5
110
105
102
91.3
87.0
85
80
INFRASTRUCTURE MALTA
UNIT NAME: IMPLEMENTATION
HEAD OF UNIT: N.V.
PROJECT LEADER: -
DRAWN BY: -
CHIEF EXECUTIVE OFFICER: Ing. Fredrick Azzopardi
S:\Traffic Management\2021\Mgarr\2021 Mgarr.dwg
DRAWING TITLE: L-IMGARR po TRIQ IŻ-ŻEBBIEGĦ - SITE PLAN
(Extents of Works are not binding but indicative)
DATE: AUG 2021
FILE NO: -
DRAWING NO: IMD285/21
SHEET SIZE: A3
SCALE: 1:2500
REVISION: -
PAGE NO: 10

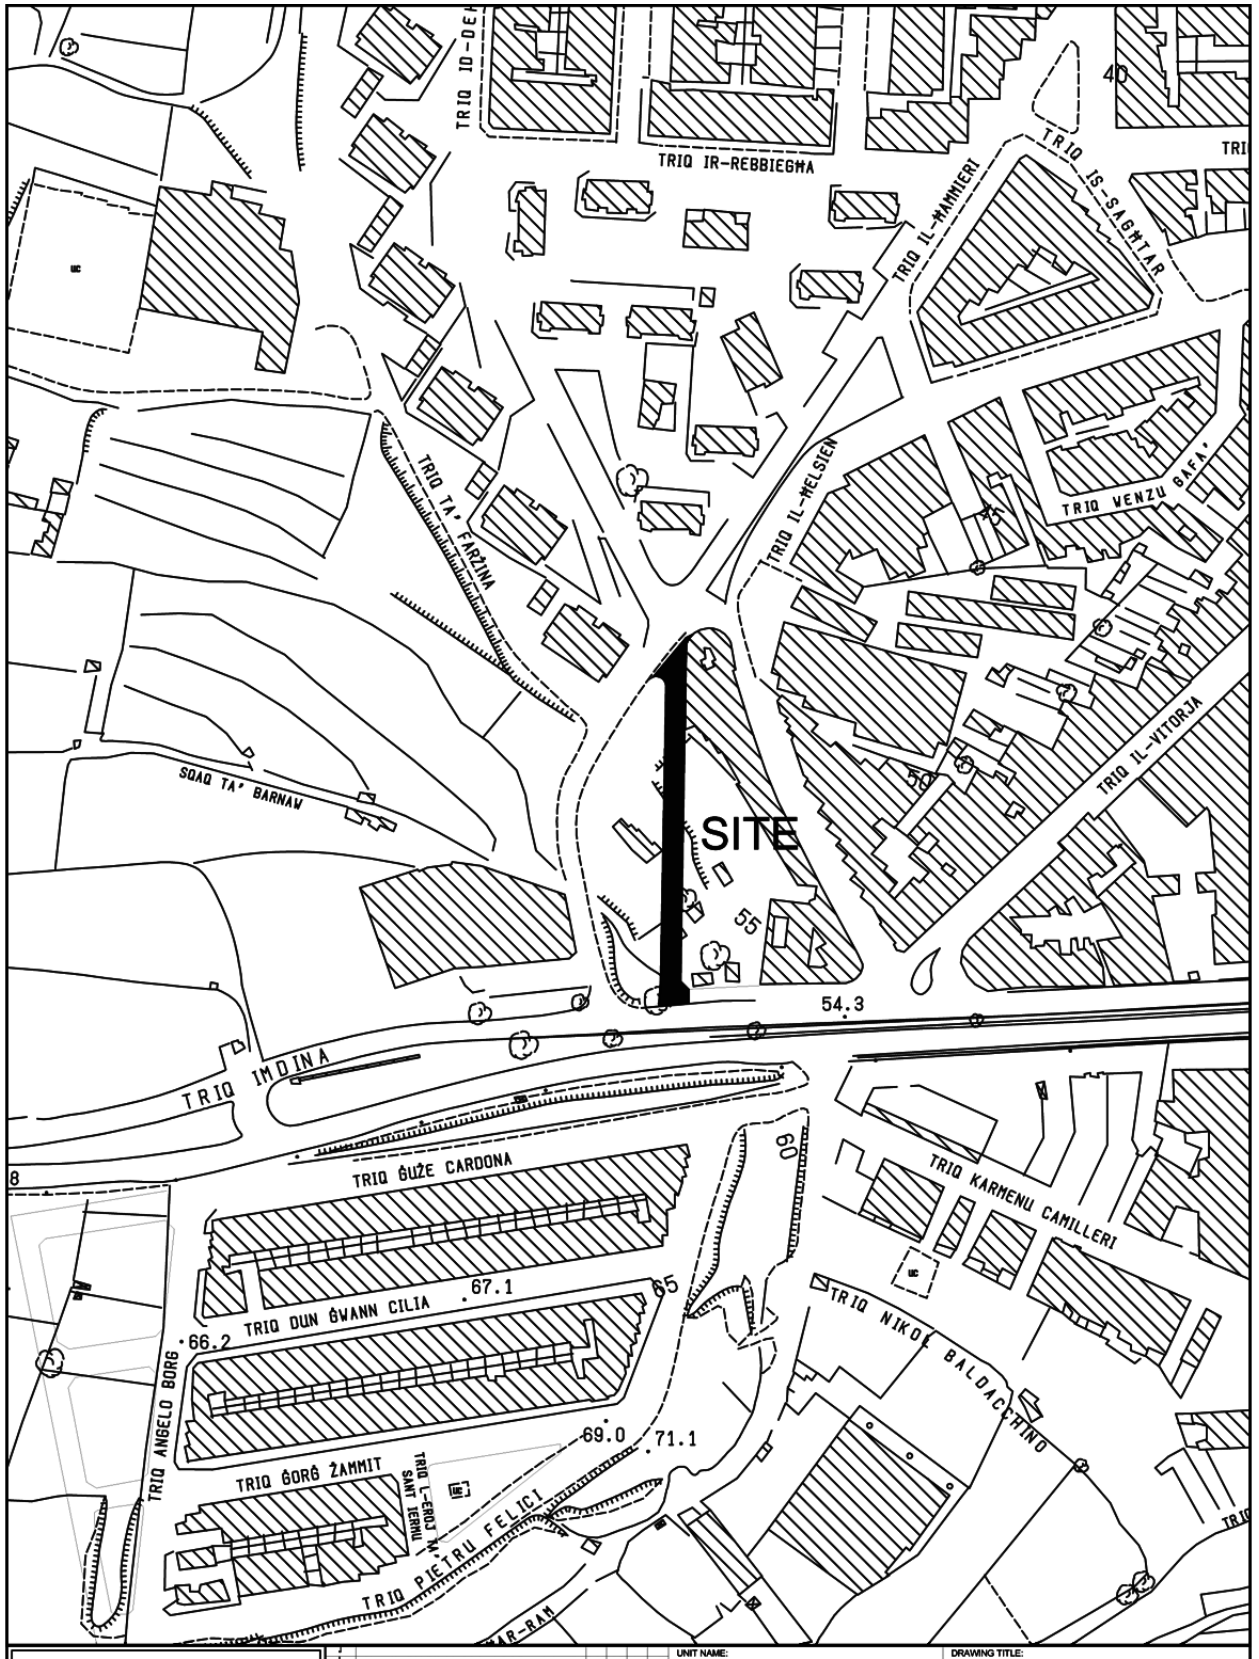

INFRASTRUCTURE MALTA

CHIEF EXECUTIVE OFFICER: Ing. Fredrick Azzopardi	UNIT NAME: IMPLEMENTATION	DRAWING TITLE: QORMI p/o TRIQ IL-HELSIEN (ROAD) - SITE PLAN (Extents of works aren't binding but Indicative)		
S:\Traffic Management\2020\Qormi\2020 Qormi.dwg	HEAD OF UNIT: L.D.			
	PROJECT LEADER: -	DATE: NOV 2020	FILE NO: -	DRAWING NO: IM229/20
	DRAWN BY: -	SHEET SIZE: A4	SCALE: 1:2500	REVISION: - PAGE NO: 2

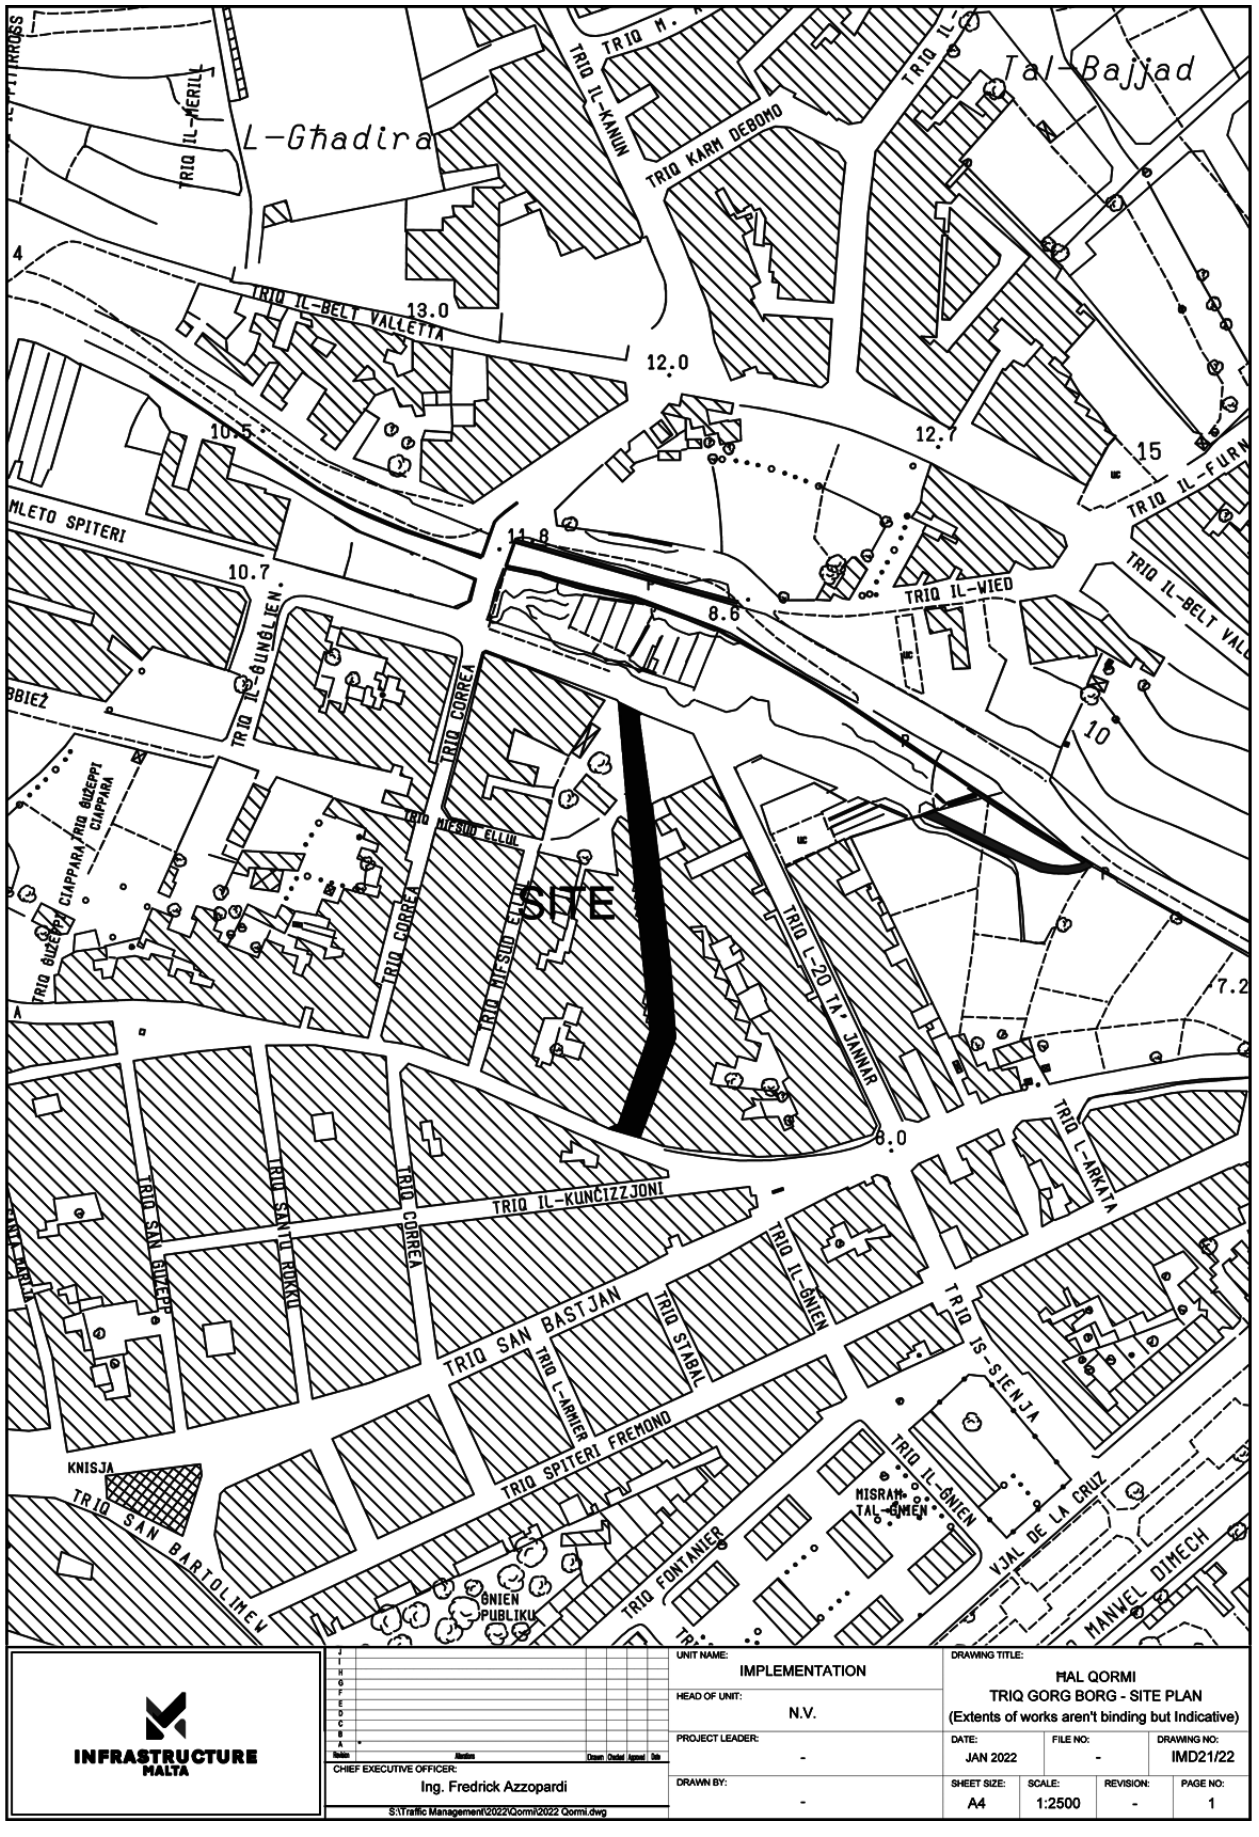


INFRASTRUCTURE MALTA

CHIEF EXECUTIVE OFFICER:
Ing. Fredrick Azzopardi

S:\Traffic Management\2022\Qormi\2022 Qormi.dwg

UNIT NAME: IMPLEMENTATION		DRAWING TITLE: HAL QORMI TRIQ GORG BORG - SITE PLAN (Extents of works aren't binding but Indicative)	
HEAD OF UNIT: N.V.			
PROJECT LEADER: -	DATE: JAN 2022	FILE NO: -	DRAWING NO: IMD21/22
DRAWN BY: -	SHEET SIZE: A4	SCALE: 1:2500	REVISION: - / PAGE NO: 1

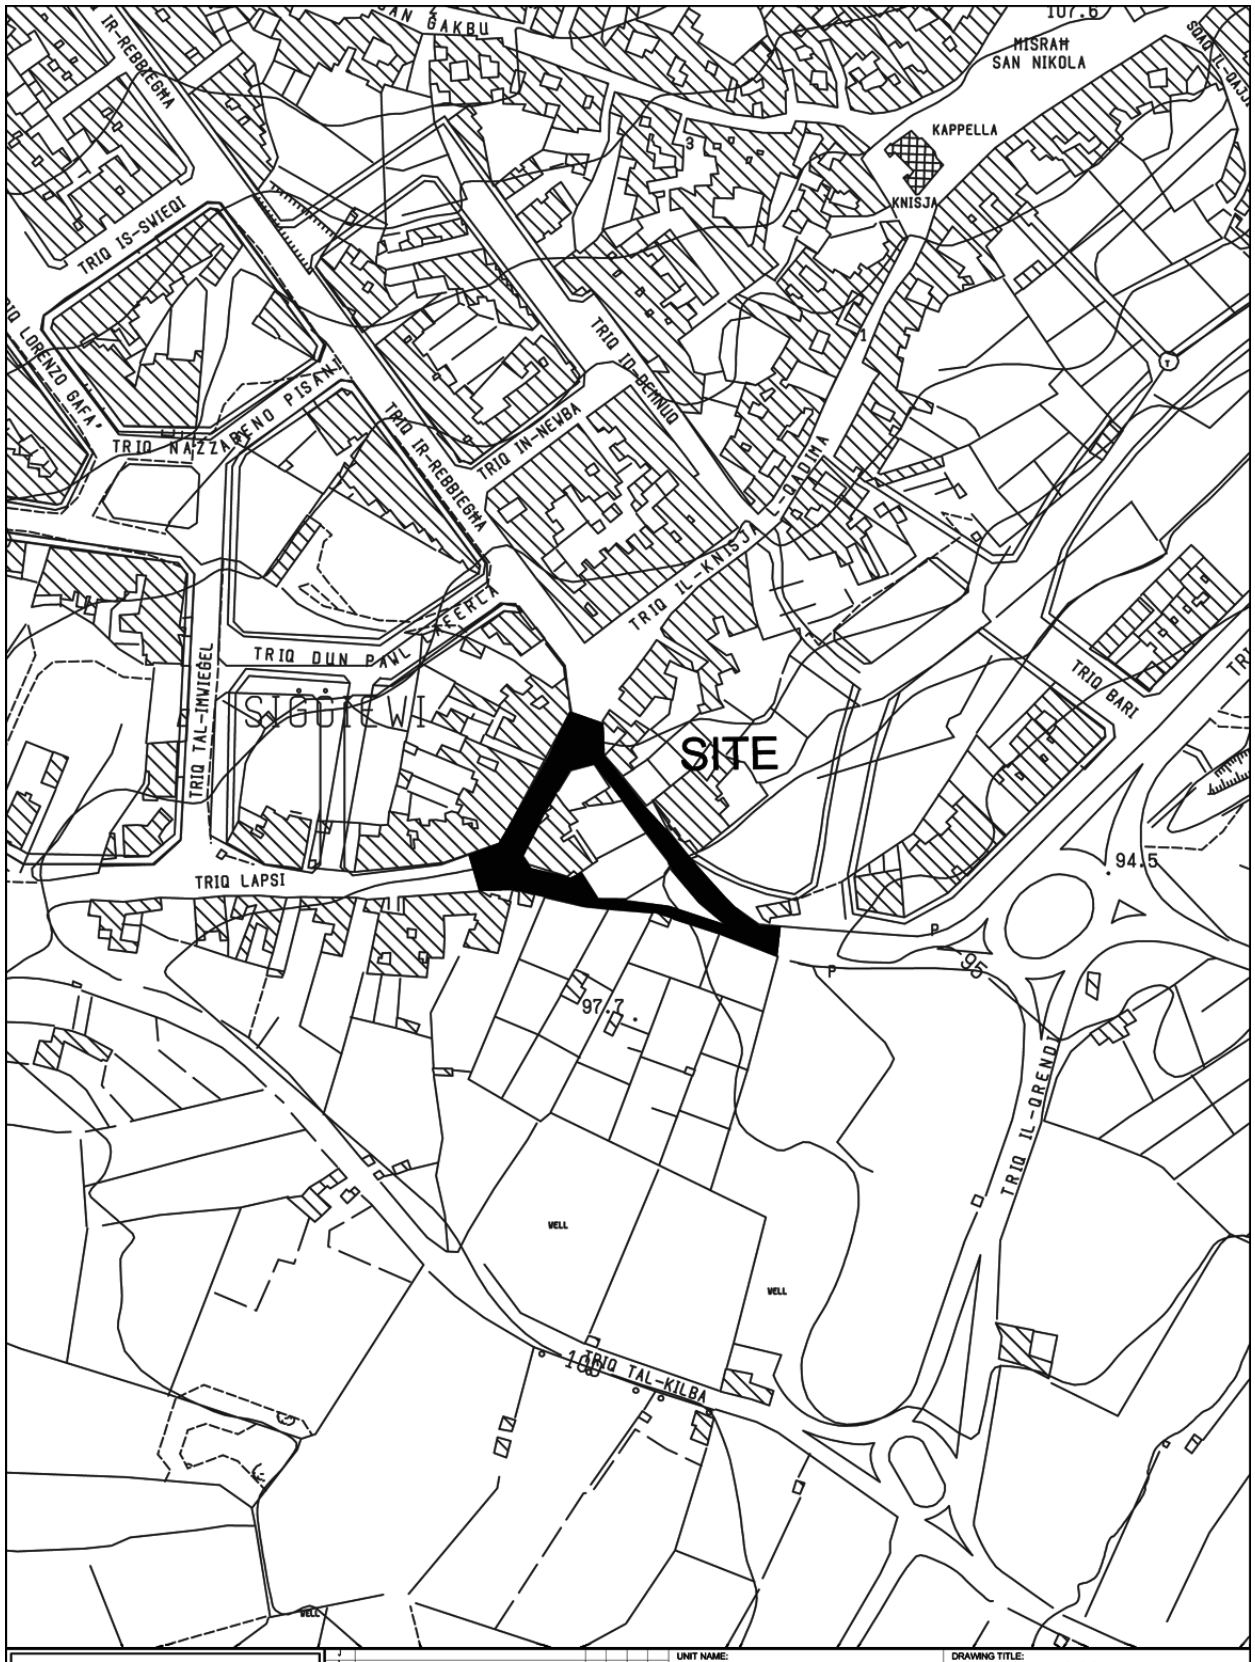


INFRASTRUCTURE MALTA

Revision	Revisions	Drawn	Checked	Approved	Date
J					
I					
H					
G					
F					
E					
D					
C					
B					
A	*				

CHIEF EXECUTIVE OFFICER: Ing. Fredrick Azzopardi

N:\Design\Common Area\Traffic Management\2019\Siggiewi.dwg

UNIT NAME: REGIONS	DRAWING TITLE: SIGGIEWI Triq Annabelle Vassallo - Triq L-Imqabba - Triq il-Knisja l-Qadima SITE PLAN (Extents of works are not binding but Indicative)			
HEAD OF UNIT: D.V.				
PROJECT LEADER: A.D.	DATE: JULY 2019	FILE NO: -		DRAWING NO: RD298/19
DRAWN BY: L.B.	SHEET SIZE: A4	SCALE: 1:2500	REVISION: A	PAGE NO: 8

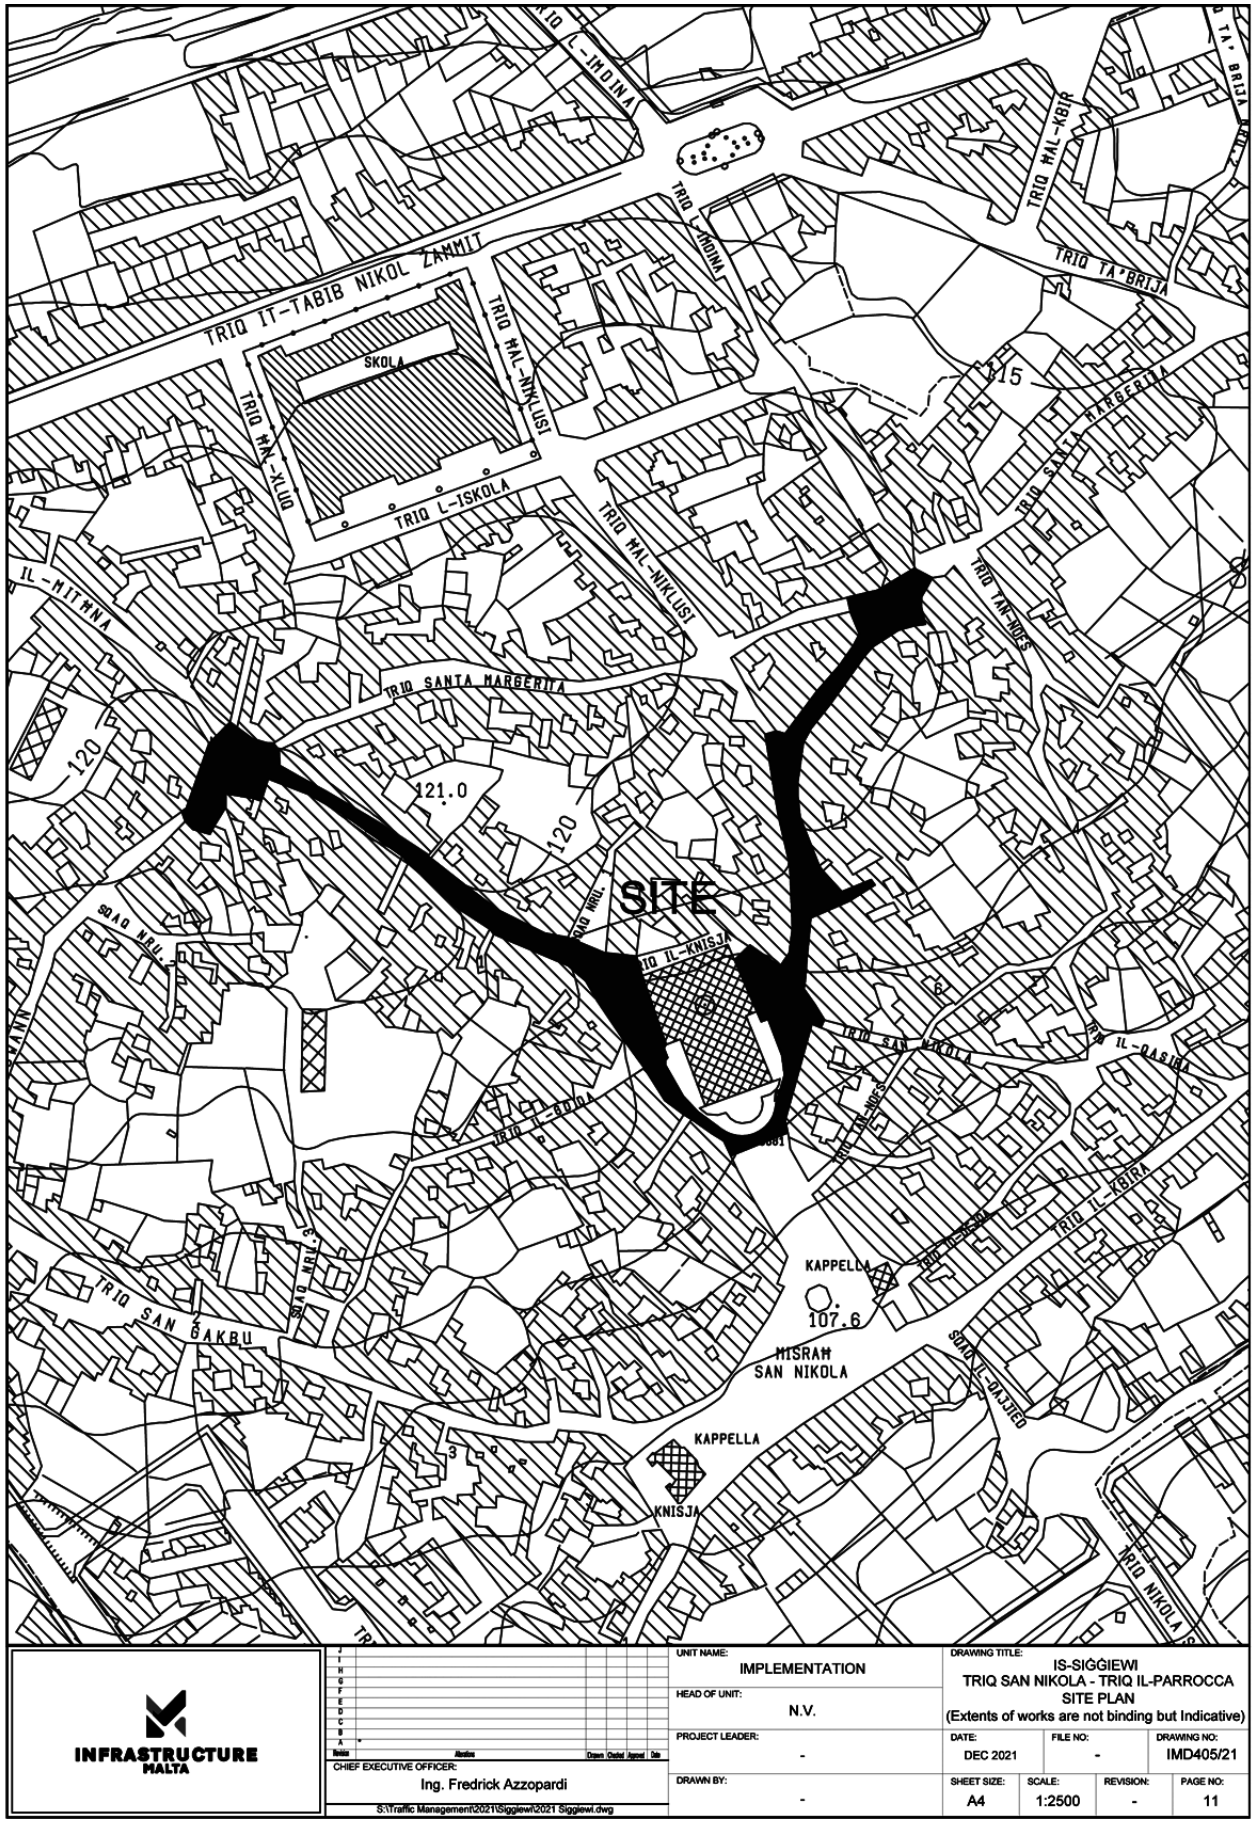


INFRASTRUCTURE MALTA

UNIT NAME: IMPLEMENTATION			DRAWING TITLE: IS-SIĠĠIEWI TRIQ SAN NIKOLA - TRIQ IL-PARROCCA SITE PLAN (Extents of works are not binding but Indicative)	
HEAD OF UNIT: N.V.				
PROJECT LEADER: -	DATE: DEC 2021	FILE NO: -	DRAWING NO: IMD405/21	
DRAWN BY: -	SHEET SIZE: A4	SCALE: 1:2500	REVISION: -	PAGE NO: 11

CHIEF EXECUTIVE OFFICER: Ing. Fredrick Azzopardi

S:\Traffic Management\2021\Siggiewi\2021 Siggiewi.dwg

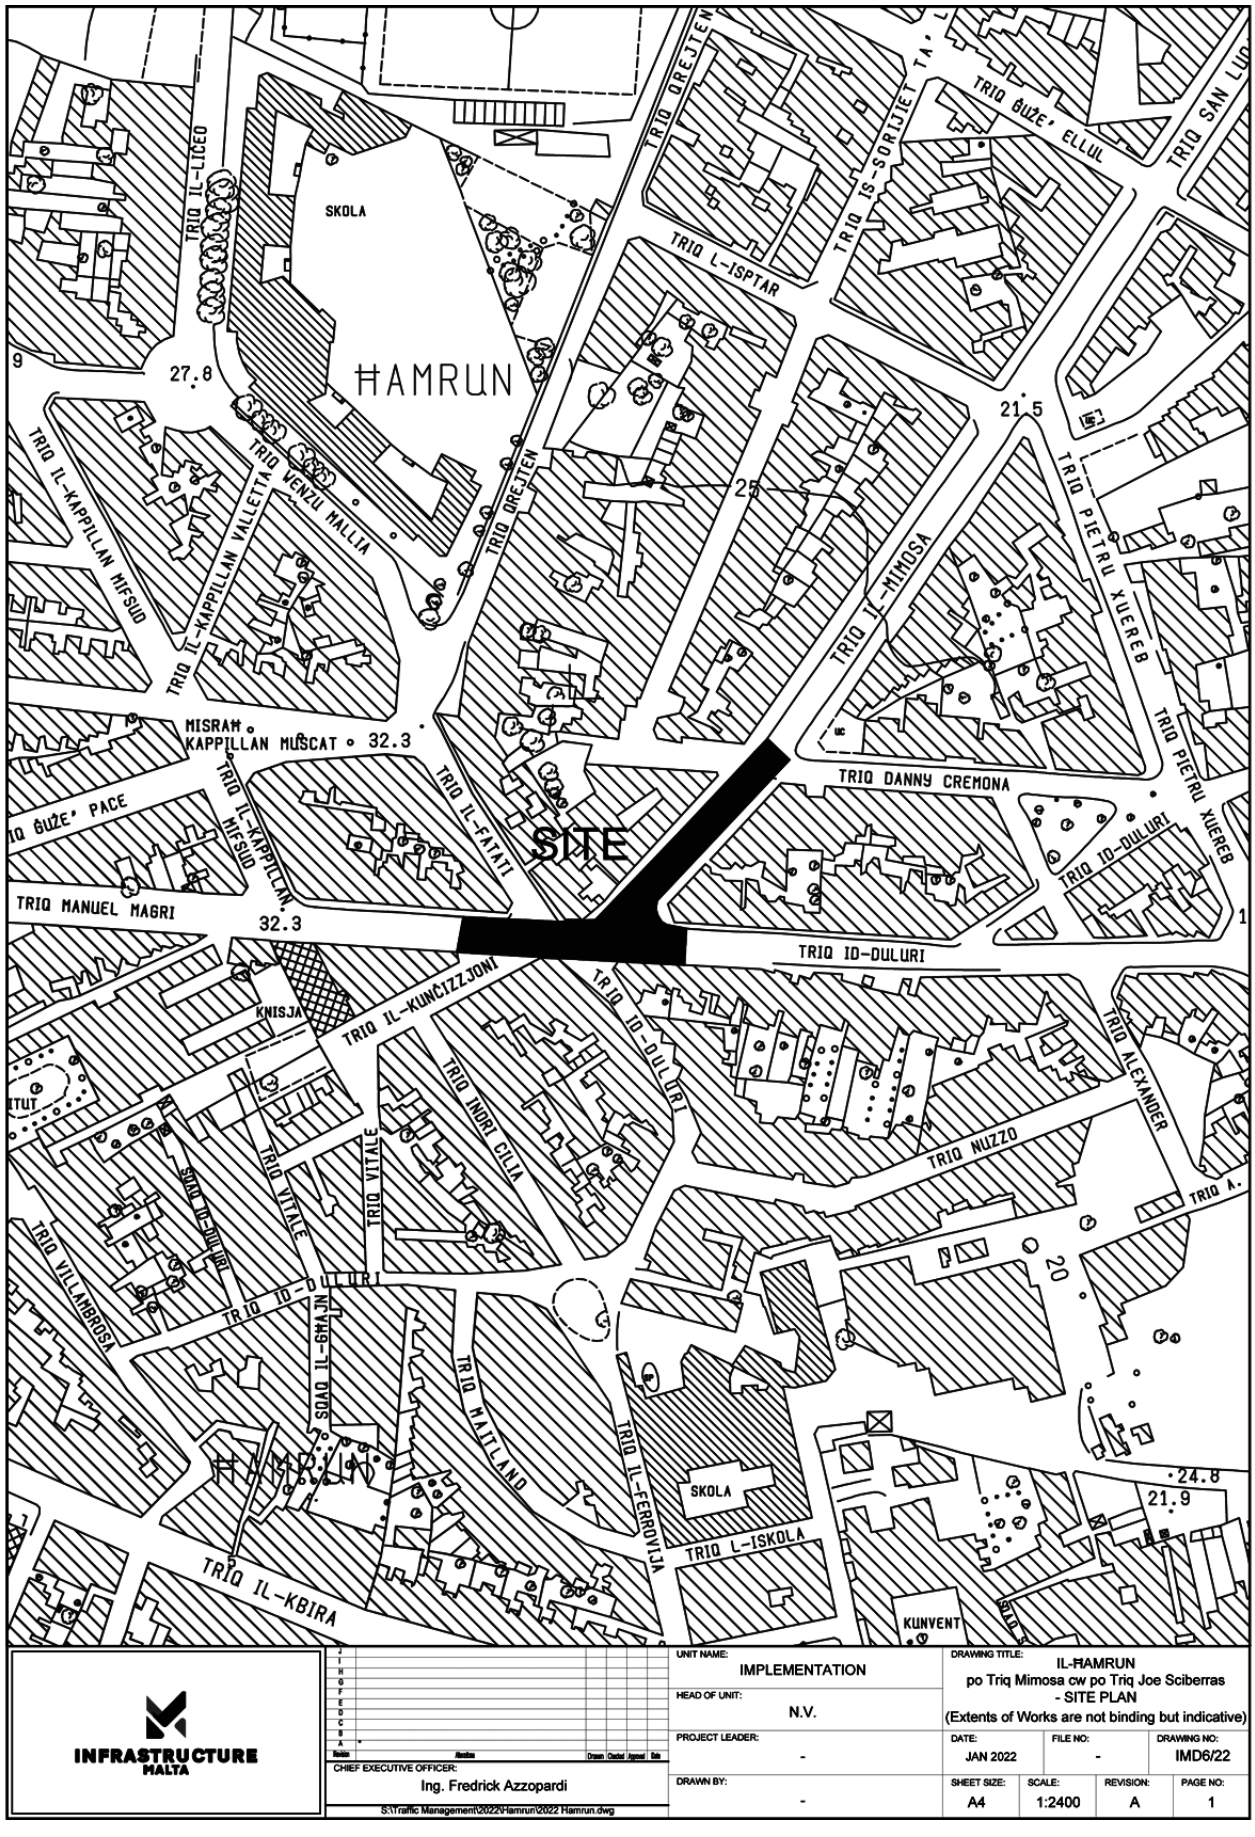



INFRASTRUCTURE MALTA

UNIT NAME: IMPLEMENTATION	DRAWING TITLE: IL-ĦAMRUN po Triq Mimosa cw po Triq Joe Sciberras - SITE PLAN (Extents of Works are not binding but indicative)			
HEAD OF UNIT: N.V.				
PROJECT LEADER: -	DATE: JAN 2022	FILE NO: -		DRAWING NO: IMD6/22
DRAWN BY: -	SHEET SIZE: A4	SCALE: 1:2400	REVISION: A	PAGE NO: 1

CHIEF EXECUTIVE OFFICER: Ing. Fredrick Azzopardi

S:\Traffic Management\2022\Hamrun\2022 Hamrun.dwg

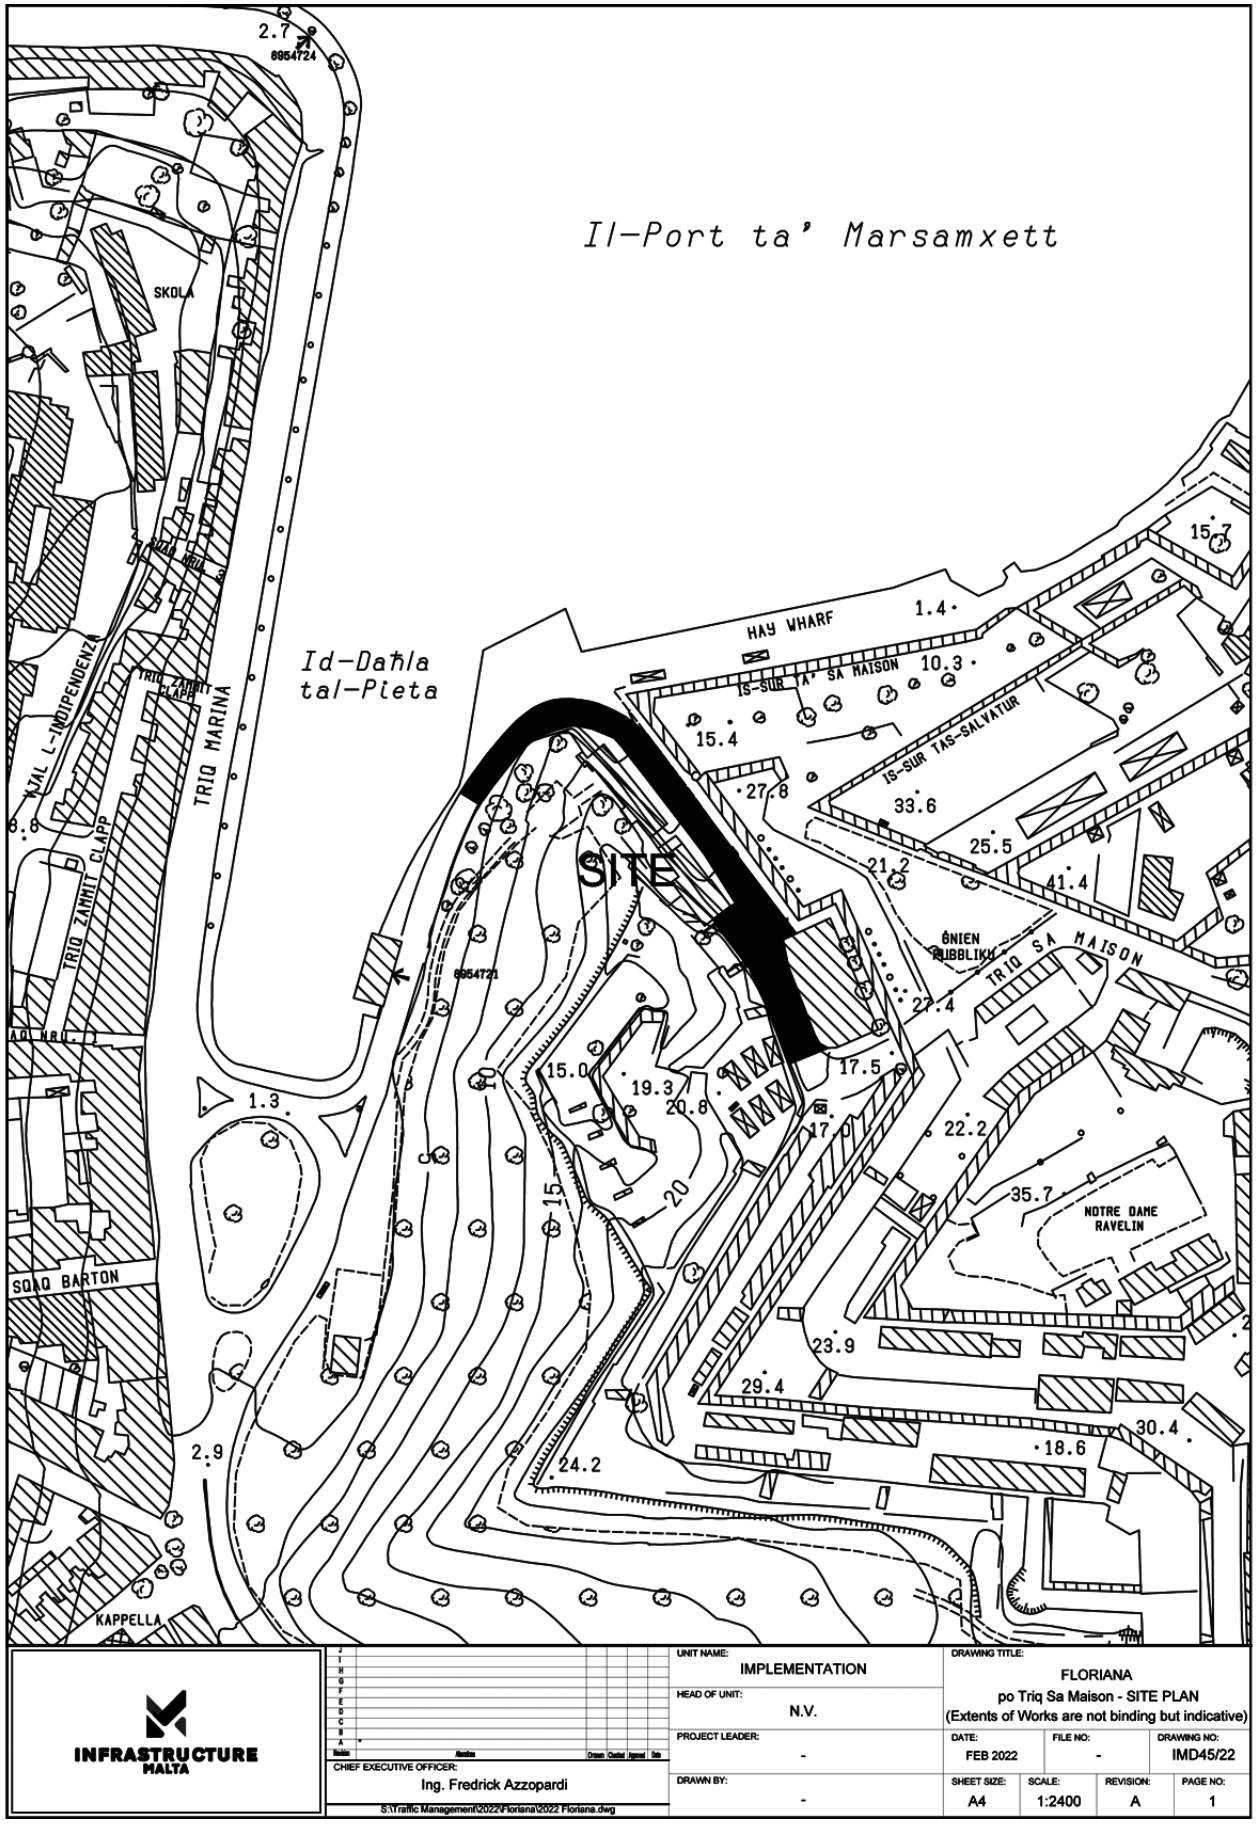
Il-Port ta' Marsamxett
Id-Dahla tal-Pieta
SITE
SKOLA
TRIQ MARINA
TRIQ ZAMMIT CLAPP
XATT L-INDIPENDENZA
HAY WHARF
IS-SUR TA' SA MAISON
IS-SUR TAS-SALVATUR
ĠNIEN PUBBLIKU
TRIQ SA MAISON
NOTRE DAME RAVELIN
SQAQ BARTON
KAPPELLA
6954724
6954721
2.7
1.4
10.3
15.4
27.8
33.6
25.5
41.4
21.2
27.4
17.5
15.0
19.3
20.8
22.2
35.7
23.9
29.4
30.4
18.6
24.2
2.9
1.3
8.8
INFRASTRUCTURE MALTA
CHIEF EXECUTIVE OFFICER:
Ing. Fredrick Azzopardi
S:\Traffic Management\2022\Floriana\2022 Floriana.dwg
UNIT NAME:
IMPLEMENTATION
HEAD OF UNIT:
N.V.
PROJECT LEADER:
-
DRAWN BY:
-
DRAWING TITLE:
FLORIANA
po Triq Sa Maison - SITE PLAN
(Extents of Works are not binding but indicative)
DATE:
FEB 2022
FILE NO:
-
DRAWING NO:
IMD45/22
SHEET SIZE:
A4
SCALE:
1:2400
REVISION:
A
PAGE NO:
1

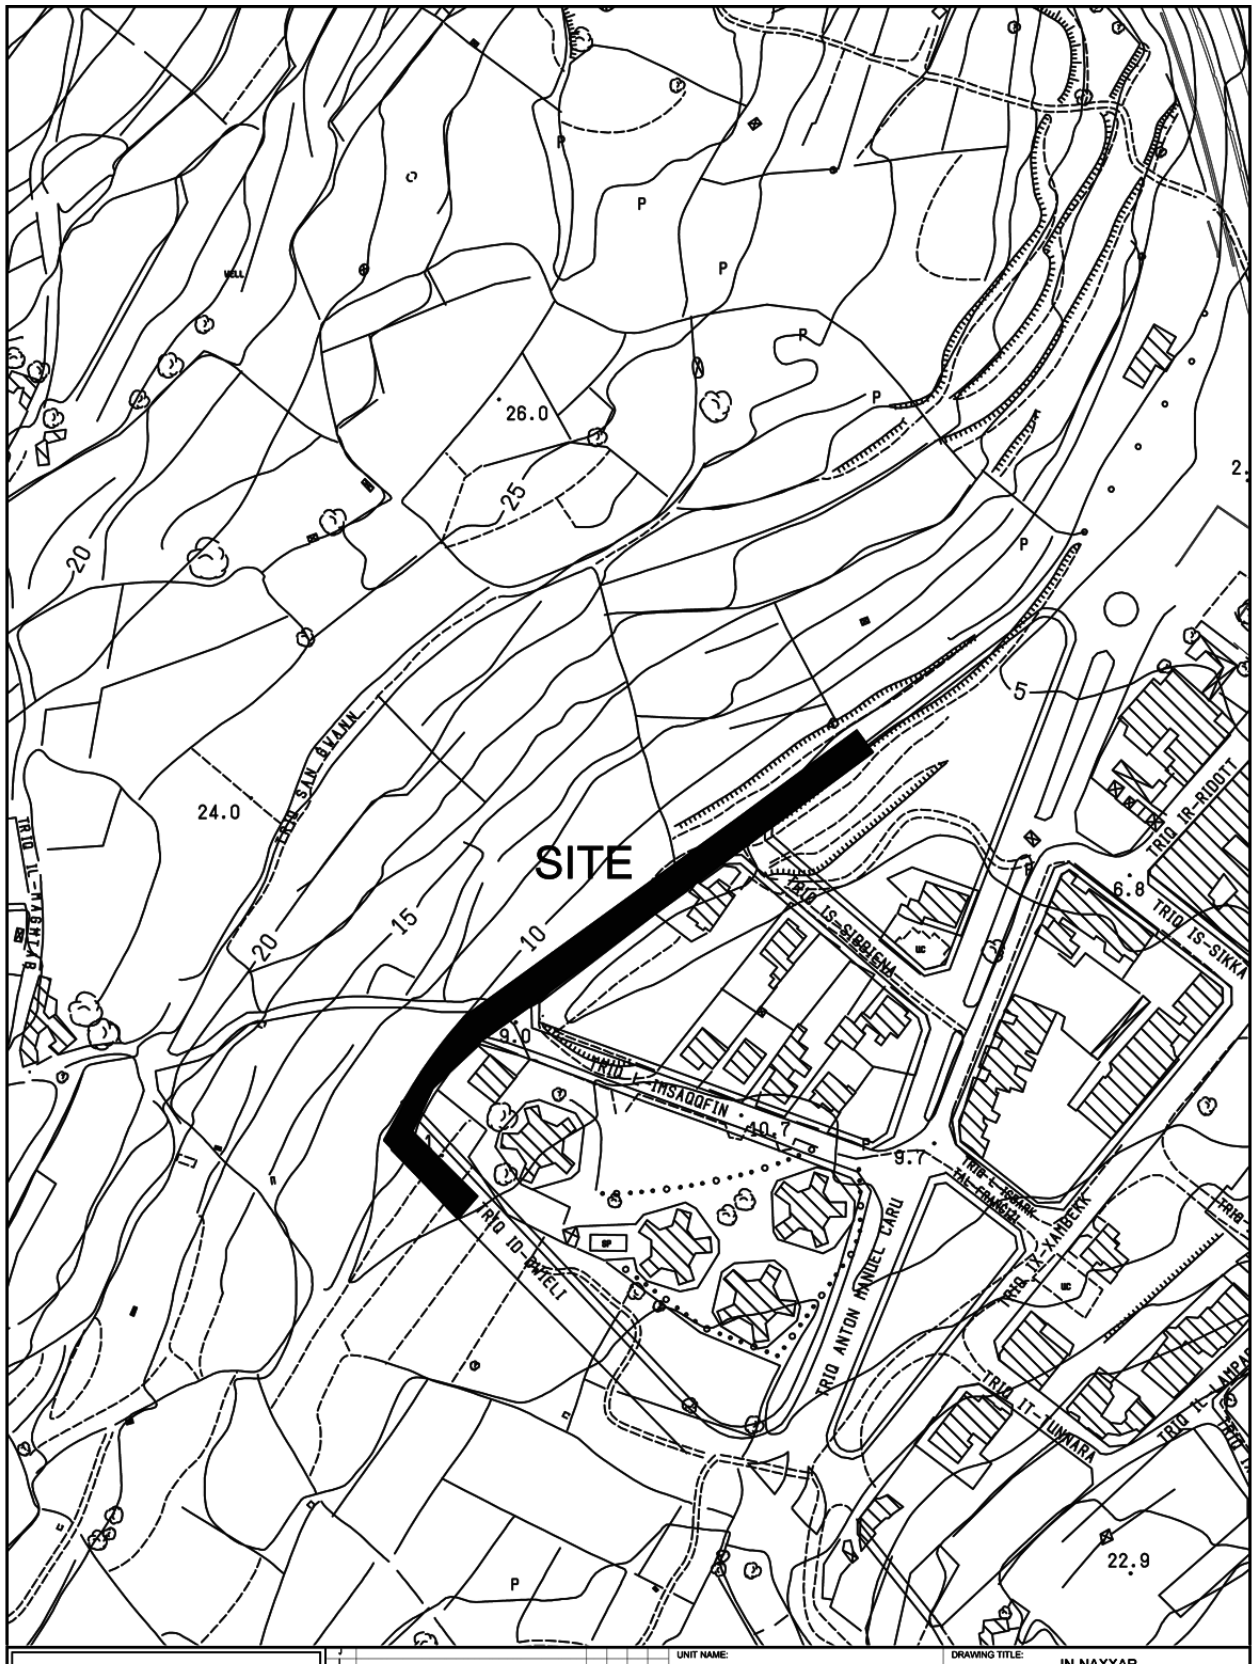

INFRASTRUCTURE MALTA

Revision	Alteration	Drawn	Checked	Approved	Date

CHIEF EXECUTIVE OFFICER: Ing. Fredrick Azzopardi

S:\Traffic Management\2022\Naxxar\2022 Naxxar.dwg

UNIT NAME: IMPLEMENTATION

HEAD OF UNIT: N.V.


PROJECT LEADER: -


DRAWN BY: -

DRAWING TITLE: IN-NAXXAR
Triq Qalet Marku - SITE PLAN
(Extents of works AREN't binding but indicative)

DATE:	FILE NO:	DRAWING NO:
FEB 2022	-	IMD49/22

SHEET SIZE:	SCALE:	REVISION:	PAGE NO:
A4	1 : 2500	A	2

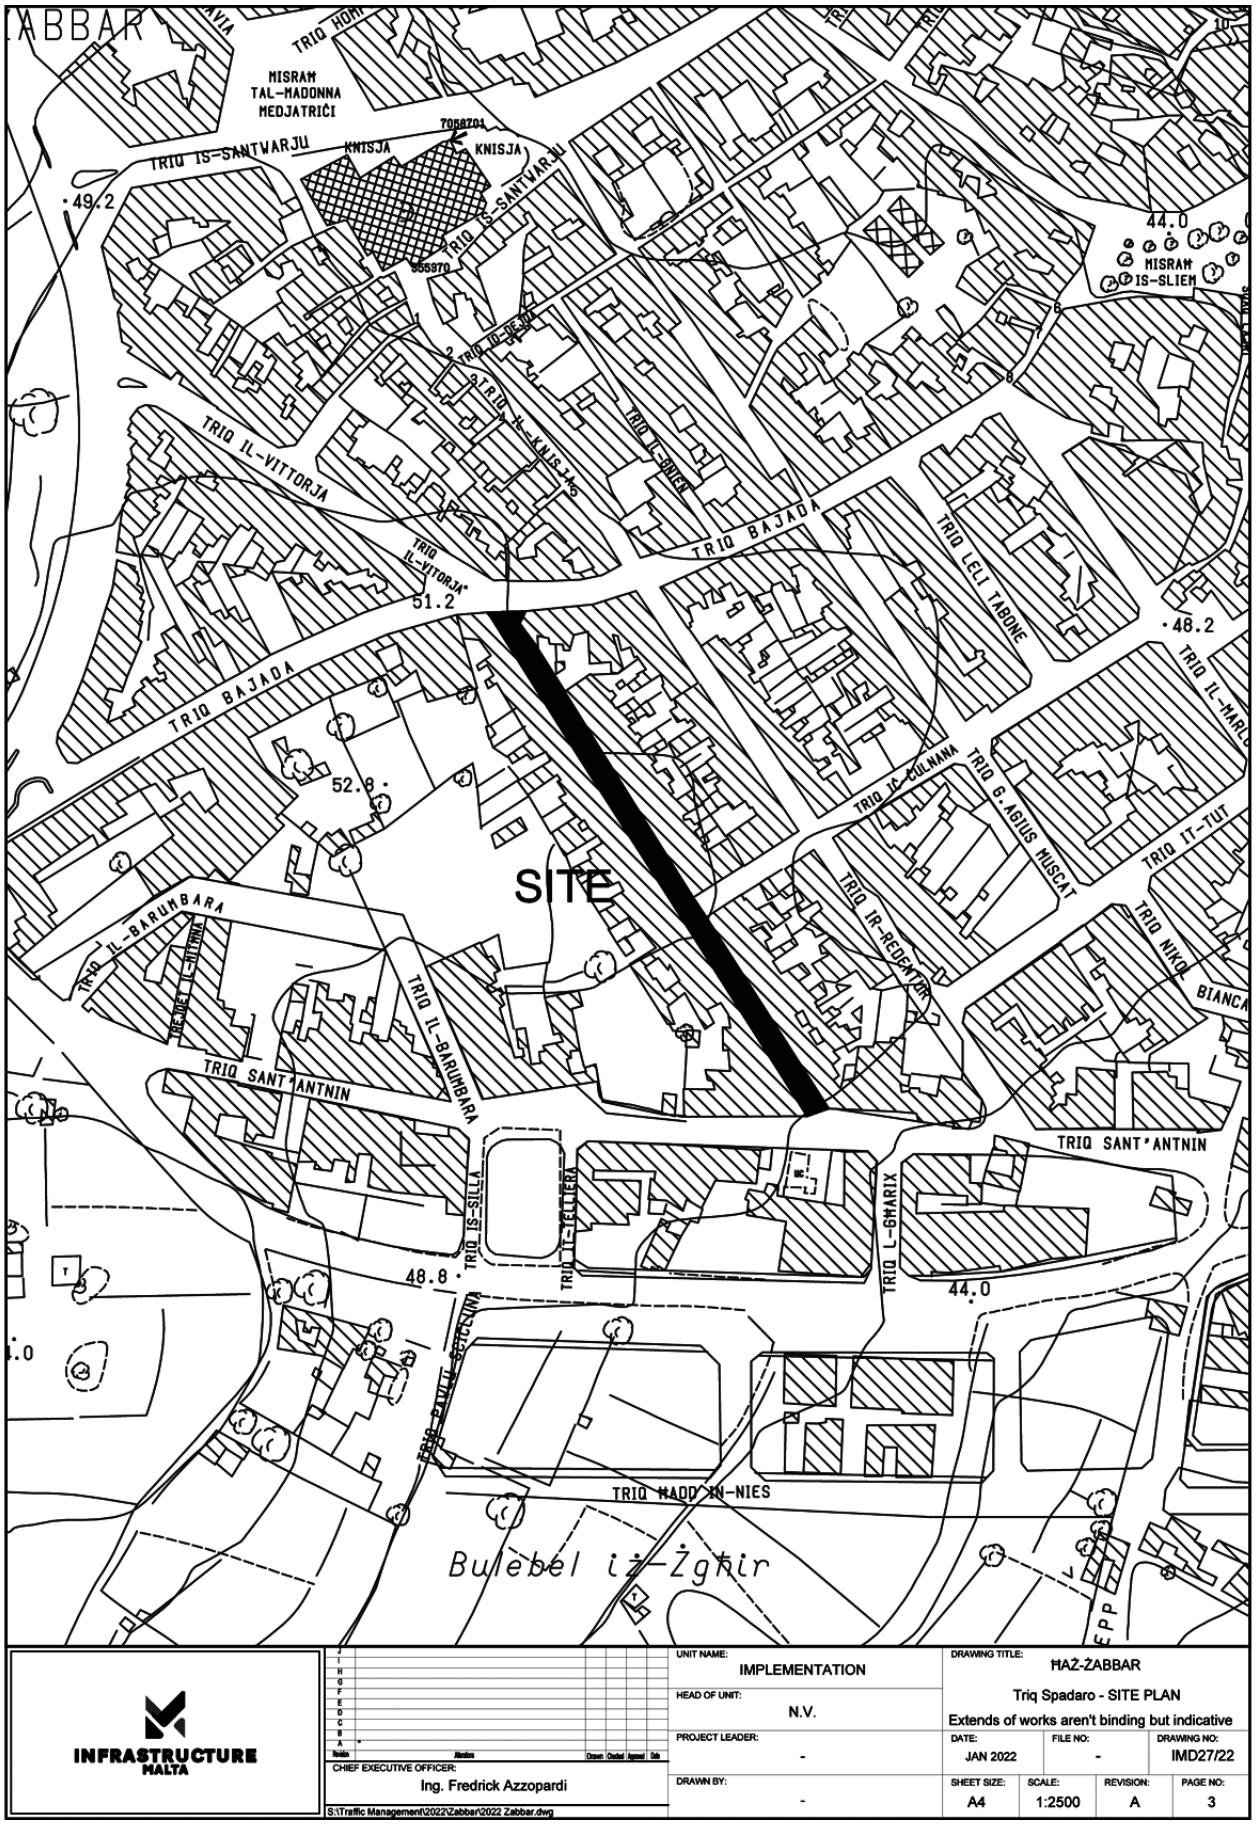
ABBAR
TRIQ HOM
MISRAM TAL-MADONNA MEDJATRIČI
TRIQ IS-SANTWARJU
KNISJA
KNISJA
TRIQ IS-SANTWARJU
49.2
44.0
MISRAM IS-SLIEM
TRIQ IL-VITTORJA
TRIQ IL-KNISJA
TRIQ IL-QIEMEN
TRIQ BAJADA
TRIQ IL-VITTORJA
51.2
TRIQ LELI TABONE
48.2
TRIQ BAJADA
52.8
TRIQ IL-MARU
TRIQ IC-CULMANA
TRIQ G.AGIUS MUSCAT
TRIQ IT-TUT
SITE
TRIQ IL-BARUMBARA
TRIQ IR-REDENTUR
TRIQ NIKOL BIANCA
TRIQ IL-BARUMBARA
TRIQ SANT'ANTNIN
TRIQ IS-SILLA
TRIQ IT-TELLERA
TRIQ SANT'ANTNIN
TRIQ L-GHARIX
48.8
44.0
TRIQ PAWLU SCICLUNA
TRIQ MADD'IN-NIES
Bulebel i-Żgħir
INFRASTRUCTURE MALTA
CHIEF EXECUTIVE OFFICER:
Ing. Fredrick Azzopardi
S:\Traffic Management\2022\Zabbar\2022 Zabbar.dwg
UNIT NAME:
IMPLEMENTATION
HEAD OF UNIT:
N.V.
PROJECT LEADER:
-
DRAWN BY:
-
DRAWING TITLE:
HAŻ-ŻABBAR
Triq Spadaro - SITE PLAN
Extends of works aren't binding but indicative
DATE:
JAN 2022
FILE NO:
-
DRAWING NO:
IMD27/22
SHEET SIZE:
A4
SCALE:
1:2500
REVISION:
A
PAGE NO:
3

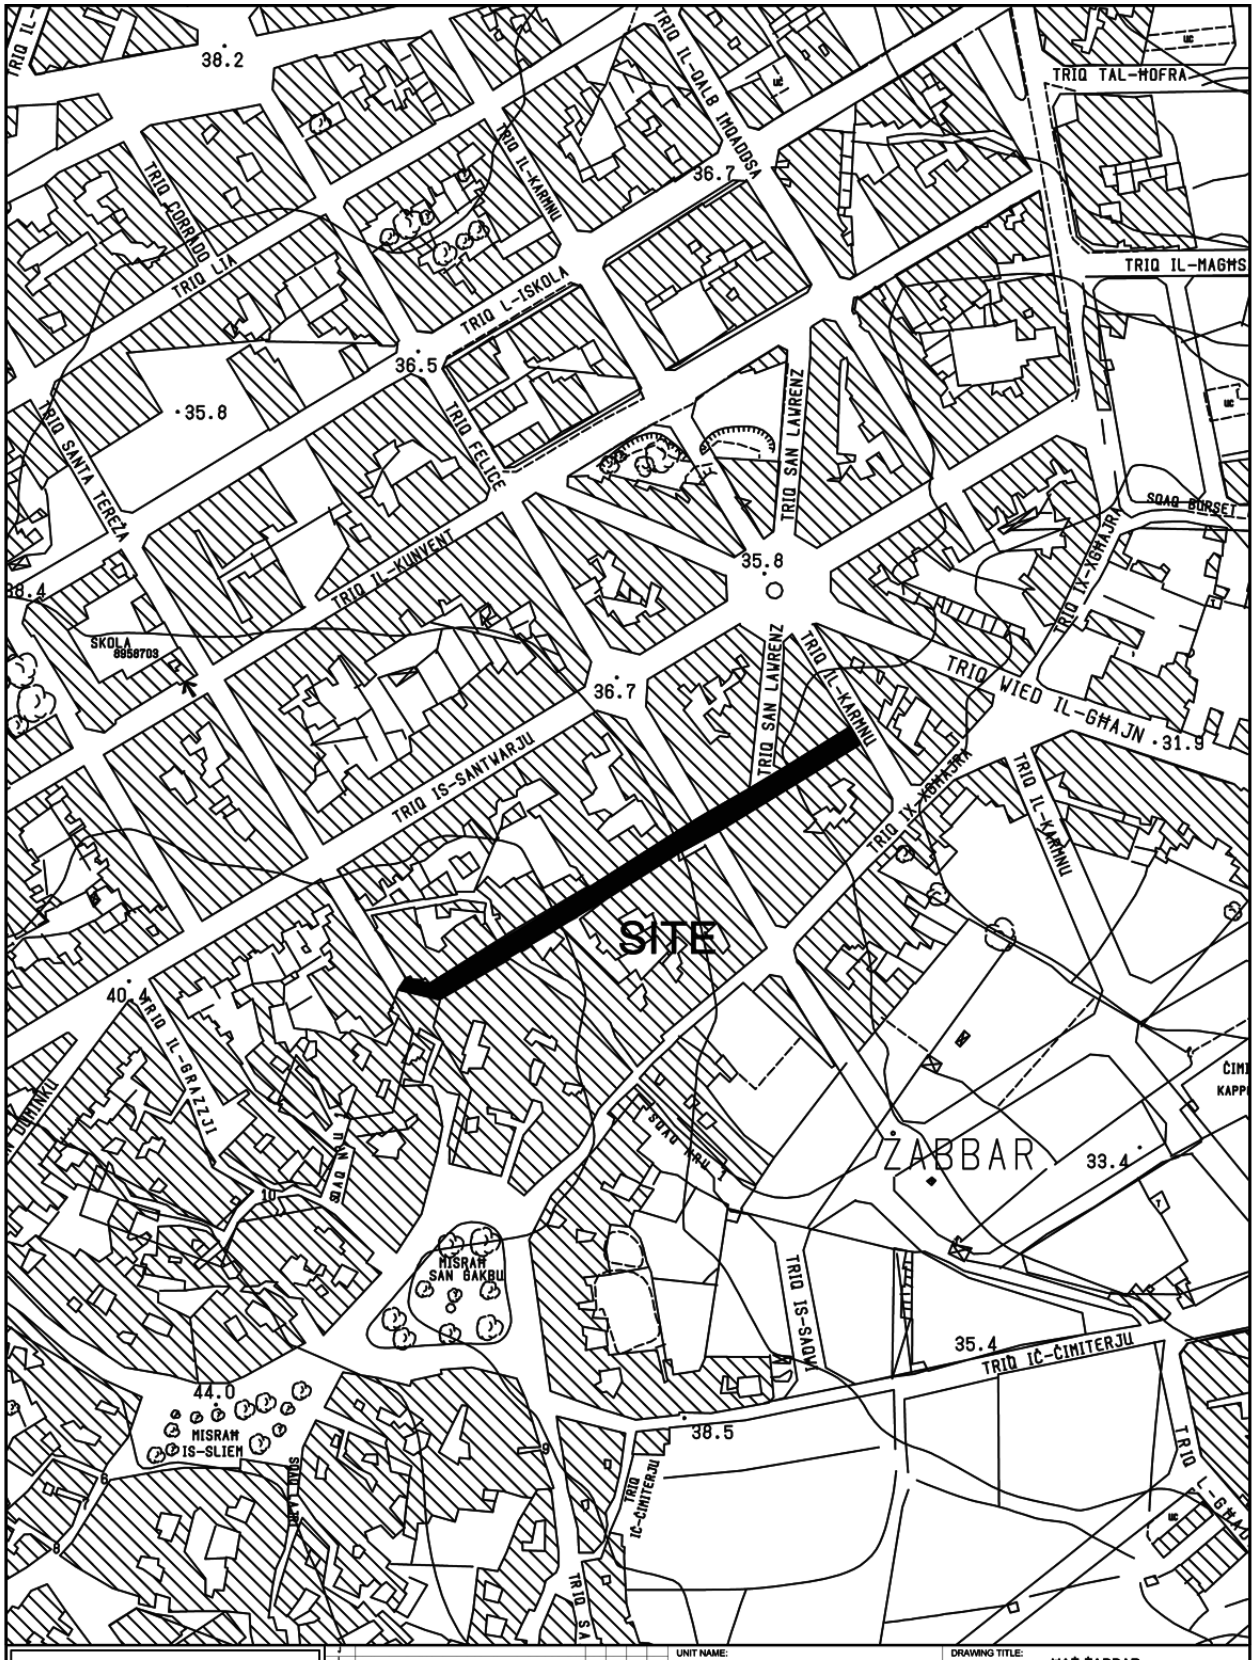

INFRASTRUCTURE MALTA

J				
I				
H				
G				
F				
E				
D				
C				
B				
A				
Revision	Alterations	Drawn	Checked	Approved	Date

CHIEF EXECUTIVE OFFICER:
Ing. Fredrick Azzopardi

S:\Traffic Management\2022\Zabbar\2022 Zabbar.dwg

UNIT NAME: IMPLEMENTATION

HEAD OF UNIT: N.V.


PROJECT LEADER: -

DRAWN BY: -

DRAWING TITLE: MAŻ-ŻABBAR
Triq Strickland - SITE PLAN
Extends of works aren't binding but indicative

DATE:	FILE NO:	DRAWING NO:
JAN 2022	-	IMD28/22

SHEET SIZE:	SCALE:	REVISION:	PAGE NO:
A4	1:2500	A	4

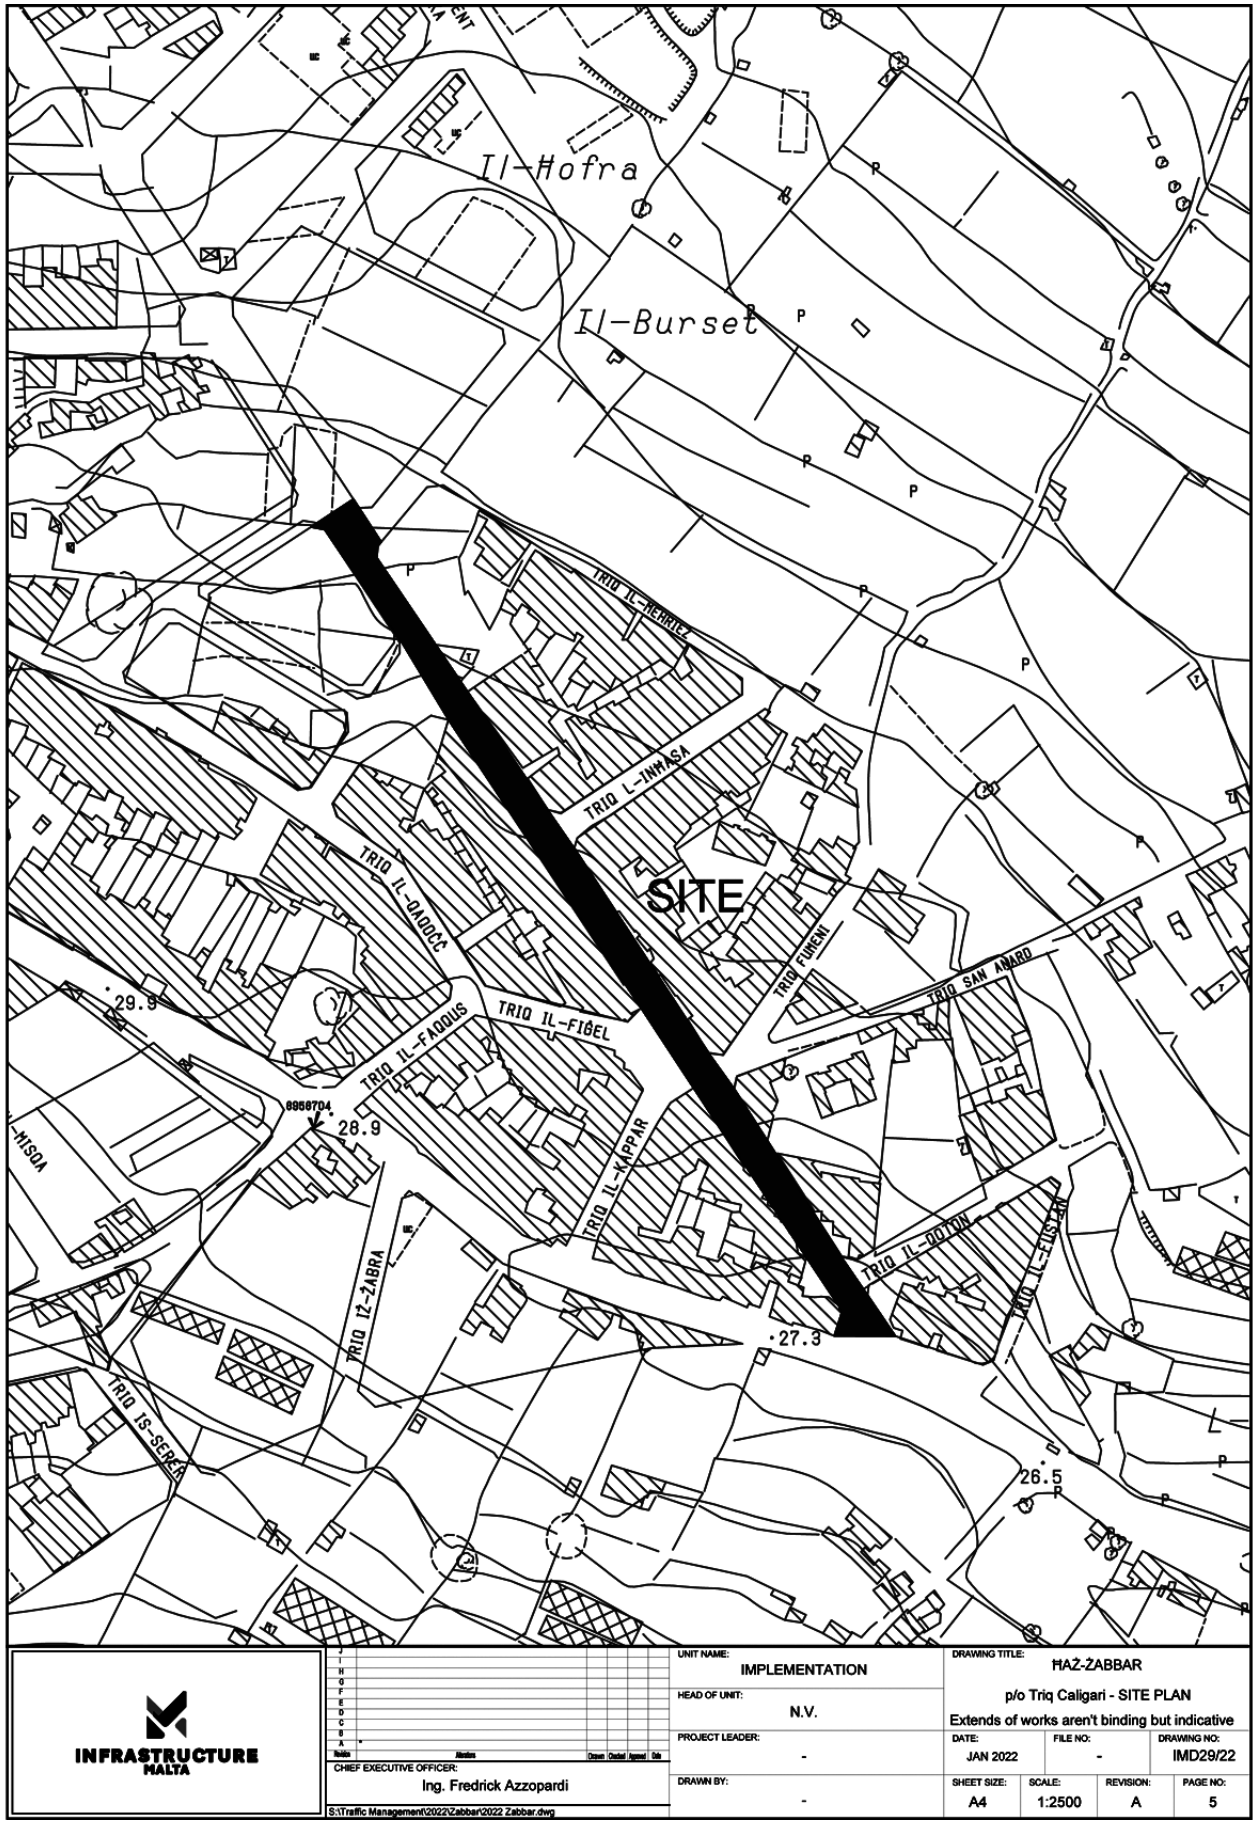
Il-Hofra
Il-Burset
TRIQ IL-MEHRIEZ
TRIQ L-INNASA
SITE
TRIQ IL-QAQOCC
TRIQ FUREN
TRIQ SAN ANARD
TRIQ IL-FIĠEL
TRIQ IL-FAQQUS
TRIQ IL-KAPPAR
TRIQ IL-QOTTIN
TRIQ IL-FUSTAN
TRIQ IZ-ŻABRA
TRIQ IS-SERE
29.9
28.9
27.3
26.5
6958704
INFRASTRUCTURE MALTA
CHIEF EXECUTIVE OFFICER:
Ing. Fredrick Azzopardi
S:\Traffic Management\2022\Zabbar\2022 Zabbar.dwg
UNIT NAME:
IMPLEMENTATION
HEAD OF UNIT:
N.V.
PROJECT LEADER:
-
DRAWN BY:
-
DRAWING TITLE:
ĦAŻ-ŻABBAR
p/o Triq Caligari - SITE PLAN
Extends of works aren't binding but indicative
DATE:
JAN 2022
FILE NO:
-
DRAWING NO:
IMD29/22
SHEET SIZE:
A4
SCALE:
1:2500
REVISION:
A
PAGE NO:
5