
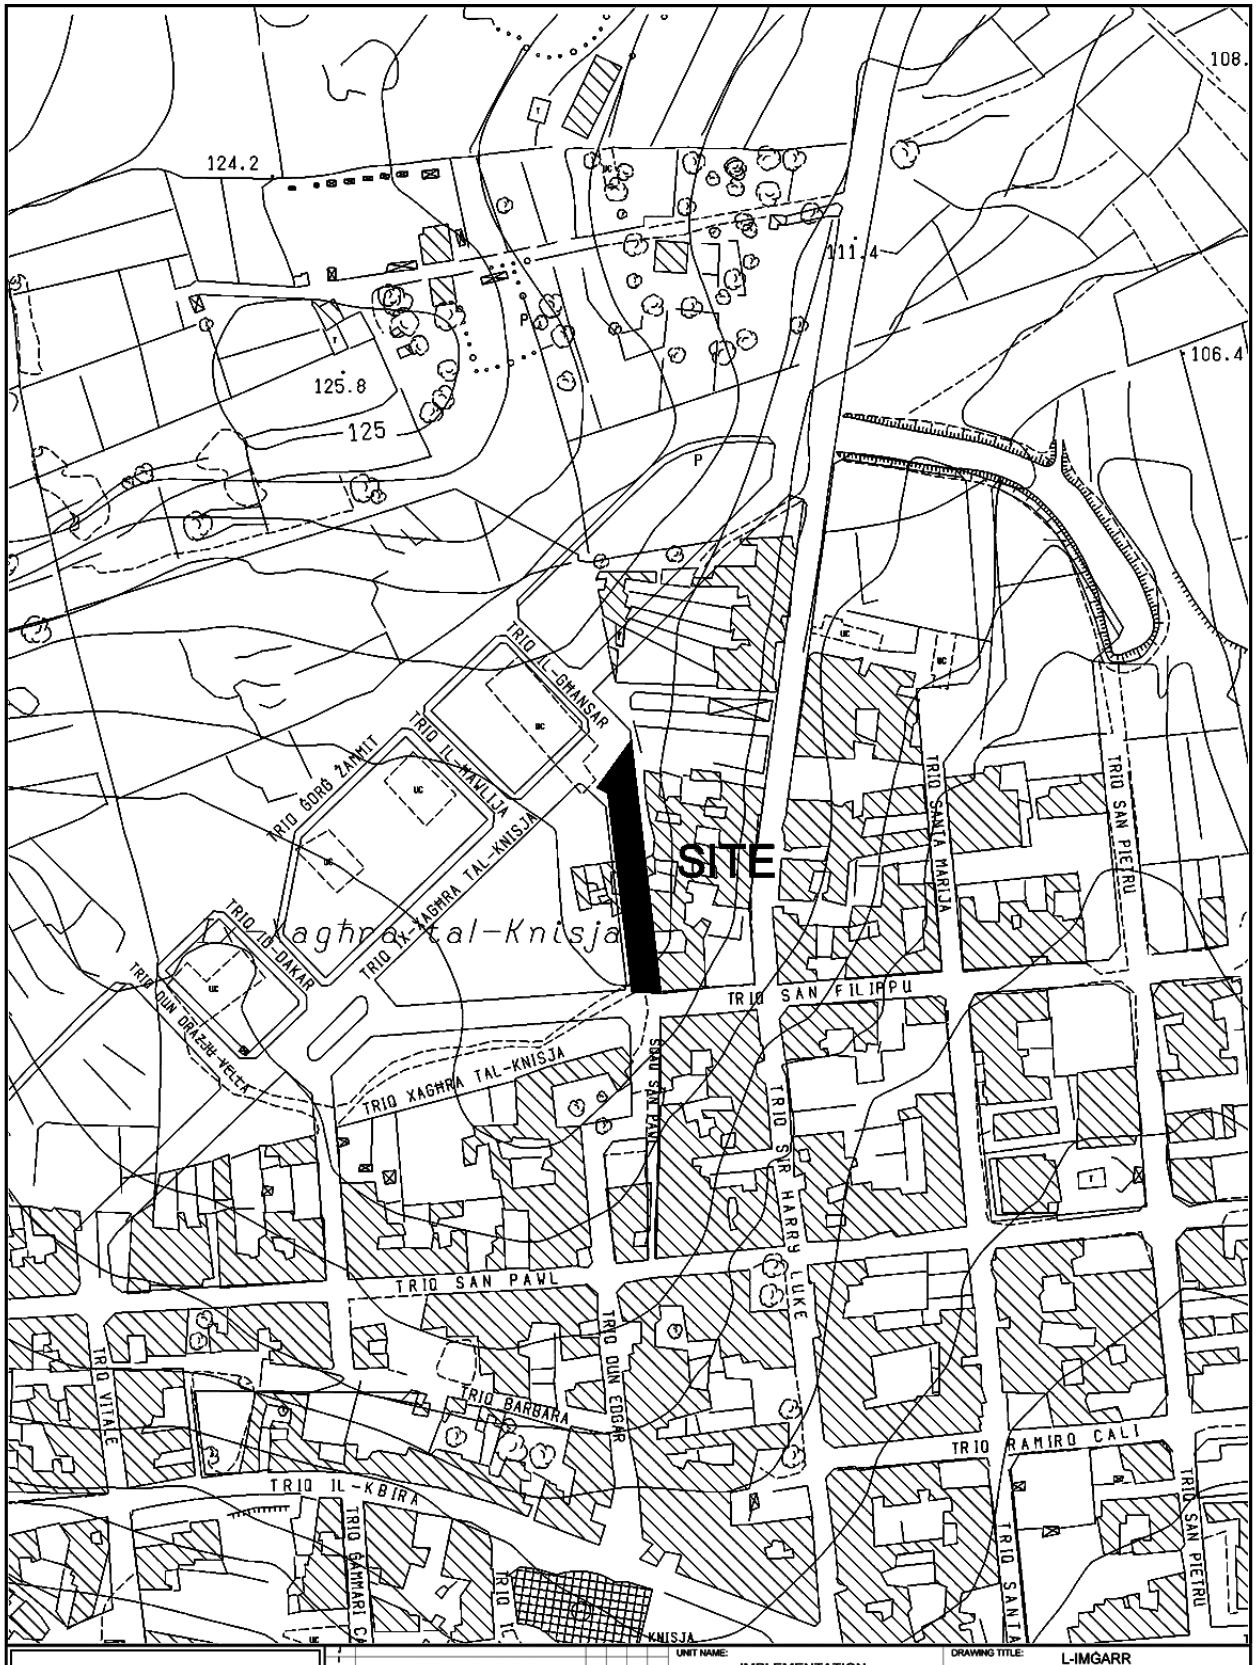


INFRASTRUCTURE MALTA

CHIEF EXECUTIVE OFFICER:
Ing. Fredrick Azzopardi


S:\Traffic Management\2021\Mgarr\2021 Mgarr.dwg

UNIT NAME:	IMPLEMENTATION
HEAD OF UNIT:	N.V.
PROJECT LEADER:	-
DRAWN BY:	-
DRAWING TITLE:	L-IMĠARR po TRIQ I-GHANSAR - SITE PLAN (Extents of Works are not binding but indicative)
DATE:	JUNE 2021
FILE NO:	-
DRAWING NO:	IM230/21
SHEET SIZE:	A4
SCALE:	1:2500
REVISION:	A
PAGE NO:	7

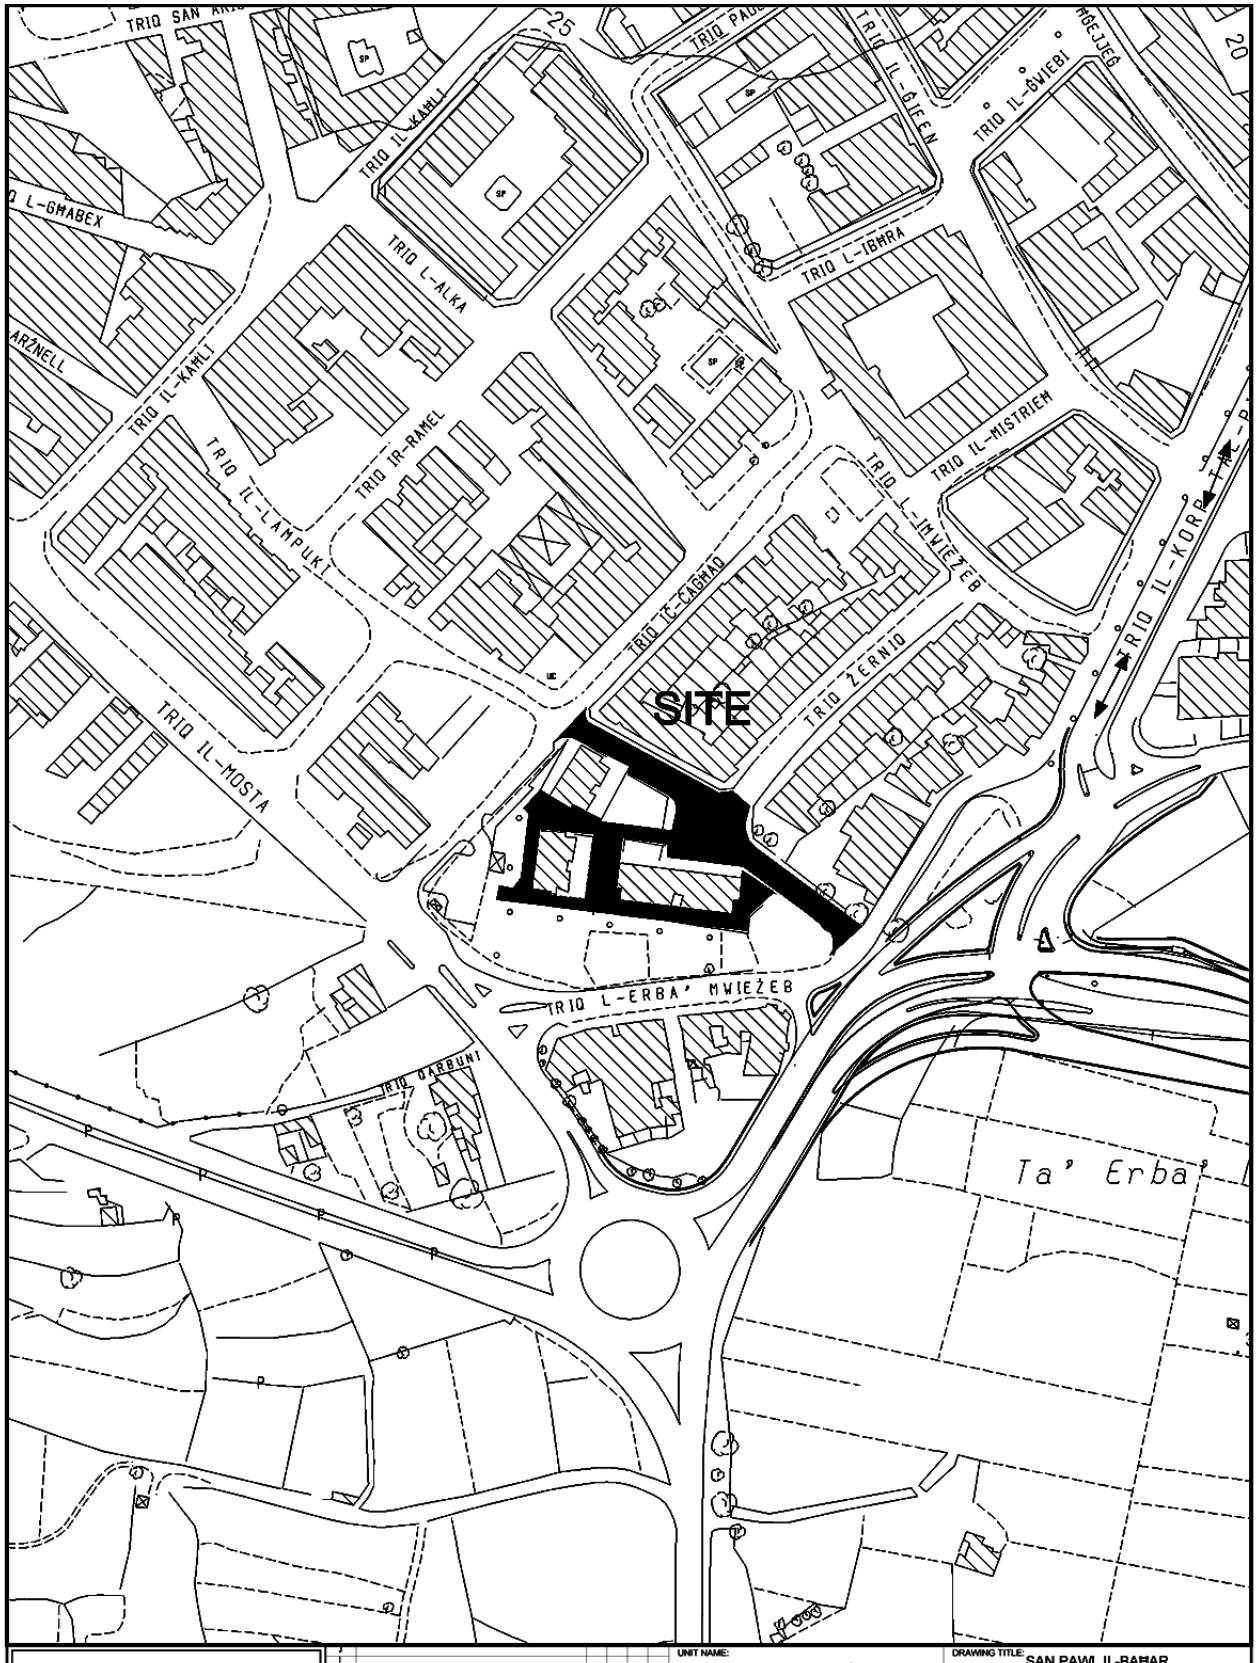

INFRASTRUCTURE MALTA

CHIEF EXECUTIVE OFFICER: Ing. Fredrick Azzopardi	UNIT NAME: IMPLEMENTATION	DRAWING TITLE: SAN PAWL IL-BAHAR po Triq il-Lampuki with Residential Area - SITE PLAN (Extents of Works are not binding but indicative)		
S:\Traffic Management\2021\S.Pawl il-Bahar\2021 S.Pawl il-Bahar.dwg	HEAD OF UNIT: N.V.			
	PROJECT LEADER: -	DATE: JUNE 2021	FILE NO: -	DRAWING NO: IM236/21
	DRAWN BY: -	SHEET SIZE: A4	SCALE: 1:2500	REVISION: A / PAGE NO: 6

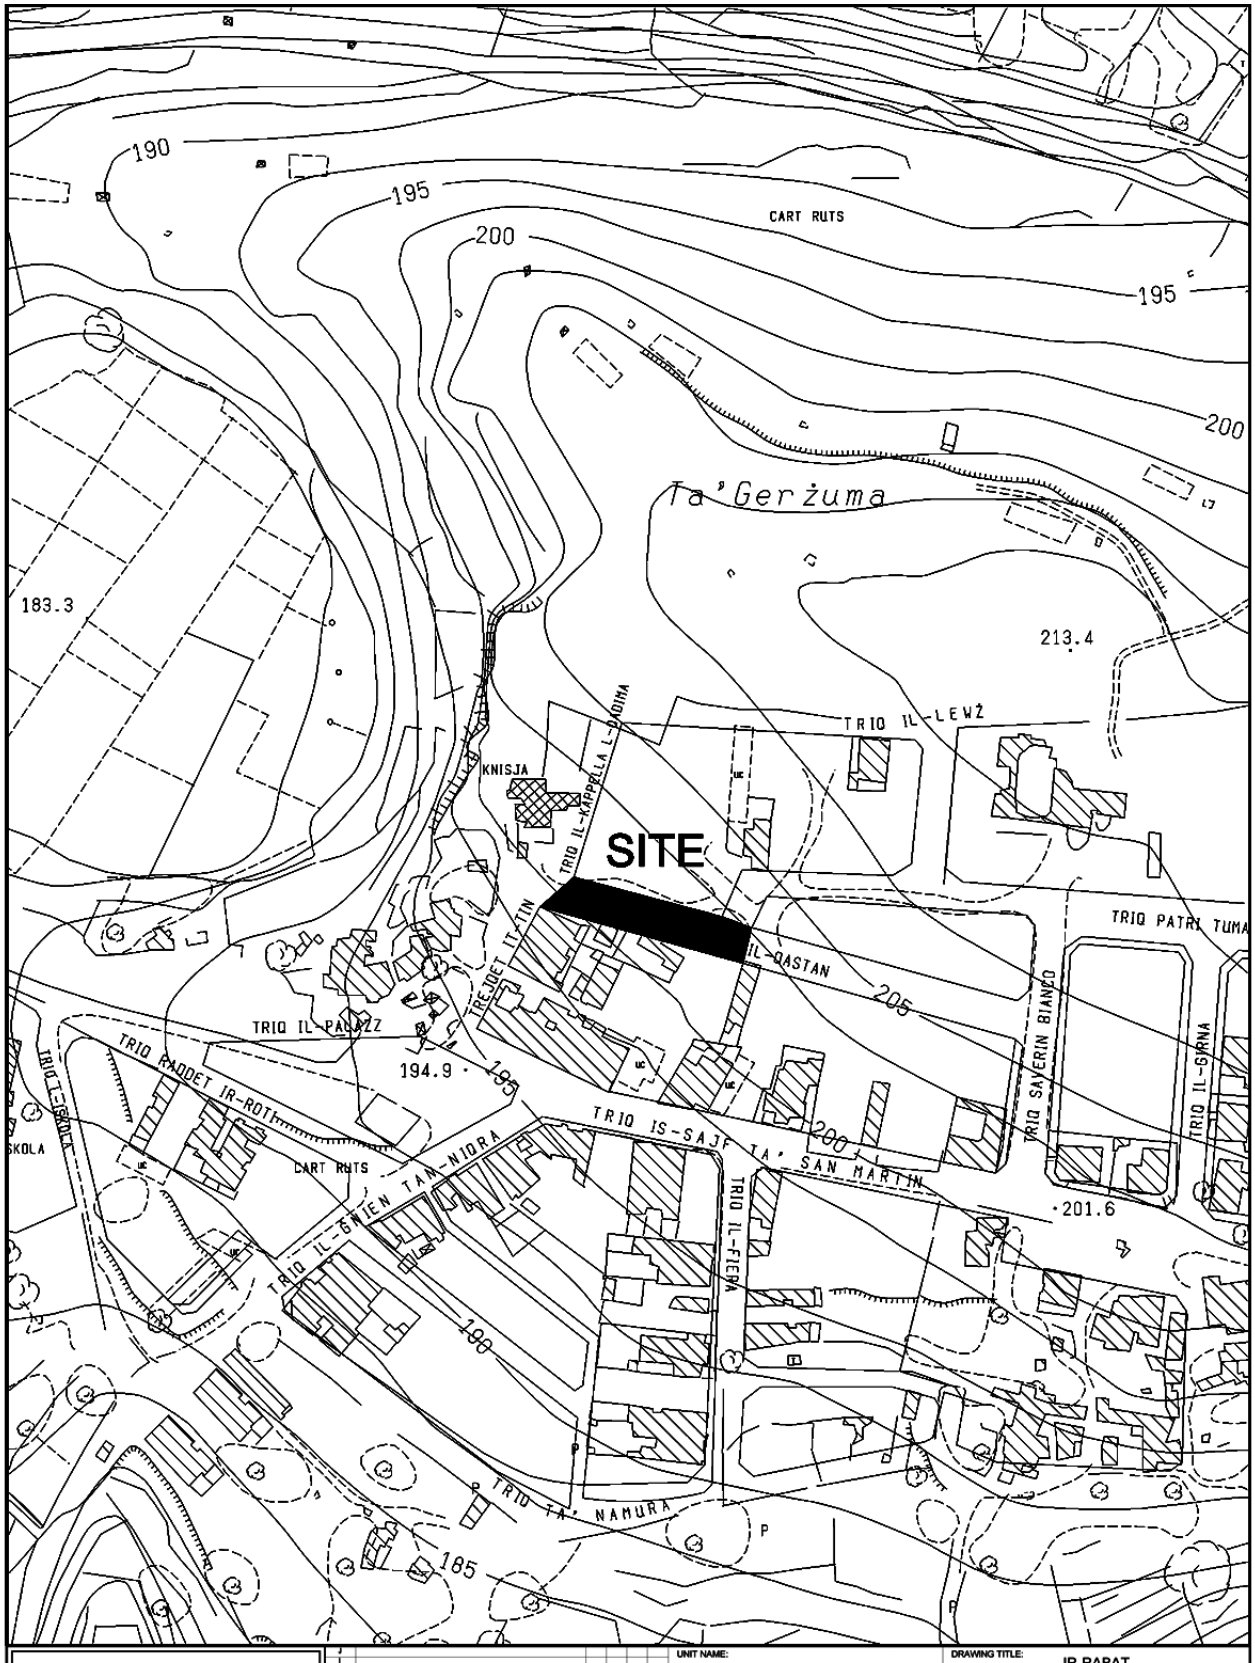

INFRASTRUCTURE MALTA

J I H G F E D C B A				
Revision	Alterations	Drawn	Checked	Approved	Date

CHIEF EXECUTIVE OFFICER: Ing. Fredrick Azzopardi

S:\Traffic Management\2021\Rabat\2021 Rabat.dwg

UNIT NAME: MAINTENANCE

HEAD OF UNIT: D.V.


PROJECT LEADER: -

DRAWN BY: -

DRAWING TITLE: IR-RABAT po TRIQ IL-QASTAN - SITE PLAN (Extents of works aren't binding but Indicative)

DATE:	FILE NO:	DRAWING NO:
OCT 2021	-	IMD344/21

SHEET SIZE:	SCALE:	REVISION:	PAGE NO:
A4	1:2500	-	28

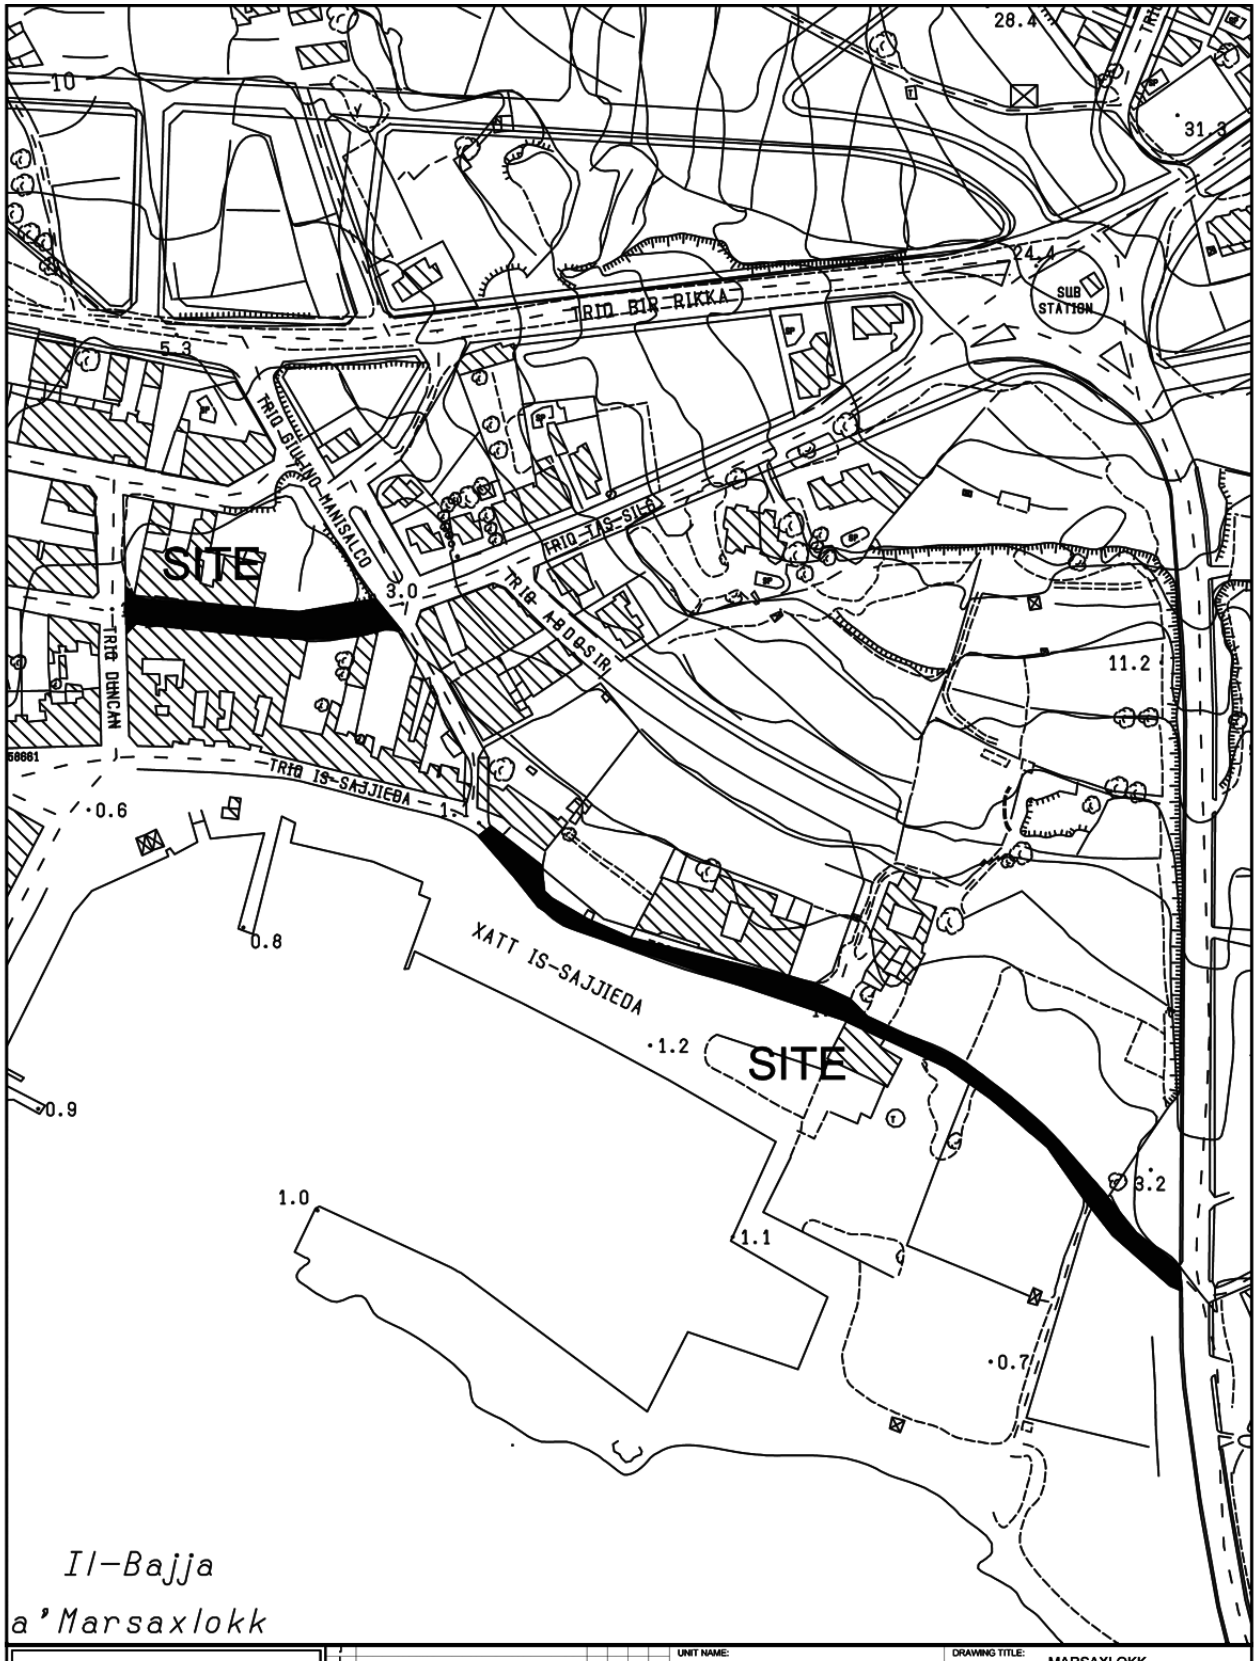


INFRASTRUCTURE MALTA

CHIEF EXECUTIVE OFFICER:
Ing. Fredrick Azzopardi


S:\Traffic Management\2022\Marsaxlokk\2022 Marsaxlokk.dwg

UNIT NAME: IMPLEMENTATION		DRAWING TITLE: MARSAXLOKK po Triq Santa Katerina - Triq il-Wilga SITE PLAN (Extents of works aren't binding but Indicative)	
HEAD OF UNIT: N.V.			
PROJECT LEADER: -		DATE: JAN 2022	FILE NO: -	DRAWING NO: IMD14/22
DRAWN BY: -		SHEET SIZE: A4	SCALE: 1:2500	REVISION: A	PAGE NO: 1

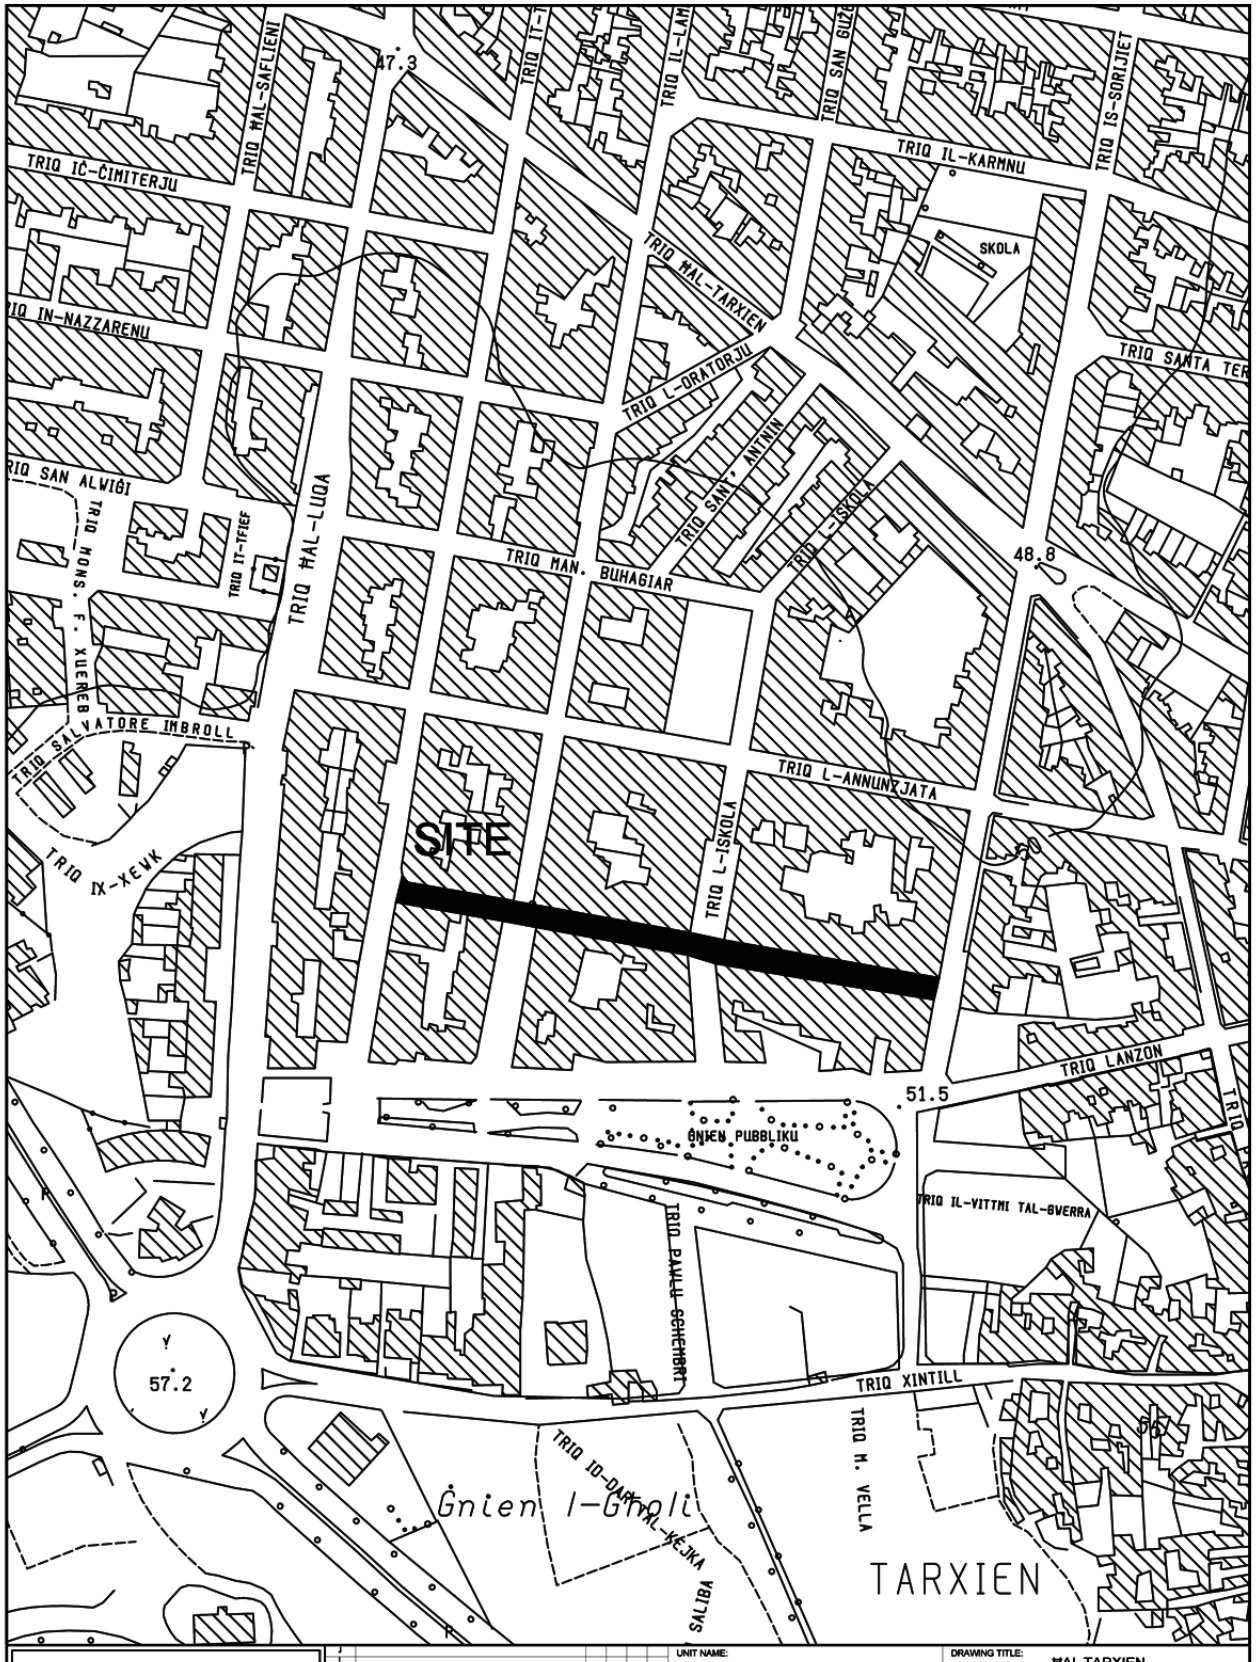


INFRASTRUCTURE MALTA

CHIEF EXECUTIVE OFFICER: Ing. Fredrick Azzopardi	UNIT NAME: IMPLEMENTATION	DRAWING TITLE: HAL TARXIEN Triq Santu Wistin - SITE PLAN (Extents of works AREN't binding but indicative)		
	HEAD OF UNIT: N.V.			
	PROJECT LEADER: -	DATE: FEB 2022	FILE NO: -	DRAWING NO: IMD35/22
S:\Traffic Management\2022\Tarxien\2022 Tarxien.dwg	DRAWN BY: -	SHEET SIZE: A4	SCALE: 1 : 2500	REVISION: A / PAGE NO: 2

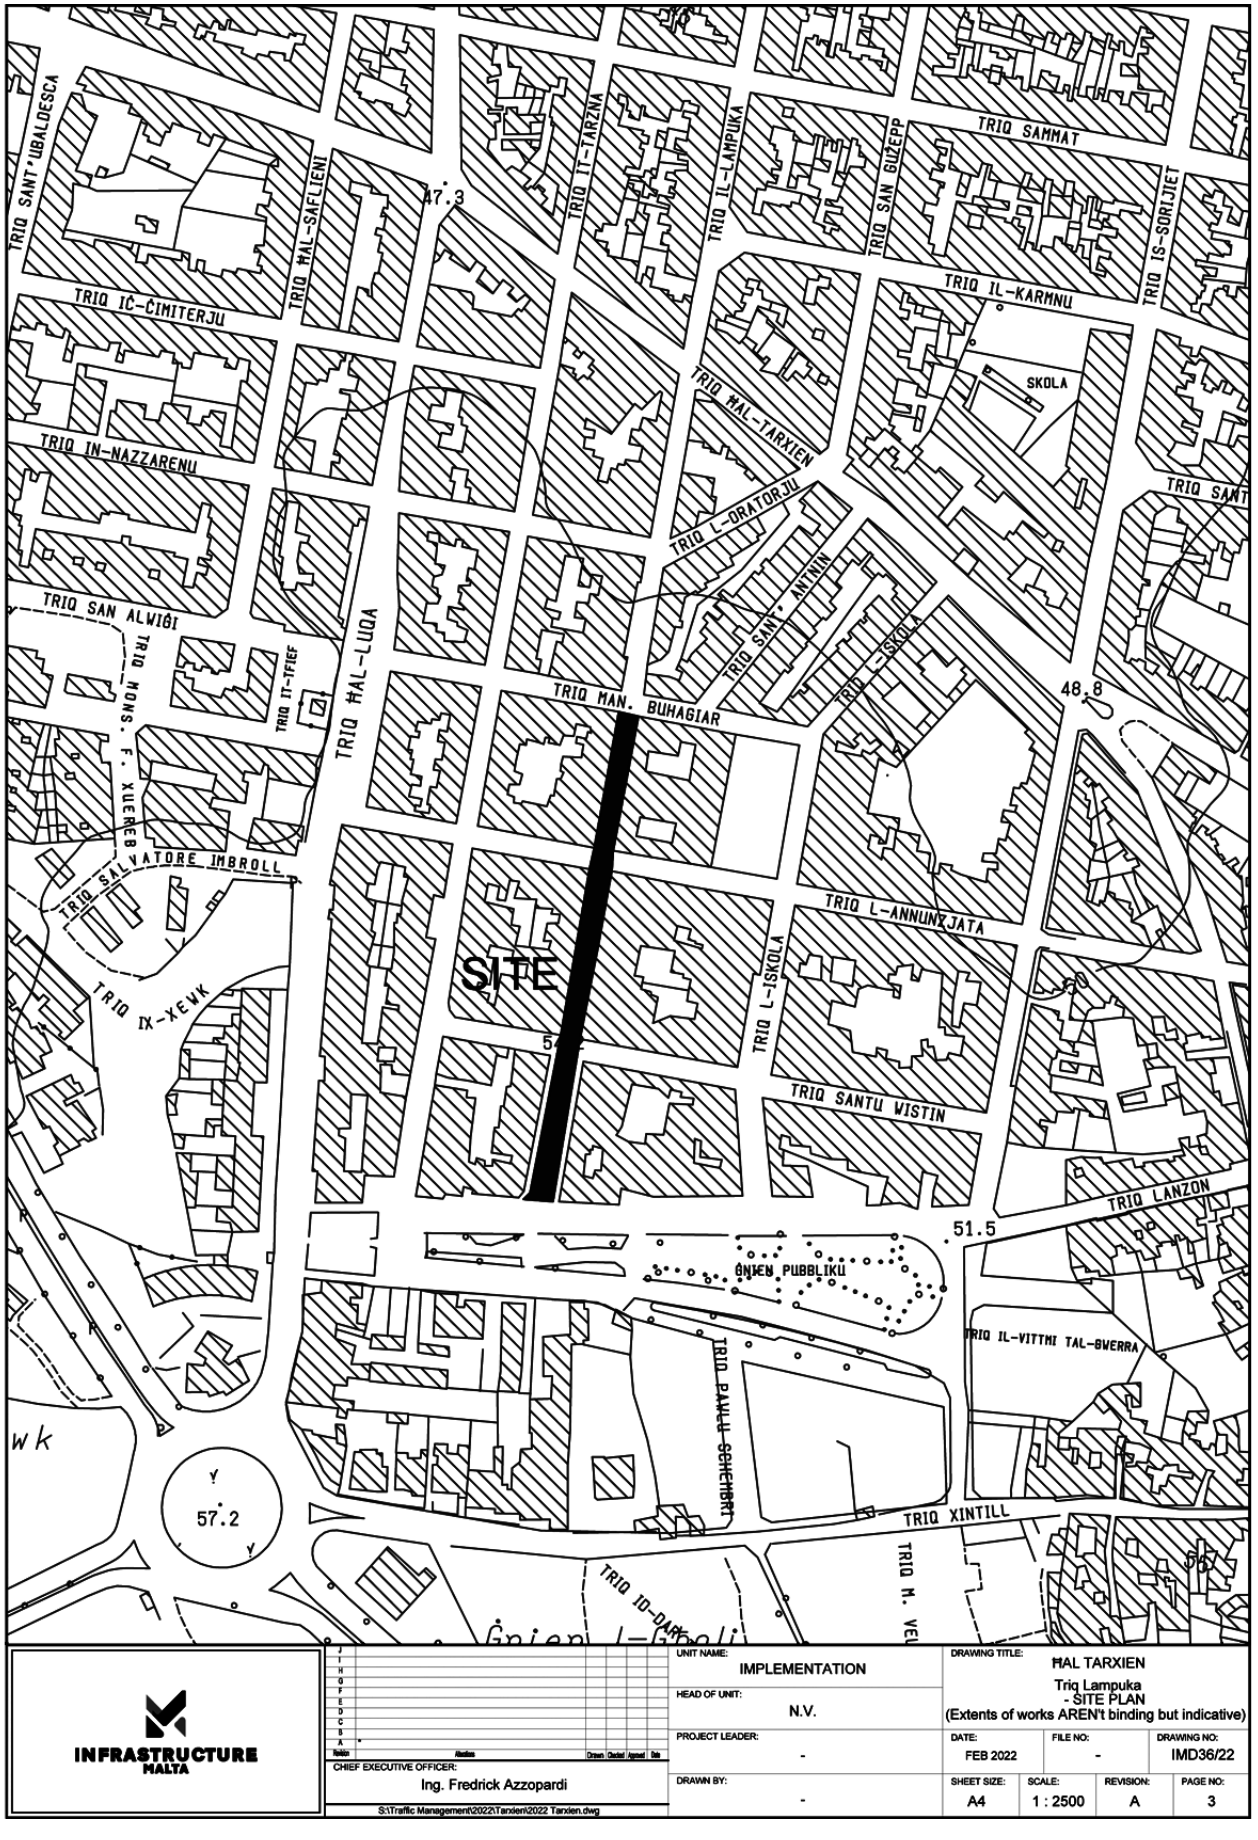

INFRASTRUCTURE MALTA


CHIEF EXECUTIVE OFFICER: Ing. Fredrick Azzopardi	UNIT NAME: IMPLEMENTATION	DRAWING TITLE: MAL TARXIEN Triq Lampuka - SITE PLAN (Extents of works AREN't binding but indicative)		
	HEAD OF UNIT: N.V.			
	PROJECT LEADER: -	DATE: FEB 2022	FILE NO: -	DRAWING NO: IMD36/22
S:\Traffic Management\2022\Tarxien\2022 Tarxien.dwg	DRAWN BY: -	SHEET SIZE: A4	SCALE: 1 : 2500	REVISION: A / PAGE NO: 3

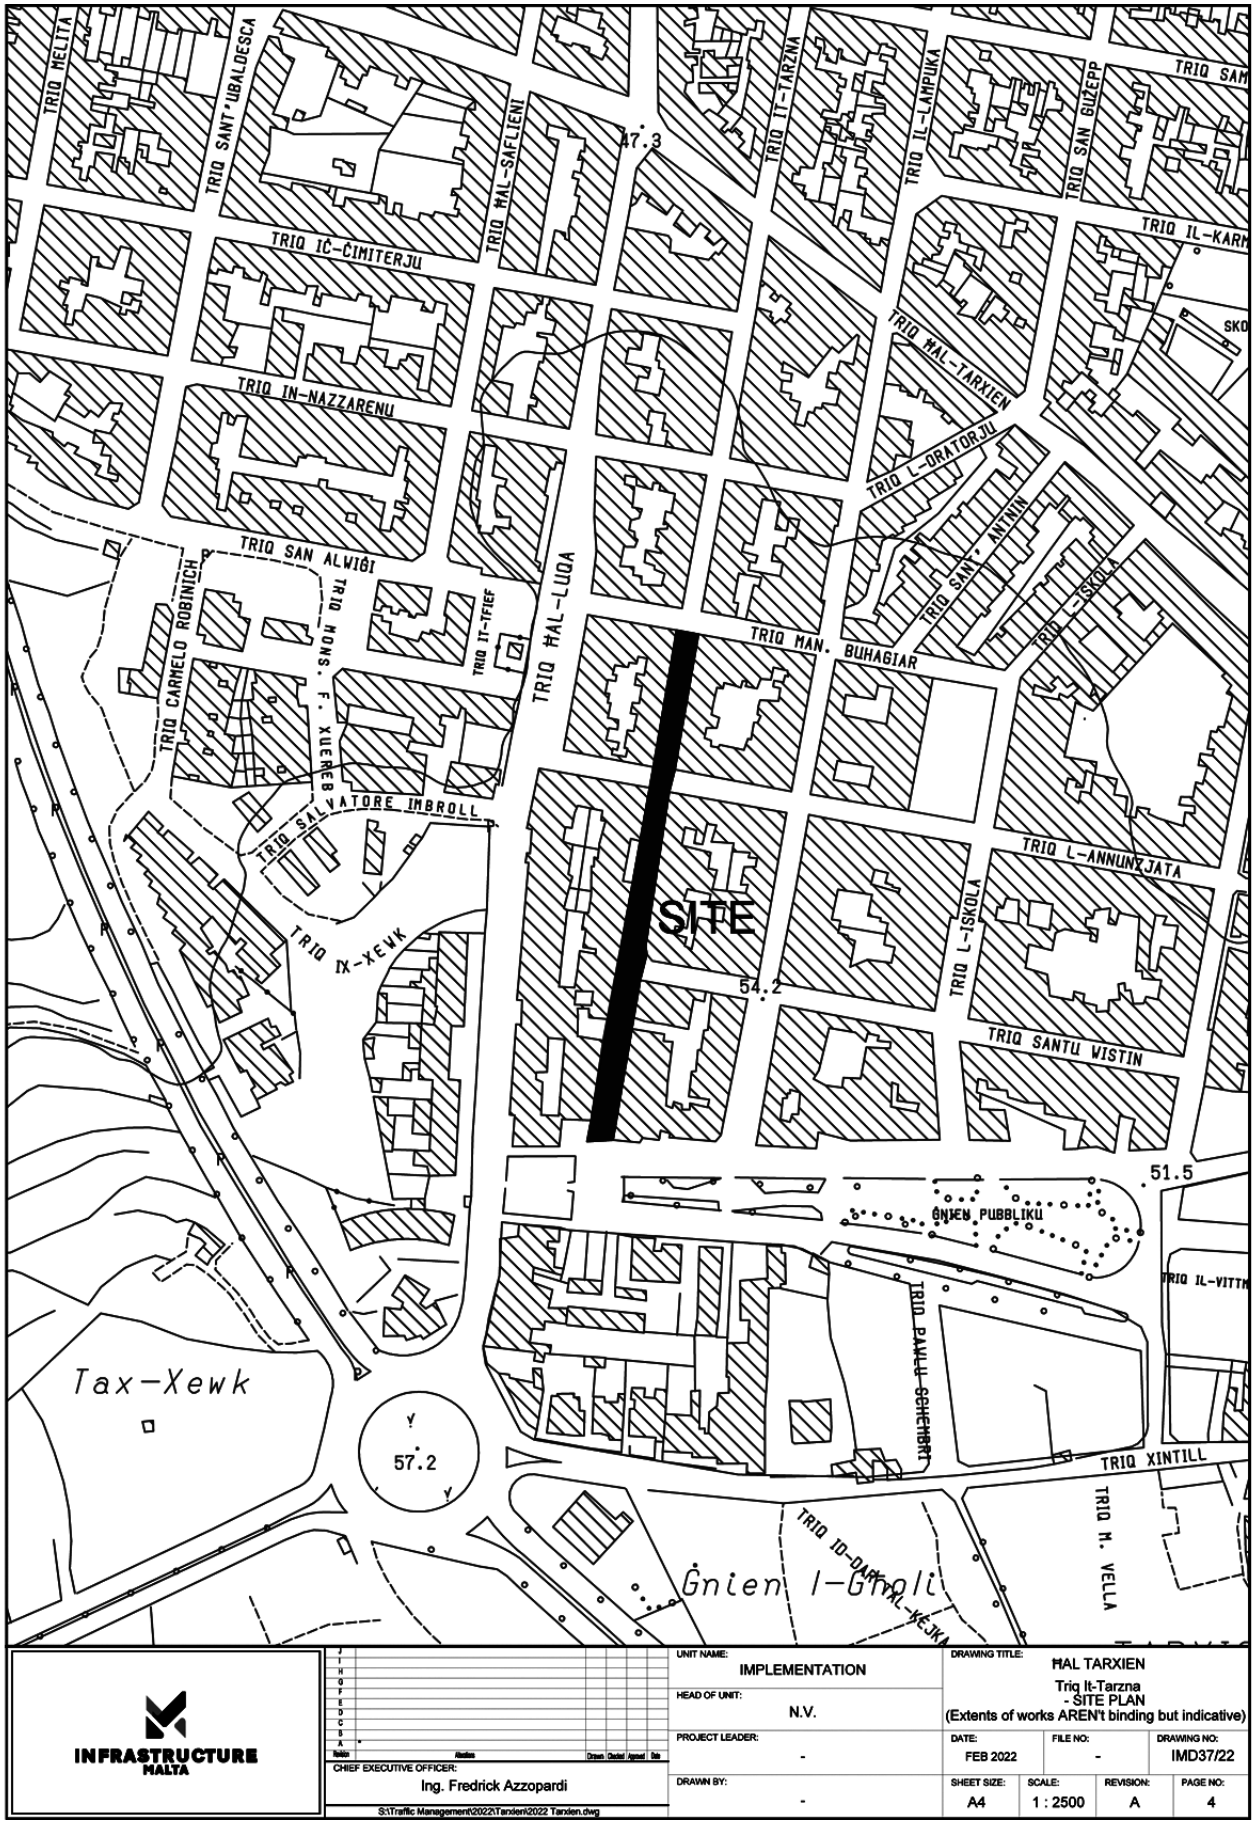

INFRASTRUCTURE MALTA

CHIEF EXECUTIVE OFFICER: Ing. Fredrick Azzopardi	UNIT NAME: IMPLEMENTATION	DRAWING TITLE: ĦAL TARXIEN Triq It-Tarzna - SITE PLAN (Extents of works AREN't binding but indicative)		
	HEAD OF UNIT: N.V.			
	PROJECT LEADER: -	DATE: FEB 2022	FILE NO: -	DRAWING NO: IMD37/22
	DRAWN BY: -	SHEET SIZE: A4	SCALE: 1 : 2500	REVISION: A / PAGE NO: 4

S:\Traffic Management\2022\Tarxien\2022 Tarxien.dwg

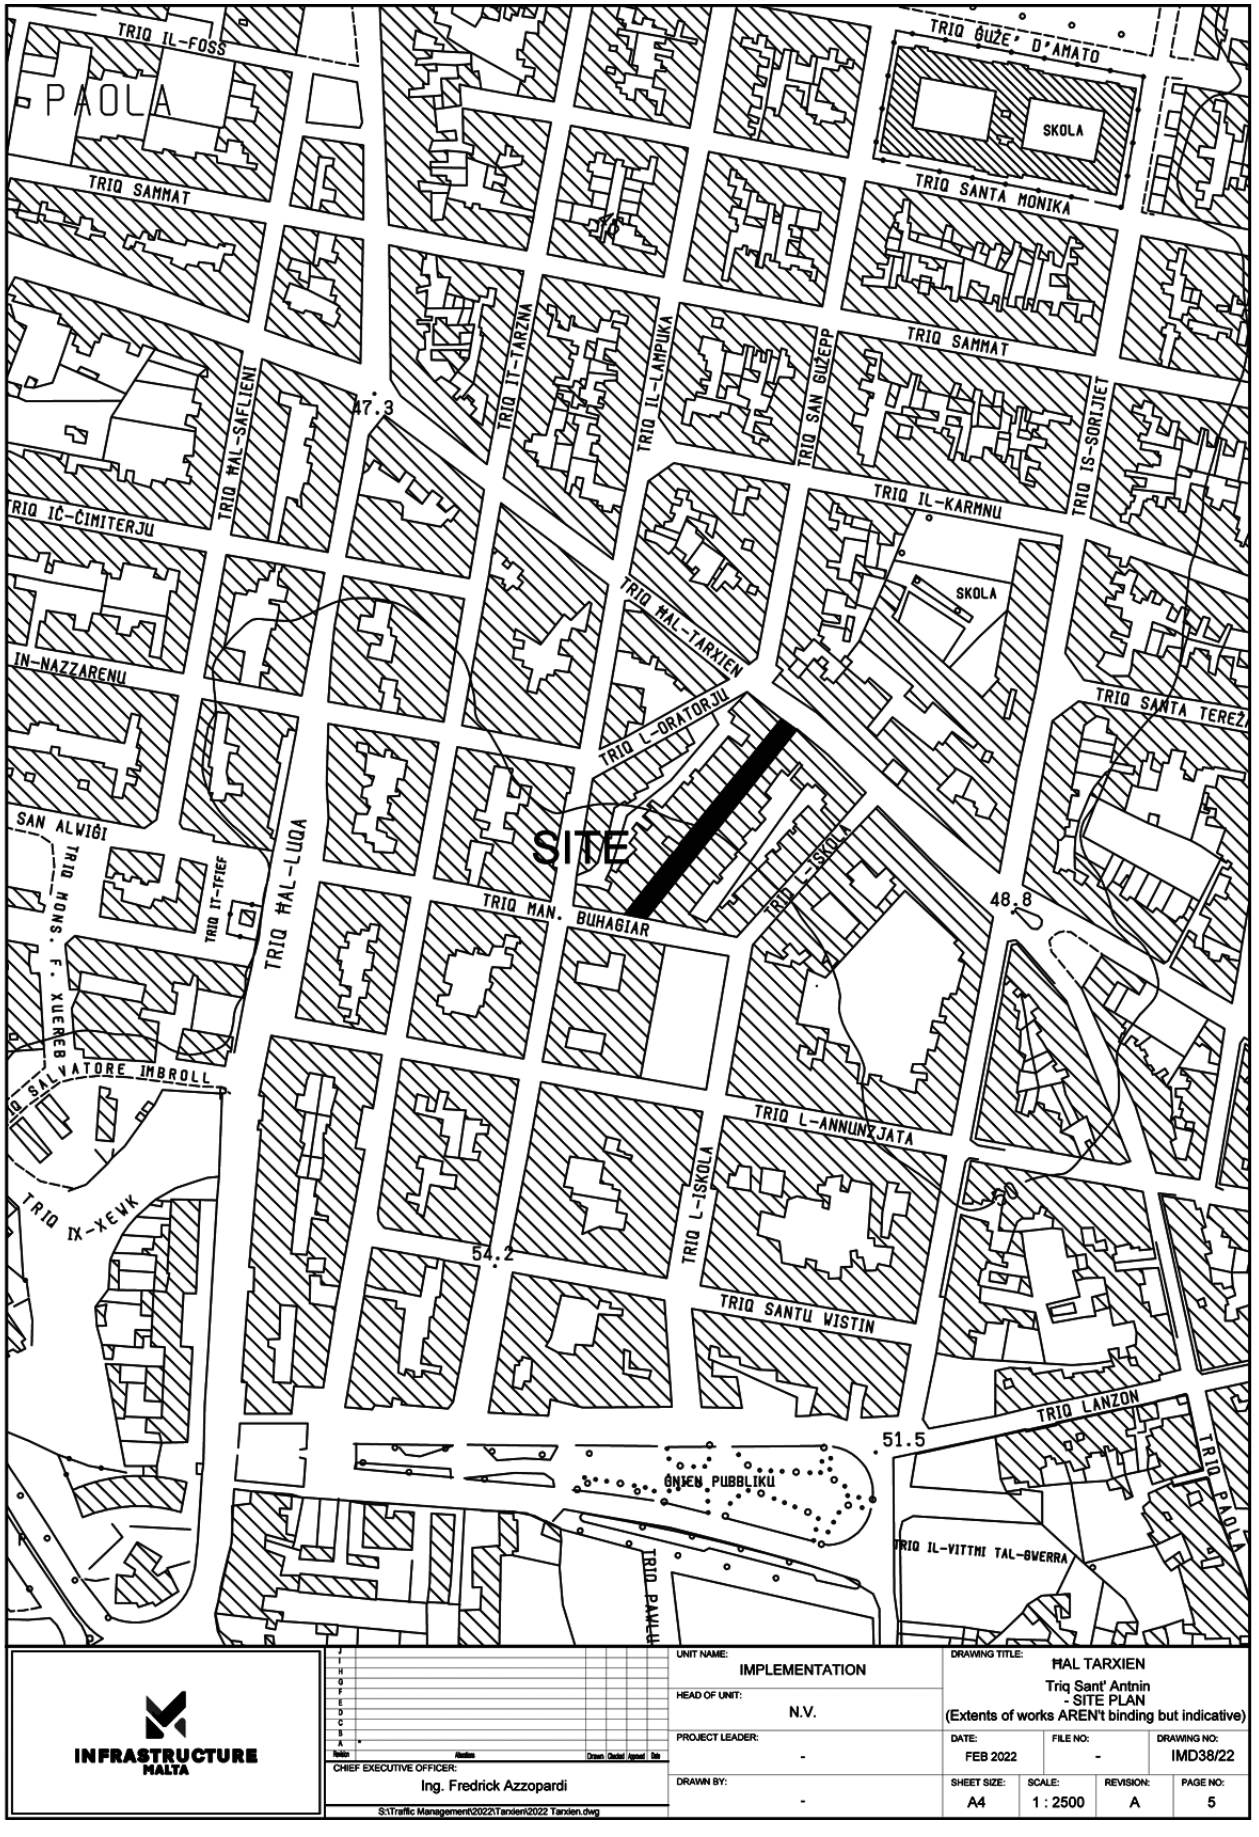

INFRASTRUCTURE MALTA

Issue	Alteration	Drawn	Checked	Approved	Date

CHIEF EXECUTIVE OFFICER: Ing. Fredrick Azzopardi

S:\Traffic Management\2022\Tarxien\2022 Tarxien.dwg

UNIT NAME: IMPLEMENTATION

HEAD OF UNIT: N.V.


PROJECT LEADER: -

DRAWN BY: -

DRAWING TITLE: ĦAL TARXIEN
Triq Sant' Antnin
- SITE PLAN
(Extents of works AREN't binding but indicative)

DATE:	FILE NO:	DRAWING NO:
FEB 2022	-	IMD38/22

SHEET SIZE:	SCALE:	REVISION:	PAGE NO:
A4	1 : 2500	A	5

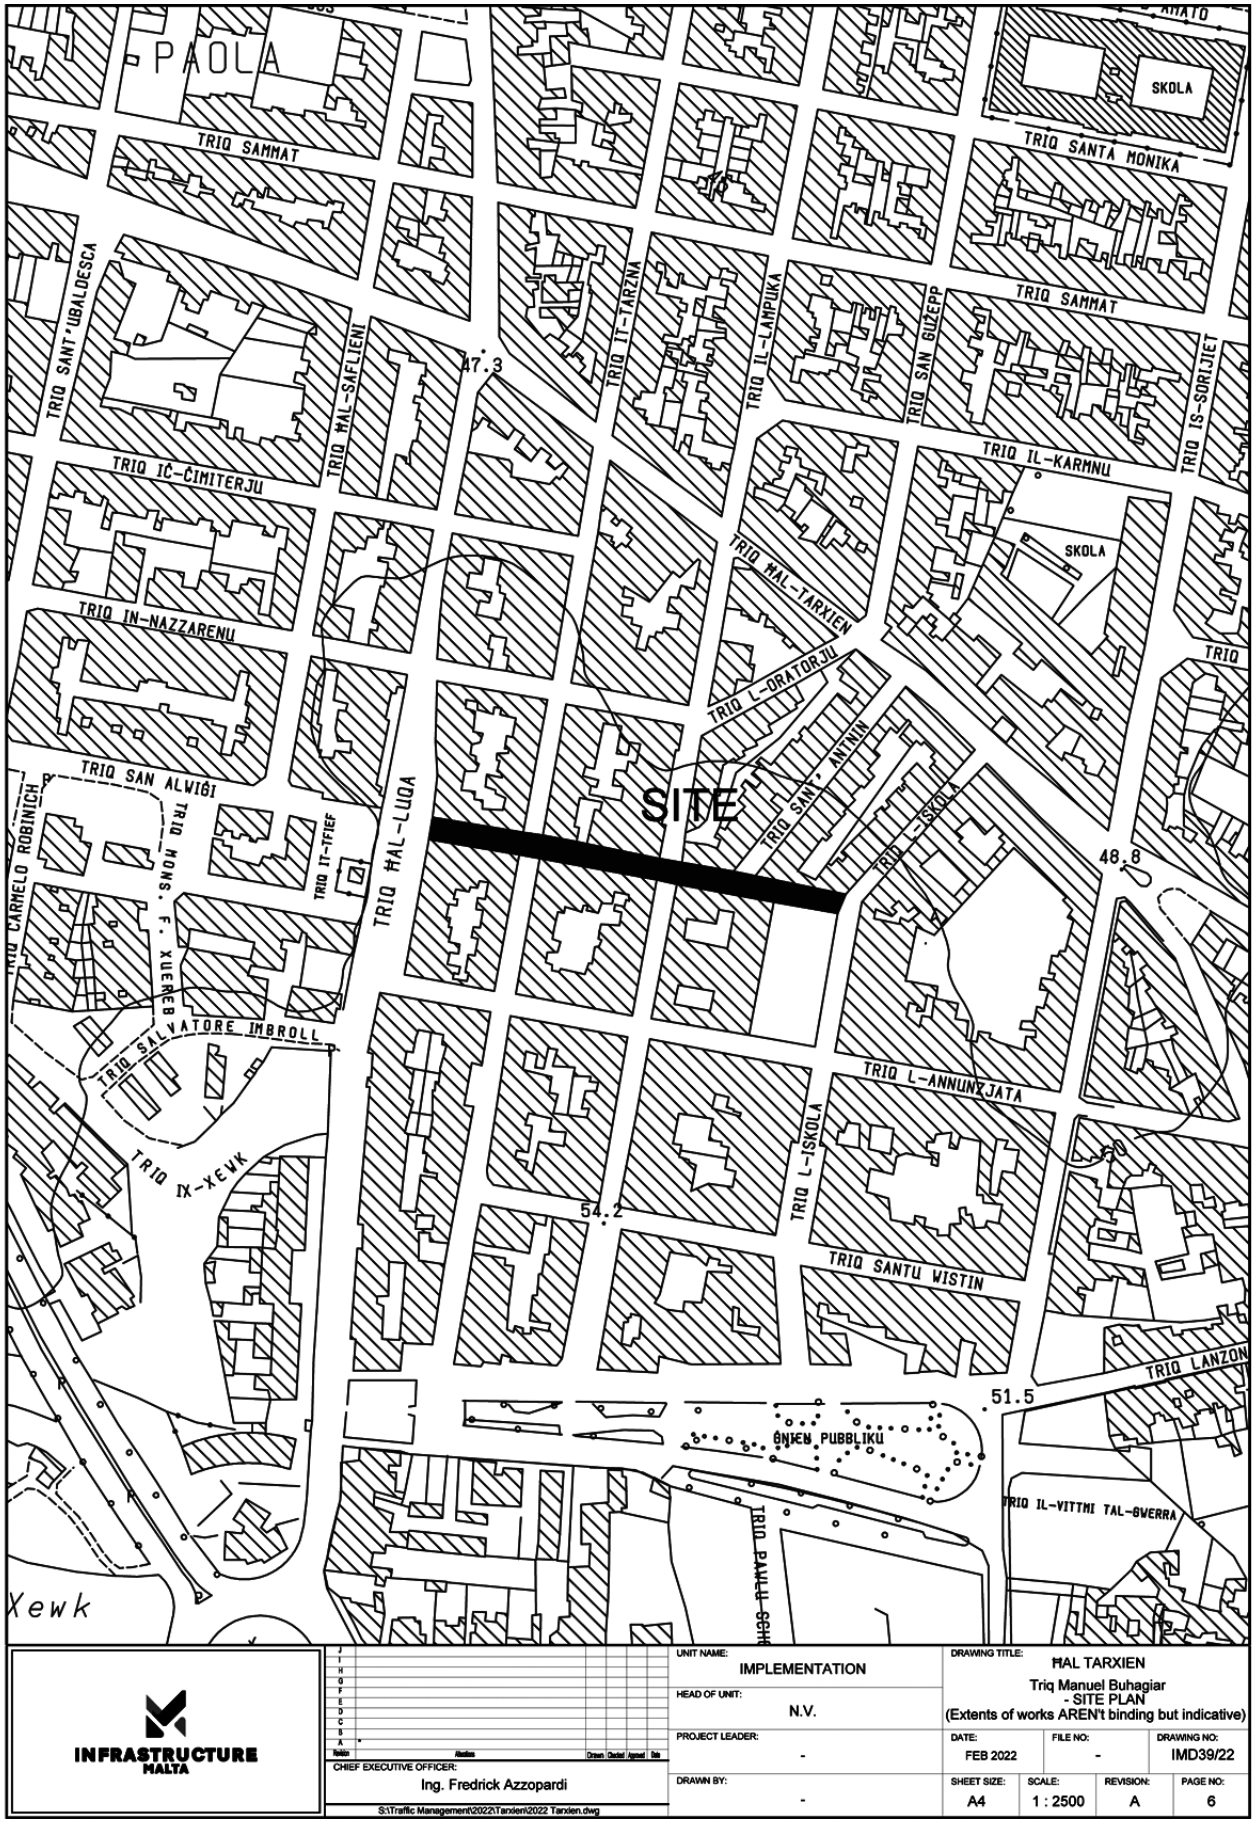

INFRASTRUCTURE MALTA

J									
I									
H									
G									
F									
E									
D									
C									
B									
A	*								
Issue		Alteration			Drawn	Checked	Approved	Date	

CHIEF EXECUTIVE OFFICER: Ing. Fredrick Azzopardi

S:\Traffic Management\2022\Tarxien\2022 Tarxien.dwg

UNIT NAME: IMPLEMENTATION

HEAD OF UNIT: N.V.


PROJECT LEADER: -

DRAWN BY: -

DRAWING TITLE: HAL TARXIEN
Triq Manuel Buhagiar
- SITE PLAN
(Extents of works AREN't binding but indicative)

DATE:	FILE NO:	DRAWING NO:
FEB 2022	-	IMD39/22

SHEET SIZE:	SCALE:	REVISION:	PAGE NO:
A4	1 : 2500	A	6

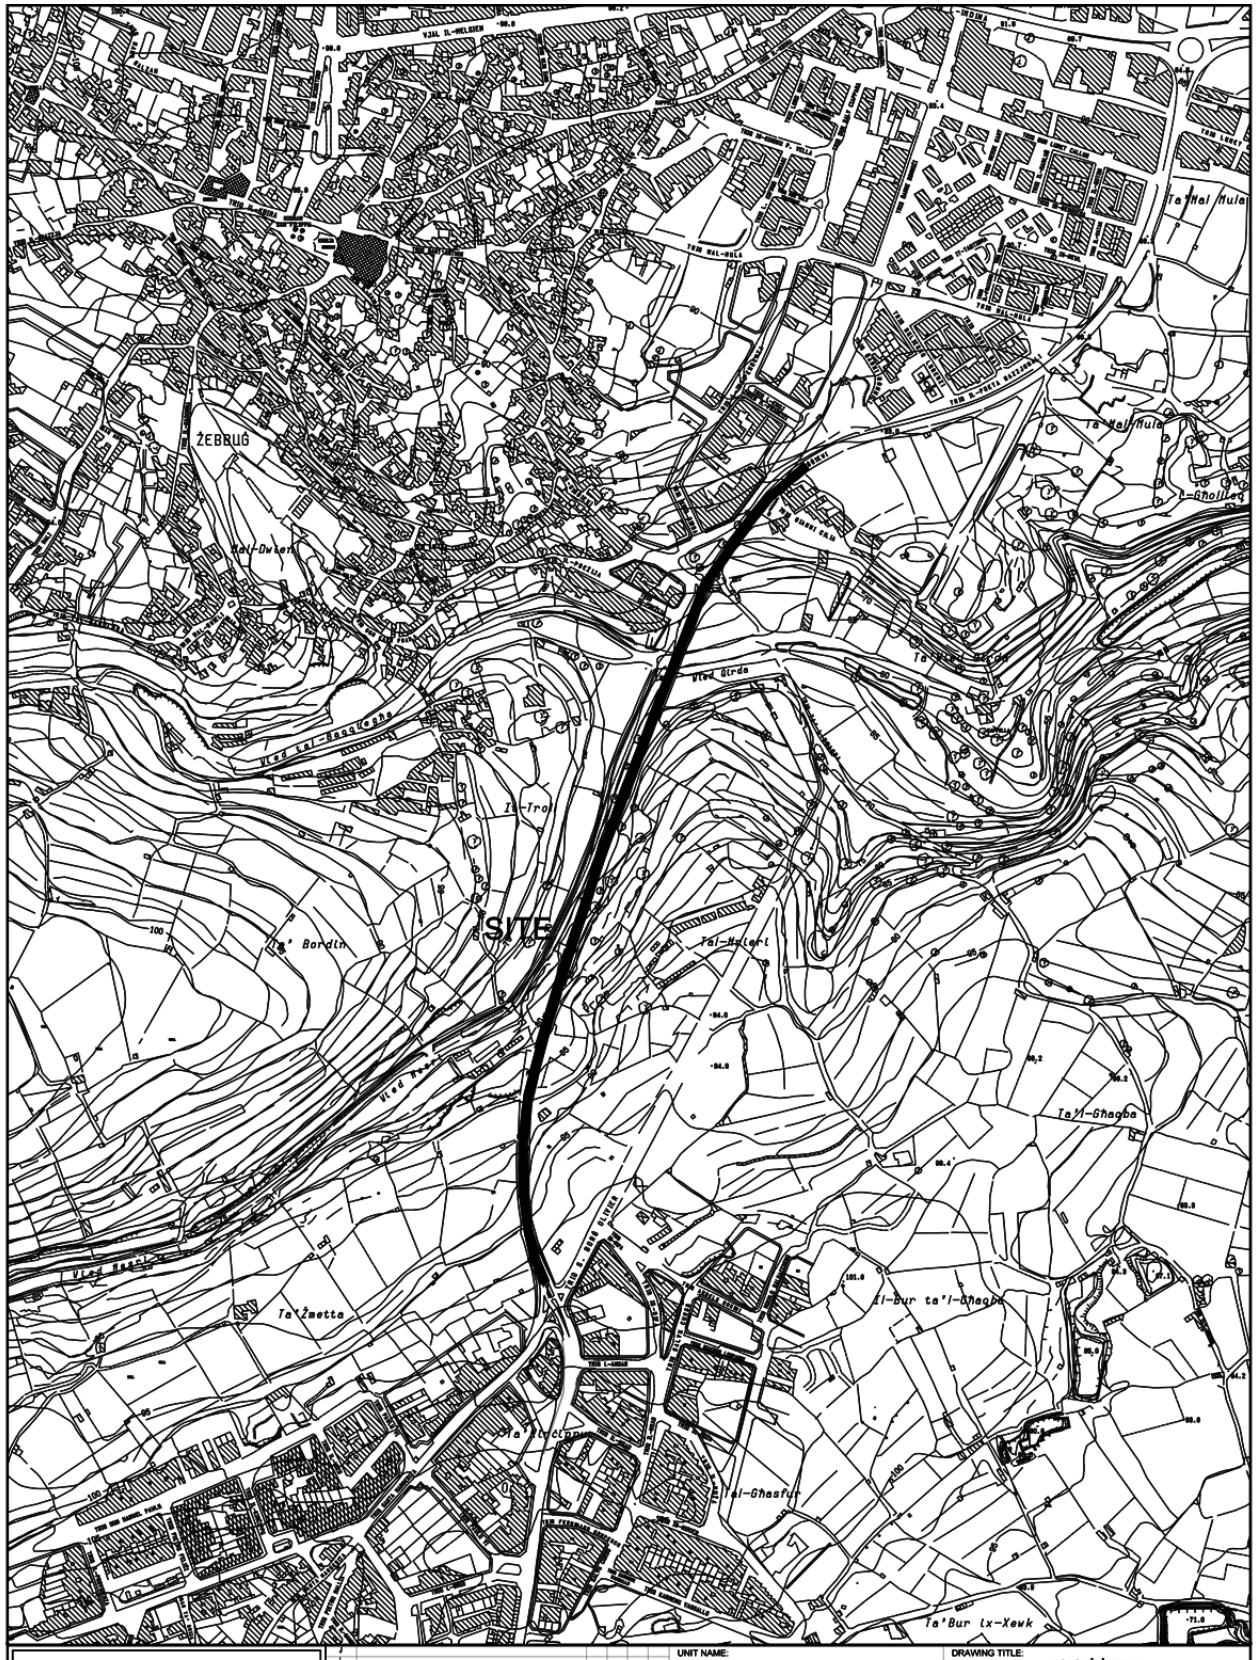


INFRASTRUCTURE MALTA

UNIT NAME: IMPLEMENTATION			DRAWING TITLE: IS-SIĠĠIEWI	
HEAD OF UNIT: N.V.			Triq Is-Siggiewi - SITE PLAN (Extents of works are not binding but Indicative)	
PROJECT LEADER: -			DATE: FEB 2022	FILE NO: -	DRAWING NO: IMD51/22
DRAWN BY: -			SHEET SIZE: A3	SCALE: 1:5000	REVISION: B	PAGE NO: 1

Revision Alterations Drawn Checked Approved Date

CHIEF EXECUTIVE OFFICER: Ing. Fredrick Azzopardi

S:\Traffic Management\2022\Siggiewi\2022 Siggiewi.dwg

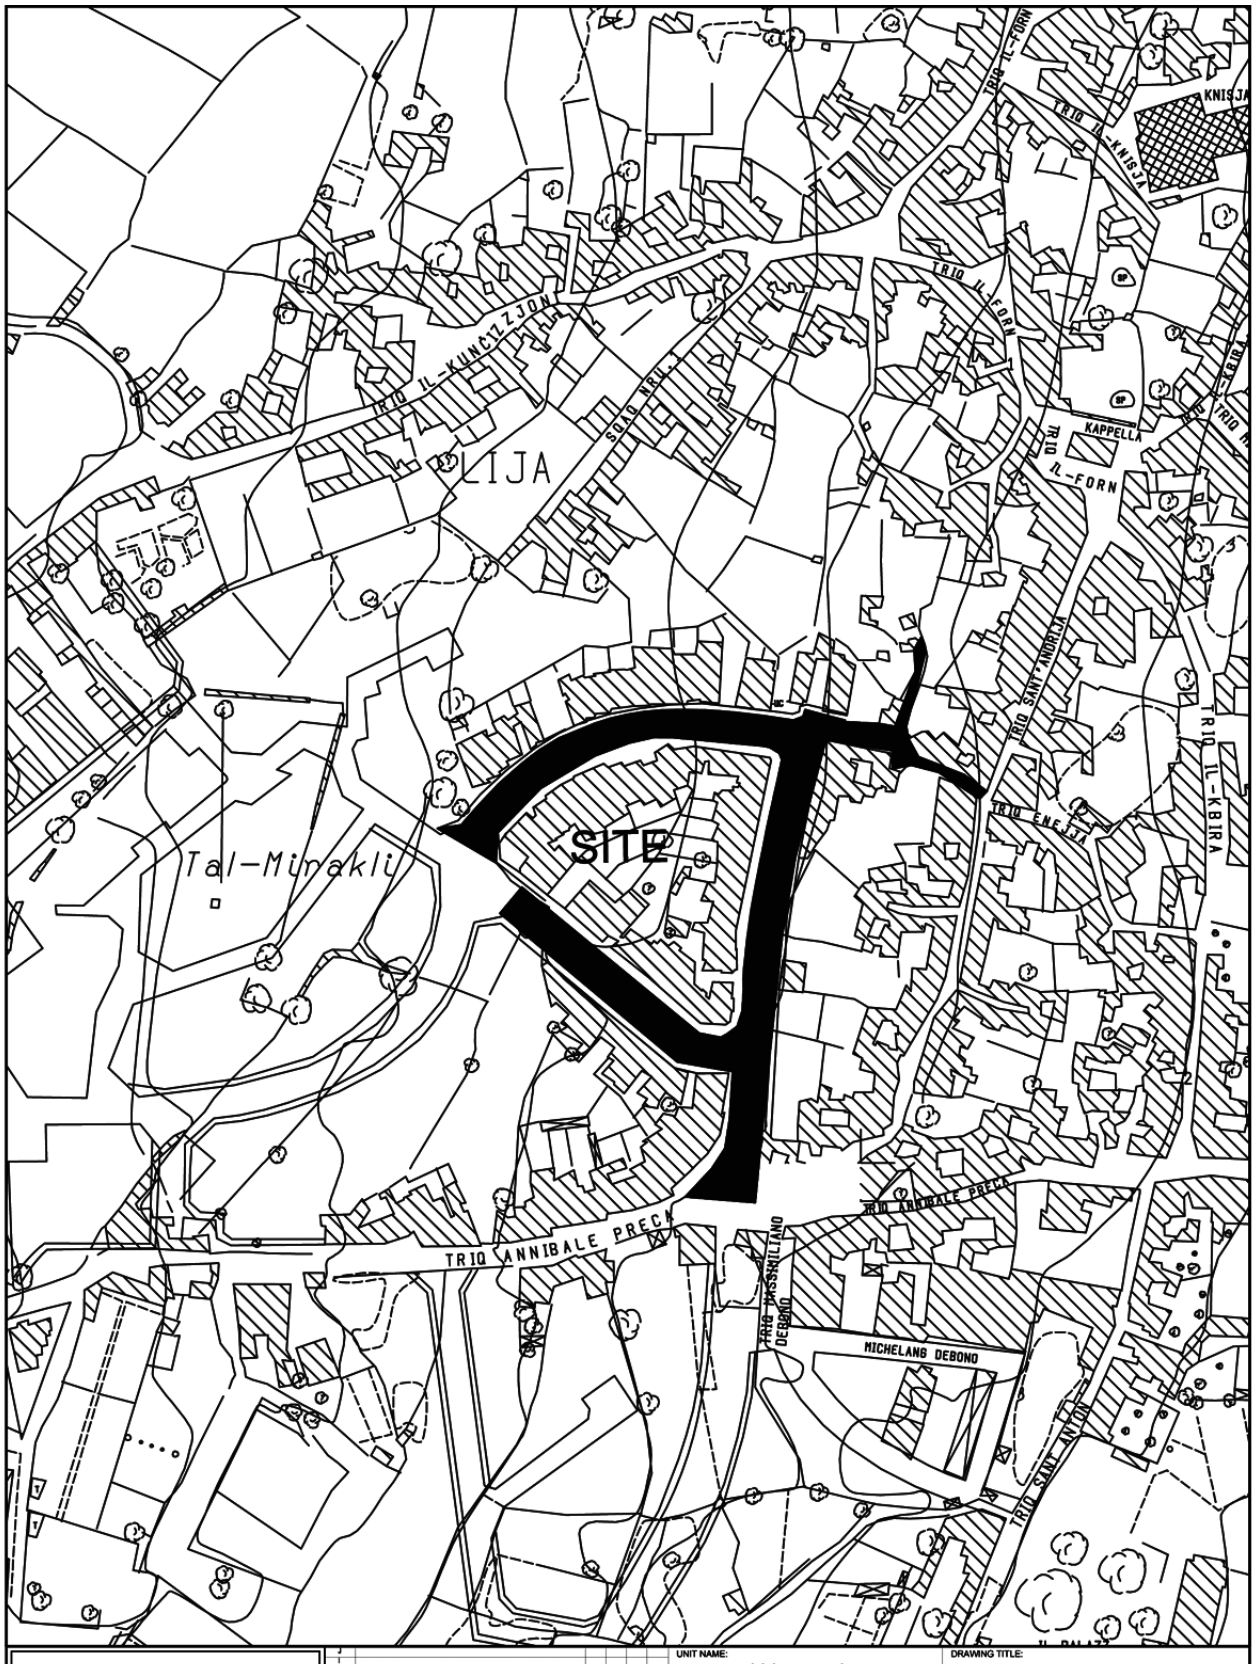
LIJA
SITE
Tal-Mirakli
TRIQ IL-KUNCIZZJON
TRIQ IL-FORN
TRIQ IL-KNISJA
KNISJA
KAPPELLA
TRIQ IL-KBIRA
TRIQ ANNIBALE PRECA
TRIQ MASSIMILIANO DEBONO
MICHELANG DEBONO
TRIQ SANT ANTON
INFRASTRUCTURE MALTA
CHIEF EXECUTIVE OFFICER:
Ing. Fredrick Azzopardi
S:\Traffic Management\2020\Lija\2020 Lija.dwg
UNIT NAME:
COORDINATION
HEAD OF UNIT:
R.C.
PROJECT LEADER:
-
DRAWN BY:
-
DRAWING TITLE:
LIJA
HAL BORDI AREA - SITE PLAN
(Extents of Works are not binding but indicative)
DATE:
JUNE 2020
FILE NO:
-
DRAWING NO:
IM67/20
SHEET SIZE:
A4
SCALE:
1:2500
REVISION:
A
PAGE NO:
1