


TRIQ VICTOR VASSALLO
TRIQ ID-DORGA
86.1
TRIQ IS-SIKKA
TRIQ IL-MOMRIET
TRIQ IL-FIES
TRIQ IL-LUM
TRIQ IL-FERROVIJA
85.3
TRIQ IL-QIEGHA
IĊ-ĊITRU
TRIQ ALFRED CAMILLERI
TRIQ IL-PALM
TRIQ IL-GRAMMA
TRIQ PRINJOLI
SITE
TRIQ IS-SIEQJA
TRIQ IL-FERROVIJA
86.2
TRIQ IL-QAMH
TRIQ IŻ-ŻIR
TRIQ IX-XGĦIR
TRIQ L-GHAMEL
TRIQ IL-WIED TA' RMIEĦI
TRIQ L-IMDINA
86.9
88.5
INFRASTRUCTURE MALTA
CHIEF EXECUTIVE OFFICER:
Ing. Fredrick Azzopardi
S:\Traffic Management\2021\Attard\2021 Attard.dwg
UNIT NAME:
IMPLEMENTATION
HEAD OF UNIT:
N.V.
PROJECT LEADER:
-
DRAWN BY:
-
DRAWING TITLE:
ĦATTARD
TRIQ IS-SIEQJA - TRIQ IŻ-ŻIR - TRIQ IX-XGĦIR
TRIQ IL-QAMĦ SITE PLAN
(Extents of works aren't binding but Indicative)
DATE: NOV 2021
FILE NO: -
DRAWING NO: IMD368/21
SHEET SIZE: A4
SCALE: 1:2500
REVISION: A
PAGE NO: 5

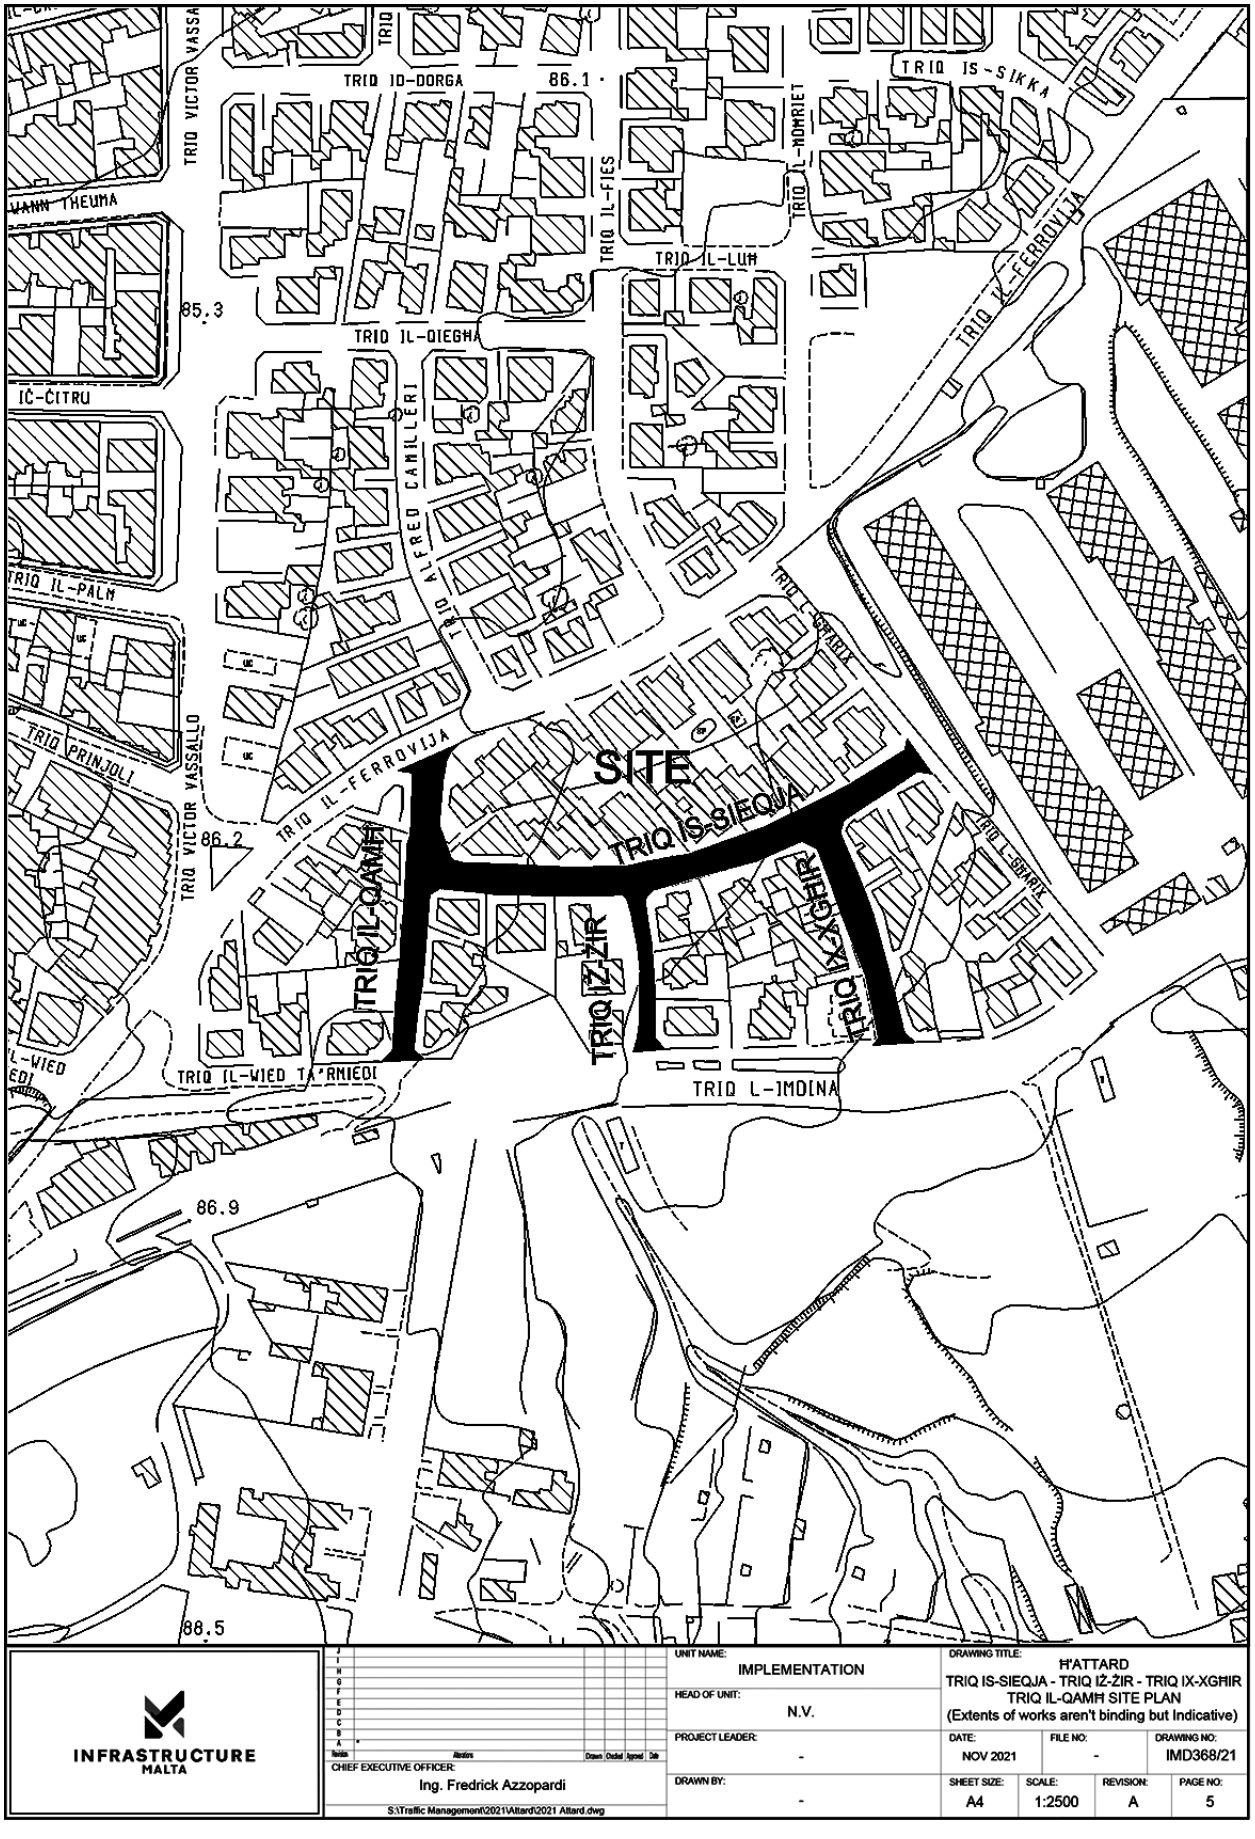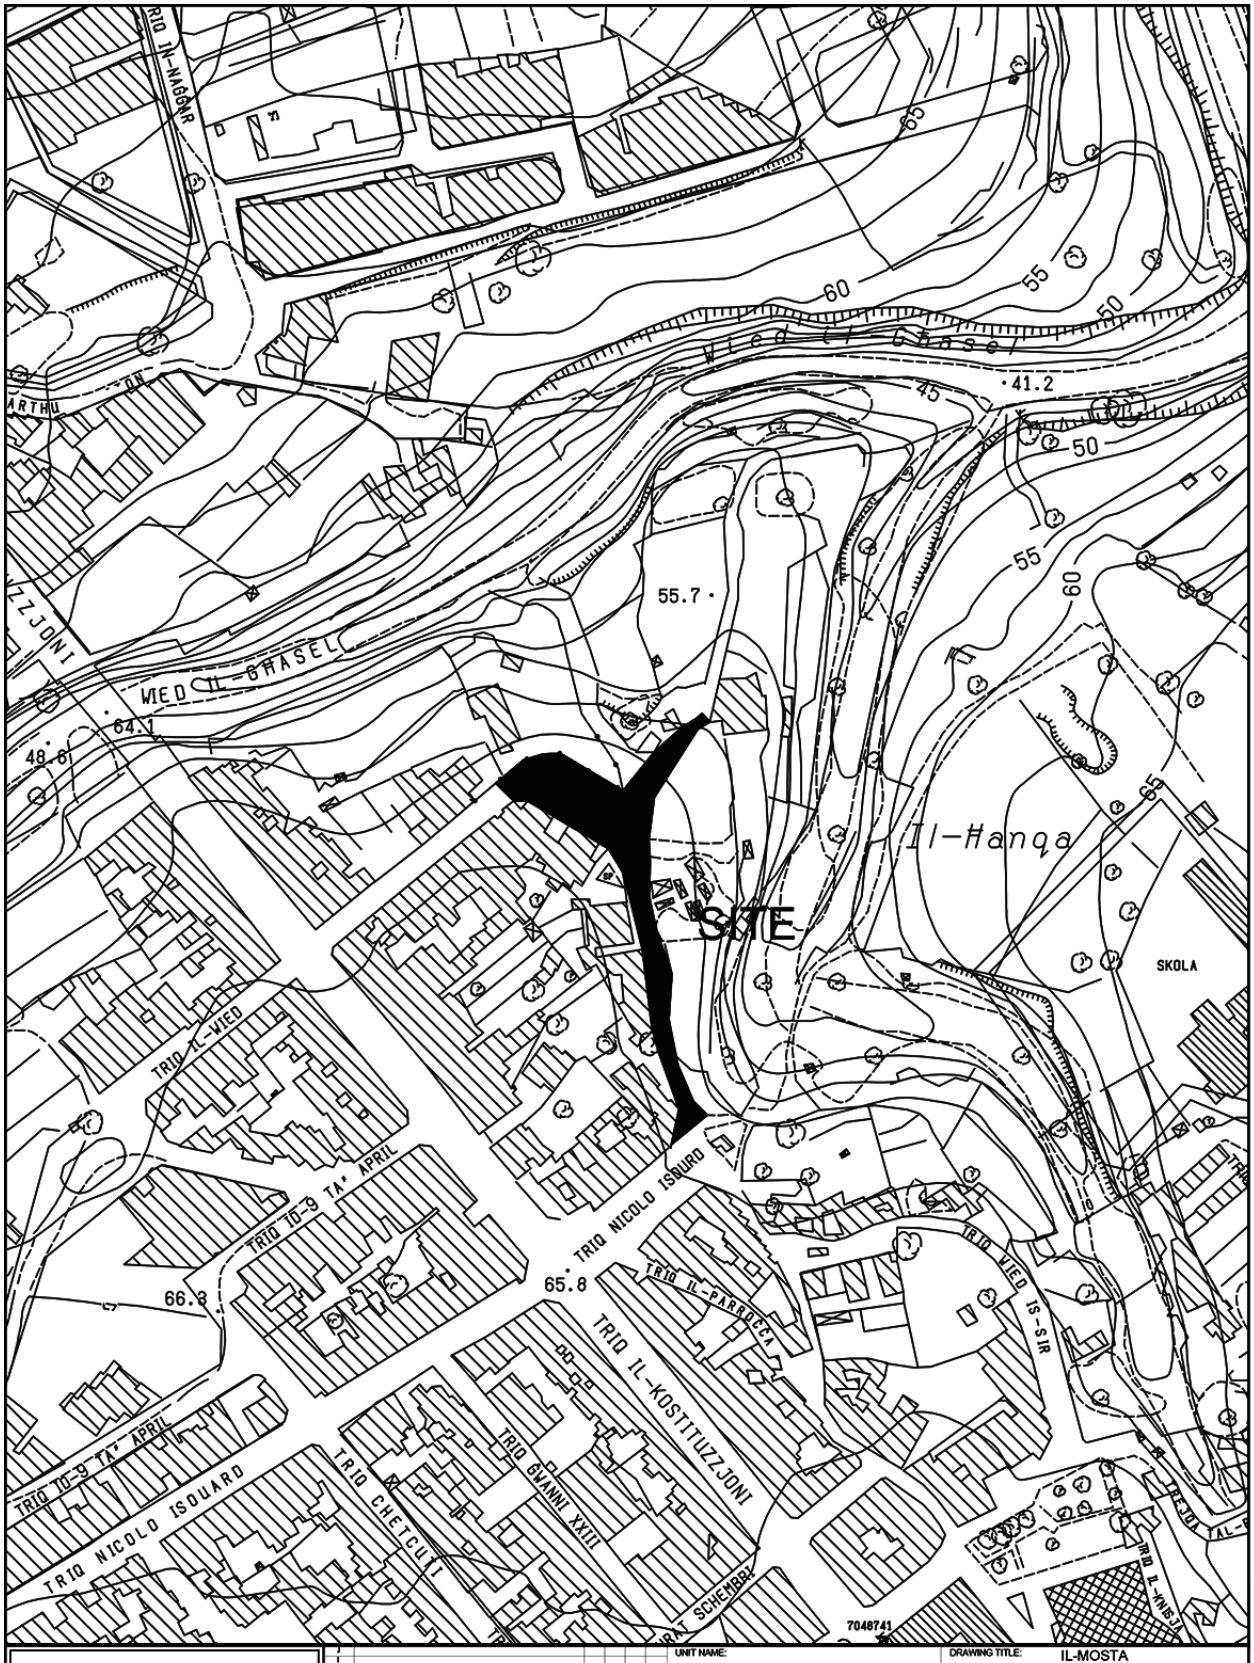


INFRASTRUCTURE MALTA

CHIEF EXECUTIVE OFFICER:
Ing. Fredrick Azzopardi

S:\Traffic Management\2022\Mosta\2022 Mosta.dwg

UNIT NAME: IMPLEMENTATION	DRAWING TITLE: IL-MOSTA po Triq Il-Lunzjata - Wesghet il-Plejju - SITE PLAN (Extents of works aren't binding but Indicative)		
HEAD OF UNIT: N.V.			
PROJECT LEADER: -	DATE: JAN 2022	FILE NO: -	DRAWING NO: IMD3/22
DRAWN BY: -	SHEET SIZE: A4	SCALE: 1:2500	REVISION: -	PAGE NO: 2

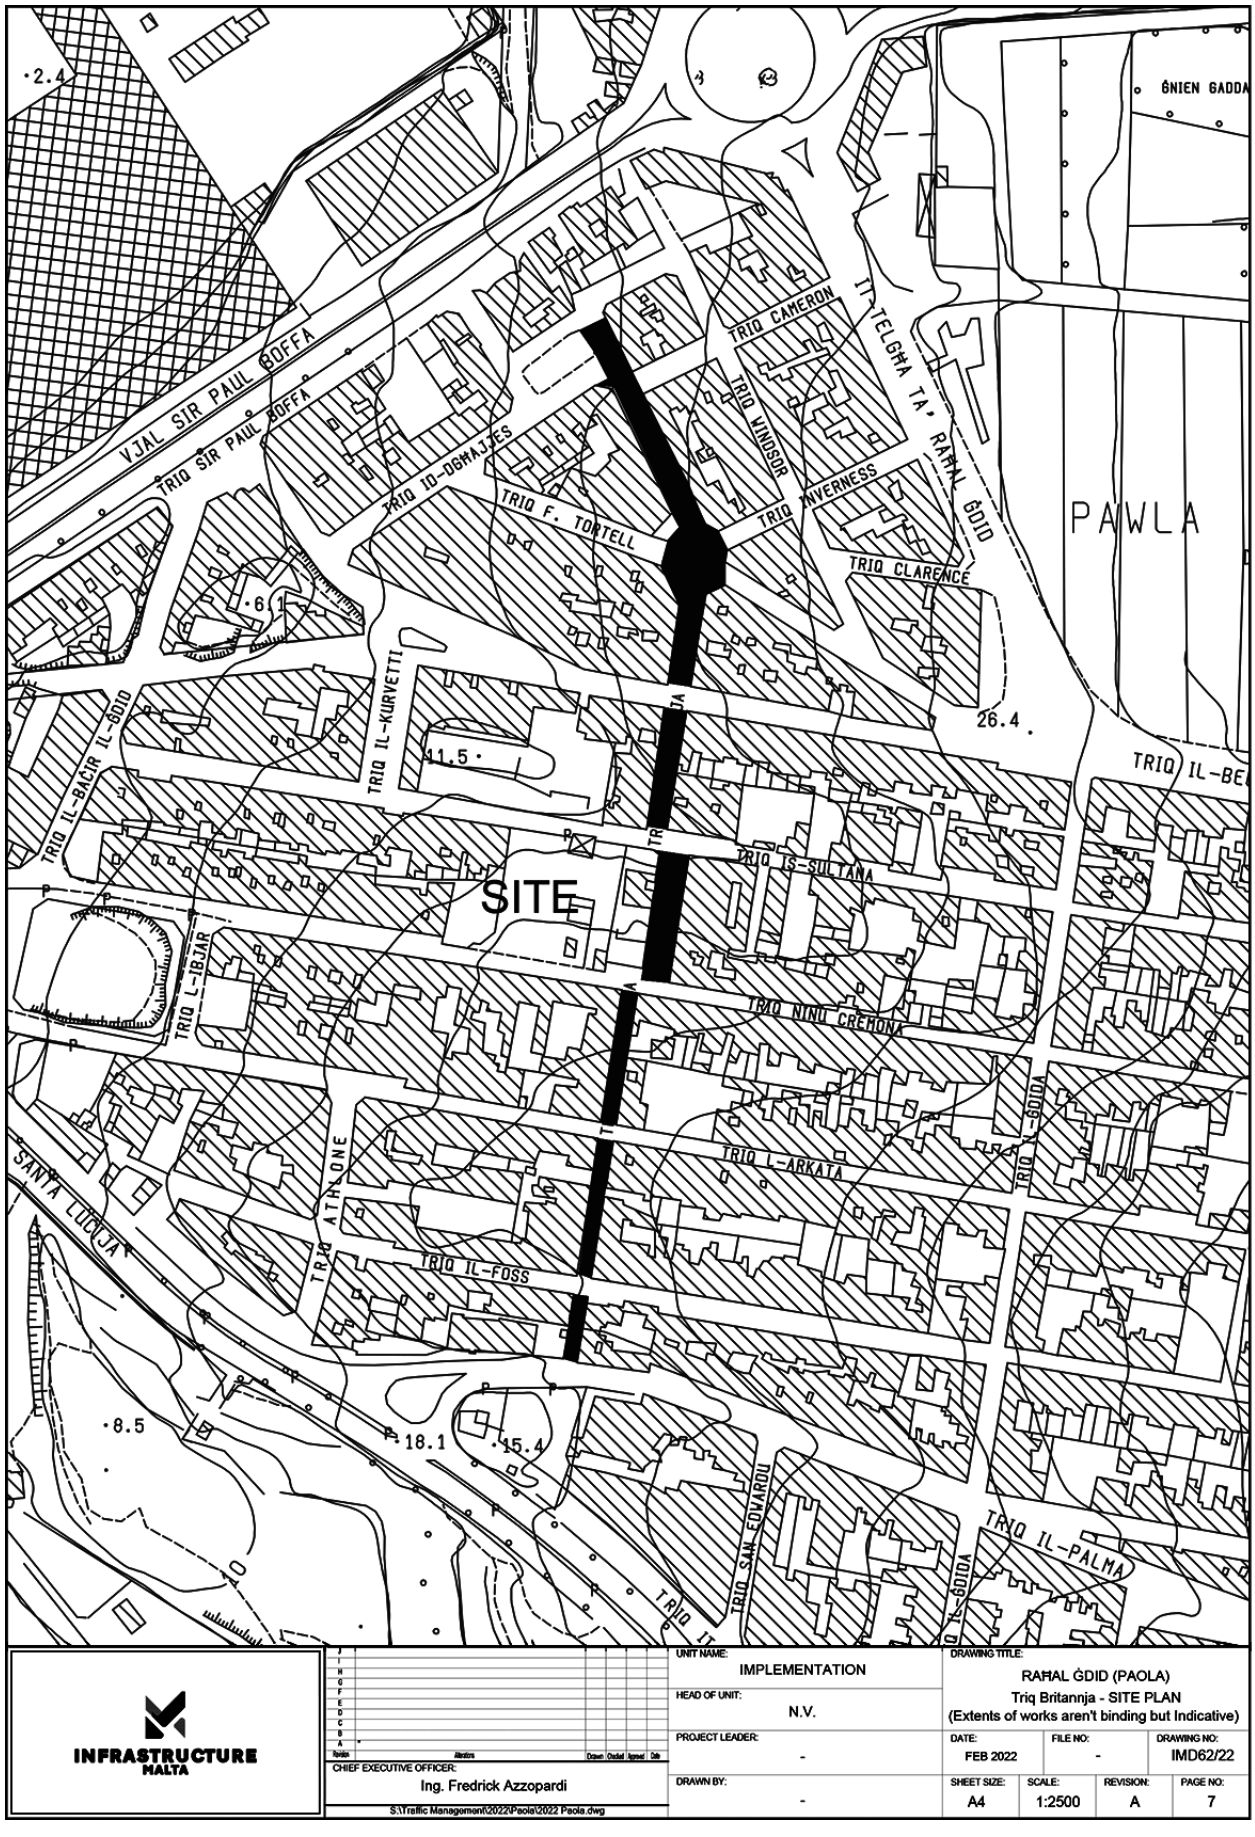


INFRASTRUCTURE MALTA

CHIEF EXECUTIVE OFFICER:
Ing. Fredrick Azzopardi


S:\Traffic Management\2022\Paola\2022 Paola.dwg


UNIT NAME: IMPLEMENTATION	DRAWING TITLE: RAĦAL ĠDID (PAOLA) Triq Britannja - SITE PLAN (Extents of works aren't binding but Indicative)		
HEAD OF UNIT: N.V.			
PROJECT LEADER: -	DATE: FEB 2022	FILE NO: -	DRAWING NO: IMD62/22
DRAWN BY: -	SHEET SIZE: A4	SCALE: 1:2500	REVISION: A	PAGE NO: 7

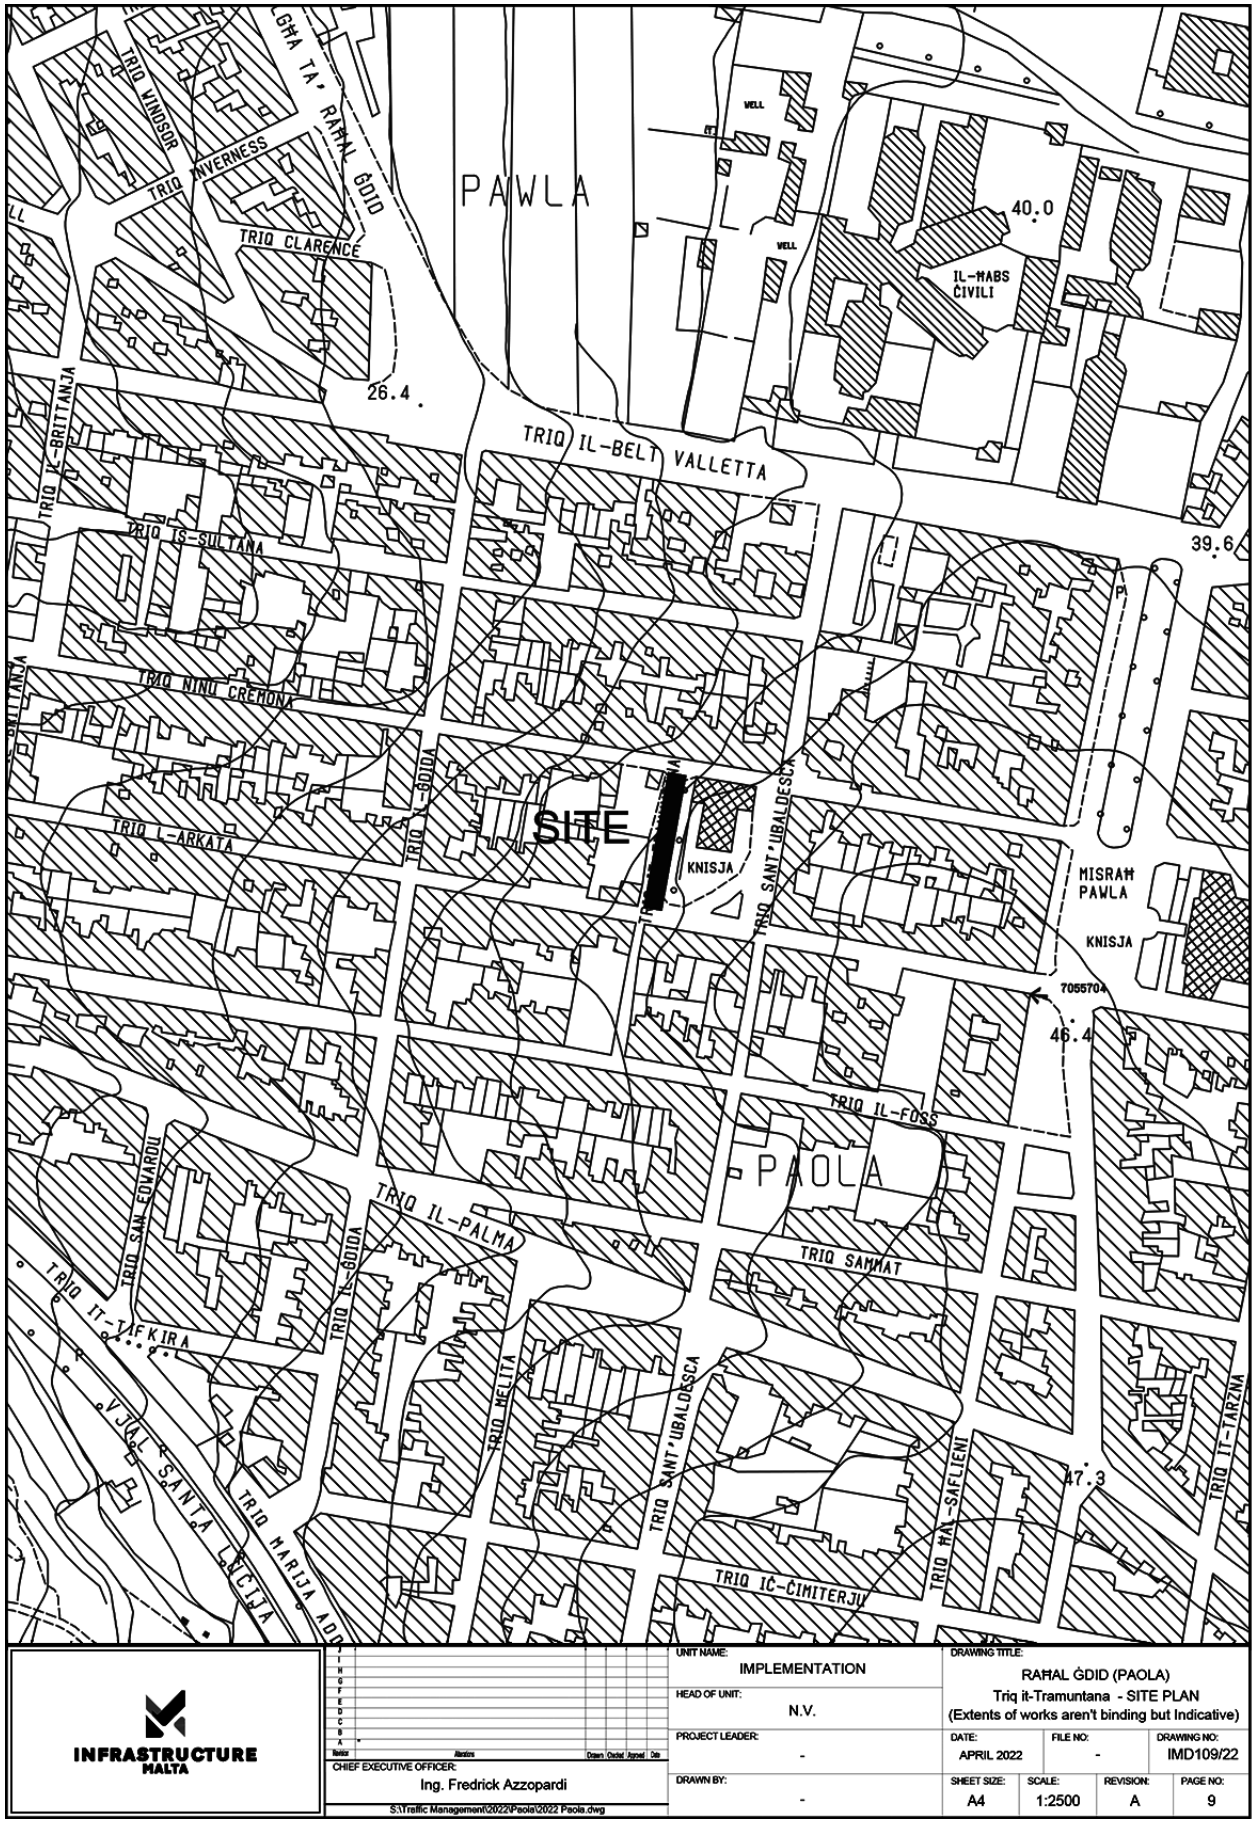


INFRASTRUCTURE MALTA

CHIEF EXECUTIVE OFFICER: Ing. Fredrick Azzopardi	UNIT NAME: IMPLEMENTATION	DRAWING TITLE: RAĦAL ĠDID (PAOLA) Triq it-Tramuntana - SITE PLAN (Extents of works aren't binding but Indicative)		
S:\Traffic Management\2022\Paola\2022 Paola.dwg	HEAD OF UNIT: N.V.			
	PROJECT LEADER: -	DATE: APRIL 2022	FILE NO: -	DRAWING NO: IMD109/22
	DRAWN BY: -	SHEET SIZE: A4	SCALE: 1:2500	REVISION: A / PAGE NO: 9

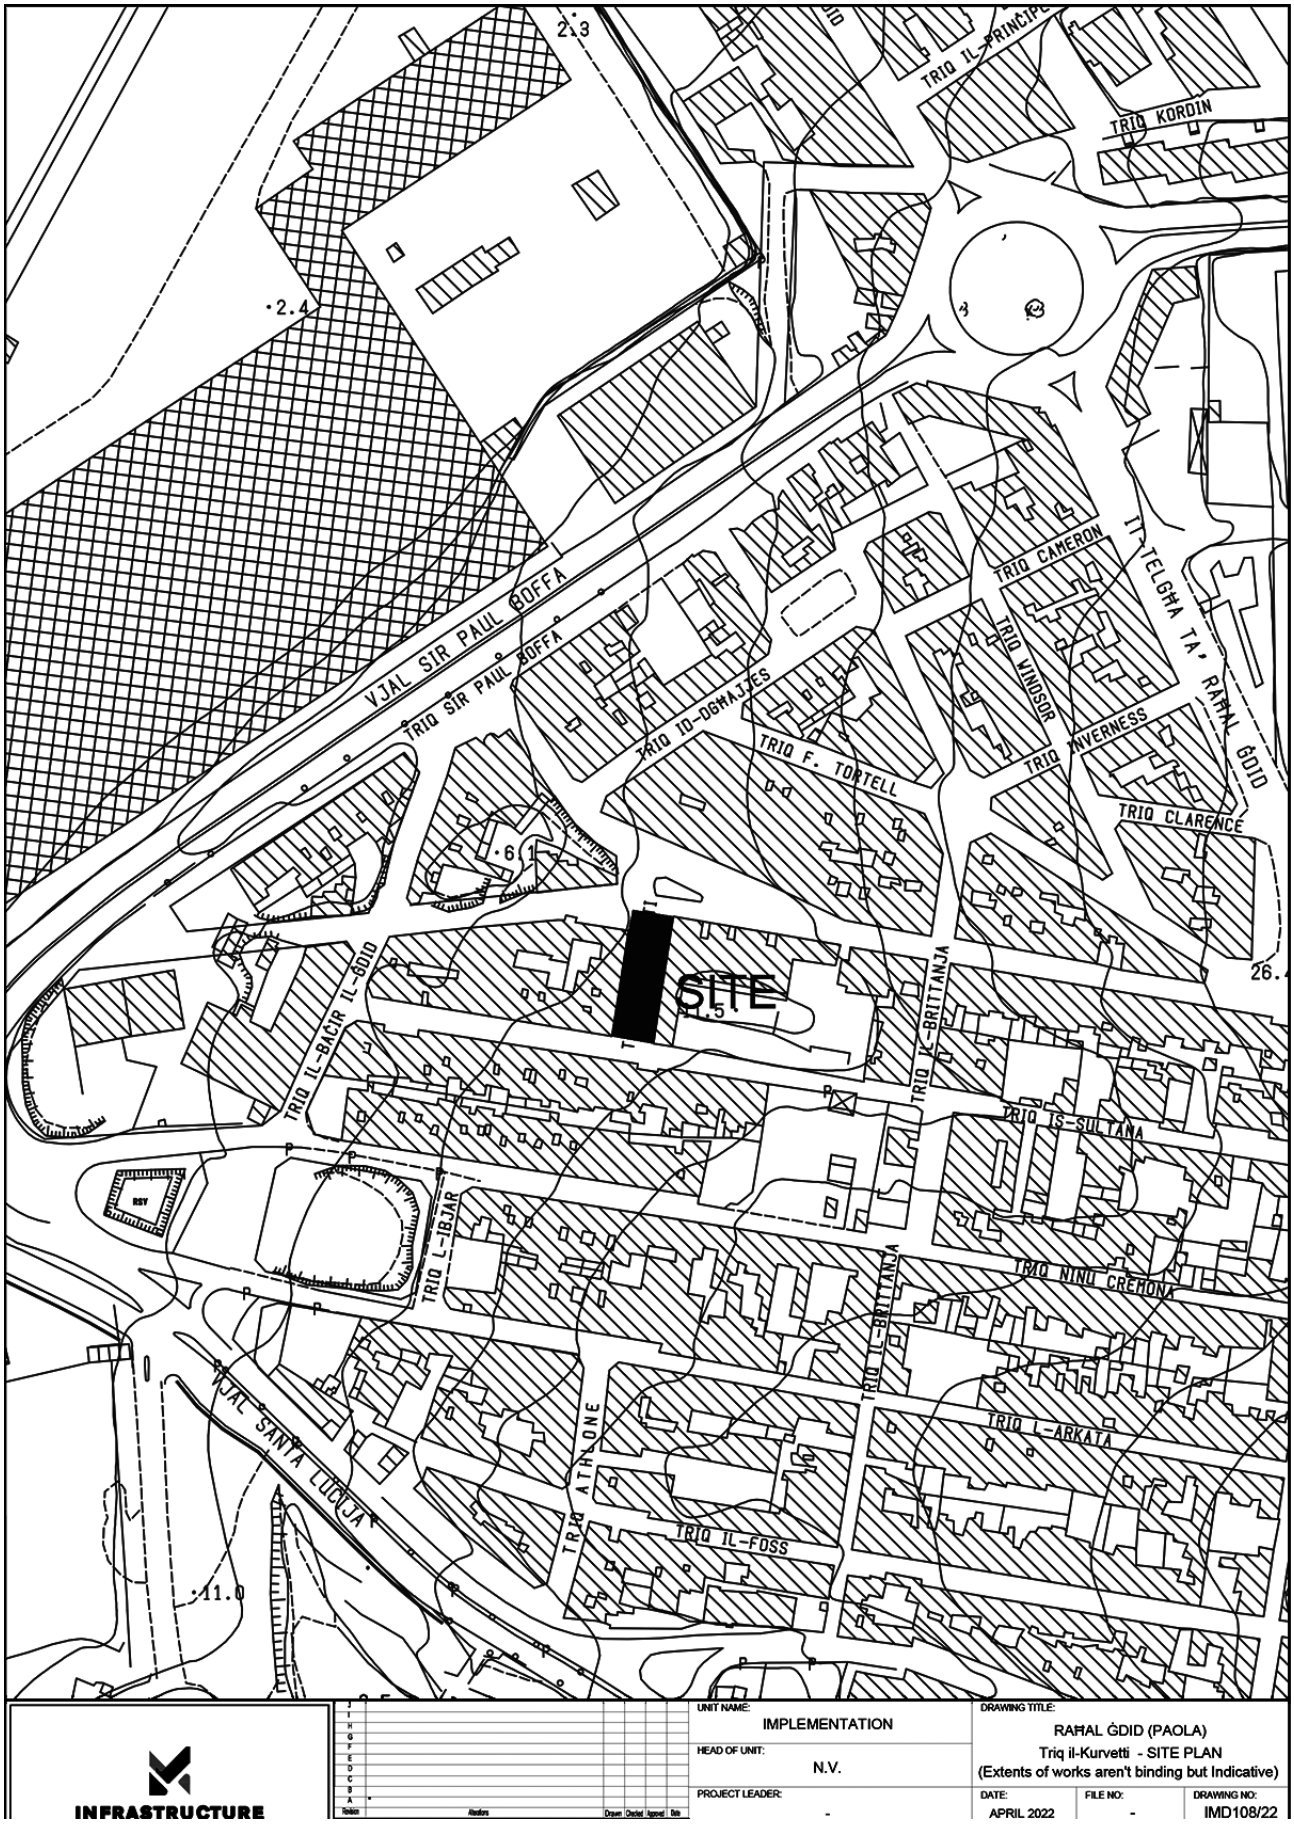
SITE
VJAL SIR PAUL BOFFA
TRIQ SIR PAUL BOFFA
TRIQ IL-PRINĊIPE
TRIQ KORDIN
TRIQ CAMERON
TRIQ WINDSOR
TRIQ INVERNESS
TRIQ CLARENCE
TRIQ F. TORTELL
TRIQ ID-DGHAJJES
TRIQ IL-BAĊIR IL-ĠDID
TRIQ IL-IBJAR
TRIQ IX-XBITTANJA
TRIQ IS-SULTANA
TRIQ NINU CREHONA
TRIQ L-ARKATA
TRIQ ATHLONE
TRIQ IL-FOSS
VJAL SANTA LUĊIJA
RSY
UNIT NAME:
IMPLEMENTATION
HEAD OF UNIT:
N.V.
PROJECT LEADER:
-
DRAWING TITLE:
RAĦAL ĠDID (PAOLA)
Triq il-Kurvetti - SITE PLAN
(Extents of works aren't binding but Indicative)
DATE:
APRIL 2022
FILE NO:
-
DRAWING NO:
IMD108/22
INFRASTRUCTURE

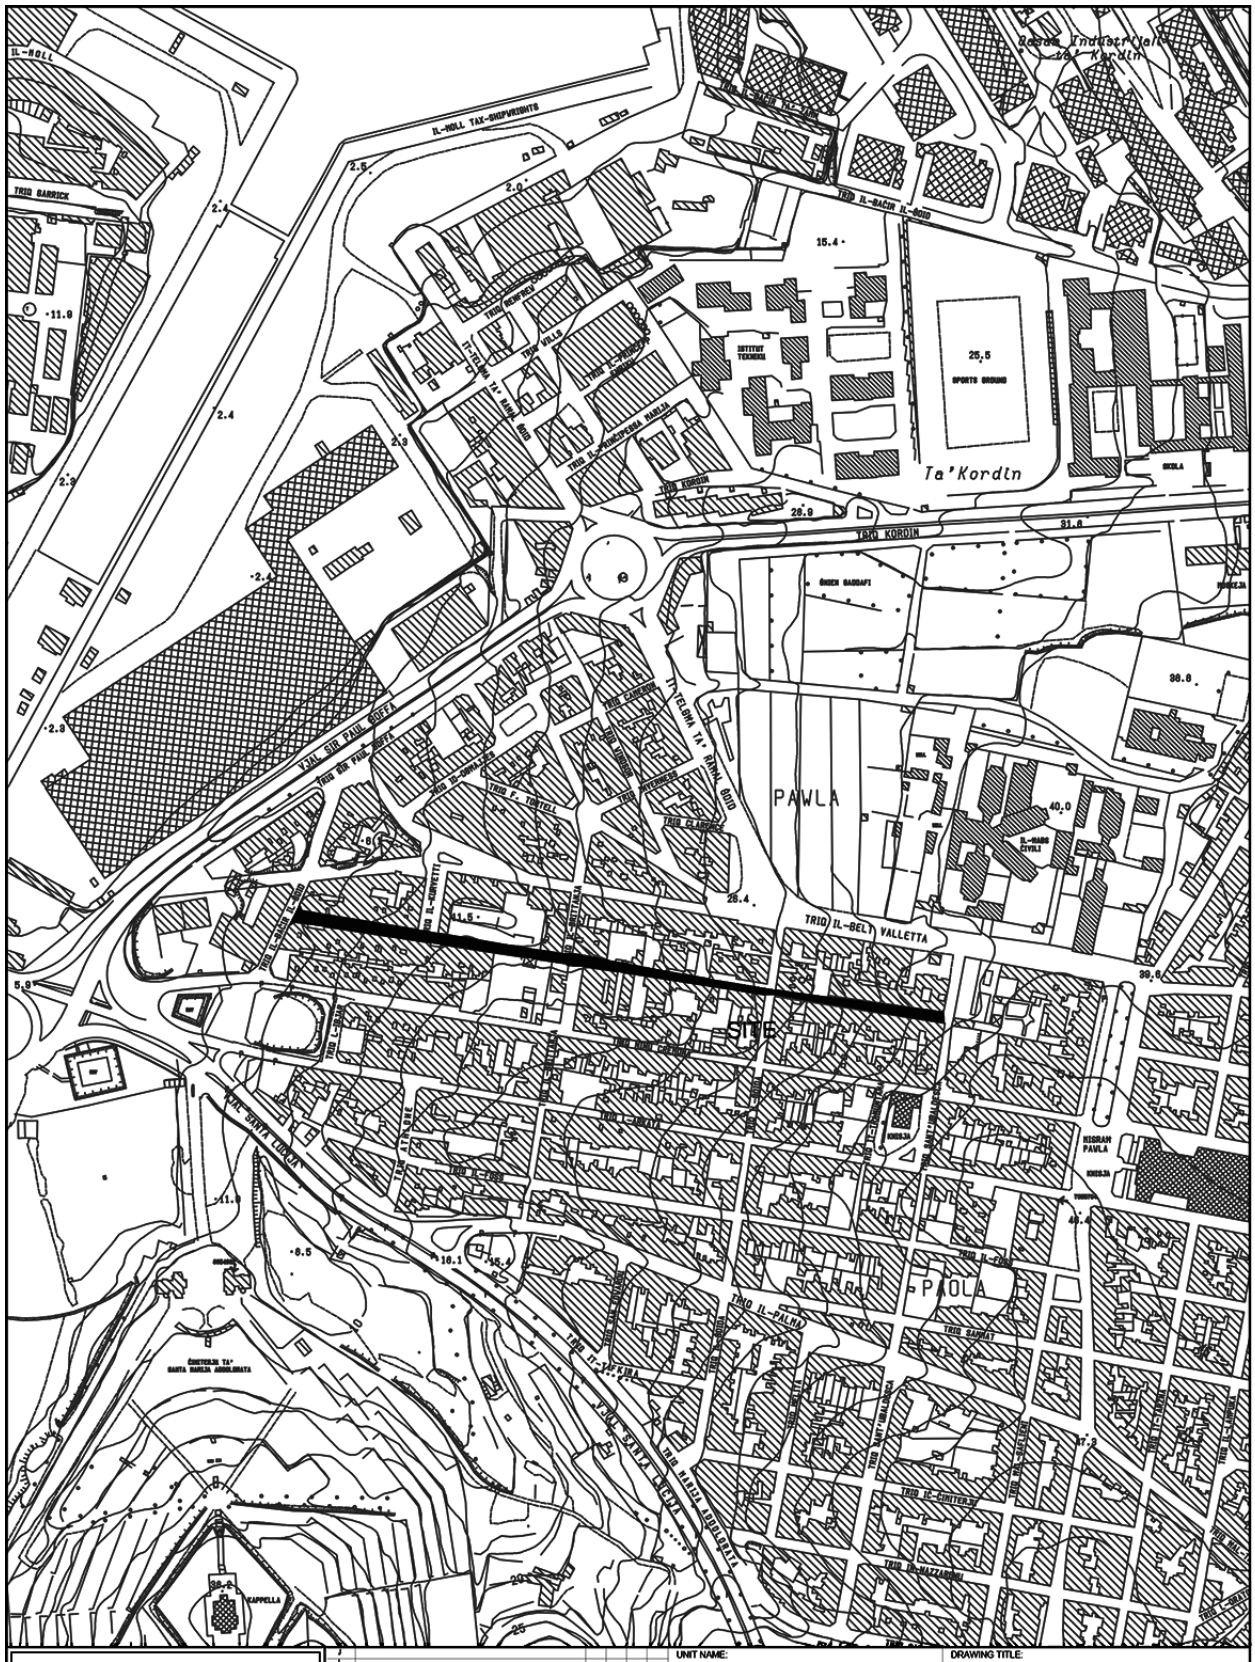
Ta'Kordin
PAWLA
PAOLA
SITE
TRIQ IL-BELT VALLETTA
TRIQ KORDIN
TRIQ IL-PALMA
TRIQ IL-KAMPANILJA
TRIQ IL-GARR IL-BOJJ
TRIQ IL-KAPPELLA
TRIQ IL-KNISJA
TRIQ IL-KUMMISSJONI
TRIQ IL-MADONNA TAL-GRAZZJA
TRIQ IL-MADONNA TAL-MANNA
TRIQ IL-MADONNA TAL-PRUWAR
TRIQ IL-MADONNA TAL-VITTORJA
TRIQ IL-MADONNA TAL-VITTORJA
TRIQ IL-MADONNA TAL-VITTORJA

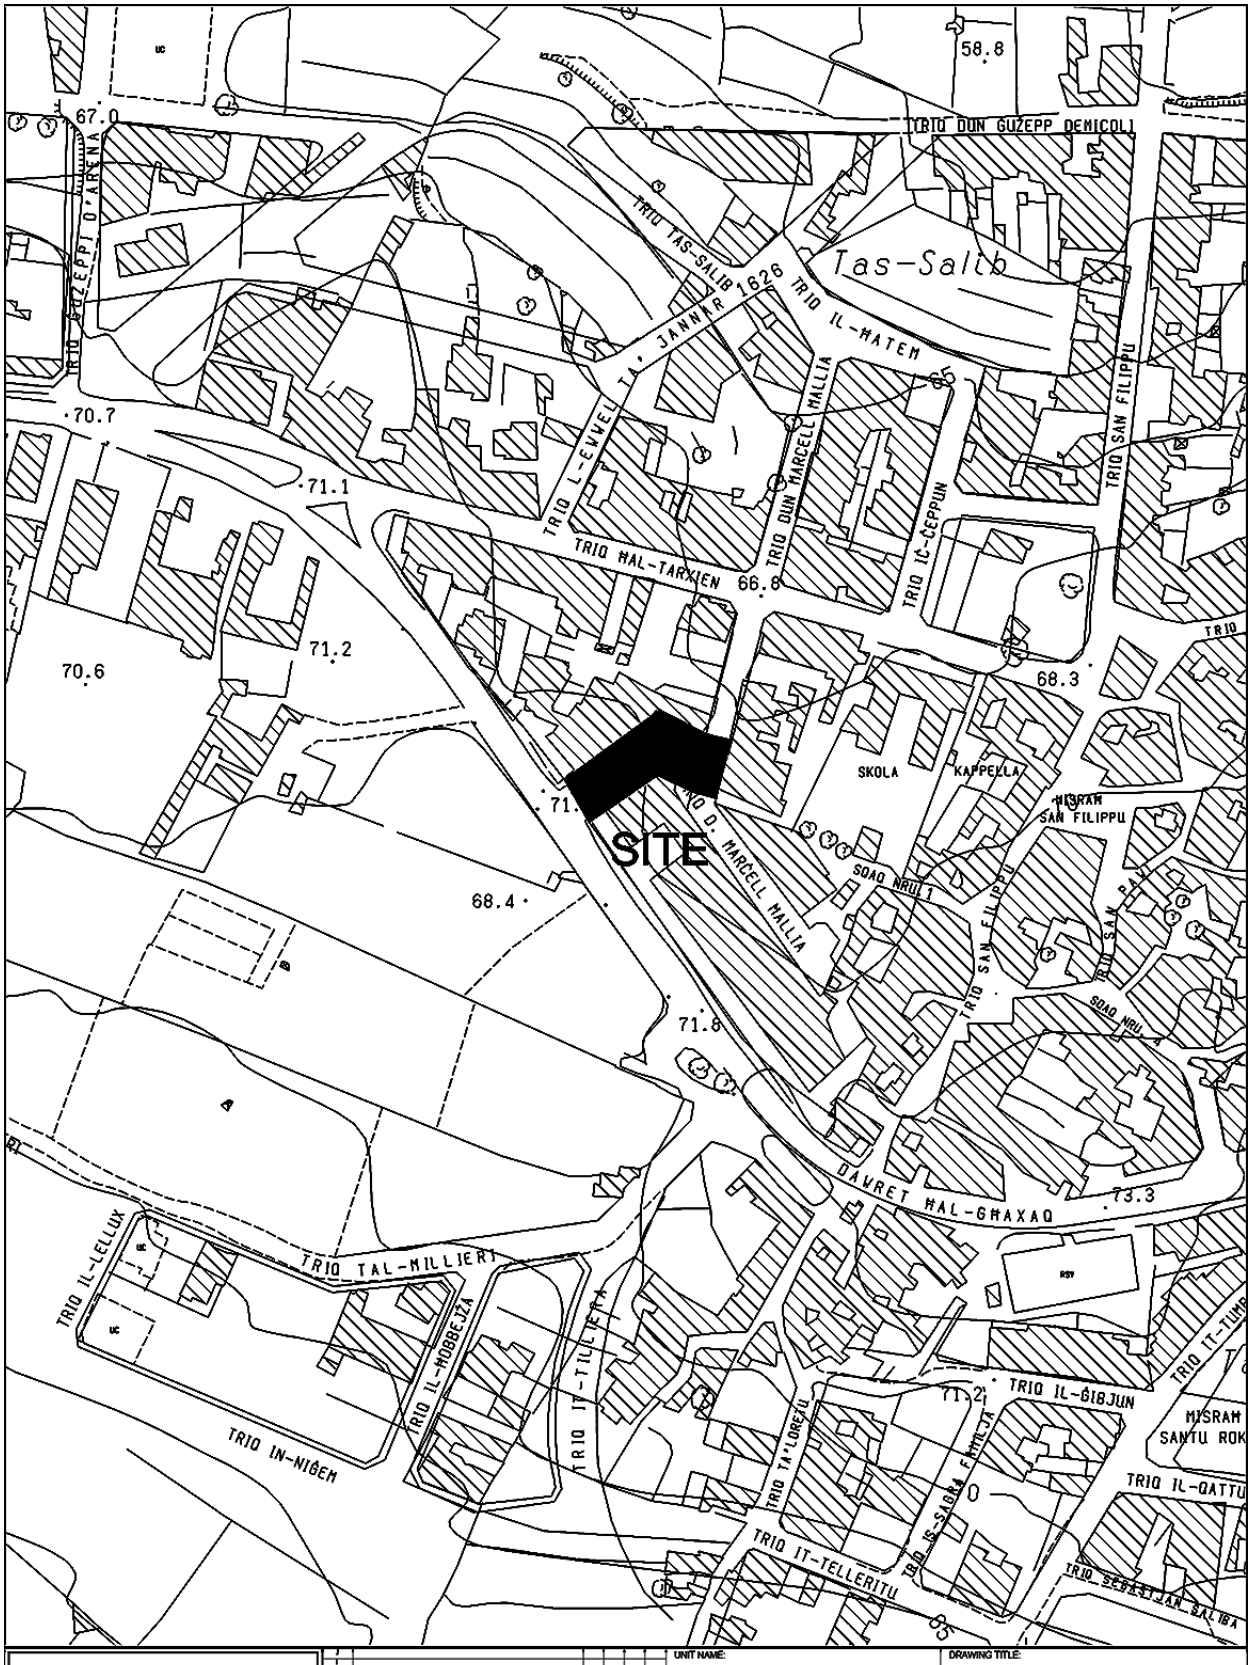

INFRASTRUCTURE MALTA

CHIEF EXECUTIVE OFFICER: Ing. Fredrick Azzopardi

N:\Design\Common Area\Traffic Management\2019\Ghaxaq.dwg

UNIT NAME: REGIONS	DRAWING TITLE: GHAXAQ TRIQ TGEZWIRA (Extents of Works are not binding but indicative)		
HEAD OF UNIT: D.VASSALLO			
PROJECT LEADER: -	DATE: FEBRUARY 2019	FILE NO: -	DRAWING NO: RD149/19
DRAWN BY: A.S.	SHEET SIZE: A4	SCALE: 1:2500	REVISION: A / PAGE NO: 7




INFRASTRUCTURE MALTA

CHIEF EXECUTIVE OFFICER:
Ing. Fredrick Azzopardi

I:\Design\Common Area\Traffic Management\2019\Pembroke\2019 Pembroke.dwg

UNIT NAME: IMPLEMENTATION		DRAWING TITLE: PEMBROKE po TRIQ LORENZO MANCHE & TRIQ A.CINI SITE PLAN (Extents of works aren't binding but Indicative)	
HEAD OF UNIT: N.V.			
PROJECT LEADER: -		DATE: JULY 2021	FILE NO: -	DRAWING NO: RD/385/19
DRAWN BY: -		SHEET SIZE: A4	SCALE: 1:2500	REVISION: B	PAGE NO: 4

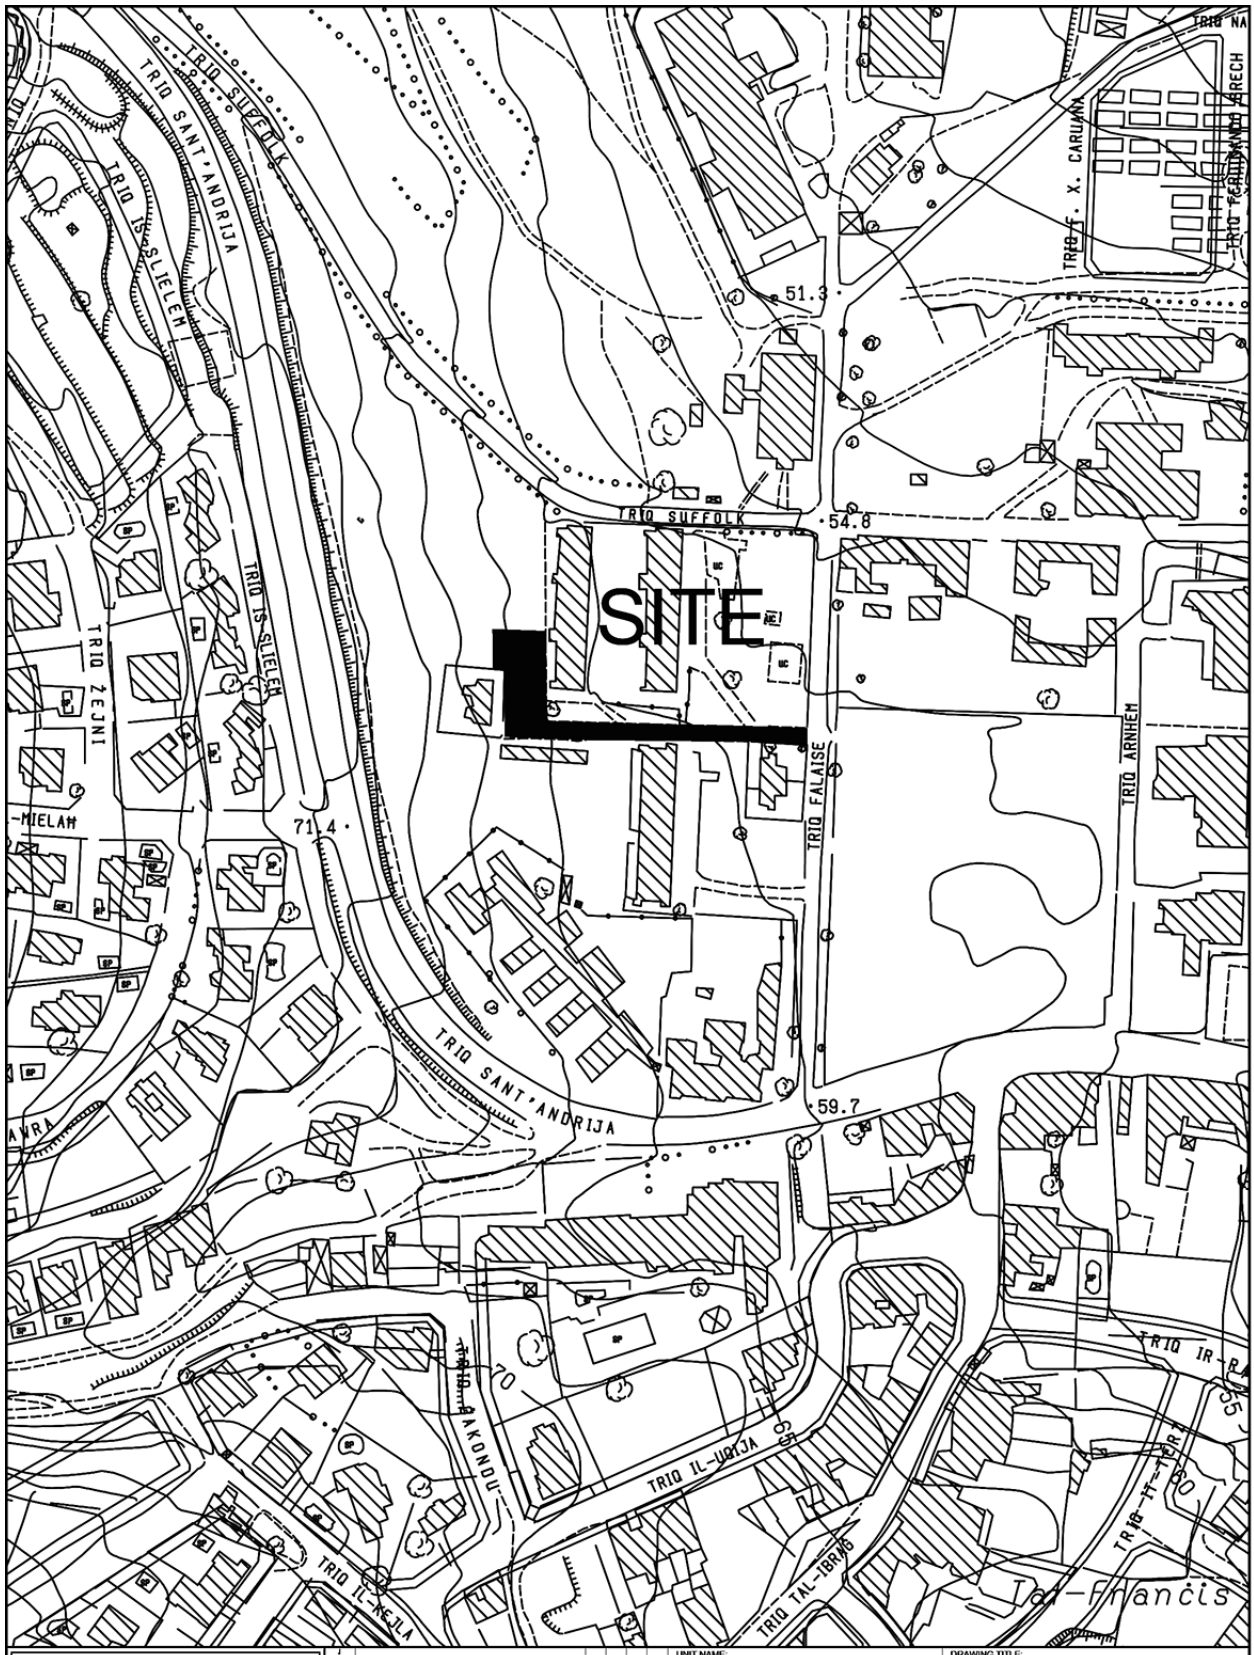


INFRASTRUCTURE MALTA

UNIT NAME: IMPLEMENTATION	DRAWING TITLE: PEMBROKE TRIQ JUM PEMBROKE SITE PLAN (Extents of works aren't binding but Indicative)		
HEAD OF UNIT: L.D.			
PROJECT LEADER: -	DATE: OCT 2020	FILE NO: -	DRAWING NO: IM/205/20
DRAWN BY: -	SHEET SIZE: A4	SCALE: 1:2500	REVISION: - / PAGE NO: 4

CHIEF EXECUTIVE OFFICER: Ing. Fredrick Azzopardi

S:\Traffic Management\2020\Pembroke\2020 Pembroke.dwg

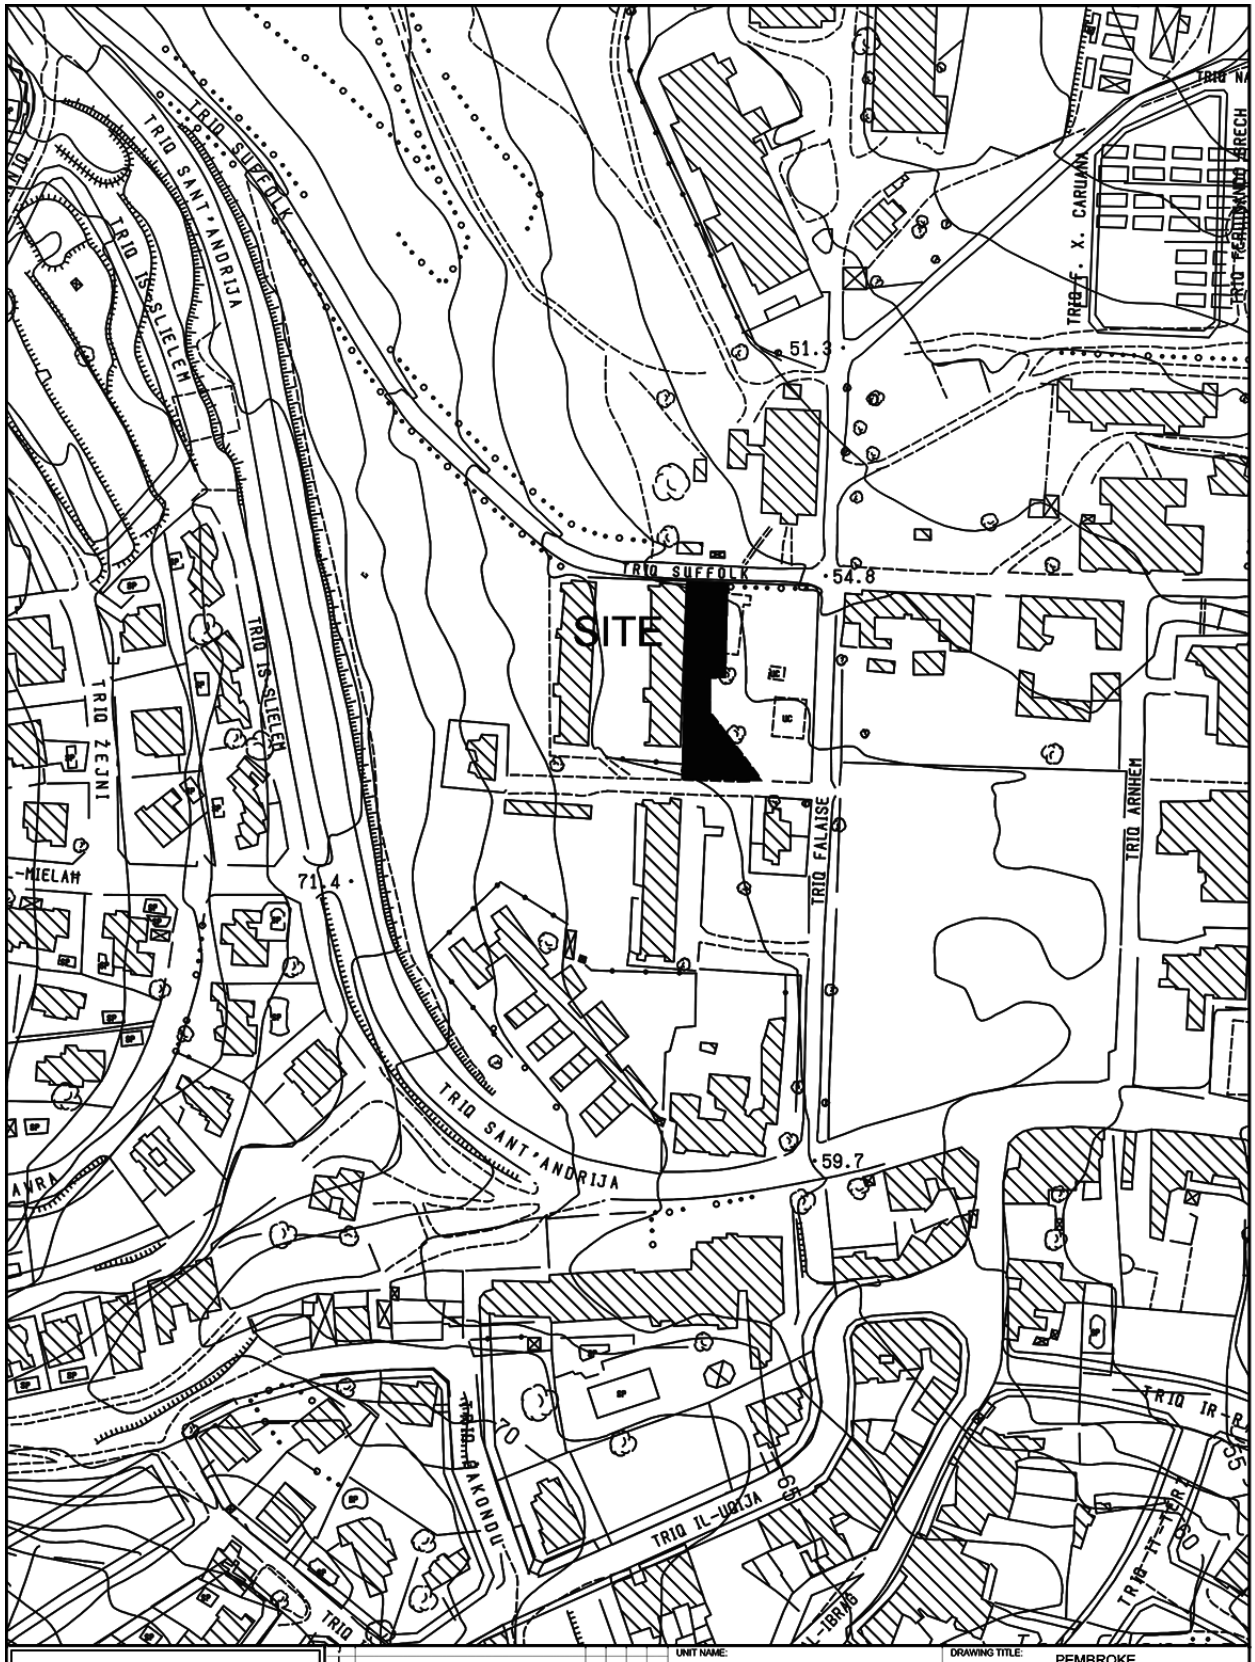

INFRASTRUCTURE MALTA

Issue	Revision	Drawn	Checked	Approved	Date
J					
H					
G					
F					
E					
D					
C					
B					
A					

CHIEF EXECUTIVE OFFICER: Ing. Fredrick Azzopardi

S:\Traffic Management\2020\Pembroke\2020 Pembroke.dwg

UNIT NAME: IMPLEMENTATION

HEAD OF UNIT: L.D.


PROJECT LEADER: -

DRAWN BY: -

DRAWING TITLE: PEMBROKE
TRIQ BICE MIZZI VASSALLO
SITE PLAN
(Extents of works aren't binding but Indicative)


DATE:	FILE NO:	DRAWING NO:
OCT 2020	-	IM/206/20


SHEET SIZE:	SCALE:	REVISION:	PAGE NO:
A4	1:2500	-	4

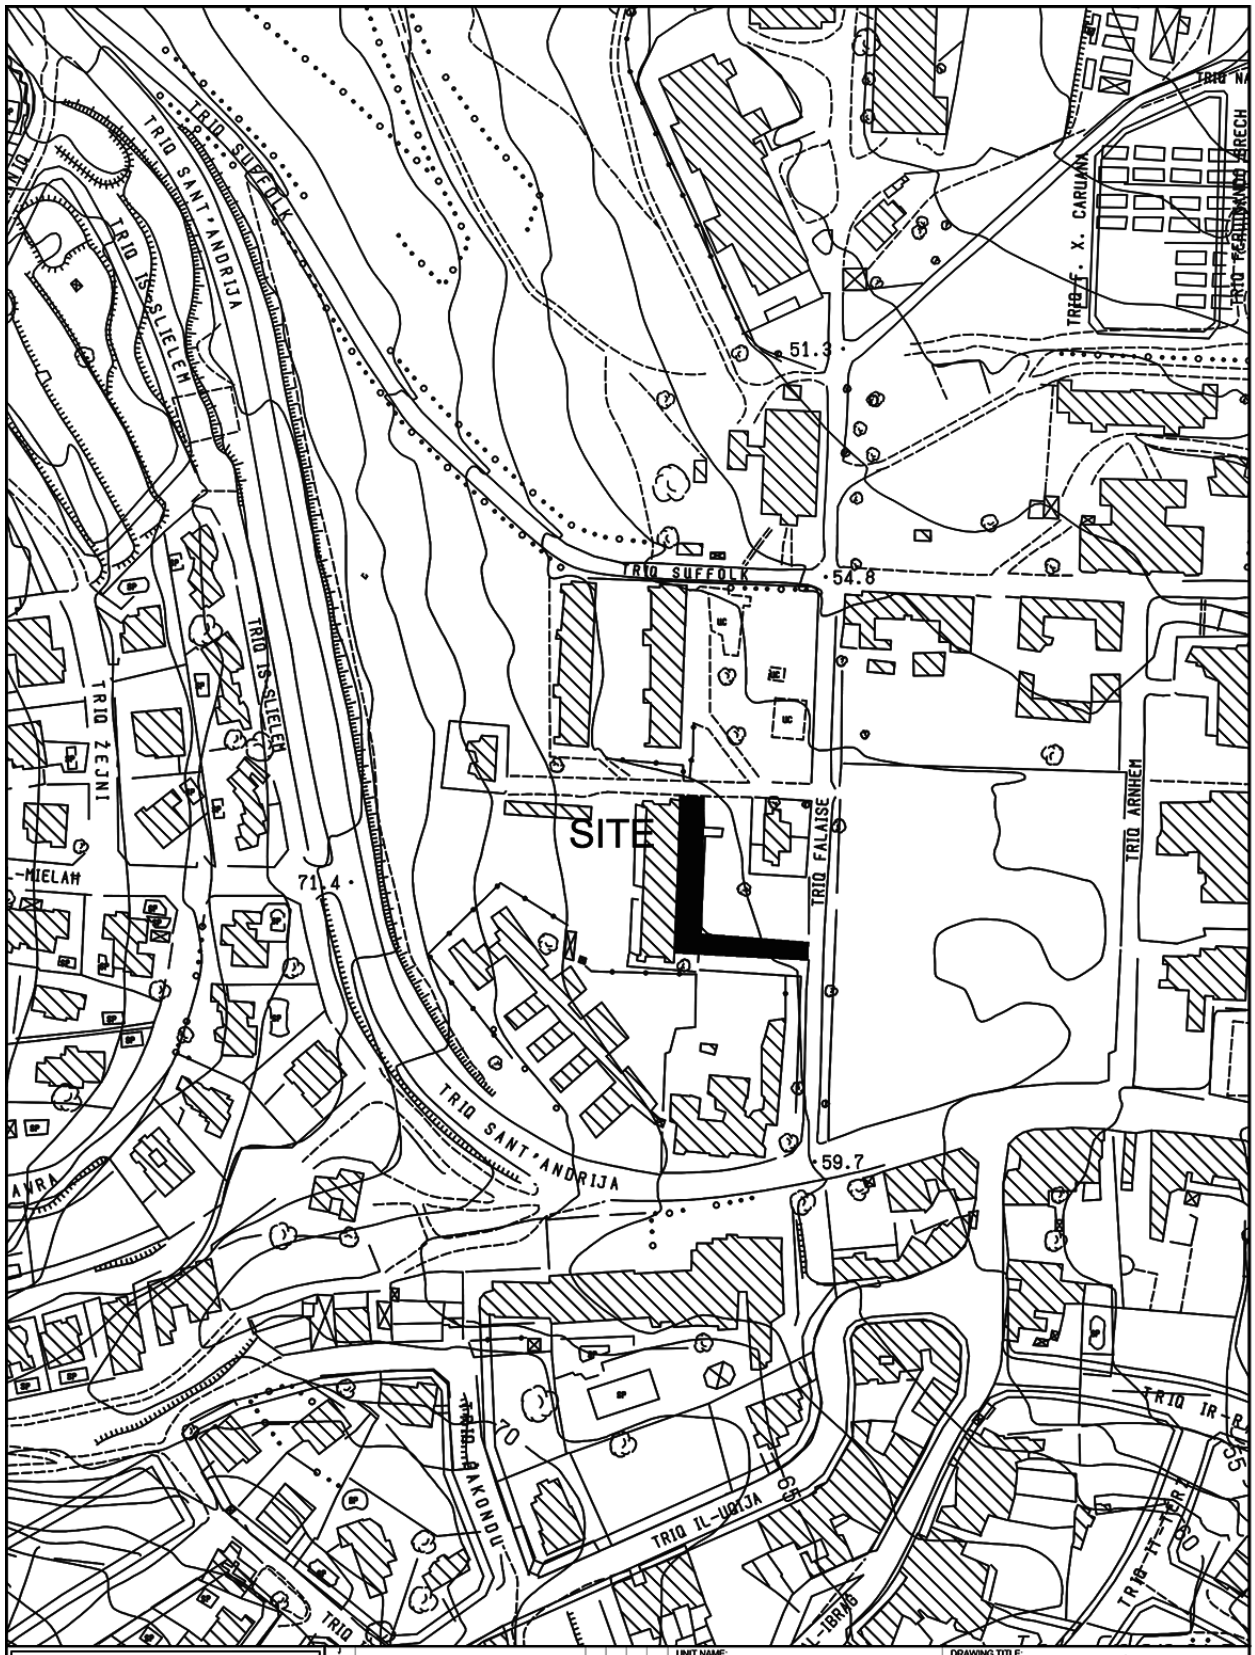


INFRASTRUCTURE MALTA

CHIEF EXECUTIVE OFFICER: Ing. Fredrick Azzopardi	UNIT NAME: IMPLEMENTATION	DRAWING TITLE: PEMBROKE TRIQ SIR LUIGI PREZIOSI SITE PLAN (Extents of works aren't binding but Indicative)	
S:\Traffic Management\2020\Pembroke\2020 Pembroke.dwg	HEAD OF UNIT: L.D.		
	PROJECT LEADER: -	DATE: OCT 2020 / FILE NO: - / DRAWING NO: IM/207/20	
	DRAWN BY: -	SHEET SIZE: A4 / SCALE: 1:2500 / REVISION: - / PAGE NO: 6	

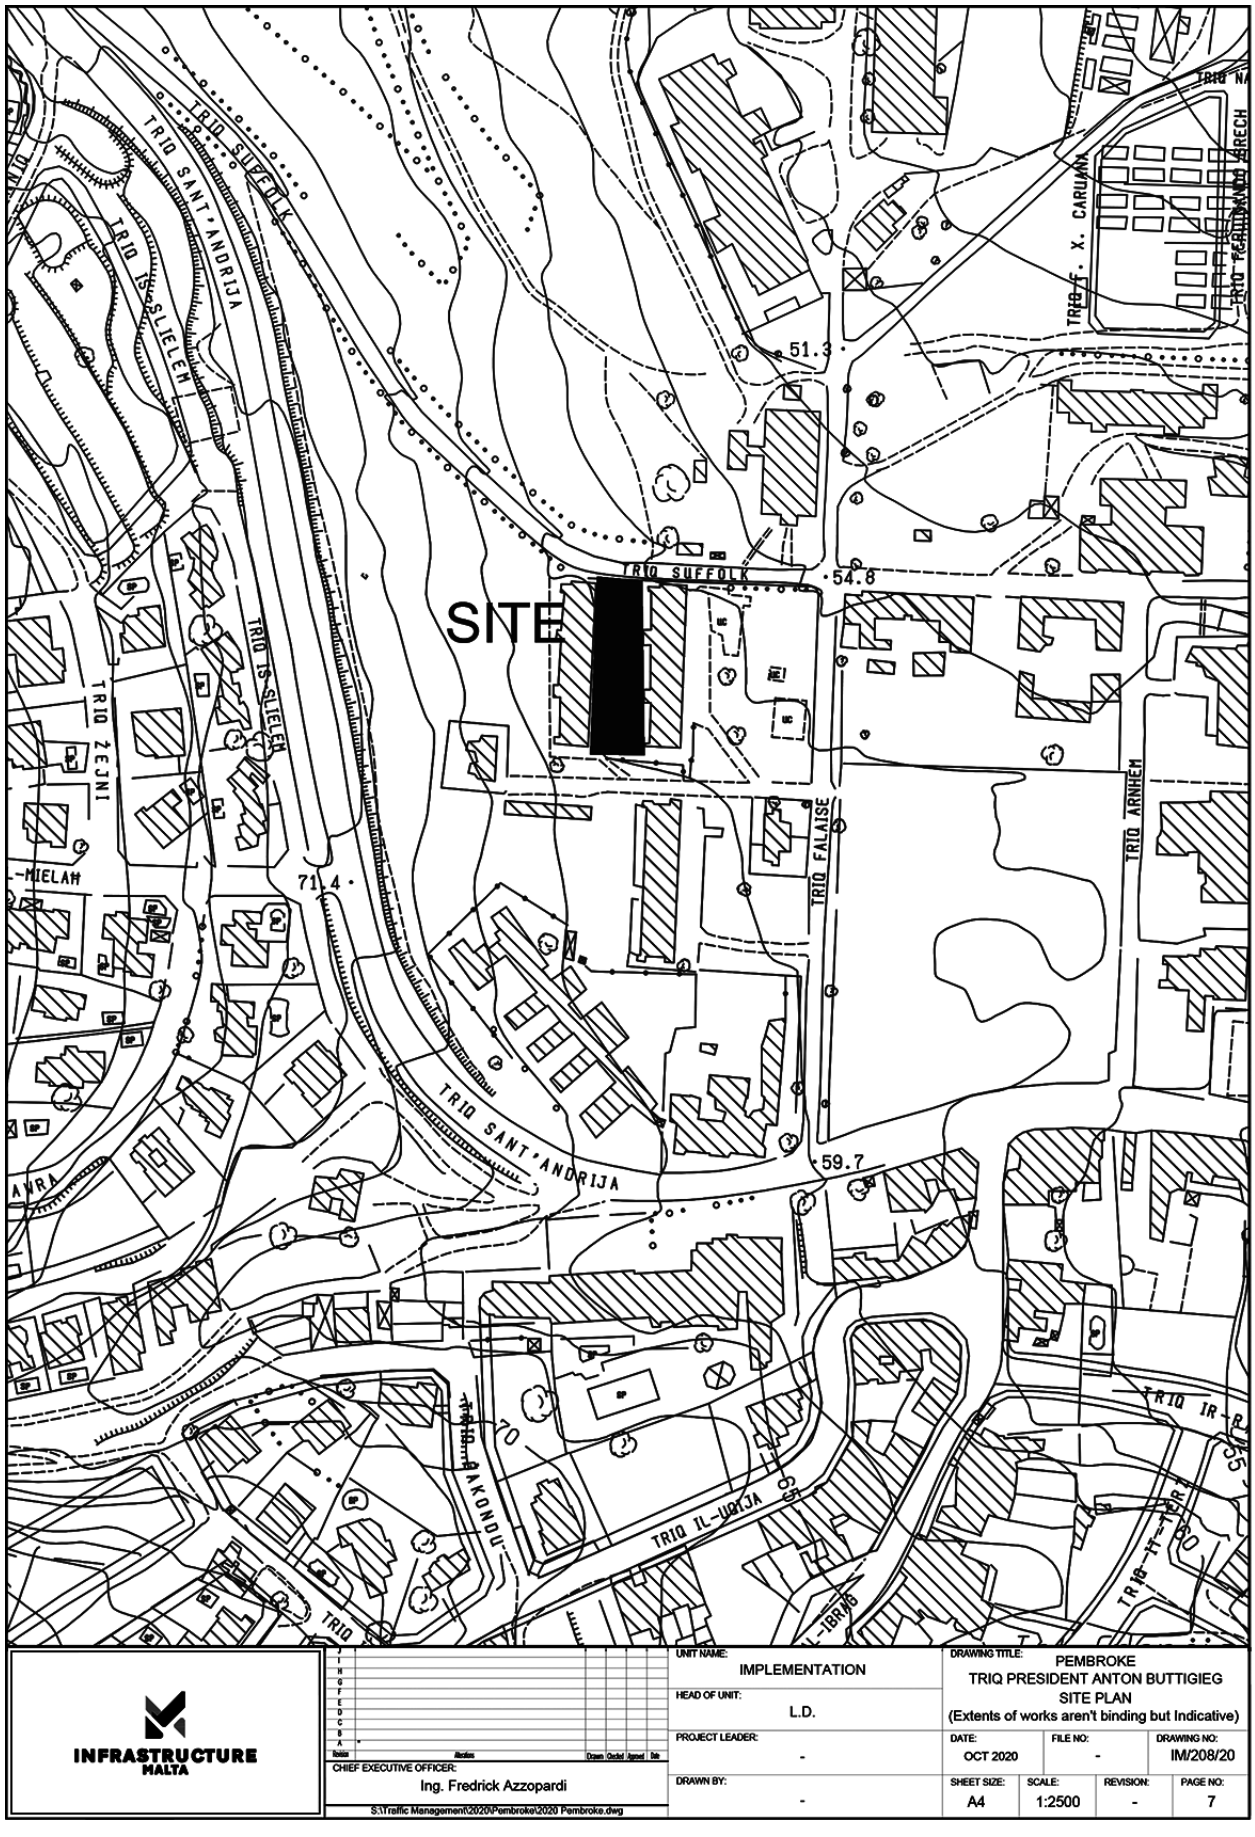
SITE
TRIQ SUFFOLK
TRIQ SANT' ANDRIJA
TRIQ IS-SLIEMA
TRIQ ŻEJNI
TRIQ FALAISE
TRIQ ARNHEM
TRIQ IL-UDJA
TRIQ IR-RAKONDU
51.3
54.8
71.4
59.7
70
INFRASTRUCTURE MALTA
CHIEF EXECUTIVE OFFICER:
Ing. Fredrick Azzopardi
S:\Traffic Management\2020\Pembroke\2020 Pembroke.dwg
UNIT NAME:
IMPLEMENTATION
HEAD OF UNIT:
L.D.
PROJECT LEADER:
-
DRAWN BY:
-
DRAWING TITLE:
PEMBROKE
TRIQ PRESIDENT ANTON BUTTIGIEG
SITE PLAN
(Extents of works aren't binding but Indicative)
DATE: OCT 2020
FILE NO: -
DRAWING NO: IM/208/20
SHEET SIZE: A4
SCALE: 1:2500
REVISION: -
PAGE NO: 7

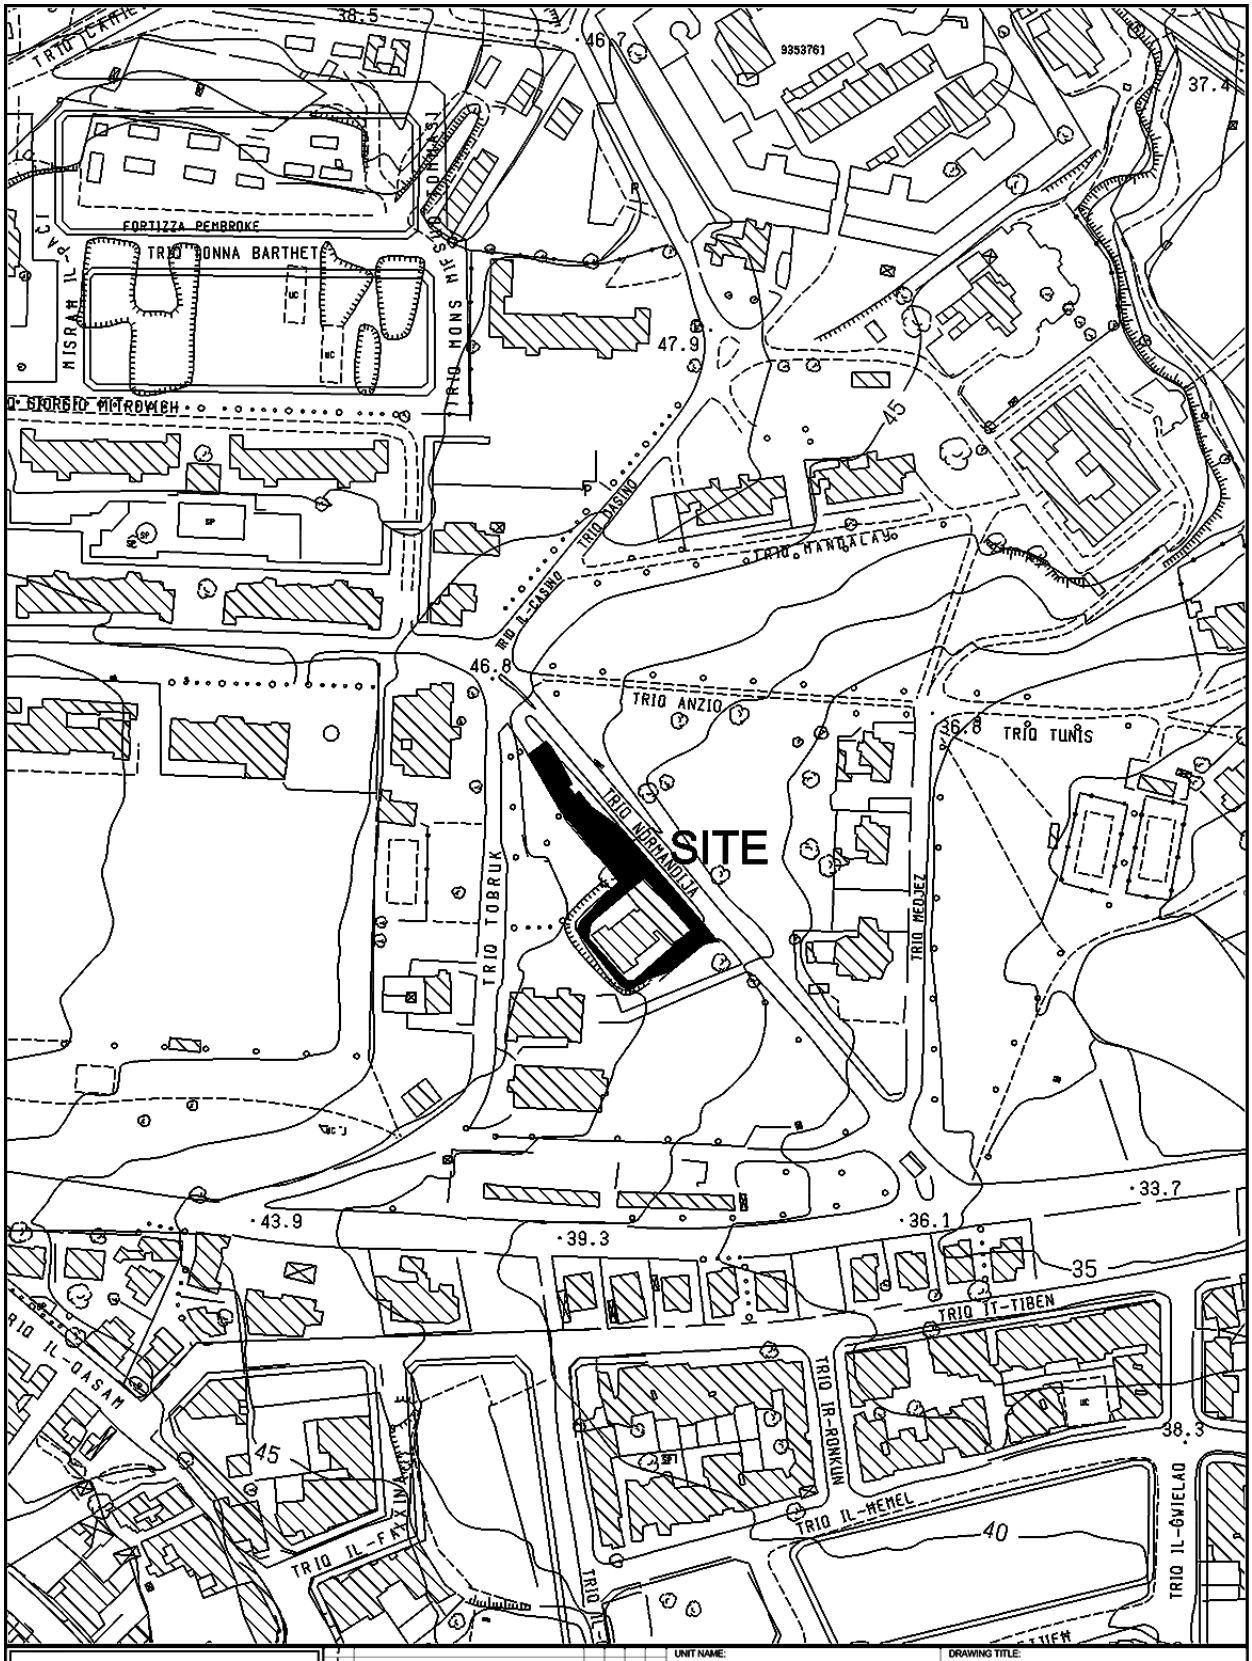

INFRASTRUCTURE MALTA	UNIT NAME: IMPLEMENTATION	DRAWING TITLE: PEMBROKE TRIQ IL-BATTALJA TA' MALTA - SITE PLAN (Extents of works aren't binding but Indicative)	
CHIEF EXECUTIVE OFFICER: Ing. Fredrick Azzopardi	HEAD OF UNIT: N.V.		
S:\Traffic Management\2020\Pembroke\2020 Pembroke.dwg	PROJECT LEADER: -	DATE: JULY 2021 / FILE NO: - / DRAWING NO: IMD273/21	
	DRAWN BY: -	SHEET SIZE: A4 / SCALE: 1:2500 / REVISION: - / PAGE NO: 2	

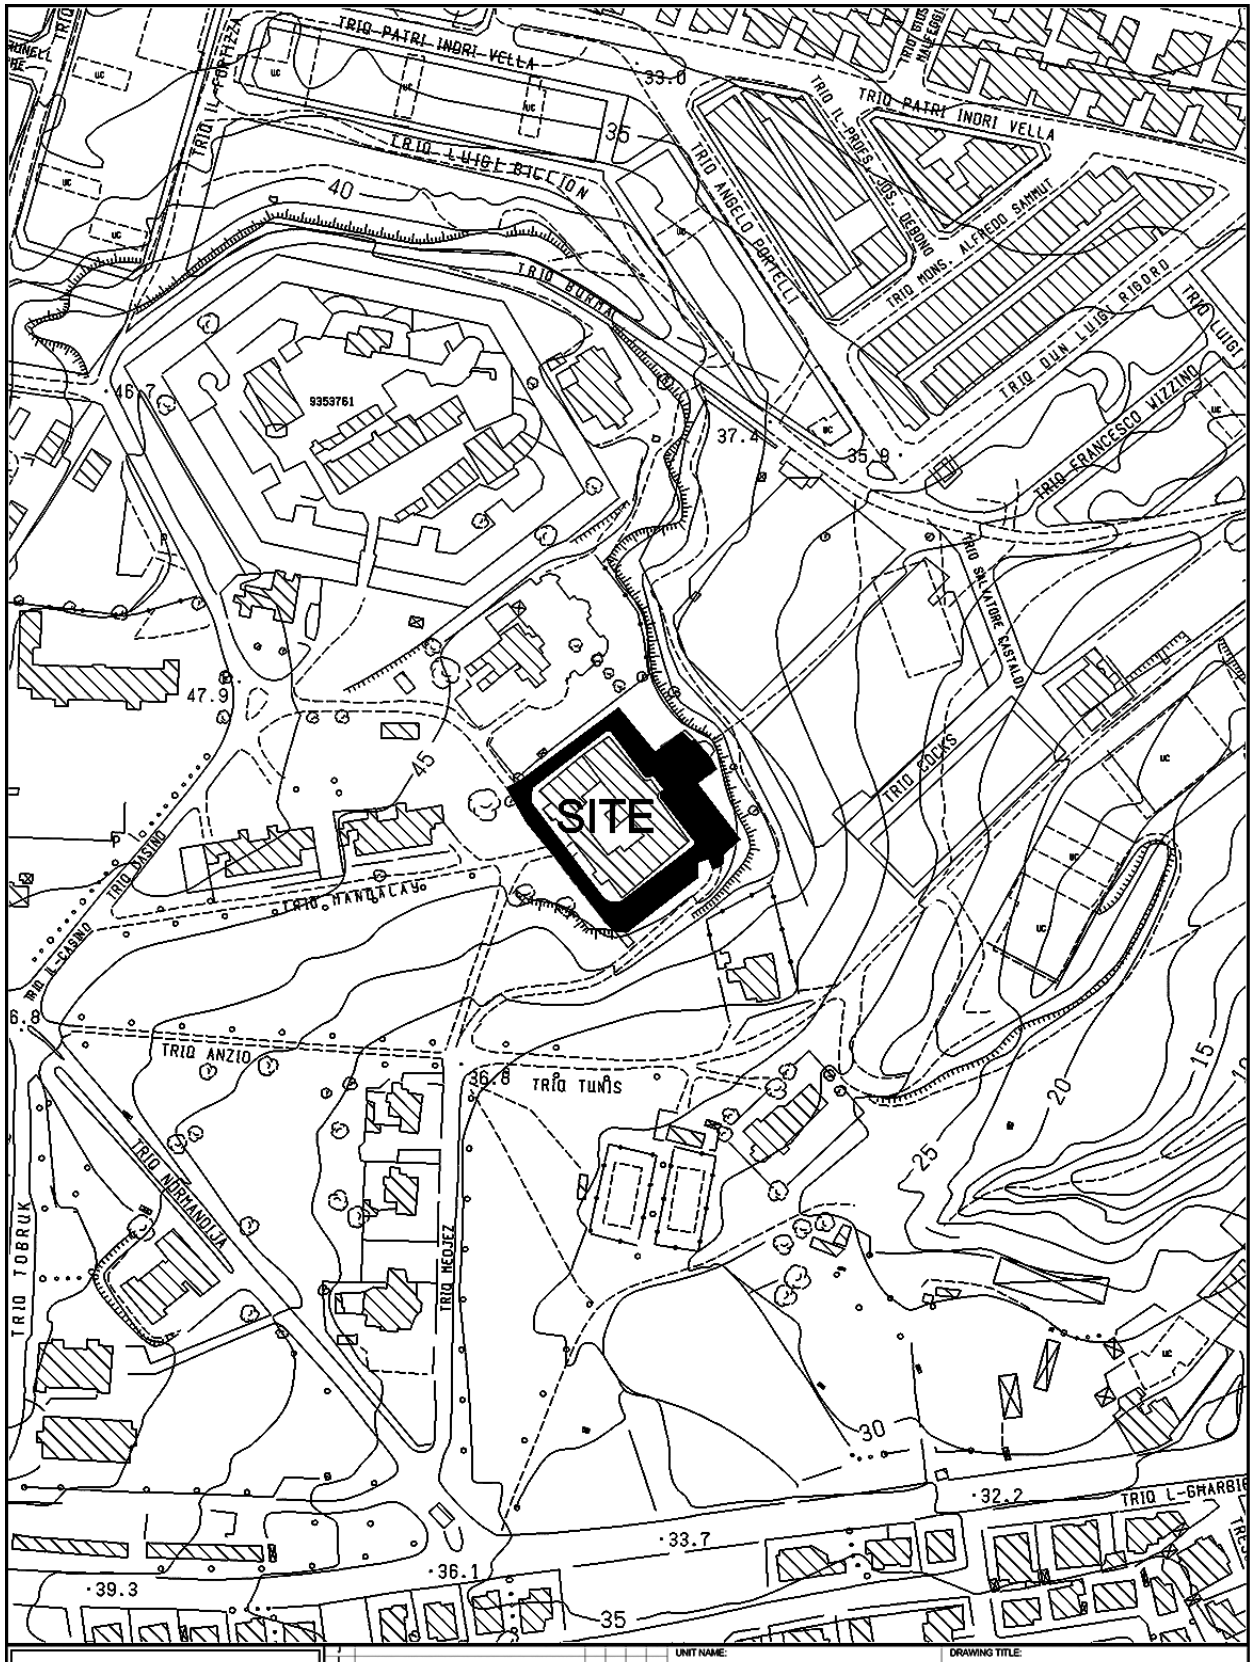

INFRASTRUCTURE MALTA

J					
I					
H					
G					
F					
E					
D					
C					
B					
A	Issue	Revision	Drawn	Checked	Approved	Date

CHIEF EXECUTIVE OFFICER: Ing. Fredrick Azzopardi

S:\Traffic Management\2020\Pembroke\2020 Pembroke.dwg

UNIT NAME: IMPLEMENTATION

HEAD OF UNIT: N.V.


PROJECT LEADER: -


DRAWN BY: -

DRAWING TITLE: PEMBROKE
TRIQ JUNO - SITE PLAN
(Extents of works aren't binding but Indicative)

DATE:	FILE NO:	DRAWING NO:
JULY 2021	-	IMD274/21

SHEET SIZE:	SCALE:	REVISION:	PAGE NO:
A4	1:2500	-	3

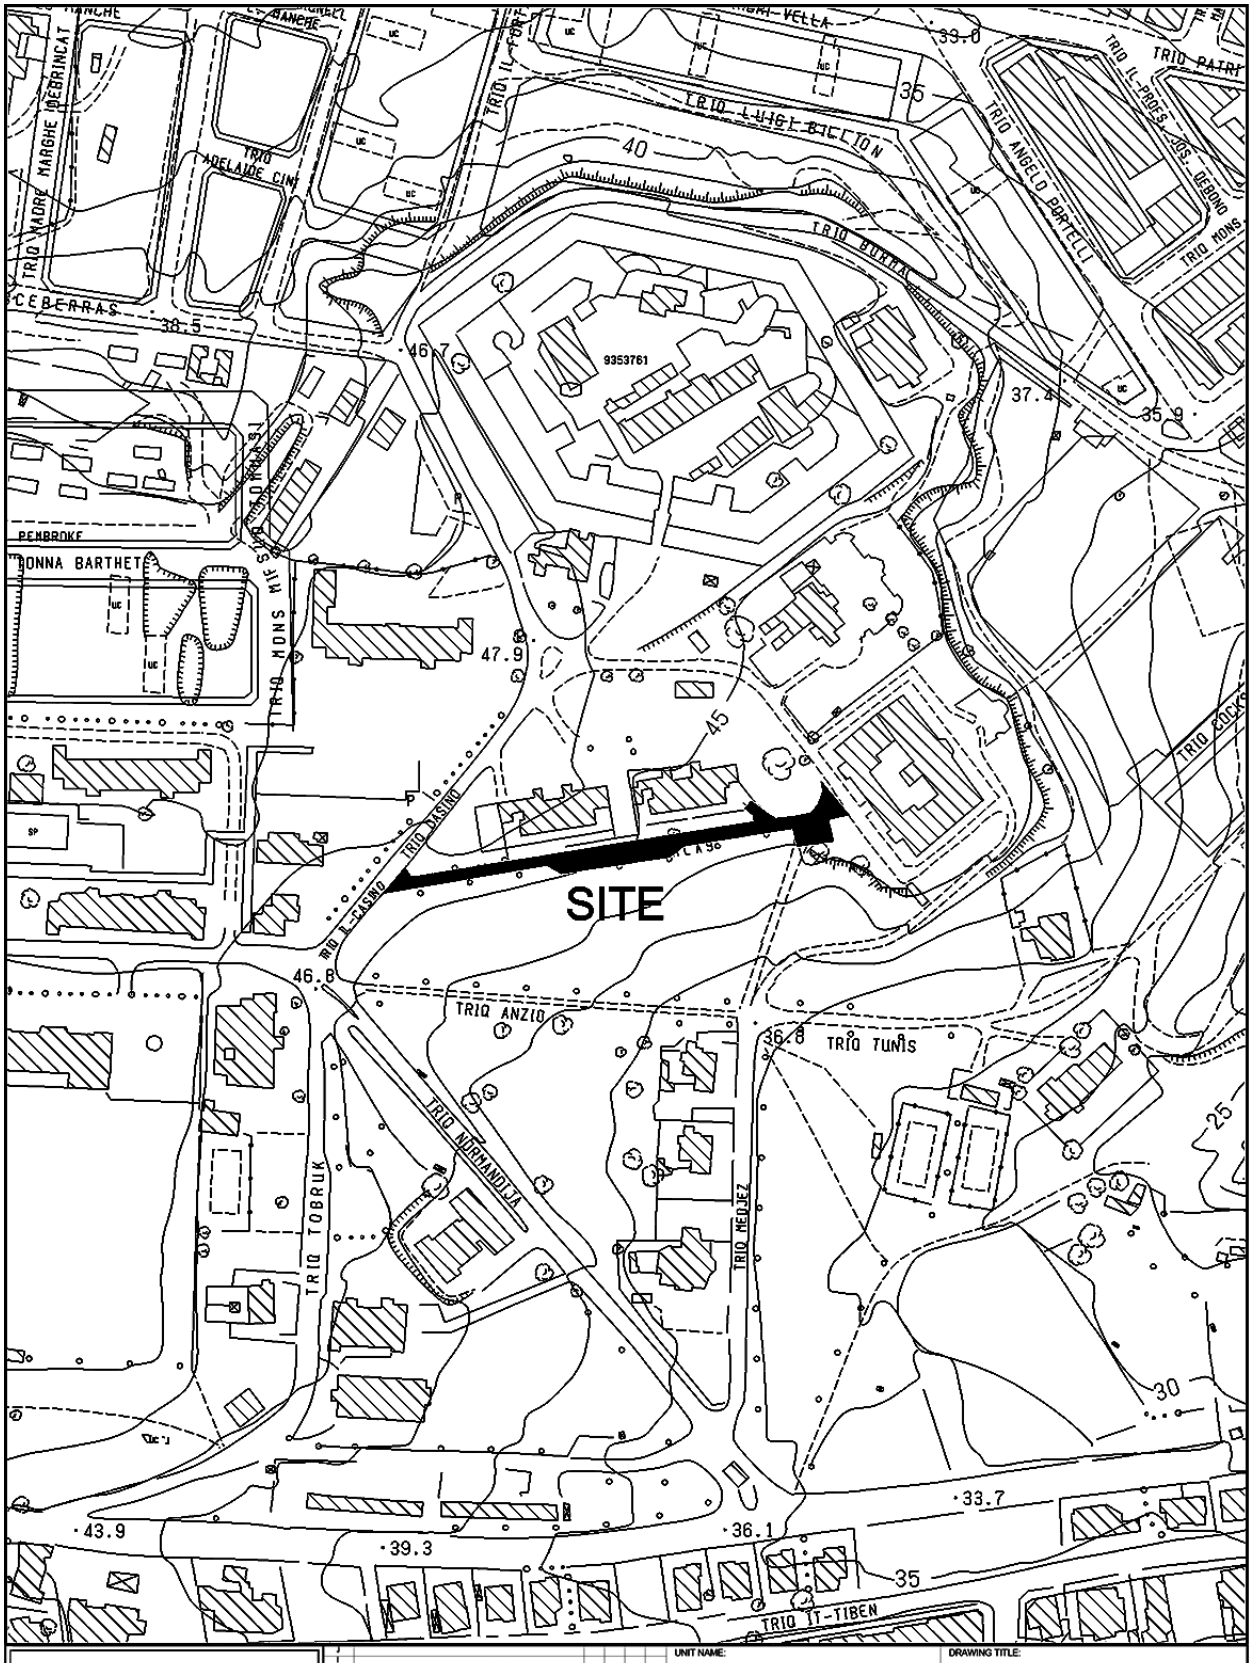
SITE
TRIQ LUIGI BICILTON
TRIQ ANGELO PORTELLI
TRIQ IL-PROFS. JOS. DEBONO
TRIQ MONS
TRIQ BUKKA
TRIQ IL-KASINO
TRIQ DASINO
TRIQ ANZIO
TRIQ TUNIS
TRIQ NORMANDJA
TRIQ TOBRUK
TRIQ MEDJEZ
TRIQ IT-TIBEN
TRIQ MONS MIFSUD BONNICI
PEMBROKE
DONNA BARTHET
CEBERRAS
9353761
INFRASTRUCTURE MALTA
UNIT NAME: IMPLEMENTATION
HEAD OF UNIT: N.V.
PROJECT LEADER: -
DRAWN BY: -
CHIEF EXECUTIVE OFFICER: Ing. Fredrick Azzopardi
S:\Traffic Management\2020\Pembroke\2020 Pembroke.dwg
DRAWING TITLE: PEMBROKE
TRIQ MANDALAY - SITE PLAN
(Extents of works aren't binding but Indicative)
DATE: JULY 2021
FILE NO: -
DRAWING NO: IMD275/21
SHEET SIZE: A4
SCALE: 1:2500
REVISION: -
PAGE NO: 4

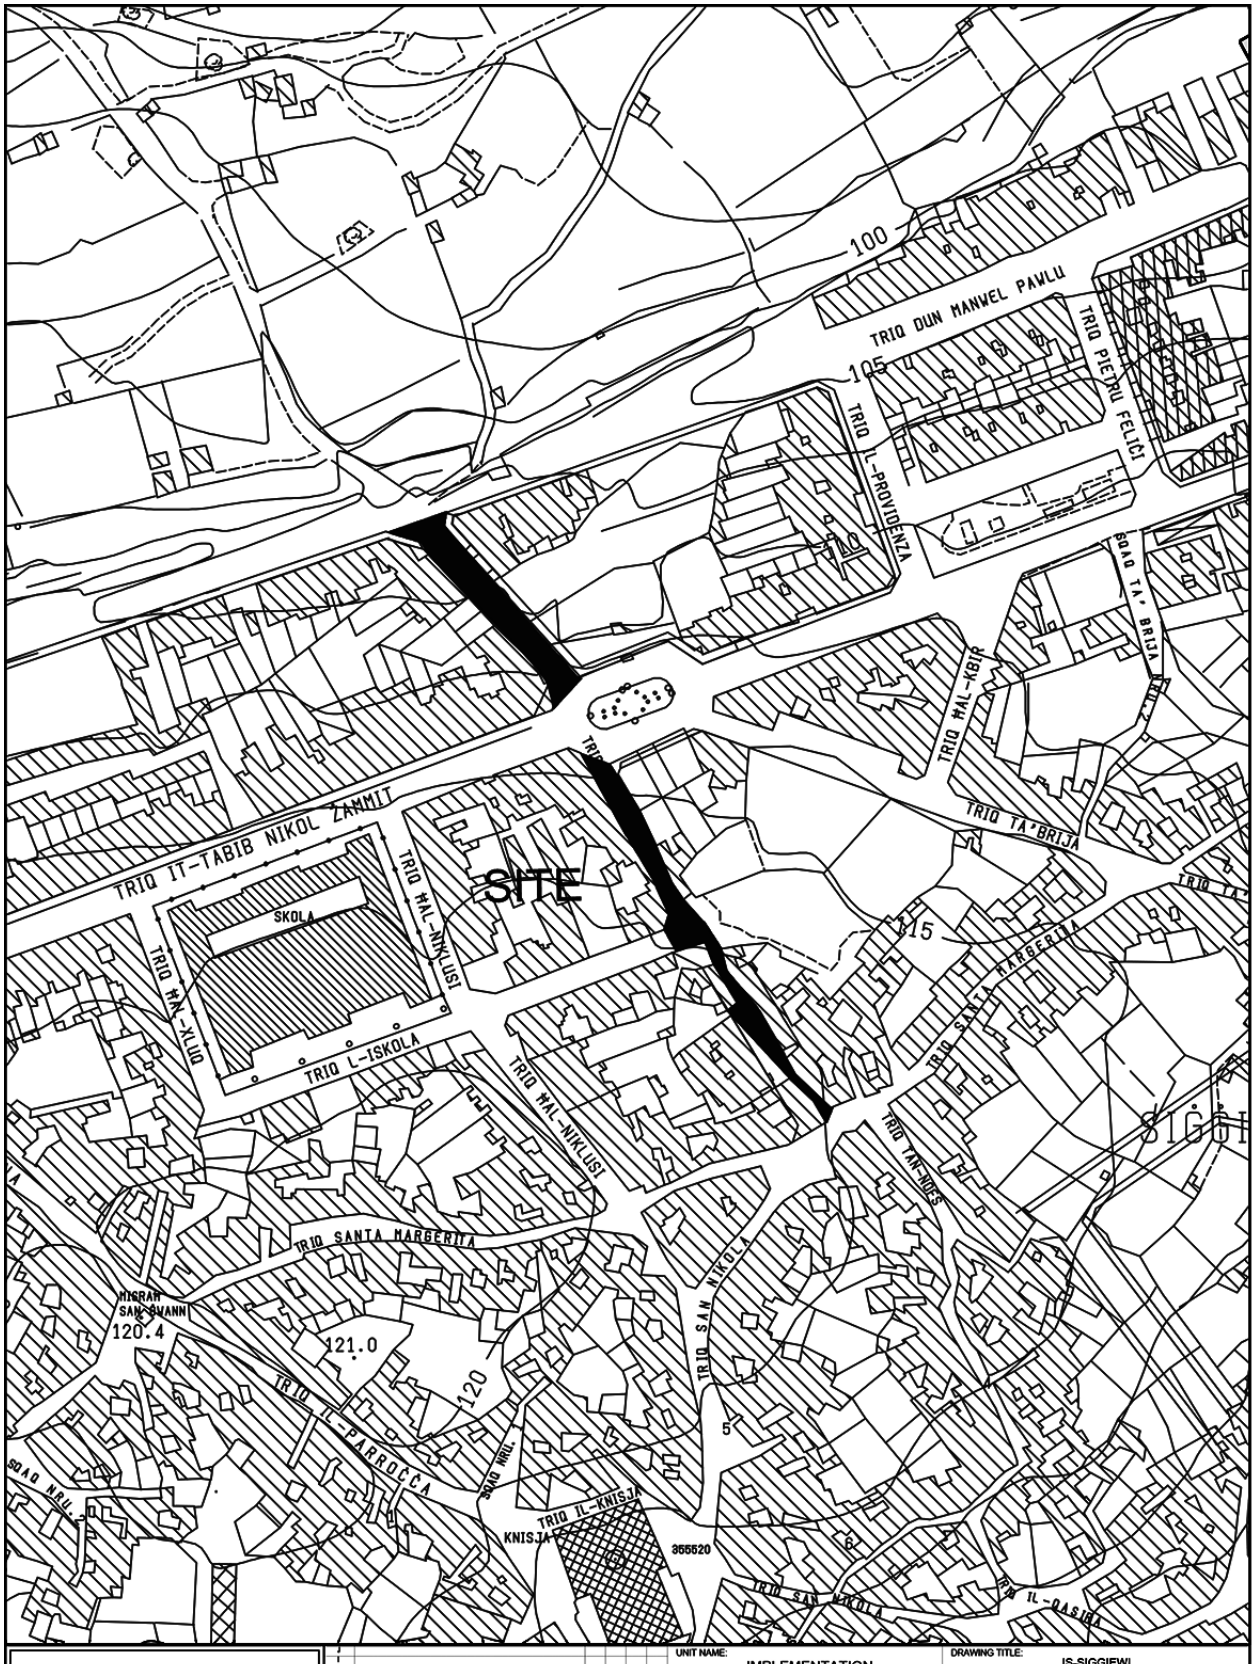


INFRASTRUCTURE MALTA

Revision	Alterations	Drawn	Checked	Approved	Date
A	*				

CHIEF EXECUTIVE OFFICER: Ing. Fredrick Azzopardi

COMPUTER PATH: N:\Design\Common Area\Traffic Management\2020\Siggiewi\2020 Siggiewi.dwg

UNIT NAME: IMPLEMENTATION	DRAWING TITLE: IS-SIGGIEWI TRIQ L-IMDINA SITE PLAN (Extents of works are not binding but Indicative)
HEAD OF UNIT: N.V.	
PROJECT LEADER: -	DATE: March 2021 / FILE NO: - / DRAWING NO: IM260/20
DRAWN BY: -	SHEET SIZE: A4 / SCALE: 1:2500 / REVISION: B / PAGE NO: 4

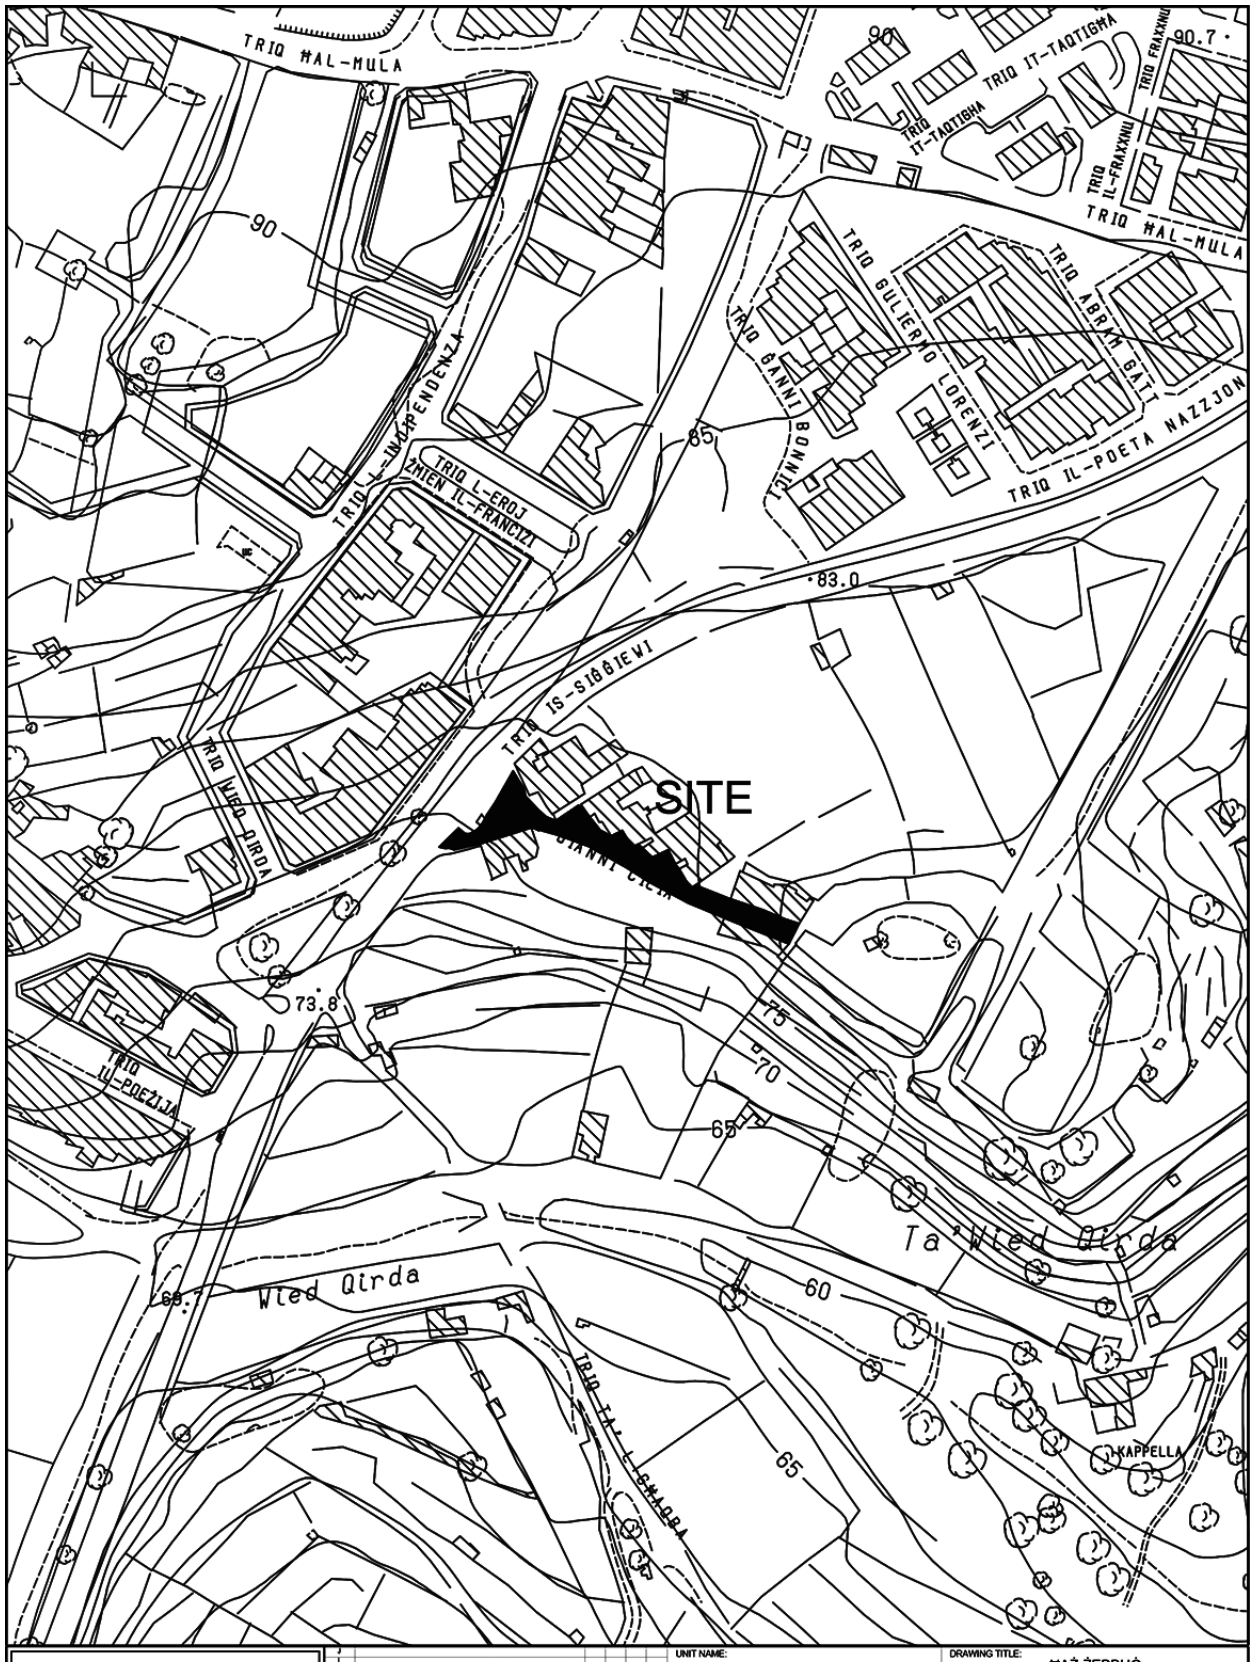

INFRASTRUCTURE MALTA

Revision	Alterations	Drawn	Checked	Approved	Date

CHIEF EXECUTIVE OFFICER: Ing. Fredrick Azzopardi

S:\Traffic Management\2021\Zebbug\2021 Zebbug.dwg

UNIT NAME: IMPLEMENTATION

HEAD OF UNIT: N.V.


PROJECT LEADER: -

DRAWN BY: -

DRAWING TITLE: ĦAŻ-ŻEBBUĠ
TRIQ GANNI CILIA
- SITE PLAN
(Extents of works aren't binding but Indicative)

DATE:	FILE NO:	DRAWING NO:
NOV 2021	-	IMD377/21

SHEET SIZE:	SCALE:	REVISION:	PAGE NO:
A4	1:2500	A	16

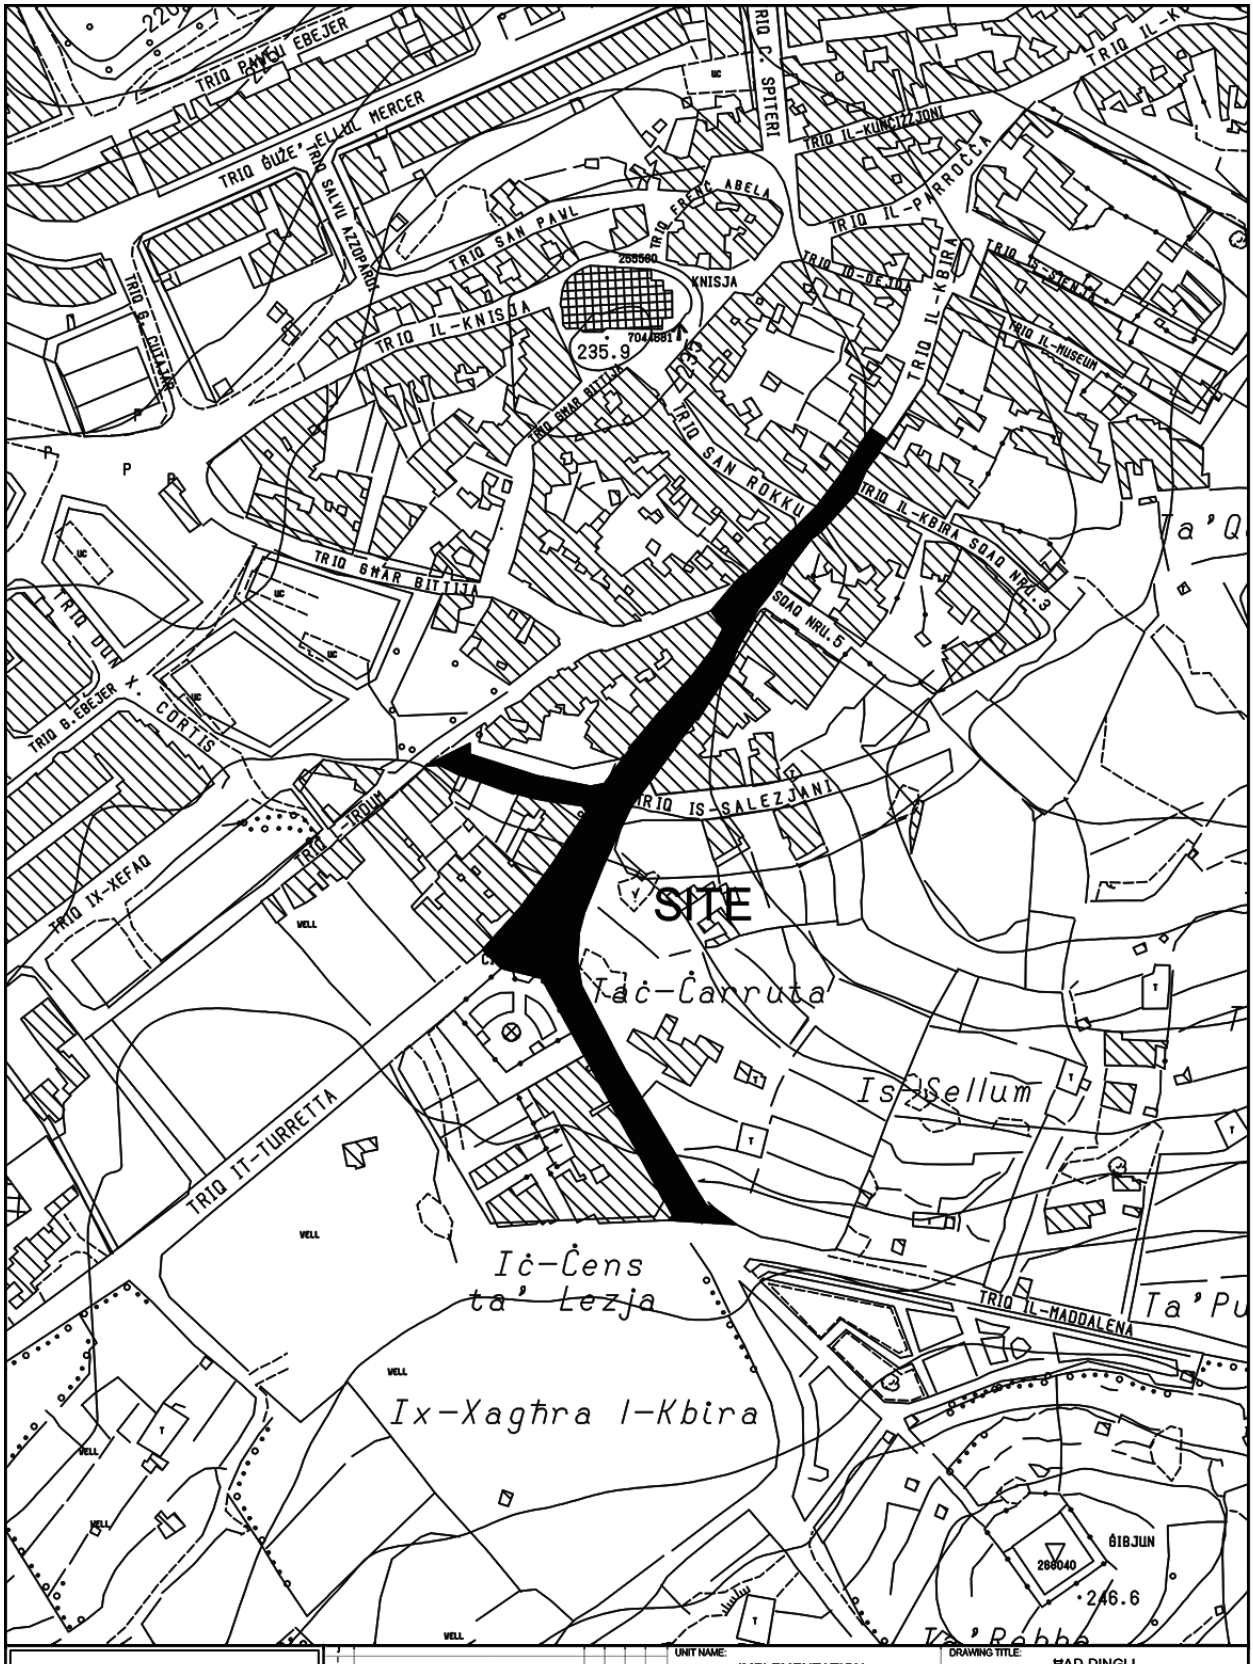

INFRASTRUCTURE MALTA

CHIEF EXECUTIVE OFFICER:
Ing. Fredrick Azzopardi

S:\Traffic Management\2022\Dingli\2022 Dingli.dwg

UNIT NAME: IMPLEMENTATION	DRAWING TITLE: ĦAD-DINGLI po Triq Kbira - po Triq Maddalena - po Triq Dun Karm Azzopardi - SITE PLAN (Extents of Works are not binding but indicative)
HEAD OF UNIT: N.V.	
PROJECT LEADER: -	DATE: FEB 2022 / FILE NO: - / DRAWING NO: IMD58/22
DRAWN BY: -	SHEET SIZE: A4 / SCALE: 1:2500 / REVISION: A / PAGE NO: 1