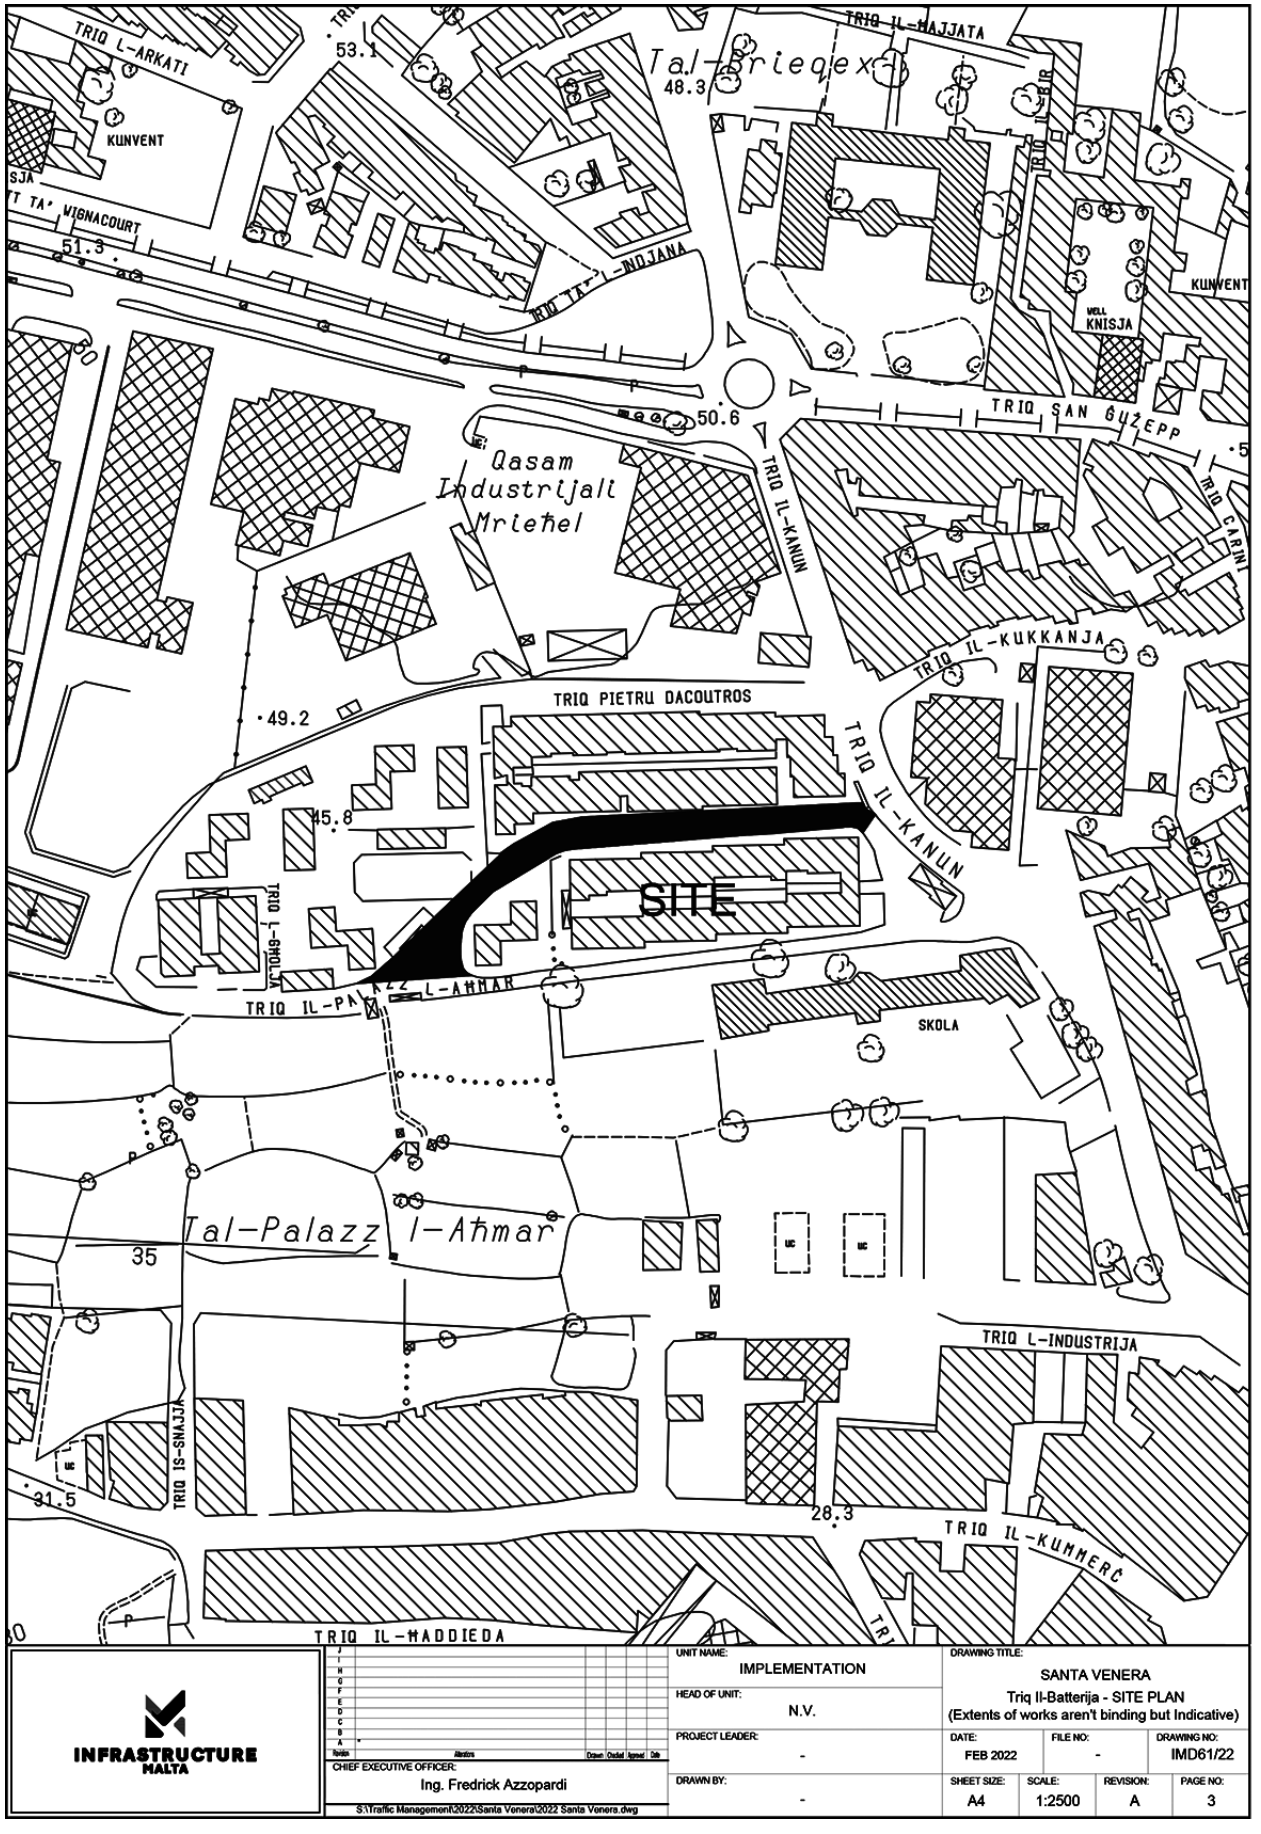
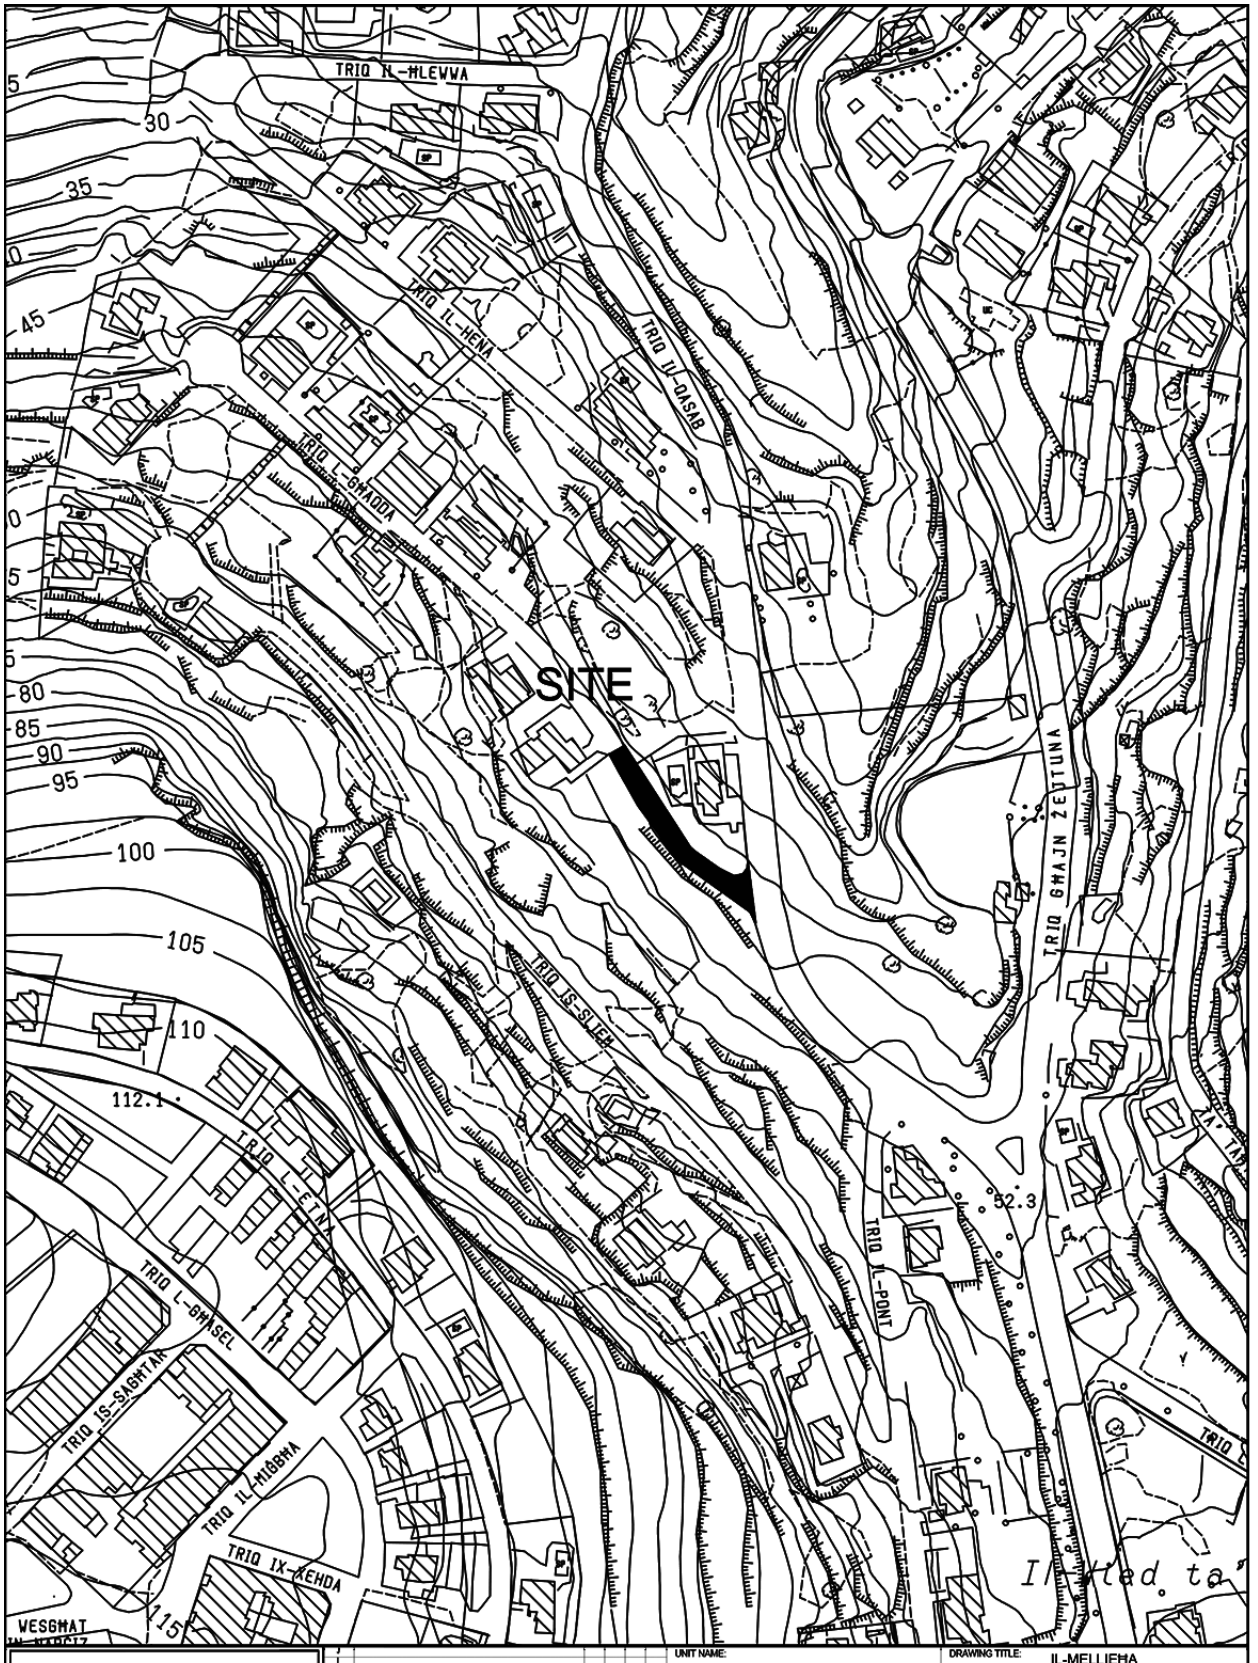

TRIQ L-ARKATI
KUNVENT
SJA
T TA' WIGNACOURT
51.3
53.1
Tal-Griegx
48.3
TRIQ IL-HAJJATA
RU TA' L-INDJANA
KUNVENT
WELL
KNISJA
50.6
TRIQ SAN GUŻEPP
Qasam Industrijali Mrieħel
TRIQ IL-KANUN
TRIQ IL-KUKKANJA
TRIQ PIETRU DACOUTROS
49.2
45.8
SITE
TRIQ IL-KANUN
TRIQ L-GĦOLJA
TRIQ IL-PALAZZ L-AĦMAR
SKOLA
Tal-Palazz l-Aħmar
35
TRIQ L-INDUSTRIJA
TRIQ IS-SNAJJA
31.5
28.3
TRIQ IL-KUMMERĊ
TRIQ IL-MADDIEDA
INFRASTRUCTURE MALTA
CHIEF EXECUTIVE OFFICER:
Ing. Fredrick Azzopardi
S:\Traffic Management\2022\Santa Venera\2022 Santa Venera.dwg
UNIT NAME:
IMPLEMENTATION
HEAD OF UNIT:
N.V.
PROJECT LEADER:
-
DRAWN BY:
-
DRAWING TITLE:
SANTA VENERA
Triq Il-Batterija - SITE PLAN
(Extents of works aren't binding but Indicative)
DATE:
FEB 2022
FILE NO:
-
DRAWING NO:
IMD61/22
SHEET SIZE:
A4
SCALE:
1:2500
REVISION:
A
PAGE NO:
3

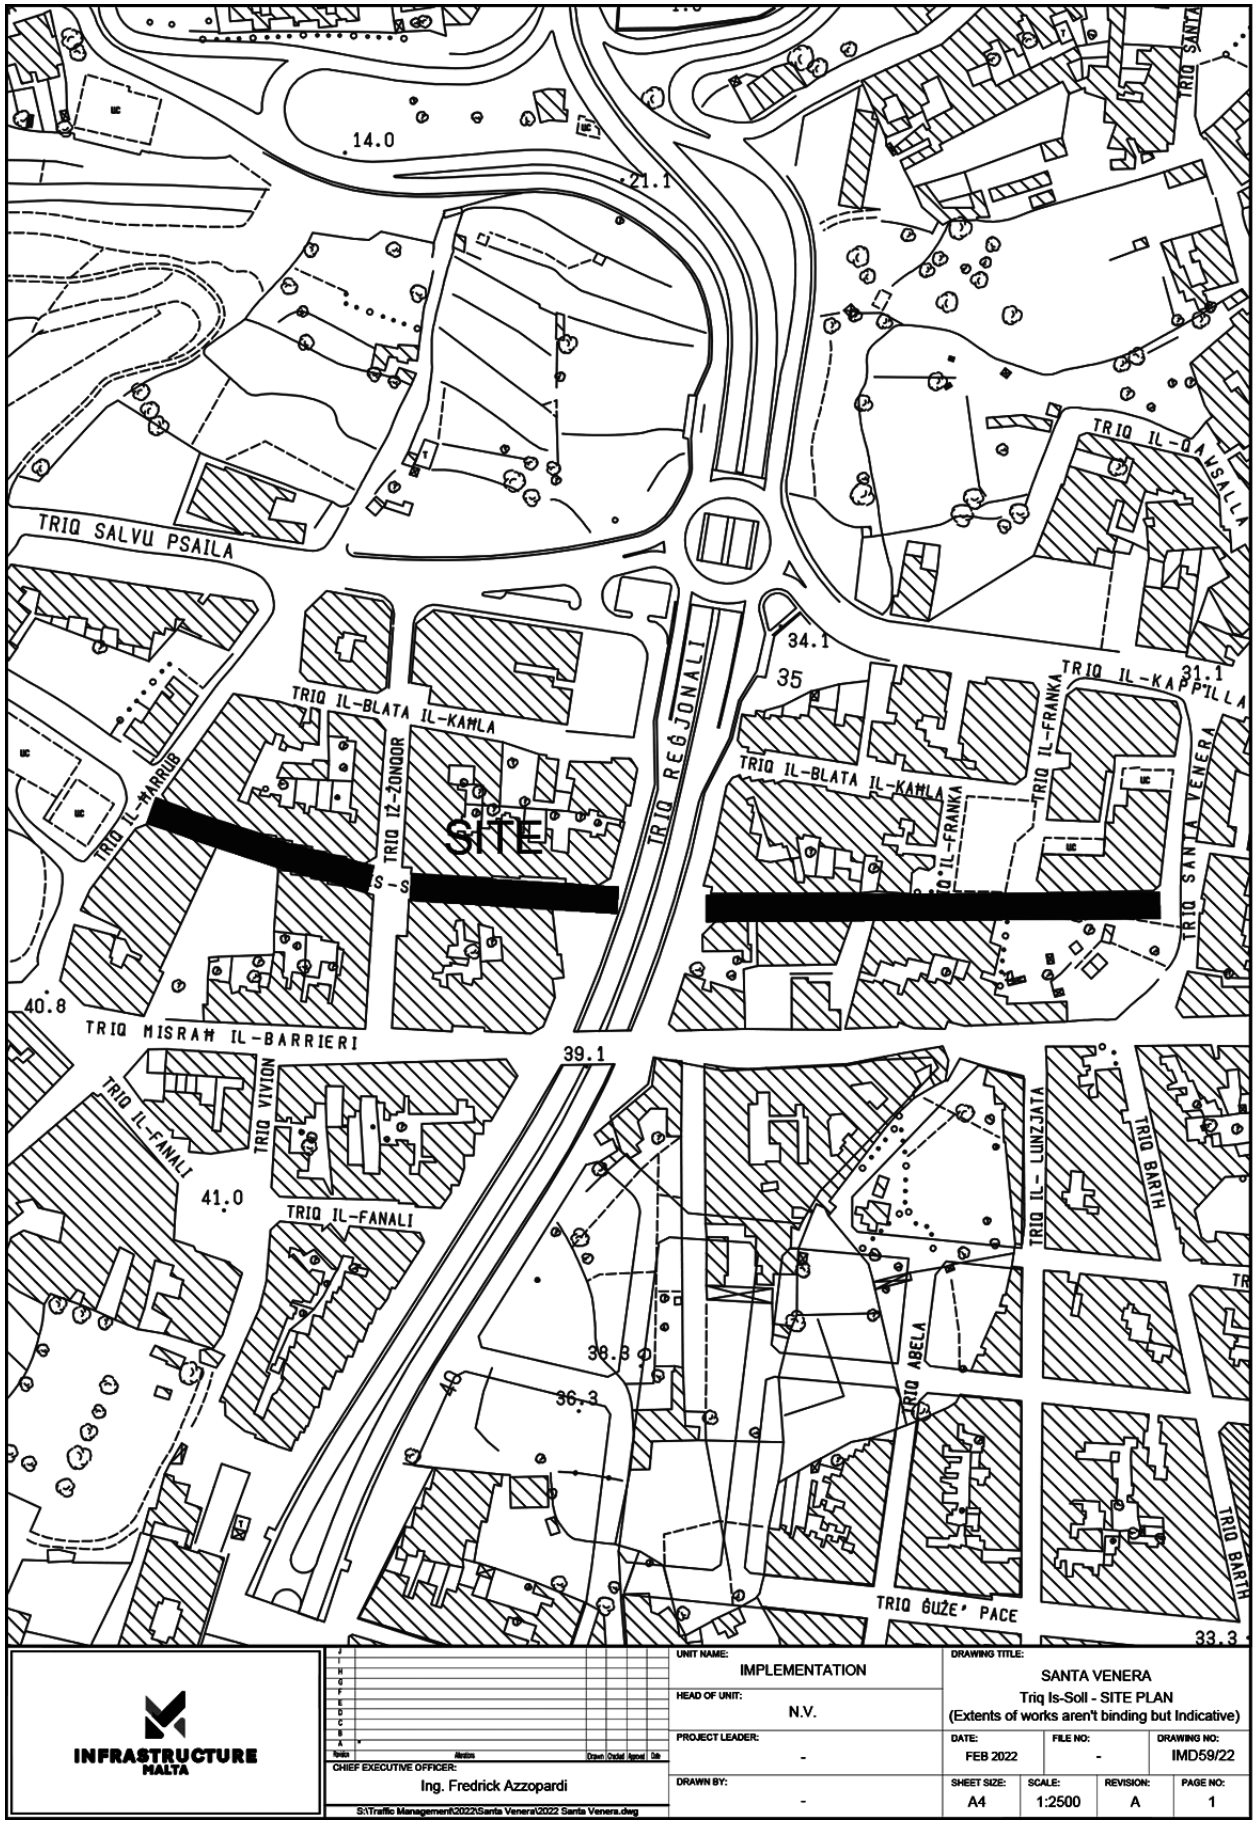


INFRASTRUCTURE MALTA

CHIEF EXECUTIVE OFFICER: Ing. Fredrick Azzopardi

S:\Traffic Management\2022\Mellieha\2022 Mellieha.dwg

UNIT NAME: IMPLEMENTATION	DRAWING TITLE: IL-MELLIEĦA po Triq L-Għaqda - SITE PLAN (Extents of works aren't binding but Indicative)		
HEAD OF UNIT: N.V.			
PROJECT LEADER: -	DATE: APRIL 2022	FILE NO: -	DRAWING NO: IMD111/22
DRAWN BY: -	SHEET SIZE: A4	SCALE: 1:2500	REVISION: - / PAGE NO: 4


TRIQ SALVU PSAILA
TRIQ IL-BLATA IL-KAMLA
TRIQ IL-MARRUB
TRIQ 12-ZONOOR
SITE
TRIQ REĠJONALI
TRIQ IL-KAPPILLA
TRIQ IL-FRANKA
TRIQ SANTA VENERA
TRIQ MISRAĦ IL-BARRIERI
TRIQ VIVION
TRIQ IL-FANALI
TRIQ IL-LUNZJATA
TRIQ BARTH
TRIQ ABELA
TRIQ ĠUŻE' PACE
14.0
21.1
34.1
35
31.1
40.8
39.1
41.0
38.3
36.3
33.3
INFRASTRUCTURE MALTA
CHIEF EXECUTIVE OFFICER:
Ing. Fredrick Azzopardi
S:\Traffic Management\2022\Santa Venera\2022 Santa Venera.dwg
UNIT NAME:
IMPLEMENTATION
HEAD OF UNIT:
N.V.
PROJECT LEADER:
-
DRAWN BY:
-
DRAWING TITLE:
SANTA VENERA
Triq Is-Soll - SITE PLAN
(Extents of works aren't binding but Indicative)
DATE:
FEB 2022
FILE NO:
-
DRAWING NO:
IMD59/22
SHEET SIZE:
A4
SCALE:
1:2500
REVISION:
A
PAGE NO:
1