
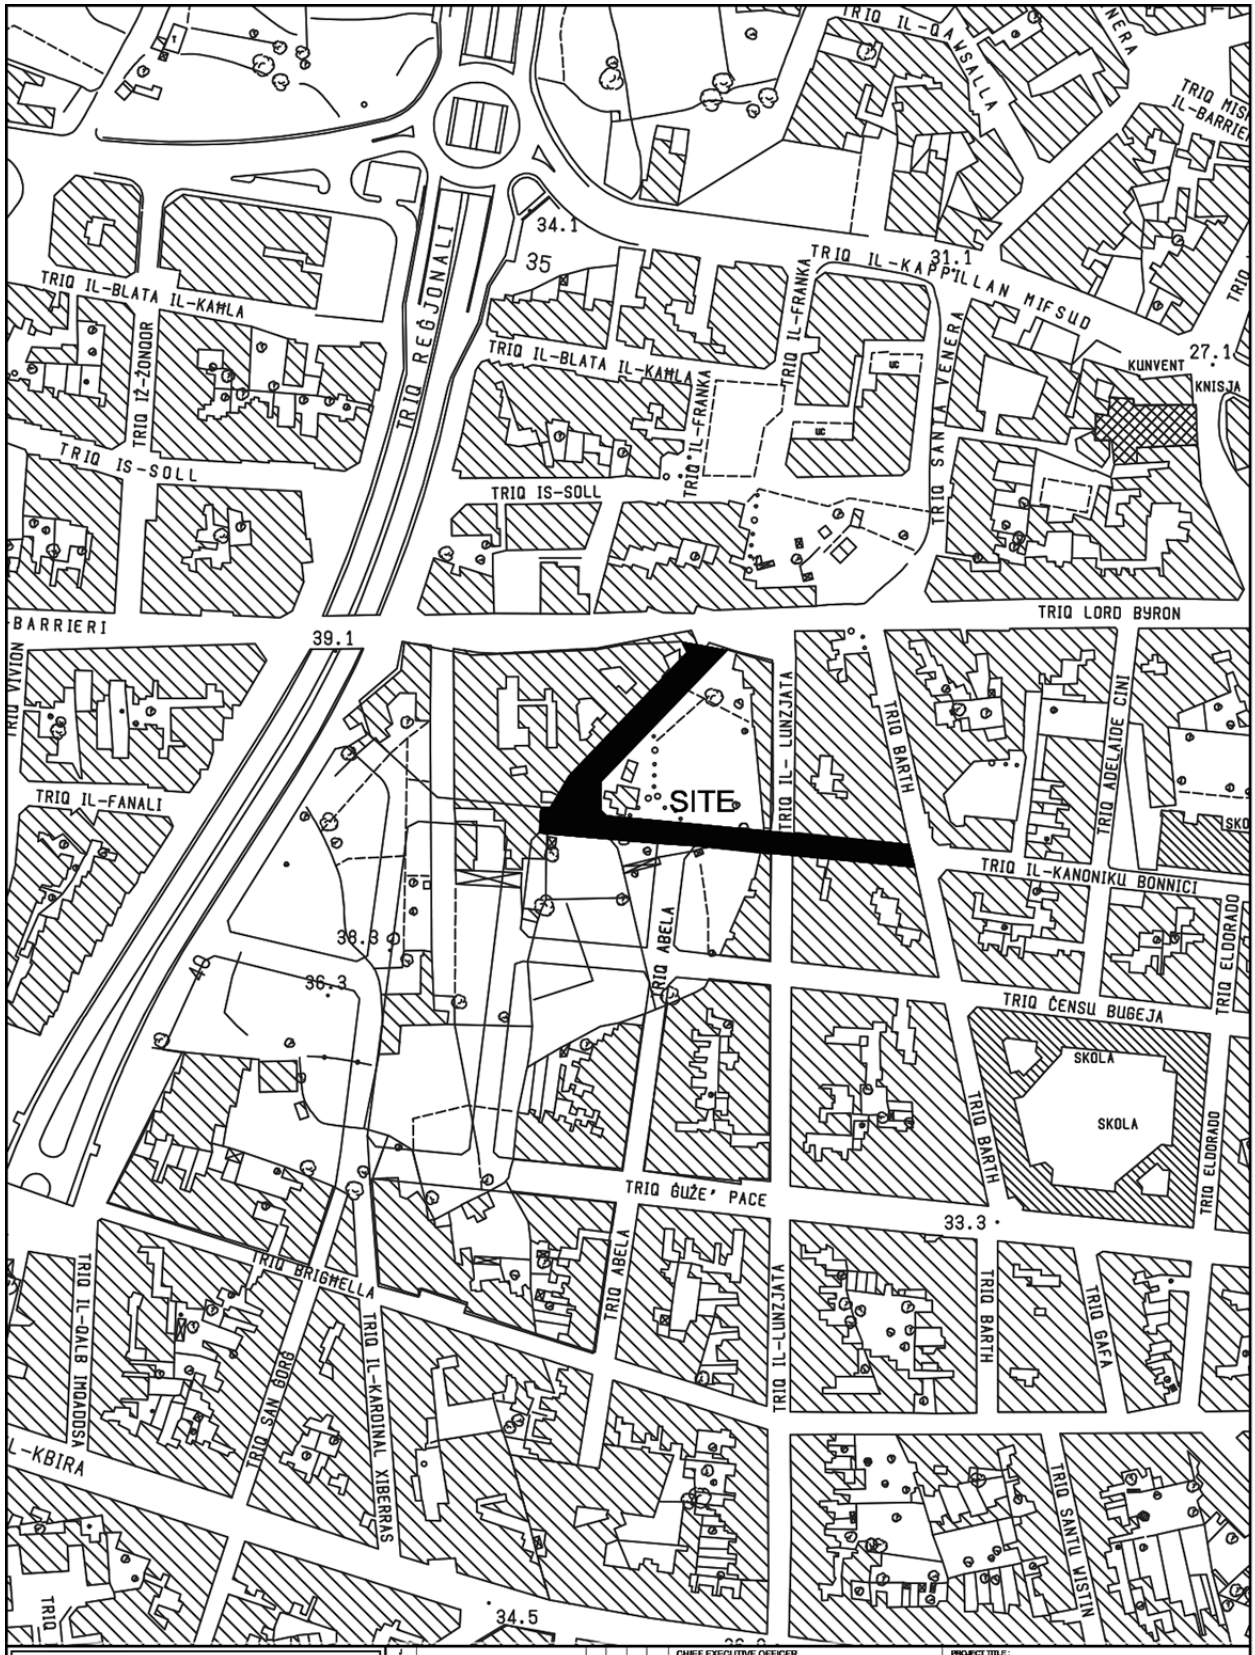


INFRASTRUCTURE MALTA


CHIEF EXECUTIVE OFFICER: Ing Fredrick Azzopardi	PROJECT TITLE: SANTA VENERA/HAMRUN
ARCHITECT: D.V.	DRAWING TITLE: P/O TRIQ IL-KANONKU BONNICI - TRIQ 4 TA' SETTEMBRU 1918 - SITE PLAN
CHECKED BY: -	DATE: DEC 2021 / FILE No: - / DRAWING No: RD/195/17
DRAWN BY: -	SHEET SIZE: A4 / SCALE: 1:2500 / REVISION: D / SHEET No: 1

PROJECT No.: -

P:\Design\Common Area\Traffic Management\2017\Santa Venera\2017 Santa Venera.dwg

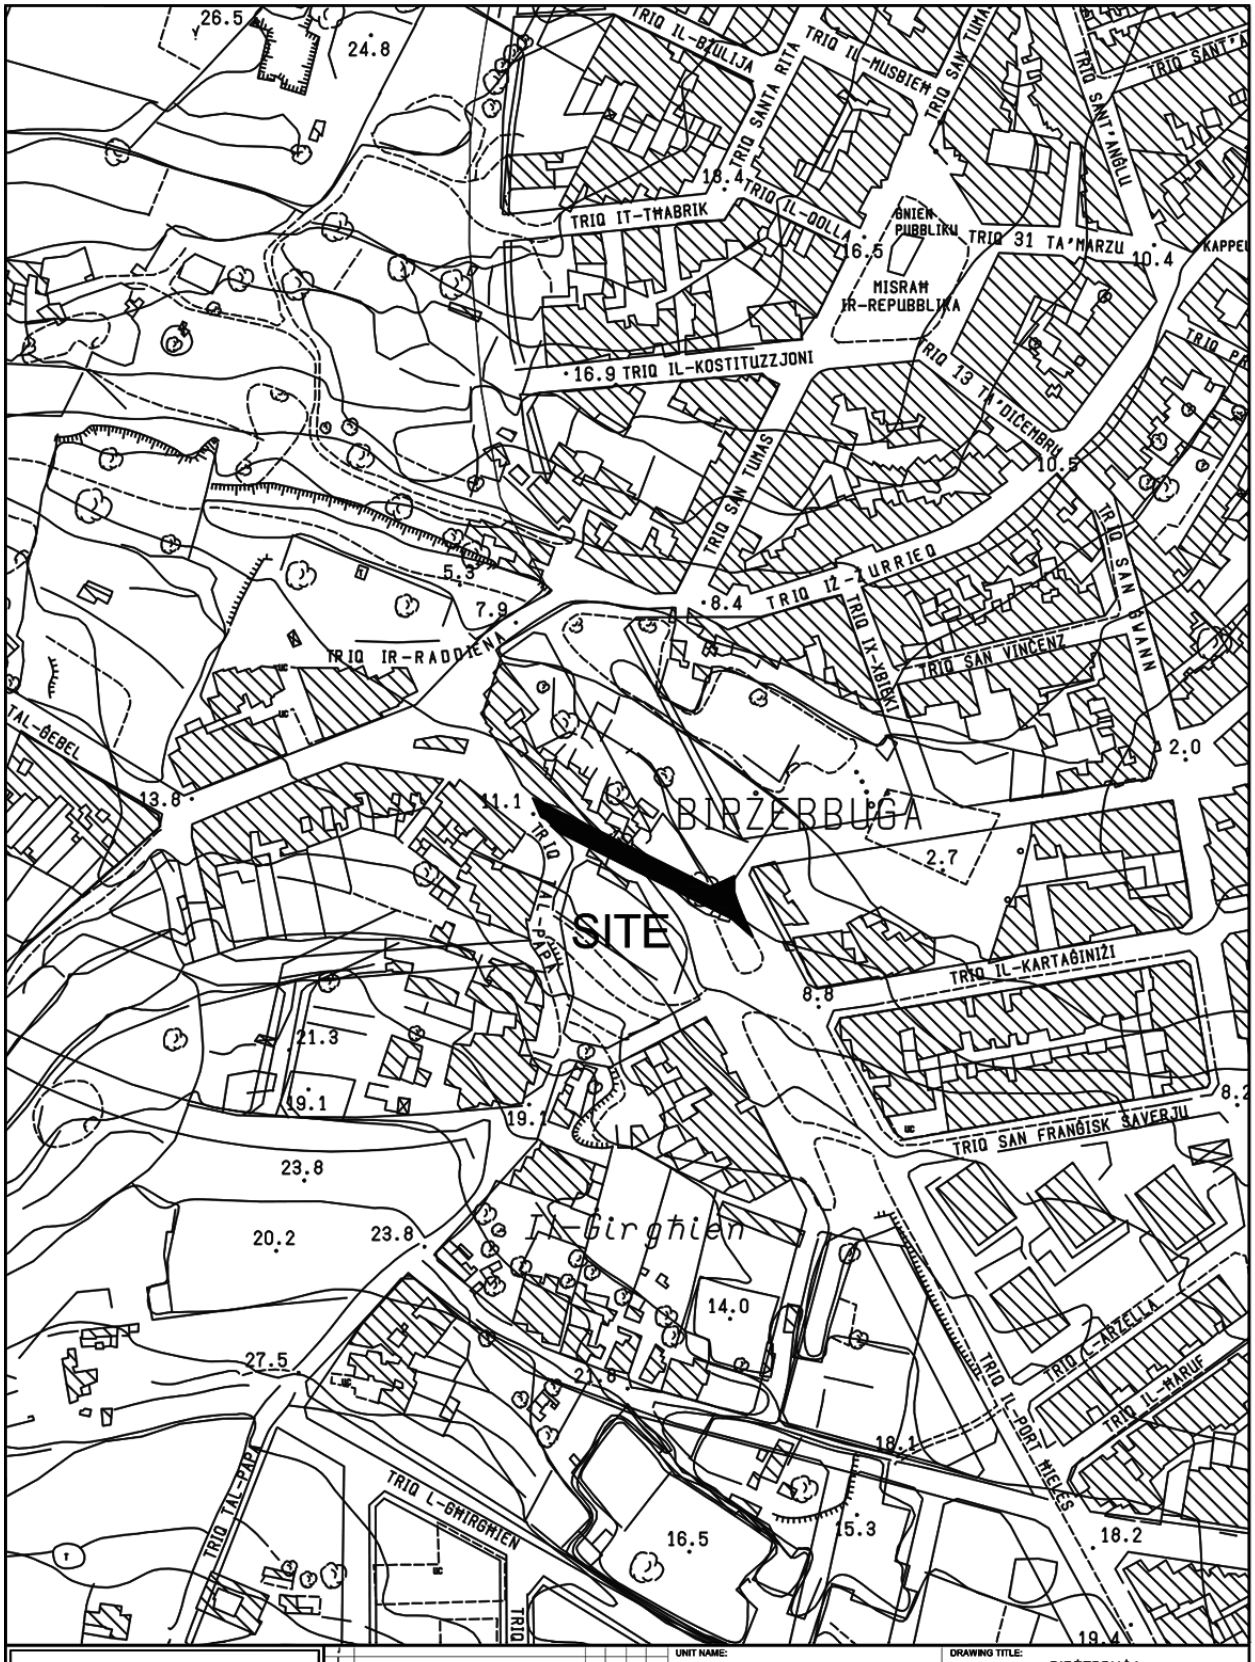

INFRASTRUCTURE MALTA	CHIEF EXECUTIVE OFFICER: Ing. Fredrick Azzopardi	UNIT NAME: IMPLEMENTATION	DRAWING TITLE: BIRŻEBBUĠA Triq Ta Felicjan - SITE PLAN (Extents of Works are not binding but indicative)		
		HEAD OF UNIT: N.V.			
		PROJECT LEADER: -	DATE: FEB 2022	FILE NO: -	DRAWING NO: IMD44/22
	S:\Traffic Management\2022\Birzebbuga\2022 Birzebbuga.dwg	DRAWN BY: -	SHEET SIZE: A4	SCALE: 1:2500	REVISION: A / PAGE NO: 2

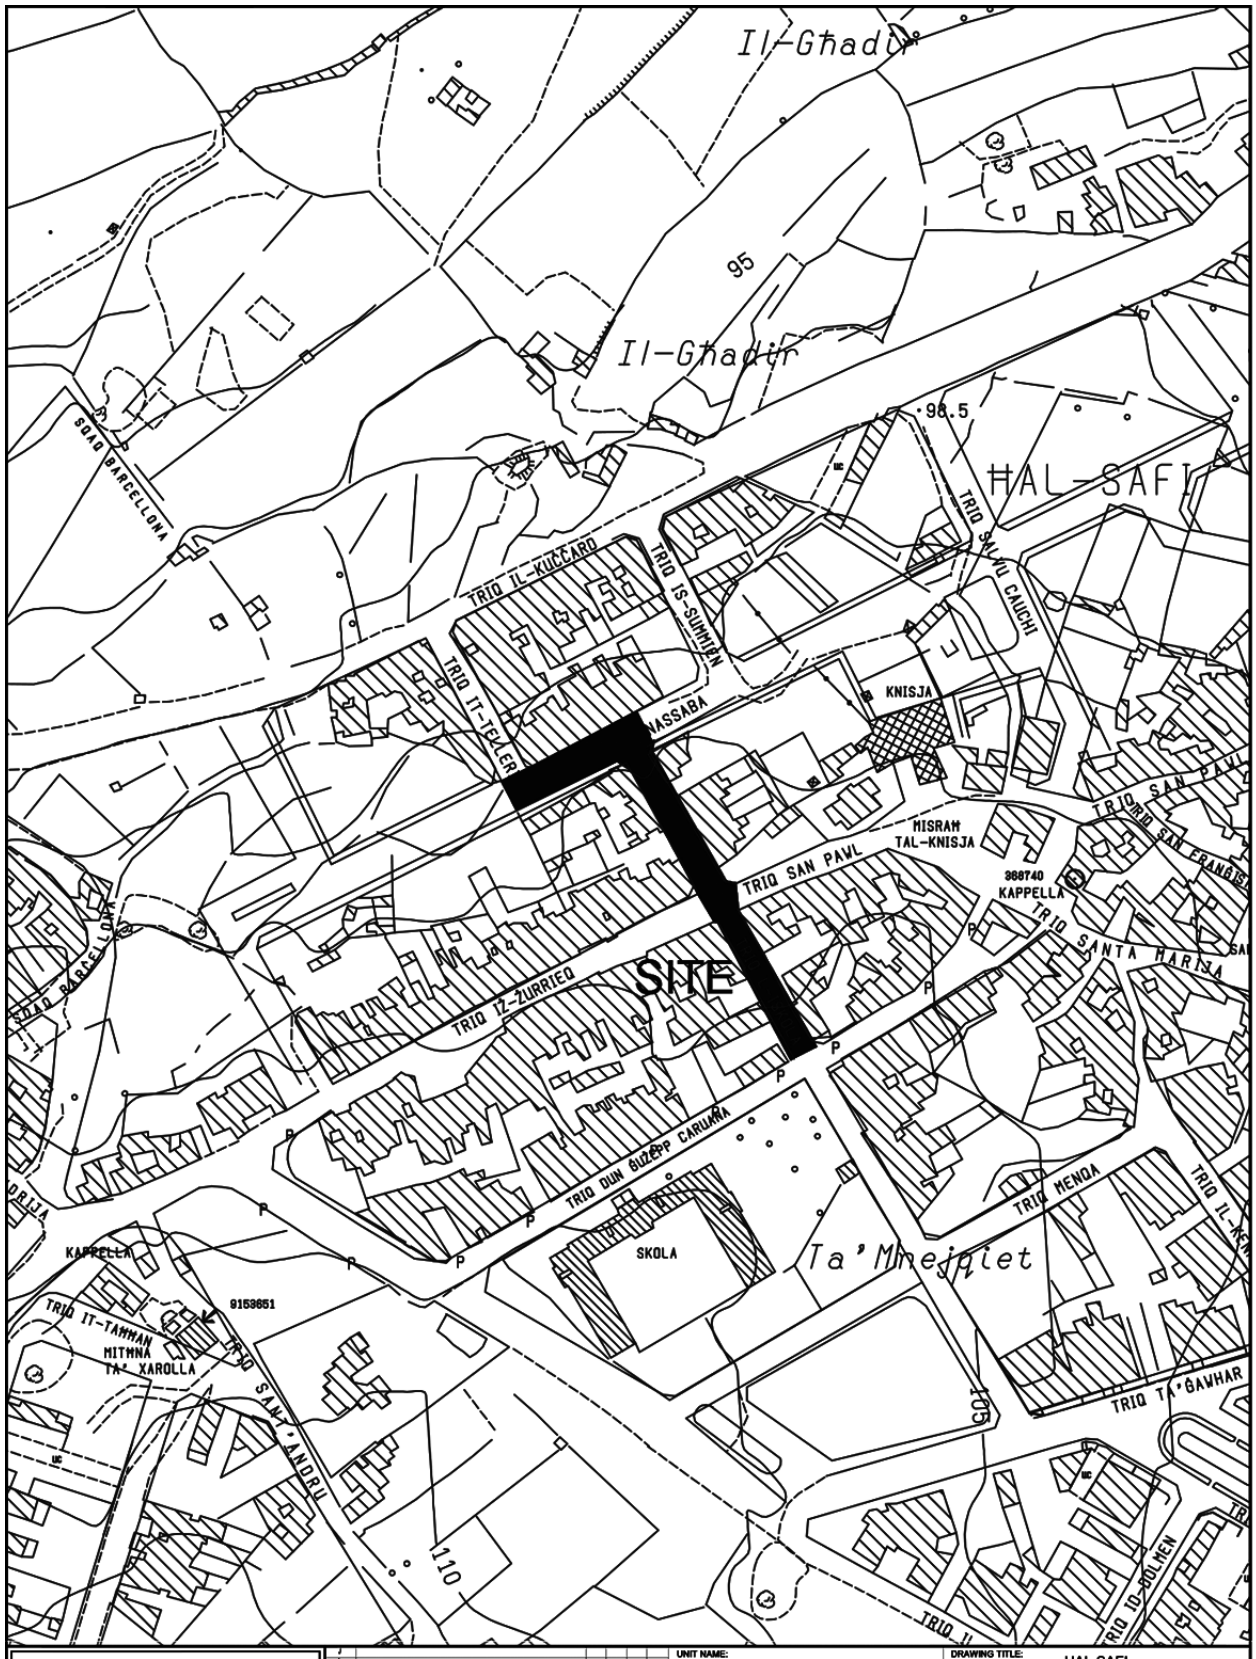

INFRASTRUCTURE MALTA

CHIEF EXECUTIVE OFFICER: Ing. Trustin Farrugia Cann	UNIT NAME: IMPLEMENTATION	DRAWING TITLE: HAL SAFI po TRIQ IN-NASSABA - po Triq L-Iskola SITE PLAN (Extents of works aren't binding but Indicative)		
	HEAD OF UNIT: N.V.			
	PROJECT LEADER: -	DATE: JUNE 2022	FILE NO: -	DRAWING NO: IMD261/20
S:\Traffic Management\2020\Saf\2020 Saf.dwg	DRAWN BY: -	SHEET SIZE: A4	SCALE: 1:2500	REVISION: - PAGE NO: 1