
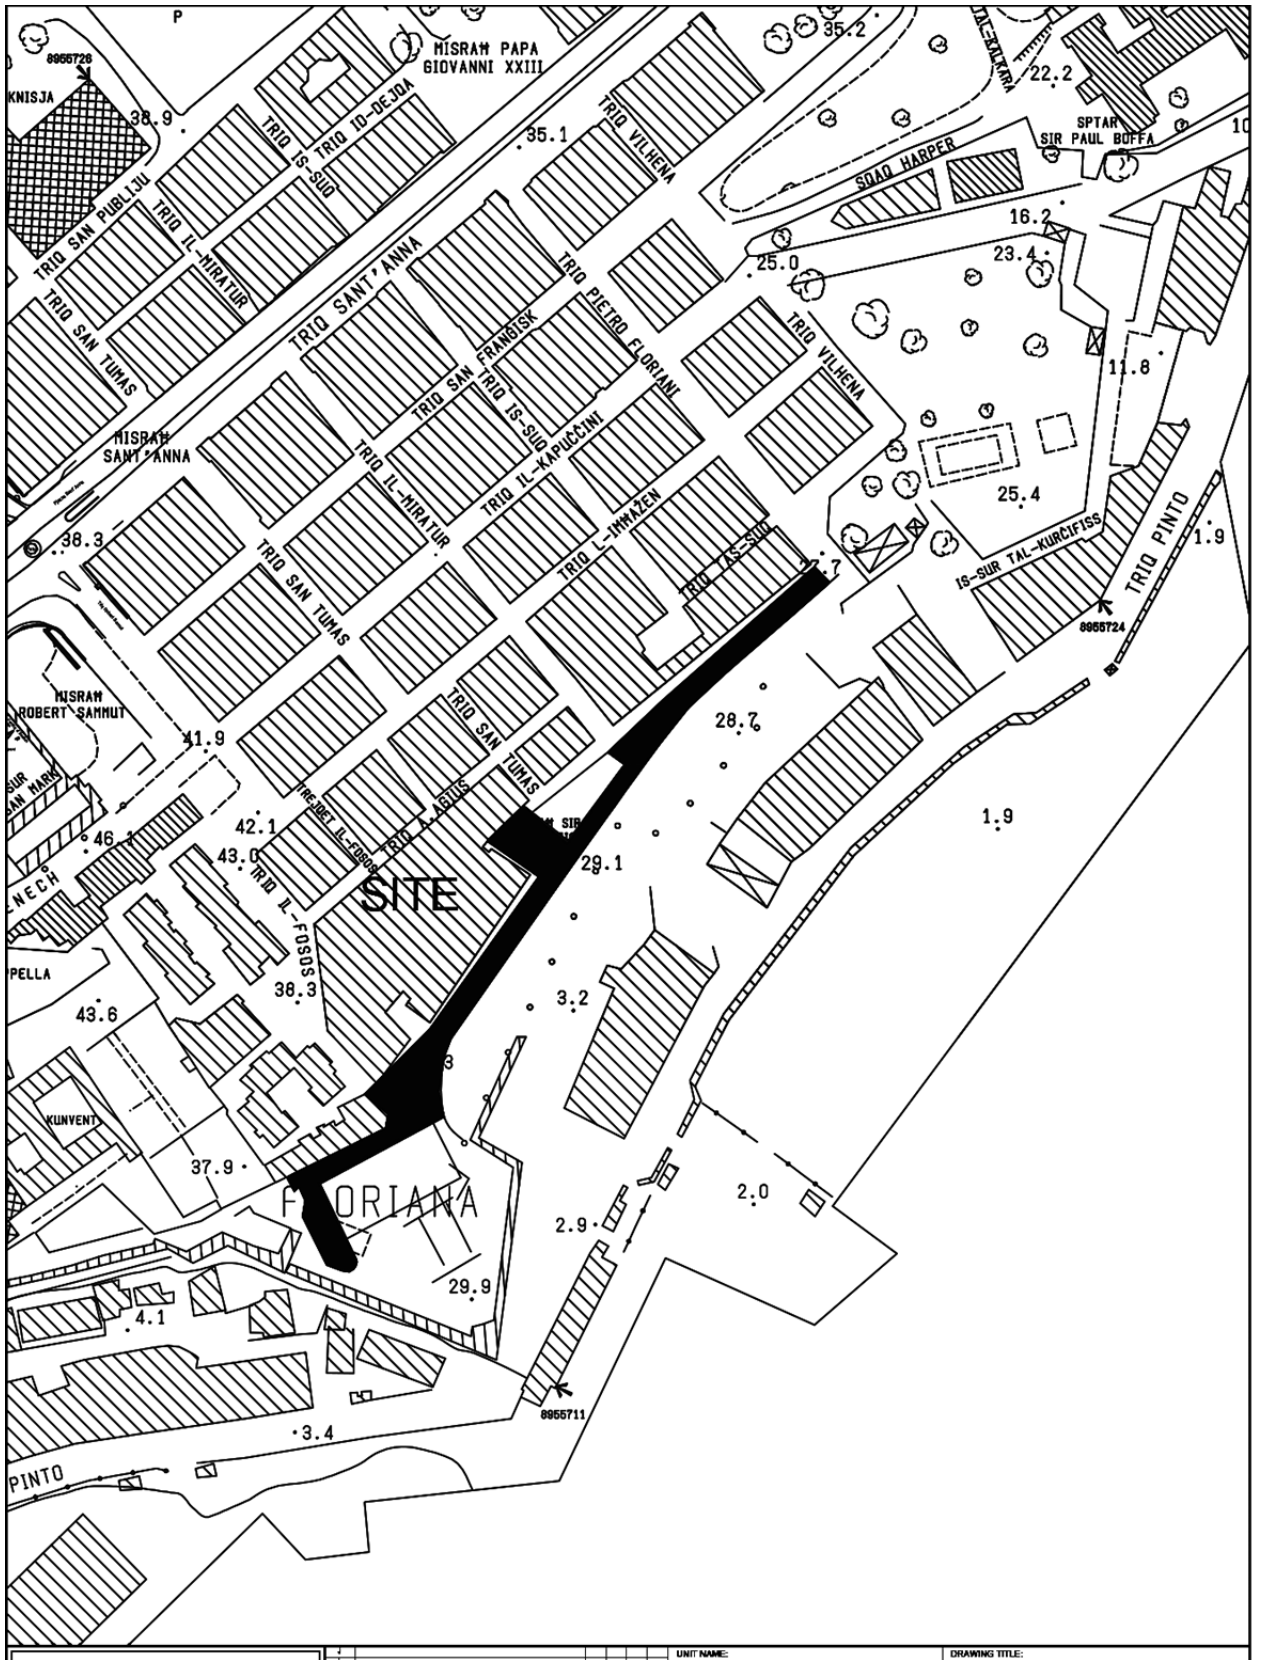


INFRASTRUCTURE MALTA

CHIEF EXECUTIVE OFFICER:
Ing. Trustin Farrugia Cann

S:\Traffic Management\2022\Floriana\2022 Floriana.dwg

UNIT NAME: IMPLEMENTATION		DRAWING TITLE: FLORIANA Plazza Sir Luigi Preziosi - SITE PLAN (Extents of Works are not binding but indicative)	
HEAD OF UNIT: N.V.			
PROJECT LEADER: -	DATE: JULY 2022	FILE NO: -	DRAWING NO: IMD166/22
DRAWN BY: -	SHEET SIZE: A4	SCALE: 1:5000	REVISION: A / PAGE NO: 3

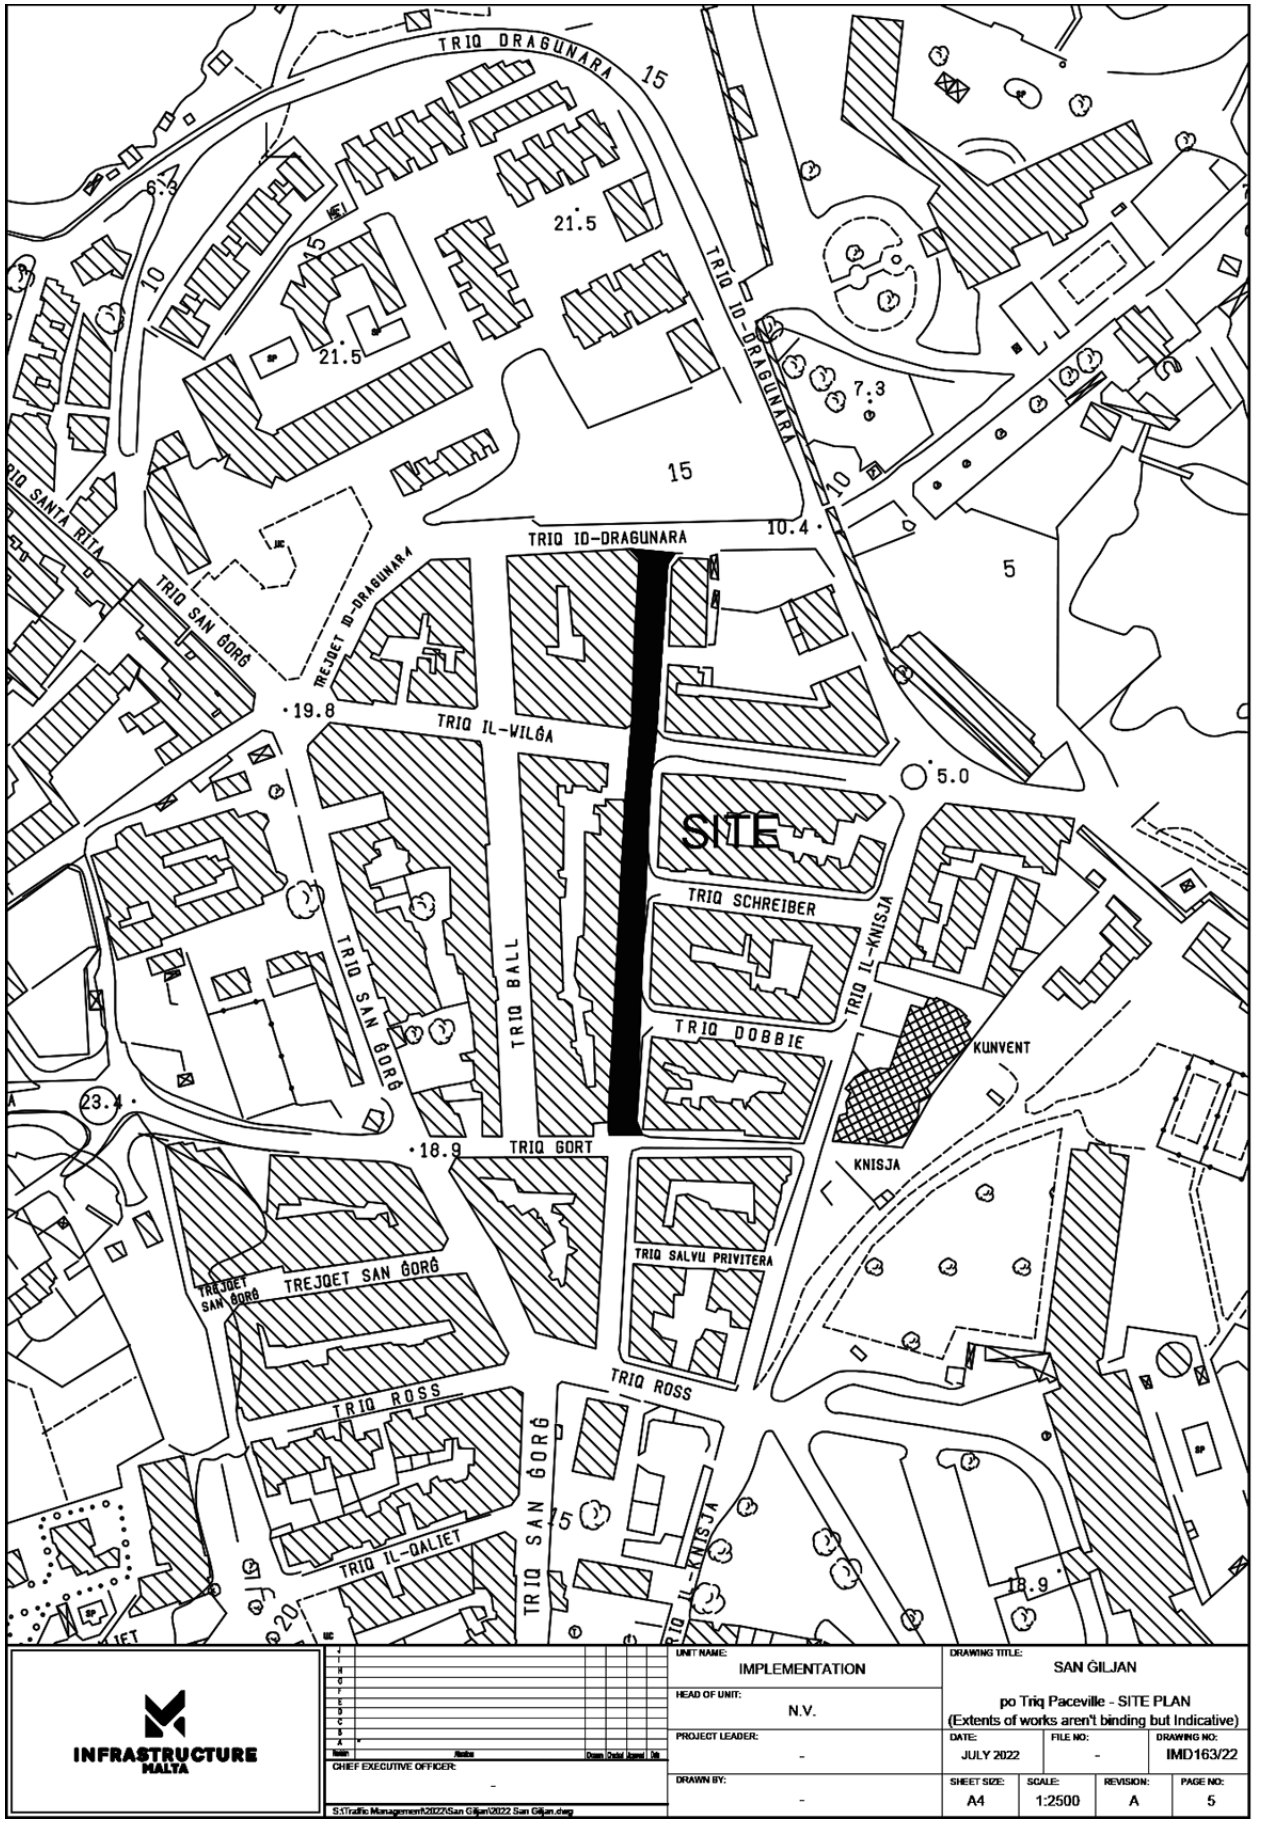


INFRASTRUCTURE MALTA

CHIEF EXECUTIVE OFFICER:
-

S:\Traffic Management\2022\San Giljan\2022 San Giljan.dwg

UNIT NAME: IMPLEMENTATION	DRAWING TITLE: SAN ĠILJAN
HEAD OF UNIT: N.V.	po Triq Paceville - SITE PLAN (Extents of works aren't binding but Indicative)
PROJECT LEADER: -	DATE: JULY 2022 / FILE NO: - / DRAWING NO: IMD163/22
DRAWN BY: -	SHEET SIZE: A4 / SCALE: 1:2500 / REVISION: A / PAGE NO: 5

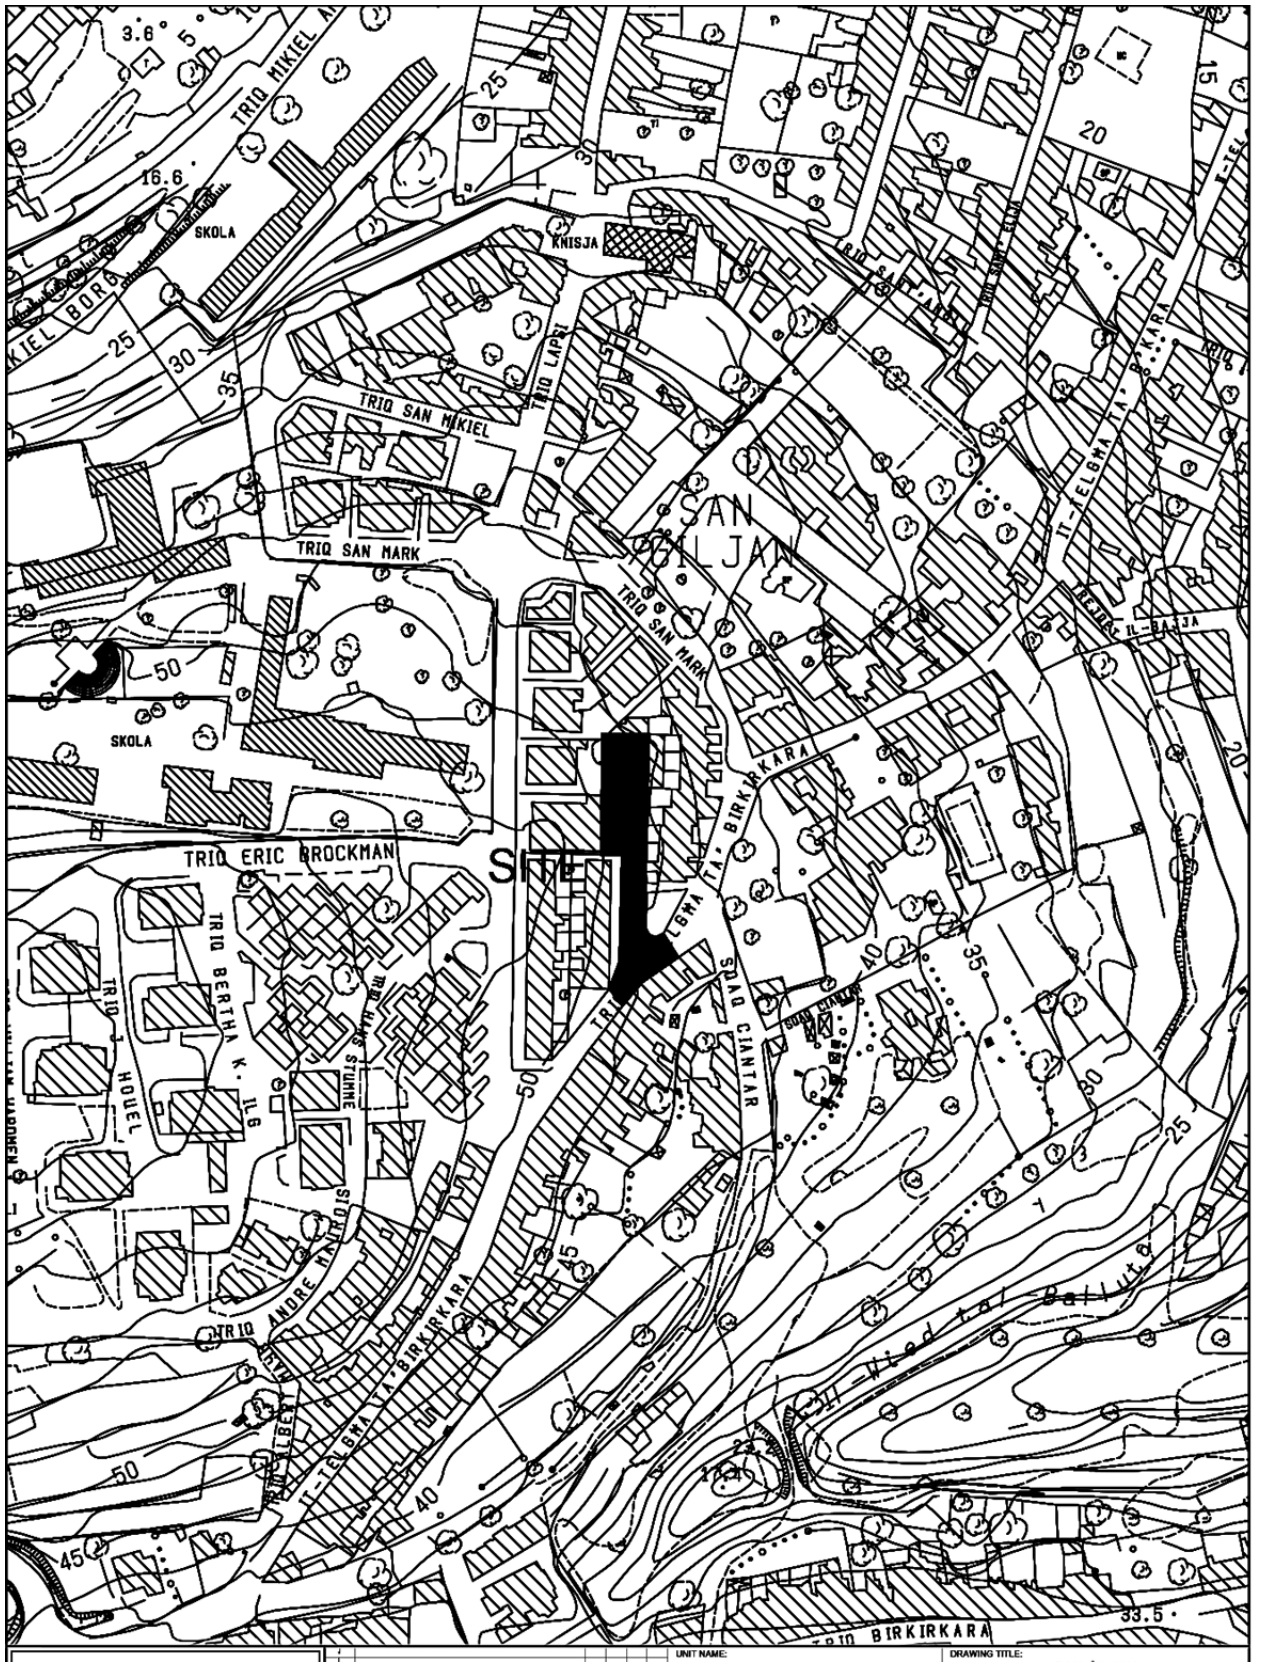


INFRASTRUCTURE MALTA

CHIEF EXECUTIVE OFFICER:
-

S:\Traffic Management\2022\San Giljan\2022 San Giljan.dwg

UNIT NAME: IMPLEMENTATION	DRAWING TITLE: SAN ĠILJAN
HEAD OF UNIT: N.V.	Triq William H. Prescott - SITE PLAN (Extents of works aren't binding but Indicative)
PROJECT LEADER: -	DATE: JULY 2022 / FILE NO: - / DRAWING NO: IMD162/22
DRAWN BY: -	SHEET SIZE: A4 / SCALE: 1:2500 / REVISION: A / PAGE NO: 4

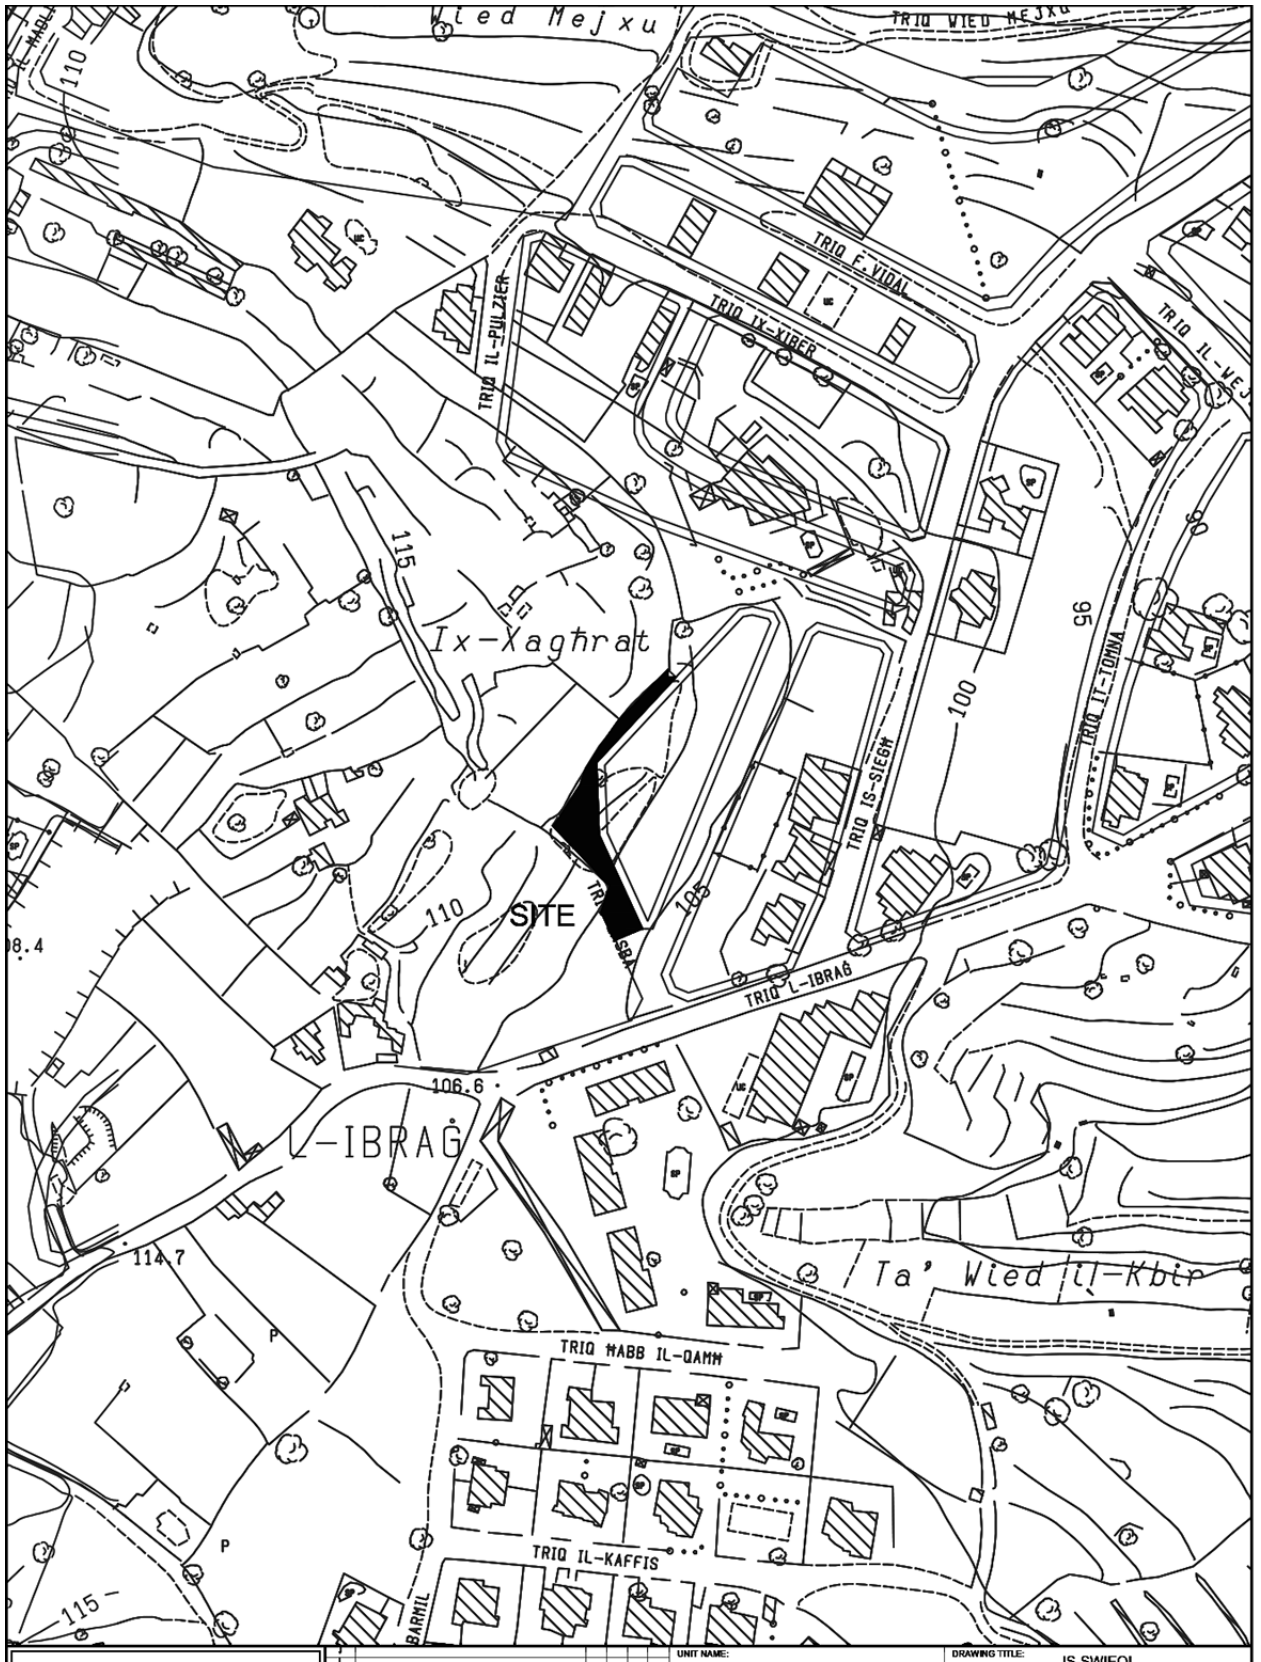
Wied Mejxu
TRIQ WIED MEJXU
TRIQ F. VIDAL
TRIQ IX-XIBER
TRIQ IL-PULJIER
TRIQ IL-WE
Ix-Xagħrat
115
110
SITE
105
100
96
TRIQ IS-SIEGĦ
TRIQ IT-TONNA
TRIQ L-IBRAĠ
106.6
L-IBRAĠ
114.7
Ta' Wied il-Kbir
TRIQ WABB IL-QAMM
TRIQ IL-KAFFIS
BARMIL
P
115
UNIT NAME: IMPLEMENTATION
HEAD OF UNIT: N.V.
PROJECT LEADER: A.S.
DRAWN BY: -
CHIEF EXECUTIVE OFFICER: Ing. Trustin Farrugia Cann
DRAWING TITLE: IS-SWIEQI po TRIQ L-ISKWERRA SITE PLAN (Extents of Works are not binding but indicative)
DATE: JUNE 2022
FILE NO: -
DRAWING NO: RD53/18
SHEET SIZE: A4
SCALE: 1:2500
REVISION: B
PAGE NO: 2
INFRASTRUCTURE MALTA