
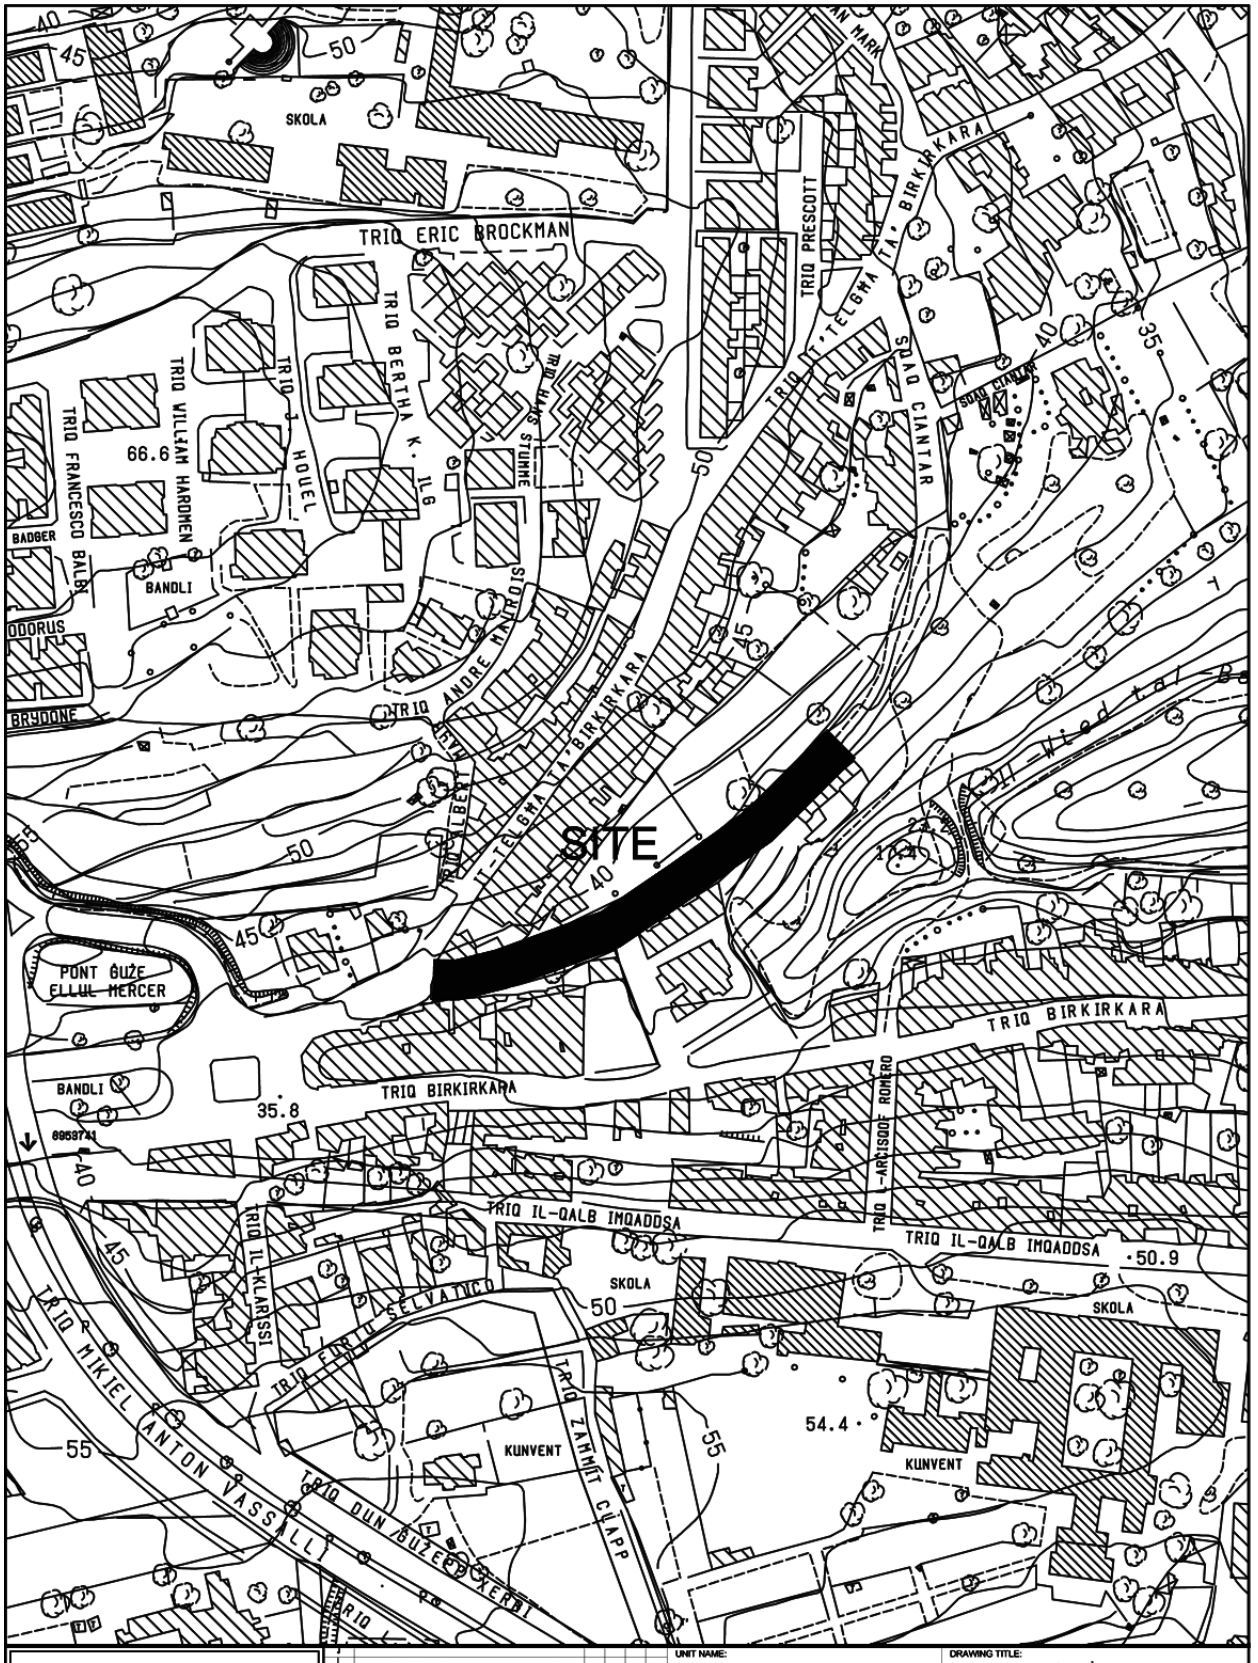



INFRASTRUCTURE MALTA	UNIT NAME: IMPLEMENTATION	DRAWING TITLE: SAN ĠILJAN	
	HEAD OF UNIT: N.V.	po Triq Sir Joseph Carbone - SITE PLAN (Extents of works aren't binding but Indicative)	
	PROJECT LEADER: -	DATE: MAR 2022	FILE NO: -	DRAWING NO: IMD83/22
CHIEF EXECUTIVE OFFICER: Ing. Fredrick Azzopardi	DRAWN BY: -	SHEET SIZE: A4	SCALE: 1:2500	REVISION: A	PAGE NO: 2

S:\Traffic Management\2022\San Giljan\2022 San Giljan.dwg

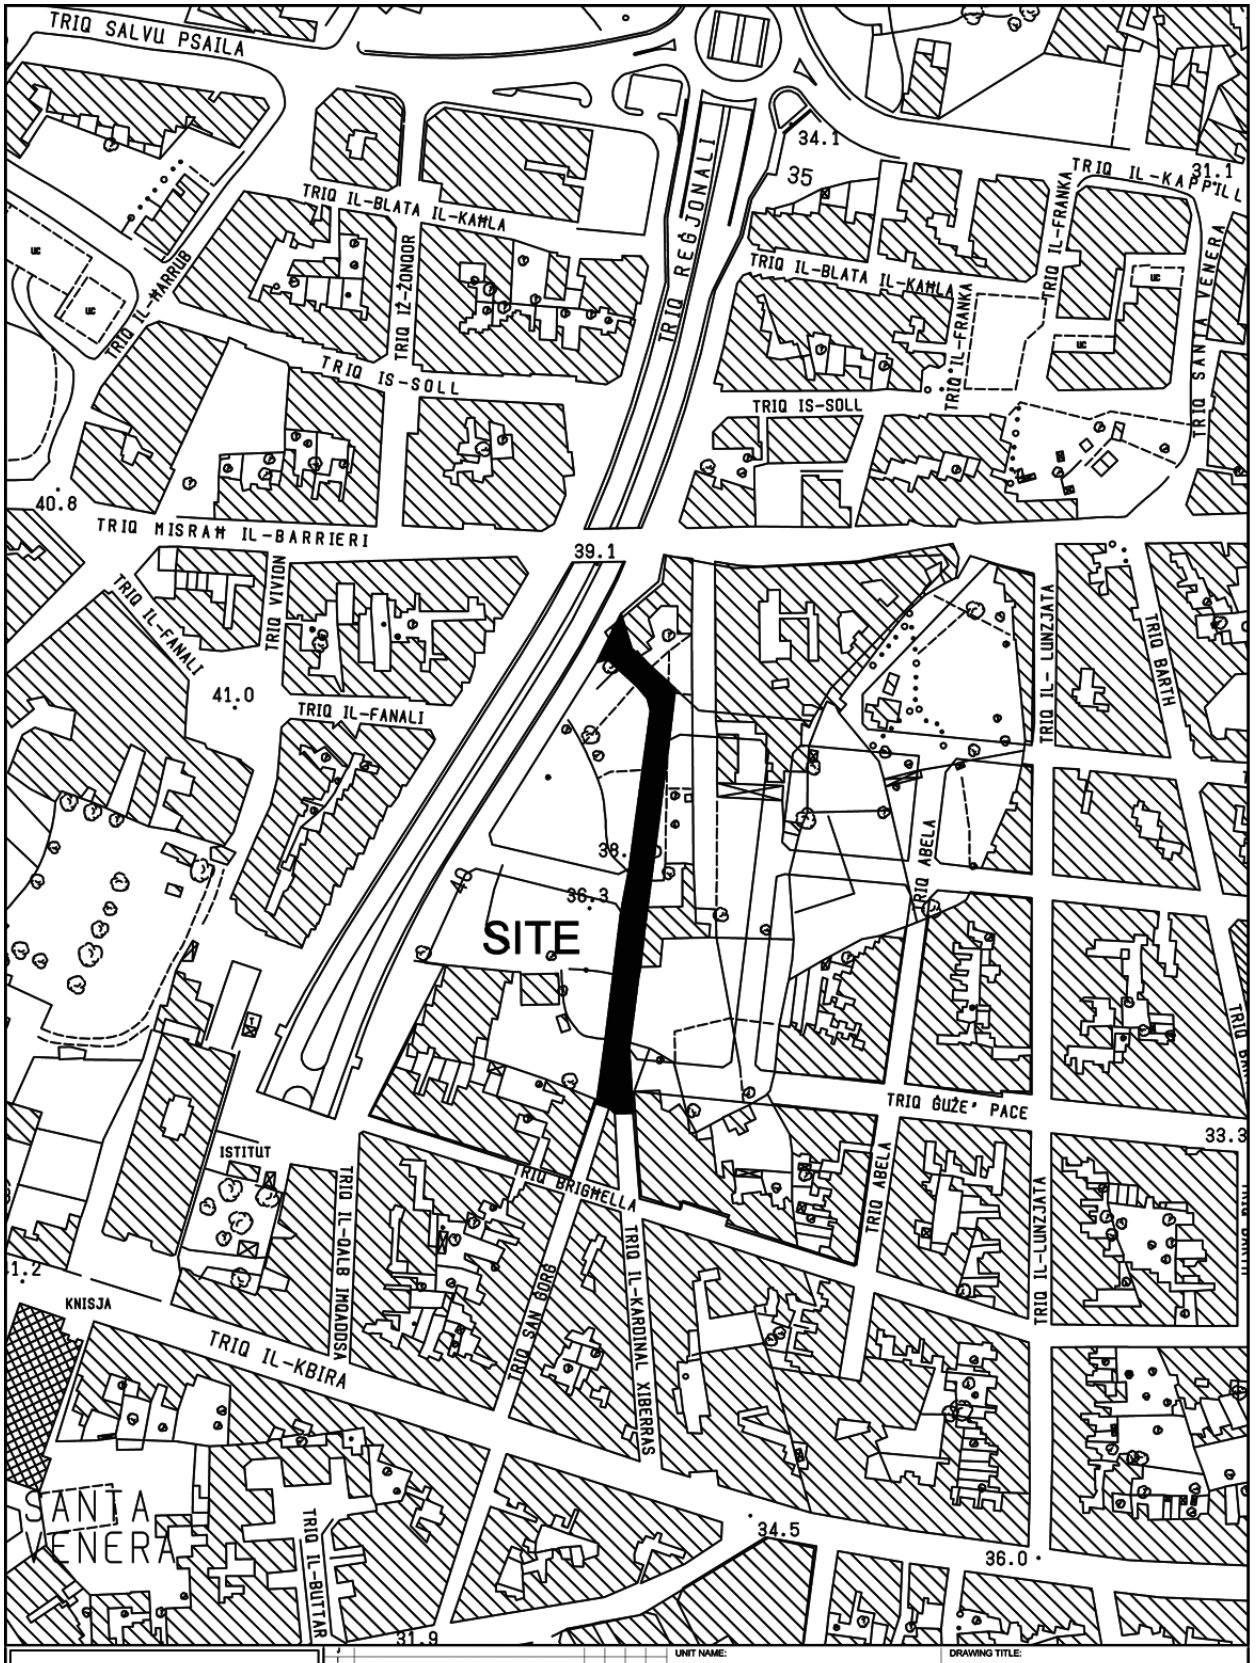

INFRASTRUCTURE MALTA

CHIEF EXECUTIVE OFFICER: Ing. Fredrick Azzopardi	UNIT NAME: IMPLEMENTATION	DRAWING TITLE: SANTA VENERA po Triq San Ġorġ - SITE PLAN (Extents of works aren't binding but Indicative)		
S:\Traffic Management\2022\Santa Venera\2022 Santa Venera.dwg	HEAD OF UNIT: N.V.			
	PROJECT LEADER: -	DATE: FEB 2022	FILE NO: -	DRAWING NO: IMD60/22
	DRAWN BY: -	SHEET SIZE: A4	SCALE: 1:2500	REVISION: A / PAGE NO: 2

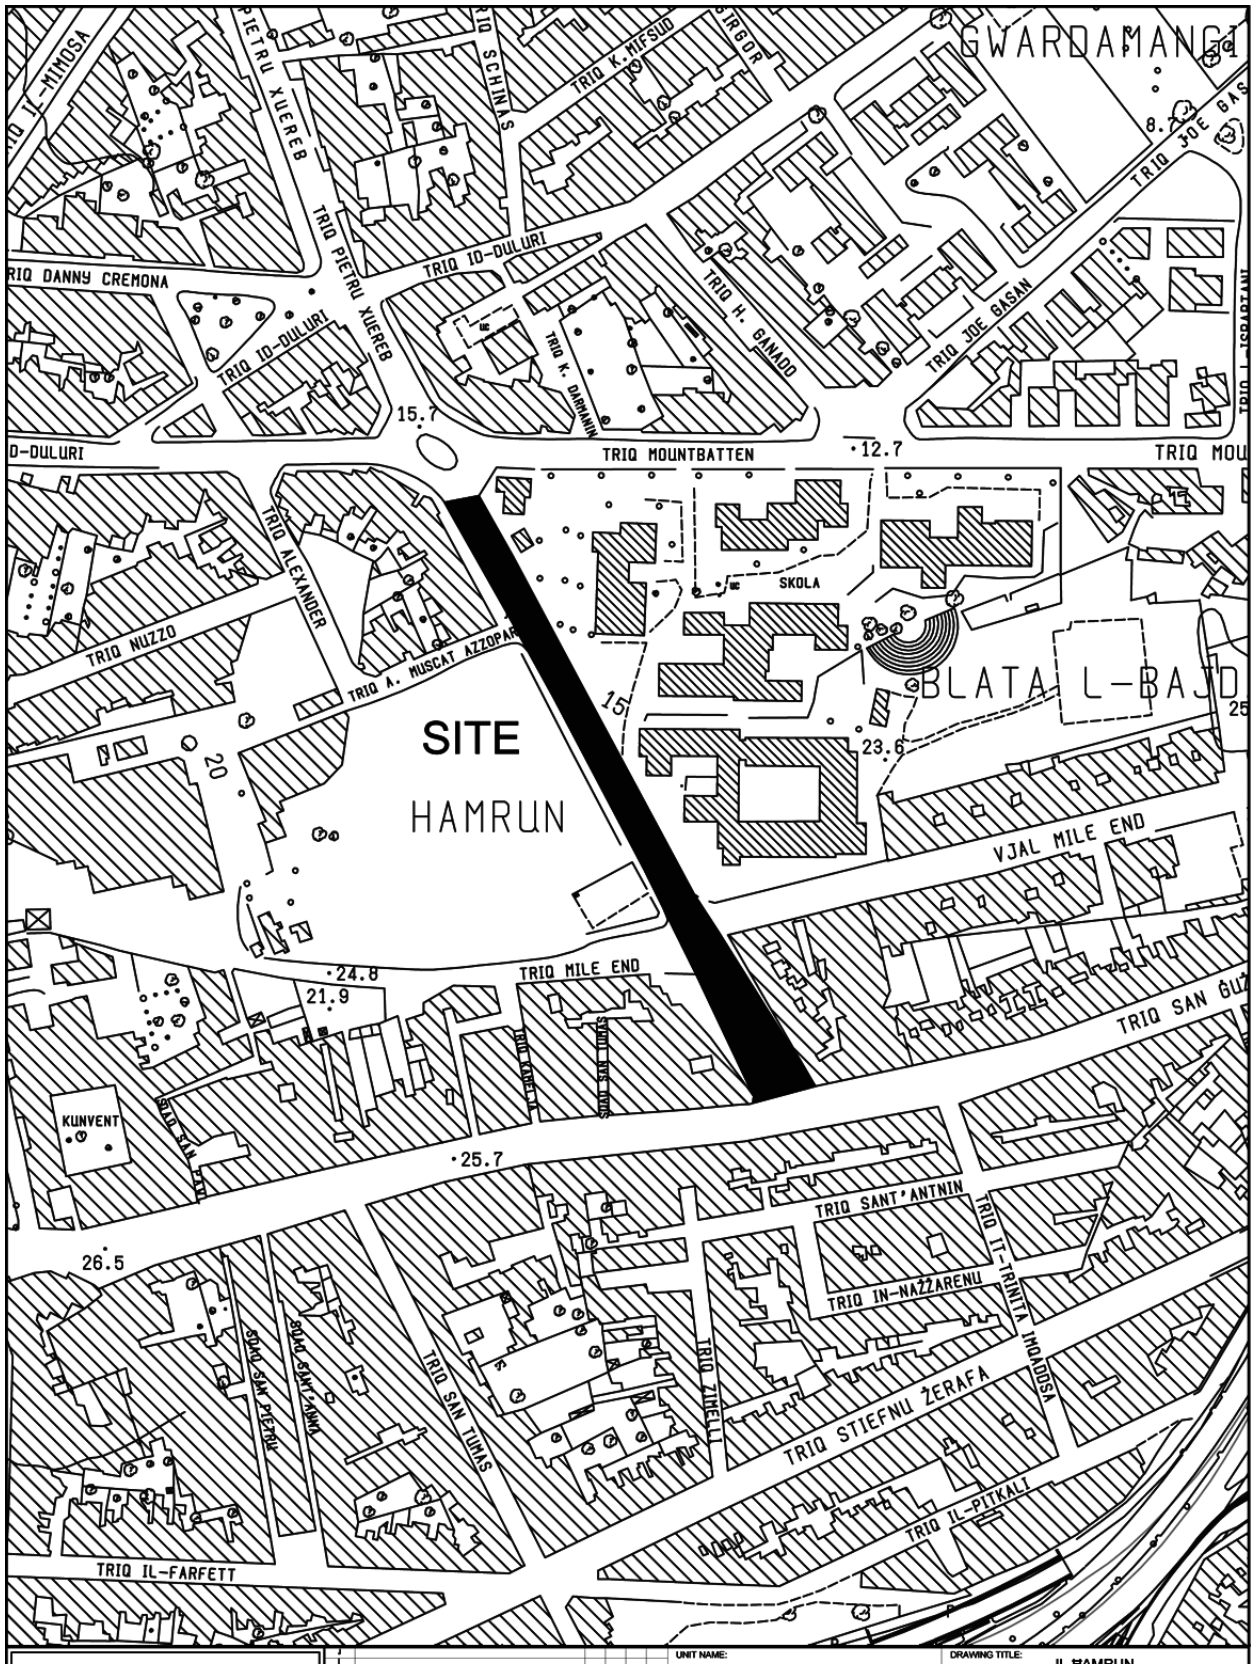


INFRASTRUCTURE MALTA

UNIT NAME: IMPLEMENTATION	DRAWING TITLE: IL-HAMRUN Triq Schembri - SITE PLAN (Extents of Works are not binding but indicative)			
HEAD OF UNIT: N.V.				
PROJECT LEADER: -	DATE: JULY 2022	FILE NO: -	DRAWING NO: IMD160/22	
DRAWN BY: -	SHEET SIZE: A4	SCALE: 1:2400	REVISION: B	PAGE NO: 3

CHIEF EXECUTIVE OFFICER: -

S:\Traffic Management\2022\Hamrun\2022 Hamrun.dwg

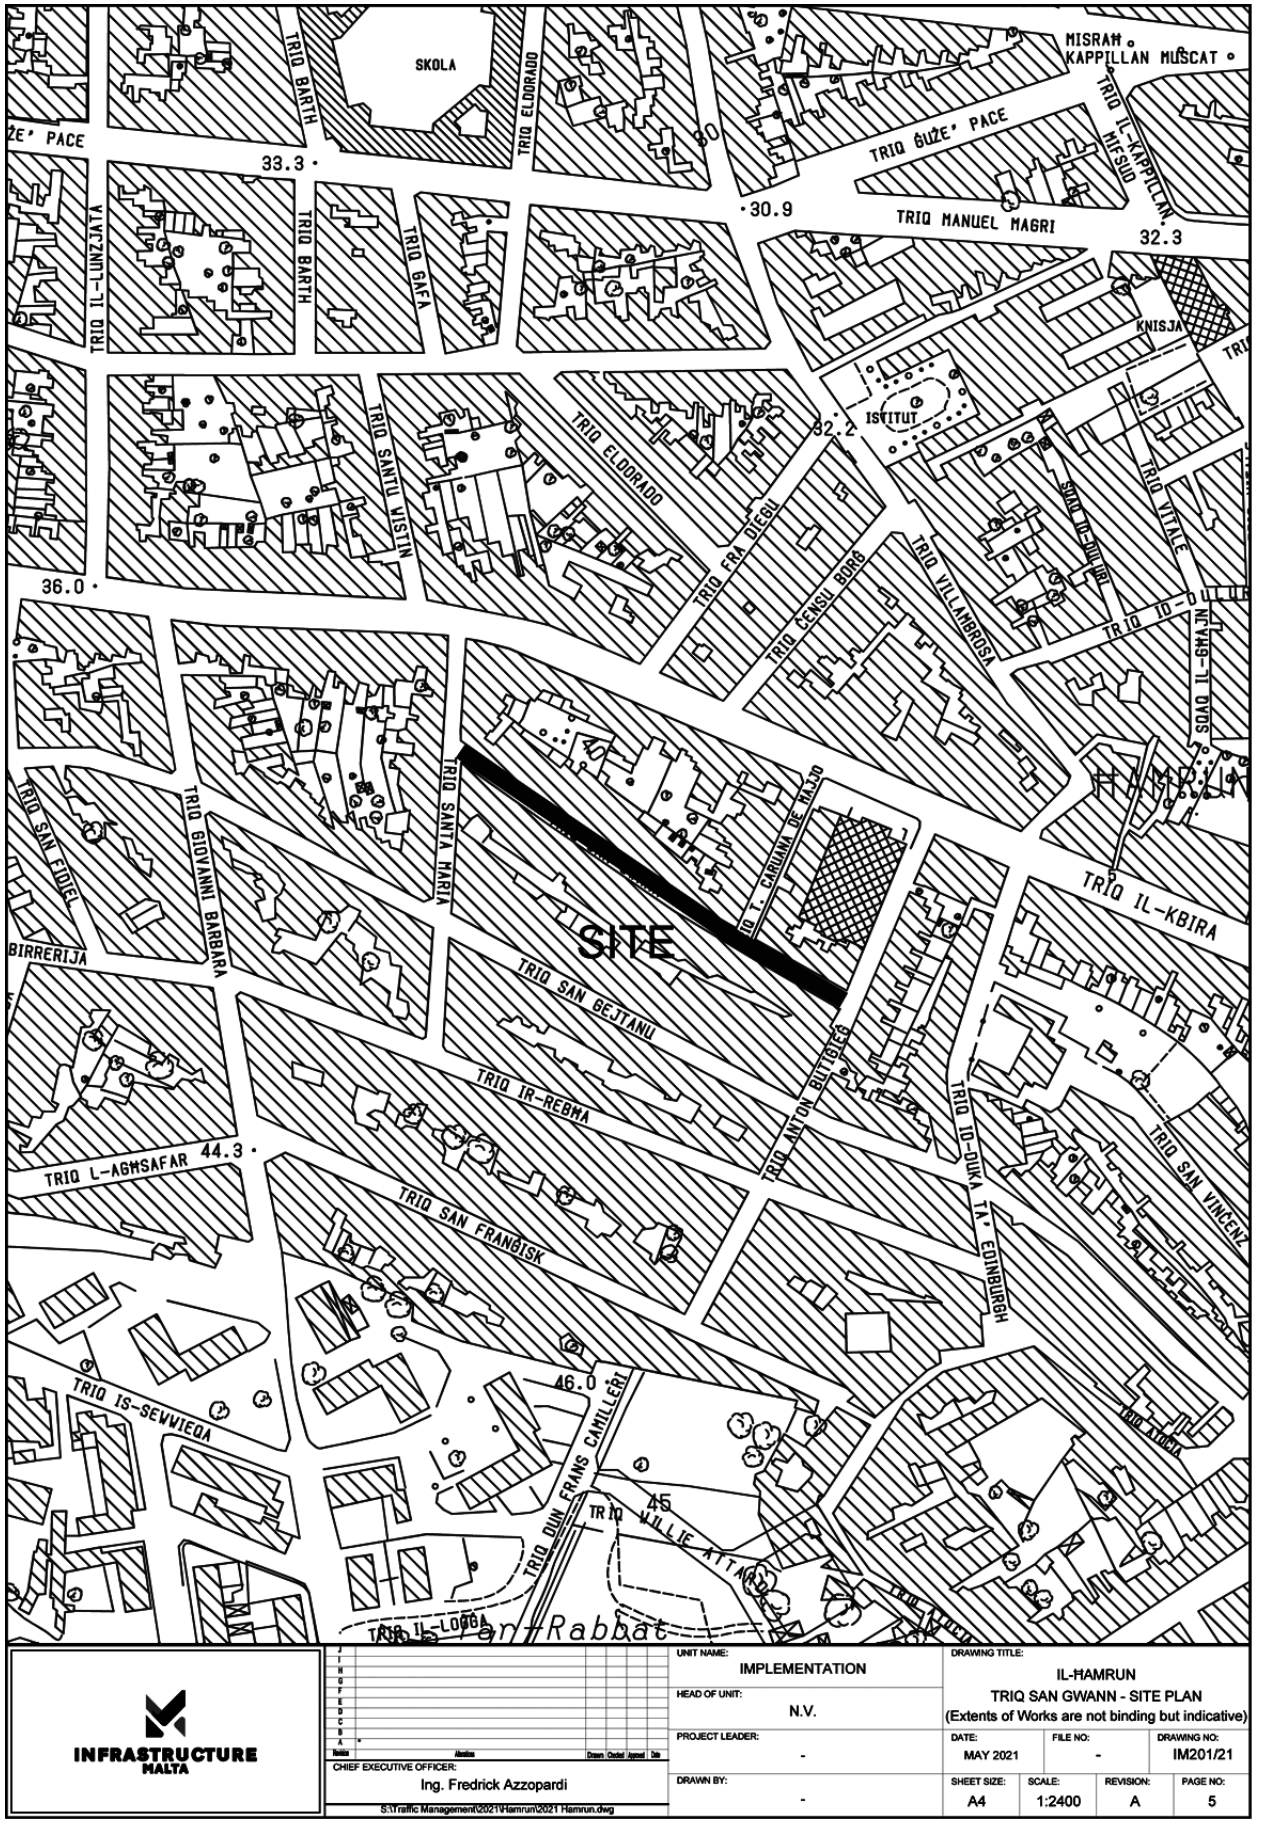


INFRASTRUCTURE MALTA

CHIEF EXECUTIVE OFFICER:
Ing. Fredrick Azzopardi

S:\Traffic Management\2021\Hamrun\2021 Hamrun.dwg

UNIT NAME: IMPLEMENTATION		DRAWING TITLE: IL-HAMRUN TRIQ SAN GWANN - SITE PLAN (Extents of Works are not binding but indicative)	
HEAD OF UNIT: N.V.			
PROJECT LEADER: -	DATE: MAY 2021	FILE NO: -	DRAWING NO: IM201/21
DRAWN BY: -	SHEET SIZE: A4	SCALE: 1:2400	REVISION: A	PAGE NO: 5

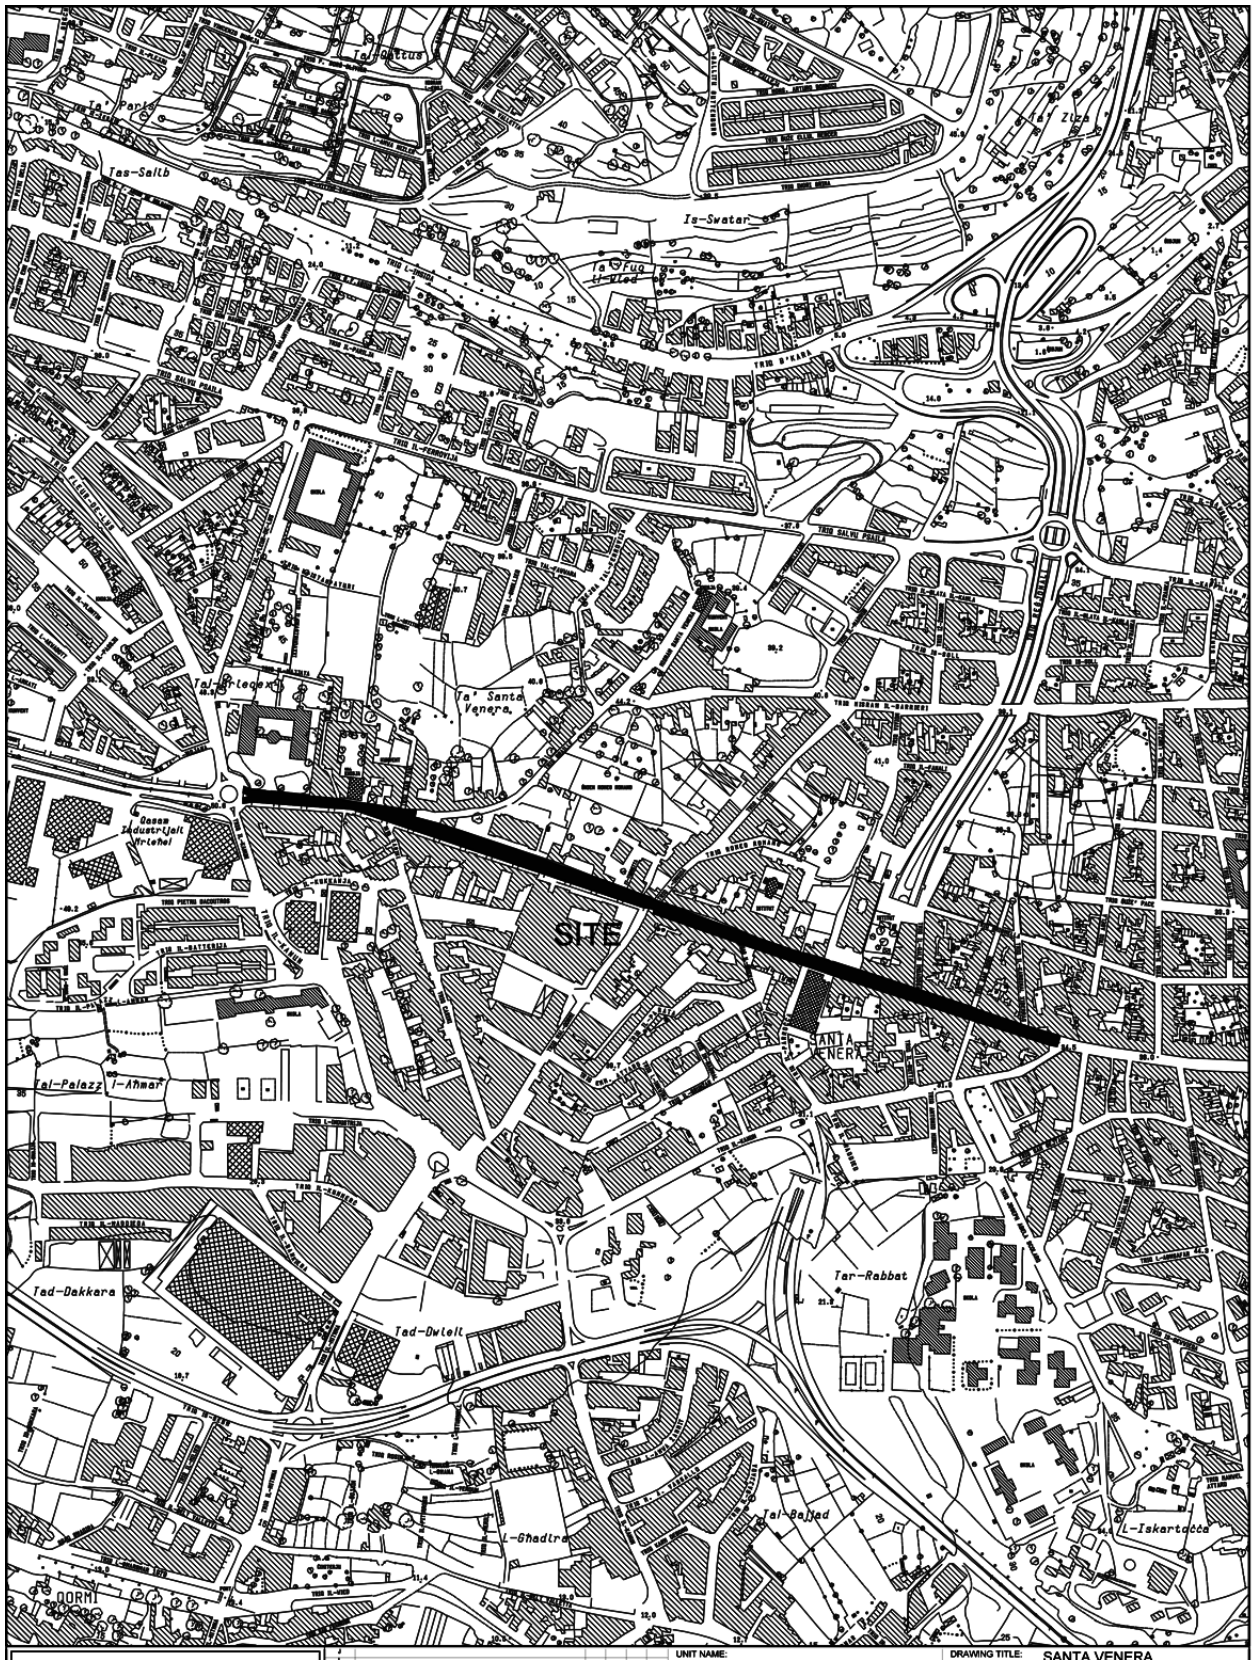


INFRASTRUCTURE MALTA

UNIT NAME: IMPLEMENTATION	DRAWING TITLE: SANTA VENERA Triq il-Kbira San Guzepp - SITE PLAN (Extents of works aren't binding but Indicative)		
HEAD OF UNIT: N.V.			
PROJECT LEADER: -	DATE: JULY 2022	FILE NO: -	DRAWING NO: IMD159/22
DRAWN BY: -	SHEET SIZE: A3	SCALE: 1:5000	REVISION: A / PAGE NO: 6

CHIEF EXECUTIVE OFFICER: -

S:\Traffic Management\2022\Santa Venera\2022 Santa Venera.dwg

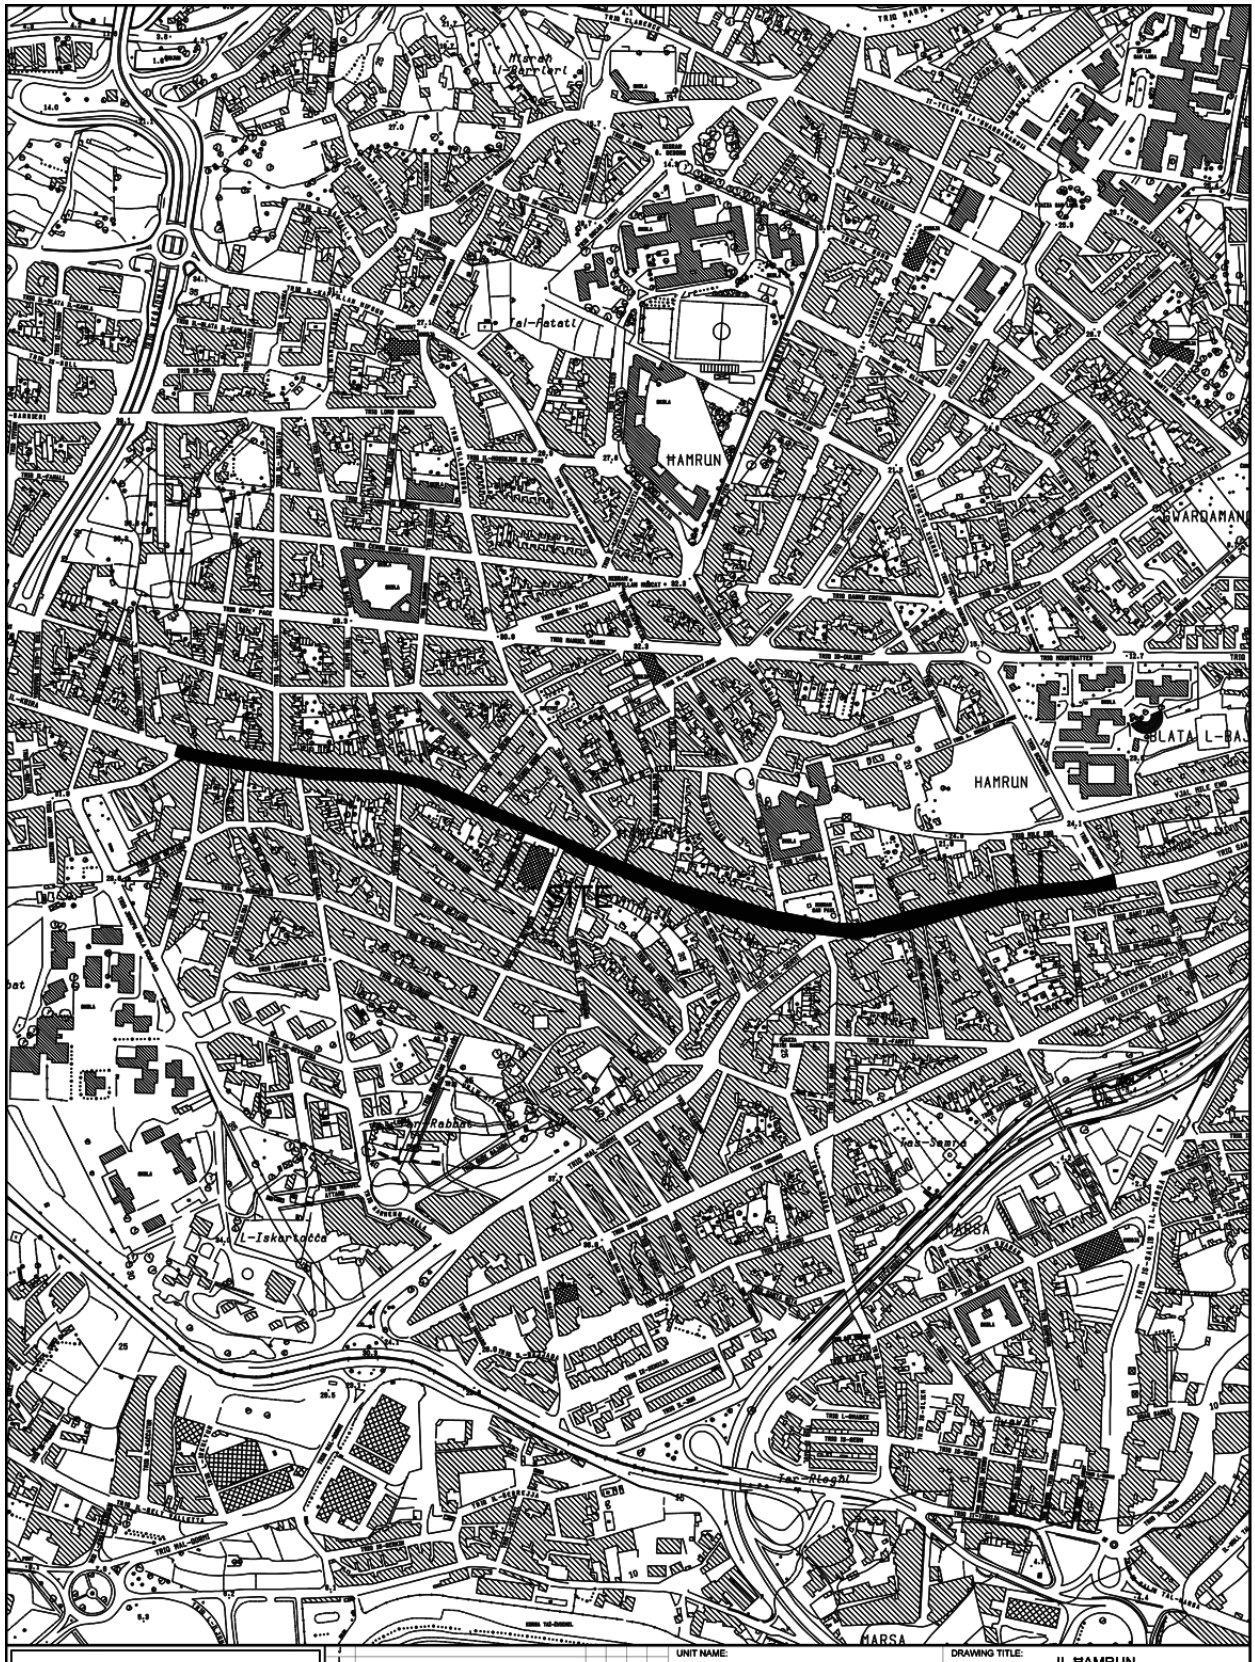

INFRASTRUCTURE MALTA

J				
I				
H				
G				
F				
E				
D				
C				
B				
A				
Revision	Revisions	Drawn	Checked	Approved	Date

CHIEF EXECUTIVE OFFICER:
-

S:\Traffic Management\2022\Hamrun\2022 Hamrun.dwg

UNIT NAME: IMPLEMENTATION

HEAD OF UNIT: N.V.


PROJECT LEADER: -

DRAWN BY: -

DRAWING TITLE:
IL-HAMRUN
po Triq il-Kbira San Guzepp
- SITE PLAN
(Extents of Works are not binding but indicative)

DATE:	FILE NO:	DRAWING NO:
JULY 2022	-	IMD159/22

SHEET SIZE:	SCALE:	REVISION:	PAGE NO:
A3	1:2400	-	2

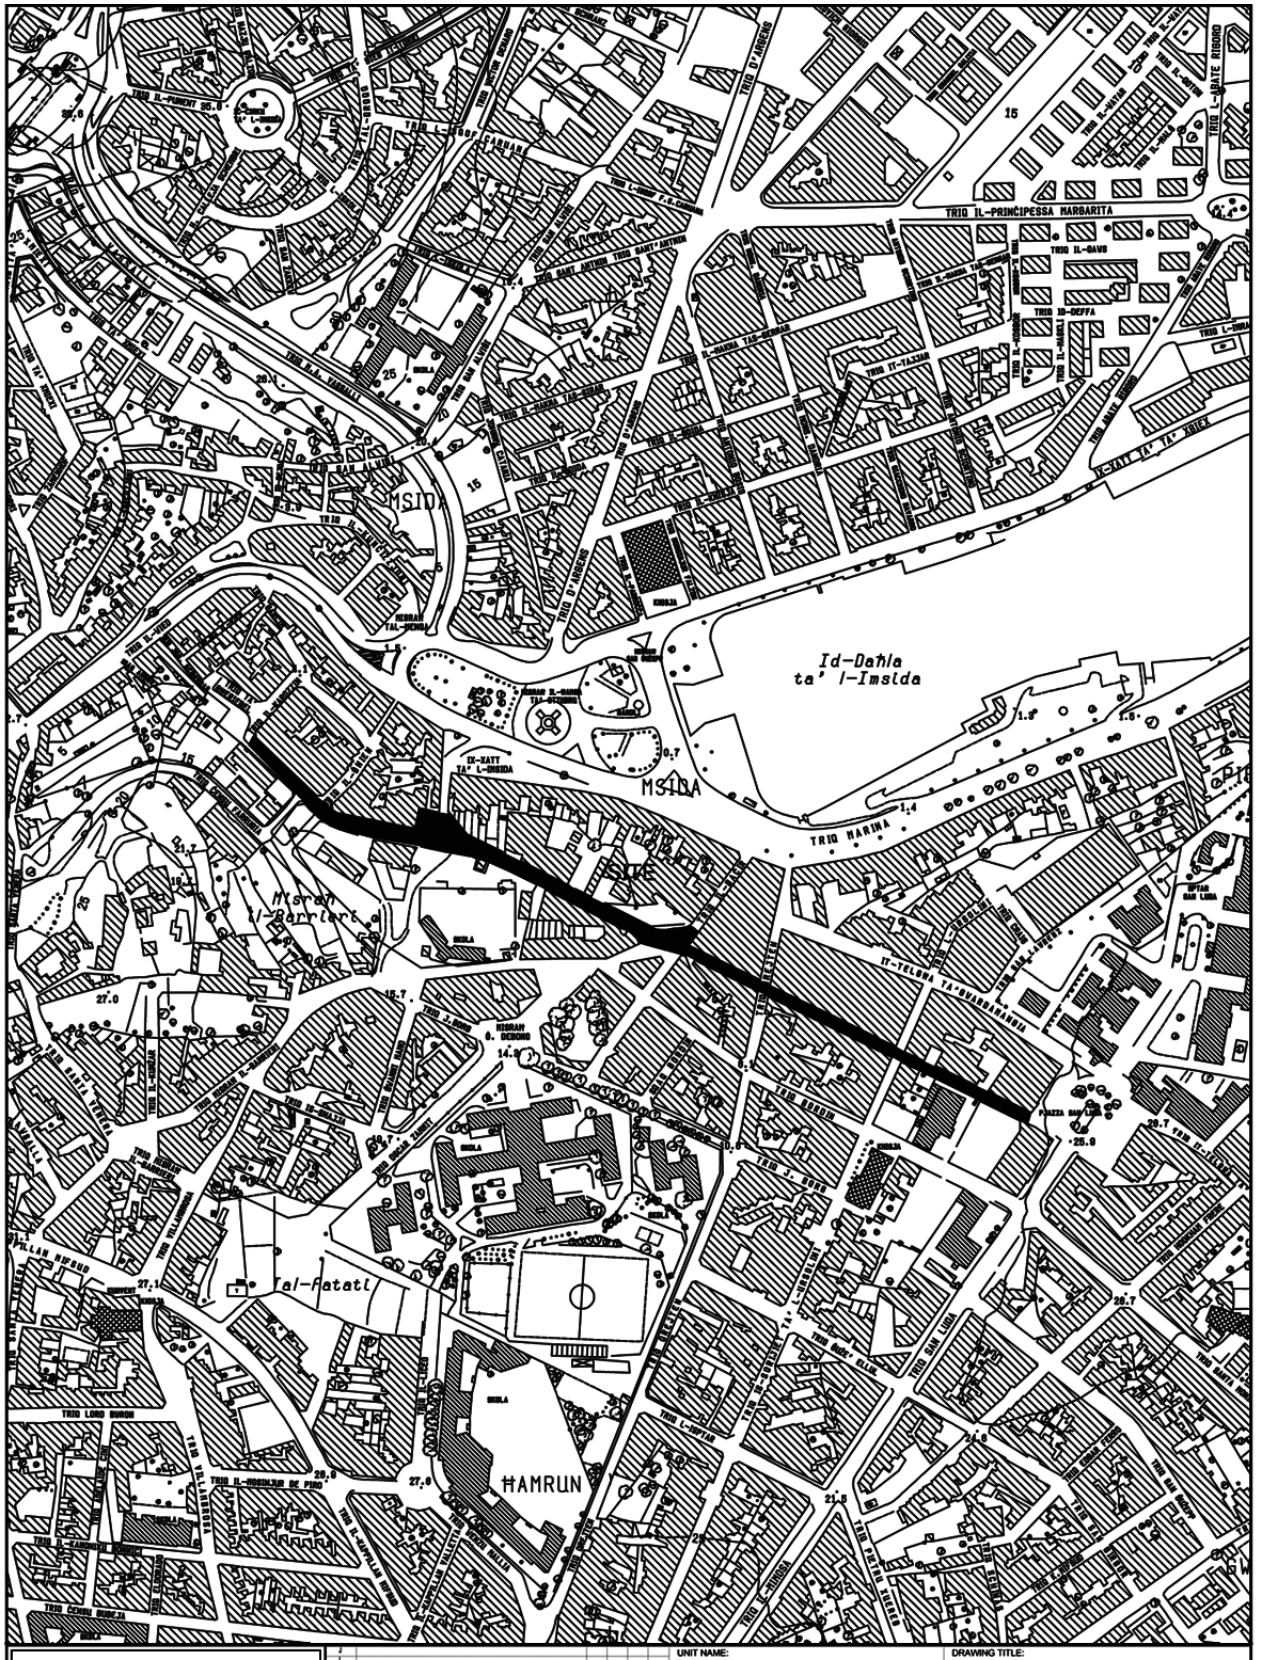



INFRASTRUCTURE MALTA


UNIT NAME: IMPLEMENTATION	DRAWING TITLE: L-IMSIDA Triq CLARENCE - SITE PLAN (Extents of Works are not binding but indicative)			
HEAD OF UNIT: N.V.				
PROJECT LEADER: -	DATE: JULY 2022	FILE NO: -	DRAWING NO: IMD167/22	
DRAWN BY: -	SHEET SIZE: A4	SCALE: 1:5000	REVISION: A	PAGE NO: 3

CHIEF EXECUTIVE OFFICER: -

S:\Traffic Management\2022\Msida\2022 Msida.dwg

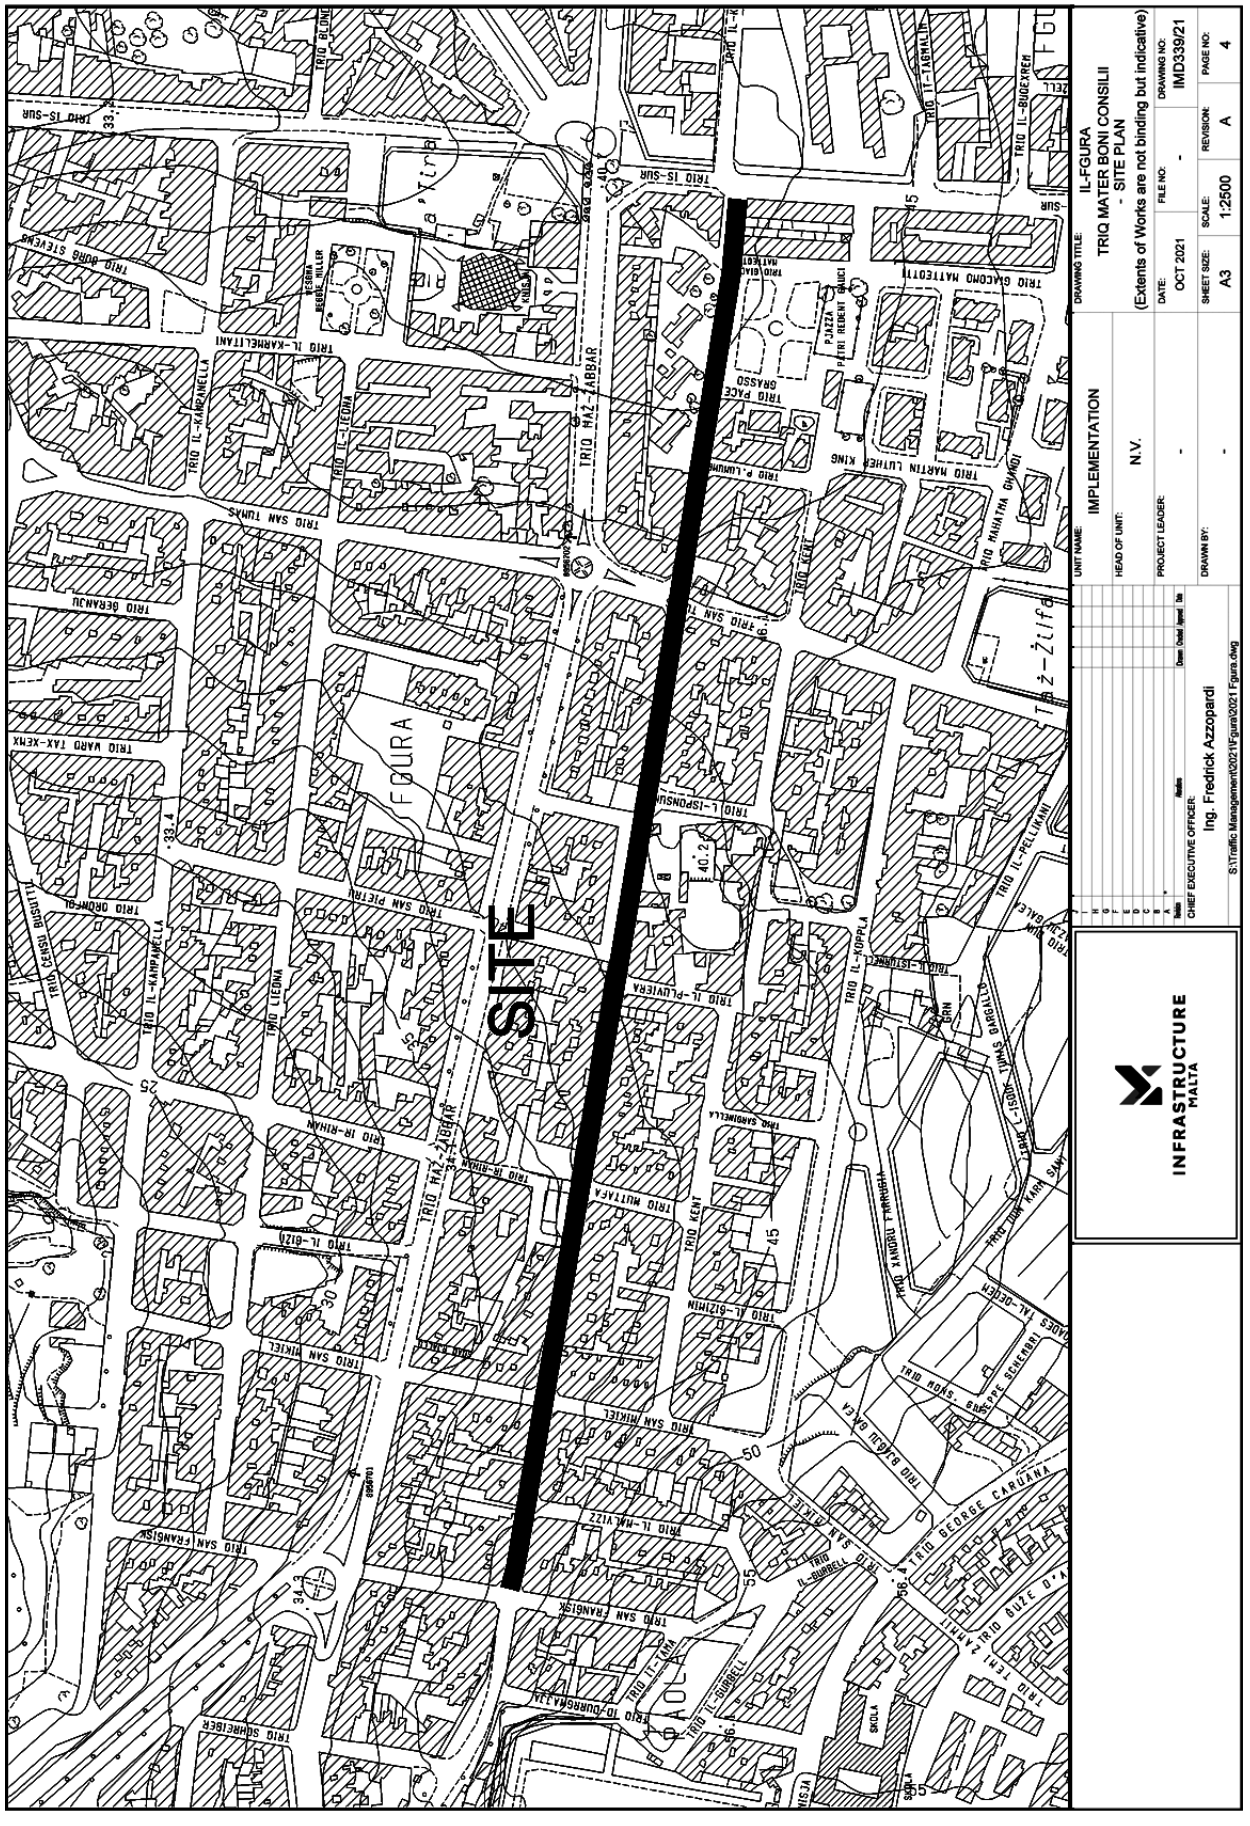
SITE
FGURA
INFRASTRUCTURE MALTA
UNIT NAME: IMPLEMENTATION
HEAD OF UNIT: N.V.
PROJECT LEADER: -
CHIEF EXECUTIVE OFFICER: Ing. Fredrick Azzopardi
DRAWN BY: -
DRAWING TITLE: IL-FGURA TRIQ MATER BONI CONSILII - SITE PLAN (Extents of Works are not binding but indicative)
DATE: OCT 2021
FILE NO: -
DRAWING NO: IMD339/21
SHEET SIZE: A3
SCALE: 1:2500
REVISION: A
PAGE NO: 4
S:\Traffic Management\2021\Figura\2021 Figura.dwg

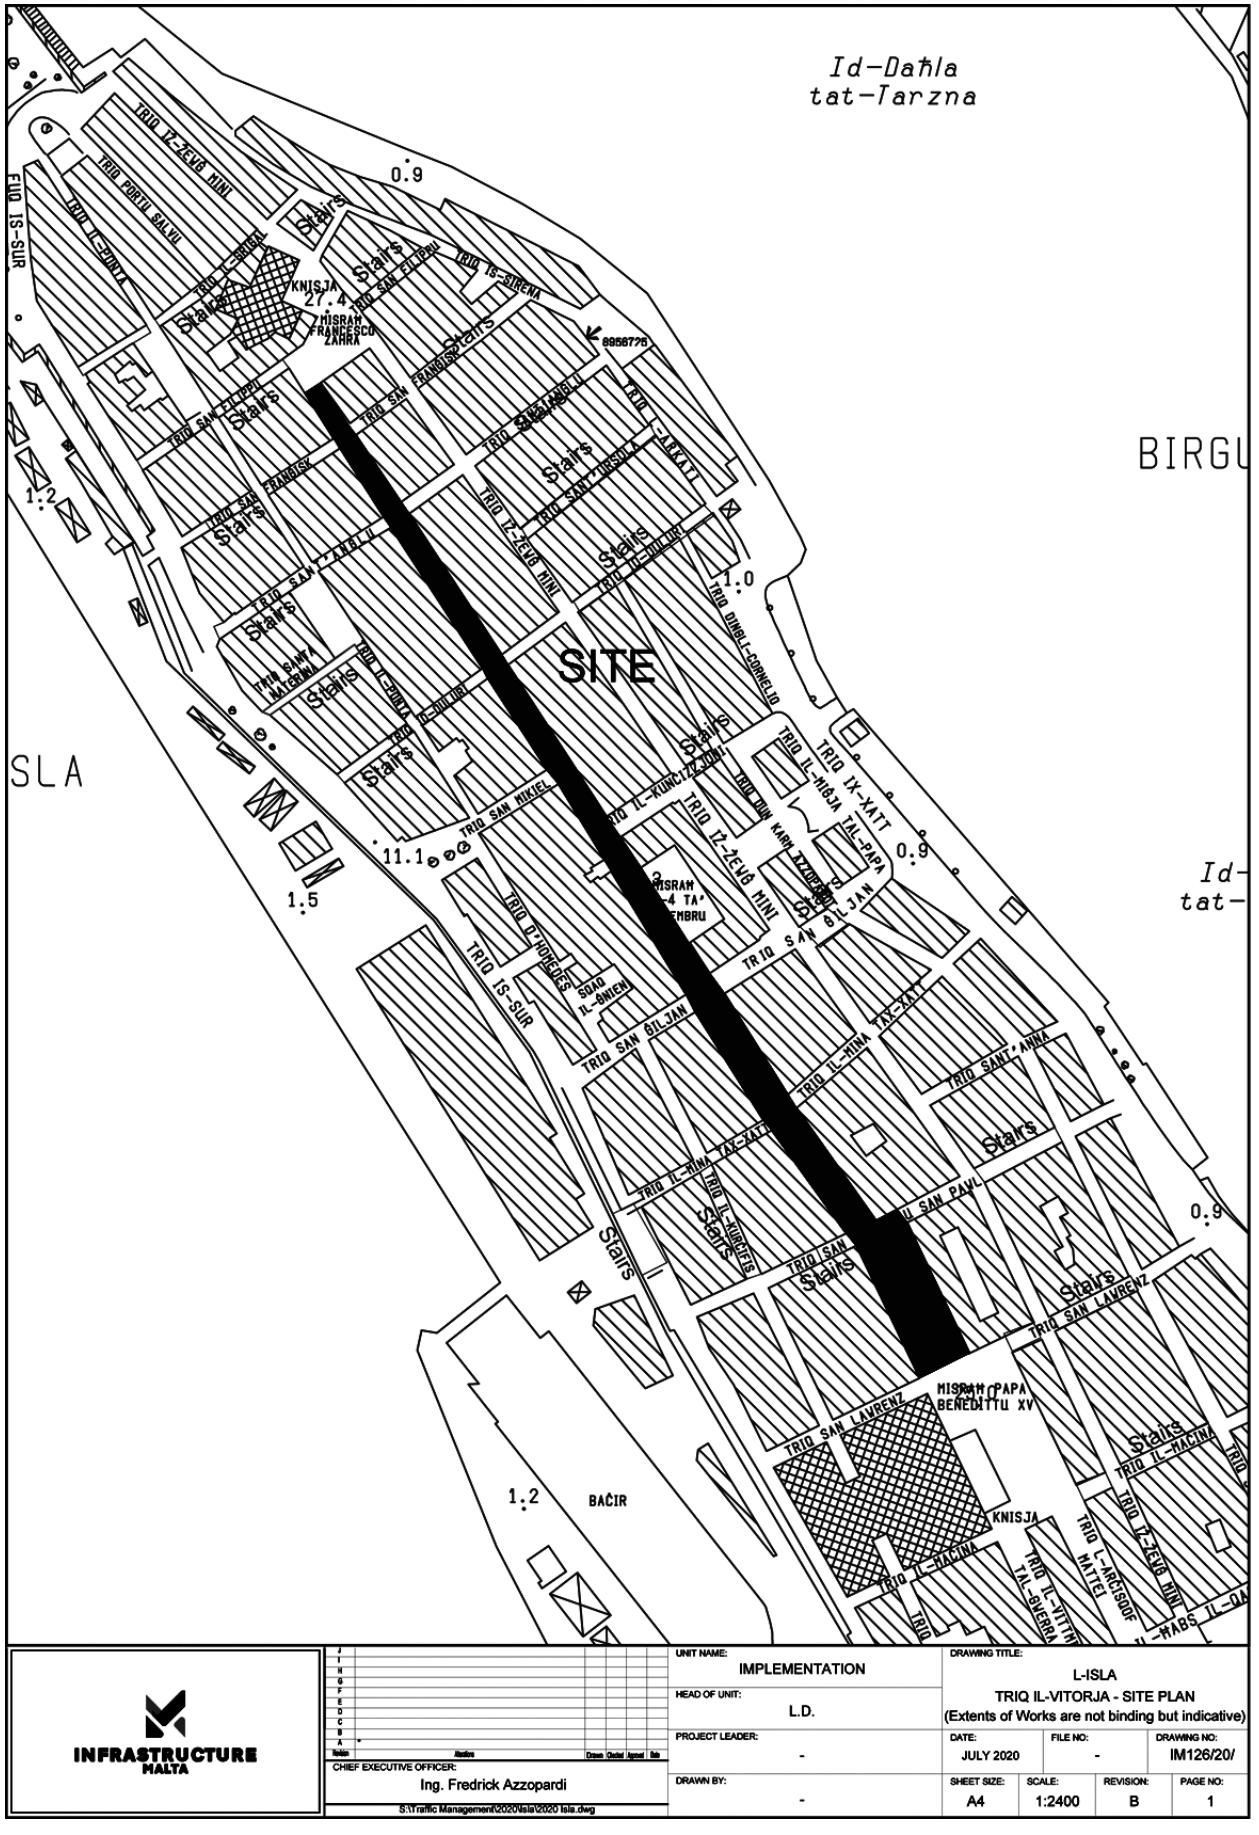
Id-Dahla tat-Tarzna
SITE
SLA
BIRGU
Id-tat-
TRIQ IX-XEWK MINI
TRIQ IS-SUR
TRIQ IL-KUNCizzjoni
TRIQ SAN MIKIEL
TRIQ IL-HIMA TAX-XATT
TRIQ SAN GILJAN
TRIQ SANT'ANNA
TRIQ SAN PAWL
TRIQ SAN LAWRENZ
TRIQ IL-HAGNA
TRIQ IX-XATT
TRIQ DINGLI-CORNELIO
TRIQ IL-HIGA TAL-PAPA
TRIQ IL-KURAFES
TRIQ L-ARKISTOFF
TRIQ IL-VITTORJA
TRIQ IL-HABS IL-QA
MISRAH PAPA BENEDITTU XV
KNISJA
BAĊIR
1.0
1.2
1.5
0.9
11.1
Stairs
IMPLEMENTATION
L.D.
L-ISLA
TRIQ IL-VITORJA - SITE PLAN
(Extents of Works are not binding but indicative)
JULY 2020
IM126/20/
A4
1:2400
B
1
INFRASTRUCTURE MALTA
Ing. Fredrick Azzopardi
S:\Traffic Management\2020\Isla\2020 Isla.dwg

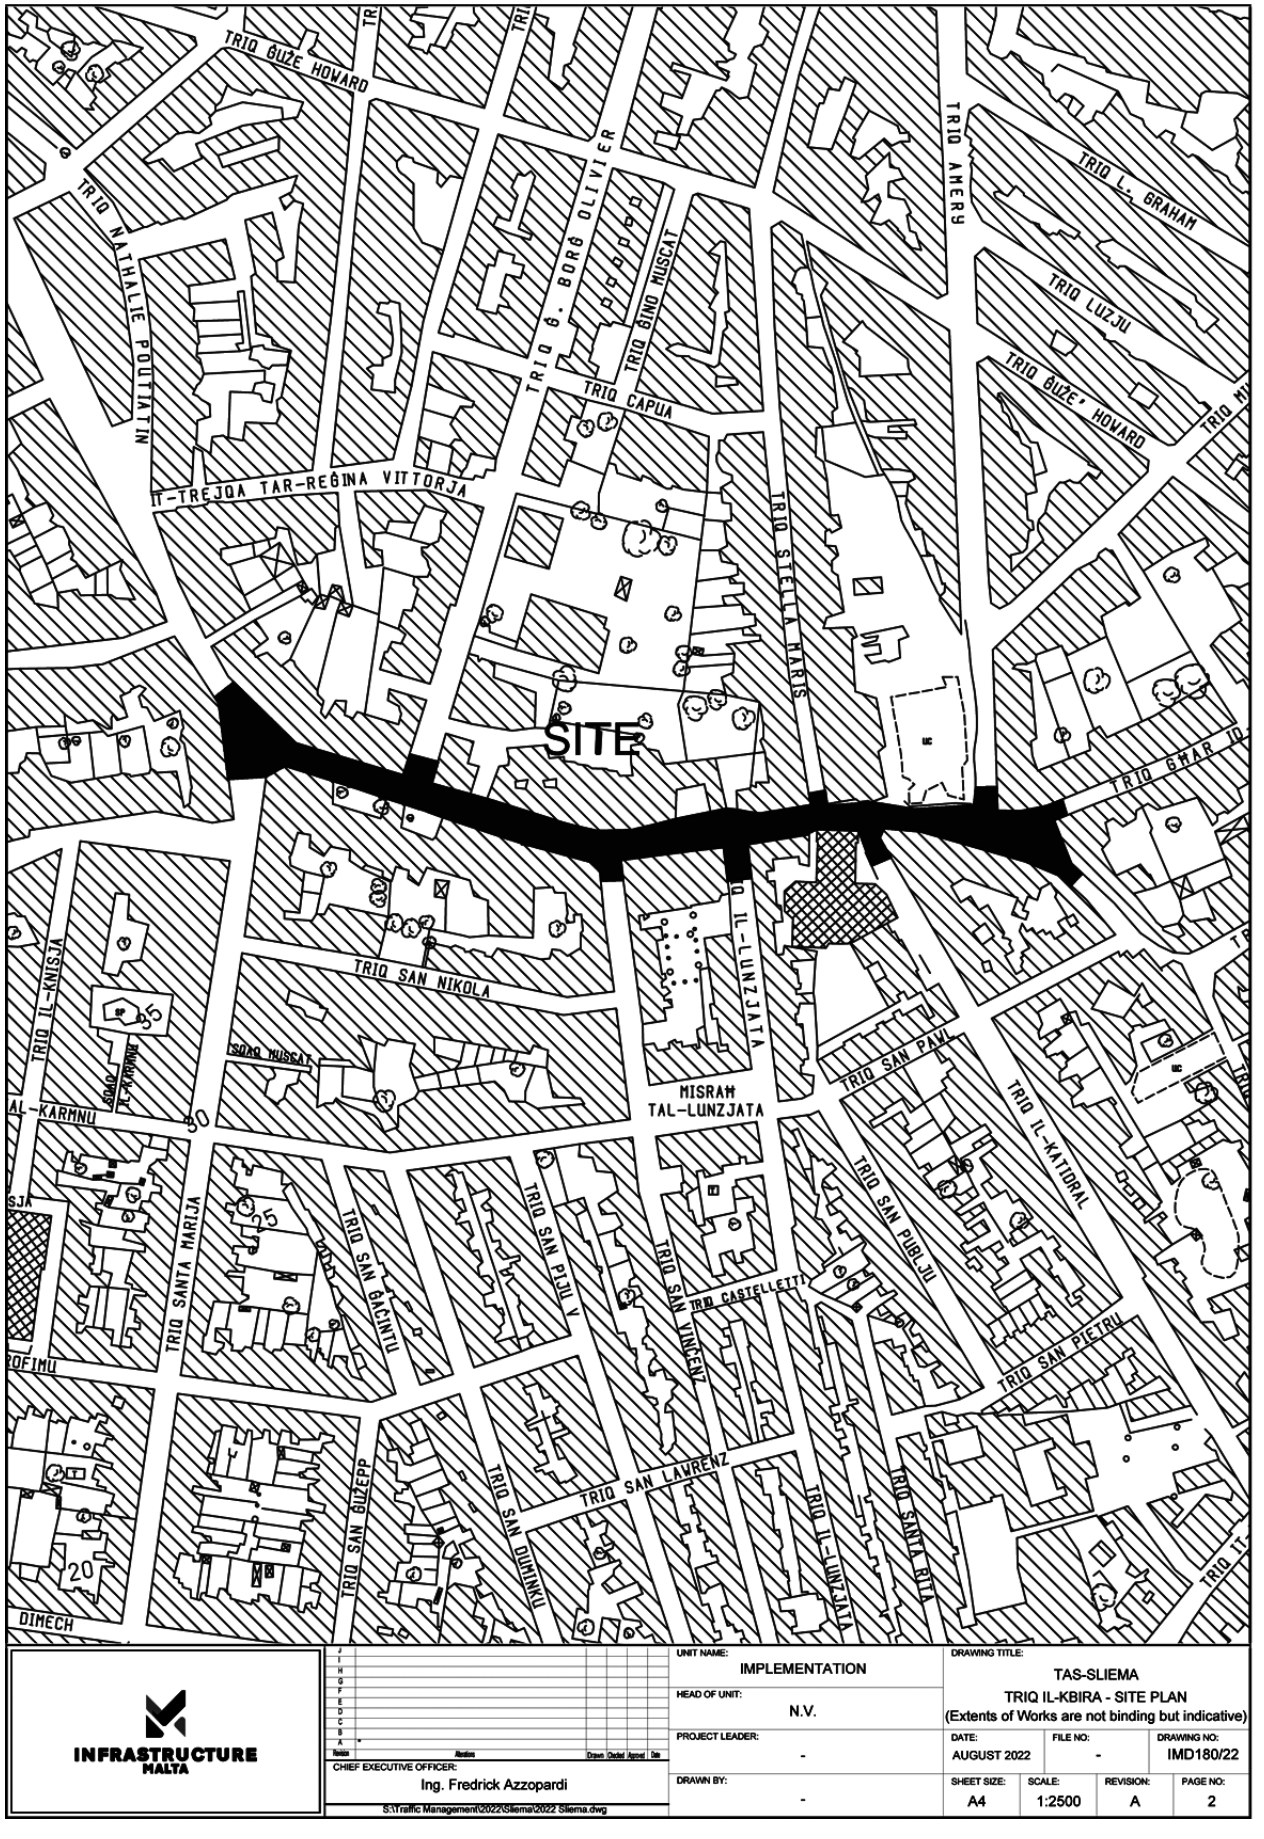

INFRASTRUCTURE MALTA

Revision	Revisions	Drawn	Checked	Approved	Date

CHIEF EXECUTIVE OFFICER: Ing. Fredrick Azzopardi

S:\Traffic Management\2022\Sliema\2022 Sliema.dwg

UNIT NAME: IMPLEMENTATION

HEAD OF UNIT: N.V.


PROJECT LEADER: -

DRAWN BY: -

DRAWING TITLE: TAS-SLIEMA
TRIQ IL-KBIRA - SITE PLAN
(Extents of Works are not binding but indicative)

DATE:	FILE NO:	DRAWING NO:
AUGUST 2022	-	IMD180/22


SHEET SIZE:	SCALE:	REVISION:	PAGE NO:
A4	1:2500	A	2

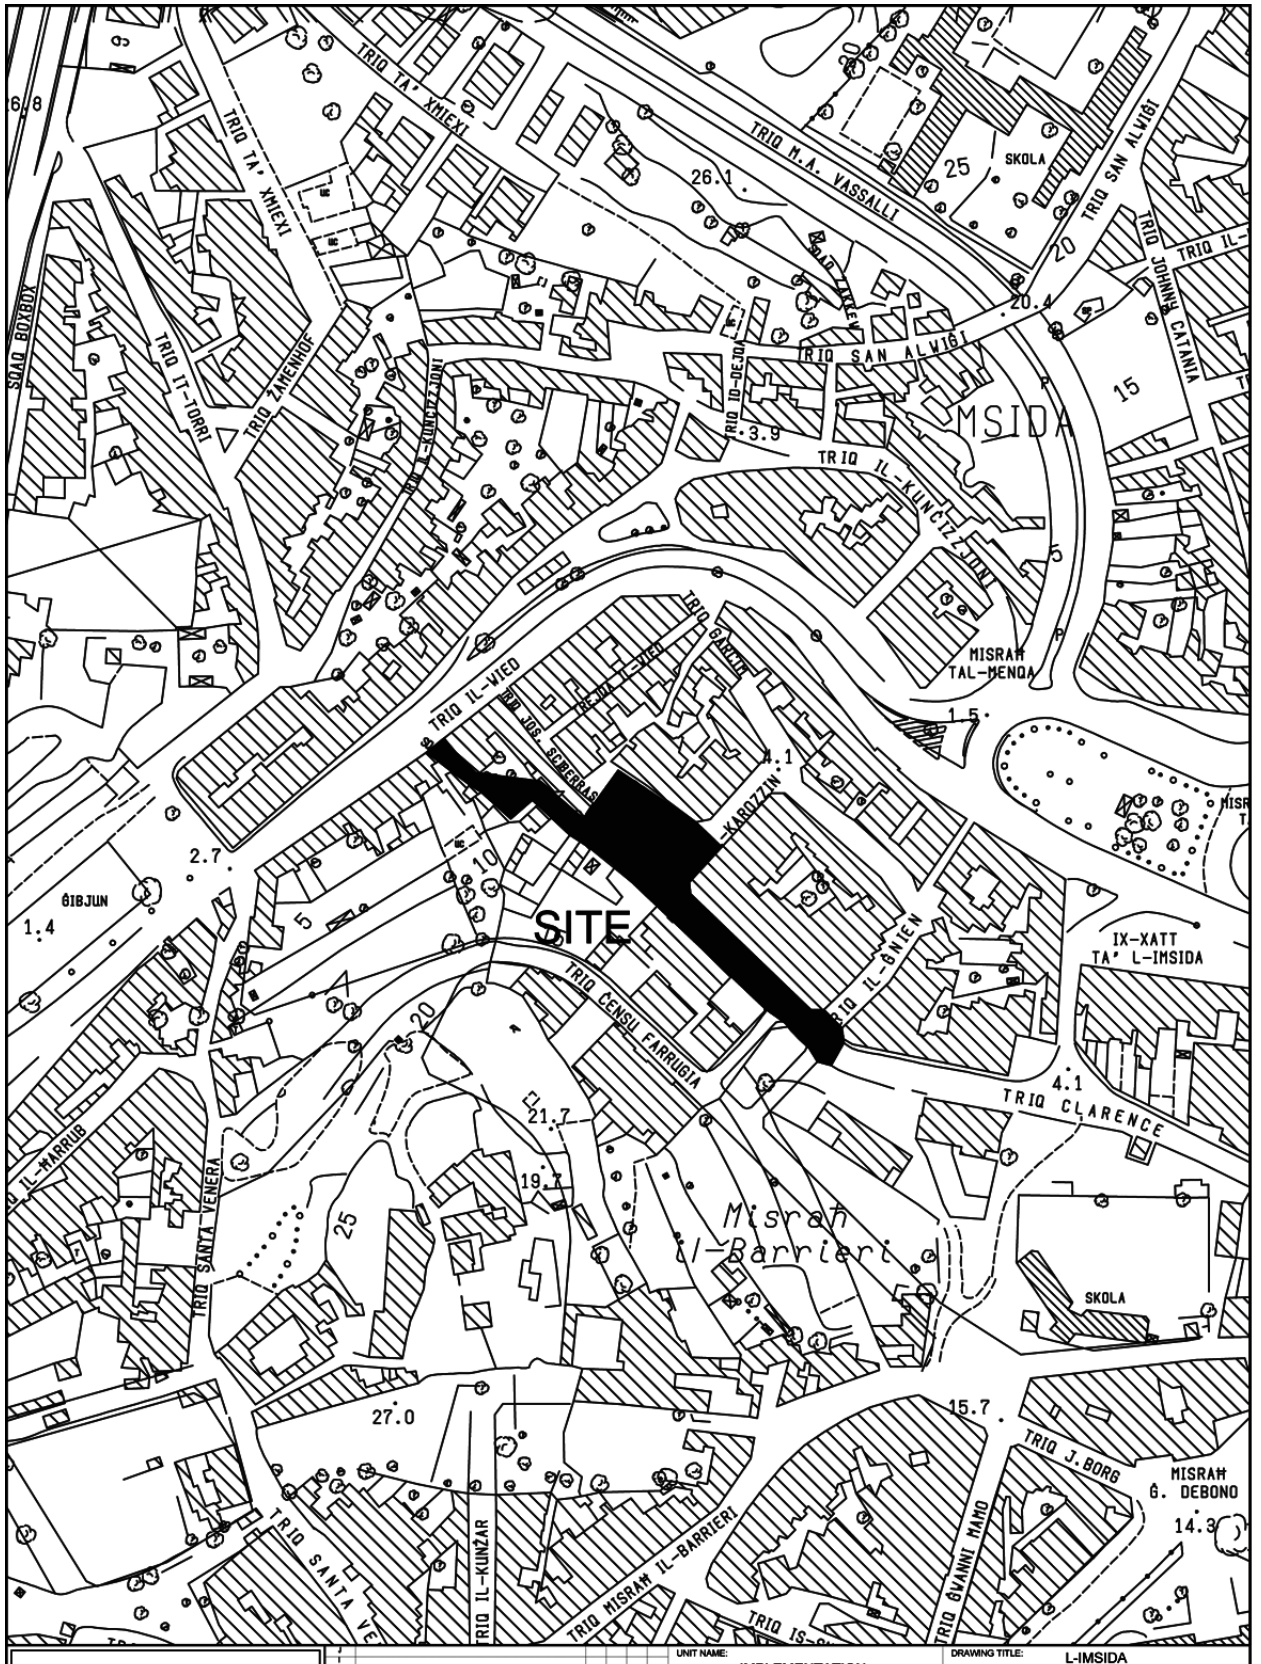

INFRASTRUCTURE MALTA

UNIT NAME:	IMPLEMENTATION
HEAD OF UNIT:	N.V.
PROJECT LEADER:	-
DRAWN BY:	-
CHIEF EXECUTIVE OFFICER:	-
DRAWING TITLE:	L-IMSIDA Triq l-Irmigg c_w Triq l-Gheriebel and Sqaq Dun Andre - SITE PLAN (Extents of Works are not binding but indicative)
DATE:	Aug 2022
FILE NO:	-
DRAWING NO:	IMD187/22
SHEET SIZE:	A4
SCALE:	1:2500
REVISION:	A
PAGE NO:	4

S:\Traffic Management\2022\Msida\2022 Msida.dwg

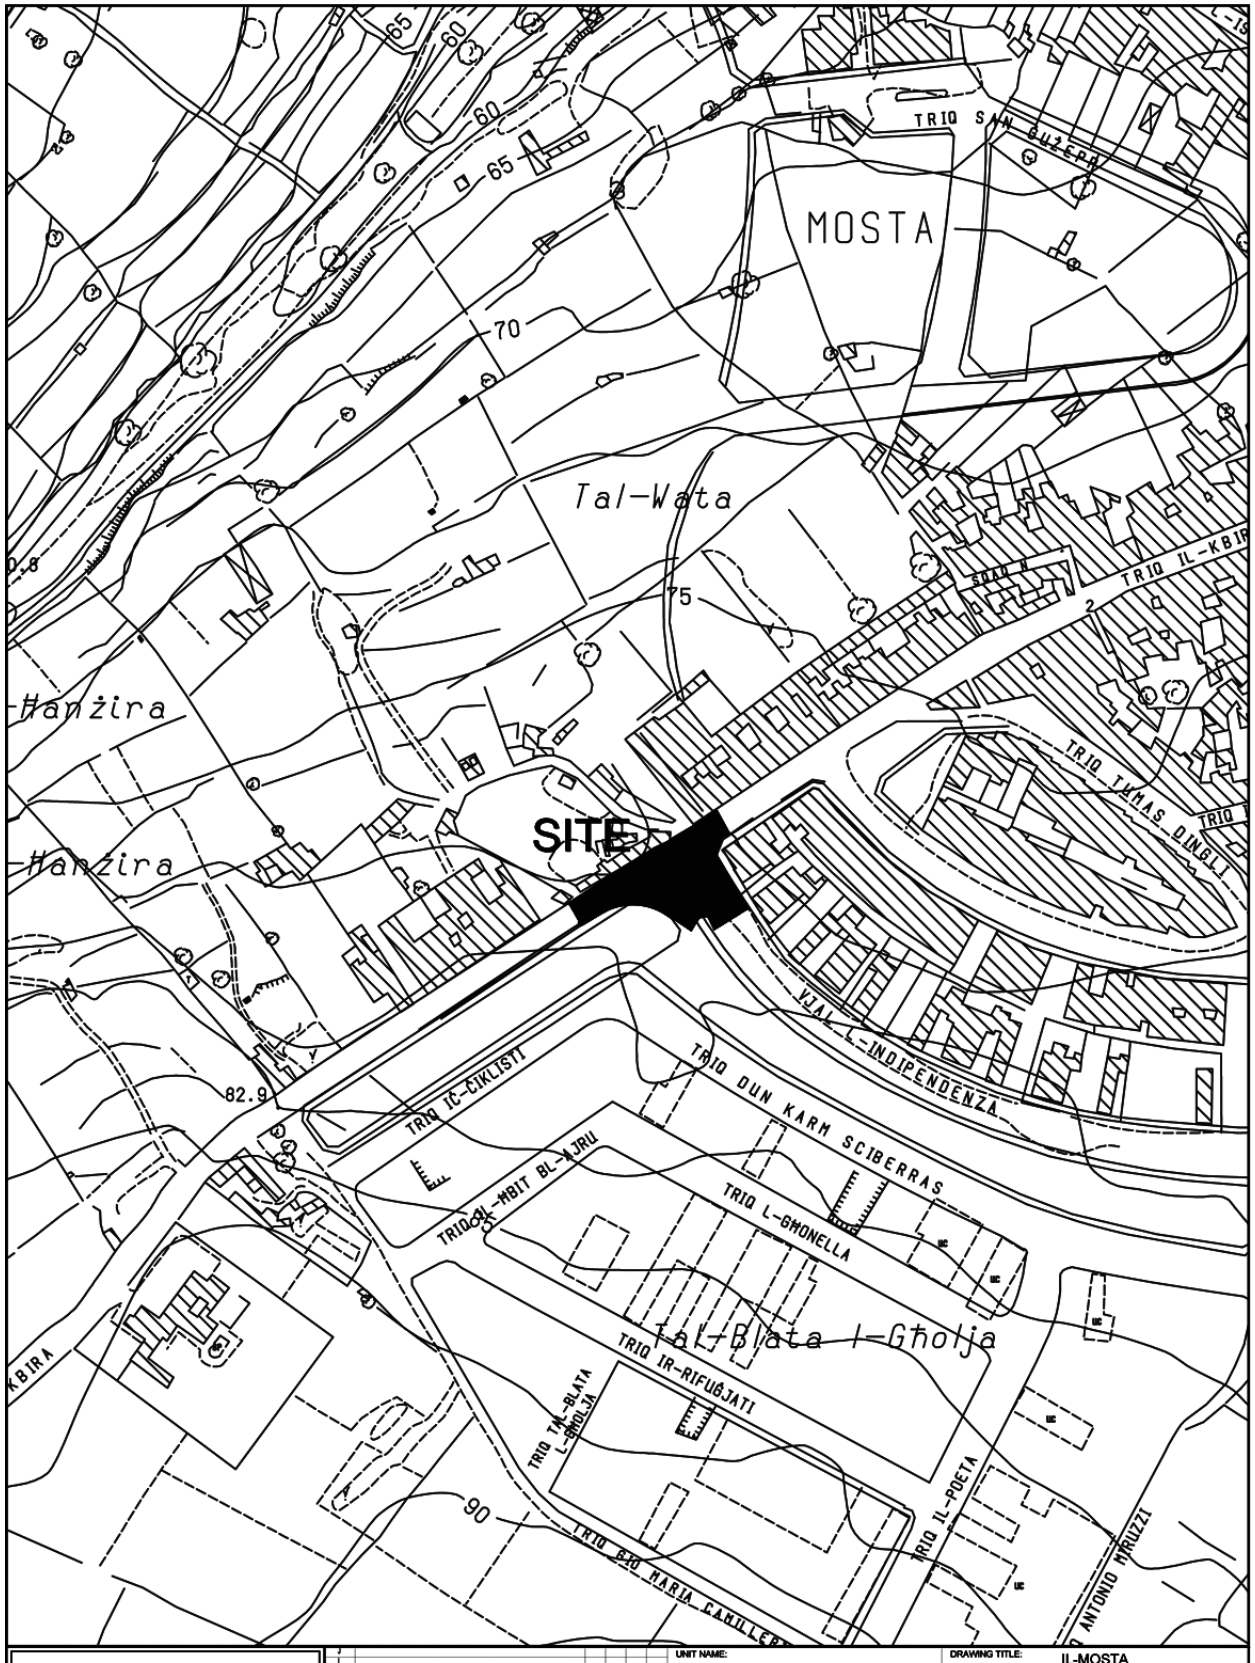

INFRASTRUCTURE MALTA

Notes	Alterations	Drawn	Checked	Approved	Date

CHIEF EXECUTIVE OFFICER: Ivan Falzon

S:\Traffic Management\2022\Mosta\2022 Mosta.dwg

UNIT NAME: IMPLEMANTATION

HEAD OF UNIT: N.V.

PROJECT LEADER: -

DRAWN BY: -

DRAWING TITLE: IL-MOSTA
Site at Vjal l-Indipendenza cw c/w Triq il-Kbira - SITE PLAN
(Extents of works aren't binding but Indicative)

DATE:	FILE NO:	DRAWING NO:
Aug 2022	-	IMD190/22

SHEET SIZE:	SCALE:	REVISION:	PAGE NO:
A4	1:2500	-	8