
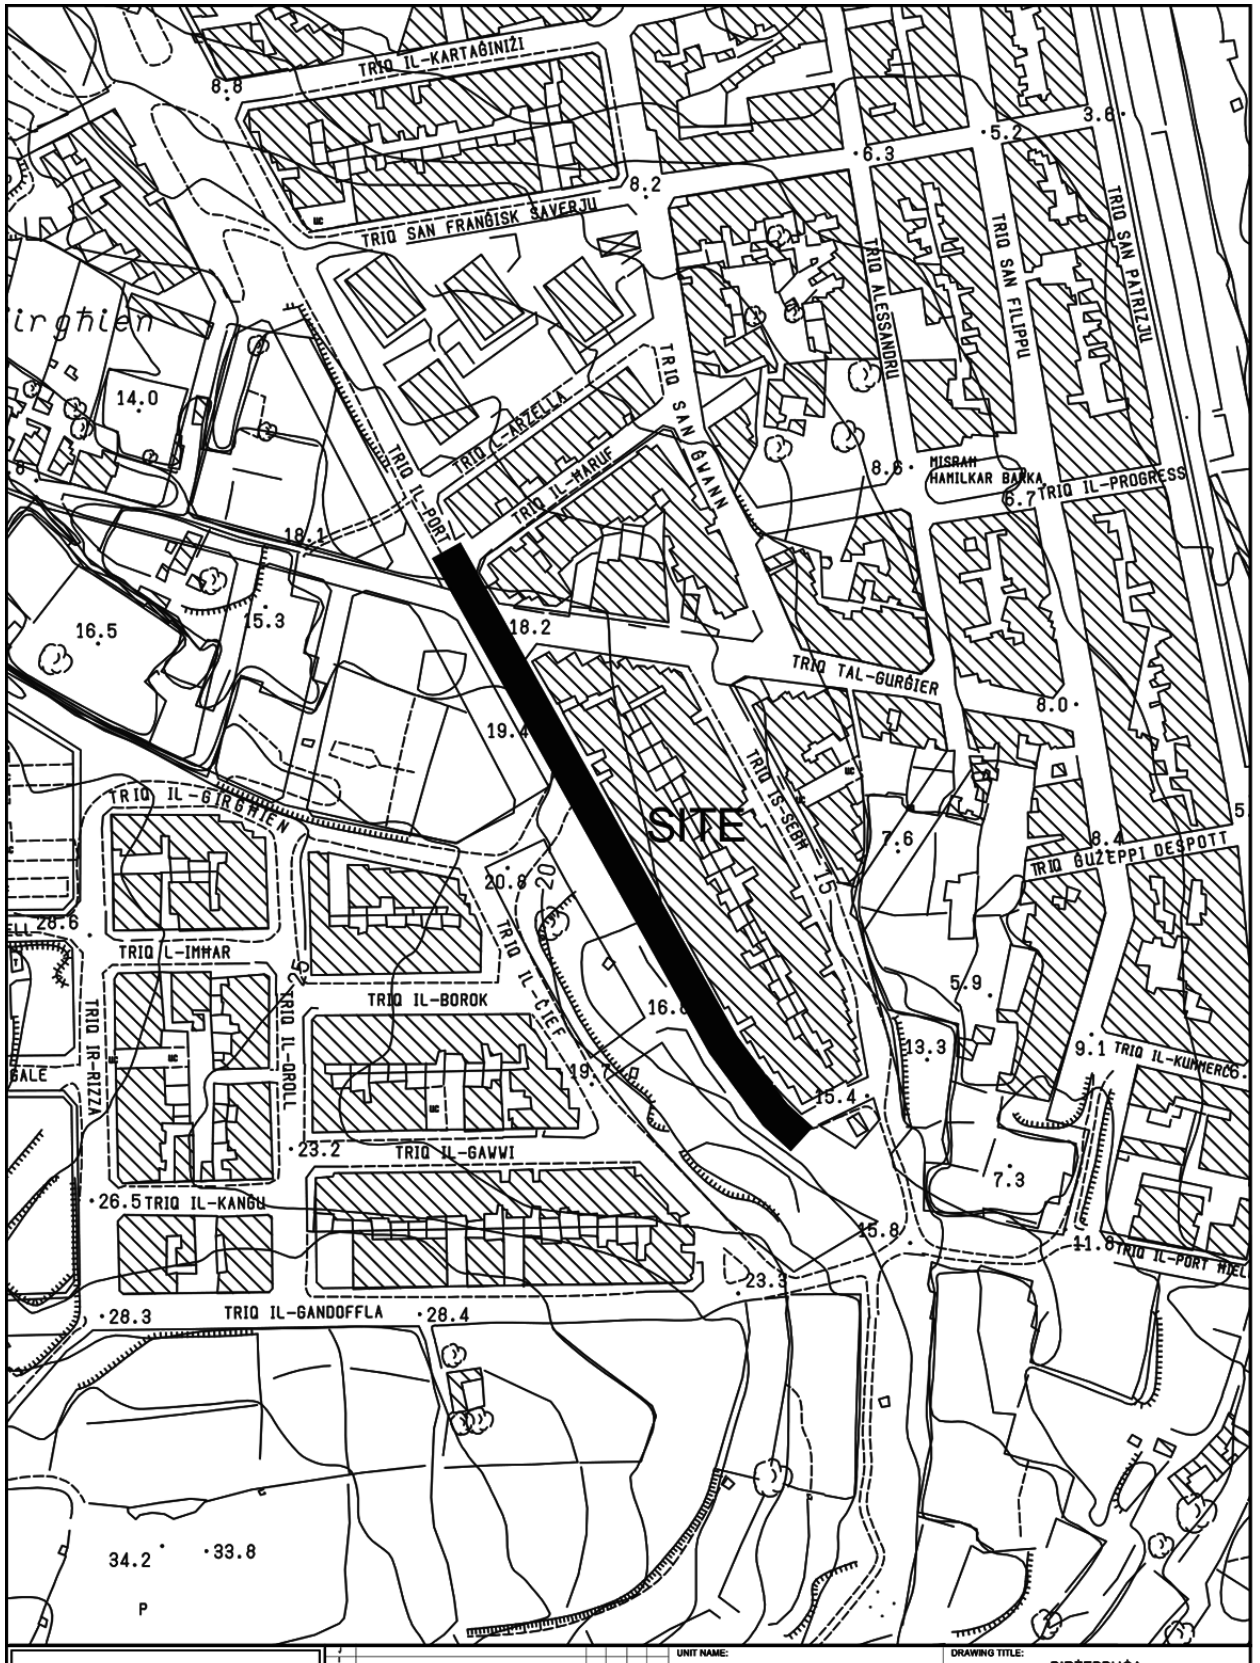


INFRASTRUCTURE MALTA

CHIEF EXECUTIVE OFFICER:
Ing. Fredrick Azzopardi

S:\Traffic Management\2022\Birzebbuga\2022 Birzebbuga.dwg

UNIT NAME: IMPLEMENTATION		DRAWING TITLE: BIRŻEBBUĠA po Triq il-Port Hieles - SITE PLAN (Extents of Works are not binding but indicative)	
HEAD OF UNIT: N.V.			
PROJECT LEADER: -	DATE: MAR 2022	FILE NO: -	DRAWING NO: IMD96/22
DRAWN BY: -	SHEET SIZE: A4	SCALE: 1:2500	REVISION: A	PAGE NO: 4

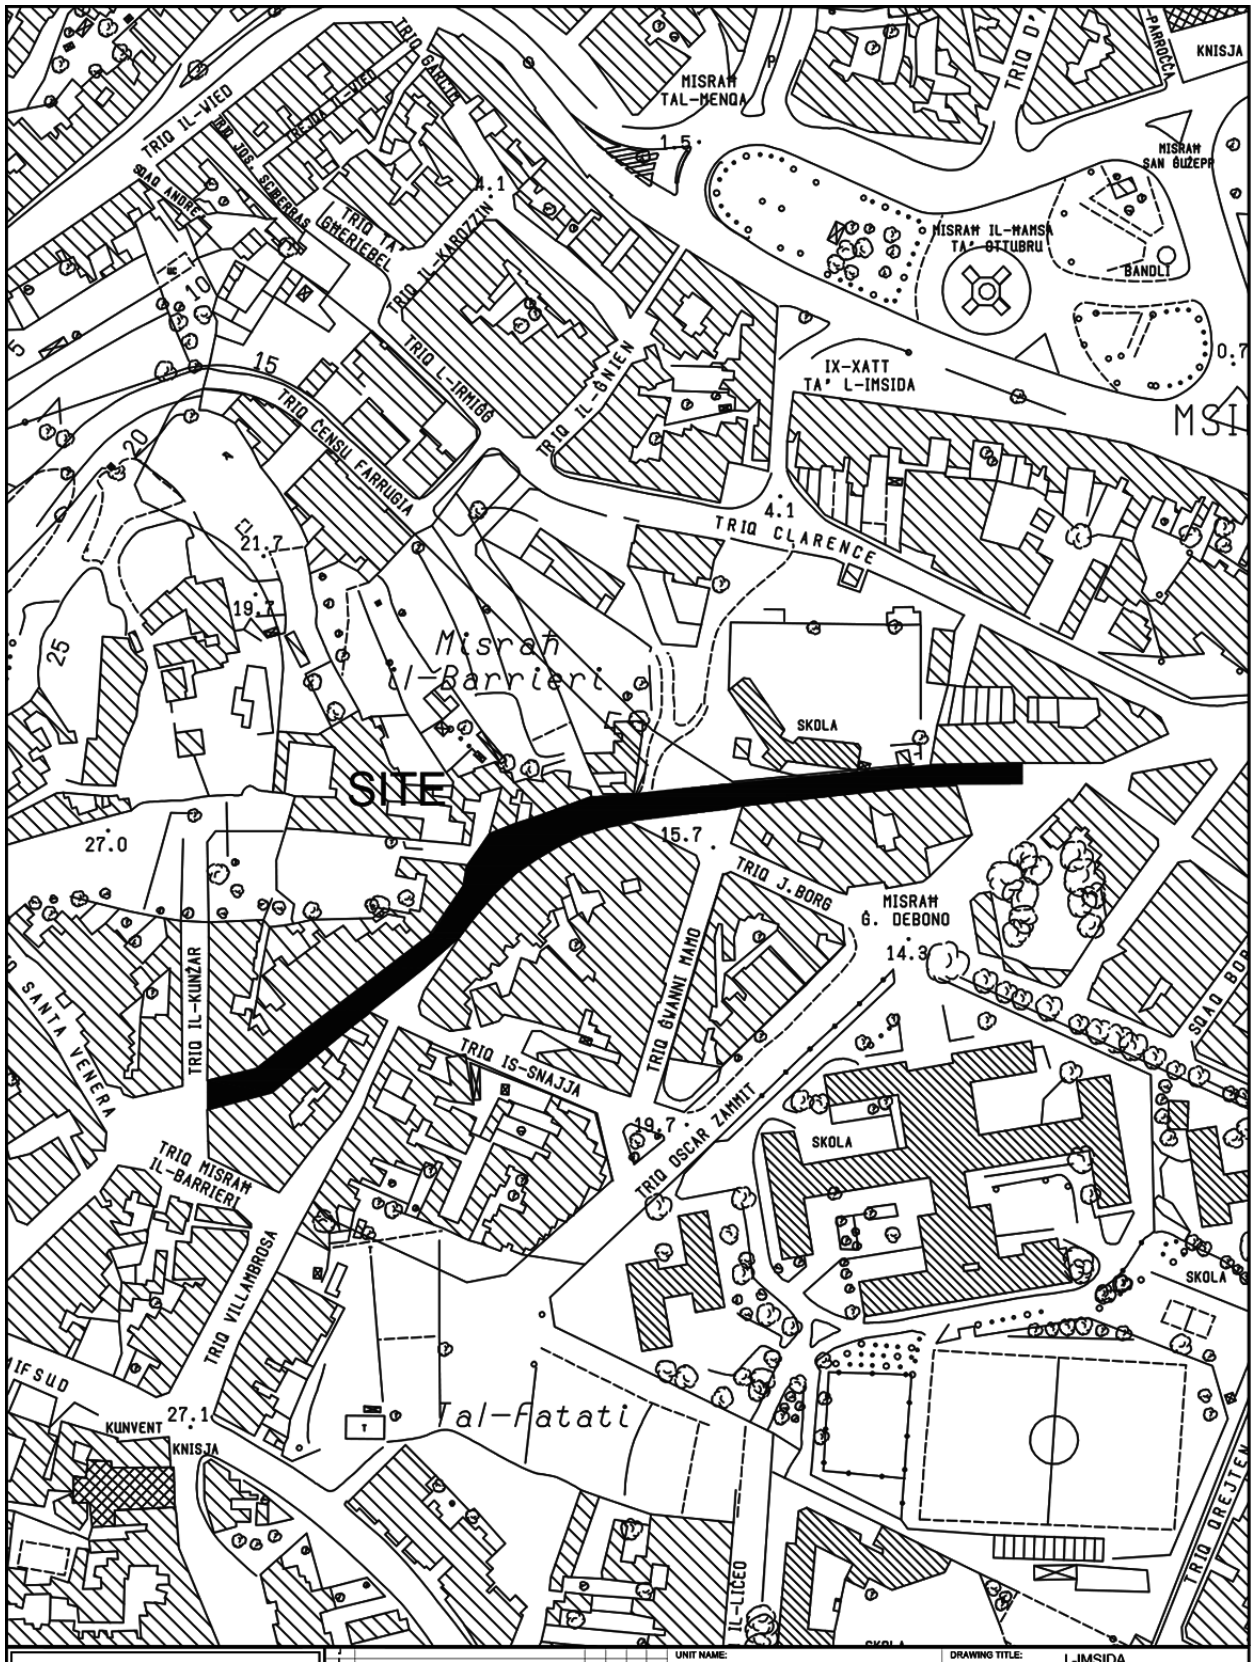

INFRASTRUCTURE MALTA

CHIEF EXECUTIVE OFFICER: IVAN FALZON


S:\Traffic Management\2022\Msida\2022 Msida.dwg

UNIT NAME:	IMPLEMENTATION
HEAD OF UNIT:	N.V.
PROJECT LEADER:	-
DRAWN BY:	-

DRAWING TITLE: L-IMSIDA
Triq Misrah il-Barrieri
SITE PLAN
(Extents of Works are not binding but indicative)

DATE:	FILE NO:	DRAWING NO:
Sep. 2022	-	IMD205/22

SHEET SIZE:	SCALE:	REVISION:	PAGE NO:
A4	1:2500	A	5

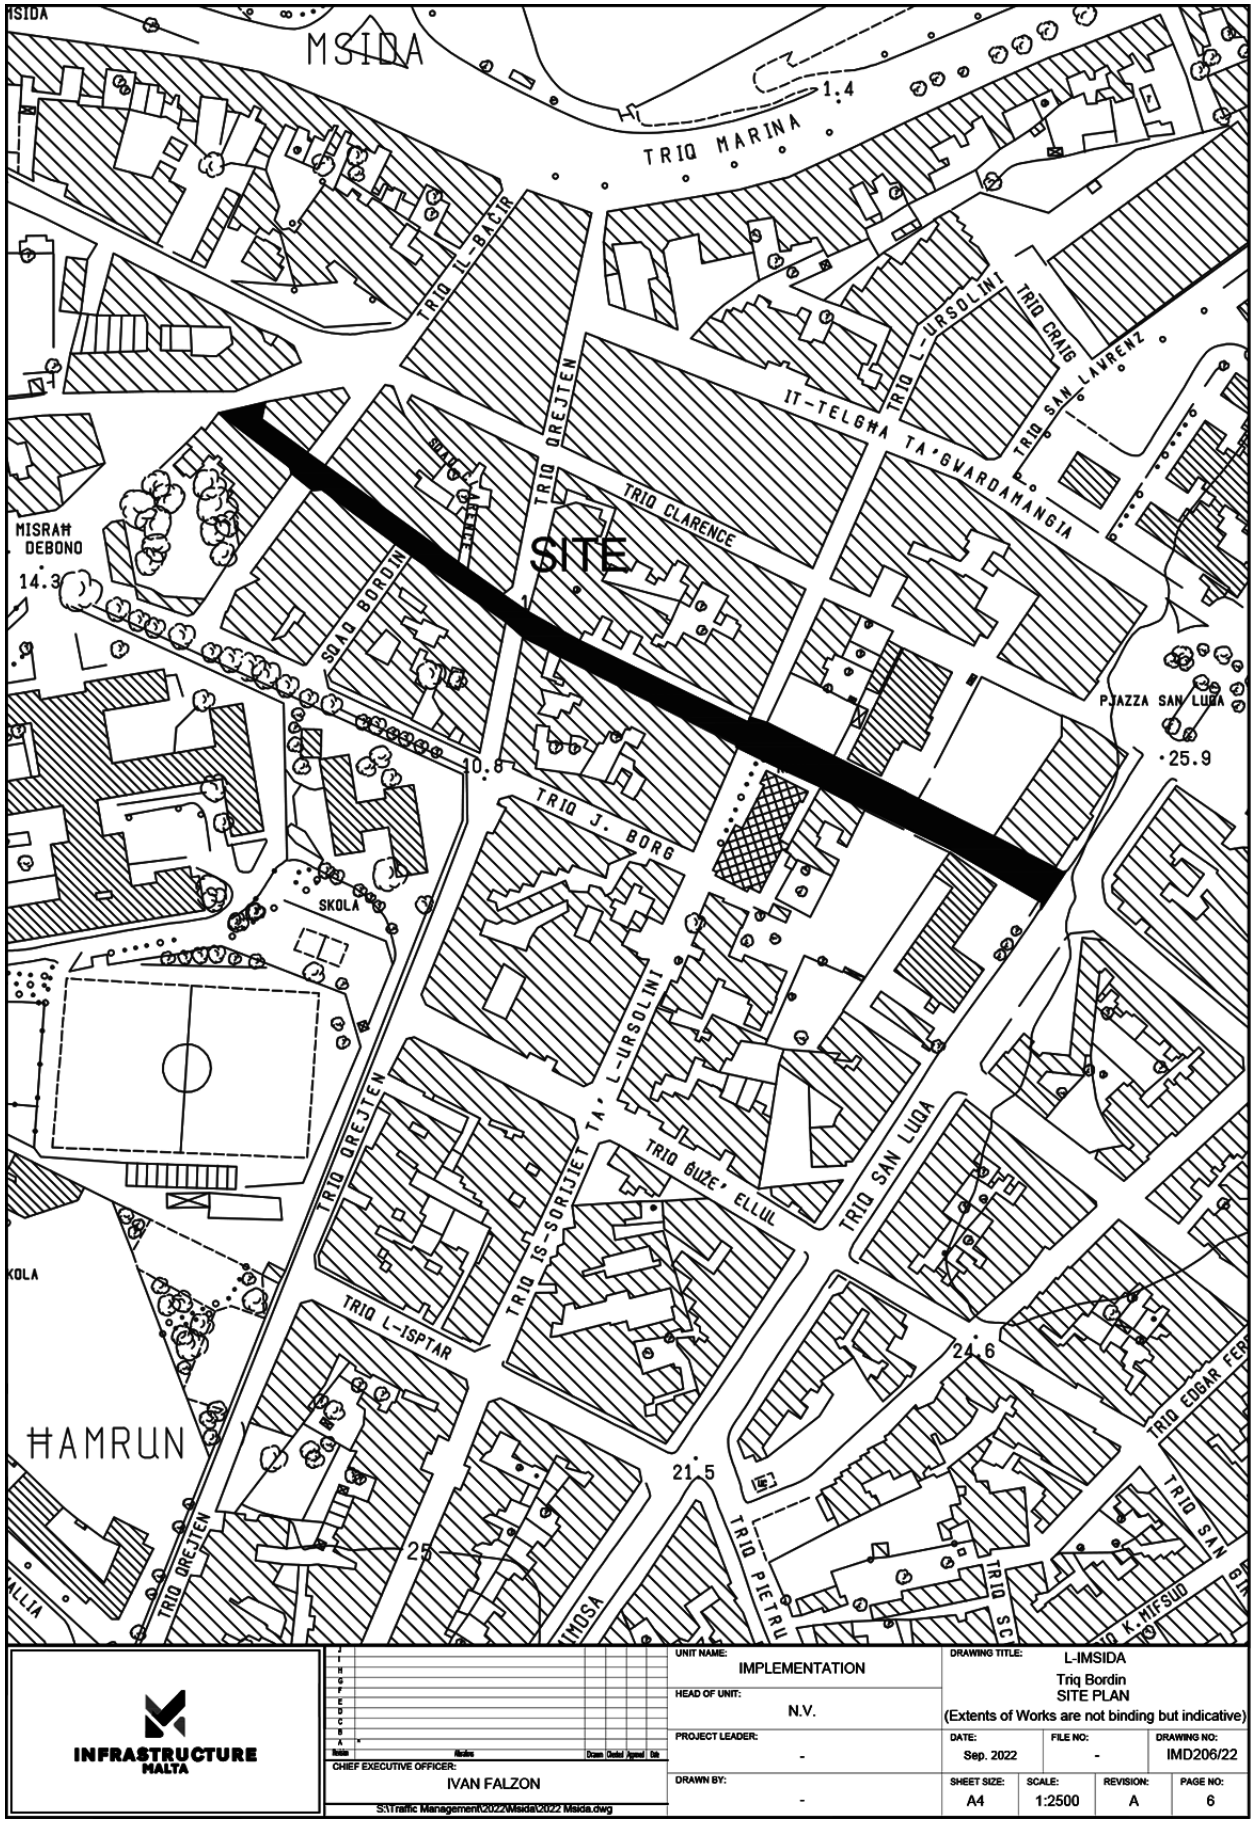

INFRASTRUCTURE MALTA

CHIEF EXECUTIVE OFFICER: IVAN FALZON


S:\Traffic Management\2022\Msida\2022 Msida.dwg

UNIT NAME:	IMPLEMENTATION
HEAD OF UNIT:	N.V.
PROJECT LEADER:	-
DRAWN BY:	-

DRAWING TITLE: L-IMSIDA
Triq Bordin
SITE PLAN
(Extents of Works are not binding but indicative)


DATE:	FILE NO:	DRAWING NO:
Sep. 2022	-	IMD206/22

SHEET SIZE:	SCALE:	REVISION:	PAGE NO:
A4	1:2500	A	6

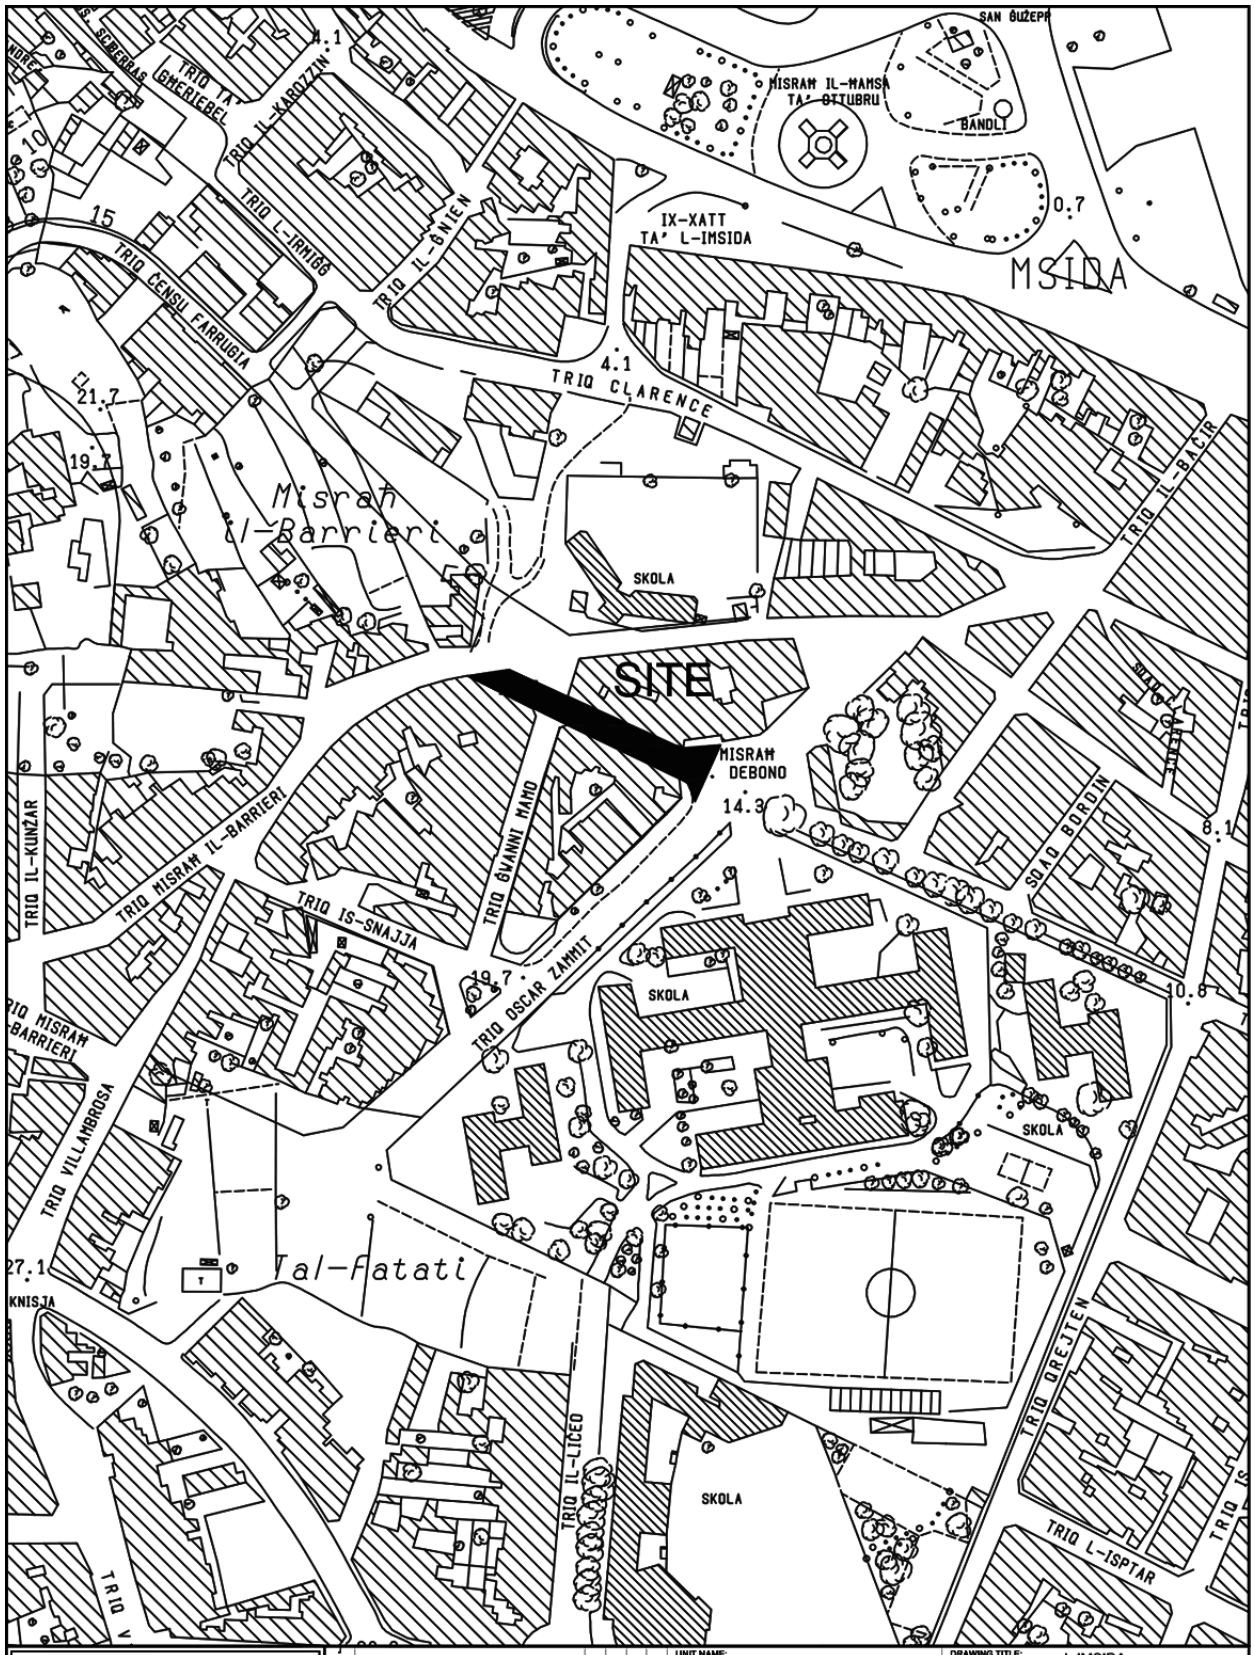

INFRASTRUCTURE MALTA

CHIEF EXECUTIVE OFFICER: IVAN FALZON	UNIT NAME: IMPLEMENTATION	DRAWING TITLE: L-IMSIDA Po Triq J. Borg SITE PLAN (Extents of Works are not binding but indicative)			
S:\Traffic Management\2022\Msida\2022 Msida.dwg	HEAD OF UNIT: N.V.				
	PROJECT LEADER: -	DATE: Sep. 2022	FILE NO: -	DRAWING NO: IMD207/22	
	DRAWN BY: -	SHEET SIZE: A4	SCALE: 1:2500	REVISION: A	PAGE NO: 7

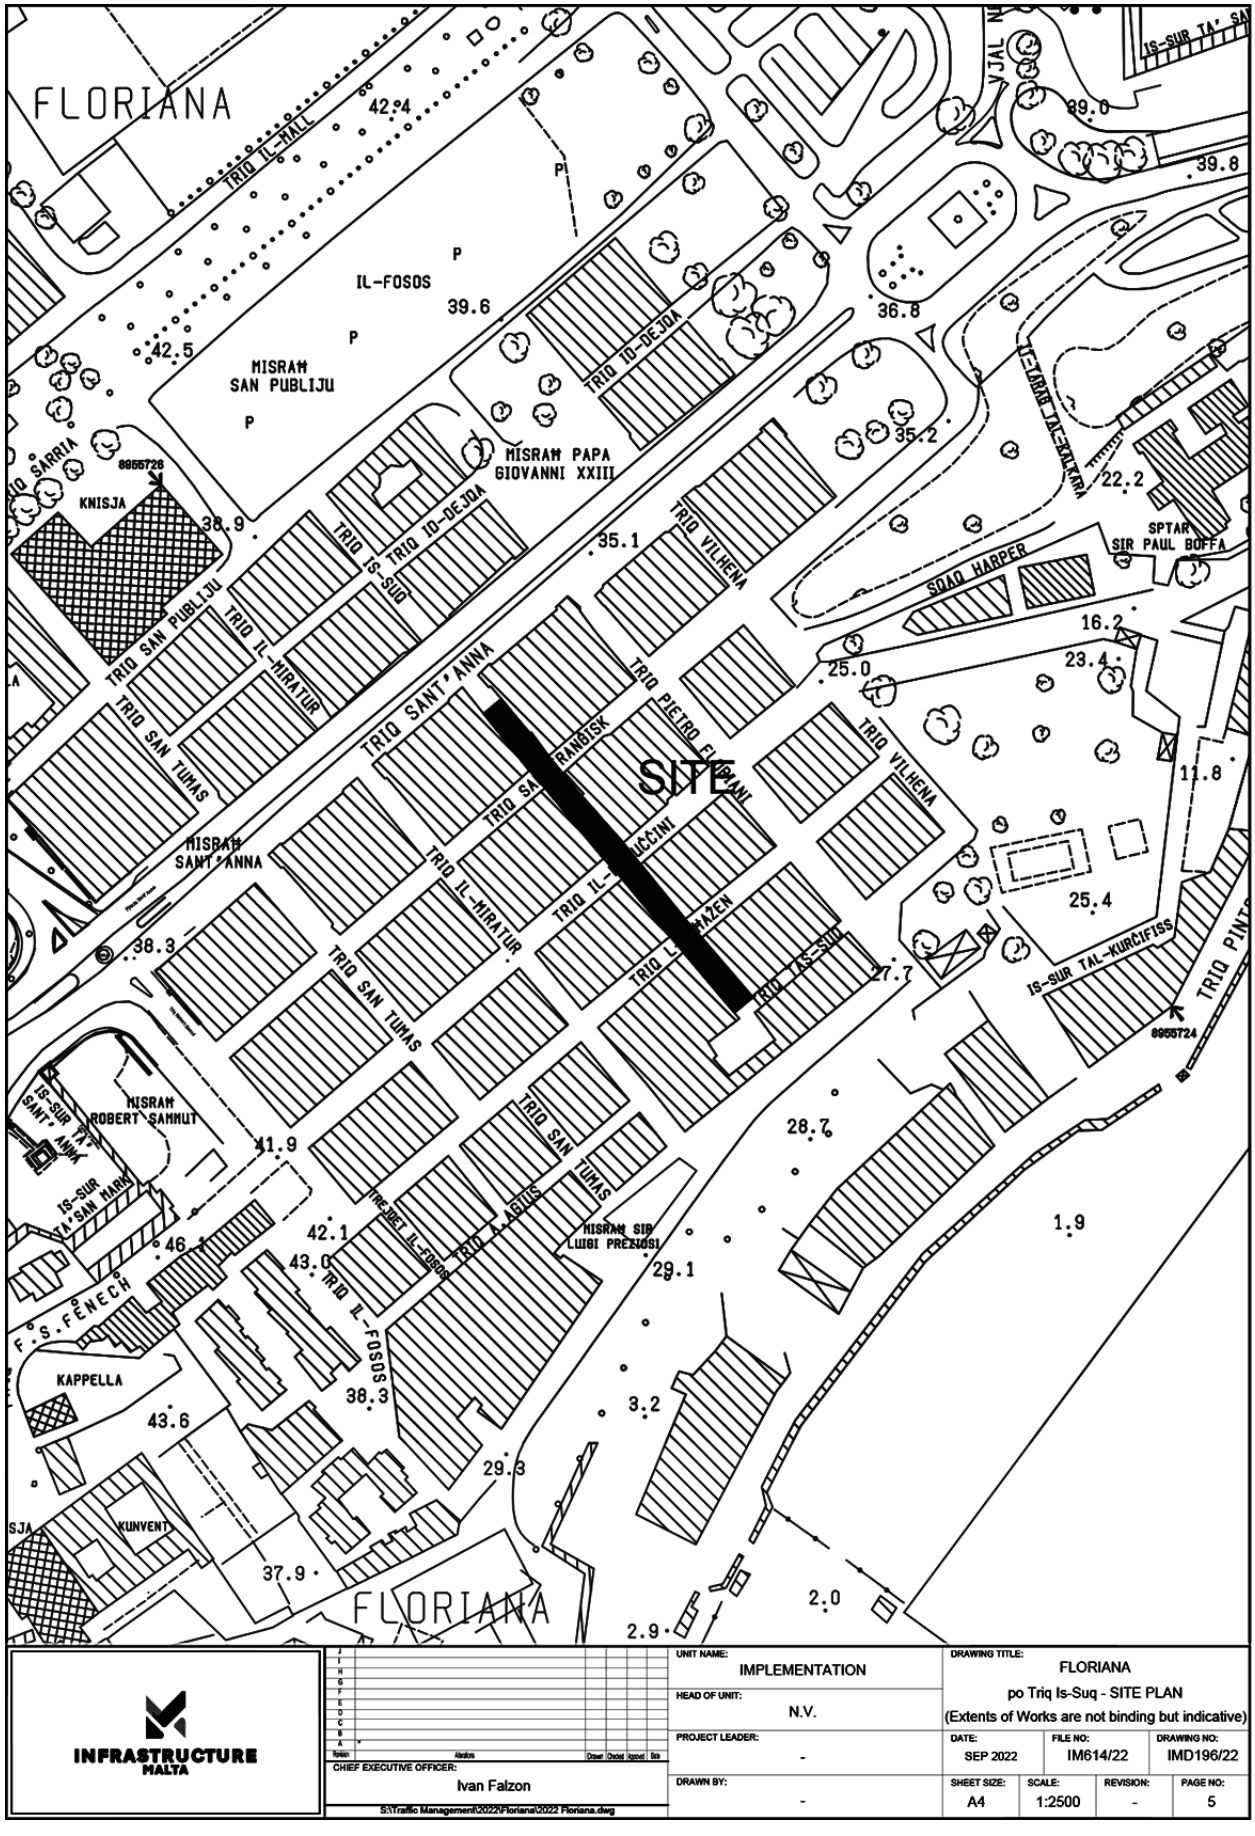

INFRASTRUCTURE MALTA

CHIEF EXECUTIVE OFFICER: Ivan Falzon


S:\Traffic Management\2022\Floriana\2022 Floriana.dwg

UNIT NAME:	IMPLEMENTATION
HEAD OF UNIT:	N.V.
PROJECT LEADER:	-
DRAWN BY:	-

DRAWING TITLE: FLORIANA
po Triq Is-Suq - SITE PLAN
(Extents of Works are not binding but indicative)

DATE:	FILE NO:	DRAWING NO:
SEP 2022	IM614/22	IMD196/22


SHEET SIZE:	SCALE:	REVISION:	PAGE NO:
A4	1:2500	-	5

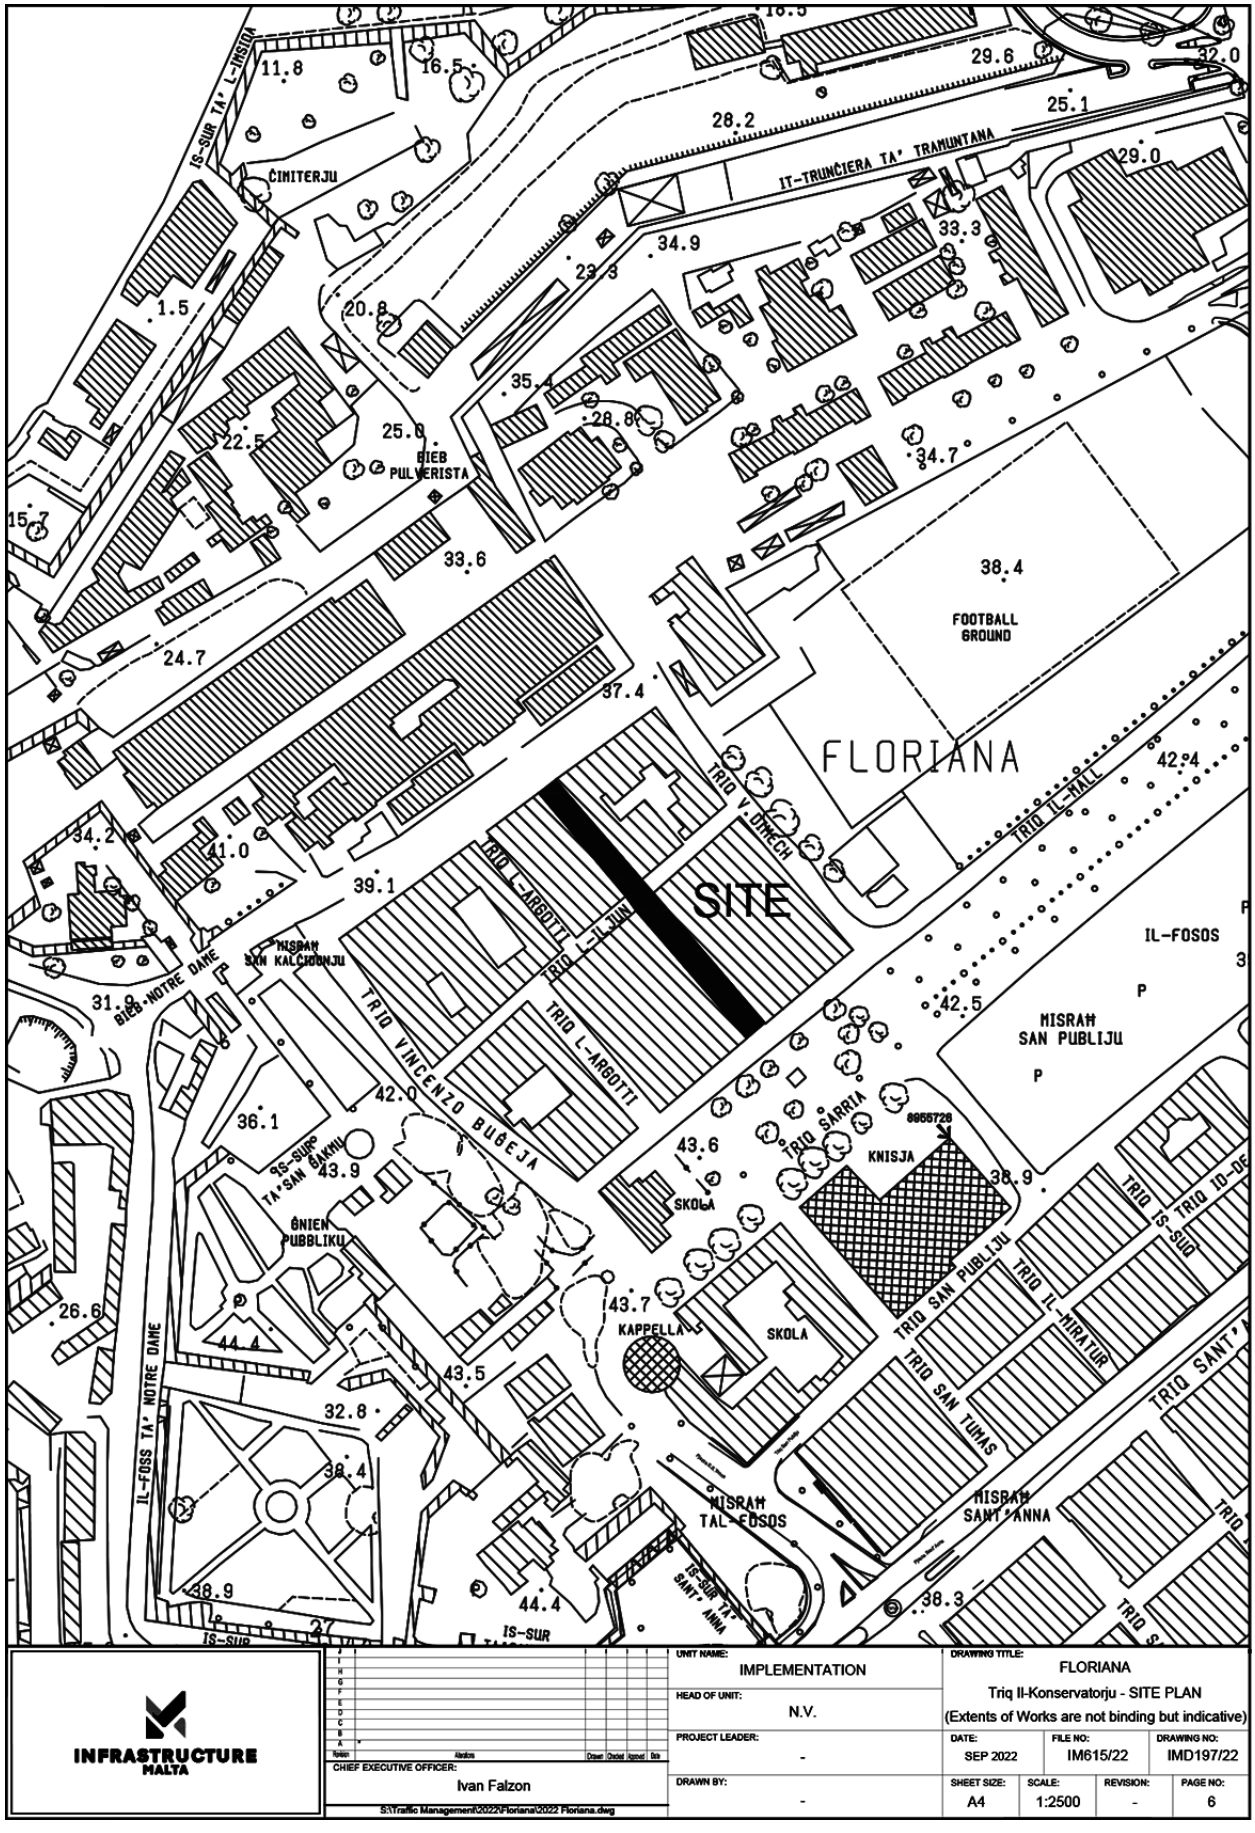

INFRASTRUCTURE MALTA

UNIT NAME: IMPLEMENTATION	DRAWING TITLE: FLORIANA			
HEAD OF UNIT: N.V.	Triq Il-Konservatorju - SITE PLAN (Extents of Works are not binding but indicative)			
PROJECT LEADER: -	DATE: SEP 2022	FILE NO: IM615/22	DRAWING NO: IMD197/22	
CHIEF EXECUTIVE OFFICER: Ivan Falzon	DRAWN BY: -	SHEET SIZE: A4	SCALE: 1:2500	REVISION: -	PAGE NO: 6

S:\Traffic Management\2022\Floriana\2022 Floriana.dwg

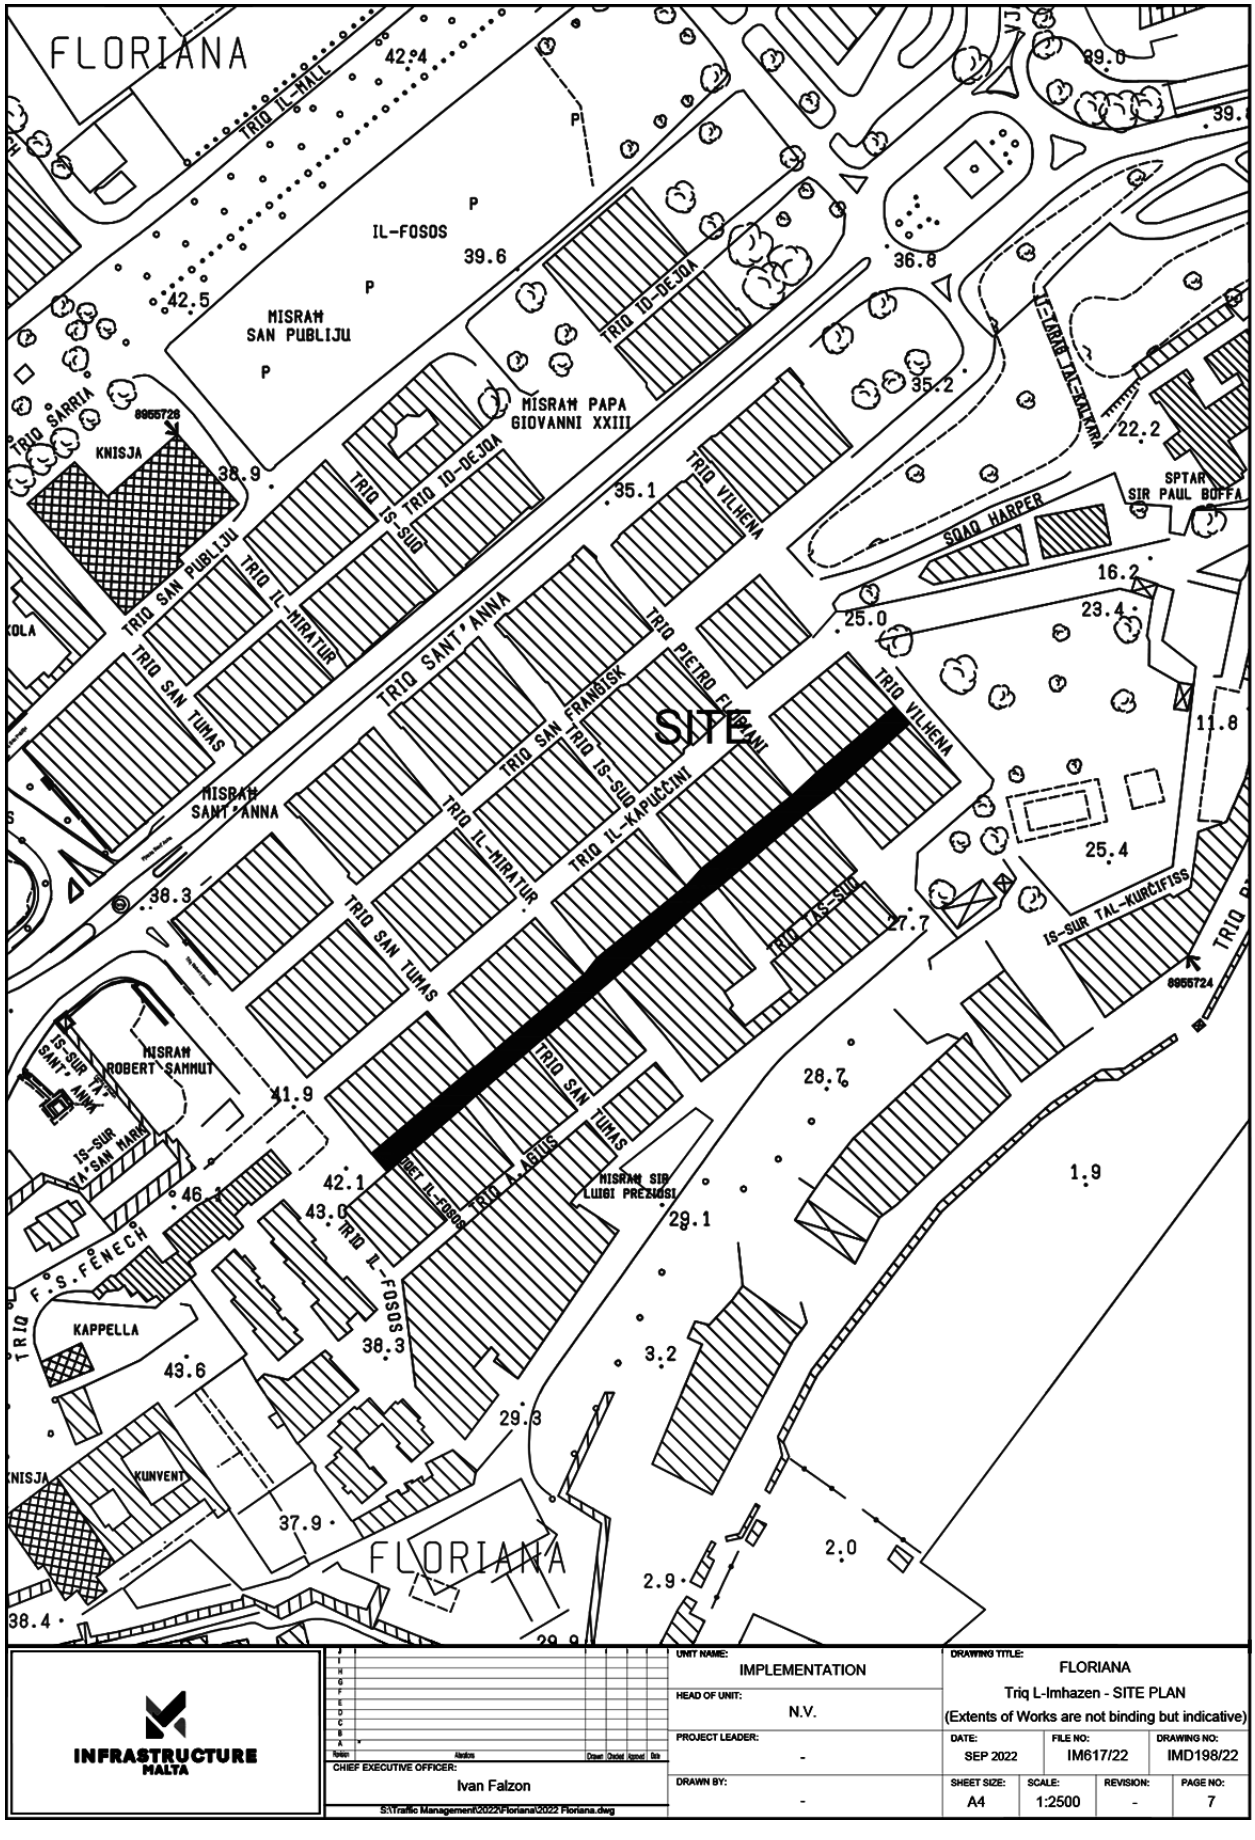

INFRASTRUCTURE MALTA

CHIEF EXECUTIVE OFFICER: Ivan Falzon


S:\Traffic Management\2022\Floriana\2022 Floriana.dwg

UNIT NAME:	IMPLEMENTATION
HEAD OF UNIT:	N.V.
PROJECT LEADER:	-
DRAWN BY:	-

DRAWING TITLE: FLORIANA
Triq L-Imhazen - SITE PLAN
(Extents of Works are not binding but indicative)

DATE:	FILE NO:	DRAWING NO:
SEP 2022	IM617/22	IMD198/22

SHEET SIZE:	SCALE:	REVISION:	PAGE NO:
A4	1:2500	-	7

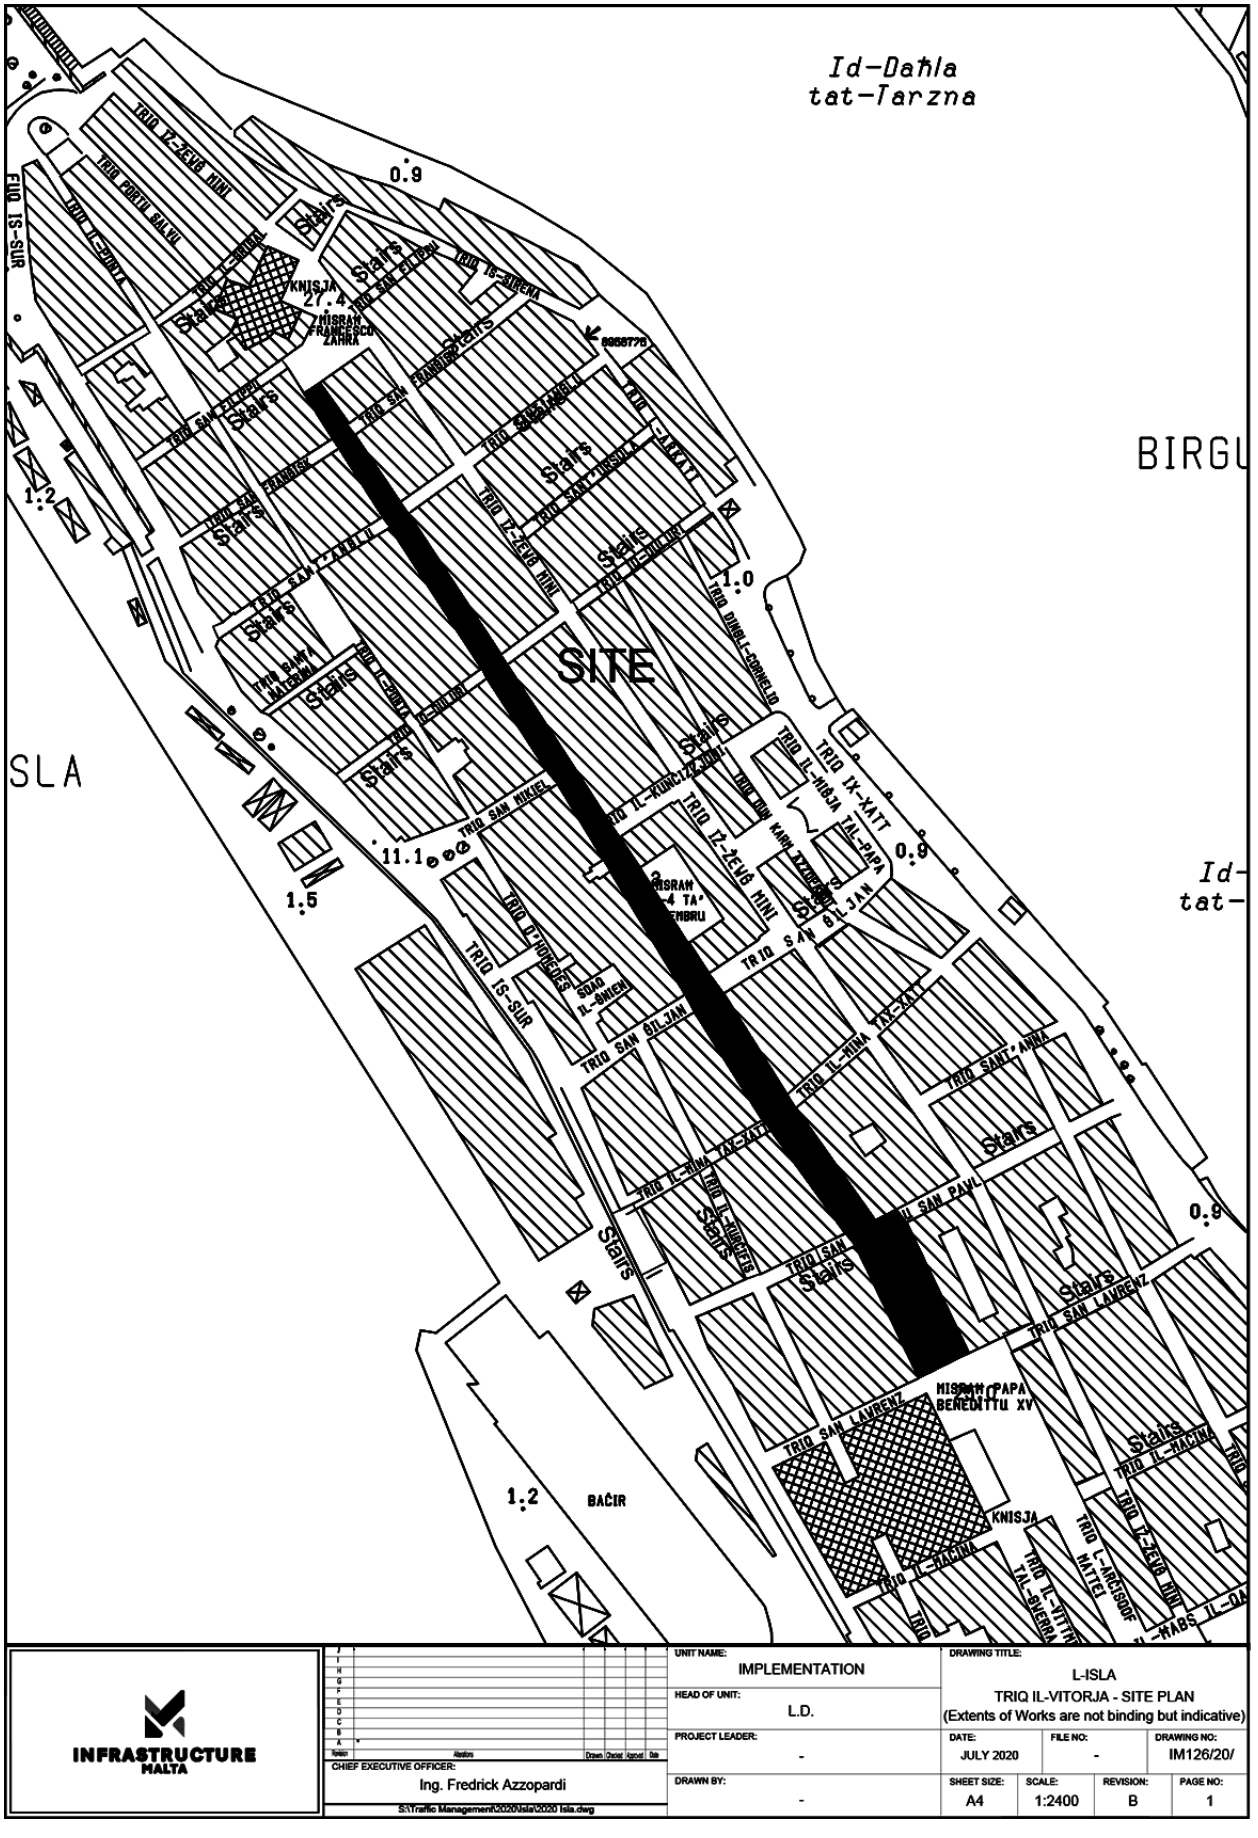


INFRASTRUCTURE MALTA

UNIT NAME: IMPLEMENTATION			DRAWING TITLE: L-ISLA TRIQ IL-VITORJA - SITE PLAN (Extents of Works are not binding but indicative)		
HEAD OF UNIT: L.D.					
PROJECT LEADER: -	DATE: JULY 2020	FILE NO: -	DRAWING NO: IM126/20/		
DRAWN BY: -	SHEET SIZE: A4	SCALE: 1:2400	REVISION: B	PAGE NO: 1	

CHIEF EXECUTIVE OFFICER: Ing. Fredrick Azzopardi

S:\Traffic Management\2020\Isla\2020 Isla.dwg

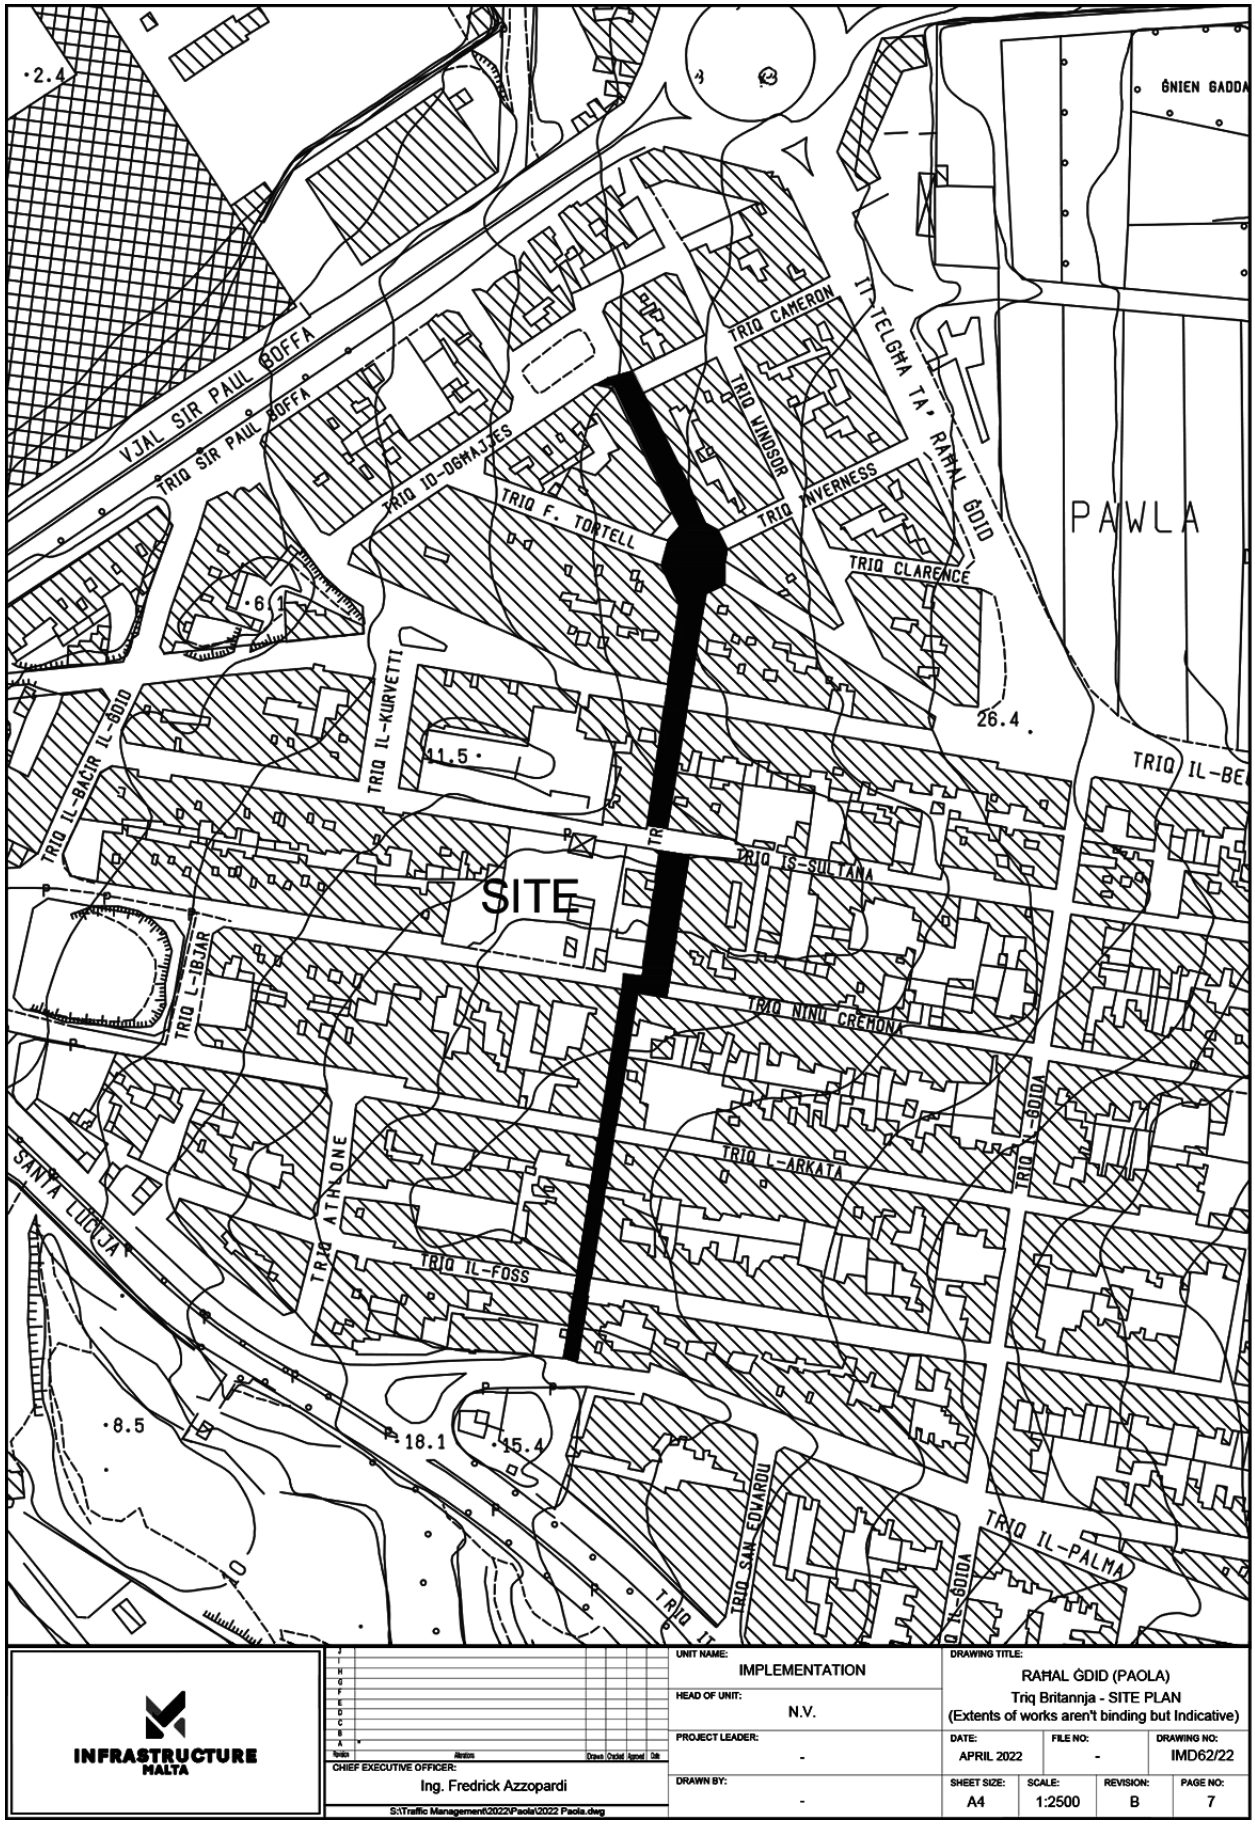


INFRASTRUCTURE MALTA


UNIT NAME: IMPLEMENTATION			DRAWING TITLE: RAĦAL ĠDID (PAOLA) Triq Britannja - SITE PLAN (Extents of works aren't binding but Indicative)	
HEAD OF UNIT: N.V.				
PROJECT LEADER: -			DATE: APRIL 2022	FILE NO: -	DRAWING NO: IMD62/22
DRAWN BY: -			SHEET SIZE: A4	SCALE: 1:2500	REVISION: B	PAGE NO: 7

CHIEF EXECUTIVE OFFICER: Ing. Fredrick Azzopardi

S:\Traffic Management\2022\Paola\2022 Paola.dwg


KNISJA
CIMITERJU
SITE
TRIQ IS-SANTWARju
TRIQ SAN PAWL
TRIQ IL-MADONNA TA' GRAZIA
TRIQ SAN TUMA
TRIQ SAN PUBLIJU
TRIQ IS-SWIEQ IL-KBIR
TRIQ IL-KAPPELLAN MAGRO
TRIQ IL-PARRUNA
TRIQ IL-VITA
TRIQ IS-SWIEQ IL-QADIM
TRIQ IS-SWIEQ IN-NOFSANI
TRIQ IS-SWIEQ IX-XEMALI
TRIQ IL-MARSA
TRIQ IL-GHAJN
TRIQ IS-SANTWARju
TRIQ IS-SALIB
TRIQ IL-KAPPELLA TA' SAN GWANN
TRIQ IL-KAPPELLA TA' SAN GWANN
TRIQ IL-KAPPELLA TA' SAN GWANN

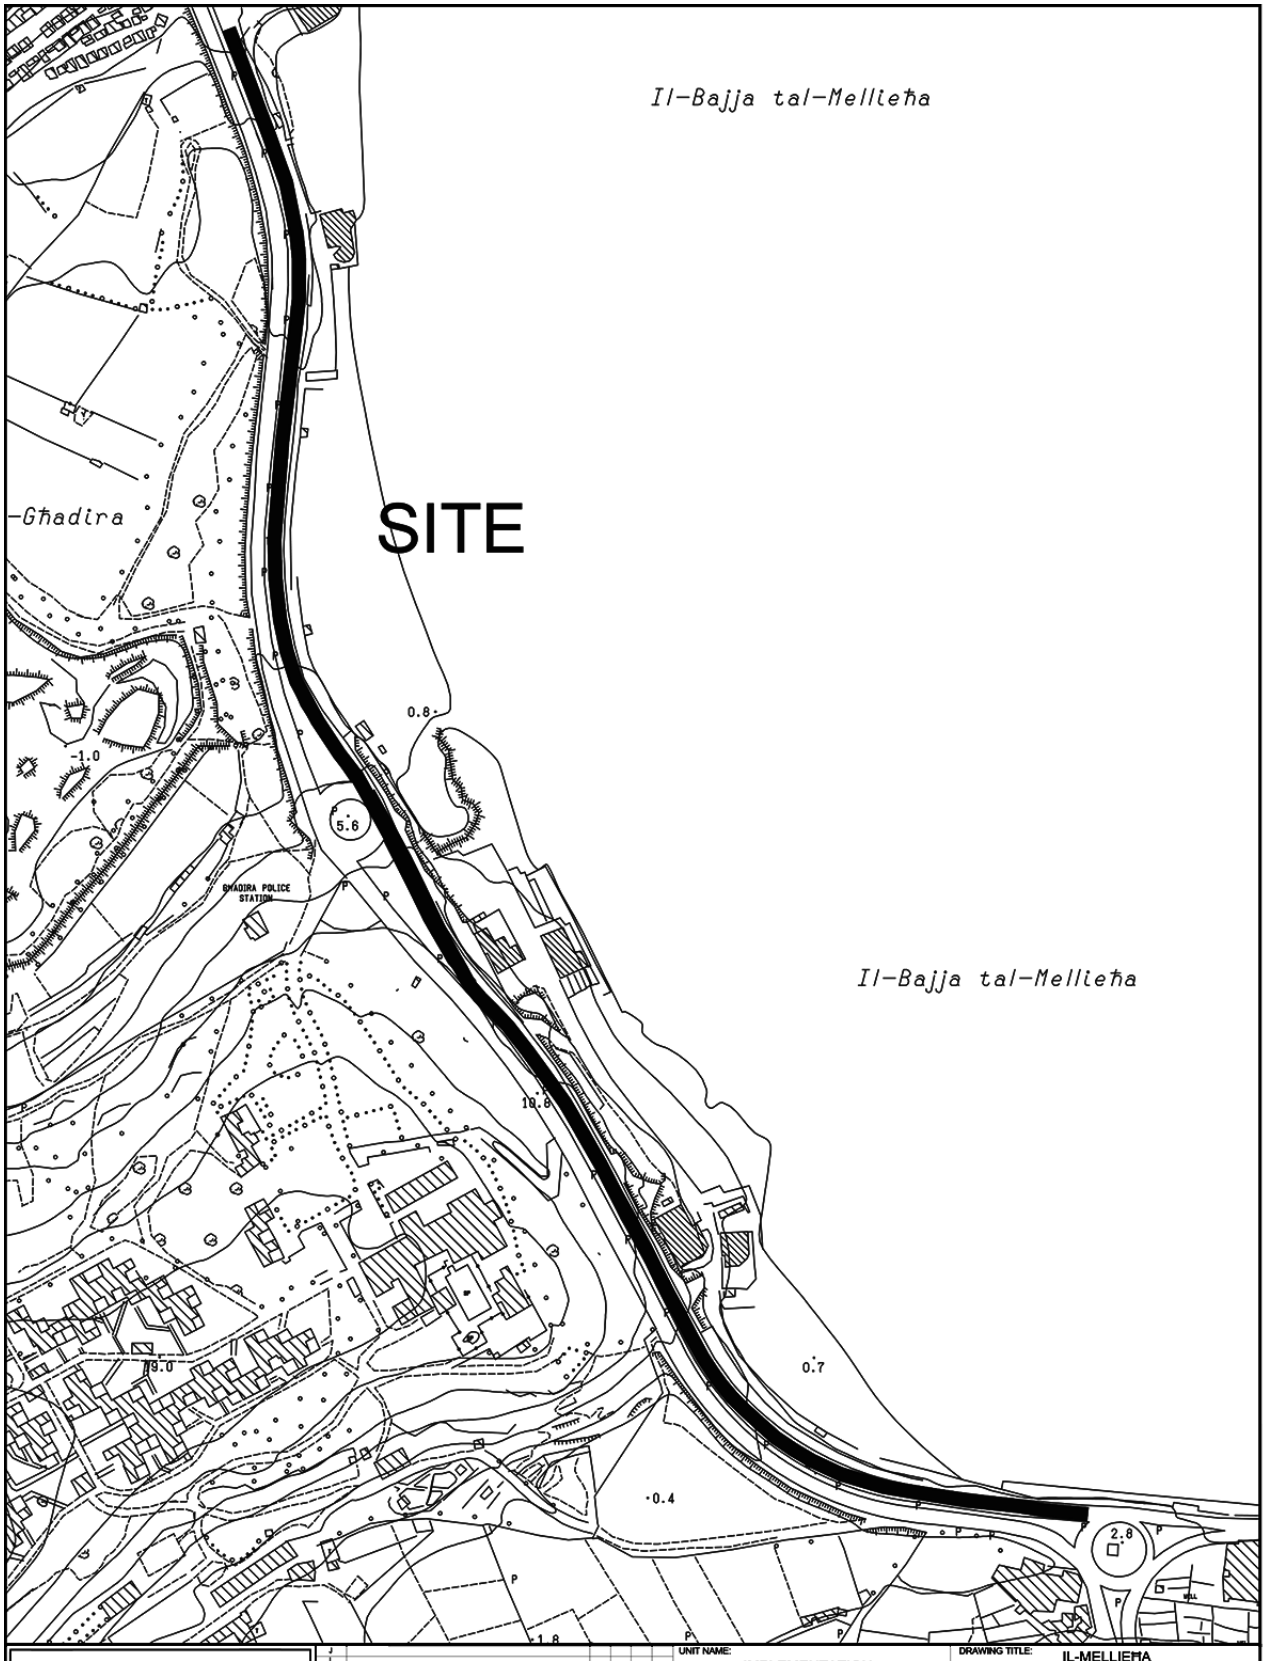
Il-Bajja tal-Mellieħa
SITE
-Għadira
GHADIRA POLICE STATION
Il-Bajja tal-Mellieħa
0.8
-1.0
5.6
19.8
19.0
0.7
0.4
2.8
1.8
INFRASTRUCTURE MALTA
CHIEF EXECUTIVE OFFICER
Ing. Trustin Farrugia Cann
UNIT NAME:
IMPLEMENTATION
HEAD OF UNIT:
N.V.
PROJECT LEADER:
-
DRAWN BY:
-
DRAWING TITLE:
IL-MELLIEĦA
po Triq il-Marfa Southbound - SITE PLAN
(Extents of works aren't binding but Indicative)
DATE:
AUGUST 2022
FILE NO:
-
DRAWING NO:
IMD189/22
SHEET SIZE:
A3
SCALE:
1:2500
REVISION:
-
PAGE NO:
8

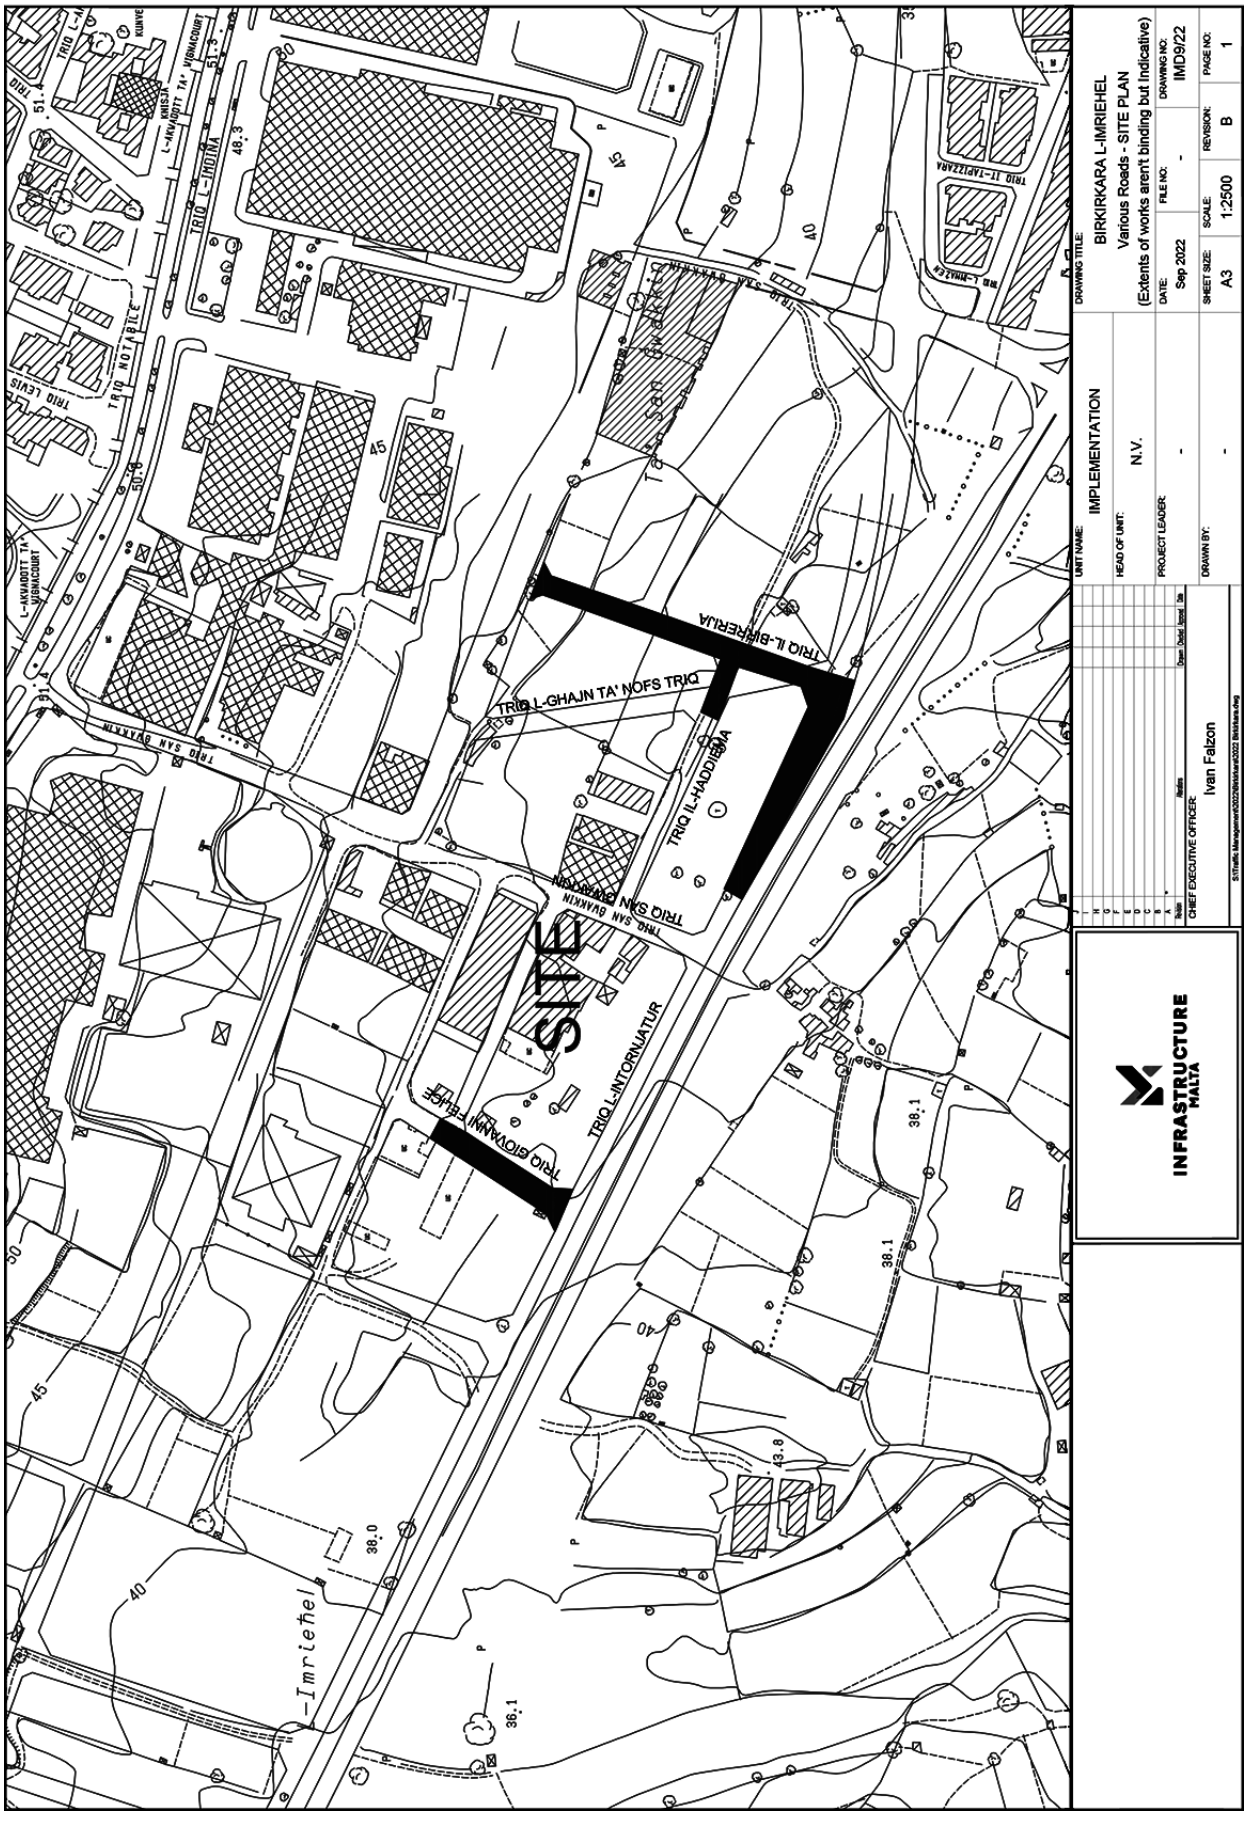
SITE
TRIQ L-GHAJN TA' NOFS TRIQ
TRIQ IL-BIRKERKARA
TRIQ IL-HADDIEMA
TRIQ SAN GWANN
TRIQ GIOVANNI F.HUGE
TRIQ L-INTORNJATUR
TRIQ SAN BWANN
TRIQ L-IMDINA
TRIQ NOTABILE
TRIQ LEWIS
L-AKWADOTT TA' VIBRACOURT
-Imrieħel
INFRASTRUCTURE MALTA
UNIT NAME: IMPLEMENTATION
HEAD OF UNIT: N.V.
PROJECT LEADER: -
DRAWN BY: -
CHIEF EXECUTIVE OFFICER: Ivan Falzon
DRAWING TITLE: BIRKIRKARA L-IMRIEHEL
Various Roads - SITE PLAN
(Extents of works aren't binding but Indicative)
DATE: Sep 2022
FILE NO: -
DRAWING NO: IMD9/22
SHEET SIZE: A3
SCALE: 1:2500
REVISION: B
PAGE NO: 1