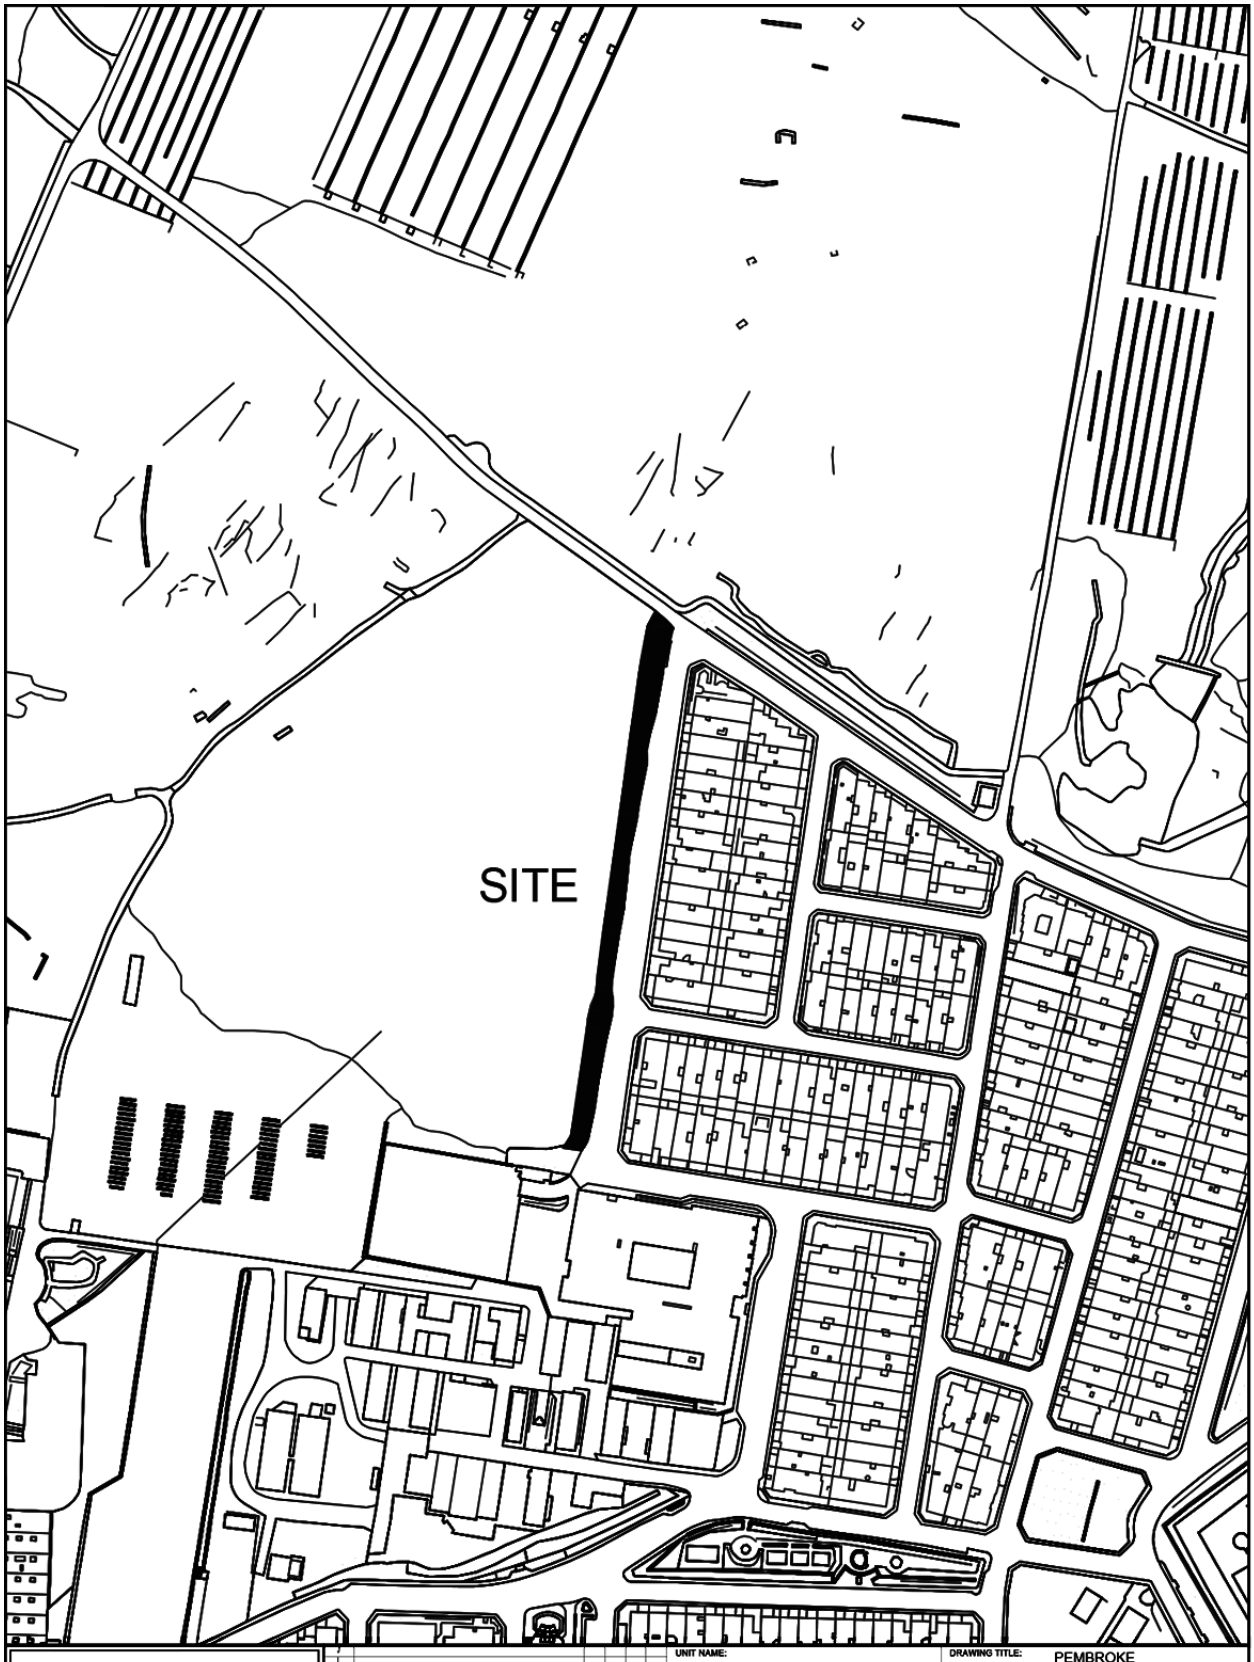


INFRASTRUCTURE MALTA

Issue	Notes	Drawn	Chcked	Apprvd	Date

CHIEF EXECUTIVE OFFICER: Ivan Falzon

S:\Traffic Management\2022\Pembroke\2022 Pembroke.dwg

UNIT NAME: MAINTENANCE

HEAD OF UNIT: D.V.

PROJECT LEADER: -

DRAWN BY: -

DRAWING TITLE: PEMBROKE
TRIQ GABRIEL HENIN
- SITE PLAN
(Extents of works aren't binding but Indicative)

DATE:	FILE NO:	DRAWING NO:
OCT 2022	-	IMD230/22

SHEET SIZE:	SCALE:	REVISION:	PAGE NO:
A4	1:2500	A	3