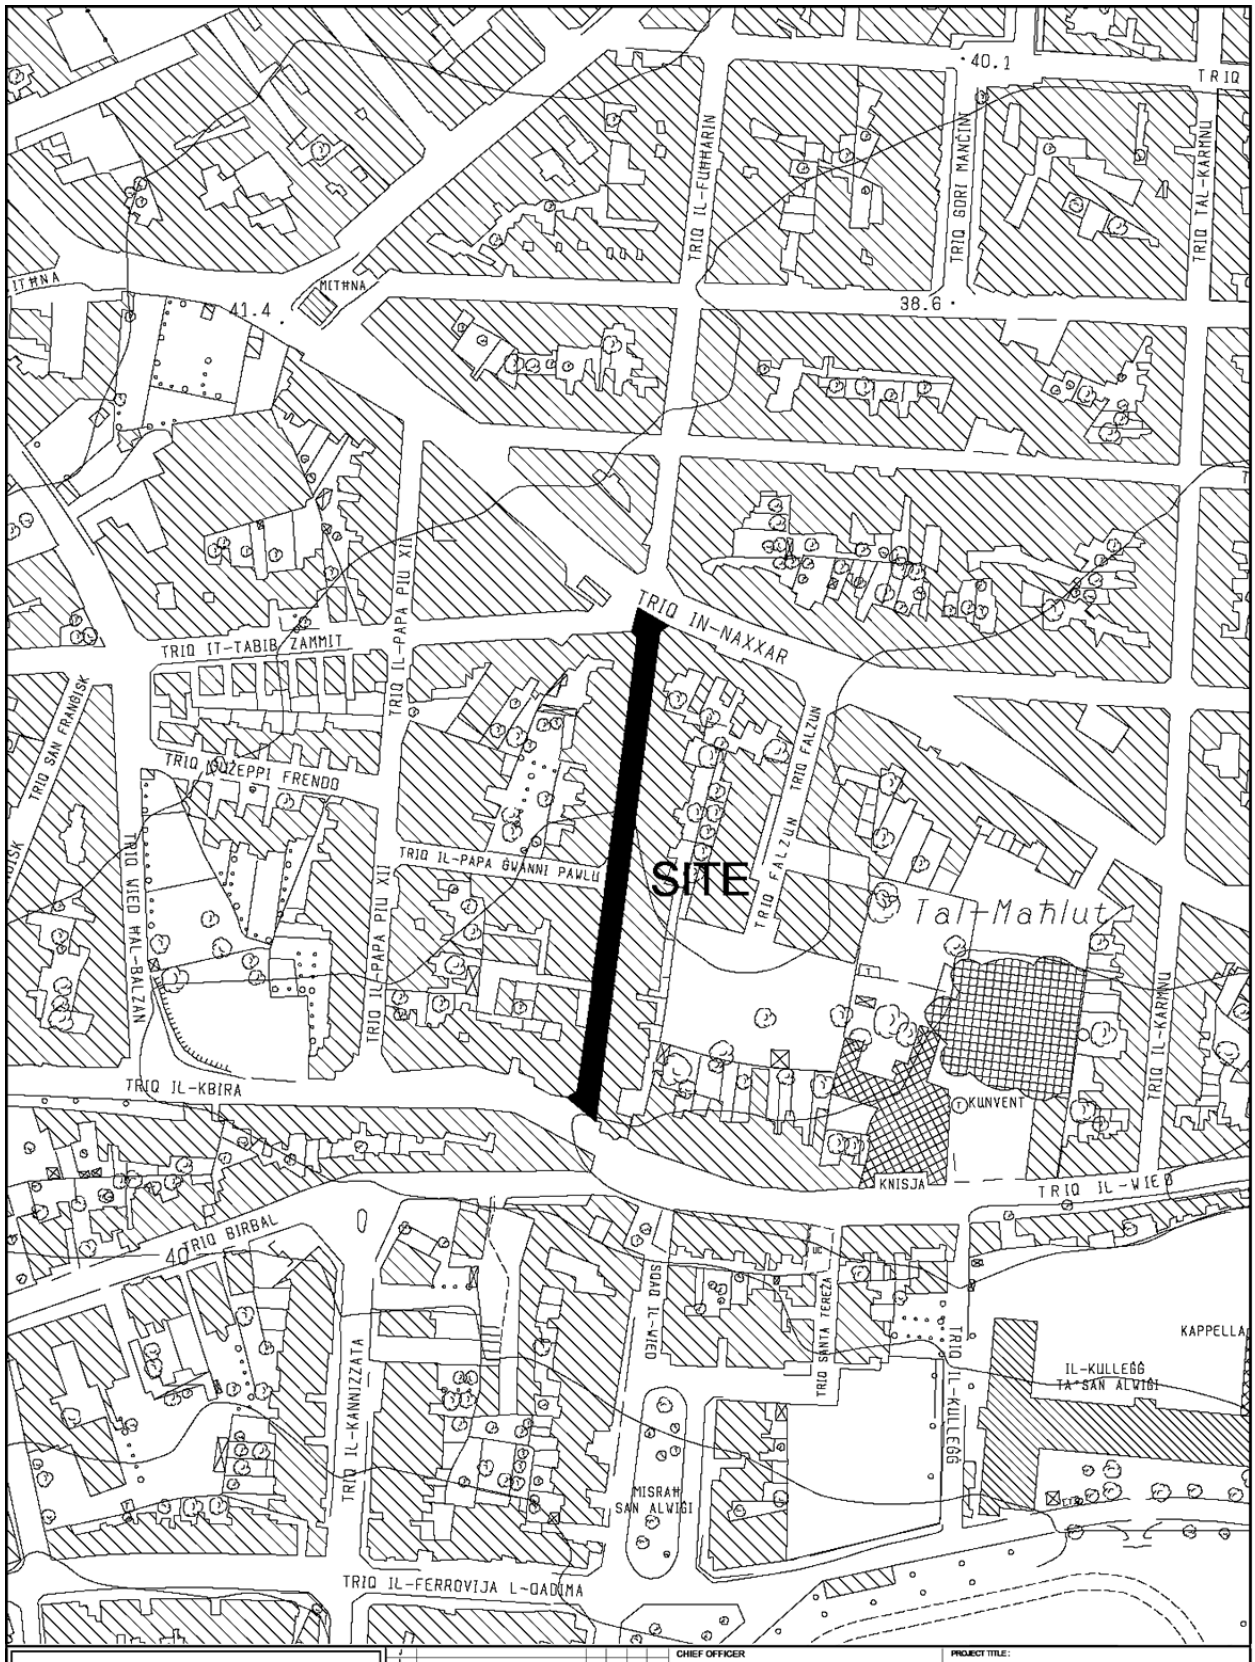
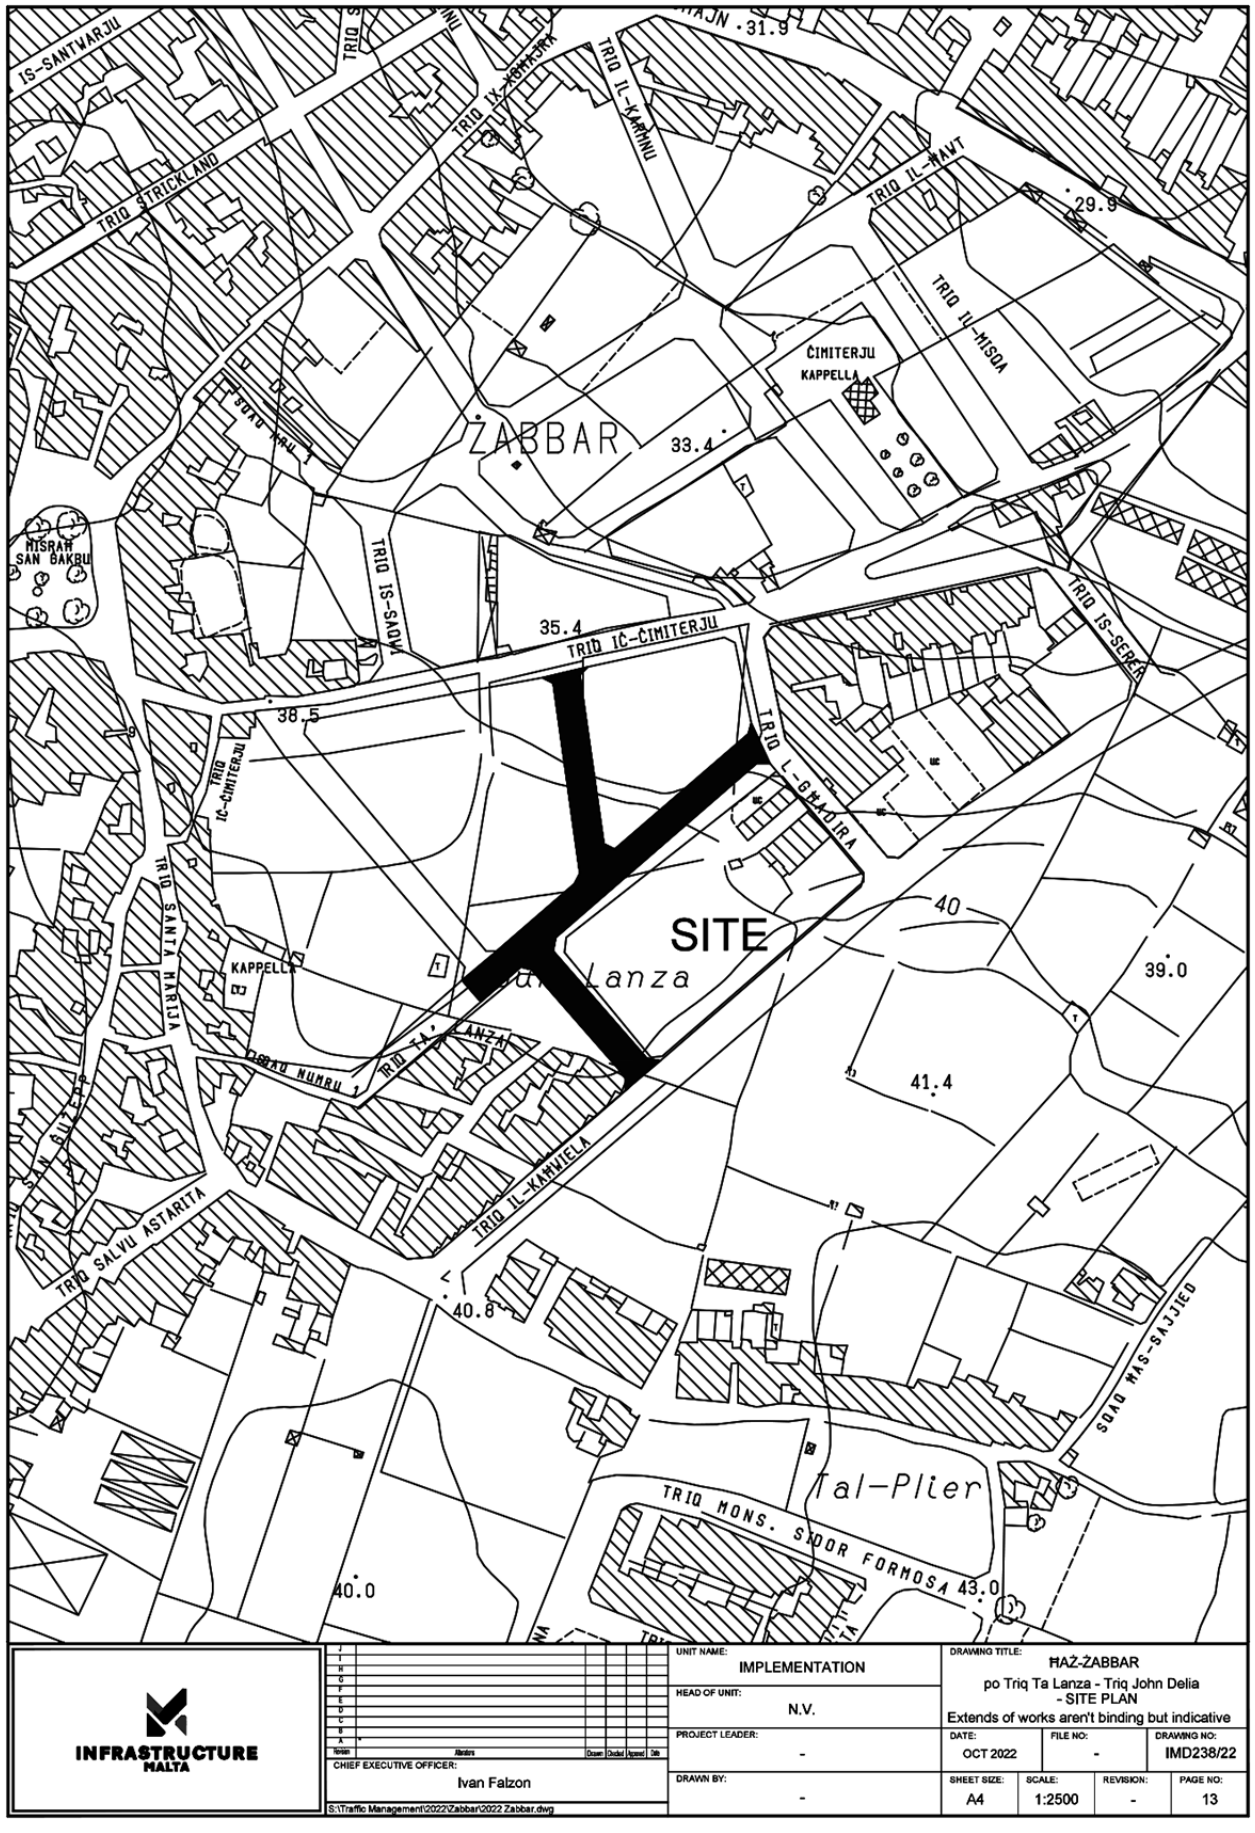


INFRASTRUCTURE MALTA

CHIEF OFFICER: Ing. Fredrick Azzopardi			PROJECT TITLE: BIRKIRKARA		
ARCHITECT: D.V.			DRAWING TITLE: TRIQ PAPA URBANU VIII SITE PLAN (Extents of works aren't binding but Indicative)		
CHECKED BY: -	DATE: JANUARY 2019	FILE No: -	DRAWING No: RD12/19		
DRAWN BY: M.B.	SHEET SIZE: A4	SCALE: 1:2500	REVISION: A	SHEET No: 1	

PROJECT No.: -

P:\Design\Common Areas\Traffic Management\2019\Birkirkara\2019 Birkirkara.dwg


TRIQ IS-SANTWARJU
TRIQ STRICKLAND
TRIQ IX-XEMXIJA
TRIQ IL-KAMINNU
TRIQ IL-MAVT
TRIQ IL-MISQA
ĊIMITERJU
KAPPELLA
ŻABBAR
33.4
29.9
31.9
MISRAH SAN ĠAKBU
TRIQ IS-SADU
TRIQ IĊ-ĊIMITERJU
35.4
38.5
TRIQ IS-SERRA
TRIQ L-GĦAJRA
SITE
Lanza
40
39.0
41.4
KAPPELLA
TRIQ SANTA MARIJA
TRIQ TA' LANZA
DAWRAT NUMRU 1
TRIQ IL-KANVIELA
TRIQ SALVU ASTARITA
40.8
SQAQ MAS-SAJJIED
Tal-Plier
TRIQ MONS. SNOOR FORMOSA
43.0
40.0
INFRASTRUCTURE MALTA
CHIEF EXECUTIVE OFFICER:
Ivan Falzon
S:\Traffic Management\2022\Zabbar\2022 Zabbar.dwg
UNIT NAME:
IMPLEMENTATION
HEAD OF UNIT:
N.V.
PROJECT LEADER:
-
DRAWN BY:
-
DRAWING TITLE:
ĦAŻ-ŻABBAR
po Triq Ta Lanza - Triq John Delia
- SITE PLAN
Extends of works aren't binding but indicative
DATE: OCT 2022
FILE NO: -
DRAWING NO: IMD238/22
SHEET SIZE: A4
SCALE: 1:2500
REVISION: -
PAGE NO: 13