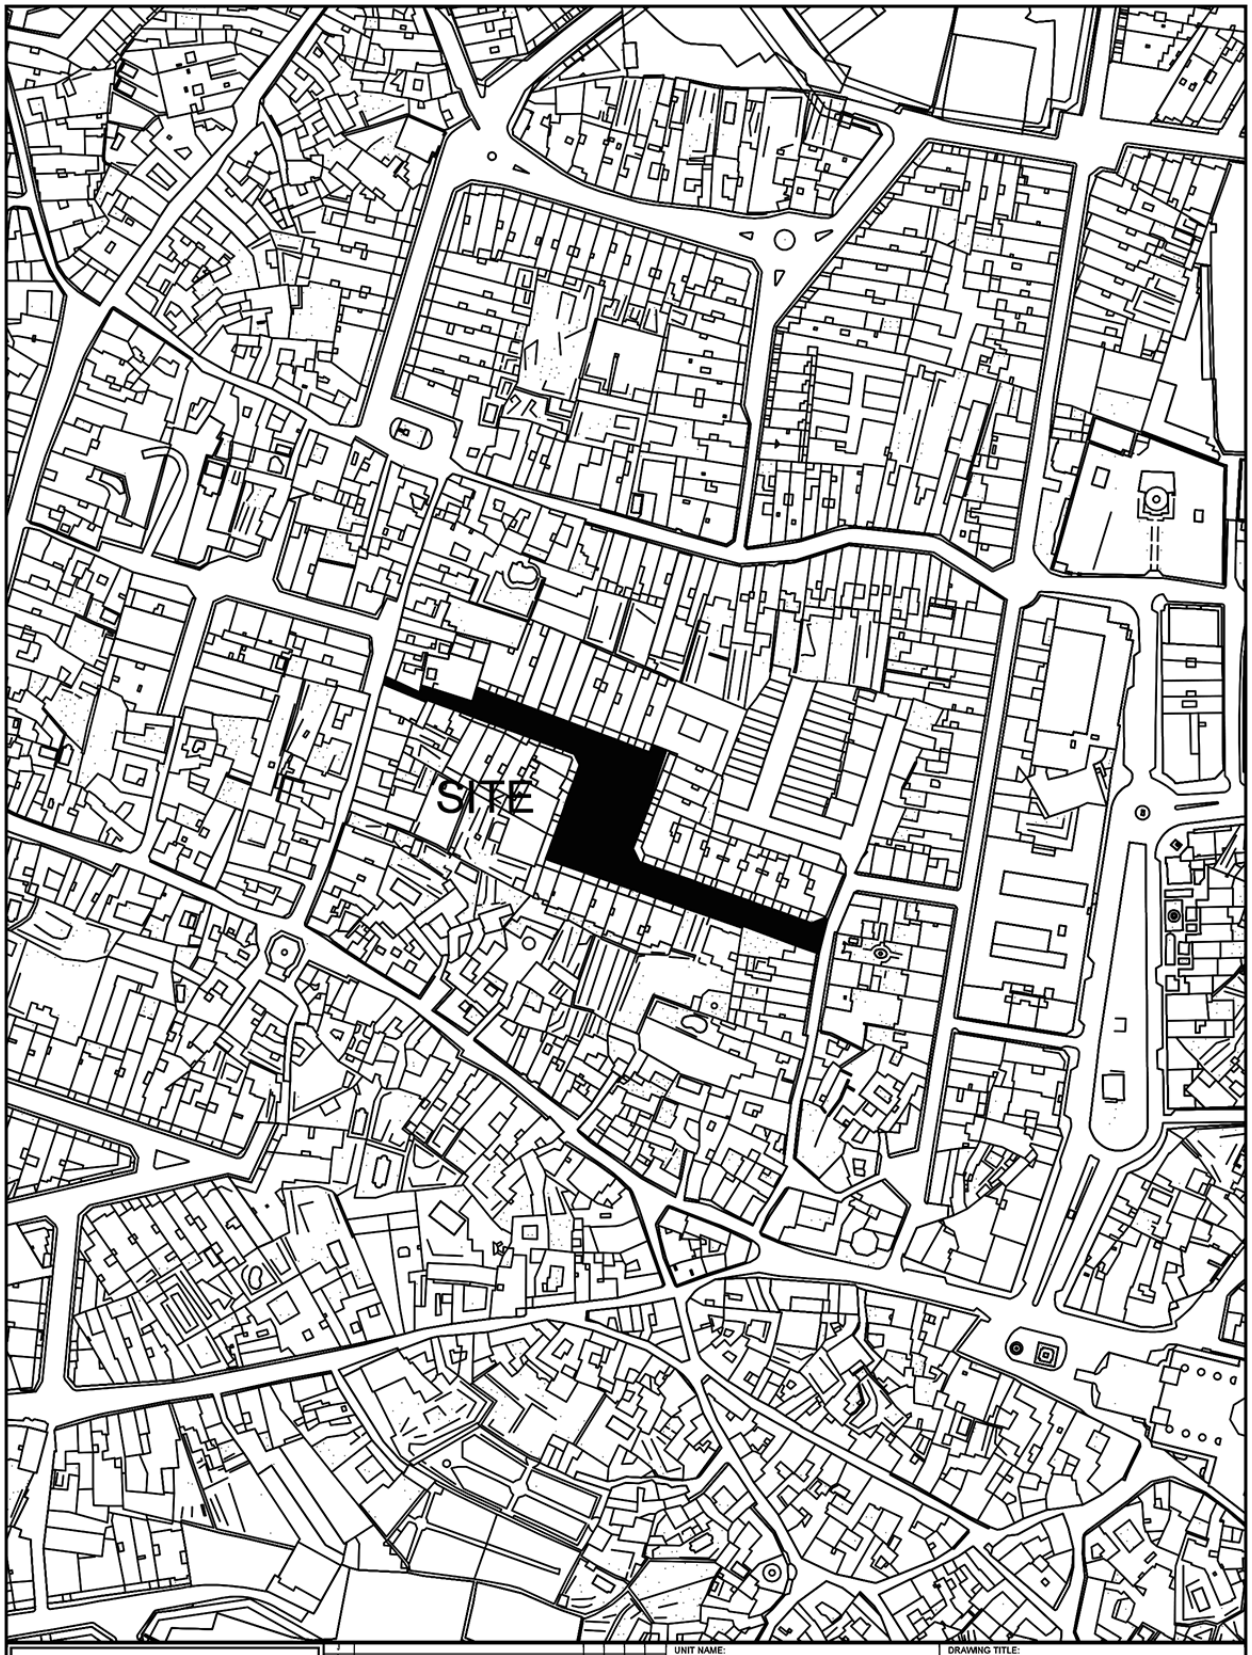



INFRASTRUCTURE MALTA

No.	Revision	Alterations	Drawn	Checked	Approved	Date

CHIEF EXECUTIVE OFFICER: Ivan Falzon

S:\Traffic Management\2023\Zebbug\2023 Zebbug.dwg

UNIT NAME: IMPLEMENTATION	DRAWING TITLE: ĦAŻ-ŻEBBUĠ Triq Pawlu Balzan- SITE PLAN (Extents of works aren't binding but Indicative)		
HEAD OF UNIT: N.V.			
PROJECT LEADER: -	DATE: FEB 2023	FILE NO: -	DRAWING NO: IMD23/23
DRAWN BY: -	SHEET SIZE: A4	SCALE: 1:2500	REVISION: A	PAGE NO: 1

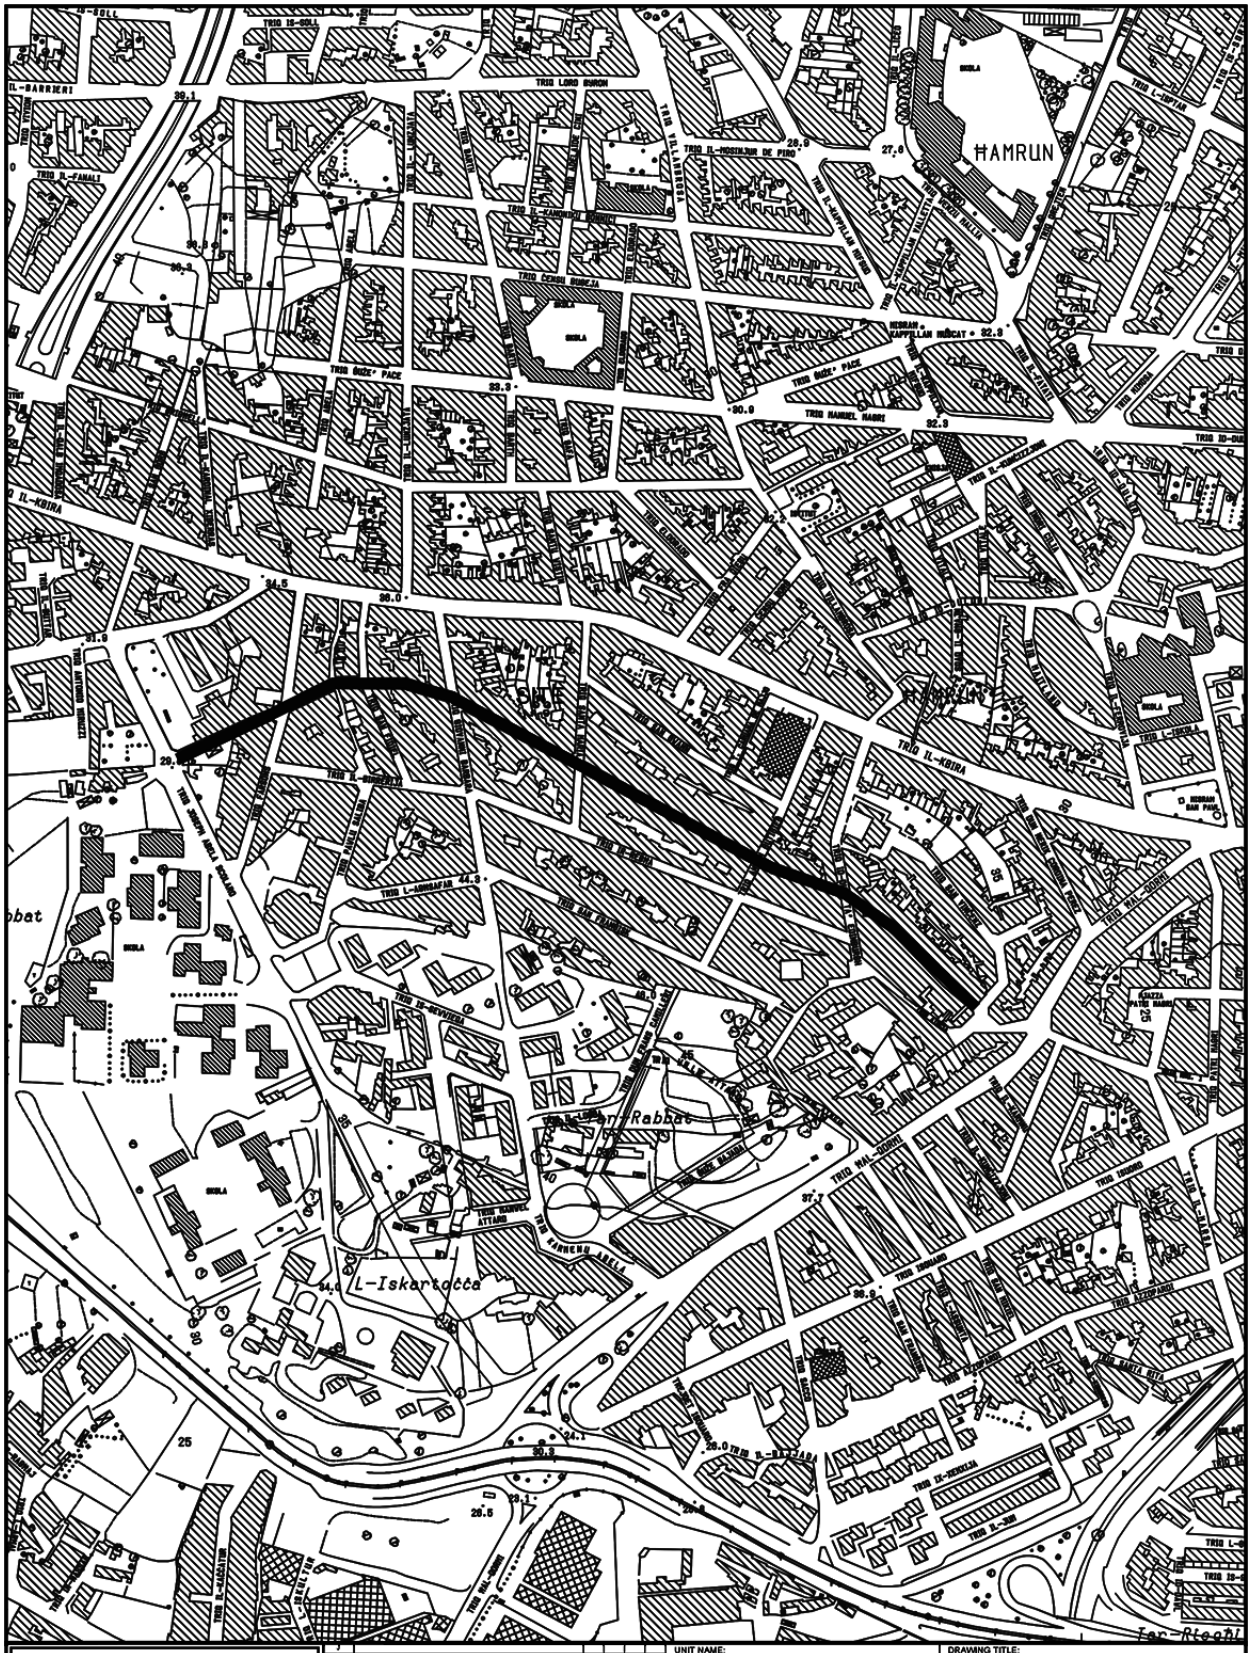
HAMRUN
TRIQ LORD BYRON
TRIQ IL-KBIRA
TRIQ HAMRUN
TRIQ IL-KAPPELLAN MIFSUD
TRIQ IL-MADONNA TA' PINU
TRIQ IL-KAMPANJI
TRIQ GORDI BUSUTTIL
TRIQ GUZE' PACE
TRIQ IL-MADONNA TA' LOURDES
TRIQ IL-KAPPELLAN MIKIEL
TRIQ IL-KAPPELLAN MIKIEL CAUCHI
TRIQ IL-KAPPELLAN MIKIEL SCERRI
TRIQ IL-KAPPELLAN MIKIEL SPITERI
TRIQ IL-KAPPELLAN MIKIEL TABONE
TRIQ IL-KAPPELLAN MIKIEL XERRI
TRIQ IL-KAPPELLAN MIKIEL ZAMMIT



INFRASTRUCTURE MALTA

Rev/ch	Revisions	Drawn	Checked	Approved	Date

CHIEF EXECUTIVE OFFICER:
Ing. Ivan Falzon

S:\Traffic Management\2023\Ghaxaq\2023 Ghaxaq.dwg

UNIT NAME: IMPLEMENTATION

HEAD OF UNIT: N.V.

PROJECT LEADER: -

DRAWN BY: -

DRAWING TITLE:
HAL GHAXAQ
Triq Dun Guzepp Demicoli - SITE PLAN
(Extents of Works are not binding but indicative)

DATE:	FILE NO:	DRAWING NO:
Jan. 2023	-	IMD013/23

SHEET SIZE:	SCALE:	REVISION:	PAGE NO:
A4	1:2500	A	1