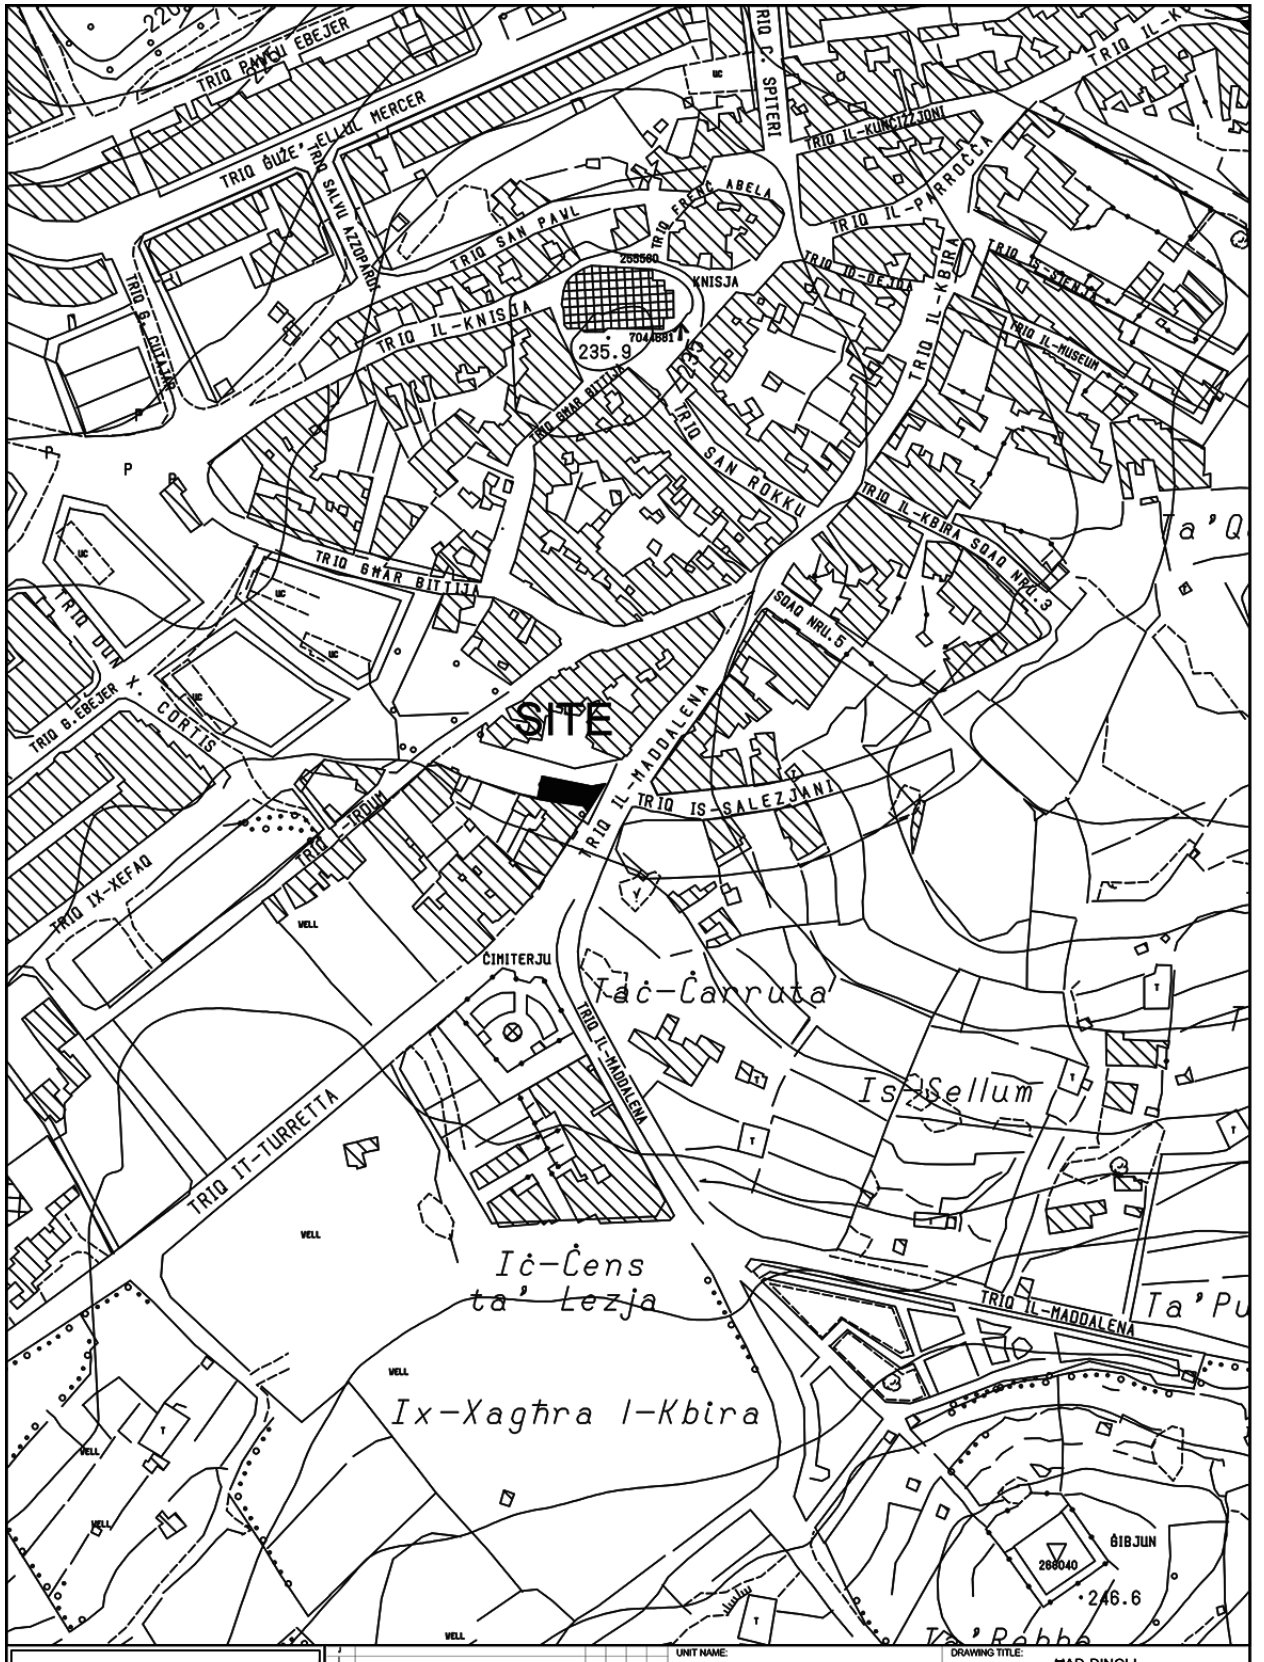


INFRASTRUCTURE MALTA

CHIEF EXECUTIVE OFFICER: Ivan Falzon

S:\Traffic Management\2022\Dingli\2022 Dingli.dwg

UNIT NAME: IMPLEMENTATION	DRAWING TITLE: HAD-DINGLI po Triq Dun K.Azzopardi - SITE PLAN (Extents of Works are not binding but indicative)		
HEAD OF UNIT: N.V.			
PROJECT LEADER: -	DATE: FEB 2023	FILE NO: -	DRAWING NO: IMD58/22/d
DRAWN BY: -	SHEET SIZE: A4	SCALE: 1:2500	REVISION: - / PAGE NO: 1d