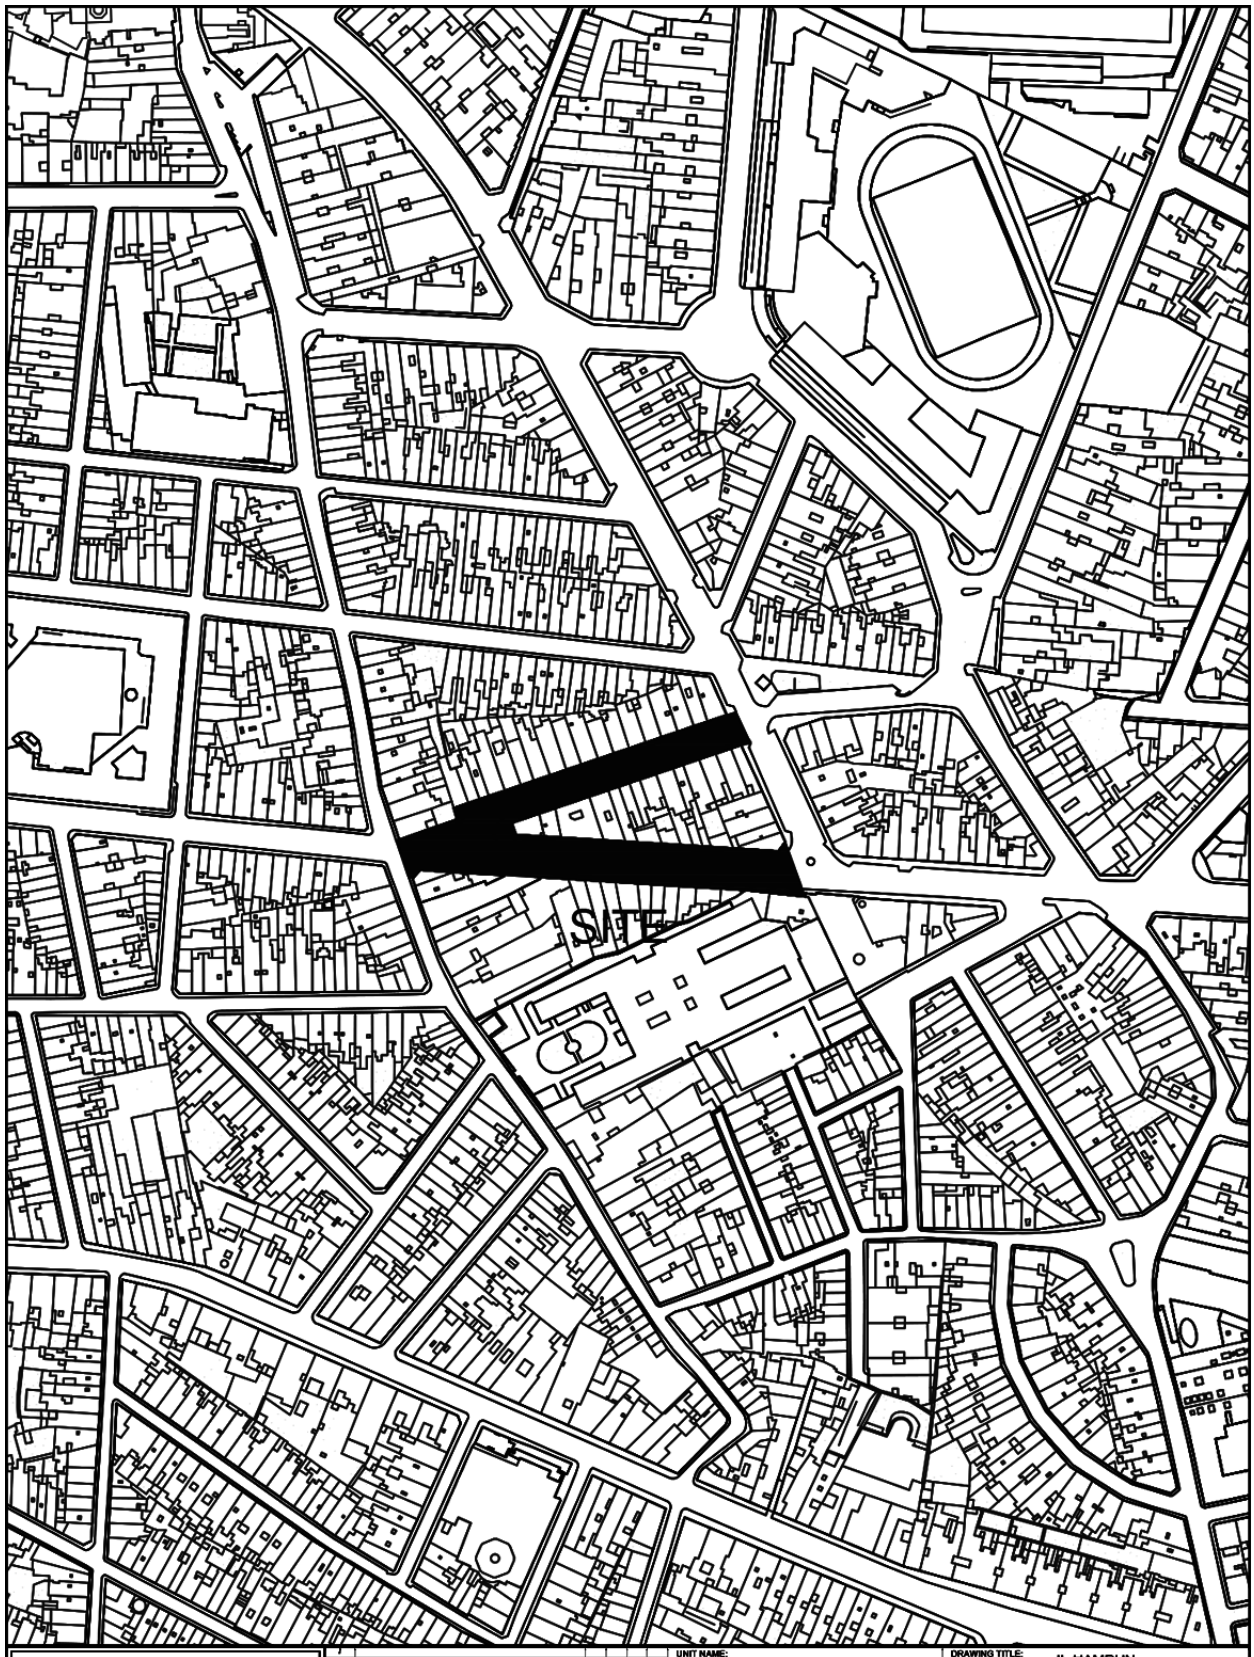


INFRASTRUCTURE MALTA

Revision	Alterations	Drawn	Checked	Approved	Date

CHIEF EXECUTIVE OFFICER: Ivan Falzon

S:\Traffic Management\2023\Hamrun\2023 Hamrun.dwg

UNIT NAME: IMPLEMENTATION

HEAD OF UNIT: N.V.


PROJECT LEADER: -

DRAWN BY: -

DRAWING TITLE: IL-HAMRUN po Triq Manuel Magri - Triq G. M. Camilleri - SITE PLAN (Extents of Works are not binding but indicative)

DATE:	FILE NO:	DRAWING NO:
Jan 2023	-	IMD003/23

SHEET SIZE:	SCALE:	REVISION:	PAGE NO:
A4	1:2400	A	1

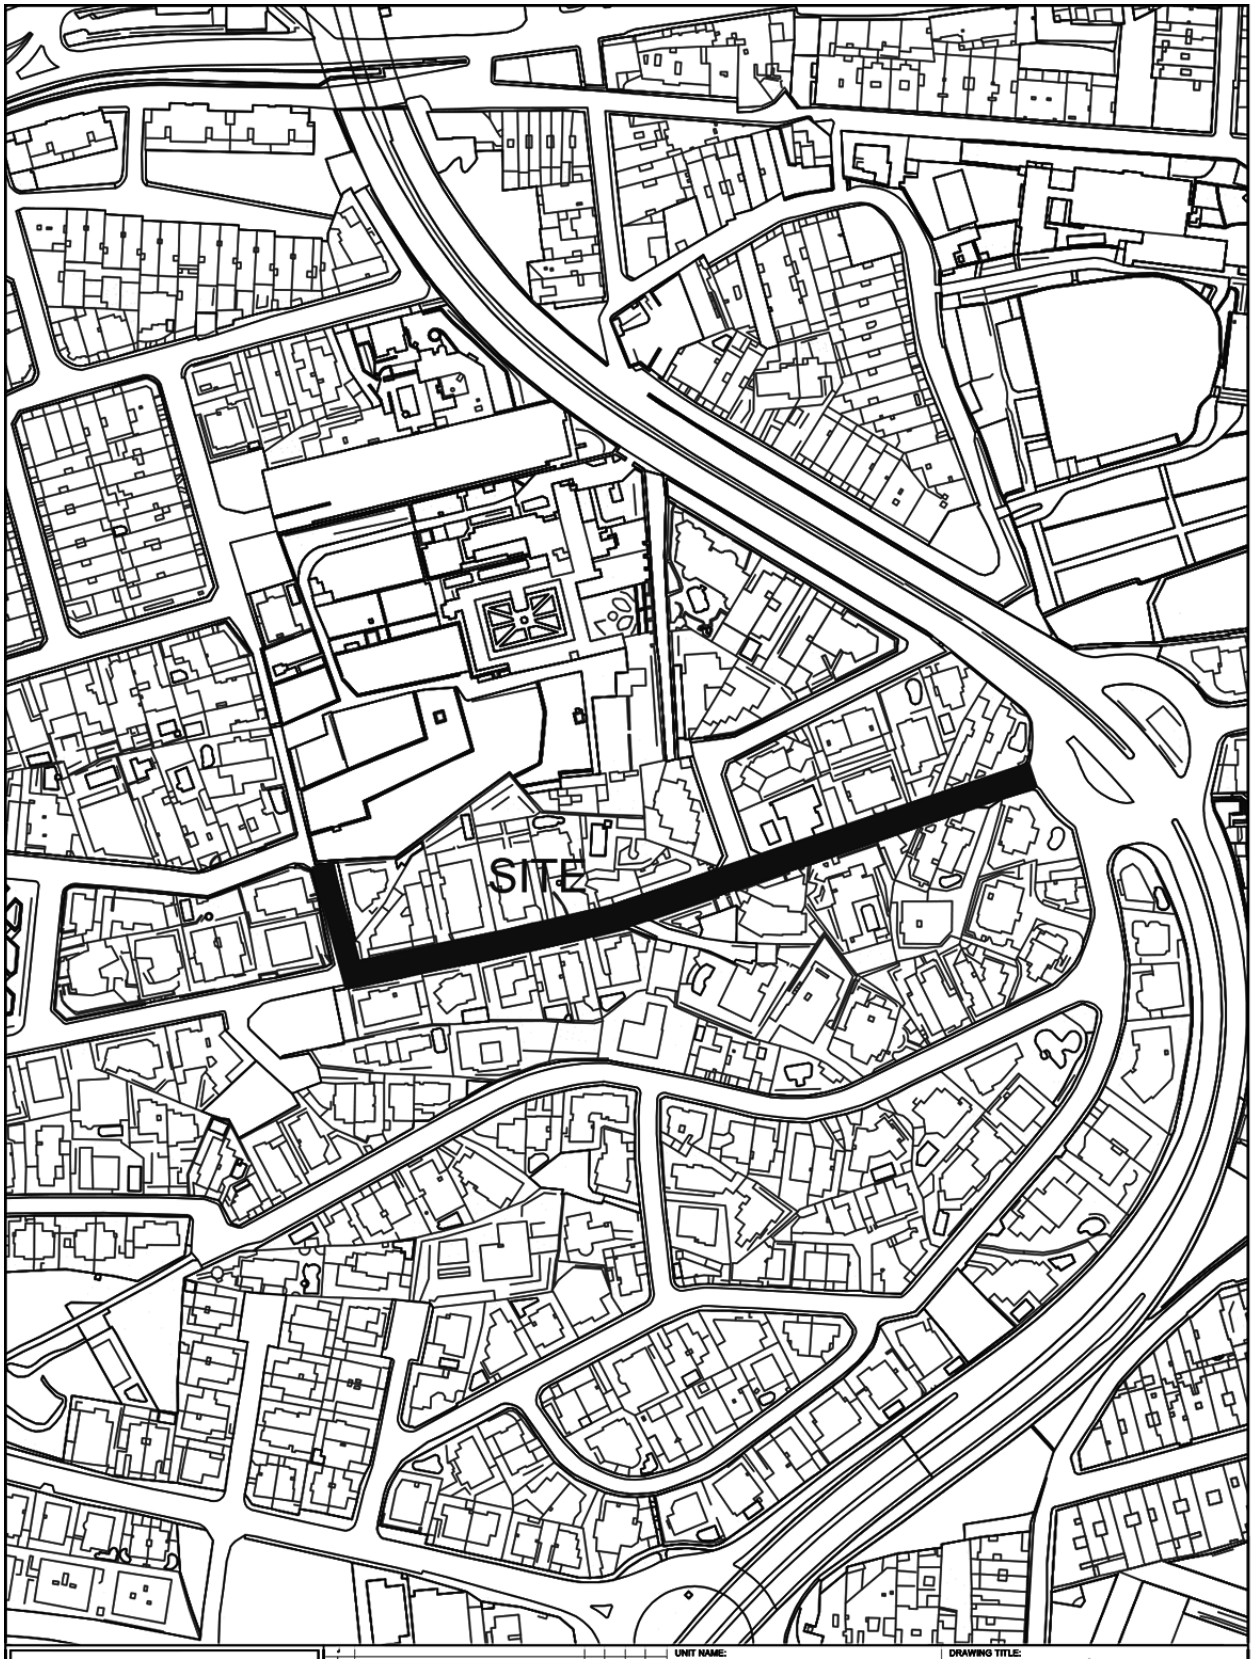

INFRASTRUCTURE MALTA

Issue	Alterations	Drawn	Checked	Approved	Date

CHIEF EXECUTIVE OFFICER: Ivan Falzon

S:\Traffic Management\2023\San Gwann\2023 San Gwann.dwg

UNIT NAME: IMPLEMENTATION

HEAD OF UNIT: N.V.


PROJECT LEADER: -


DRAWN BY: -

DRAWING TITLE: SAN ĠWANN po Triq Ant. Schembri - Triq L-Ornitologija - SITE PLAN (Extents of works aren't binding but Indicative)

DATE:	FILE NO:	DRAWING NO:
FEB 2023	-	IMD54/23

SHEET SIZE:	SCALE:	REVISION:	PAGE NO:
A4	1:2500	-	1

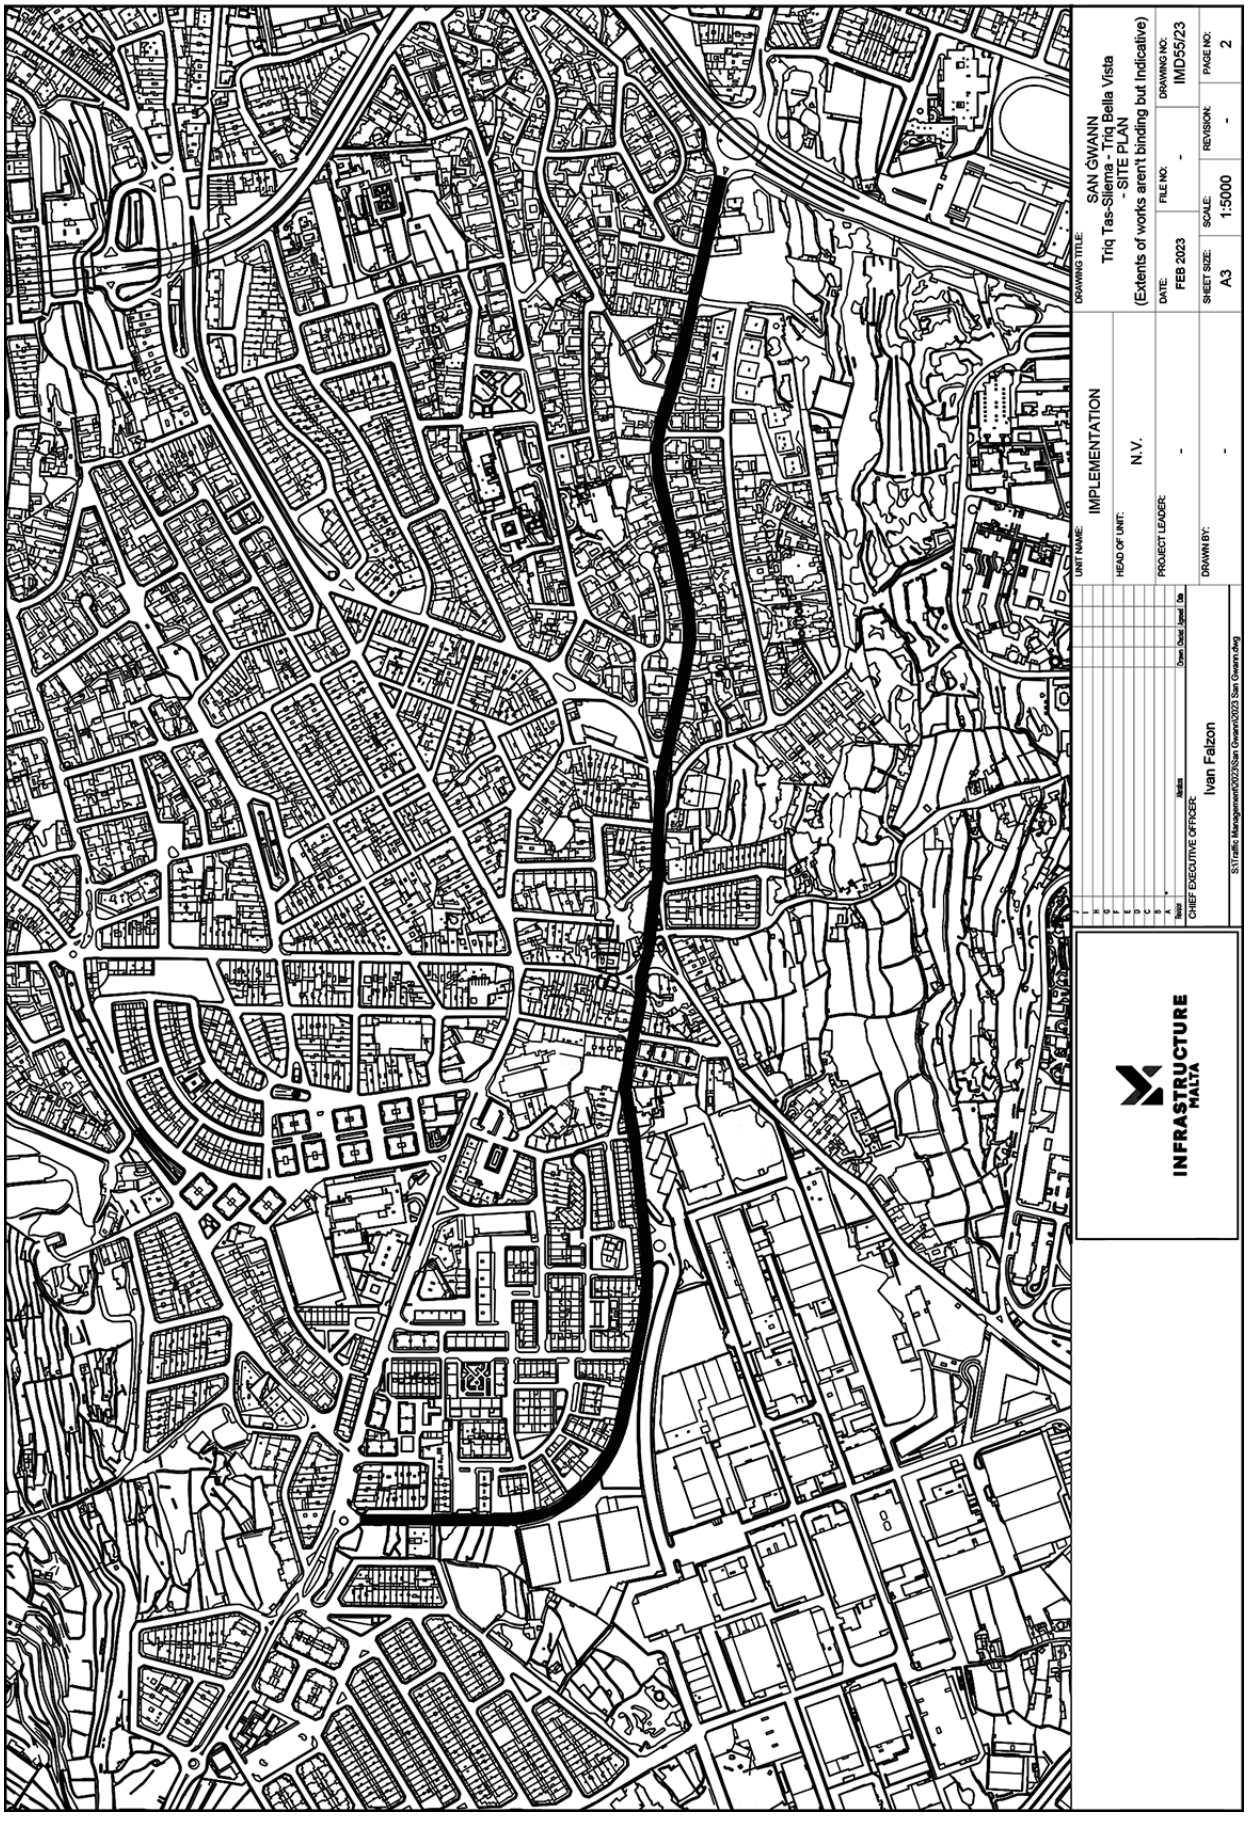
INFRASTRUCTURE MALTA
UNIT NAME: IMPLEMENTATION
HEAD OF UNIT: N.V.
PROJECT LEADER: -
DRAWN BY: -
CHIEF EXECUTIVE OFFICER: Ivan Falzon
S1\Traffic Management\2023\San Gwann\2023 San Gwann.dwg
DRAWING TITLE: SAN GWANN
Triq Tas-Sliema - Triq Bella Vista
- SITE PLAN
(Extents of works aren't binding but Indicative)
DATE: FEB 2023
FILE NO: -
DRAWING NO: IMD55/23
SHEET SIZE: A3
SCALE: 1:5000
REVISION: -
PAGE NO: 2

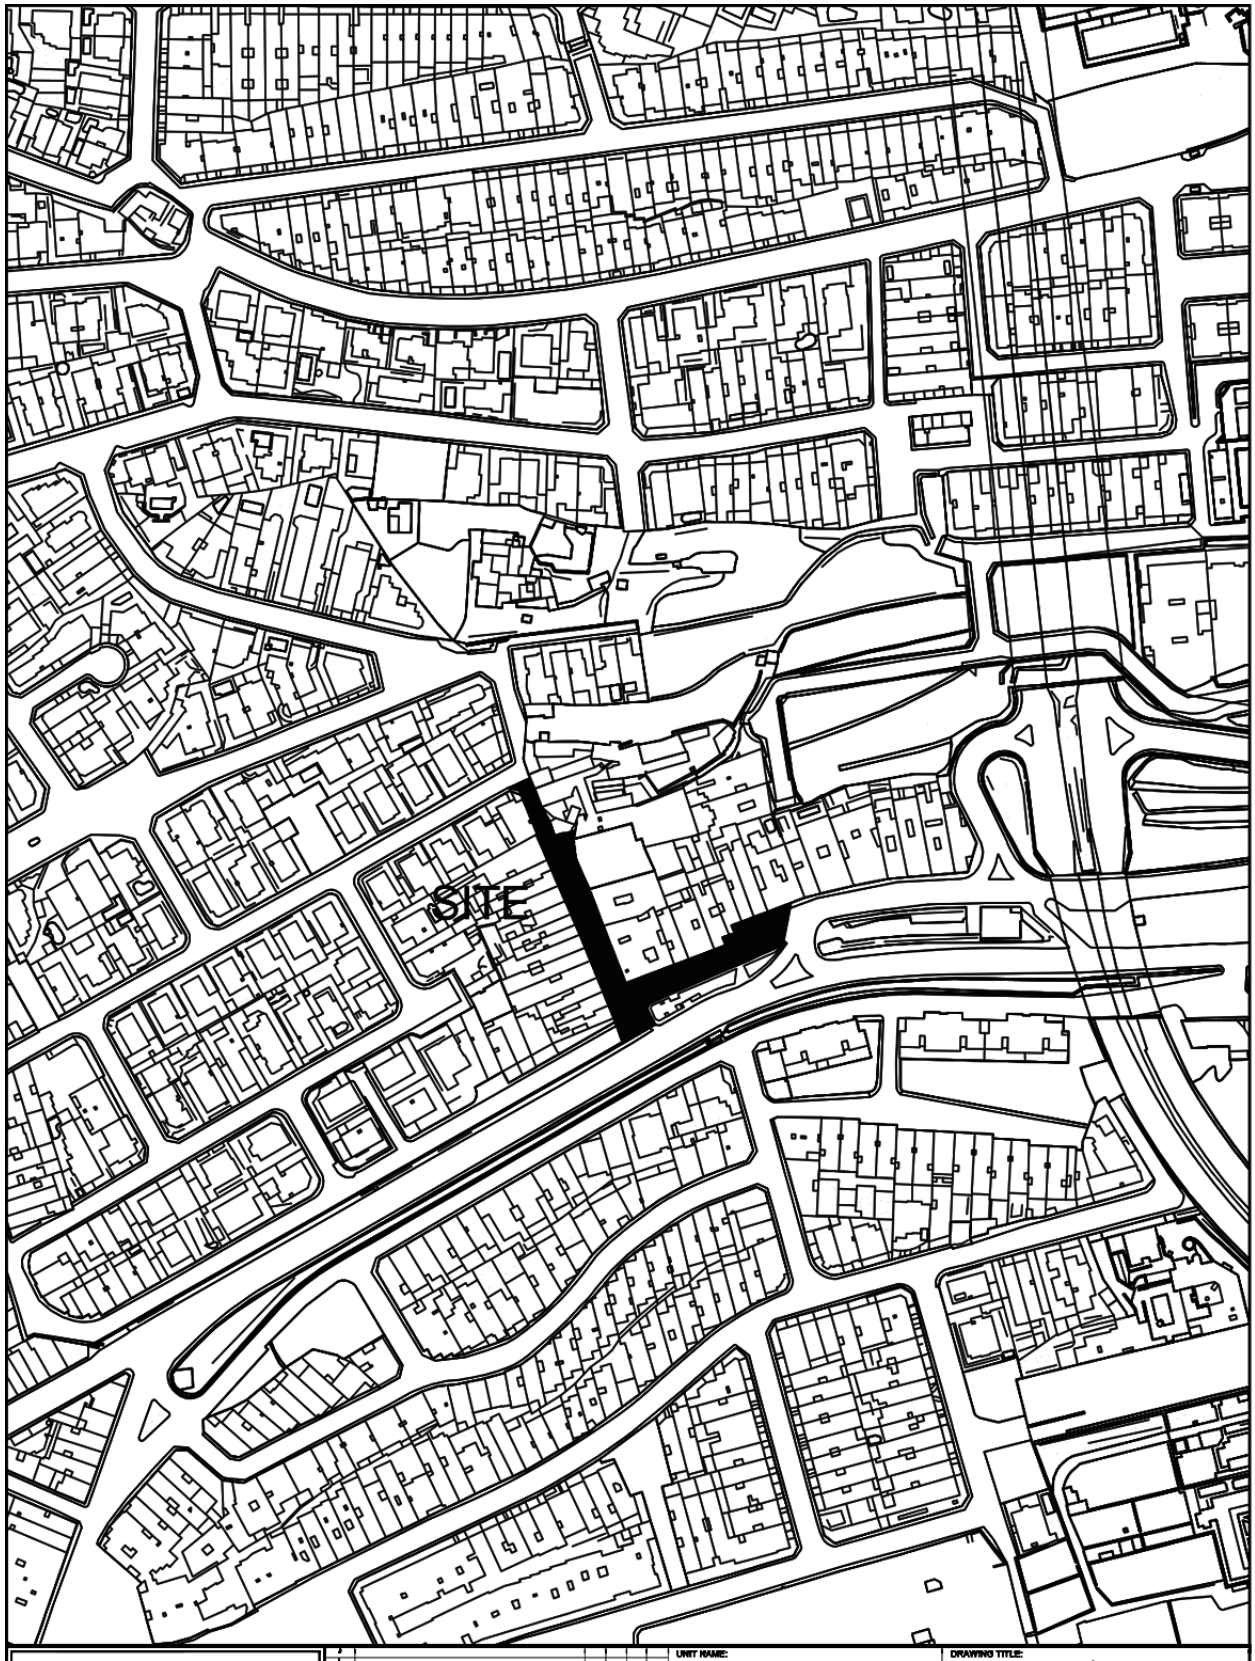

INFRASTRUCTURE MALTA

CHIEF EXECUTIVE OFFICER: Ivan Falzon	UNIT NAME: IMPLEMENTATION	DRAWING TITLE: SAN ĠILJAN Sqaq is-Sigra & Po Triq Henry Calleja SITE PLAN (Extents of works aren't binding but Indicative)		
S:\Traffic Management\2023\San Giljan\2023 San Giljan.dwg	HEAD OF UNIT: N.V.			
	PROJECT LEADER: -	DATE: Jan. 2023	FILE NO: IM060/23	DRAWING NO: IMD017/23
	DRAWN BY: -	SHEET SIZE: A4	SCALE: 1:2500	REVISION: A / PAGE NO: 1



INFRASTRUCTURE MALTA

Revision	Revisions	Drawn	Checked	Approved	Date
J					
I					
H					
G					
F					
E					
D					
C					
B					
A	*				

CHIEF EXECUTIVE OFFICER:
Ivan Falzon

S:\Traffic Management\2023\Mellieha\2023 Mellieha.dwg

UNIT NAME:
IMPLEMENTATION

HEAD OF UNIT:
N.V.

PROJECT LEADER:
-

DRAWN BY:
-

DRAWING TITLE:
IL-MELLIEĦA
TRIQ IL-MELLEIĦA - SITE PLAN
(Extents of works aren't binding but Indicative)

DATE:	FILE NO:	DRAWING NO:
FEB 2023	-	IMD32/23

SHEET SIZE:	SCALE:	REVISION:	PAGE NO:
A4	1:5000	B	2