
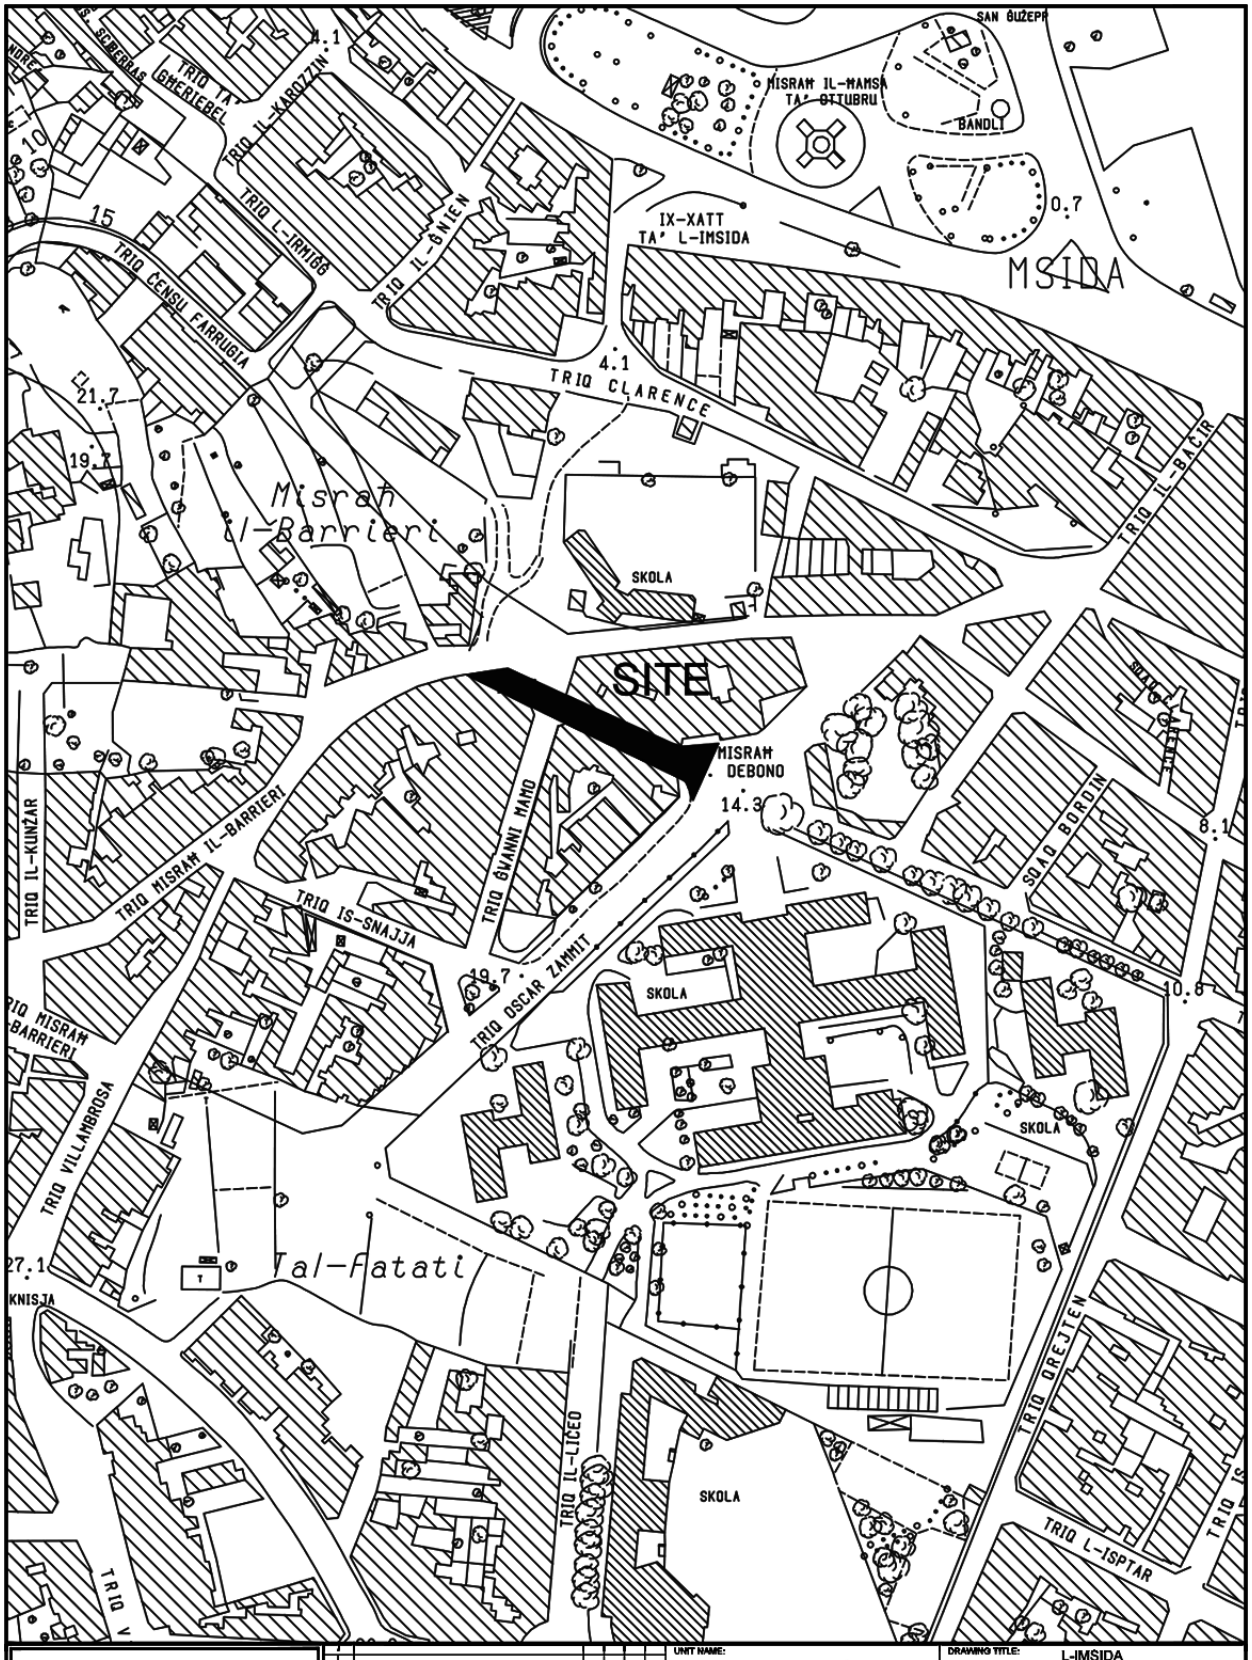


INFRASTRUCTURE MALTA

CHIEF EXECUTIVE OFFICER: IVAN FALZON

S:\Traffic Management\2022\Msida\2022 Msida.dwg

UNIT NAME:	IMPLEMENTATION
HEAD OF UNIT:	N.V.
PROJECT LEADER:	-
DRAWN BY:	-
DRAWING TITLE:	L-IMSIDA Po Triq J. Borg SITE PLAN (Extents of Works are not binding but indicative)
DATE:	Sep. 2022
FILE NO:	-
DRAWING NO:	IMD207/22
SHEET SIZE:	A4
SCALE:	1:2500
REVISION:	A
PAGE NO:	7

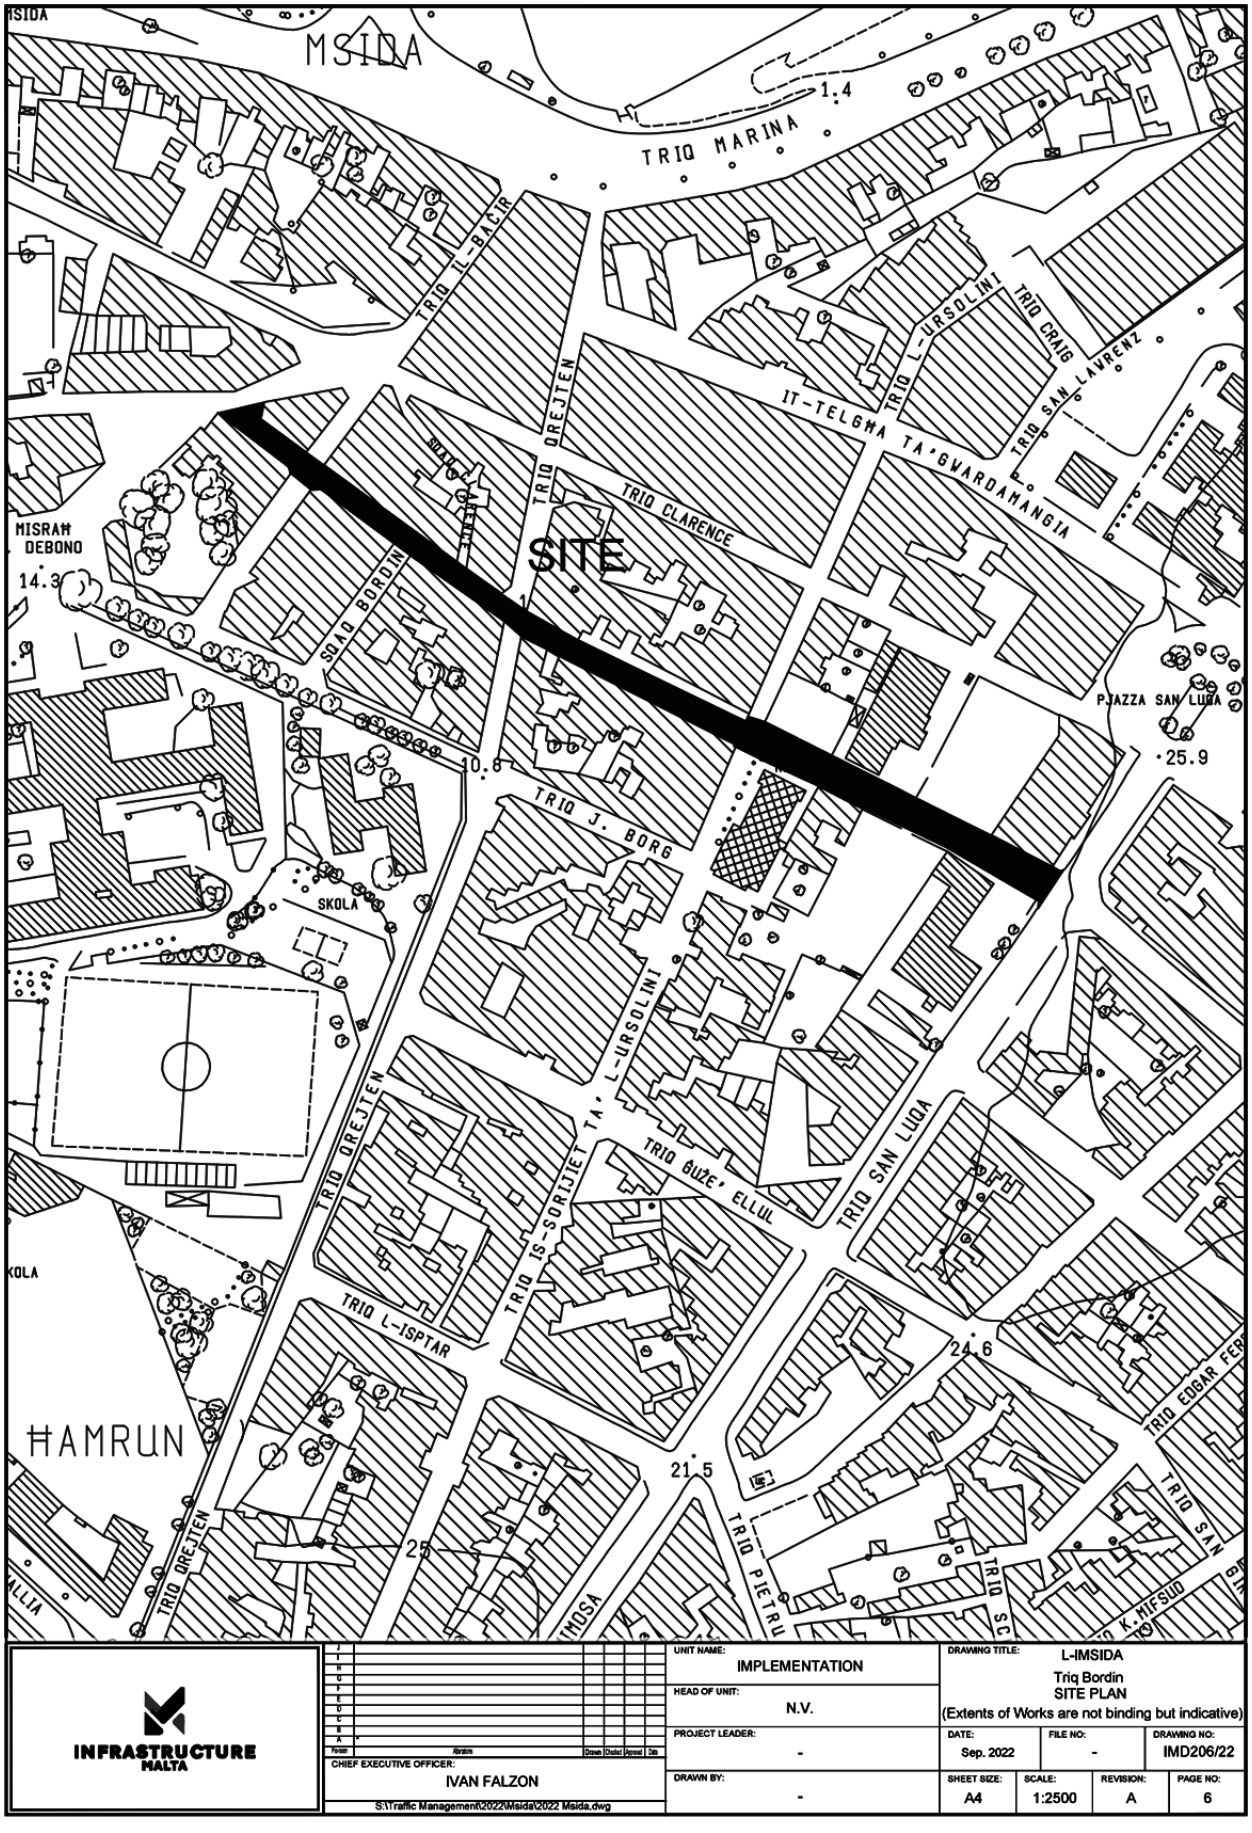


INFRASTRUCTURE MALTA

No.	Revision	Drawn	Checked	Approved	Date

CHIEF EXECUTIVE OFFICER: IVAN FALZON

S:\Traffic Management\2022\Msida\2022 Msida.dwg

UNIT NAME: IMPLEMENTATION	DRAWING TITLE: L-IMSIDA Triq Bordin SITE PLAN (Extents of Works are not binding but indicative)		
HEAD OF UNIT: N.V.			
PROJECT LEADER: -	DATE: Sep. 2022	FILE NO: -	DRAWING NO: IMD206/22
DRAWN BY: -	SHEET SIZE: A4	SCALE: 1:2500	REVISION: A / PAGE NO: 6

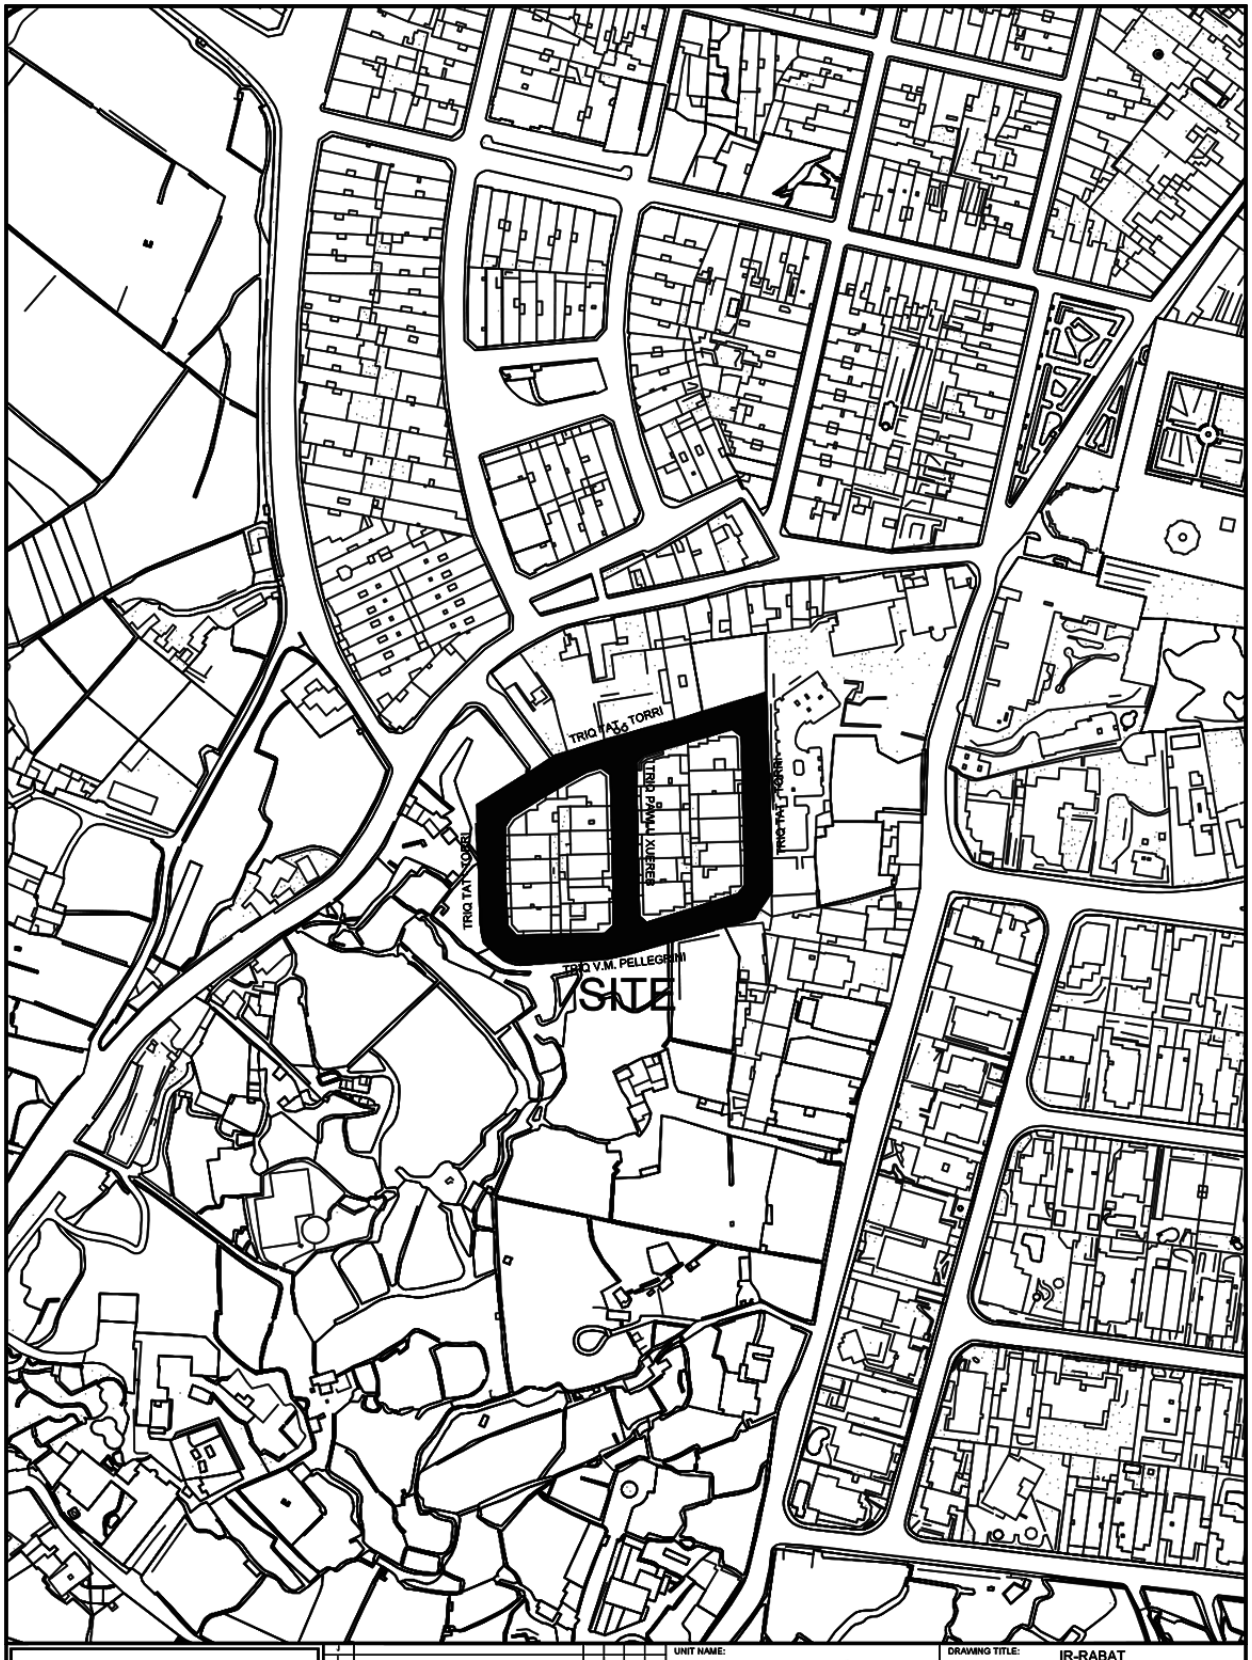

INFRASTRUCTURE MALTA

No.	Alterations	Drawn	Checked	Approved	Date

CHIEF EXECUTIVE OFFICER:
Ivan Falzon

S:\Traffic Management\2023\Rabat\2023 Rabat.dwg

UNIT NAME: IMPLEMENTATION

HEAD OF UNIT: N.V.

PROJECT LEADER: -

DRAWN BY: -

DRAWING TITLE: IR-RABAT
Triq Tat-Torri - Triq Pawlu Xuereb
- Triq V.M. Pellegrini - SITE PLAN
(Extents of works aren't binding but Indicative)

DATE:	FILE NO:	DRAWING NO:
FEB 2023	-	IMD37/23

SHEET SIZE:	SCALE:	REVISION:	PAGE NO:
A4	1:2500	-	1