


TRIQ IL-31 TA' MARZU
GHARGHUR
Ta' Żaghruna iew il-Gwiedi
TRIQ DEMETRIJU FARRUGIA
TRIQ SAN BARTOLOMEW
KNISJA
SKOLA
MISRAH IL-KNISJA
141.1
TRIQ SAN GWANN
TRIQ L-ORATORJU
TRIQ KARMENU ZARB
140
TRIQ EMMANUEL PERREN
TRIQ EXCELSIOR
122.5
SITE
TRIQ VENDOME
TRIQ IR-REPUBBLIKA
TRIQ IL-KBIRA
SQAQ IC-CAWL
135
130
125
120
LUIGI CATANIA
TRIQ FERMI
SOPHIA
INFRASTRUCTURE MALTA
CHIEF EXECUTIVE OFFICER:
Ivan Falzon
S:\Traffic Management\2022\Gharghur\2022 Gharghur.dwg
UNIT NAME:
IMPLEMENTATION
HEAD OF UNIT:
N.V.
PROJECT LEADER:
-
DRAWN BY:
-
DRAWING TITLE:
HAL-GHARGHUR
Triq Il-Kbira - SITE PLAN
(Extents of Works are not binding but indicative)
DATE:
JAN 2023
FILE NO:
-
DRAWING NO:
IMD270/22
SHEET SIZE:
A4
SCALE:
1:2500
REVISION:
B
PAGE NO:
2


140.4
139.4
105.4
108.6
124.1
122.5
Birguma
SITE
SKOLA
TRIQ MONS. LUIGI CATANIA
TRIQ FERDINANDU
TRIQ SAN BARTOLOMEW
TRIQ SAN GWANN
TRIQ L-ORATORJU
TRIQ EMMANUEL PERREN
TRIQ KARMENU ZARB
TRIQ EXCELSIOR
TRIQ VENDOM
TRIQ STEFNU ZERAFA
TRIQ IR-REPUBBLIKA
HISRAH IL-KNISJA
INFRASTRUCTURE MALTA
CHIEF EXECUTIVE OFFICER:
Ivan Falzon
S:\Traffic Management\2022\Gharghur\2022 Gharghur.dwg
UNIT NAME:
IMPLEMENTATION
HEAD OF UNIT:
N.V.
PROJECT LEADER:
-
DRAWN BY:
-
DRAWING TITLE:
HAL-GHARGHUR
Triq L-Isqof Gargallo - SITE PLAN
(Extents of Works are not binding but indicative)
DATE:
March 2023
FILE NO:
-
DRAWING NO:
IMD271/22
SHEET SIZE:
A4
SCALE:
1:2500
REVISION:
B
PAGE NO:
3

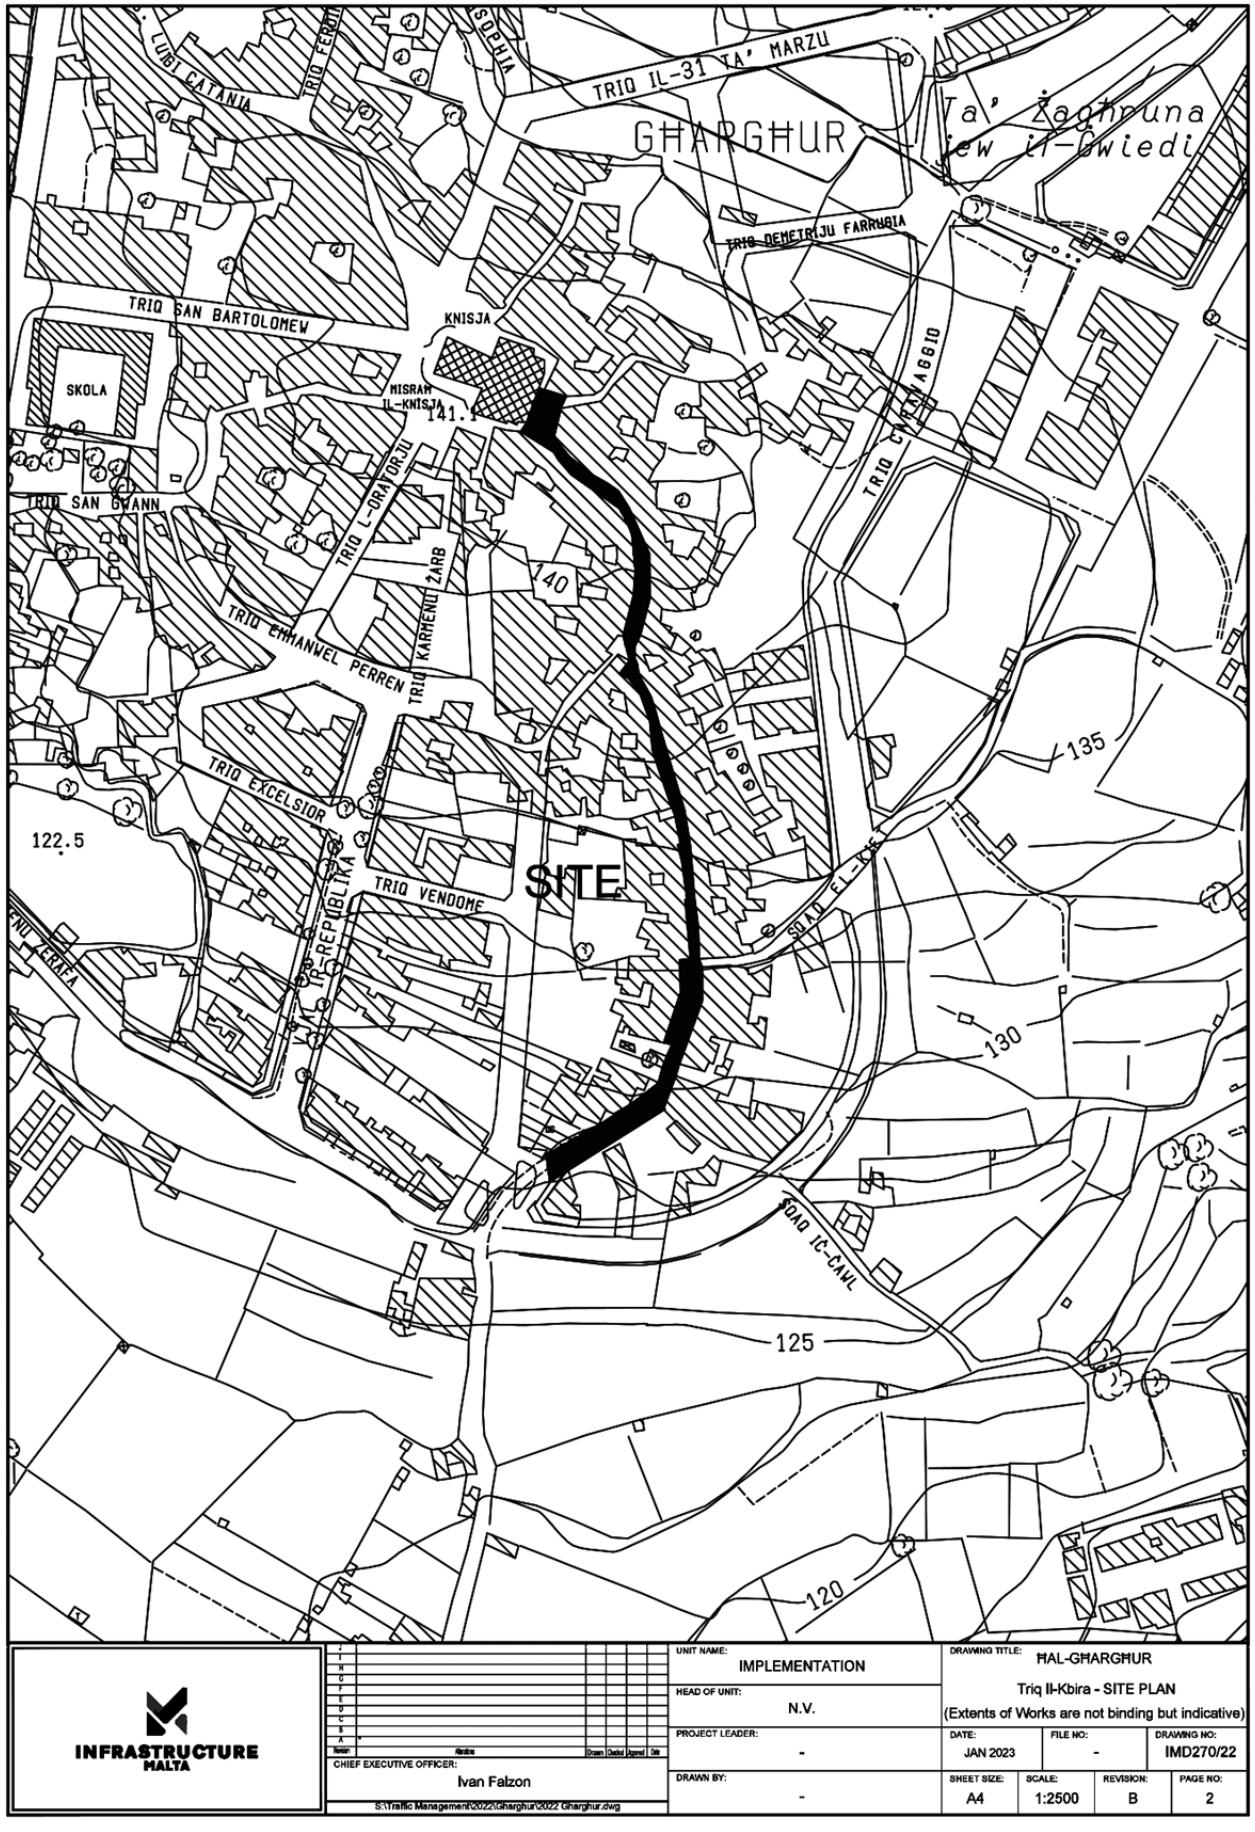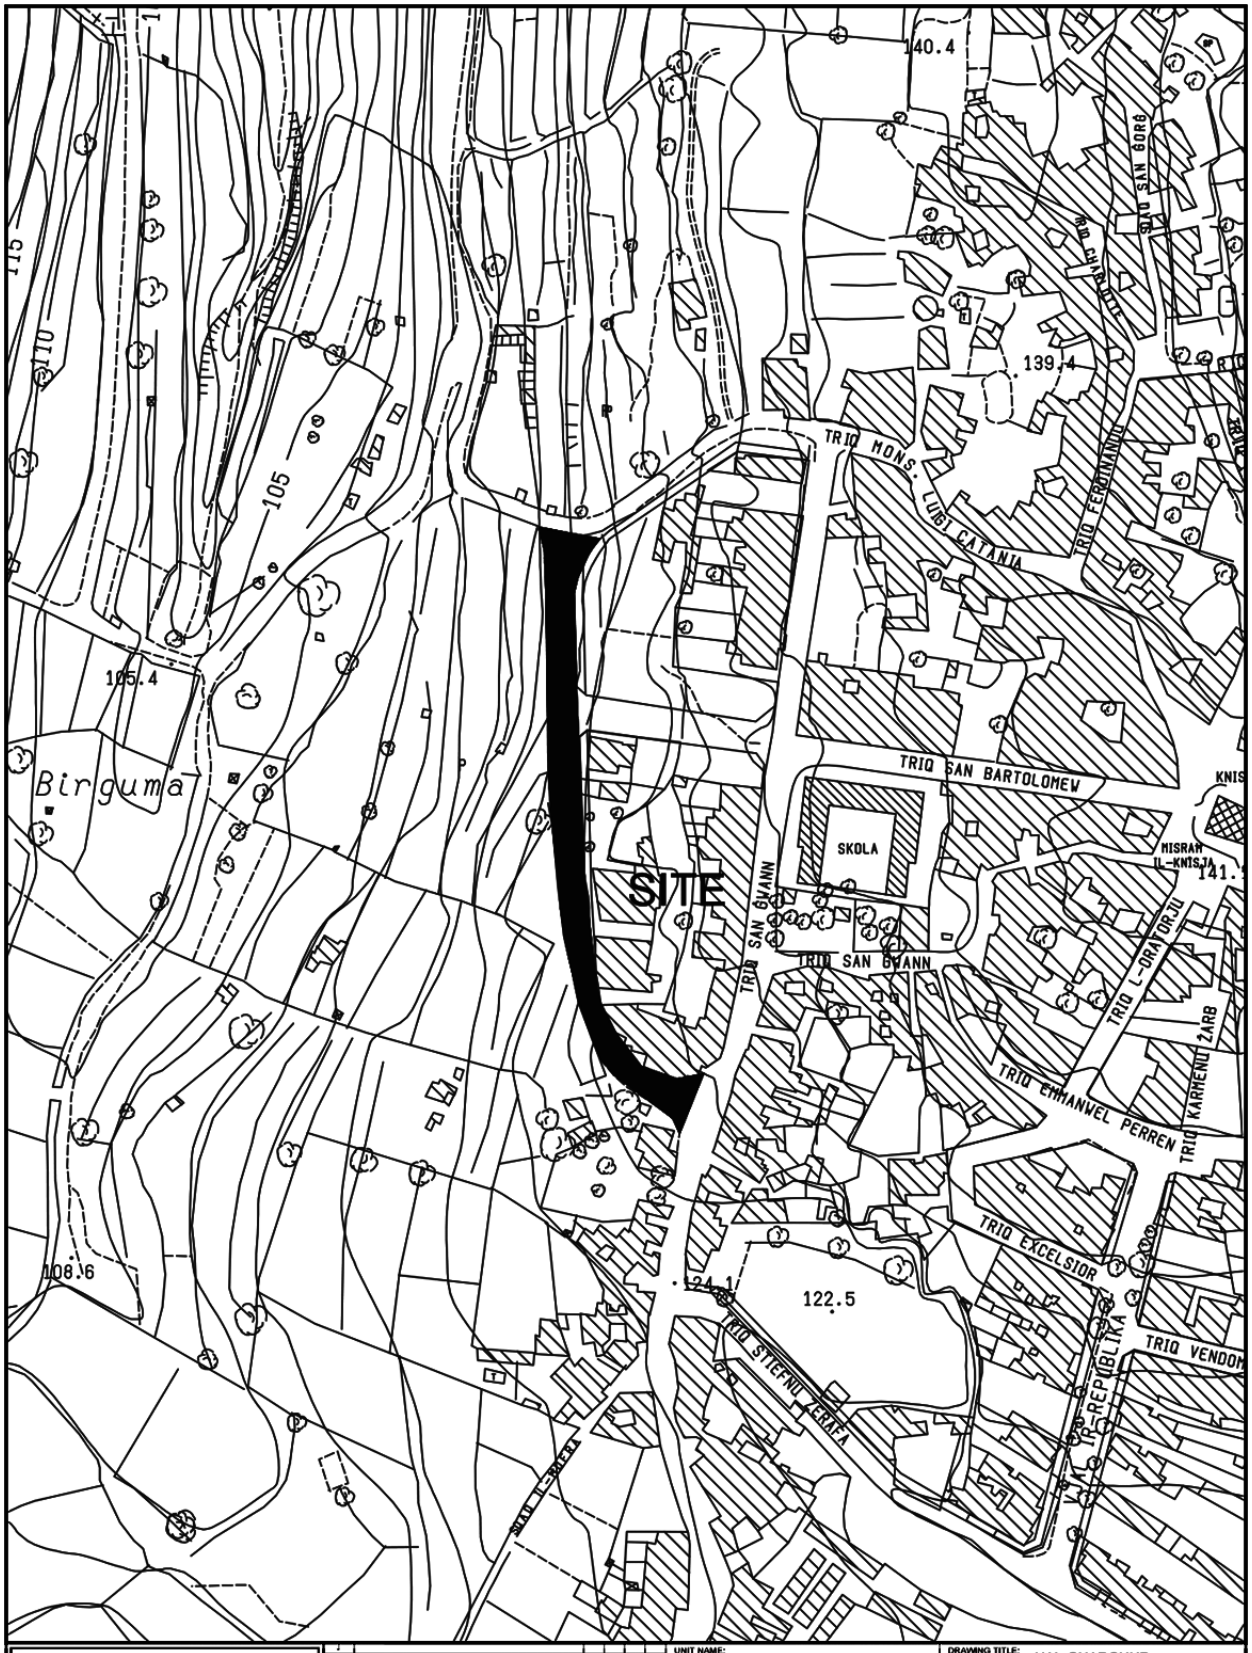

INFRASTRUCTURE MALTA

Revision	Alterations	Drawn	Checked	Approved	Date

CHIEF EXECUTIVE OFFICER: Ivan Falzon

S:\Traffic Management\2023\Lija\2023 Lija.dwg

UNIT NAME: IMPLEMENTATION

HEAD OF UNIT: N.V.


PROJECT LEADER: -

DRAWN BY: -

DRAWING TITLE: ĦAL LIJA - ĦTTARD
Triq Pantar - Triq Ta Torba
- Triq Santa Katerina - SITE PLAN
(Extents of Works are not binding but indicative)

DATE:	FILE NO:	DRAWING NO:
FEB 2023	-	IMD036/23

SHEET SIZE:	SCALE:	REVISION:	PAGE NO:
A2	1:2500	A	2

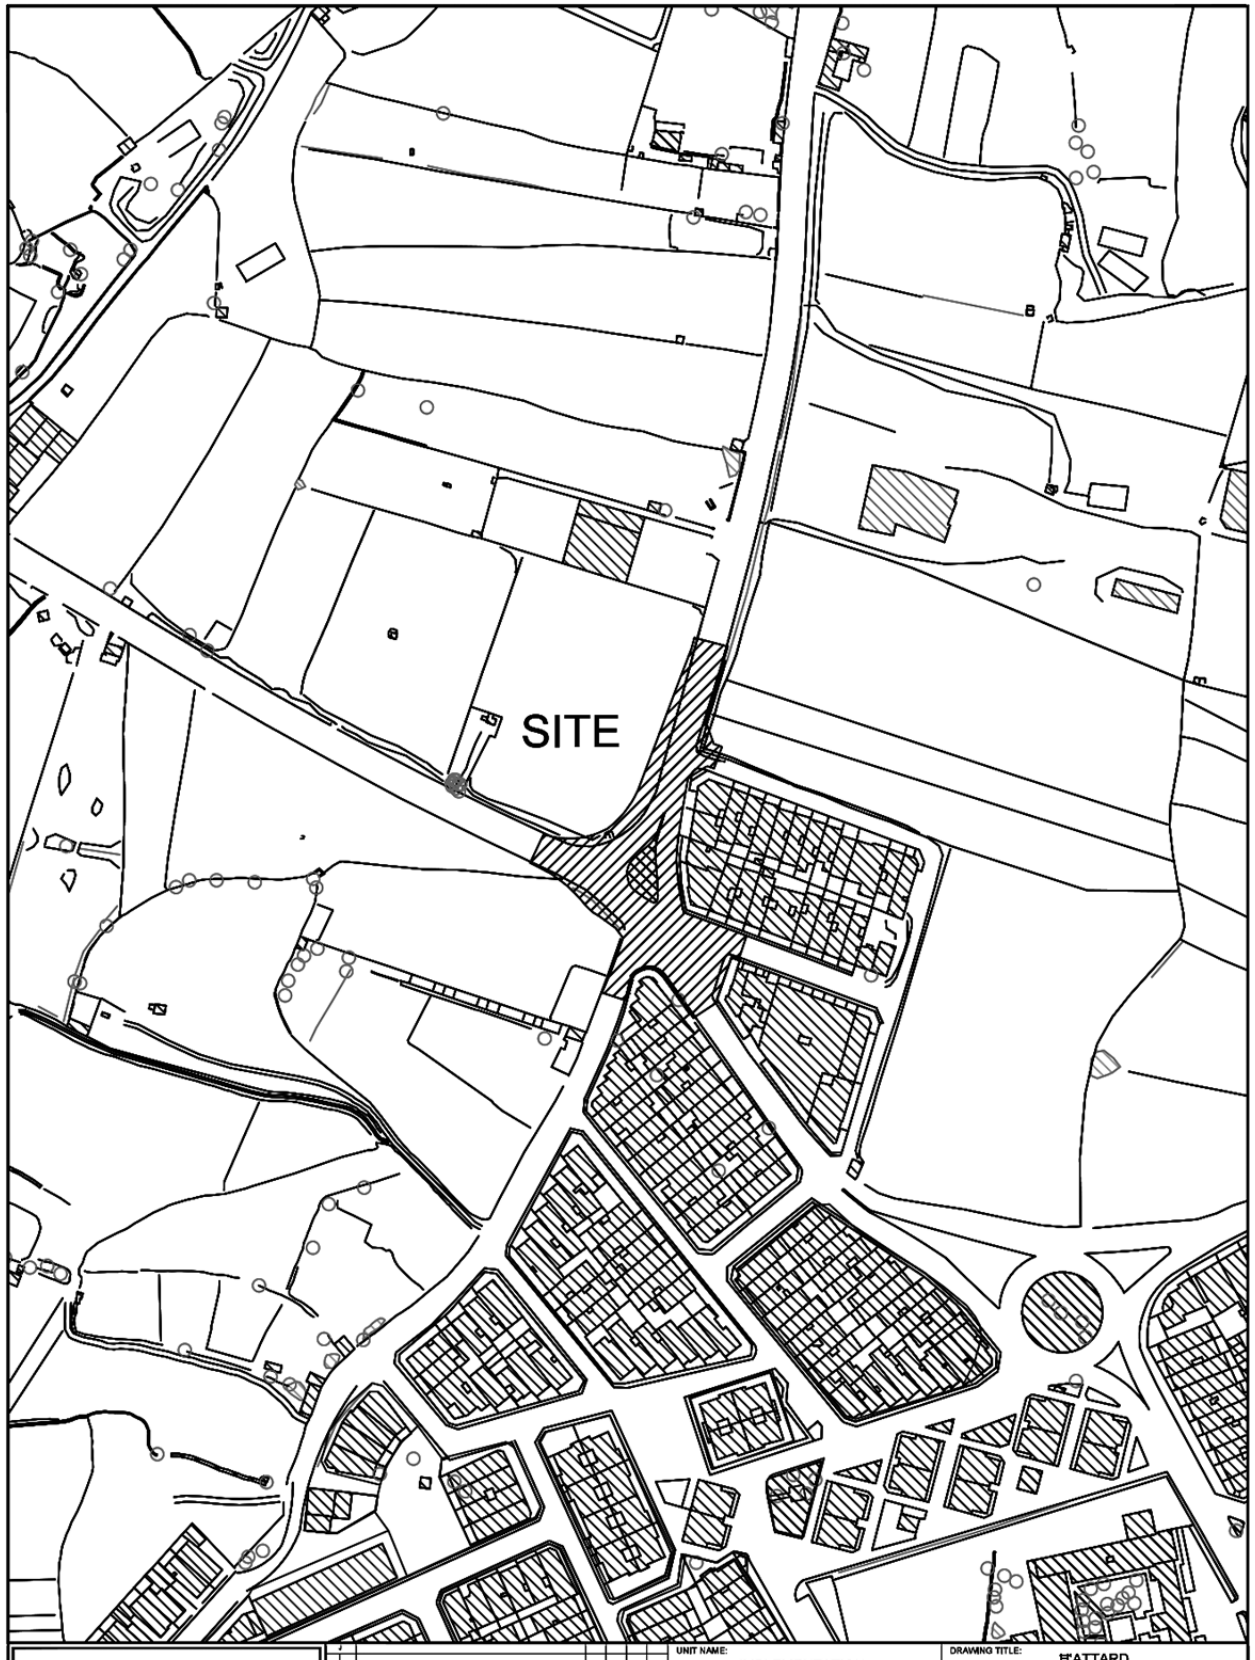

INFRASTRUCTURE MALTA

Issue	Alterations	Drawn	Checked	Approved	Date

CHIEF EXECUTIVE OFFICER:
Ing. Fredrick Azzopardi

S:\Traffic Management\2022\Attard\2022 Attard.dwg

UNIT NAME: IMPLEMENTATION

HEAD OF UNIT: N.V.


PROJECT LEADER: -

DRAWN BY: -

DRAWING TITLE:
H'ATTARD
Upgrading of Junction Triq Durumblat
- Triq ta' Torba - SITE PLAN
(Extents of works aren't binding but Indicative)

DATE:	FILE NO:	DRAWING NO:
APRIL 2022	-	IMD104/22

SHEET SIZE:	SCALE:	REVISION:	PAGE NO:
A4	1:2500	A	2

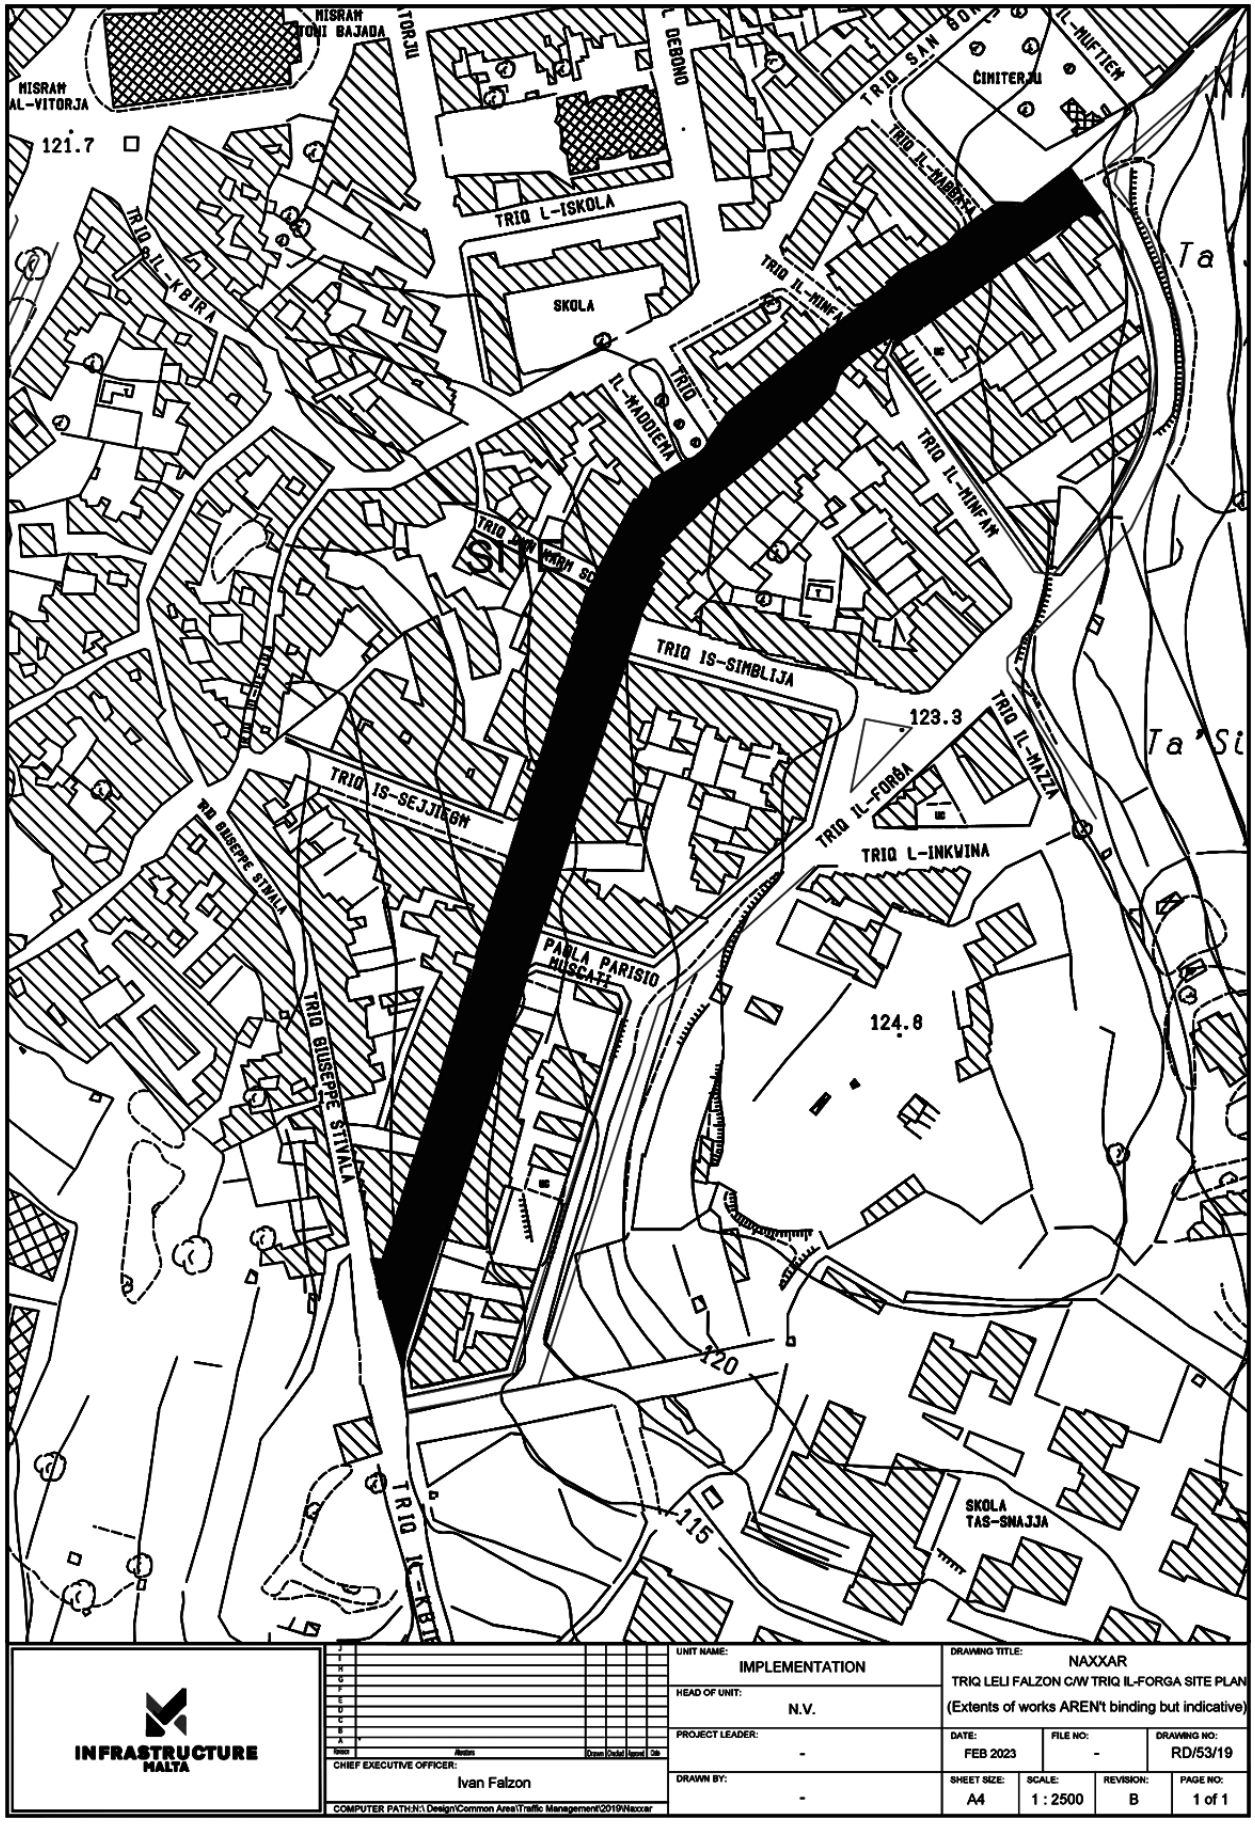

INFRASTRUCTURE MALTA

Issue	Amdm	Drwn	Chckd	Apprvd	Dte

CHIEF EXECUTIVE OFFICER: Ivan Falzon

COMPUTER PATH:N:\Design\Common Area\Traffic Management\2019\Naxxar

UNIT NAME: IMPLEMENTATION

HEAD OF UNIT: N.V.


PROJECT LEADER: -

DRAWN BY: -

DRAWING TITLE: NAXXAR
TRIQ LELI FALZON C/W TRIQ IL-FORGA SITE PLAN
(Extents of works AREN't binding but indicative)

DATE:	FILE NO:	DRAWING NO:
FEB 2023	-	RD/53/19

SHEET SIZE:	SCALE:	REVISION:	PAGE NO:
A4	1 : 2500	B	1 of 1

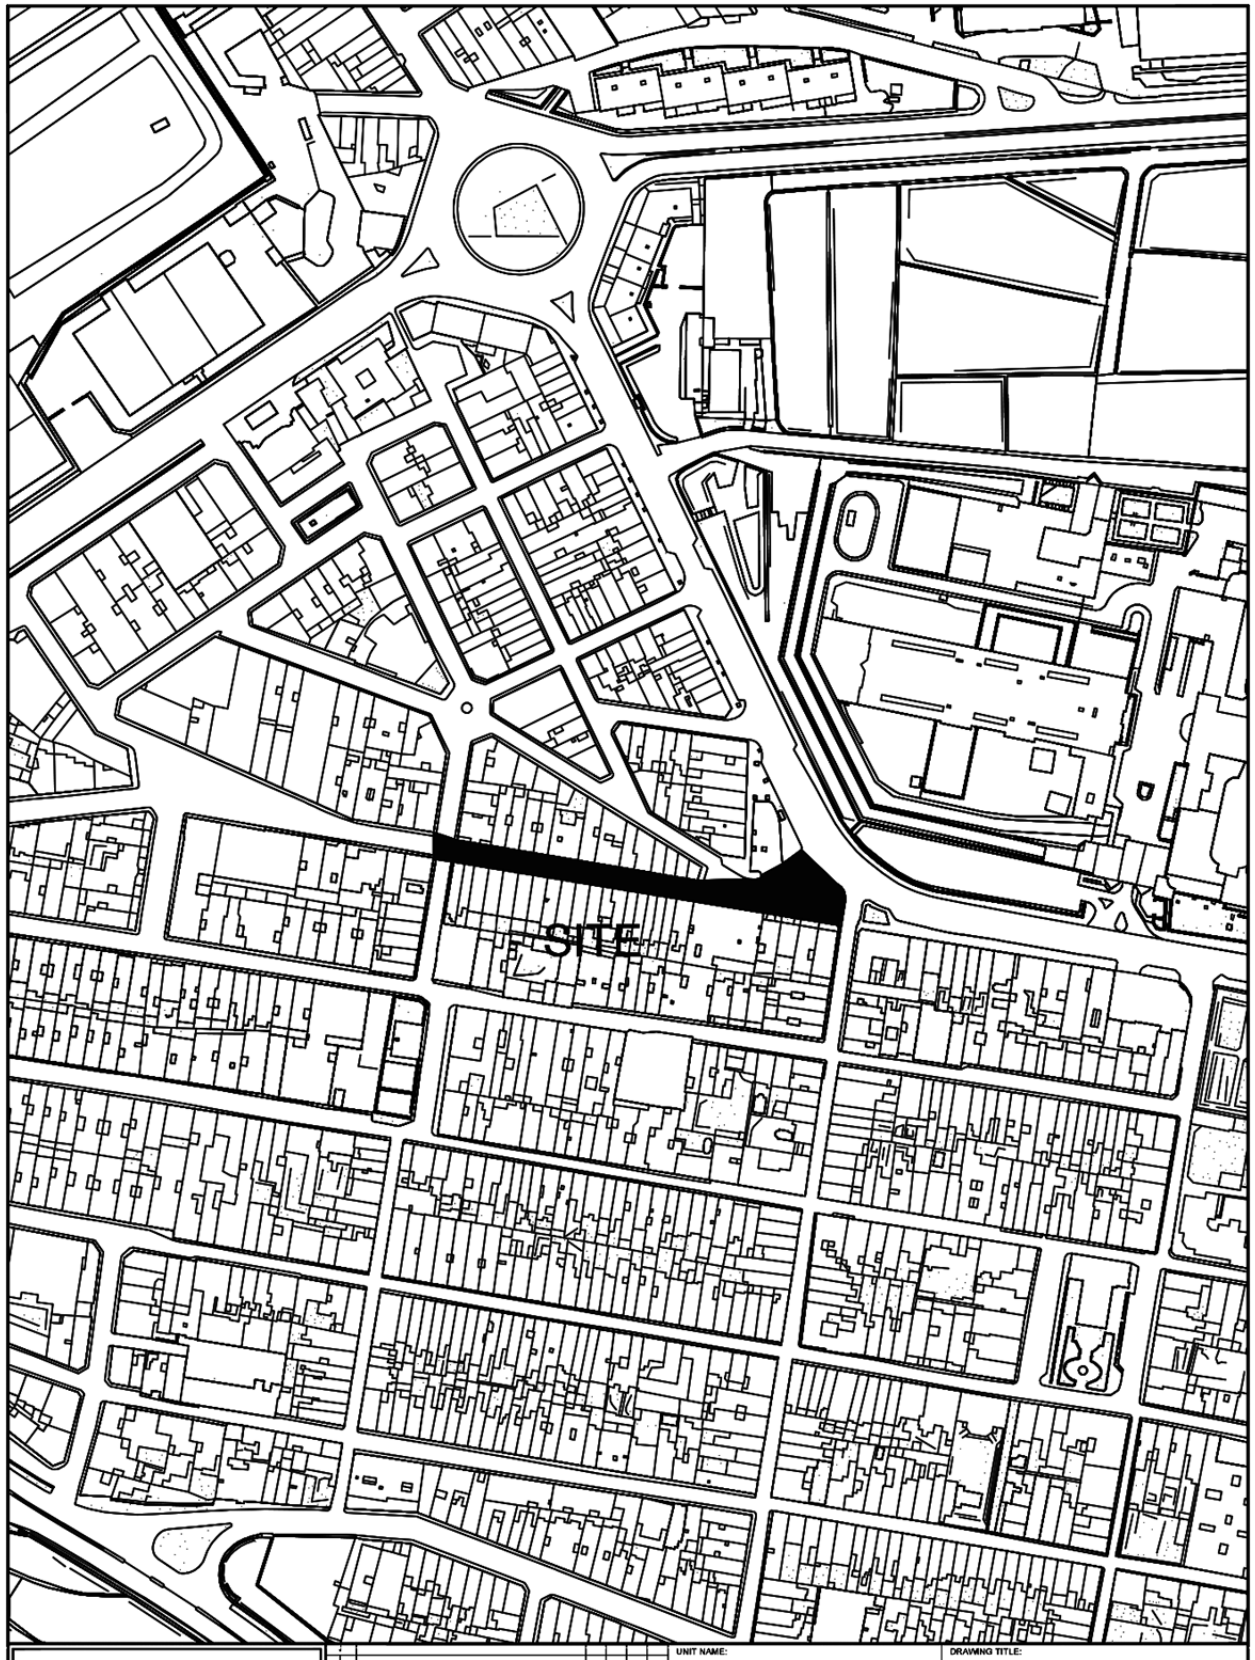

INFRASTRUCTURE MALTA

Issue	Revision	Drawn	Checked	Approved	Date

CHIEF EXECUTIVE OFFICER:
Ivan Falzon

S:\Traffic Management\2023\Paola\2023 Paola.dwg

UNIT NAME:
IMPLEMENTATION

HEAD OF UNIT:
N.V.


PROJECT LEADER:
-


DRAWN BY:
-

DRAWING TITLE:
RAĦAL ĠDID (PAOLA)
po Triq il-Belt Valletta - SITE PLAN
(Extents of works aren't binding but Indicative)

DATE:	FILE NO:	DRAWING NO:
Feb 2023	-	IMD71/23

SHEET SIZE:	SCALE:	REVISION:	PAGE NO:
A4	1:2500	A	1

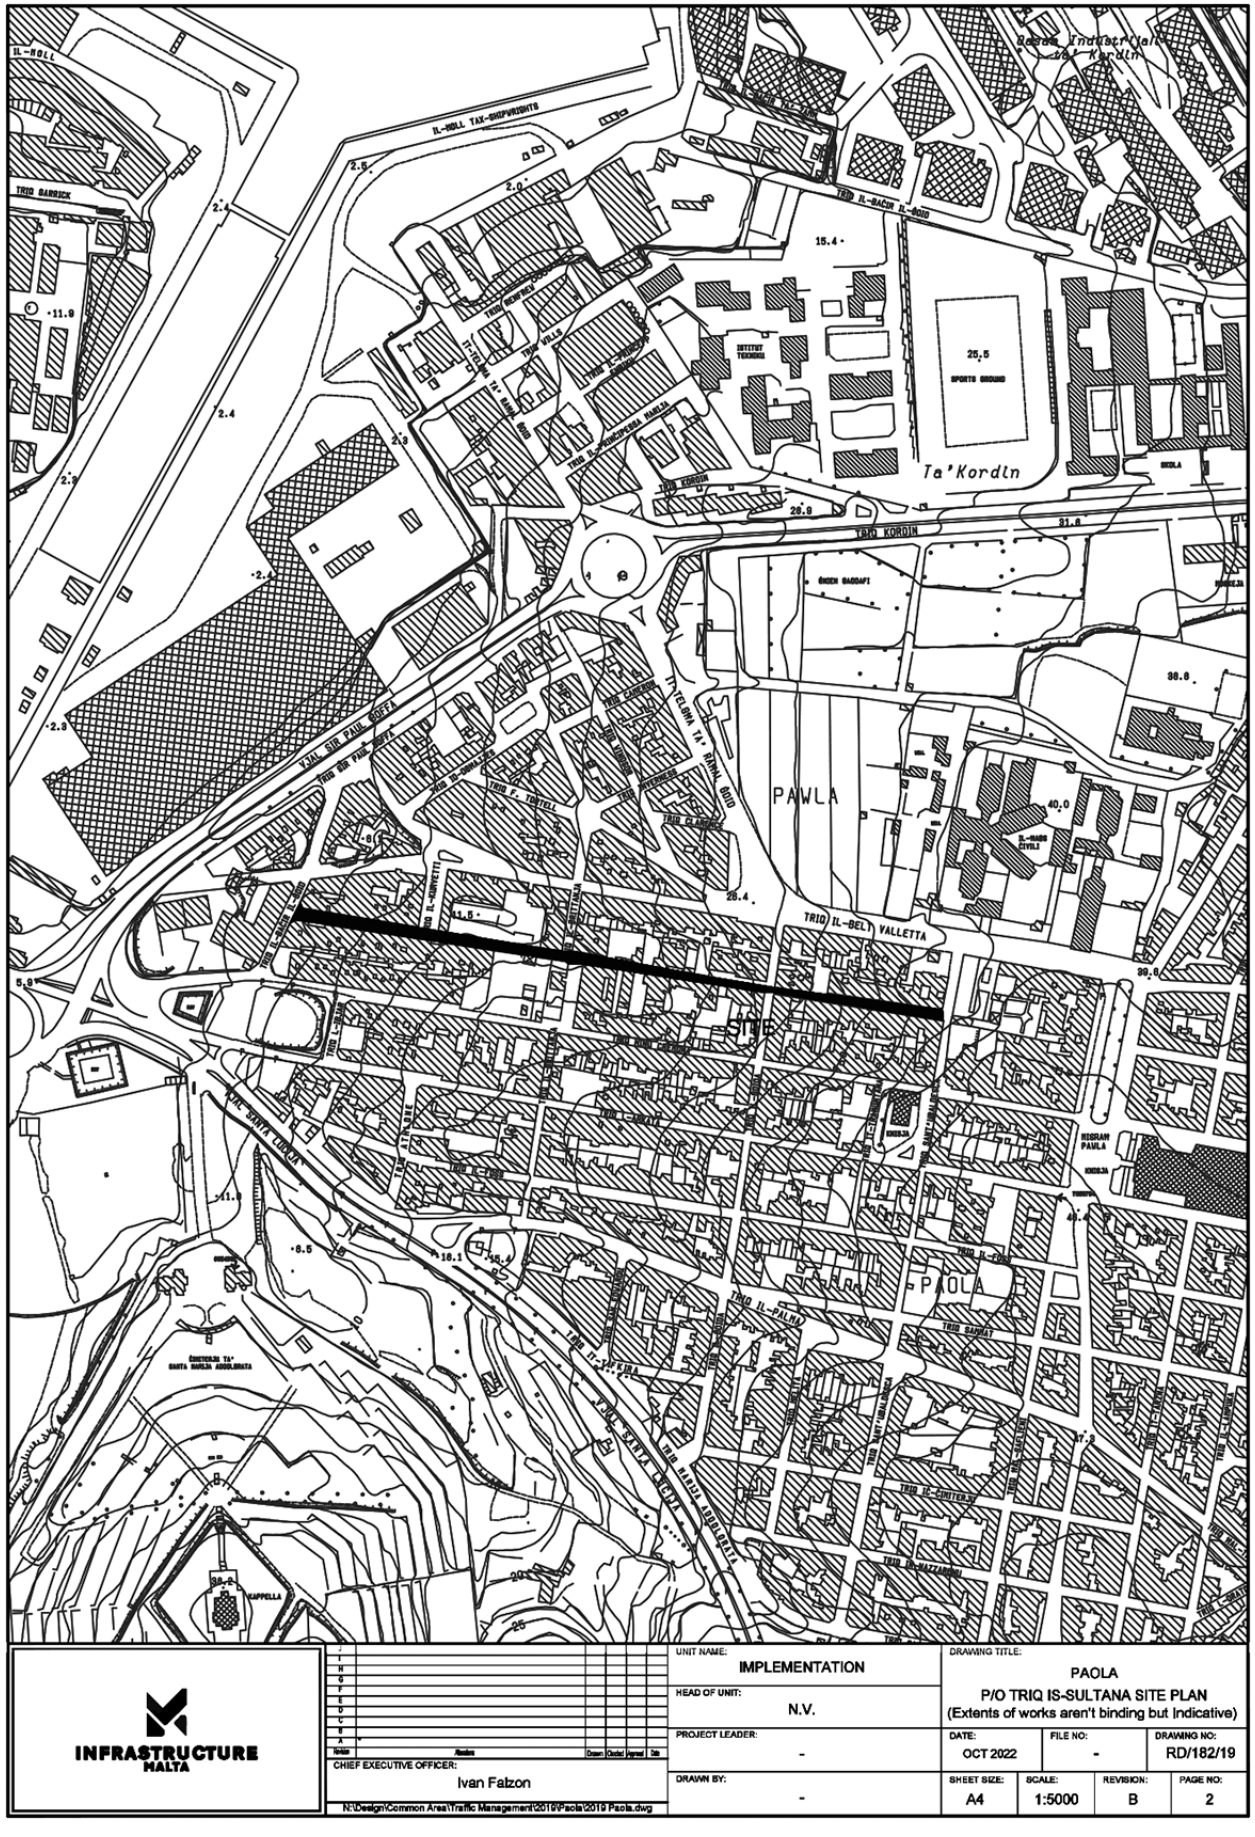
Ta'Kordin
PAWLA
PAOLA
SITE
TRIQ IL-BELT VALLETTA
TRIQ KORDIN
TRIQ IL-KAPPELLA
TRIQ IL-PALMA
TRIQ SANTA MARIJA
TRIQ IL-BAHAR
TRIQ IL-GHADIR
TRIQ IL-GHAQDA
TRIQ IL-GHASSEL
TRIQ IL-GHAWWIEMA
TRIQ IL-GHAZZIEN
TRIQ IL-GHENEJN
TRIQ IL-GHOLJA
TRIQ IL-GHORNIEX
TRIQ IL-GHOTTIJA
TRIQ IL-GHOXX
TRIQ IL-GHOZZA
TRIQ IL-GHUDWA
TRIQ IL-GHUSTA
TRIQ IL-GHUSTIN
TRIQ IL-GHUXA
TRIQ IL-GHUZZA
TRIQ IL-GHUZZIEN
TRIQ IL-GHUZZIEN
TRIQ IL-GHUZZIEN

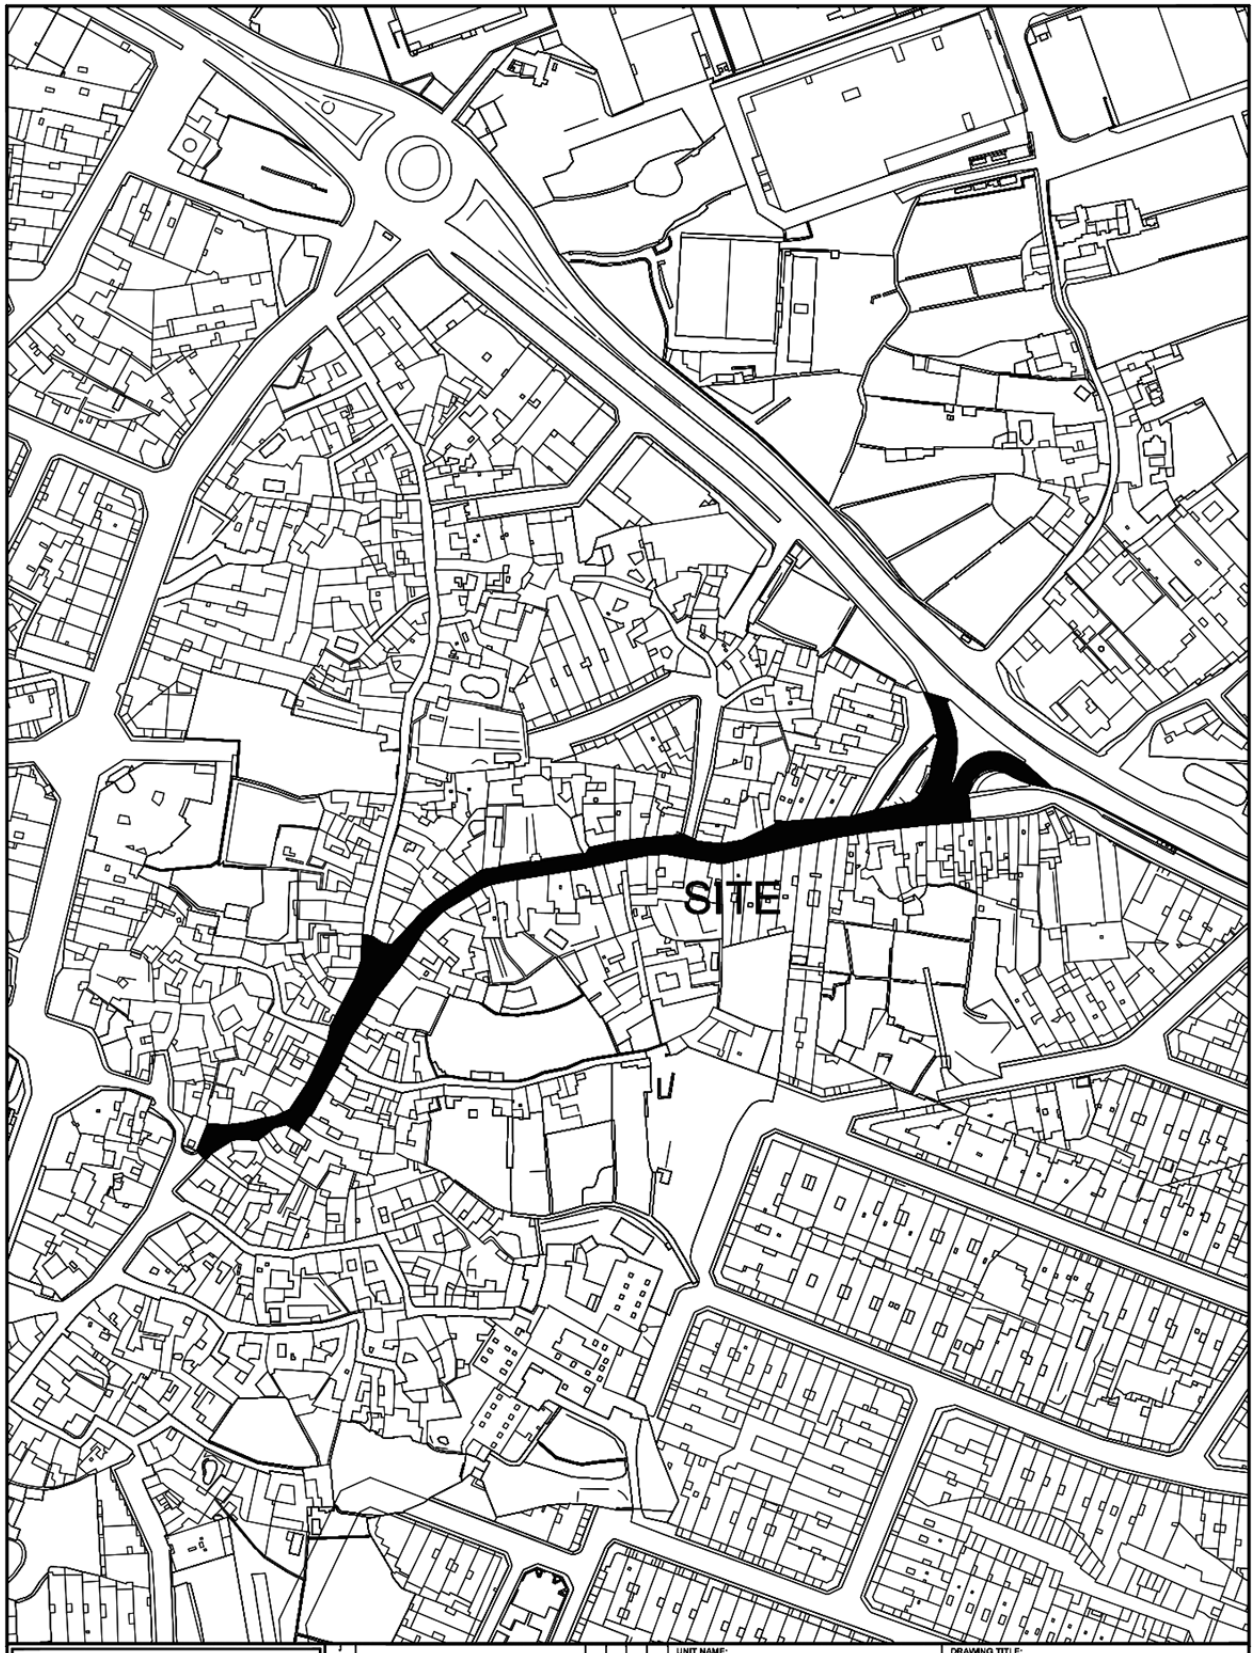

INFRASTRUCTURE MALTA

Issue	Revision	Drawn	Checked	Approved	Date

CHIEF EXECUTIVE OFFICER:
Ivan Falzon

S:\Traffic Management\2023\Birkirkara\2023 Birkirkara.dwg

UNIT NAME:
IMPLEMENTATION

HEAD OF UNIT:
N.V.

PROJECT LEADER:
-

DRAWN BY:
-

DRAWING TITLE:
BIRKIRKARA
Triq San Giljan - SITE PLAN
(Extents of Works are not binding but indicative)

DATE:	FILE NO:	DRAWING NO:
March 2023	-	IMD111/23

SHEET SIZE:	SCALE:	REVISION:	PAGE NO:
A4	1:2400	A	12



INFRASTRUCTURE MALTA

No.	Revision	Drawn	Checked	Approved	Date

CHIEF EXECUTIVE OFFICER: Ivan Falzon

S:\Traffic Management\2023\Birkirkara\2023 Birkirkara.dwg

UNIT NAME: IMPLEMENTATION

HEAD OF UNIT: N.V.


PROJECT LEADER: -

DRAWN BY: -

DRAWING TITLE: BIRKIRKARA
Triq Santu Rokku - SITE PLAN
(Extents of Works are not binding but indicative)

DATE:	FILE NO:	DRAWING NO:
March 2023	-	IMD110/23

SHEET SIZE:	SCALE:	REVISION:	PAGE NO:
A4	1:2400	A	11

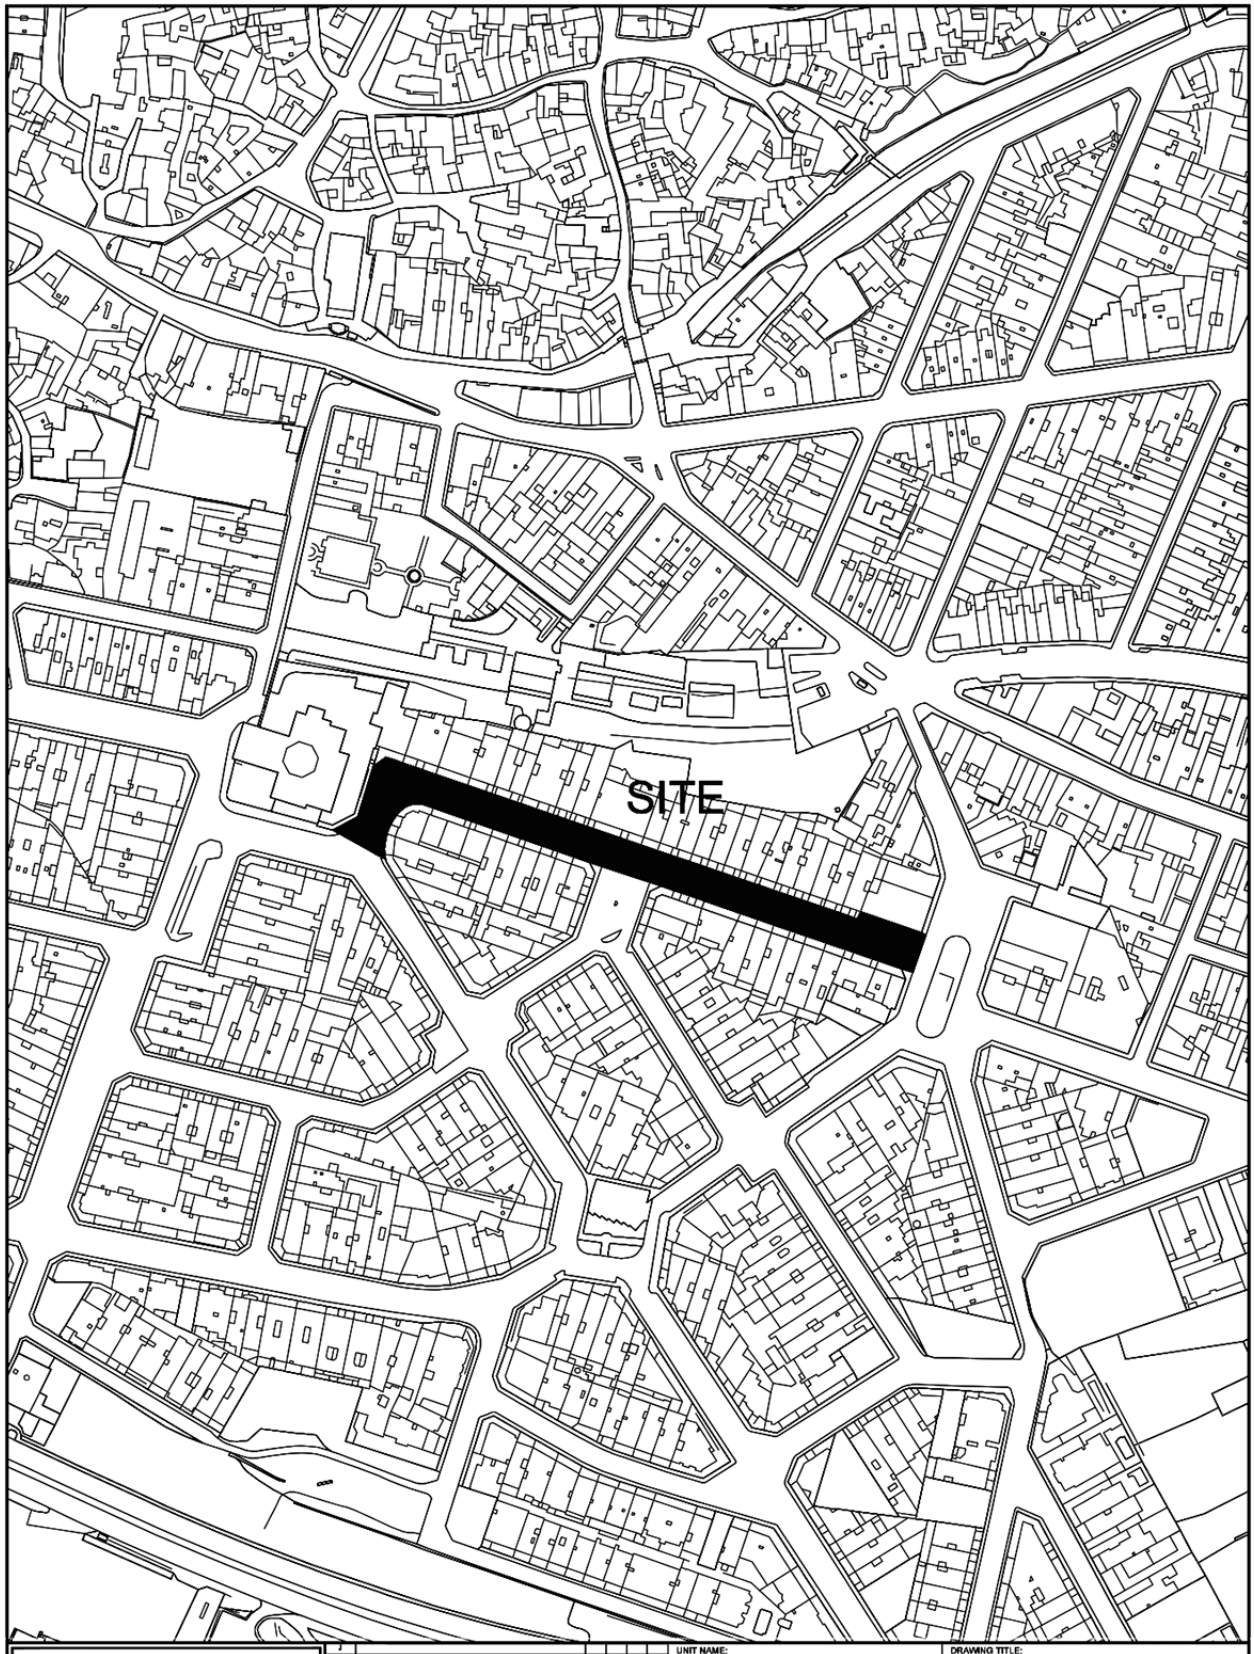


INFRASTRUCTURE MALTA

UNIT NAME: IMPLEMENTATION				DRAWING TITLE: BIRKIRKARA Triq E.B. Vella - SITE PLAN (Extents of Works are not binding but indicative)	
HEAD OF UNIT: N.V.					
PROJECT LEADER: -				DATE: March 2023	FILE NO: -	DRAWING NO: IMD109/23
DRAWN BY: -				SHEET SIZE: A4	SCALE: 1:2400	REVISION: A	PAGE NO: 10

CHIEF EXECUTIVE OFFICER: Ivan Falzon

S:\Traffic Management\2023\Birkirkara\2023 Birkirkara.dwg

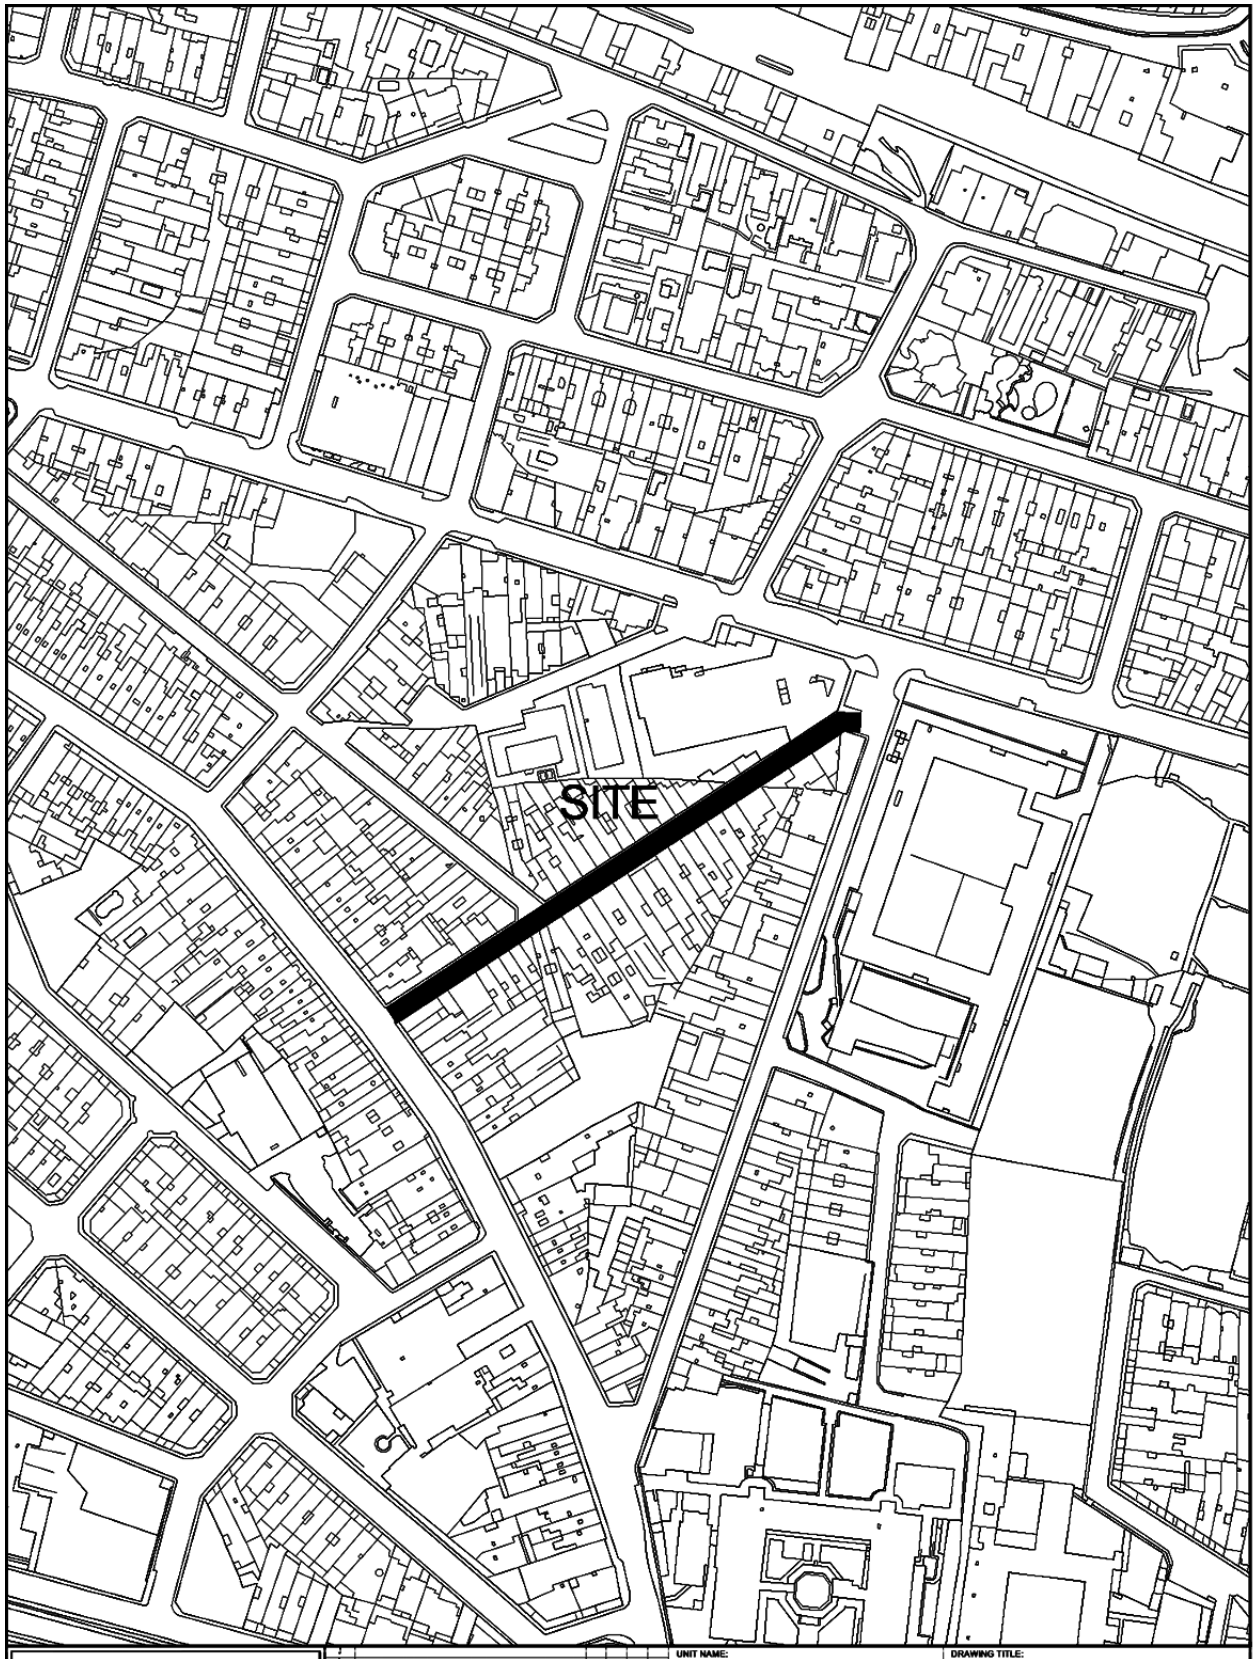

INFRASTRUCTURE MALTA

CHIEF EXECUTIVE OFFICER:
Ivan Falzon


S:\Traffic Management\2023\Birkirkara\2023 Birkirkara.dwg

UNIT NAME: IMPLEMENTATION
HEAD OF UNIT: N.V.
PROJECT LEADER: -
DRAWN BY: -

DRAWING TITLE:
BIRKIRKARA
Triq Borg - SITE PLAN
(Extents of Works are not binding but indicative)

DATE:	FILE NO:	DRAWING NO:
March 2023	-	IMD108/23

SHEET SIZE:	SCALE:	REVISION:	PAGE NO:
A4	1:2400	A	9

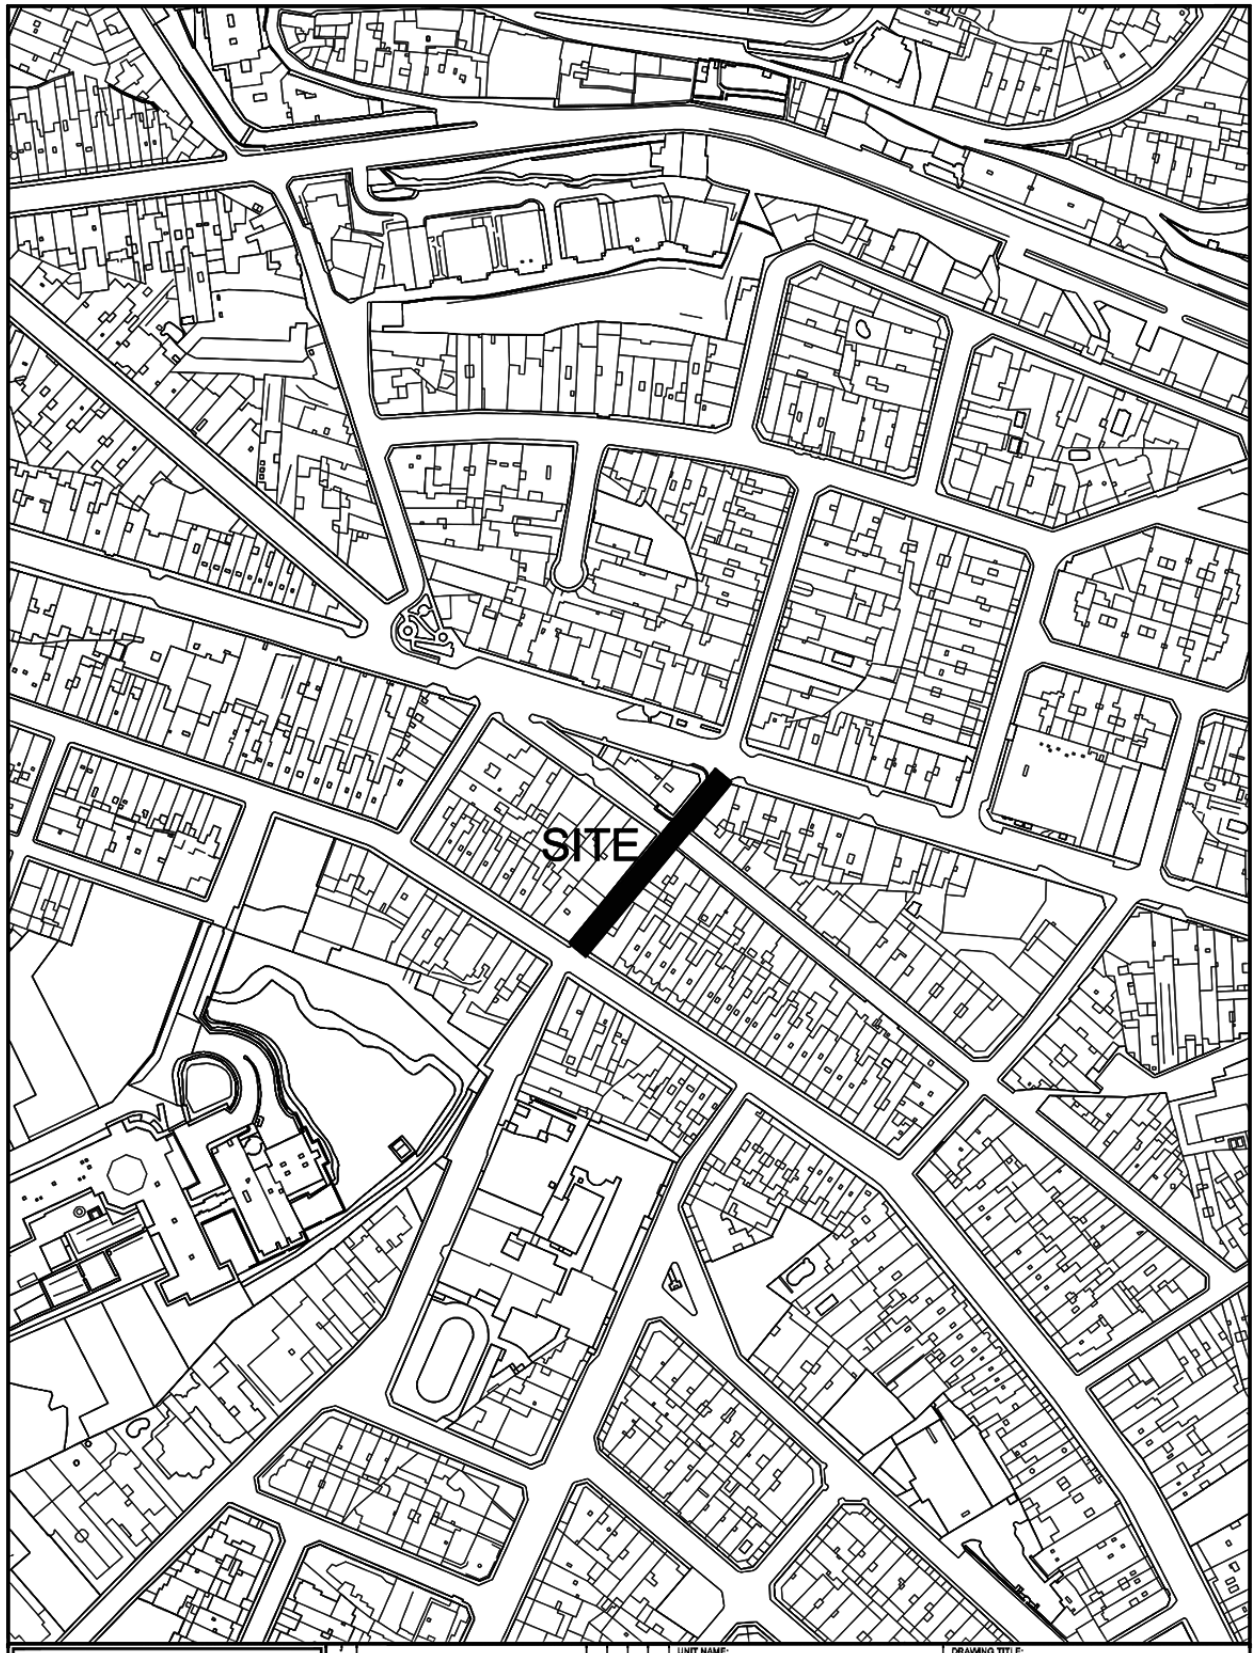

INFRASTRUCTURE MALTA

No.	Revision	Drawn	Checked	Approved	Date

CHIEF EXECUTIVE OFFICER:
Ivan Falzon

S:\Traffic Management\2023\Birkirkara\2023 Birkirkara.dwg

UNIT NAME:
IMPLEMENTATION

HEAD OF UNIT:
N.V.


PROJECT LEADER:
-

DRAWN BY:
-

DRAWING TITLE:
BIRKIRKARA
Triq Laurent Ropa &
Triq Madre Maria Theresa Spinelli - SITE PLAN
(Extents of Works are not binding but indicative)

DATE:	FILE NO:	DRAWING NO:
March 2023	-	IMD106/23

SHEET SIZE:	SCALE:	REVISION:	PAGE NO:
A4	1:2400	A	7

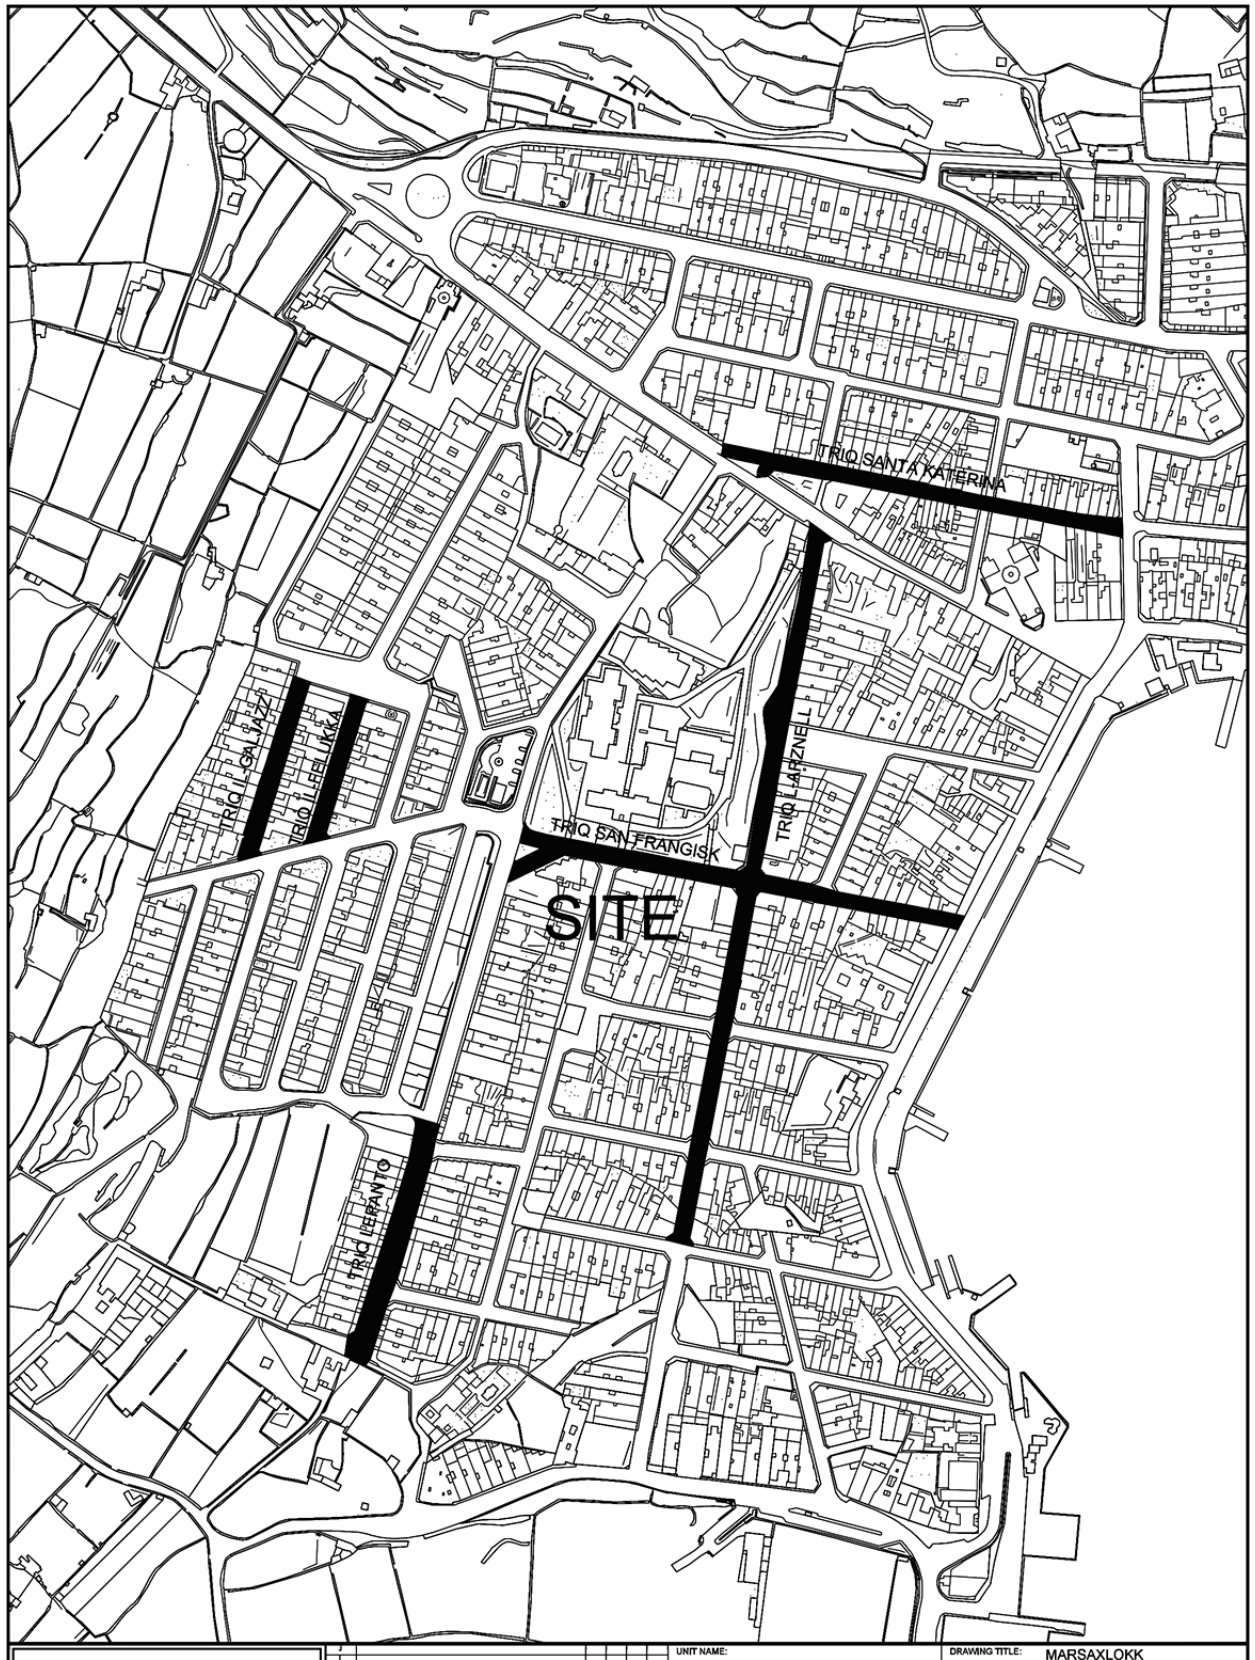

INFRASTRUCTURE MALTA

Issue	Alterations	Drawn	Checked	Approved	Date

CHIEF EXECUTIVE OFFICER: Ivan Falzon

S:\Traffic Management\2023\Marsaxlokk\2023 Marsaxlokk.dwg

UNIT NAME: IMPLEMENTATION

HEAD OF UNIT: N.V.


PROJECT LEADER: -

DRAWN BY: -

DRAWING TITLE: MARSAXLOKK
po Triq Lepanto - Triq Il-Galjazz -
Triq il-Felukka - Triq Santa Katerina -
po Triq l-Arznell - Triq San Frangisk - SITE PLAN
(Extents of works aren't binding but Indicative)

DATE:	FILE NO:	DRAWING NO:
March 2023	-	IMD118/23

SHEET SIZE:	SCALE:	REVISION:	PAGE NO:
A3	1:2500	A	1

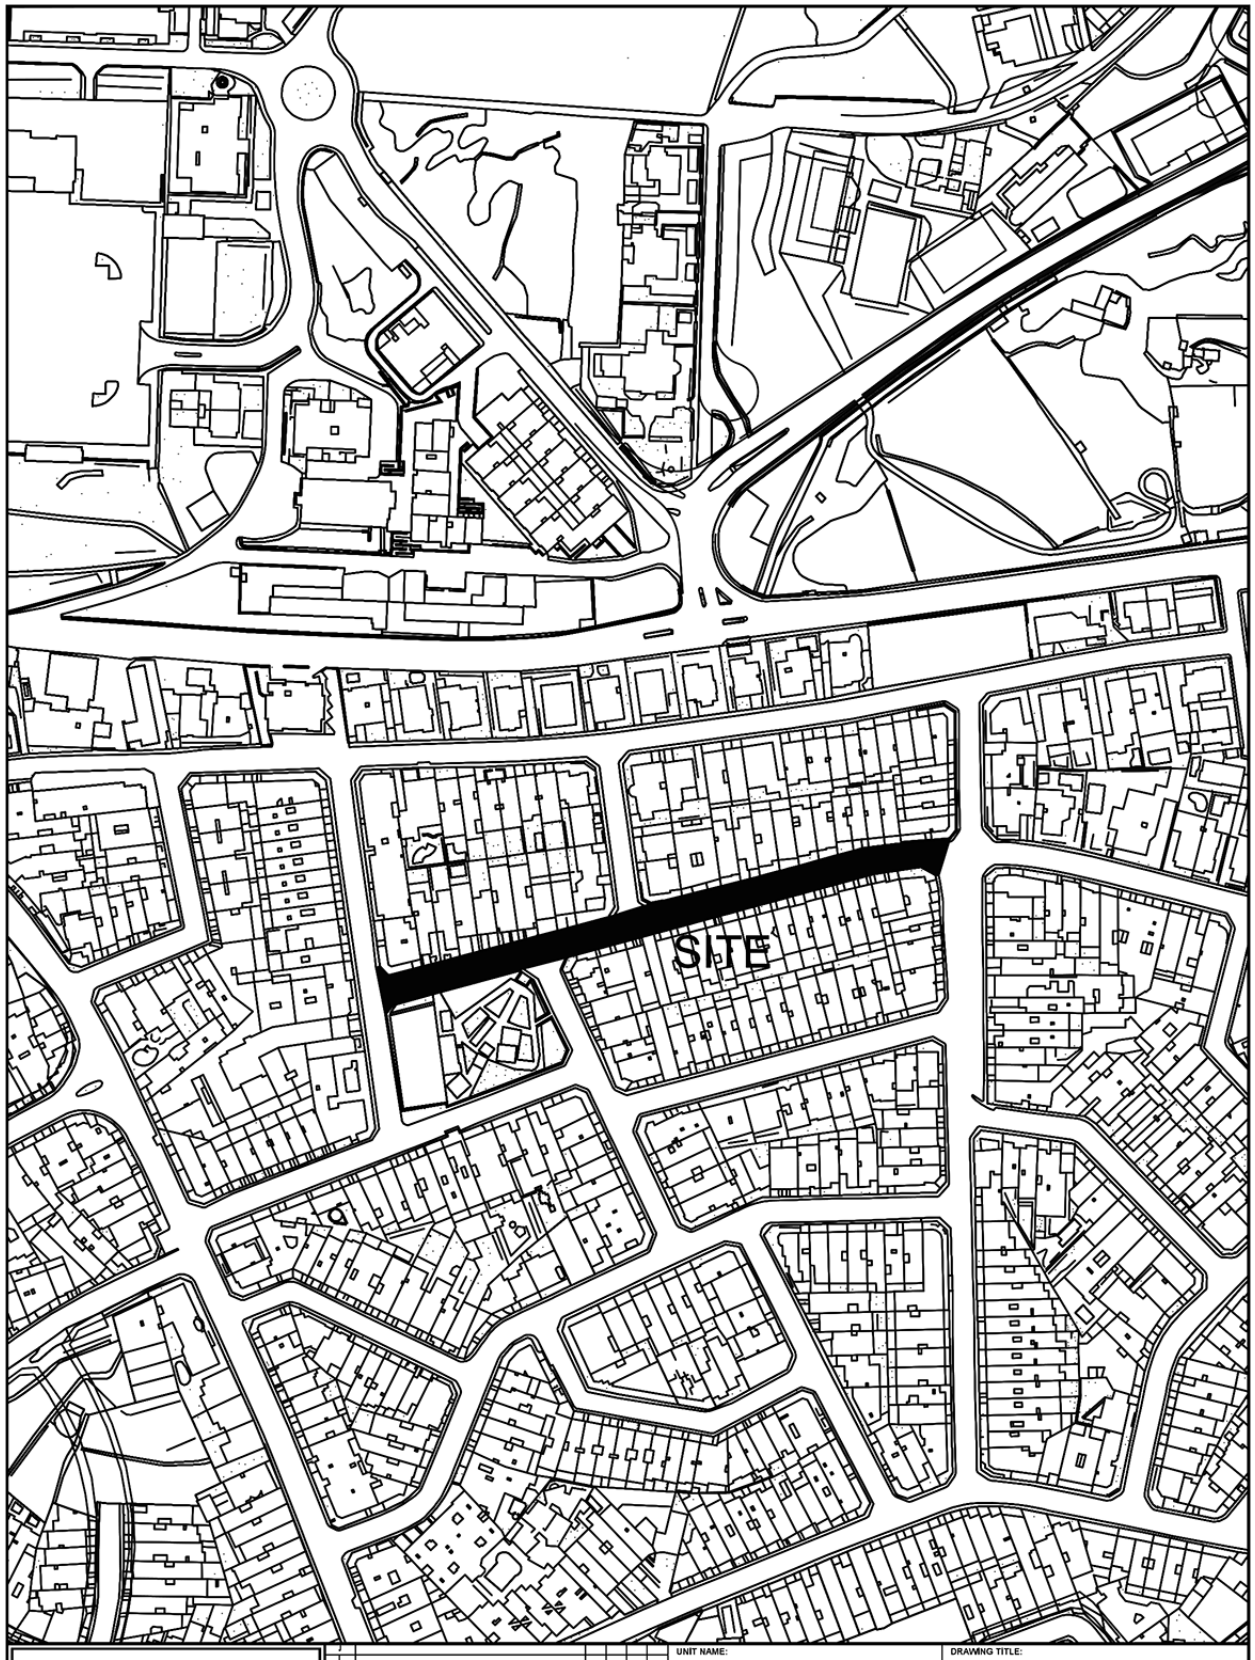


INFRASTRUCTURE MALTA

J					
H					
G					
F					
E					
D					
C					
B					
A	-				
Rykkiet	Abbozzus	Drawn	Checked	Approved	Date

CHIEF EXECUTIVE OFFICER: Ivan Falzon

S:\Traffic Management\2023\Swieqi\2023 Swieqi.dwg

UNIT NAME: IMPLEMENTATION	DRAWING TITLE: IS-SWIEQI po Triq il-Hemel - SITE PLAN (Extents of works aren't binding but Indicative)			
HEAD OF UNIT: N.V.				
PROJECT LEADER: -	DATE: FEB 2023	FILE NO: -	DRAWING NO: IMD56/23	
DRAWN BY: -	SHEET SIZE: A4	SCALE: 1:2500	REVISION: A	PAGE NO: 1

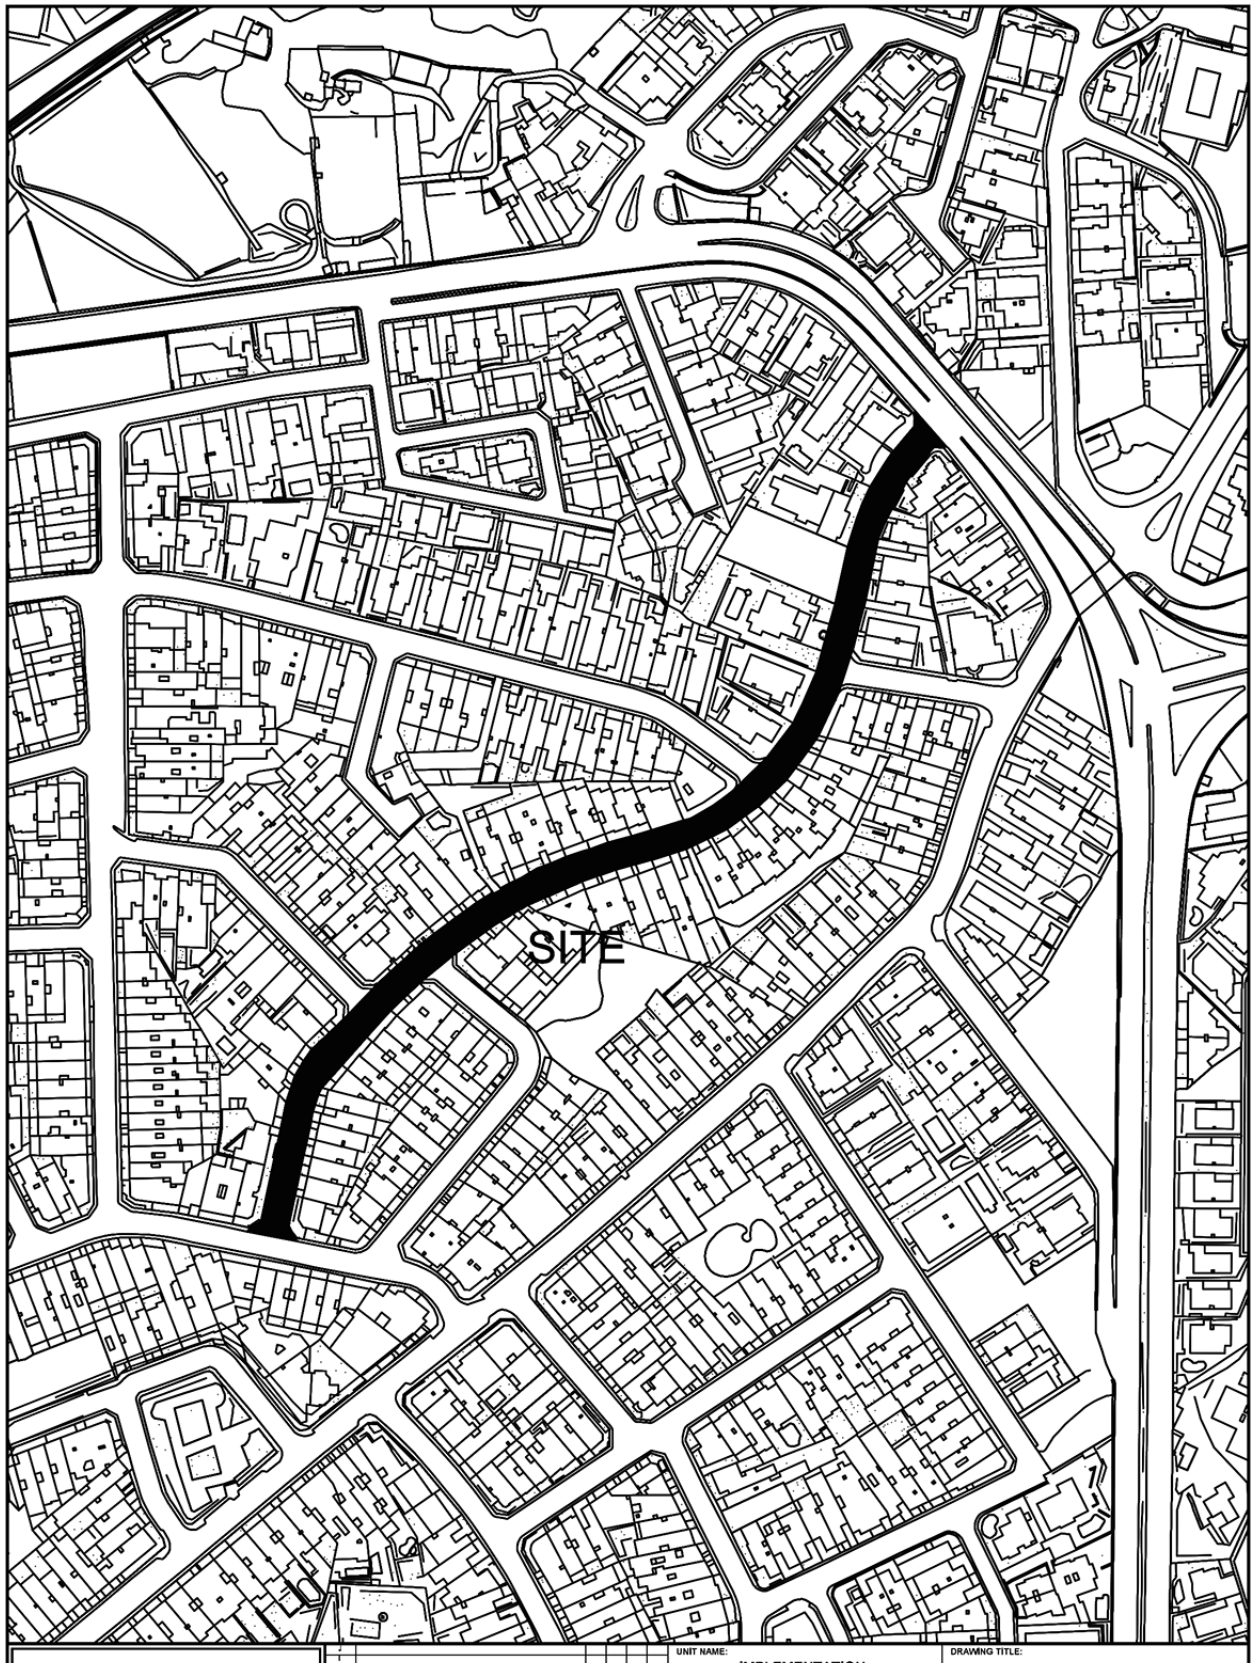

INFRASTRUCTURE MALTA

No.	Revision	Alterations	Drawn	Checked	Approved	Date
-						

CHIEF EXECUTIVE OFFICER: Ivan Falzon

S:\Traffic Management\2023\Swieqi\2023 Swieqi.dwg

UNIT NAME: IMPLEMENTATION

HEAD OF UNIT: N.V.


PROJECT LEADER: -

DRAWN BY: -

DRAWING TITLE: IS-SWIEQI
Triq Is - Sirk - SITE PLAN
(Extents of works aren't binding but Indicative)

DATE:	FILE NO:	DRAWING NO:
FEB 2023	-	IMD69/23

SHEET SIZE:	SCALE:	REVISION:	PAGE NO:
A4	1:2500	A	2

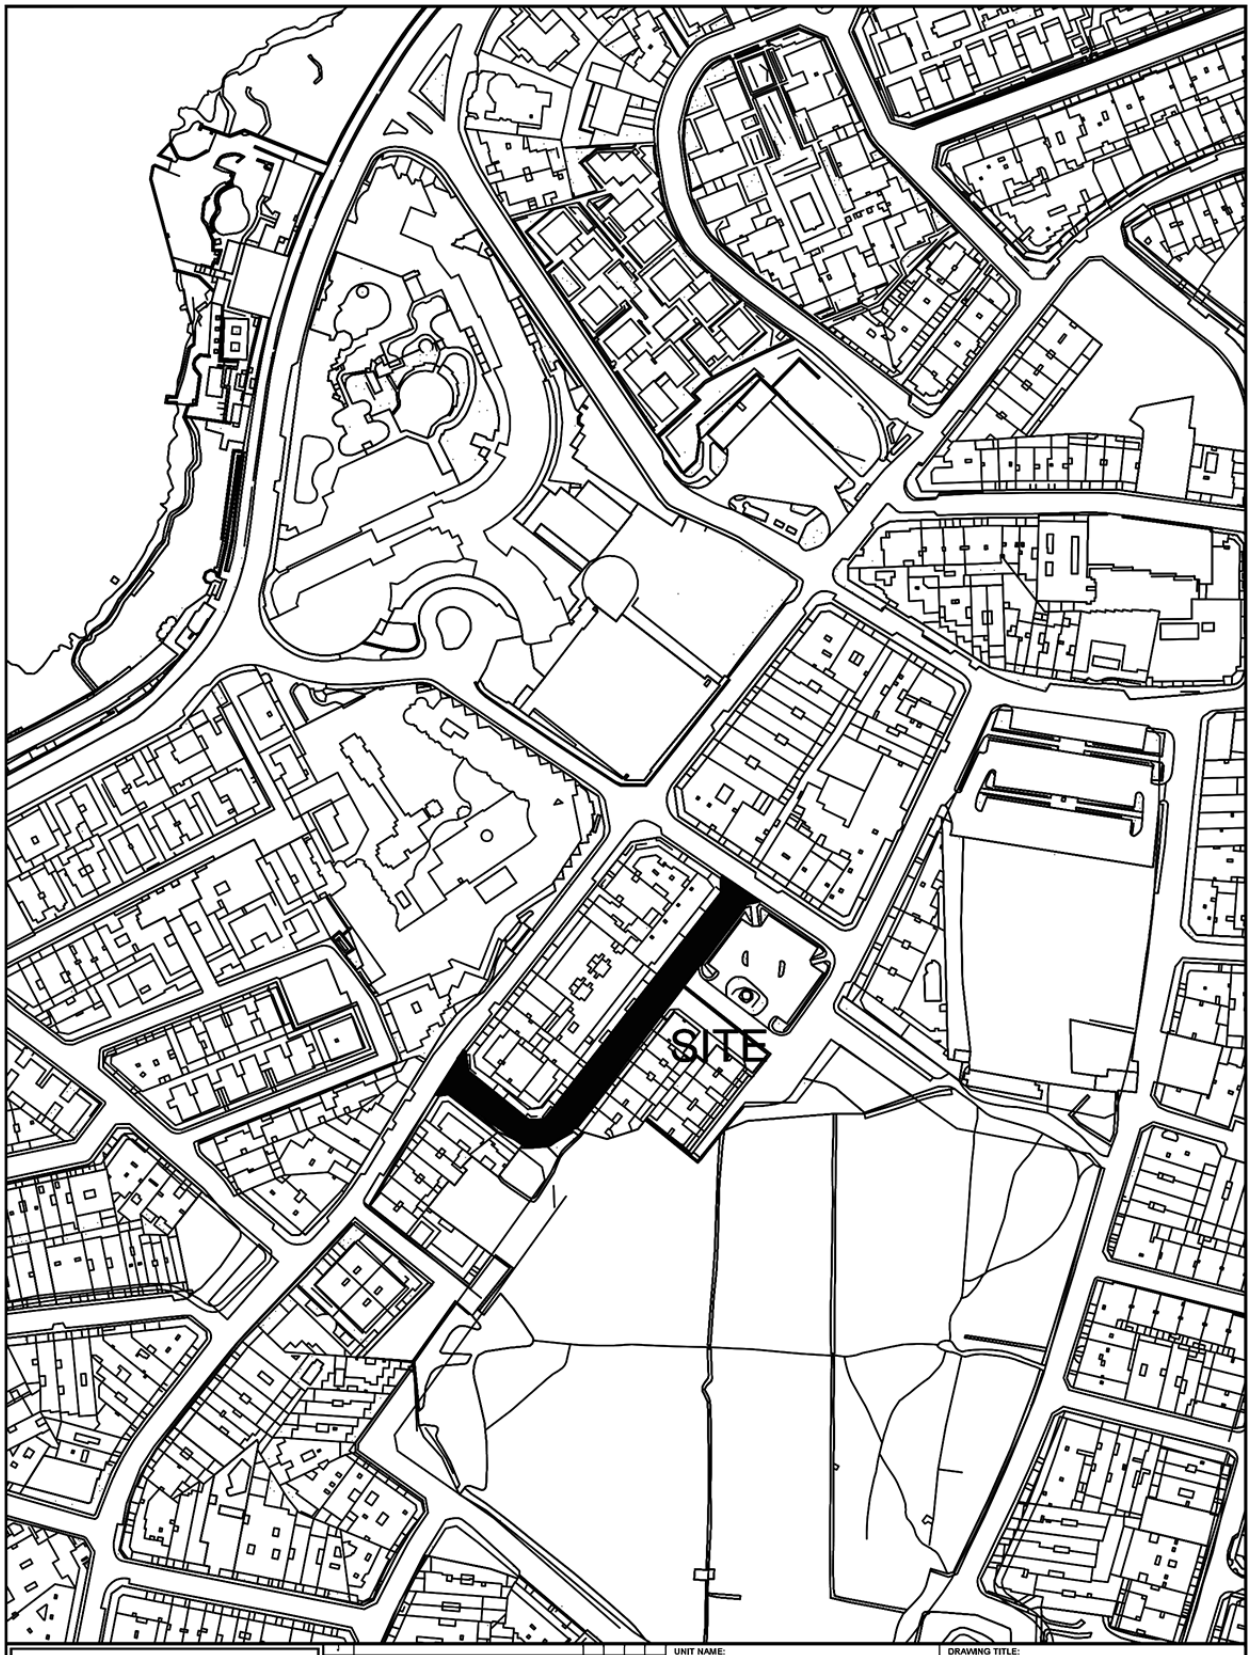

INFRASTRUCTURE MALTA

Issue	Alterations	Drawn	Checked	Approved	Date

CHIEF EXECUTIVE OFFICER:
Ivan Falzon

S:\Traffic Management\2023\S.Pawl il-Bahar\2023 S.Pawl il-Bahar.dwg

UNIT NAME:
IMPLEMENTATION

HEAD OF UNIT:
N.V.


PROJECT LEADER:
-

DRAWN BY:
-

DRAWING TITLE:
SAN PAWL IL-BAHAR
Triq l-Imrejka - SITE PLAN
(Extents of Works are not binding but indicative)

DATE:	FILE NO:	DRAWING NO:
MAR 2023	-	IMD87/23

SHEET SIZE:	SCALE:	REVISION:	PAGE NO:
A4	1:2500	A	1

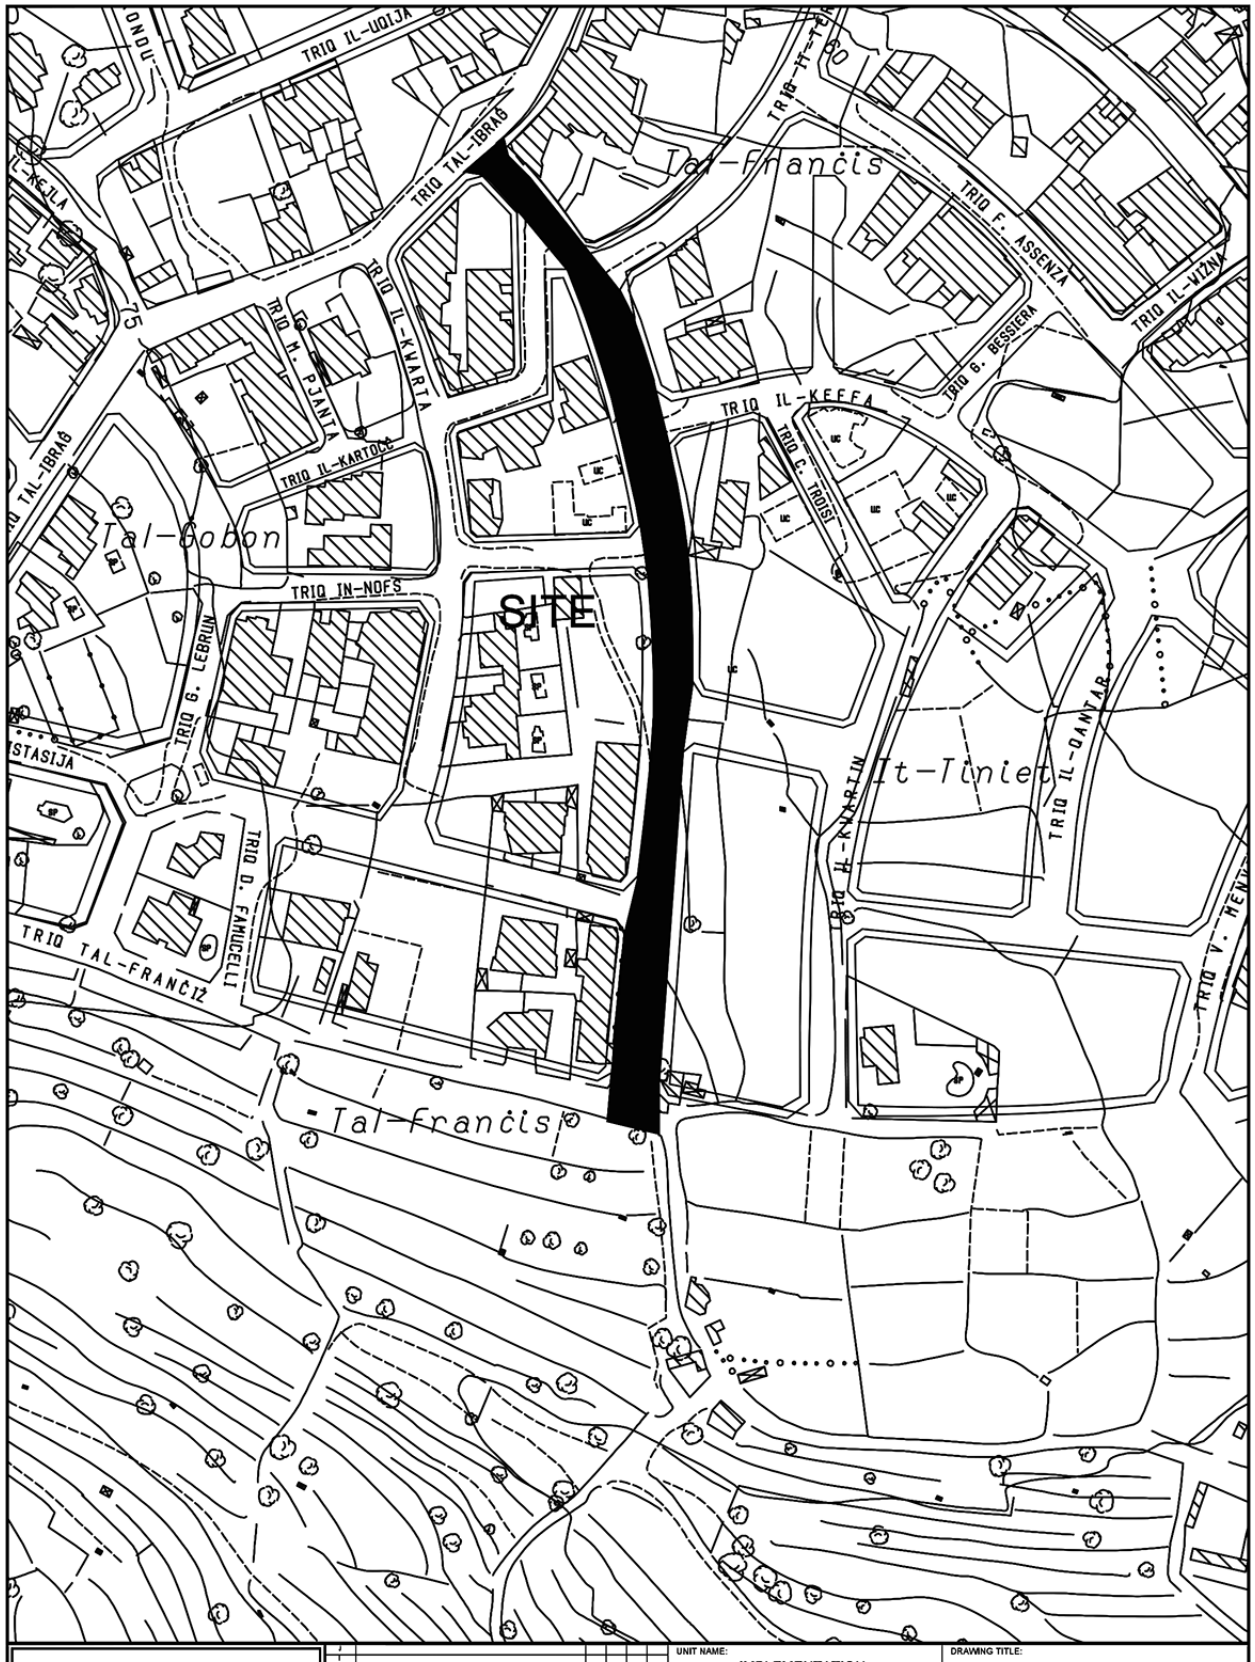


INFRASTRUCTURE MALTA

CHIEF EXECUTIVE OFFICER:
Ing. Fredrick Azzopardi

S:\Traffic Management\2022\Swieqi\2022 Swieqi.dwg

UNIT NAME: IMPLEMENTATION	DRAWING TITLE: IS-SWIEQI Triq Il-Mizura - SITE PLAN (Extents of works aren't binding but Indicative)			
HEAD OF UNIT: N.V.				
PROJECT LEADER: -	DATE: AUGUST 2022	FILE NO: -	DRAWING NO: IMD178/22	
DRAWN BY: -	SHEET SIZE: A4	SCALE: 1:2500	REVISION: A	PAGE NO: 4

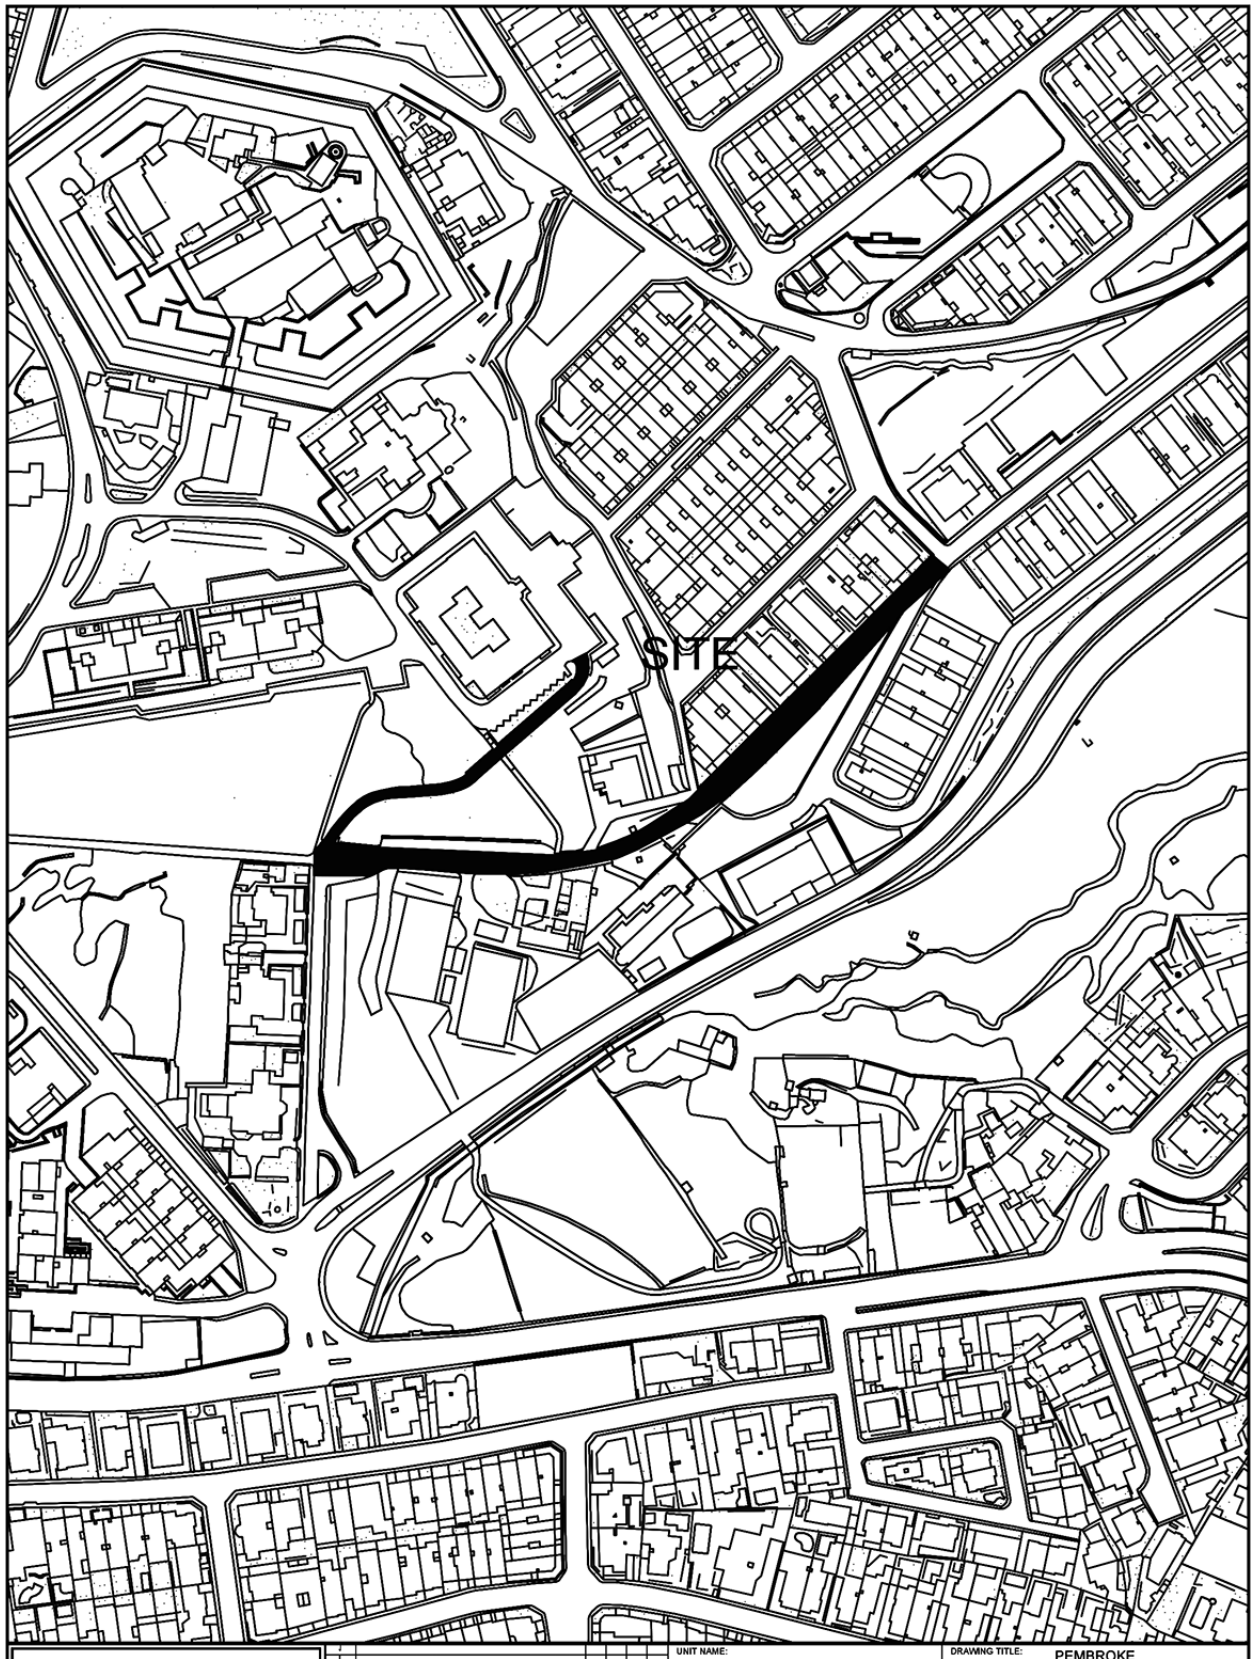

INFRASTRUCTURE MALTA

No.	Revision	Alterations	Drawn	Checked	Approved	Date
1						
2						
3						
4						
5						
6						
7						
8						
9						
10						

CHIEF EXECUTIVE OFFICER:
-

S:\Traffic Management\2022\Pembroke\2022 Pembroke.dwg

UNIT NAME: IMPLEMENTATION

HEAD OF UNIT: N.V.


PROJECT LEADER: -

DRAWN BY: -

DRAWING TITLE: PEMBROKE
PO TRIQ JUNO & PO TRIQ L-IMHALLEF
WILLIAM HARDING - SITE PLAN
(Extents of works aren't binding but Indicative)

DATE:	FILE NO:	DRAWING NO:
AUGUST 2022	-	IMD179/22

SHEET SIZE:	SCALE:	REVISION:	PAGE NO:
A4	1:2500	A	2

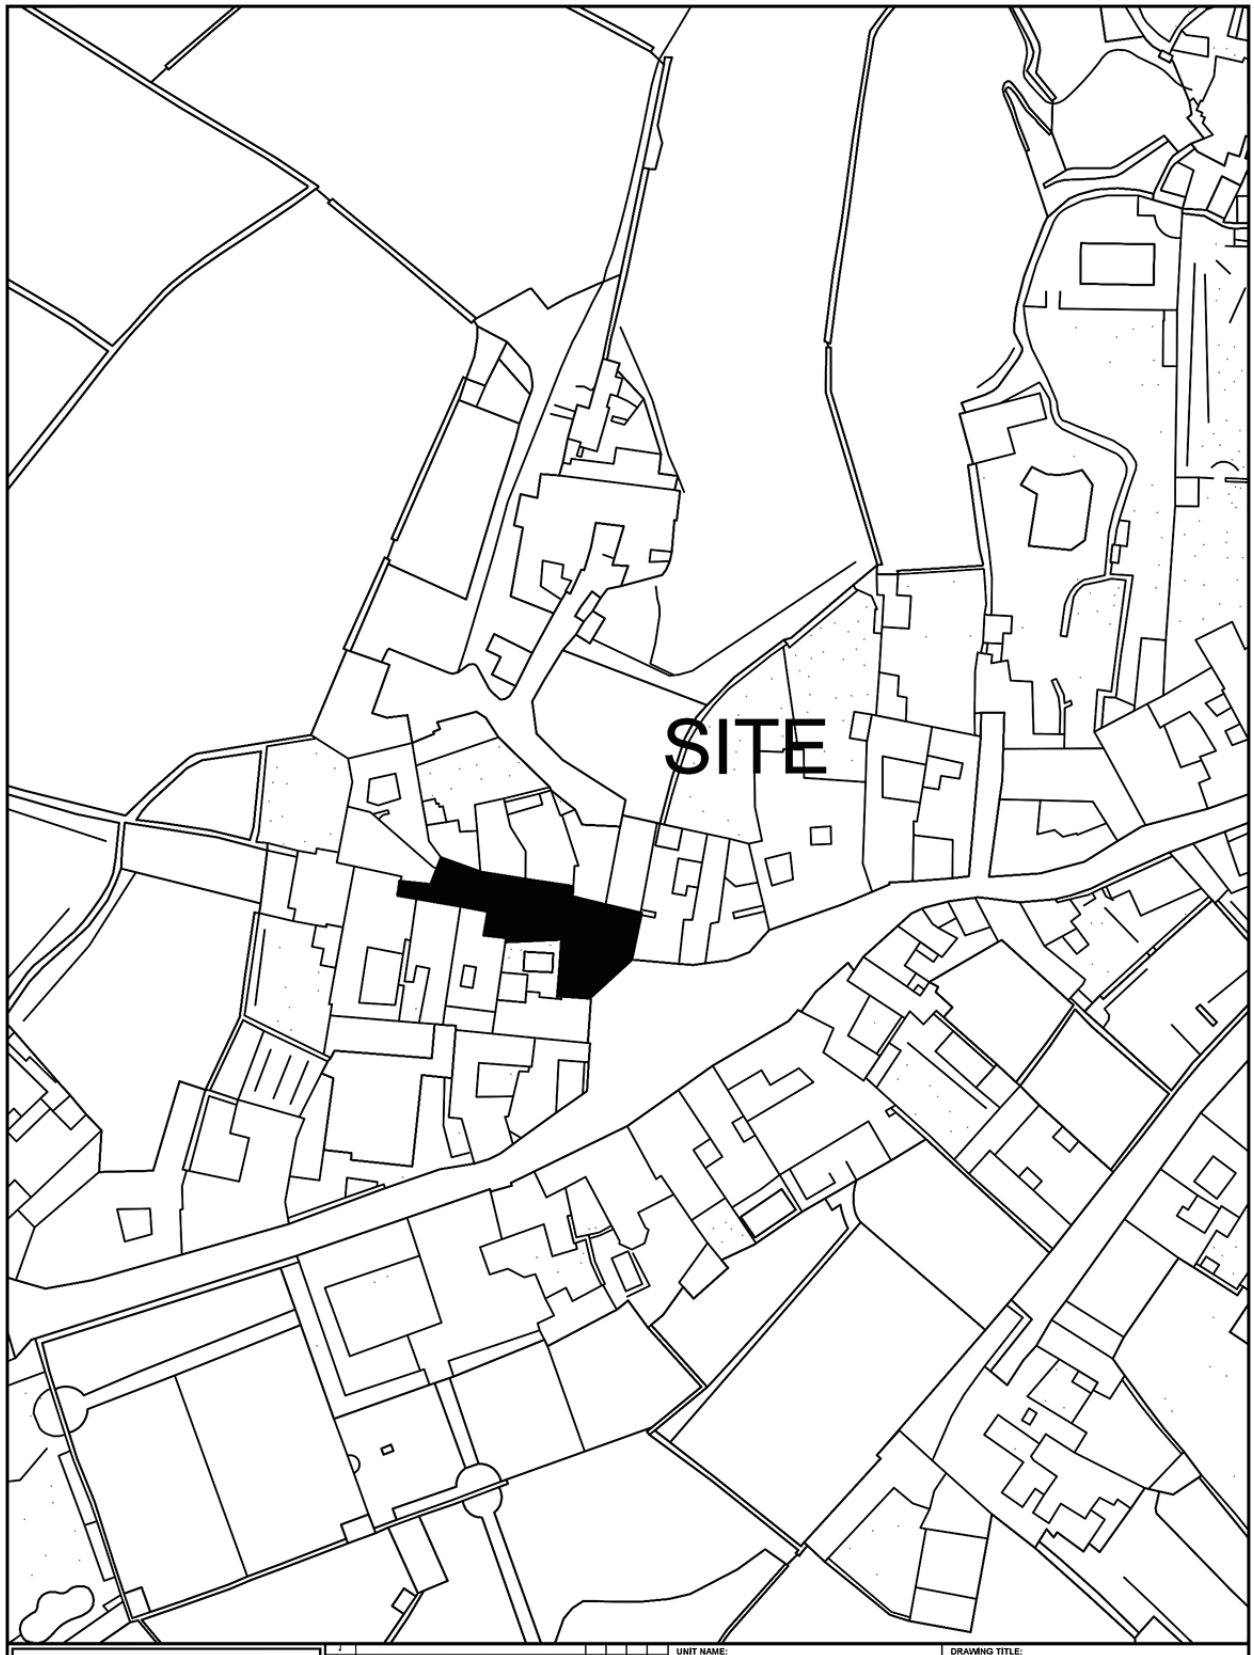

INFRASTRUCTURE MALTA

Revision	Alterations	Drawn	Checked	Approved	Date

CHIEF EXECUTIVE OFFICER:
Ivan Falzon

S:\Traffic Management\2023\Lija\2023 Lija.dwg

UNIT NAME: IMPLEMENTATION

HEAD OF UNIT: N.V.


PROJECT LEADER: -

DRAWN BY: -

DRAWING TITLE:
ĦAL LIJA
Sqaq il-Kuncizzjoni - SITE PLAN
(Extents of Works are not binding but indicative)

DATE:	FILE NO:	DRAWING NO:
Jan. 2023	IM071/23	IMD018/23

SHEET SIZE:	SCALE:	REVISION:	PAGE NO:
A4	1:1000	A	1

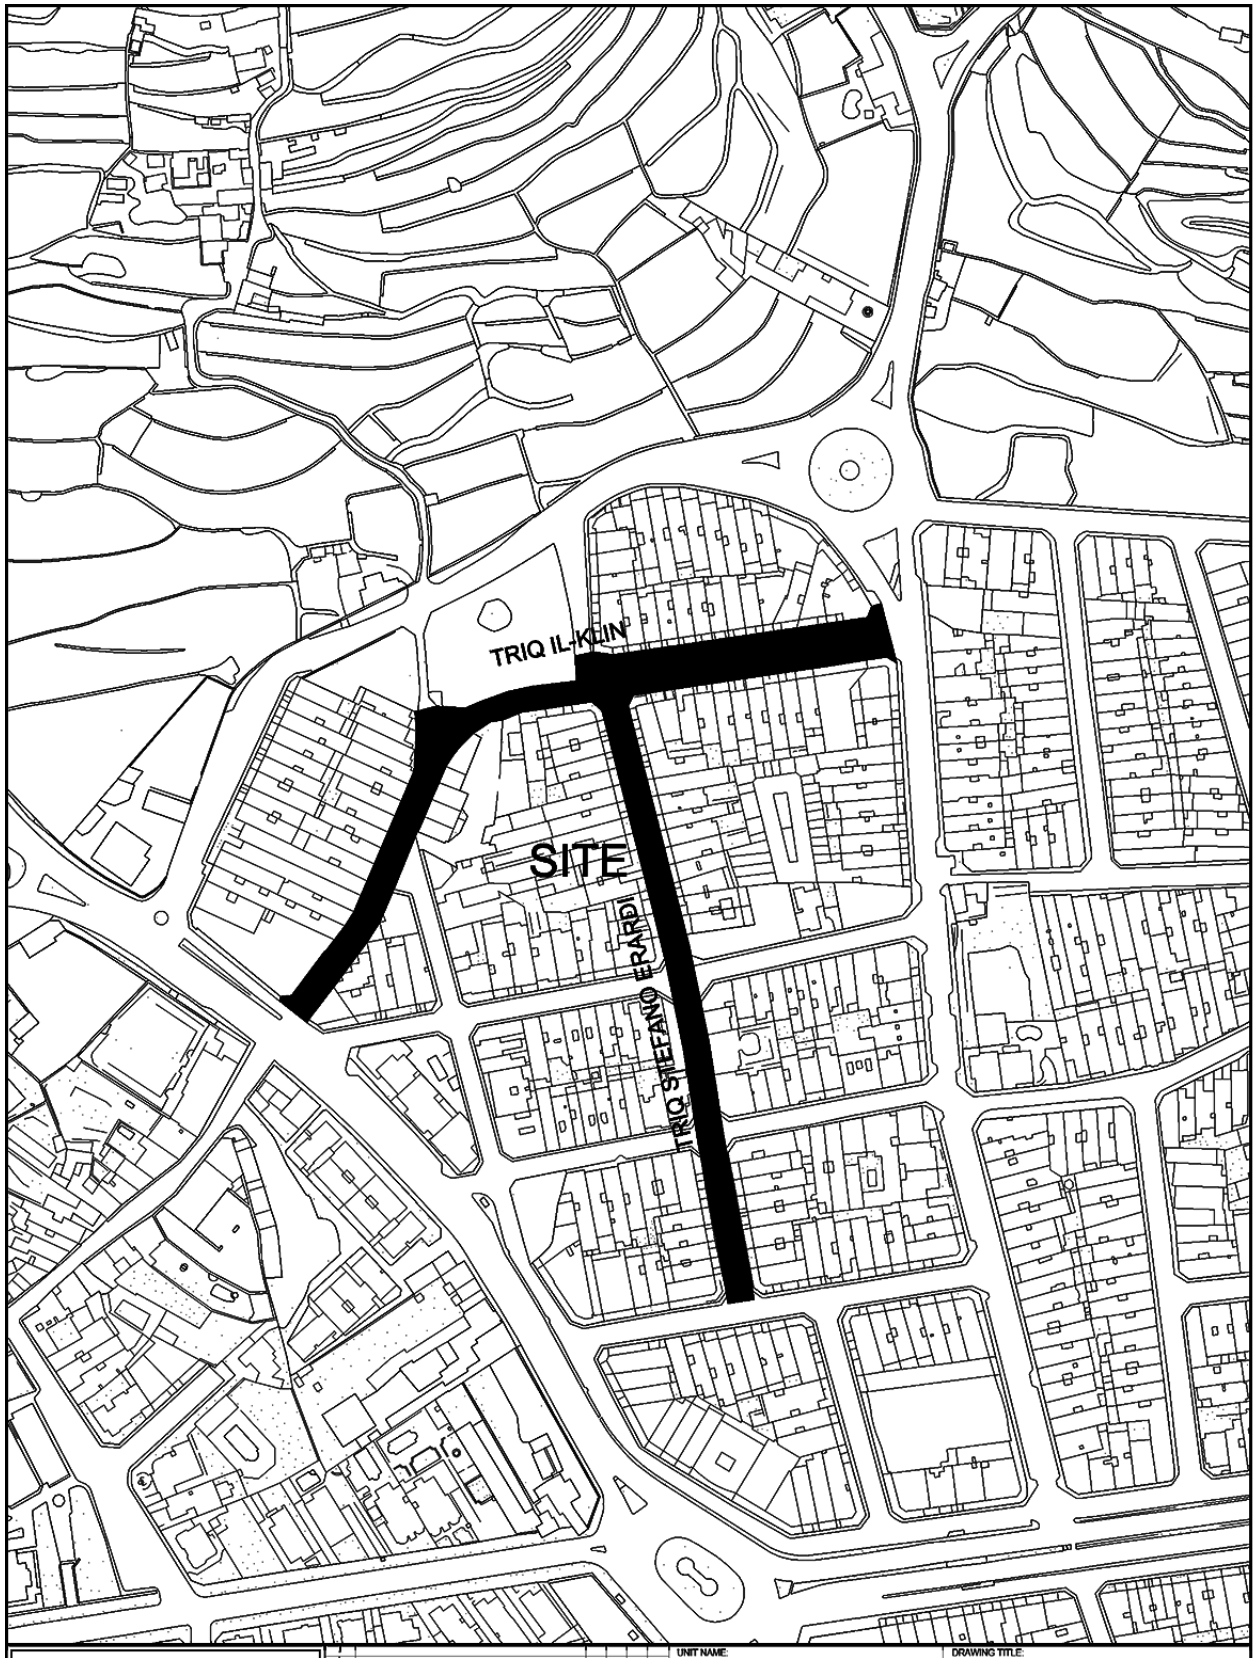

INFRASTRUCTURE MALTA

Revision	Alterations	Drawn	Checked	Approved	Date
I					
H					
G					
F					
E					
D					
C					
B					
A	*				

CHIEF EXECUTIVE OFFICER:
Ivan Falzon

S:\Traffic Management\2023\Iklin\2023 Iklin.dwg

UNIT NAME: IMPLEMENTATION

HEAD OF UNIT: N.V.

PROJECT LEADER: -


DRAWN BY: -

DRAWING TITLE: L-IKLIN

Triq Stefano Erardi - Triq Il-Klin - SITE PLAN
(Extents of Works are not binding but indicative)

DATE:	FILE NO:	DRAWING NO:
March 2023	-	IMD119/23

SHEET SIZE:	SCALE:	REVISION:	PAGE NO:
A4	1:2500	A	2

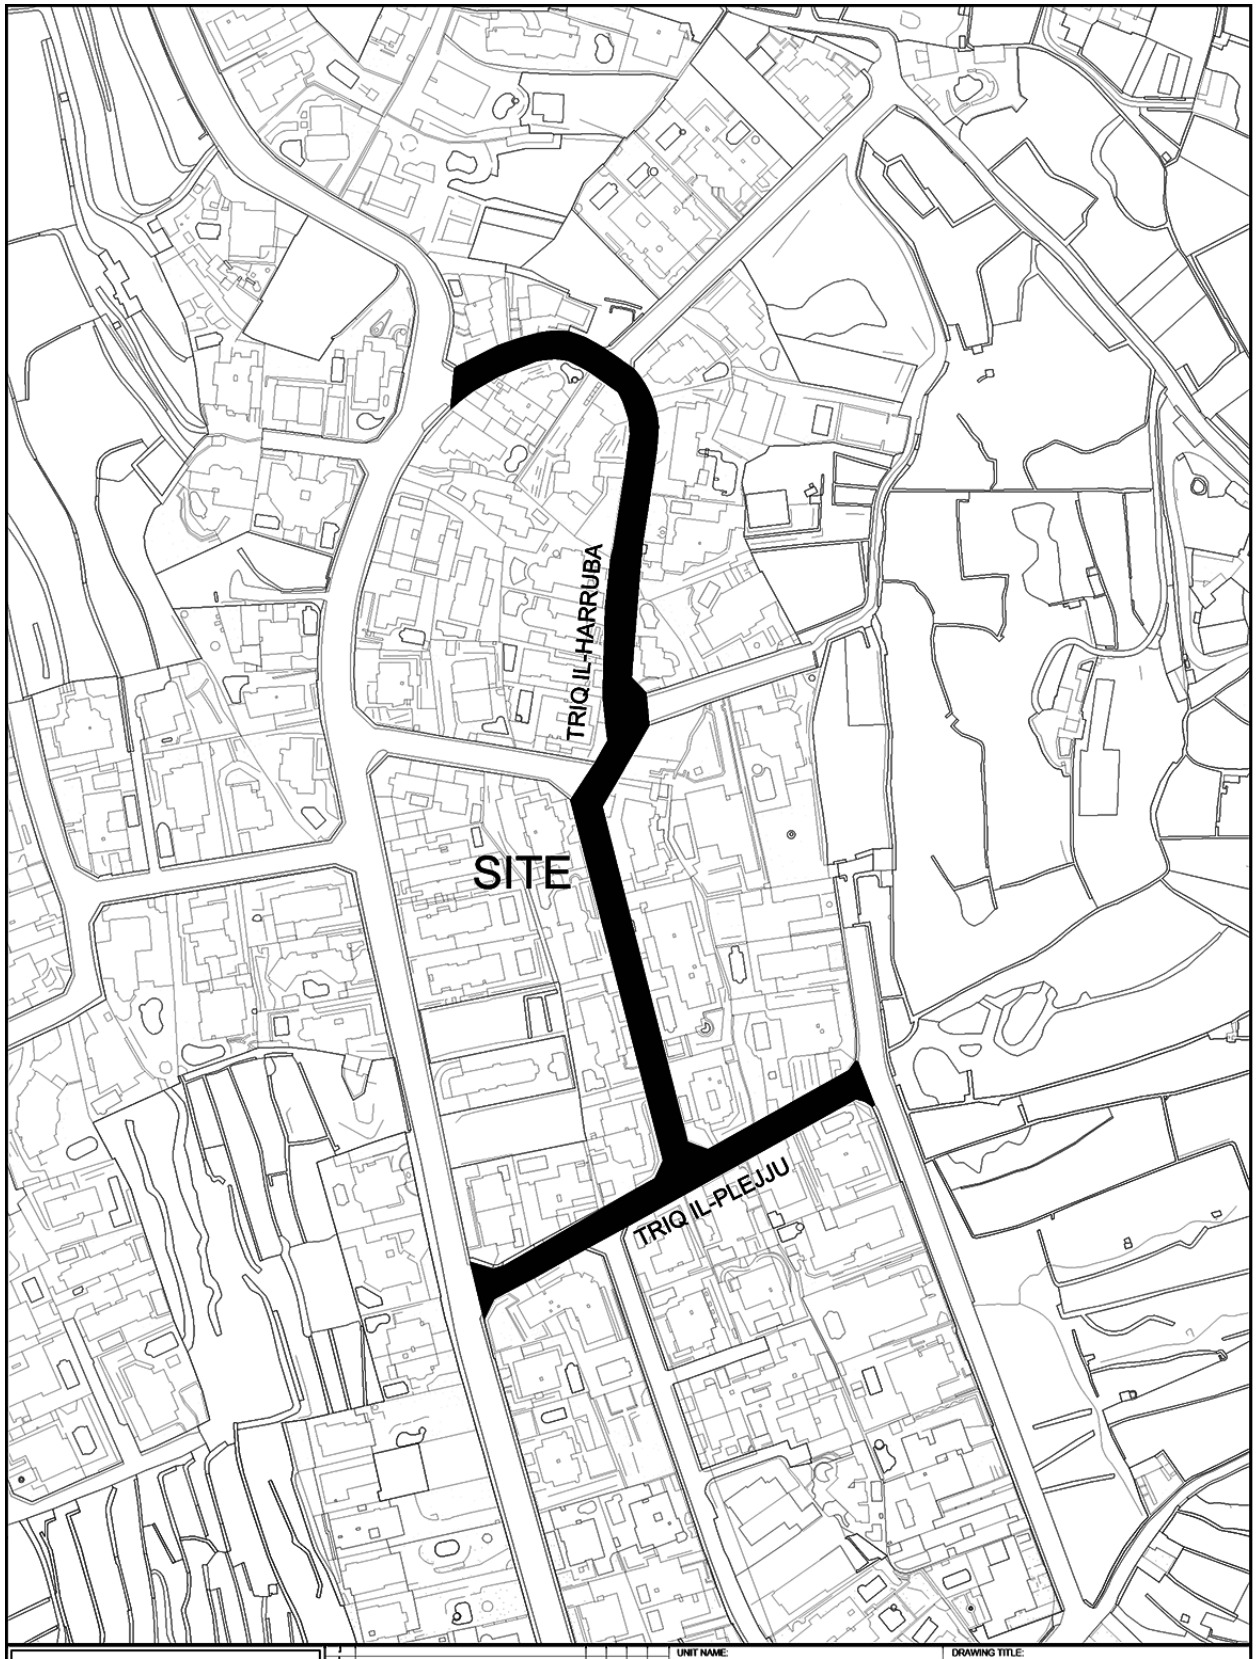

INFRASTRUCTURE MALTA

Revision	Alterations	Drawn	Checked	Approved	Date

CHIEF EXECUTIVE OFFICER: Ivan Falzon

S:\Traffic Management\2023\Iklin\2023 Iklin.dwg

UNIT NAME: IMPLEMENTATION

HEAD OF UNIT: N.V.

PROJECT LEADER: -

DRAWN BY: -

DRAWING TITLE: L-IKLIN

Triq il-Plejju - Triq il-Harruba - SITE PLAN
(Extents of Works are not binding but indicative)

DATE:	FILE NO:	DRAWING NO:
March 2023	-	IMD120/23

SHEET SIZE:	SCALE:	REVISION:	PAGE NO:
A4	1:2500	A	3



INFRASTRUCTURE MALTA

UNIT NAME: IMPLEMENTATION		DRAWING TITLE: L-IKLIN		
HEAD OF UNIT: N.V.		Triq Guze Pesci - Triq Mons P.P. Saydon - SITE PLAN (Extents of Works are not binding but indicative)		
PROJECT LEADER: -	DATE: March 2023	FILE NO: -	DRAWING NO: IMD121/23	
DRAWN BY: -	SHEET SIZE: A4	SCALE: 1:2500	REVISION: A	PAGE NO: 4

CHIEF EXECUTIVE OFFICER: Ivan Falzon

S:\Traffic Management\2023\iklin\2023 iklin.dwg