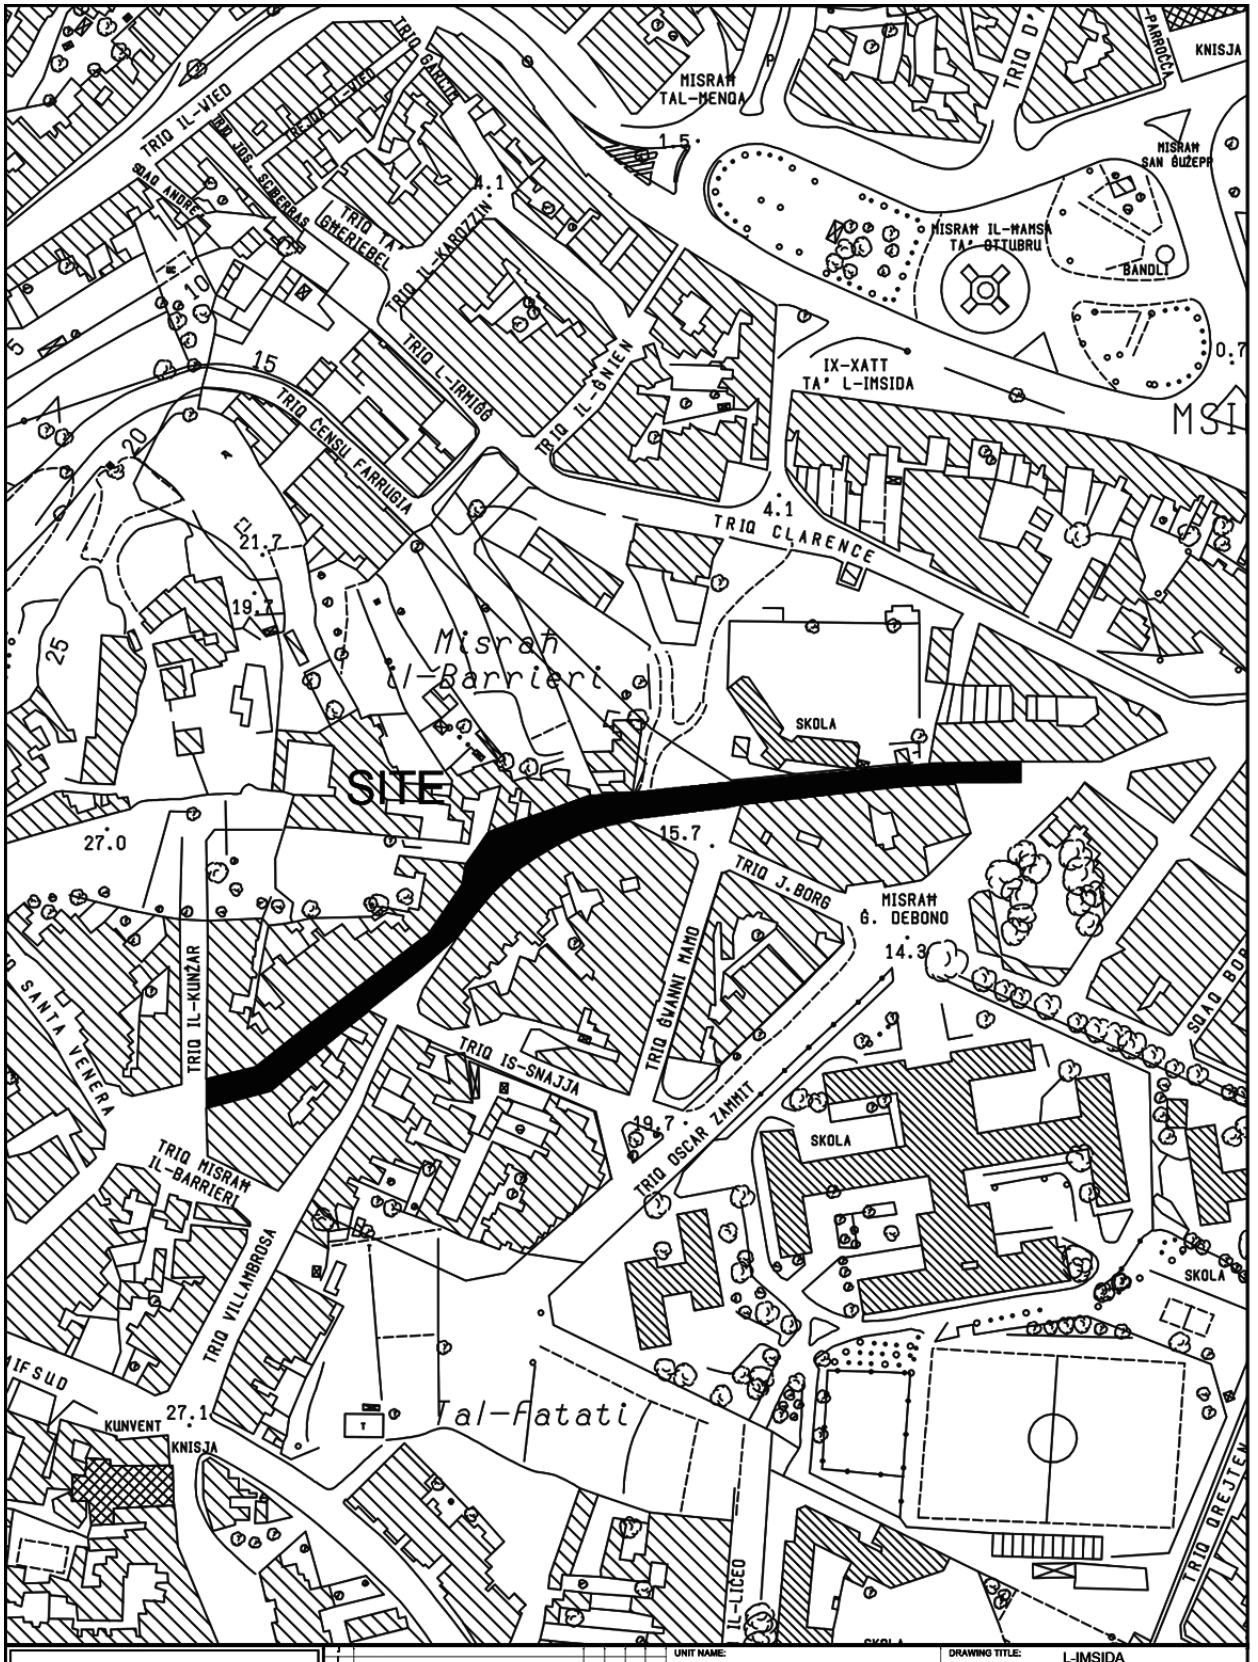
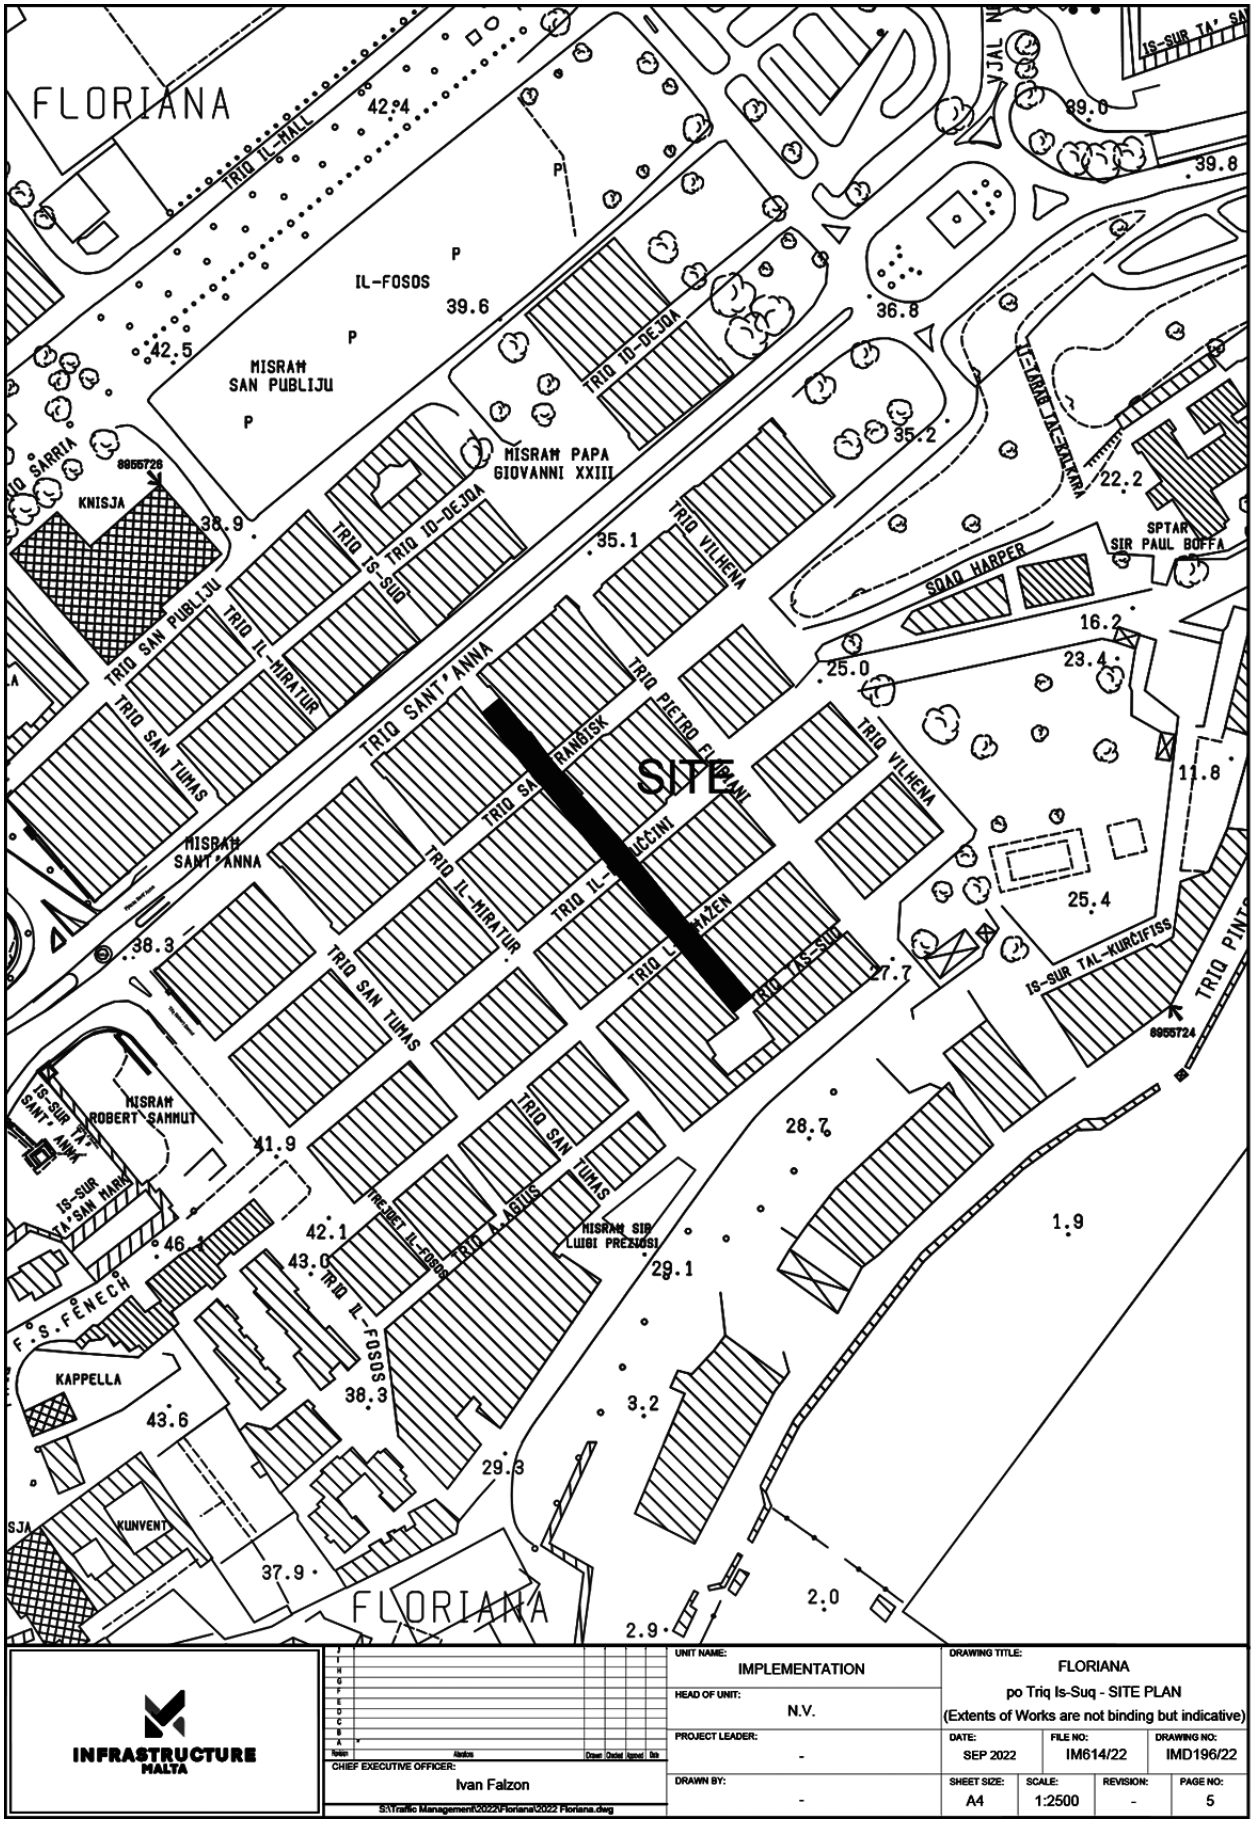



INFRASTRUCTURE MALTA

CHIEF EXECUTIVE OFFICER: IVAN FALZON

S:\Traffic Management\2022\Msida\2022 Msida.dwg

UNIT NAME: IMPLEMENTATION	DRAWING TITLE: L-IMSIDA Triq Misrah il-Barrieri SITE PLAN (Extents of Works are not binding but indicative)		
HEAD OF UNIT: N.V.			
PROJECT LEADER: -	DATE: Sep. 2022	FILE NO: -	DRAWING NO: IMD205/22
DRAWN BY: -	SHEET SIZE: A4	SCALE: 1:2500	REVISION: A / PAGE NO: 5


FLORIANA
TRIQ IL-HALL
42.4
IL-FOSOS
39.6
42.5
MISRAH SAN PUBLIJU
TRIQ ID-DEJJA
MISRAH PAPA GIOVANNI XXIII
36.8
39.0
39.8
IS-SUR TA' SA
VJAL N
35.2
22.2
SPTAR SIR PAUL BOFFA
SQAQ HARPER
16.2
23.4
25.0
8955726
KNISJA
38.9
TRIQ SAN PUBLIJU
TRIQ IS-SUQ
TRIQ VILHENA
TRIQ IL-MIRATUR
TRIQ SAN TUMAS
TRIQ SANT' ANNA
SITE
TRIQ VILHENA
11.8
MISRAH SANT' ANNA
38.3
25.4
IS-SUR TAL-KURCIFISS
TRIQ PINT
8955724
27.7
MISRAH ROBERT SAMMUT
IS-SUR TAL-SANT' ANNA
IS-SUR TAL-SAN MARK
41.9
28.7
1.9
TRIQ SAN TUMAS
TRIQ IL-FOSOS
TRIQ A.AGIUS
MISRAH SIR LUIGI PREZIOSI
42.1
43.0
46.1
29.1
F.S.FENECH
KAPPELLA
38.3
3.2
43.6
29.3
SJA
KUNVENT
37.9
FLORIANA
2.0
2.9
INFRASTRUCTURE MALTA
CHIEF EXECUTIVE OFFICER:
Ivan Falzon
S:\Traffic Management\2022\Floriana\2022 Floriana.dwg
UNIT NAME:
IMPLEMENTATION
HEAD OF UNIT:
N.V.
PROJECT LEADER:
-
DRAWN BY:
-
DRAWING TITLE:
FLORIANA
po Triq Is-Suq - SITE PLAN
(Extents of Works are not binding but indicative)
DATE:
SEP 2022
FILE NO:
IM614/22
DRAWING NO:
IMD196/22
SHEET SIZE:
A4
SCALE:
1:2500
REVISION:
-
PAGE NO:
5

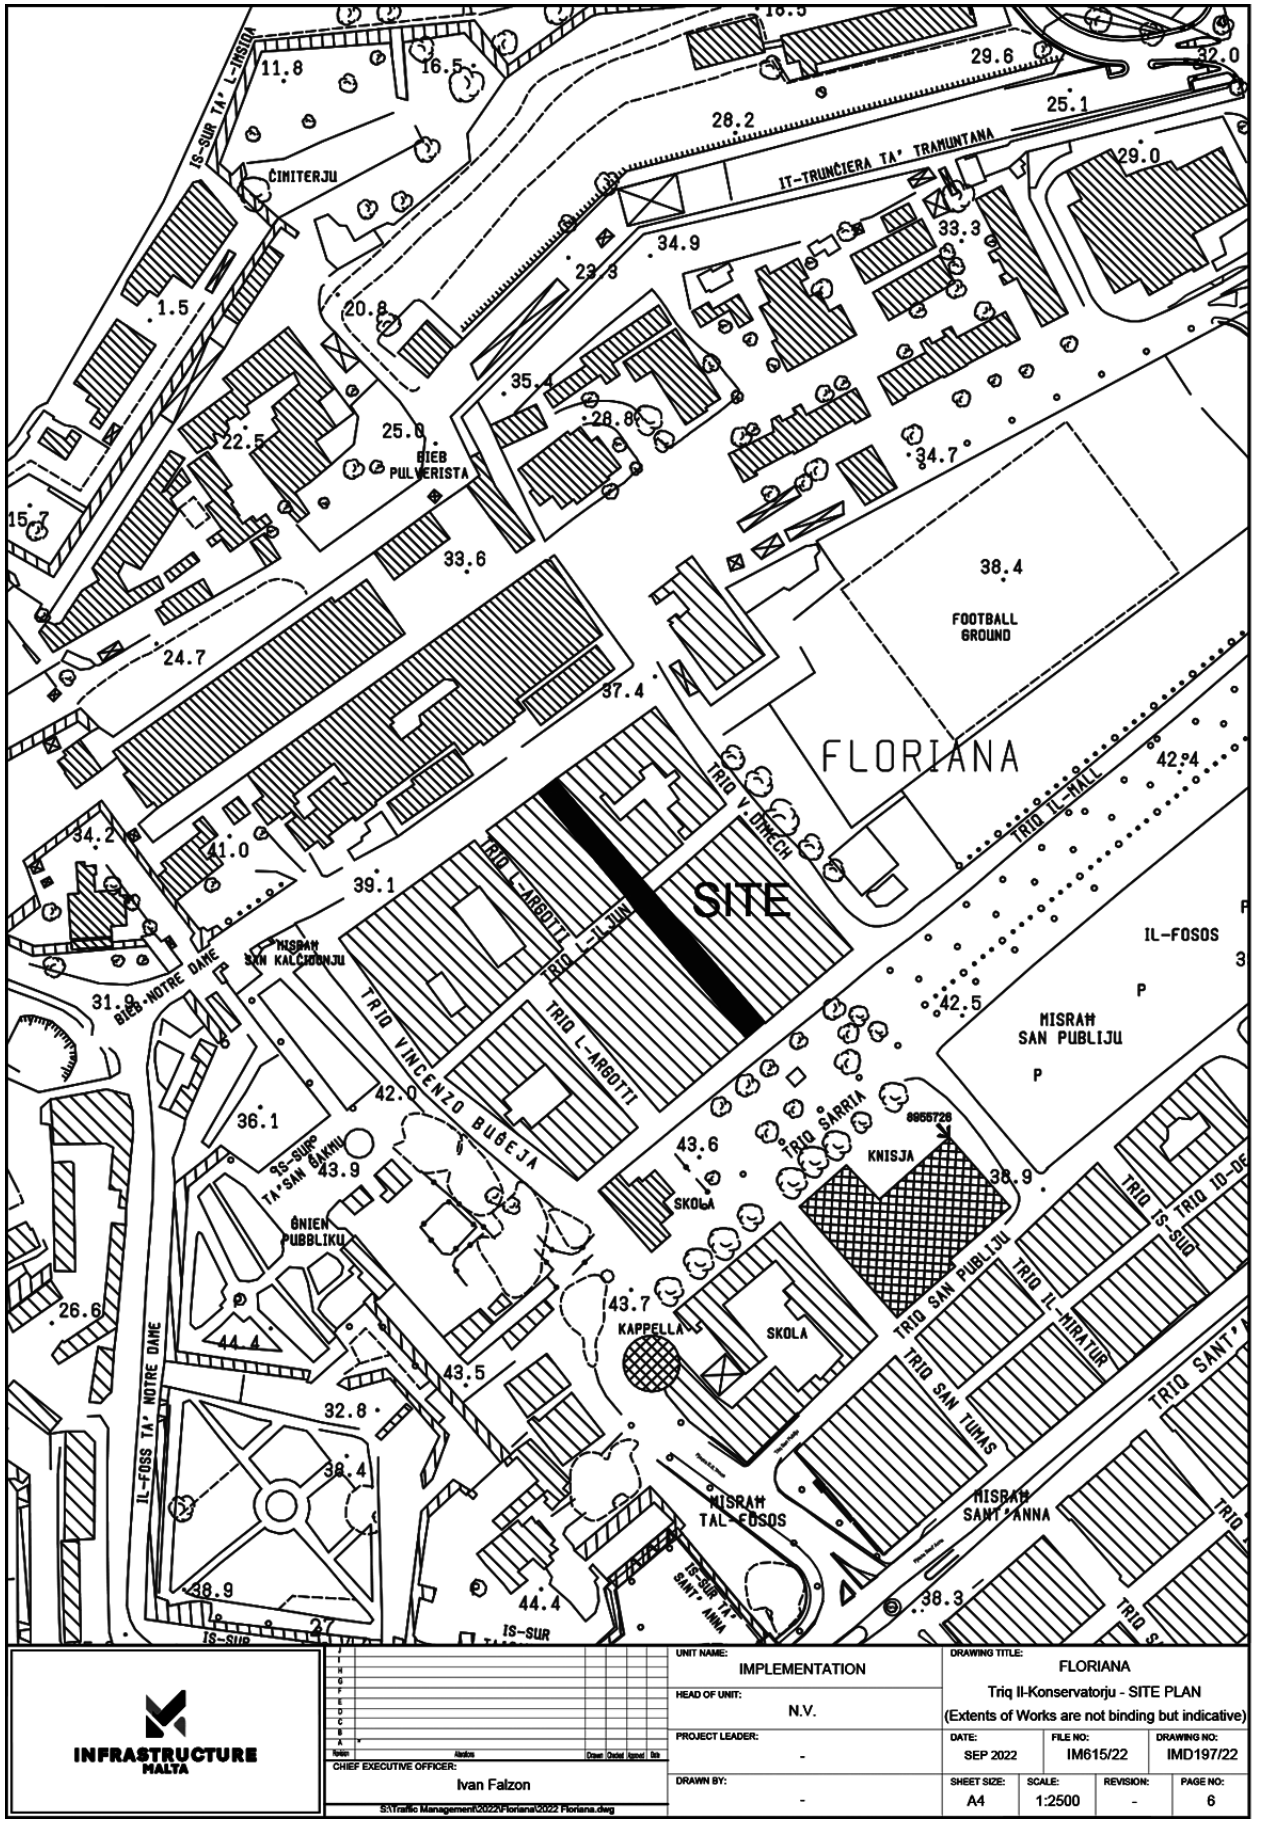


INFRASTRUCTURE MALTA

Revision	Alterations	Drawn	Checked	Approved	Date

CHIEF EXECUTIVE OFFICER: Ivan Falzon

S:\Traffic Management\2022\Floriana\2022 Floriana.dwg

UNIT NAME: IMPLEMENTATION	DRAWING TITLE: FLORIANA Triq Il-Konservatorju - SITE PLAN (Extents of Works are not binding but indicative)
HEAD OF UNIT: N.V.	
PROJECT LEADER: -	DATE: SEP 2022 / FILE NO: IM615/22 / DRAWING NO: IMD197/22
DRAWN BY: -	SHEET SIZE: A4 / SCALE: 1:2500 / REVISION: - / PAGE NO: 6

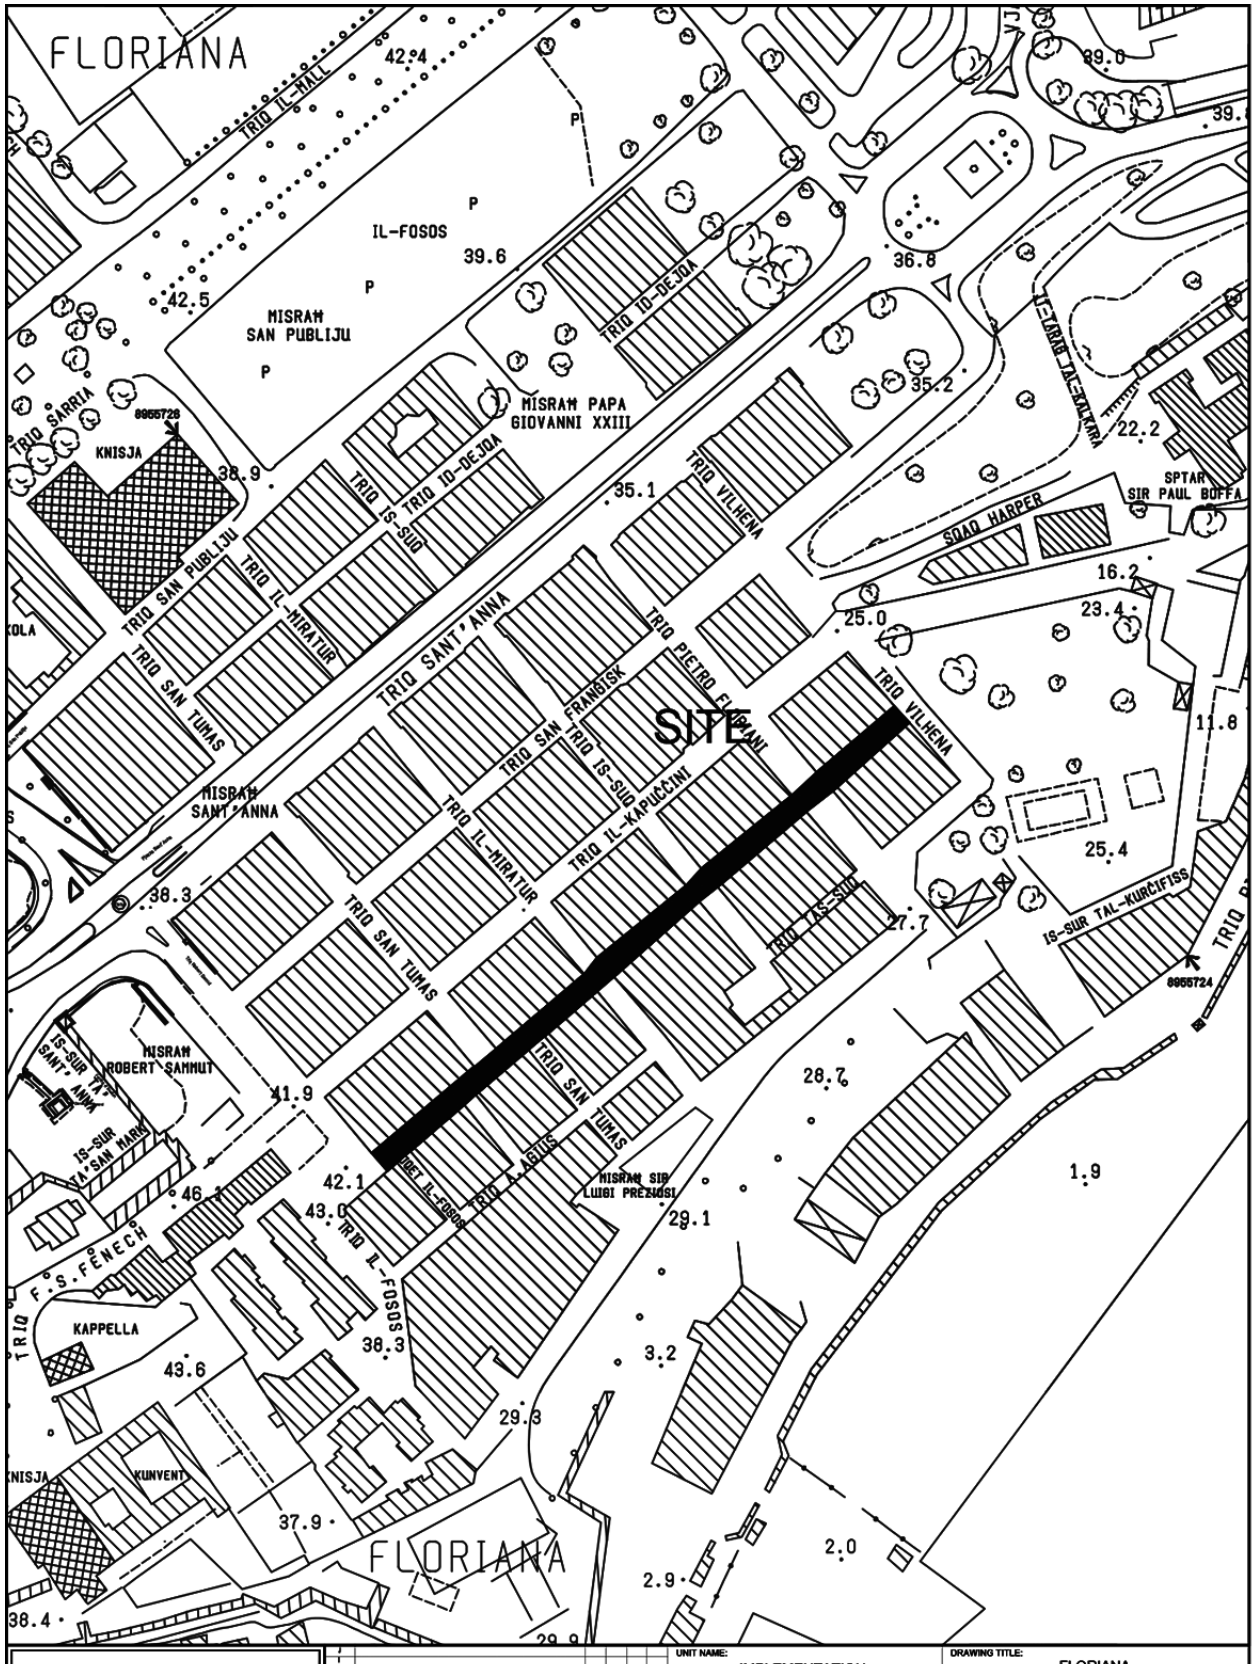

INFRASTRUCTURE MALTA

CHIEF EXECUTIVE OFFICER: Ivan Falzon	UNIT NAME: IMPLEMENTATION	DRAWING TITLE: FLORIANA Triq L-Imhazen - SITE PLAN (Extents of Works are not binding but indicative)		
	HEAD OF UNIT: N.V.			
	PROJECT LEADER: -	DATE: SEP 2022	FILE NO: IM617/22	DRAWING NO: IMD198/22
S:\Traffic Management\2022\Floriana\2022 Floriana.dwg	DRAWN BY: -	SHEET SIZE: A4	SCALE: 1:2500	REVISION: -
				PAGE NO: 7