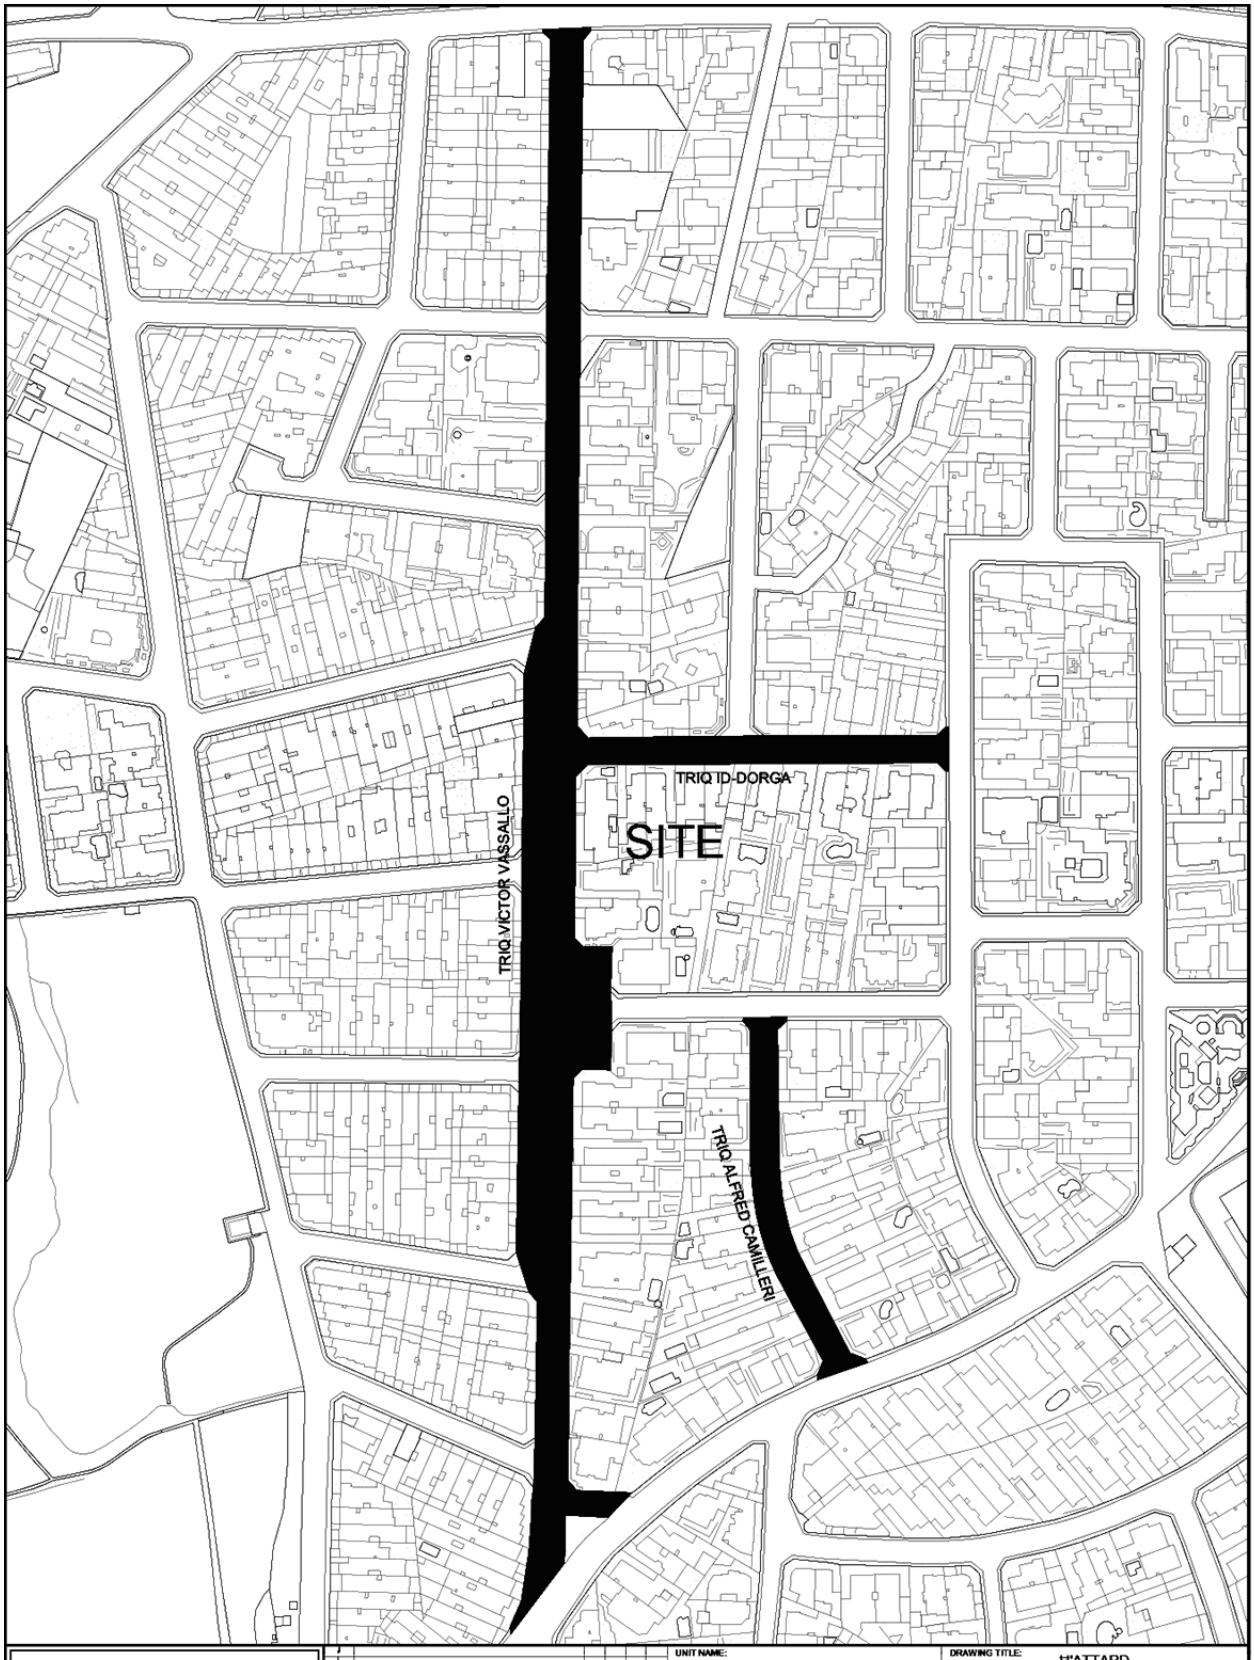


INFRASTRUCTURE MALTA

Issue	Minutes	Drawn	Checked	Approved	Date
J					
I					
H					
G					
F					
E					
D					
C					
B					
A	*				

CHIEF EXECUTIVE OFFICER: Ivan Falzon

S:\Traffic Management\2023\Attard\2023 Attard.dwg

UNIT NAME: IMPLEMENTATION

HEAD OF UNIT: N.V.


PROJECT LEADER: -

DRAWN BY: -

DRAWING TITLE: H'ATTARD
Triq Victor Vassallo - Triq Alfred Camilleri - Triq Id-Dorga - SITE PLAN
(Extents of works aren't binding but Indicative)

DATE:	FILE NO:	DRAWING NO:
March 2023	-	IMD122/23

SHEET SIZE:	SCALE:	REVISION:	PAGE NO:
A4	1:2500	A	2

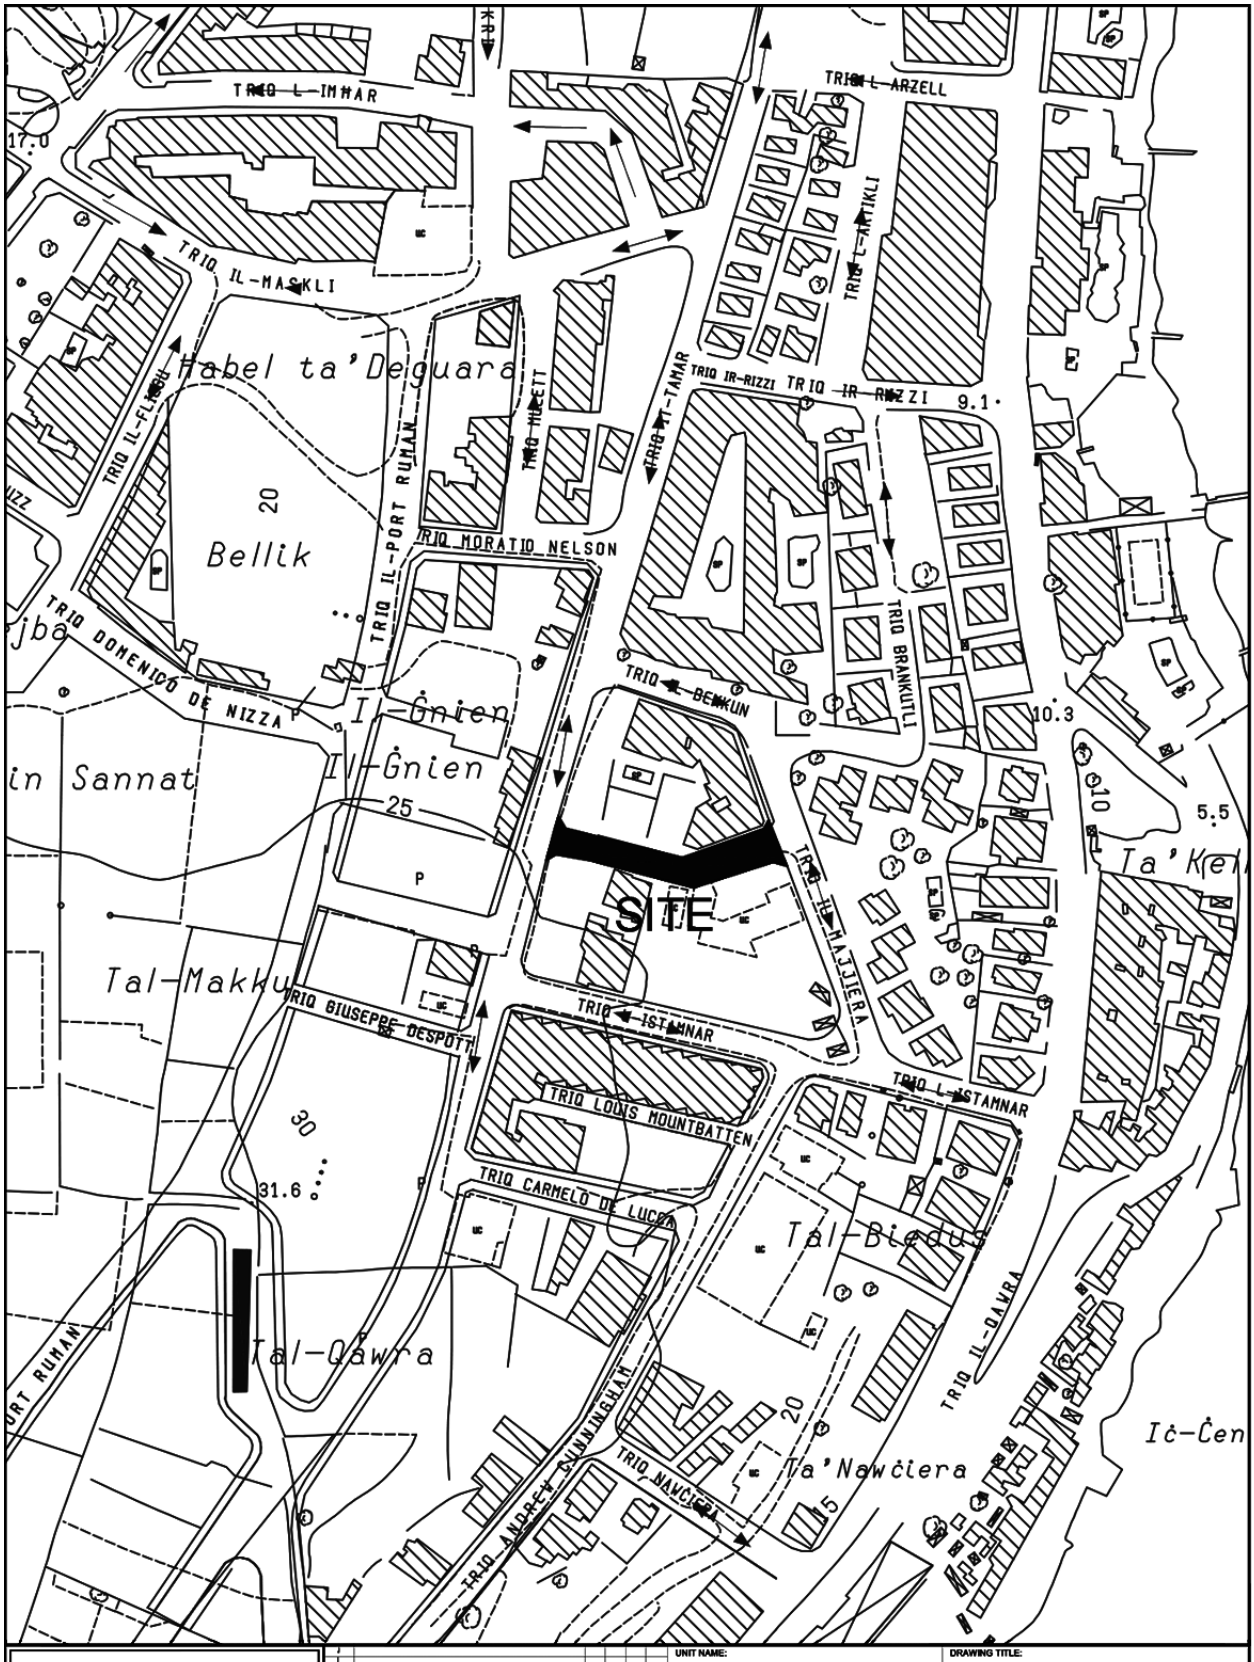

INFRASTRUCTURE MALTA

Revision	Alterations	Drawn	Checked	Approved	Date

CHIEF EXECUTIVE OFFICER: Ing. Trustin Farrugia Cann

S:\Traffic Management\2022\S.Pawl il-Bahar\2022 S.Pawl il-Bahar.dwg

UNIT NAME: IMPLEMENTATION	DRAWING TITLE: SAN PAWL IL-BAHAR Triq Ruggero Loria - SITE PLAN (Extents of Works are not binding but indicative)		
HEAD OF UNIT: N.V.			
PROJECT LEADER: -	DATE: JUNE 2022	FILE NO: -	DRAWING NO: IMD148/22
DRAWN BY: -	SHEET SIZE: A4	SCALE: 1:2500	REVISION: A / PAGE NO: 3



INFRASTRUCTURE MALTA

Revision	Alterations	Drawn	Checked	Approved	Date

CHIEF EXECUTIVE OFFICER: Ivan Falzon

S:\Traffic Management\2023\Naxxar\2023 Naxxar.dwg

UNIT NAME: IMPLEMENTATION

HEAD OF UNIT: N.V.


PROJECT LEADER: -

DRAWN BY: -

DRAWING TITLE: IN-NAXXAR
Xatt il-Palm
Triq Ir-Ridott - po Triq Il-Lampara - SITE PLAN
(Extents of works AREN't binding but indicative)

DATE:	FILE NO:	DRAWING NO:
April 2023	-	IMD-

SHEET SIZE:	SCALE:	REVISION:	PAGE NO:
A4	1 : 5000	A	12

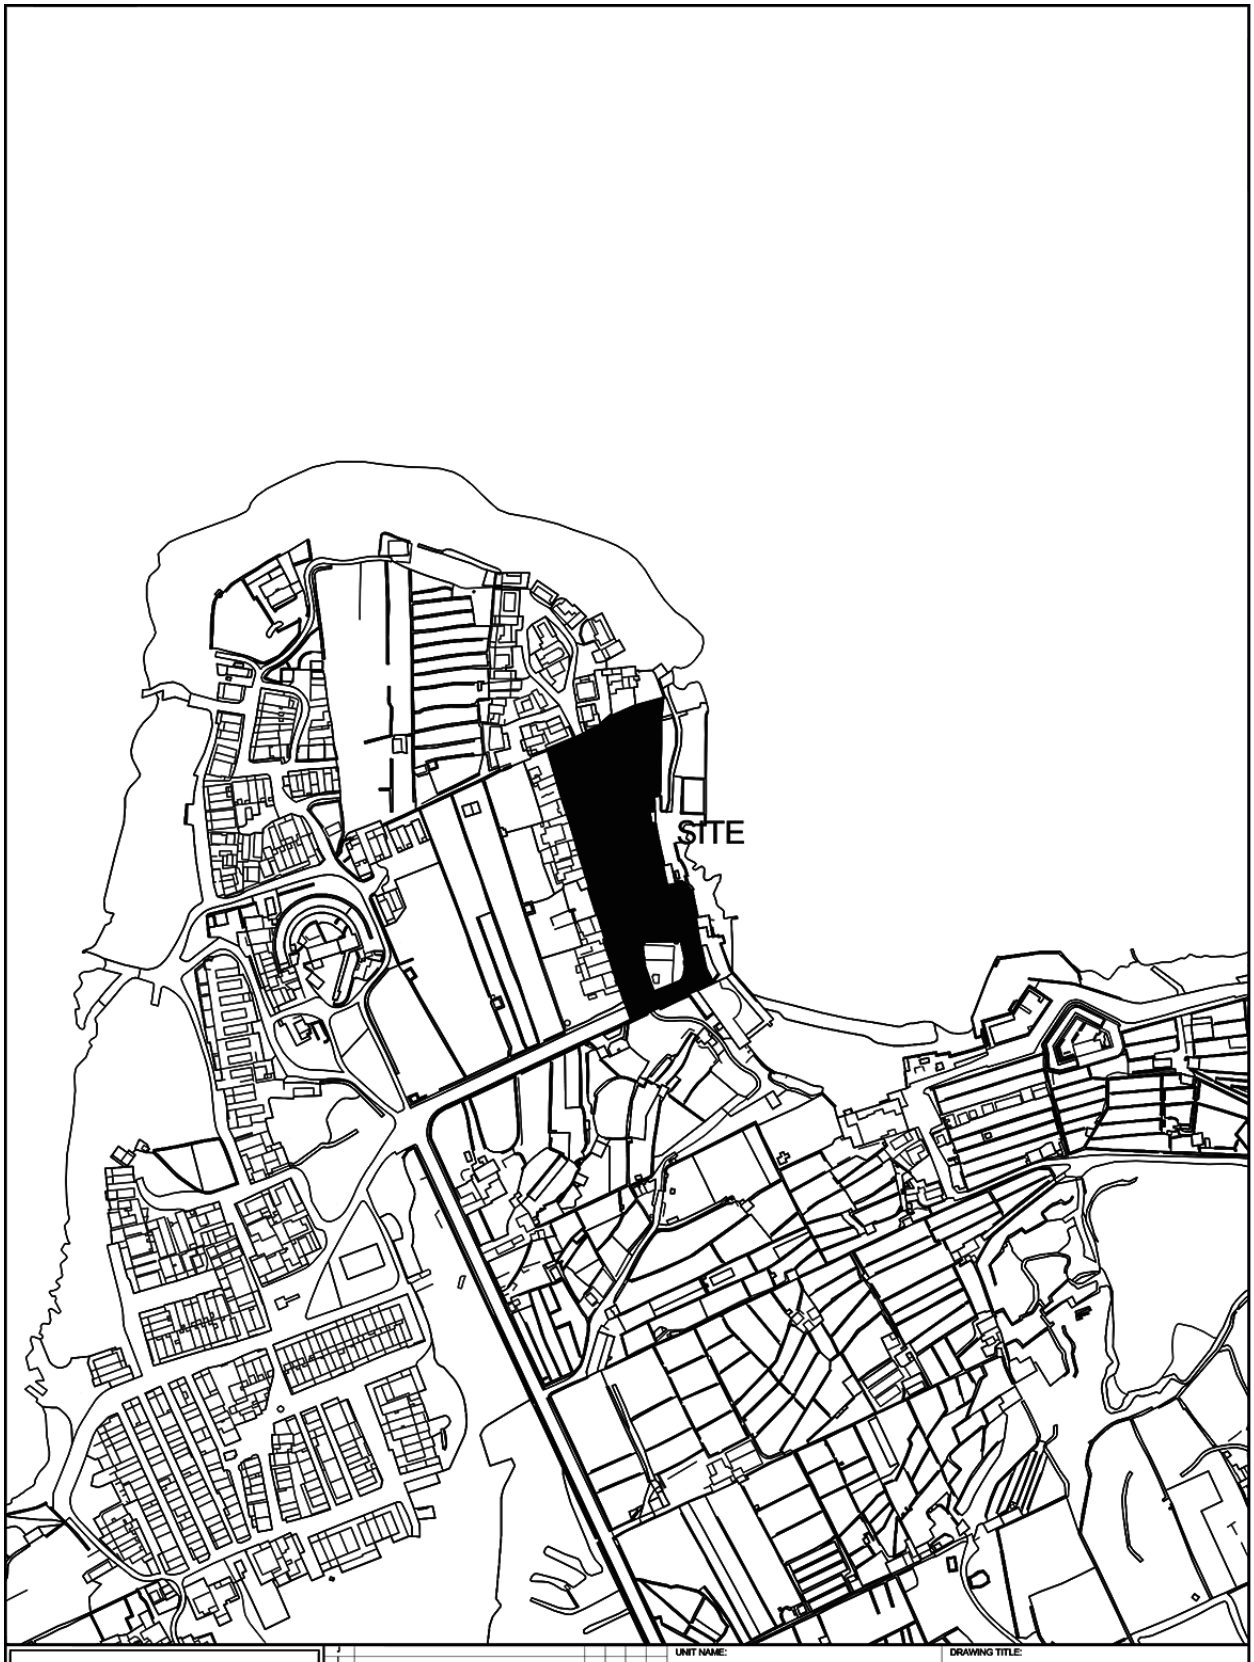

INFRASTRUCTURE MALTA

J						
H						
G						
F						
E						
D						
C						
B						
A						
Revision	Revisions	Drawn	Checked	Approved	Date	

CHIEF EXECUTIVE OFFICER:
Ivan Falzon

S:\Traffic Management\2023\Mellieha\2023 Mellieha.dwg

UNIT NAME:
IMPLEMENTATION

HEAD OF UNIT:
N.V.

PROJECT LEADER:
-

DRAWN BY:
-

DRAWING TITLE:
IL-MELLIEĦA
Parking area at Armier - SITE PLAN
(Extents of works aren't binding but Indicative)

DATE:	FILE NO:	DRAWING NO:
April 2023	-	IMD166/23

SHEET SIZE:	SCALE:	REVISION:	PAGE NO:
A3	1:2500	-	3