
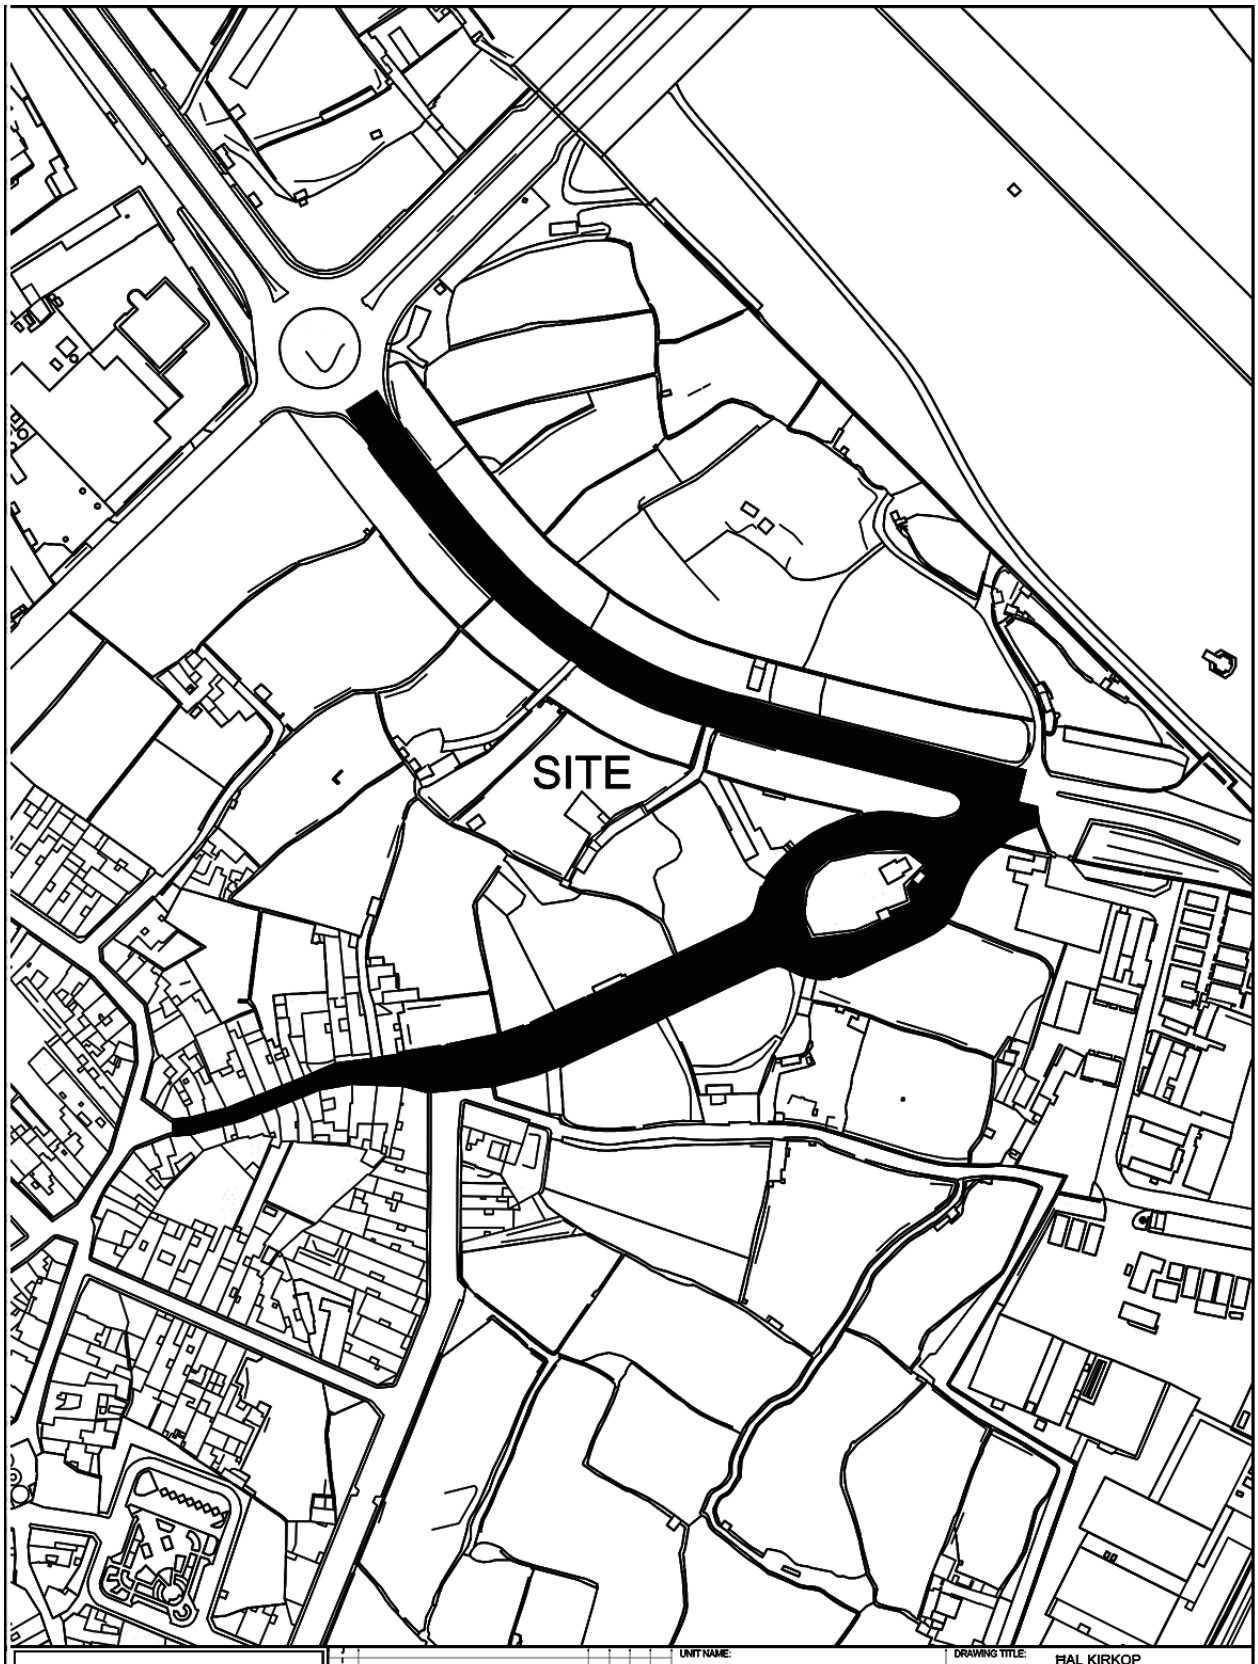



INFRASTRUCTURE MALTA

| | | | | |
|---|---|---|---|---|
| CHIEF EXECUTIVE OFFICER: Ivan Falzon | UNIT NAME: IMPLEMENTATION | DRAWING TITLE: ĦAL KIRKOP po Triq L-Industrija & Triq San Nikola SITE PLAN (Extents of Works are not binding but indicative) | | |
| S:\Traffic Management\2023\Kirkop\2023 Kirkop.dwg | HEAD OF UNIT: N.V. | | | |
| | PROJECT LEADER: - | DATE: March 2023 | FILE NO: - | DRAWING NO: IMD100/23 |
| | DRAWN BY: - | SHEET SIZE: A4 | SCALE: 1:2500 | REVISION: B / PAGE NO: 1 |

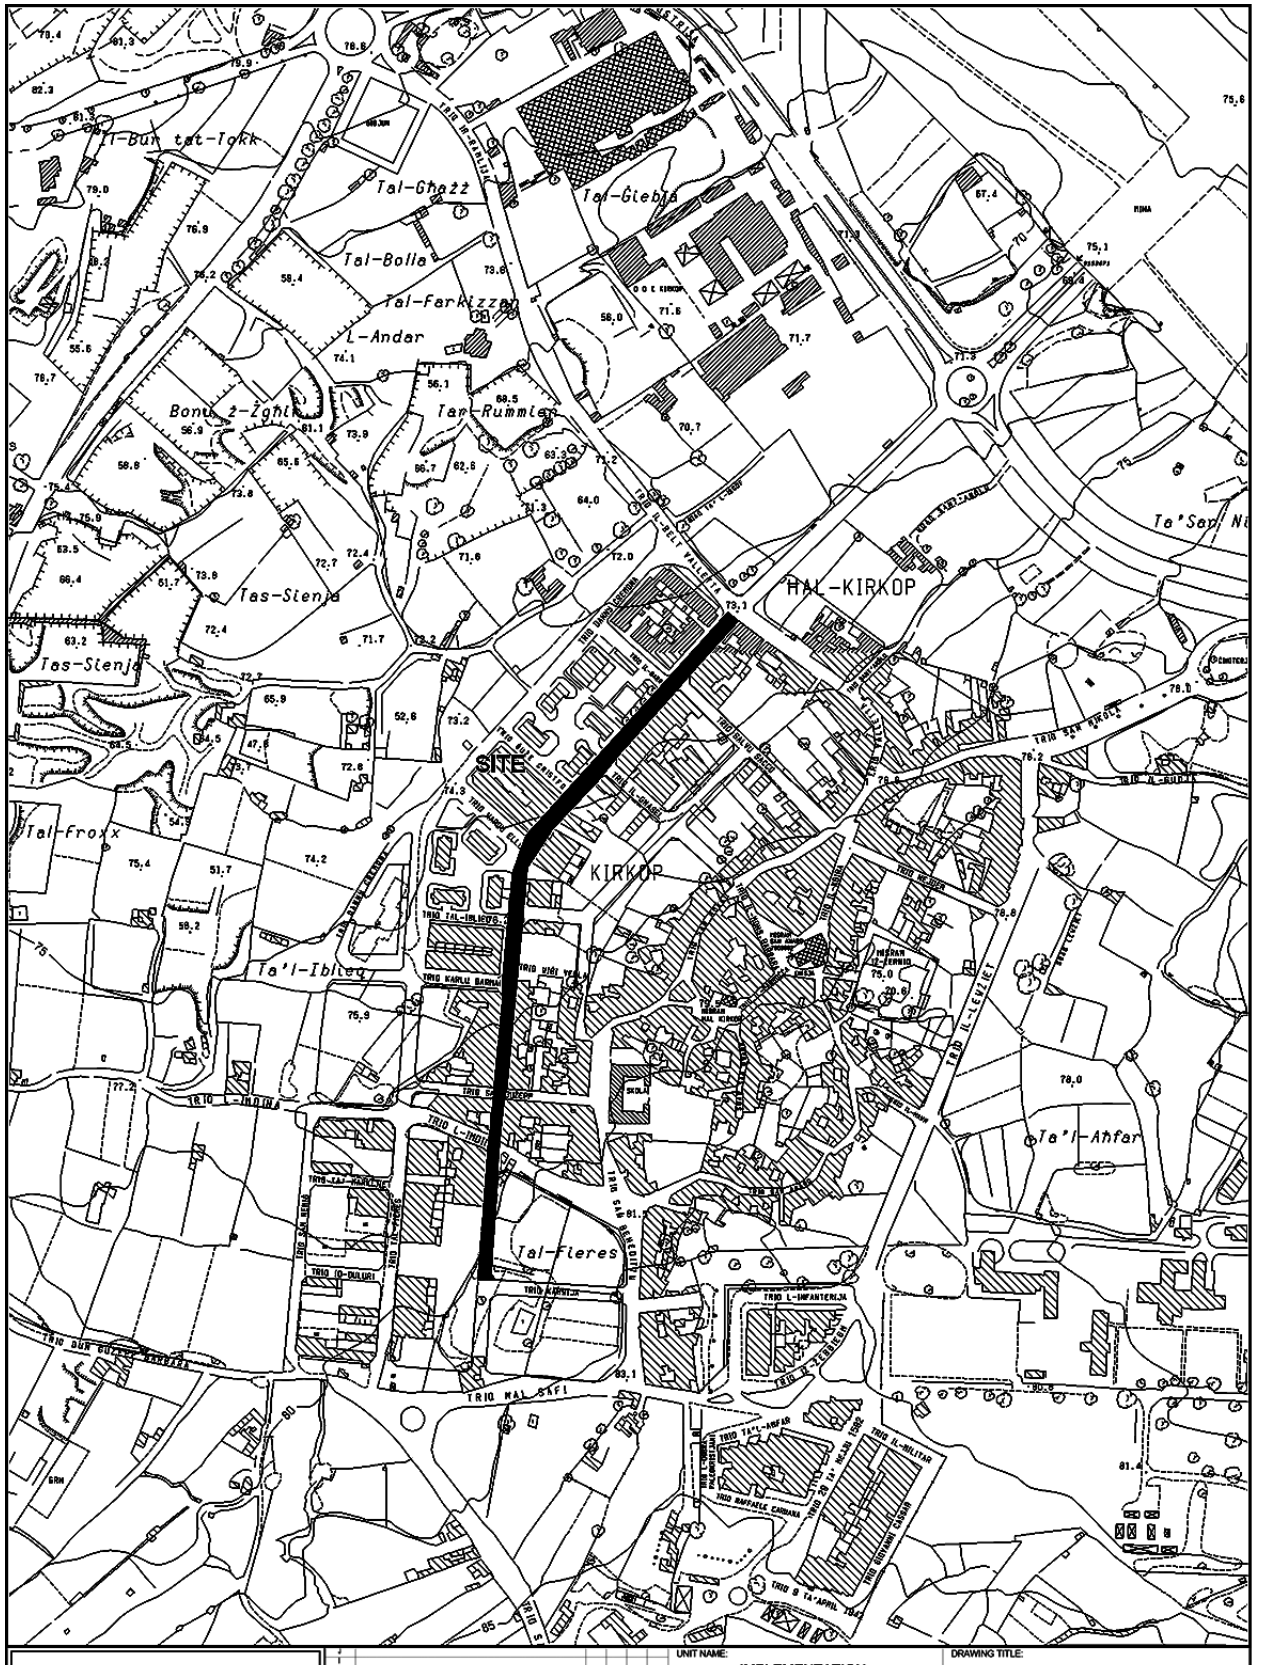



INFRASTRUCTURE MALTA

CHIEF EXECUTIVE OFFICER:
Ivan Falzon


S:\Traffic Management\2020\Kirkop\2020 Kirkop.dwg

| | | | |
|---|---|---|---|
| UNIT NAME: IMPLEMENTATION | | DRAWING TITLE: KIRKOP<br>TRIQ SAN PIETRU - SITE PLAN<br>(Extents of Works are not binding but indicative) | |
| HEAD OF UNIT: N.V. | | | |
| PROJECT LEADER: - | DATE: March 2023 | FILE NO: - | DRAWING NO: IM210/20/ |
| DRAWN BY: - | SHEET SIZE: A4 | SCALE: 1:5000 | REVISION: B / PAGE NO: 2 |

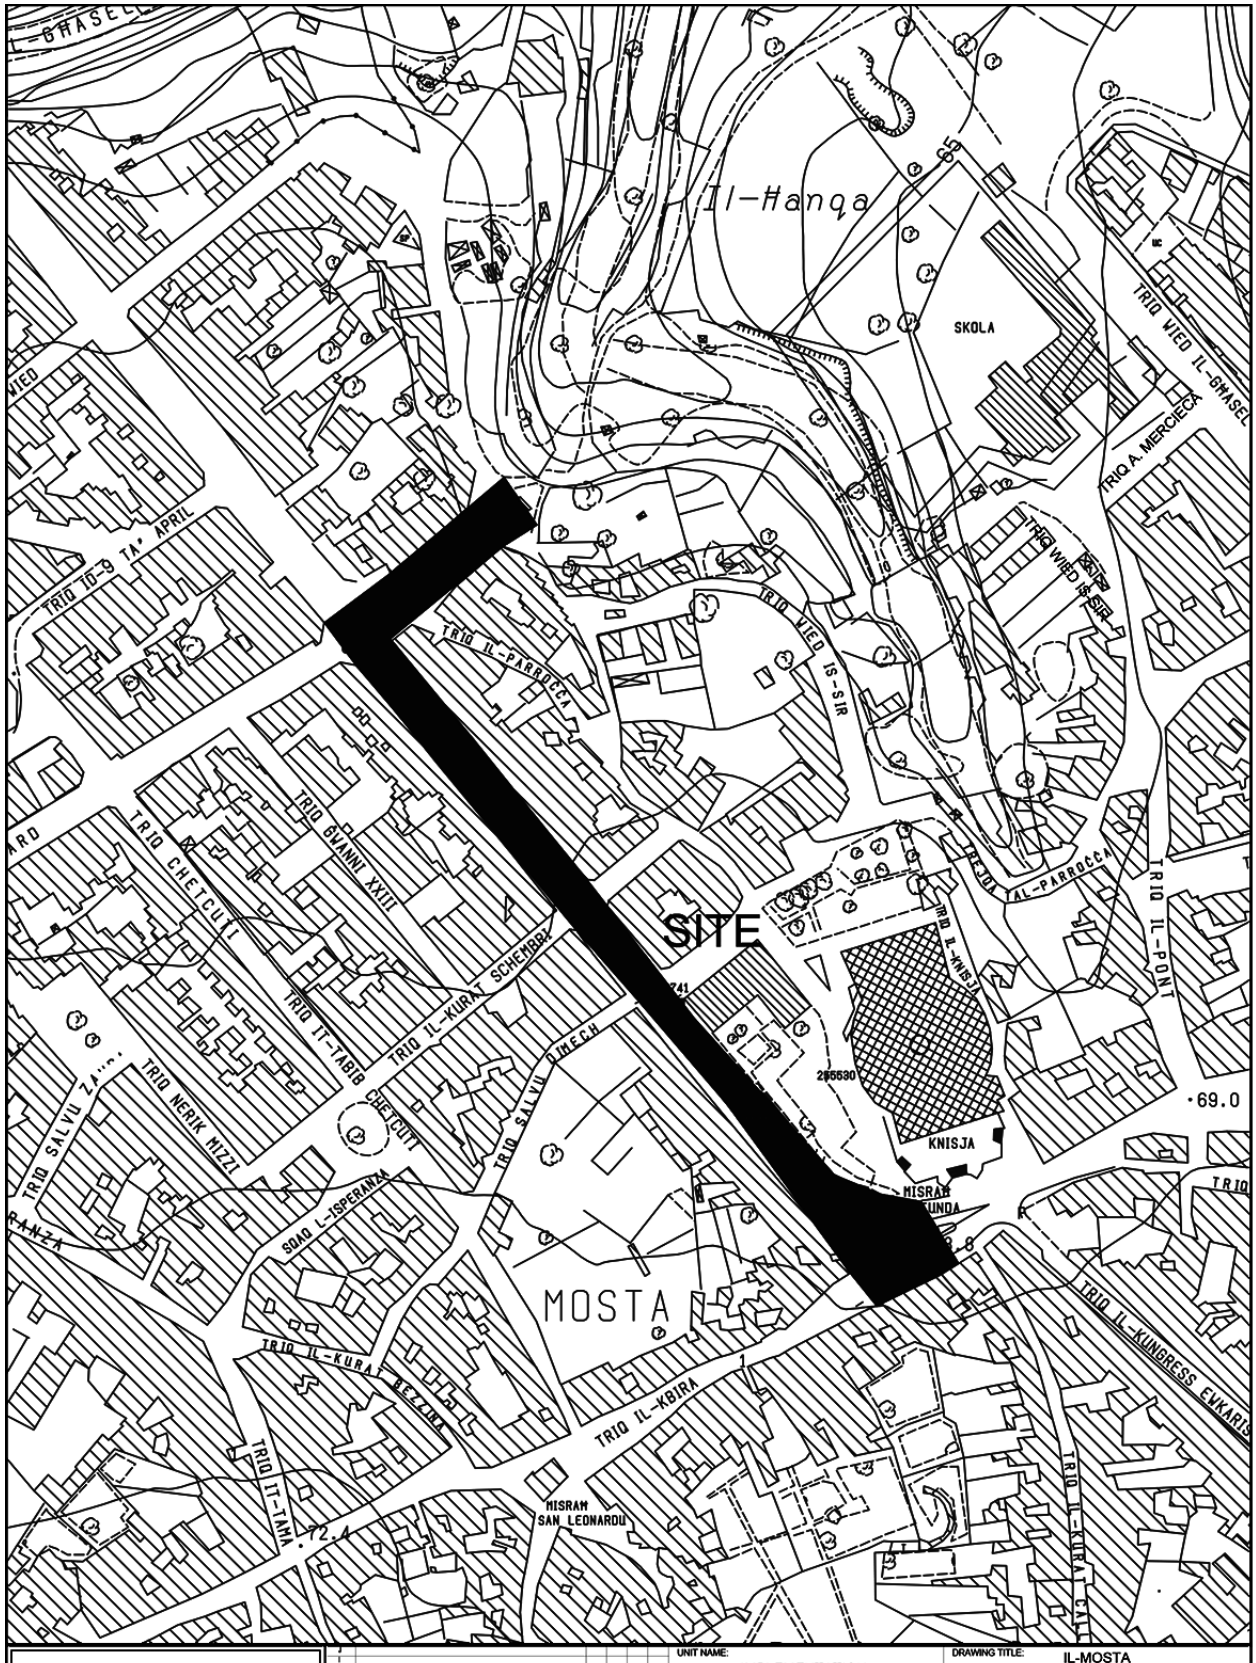


INFRASTRUCTURE MALTA

| | | | | | |
|---|---|---|---|---|---|
| CHIEF EXECUTIVE OFFICER: Ivan Falzon | UNIT NAME: IMPLEMENTATION | DRAWING TITLE: IL-MOSTA<br>Pjazza tar-Rotunda - Triq il-Kostituzzjoni - Pjazza 16 ta Settembru - SITE PLAN<br>(Extents of works aren't binding but Indicative) | | | |
| | HEAD OF UNIT: N.V. | | | | |
| | PROJECT LEADER: - | DATE: SEP 2022 | FILE NO: - | DRAWING NO: IMD115/22 | |
| S:\Traffic Management\2022\Mosta\2022 Mosta.dwg | DRAWN BY: - | SHEET SIZE: A4 | SCALE: 1:2500 | REVISION: - | PAGE NO: 5 |

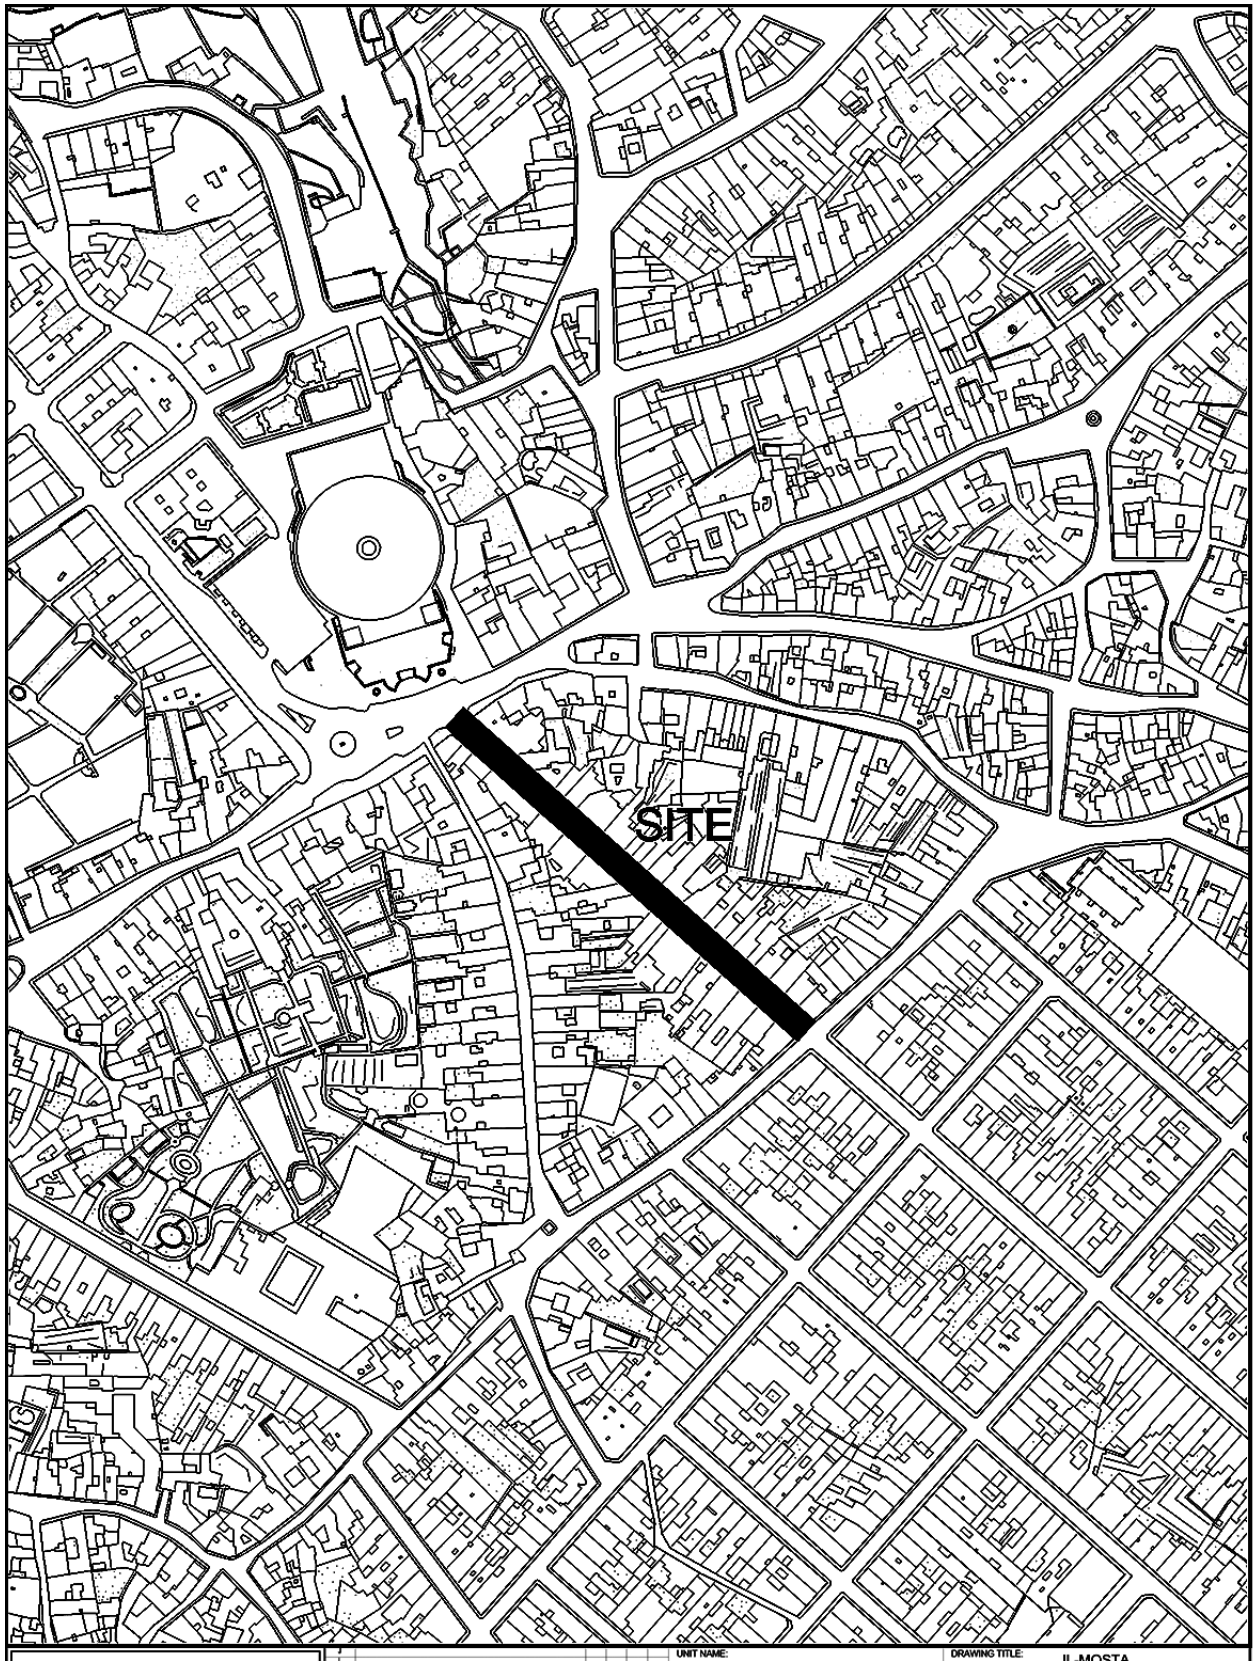


INFRASTRUCTURE MALTA

| | | | | | |
|---|---|---|---|---|---|
| Revision | Alterations | Drawn | Checked | Approved | Date |

CHIEF EXECUTIVE OFFICER: Ivan Falzon

S:\Traffic Management\2023\Mosta\2023 Mosta.dwg

UNIT NAME: IMPLEMENTATION

HEAD OF UNIT: N.V.

PROJECT LEADER: -

DRAWN BY: -

DRAWING TITLE: IL-MOSTA
po Triq il-Kungress Ewkaristiku
- SITE PLAN
(Extents of works aren't binding but Indicative)

| DATE: | FILE NO: | DRAWING NO: |
|---|---|---|
| May 2023 | - | IMD184/23 |

| SHEET SIZE: | SCALE: | REVISION: | PAGE NO: |
|---|---|---|---|
| A4 | 1:2500 | - | 13 |