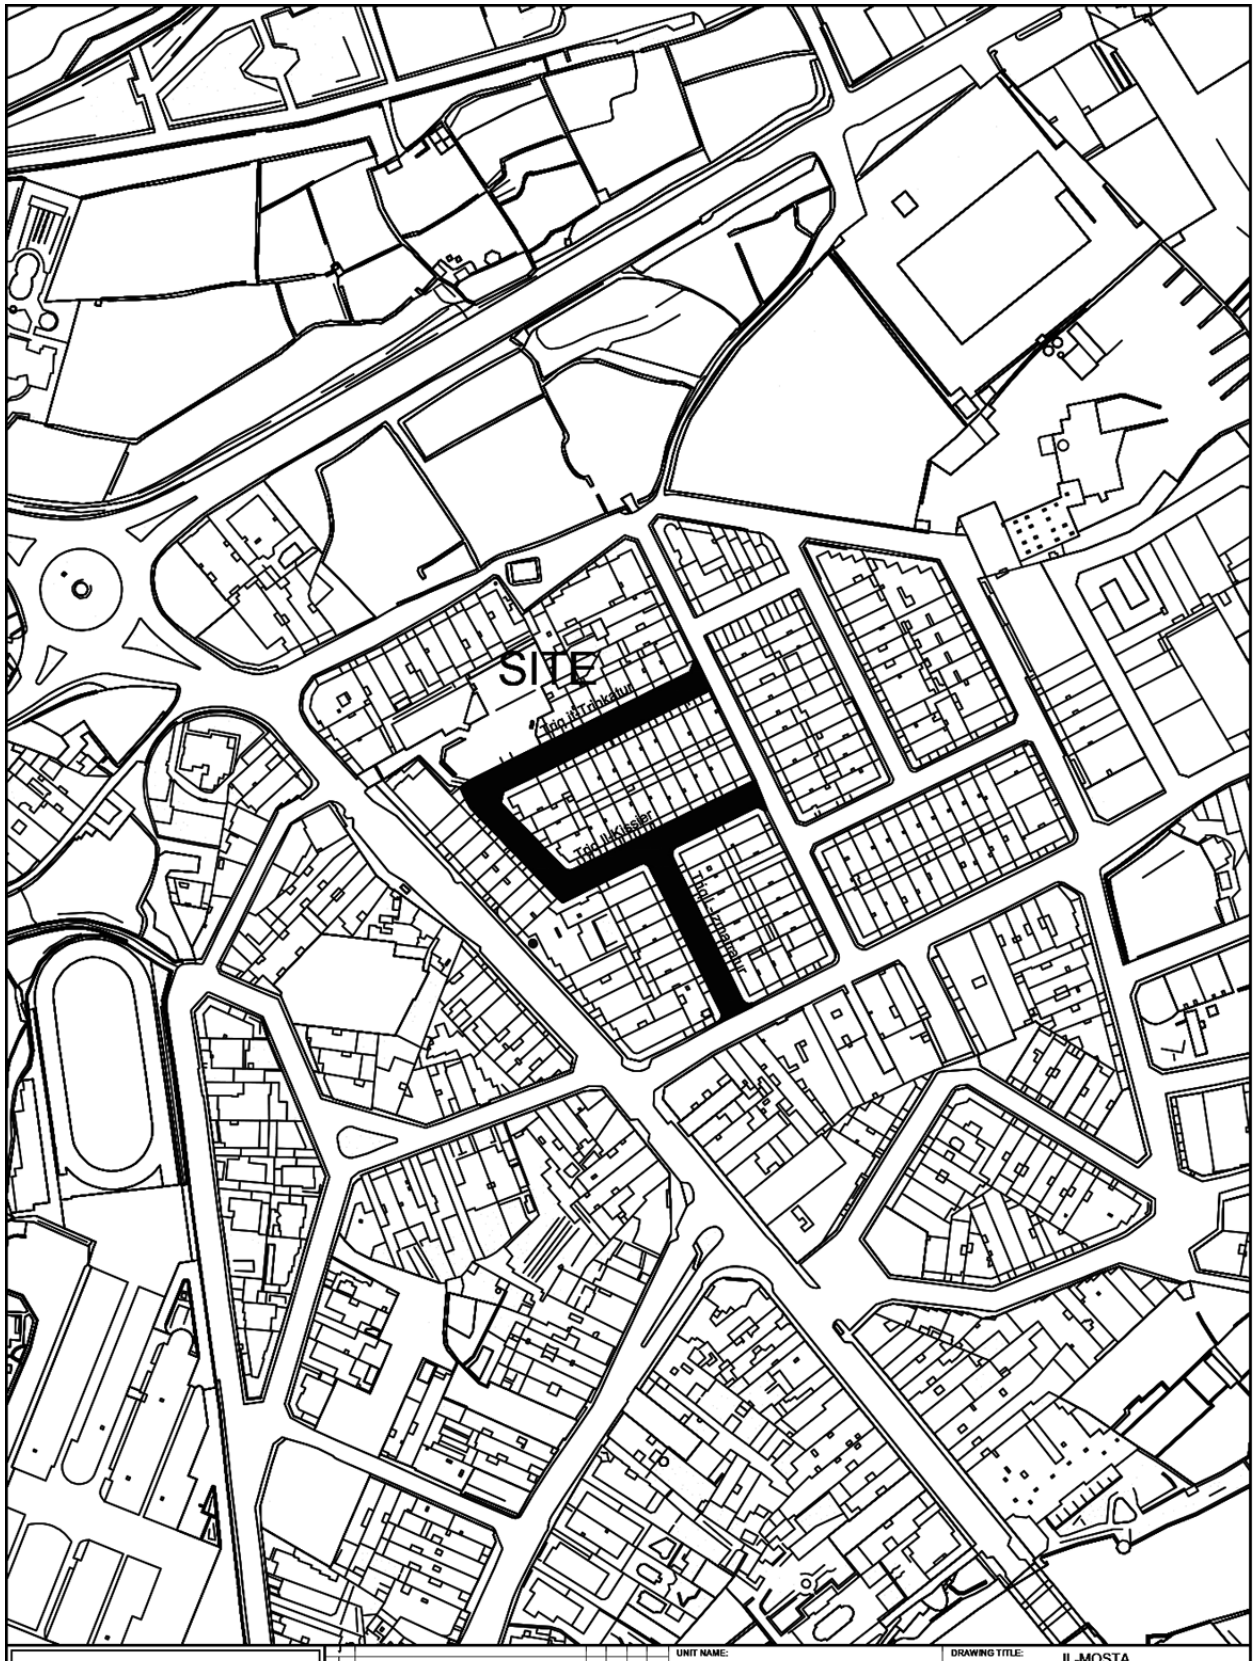


INFRASTRUCTURE MALTA

Revision	Alterations	Drawn	Checked	Approved	Date

CHIEF EXECUTIVE OFFICER: Ivan Falzon

S:\Traffic Management\2023\Mosta\2023 Mosta.dwg

UNIT NAME: IMPLEMENTATION

HEAD OF UNIT: N.V.

PROJECT LEADER: -

DRAWN BY: -

DRAWING TITLE: IL-MOSTA
Triq it-Trinkatur - Triq il-Kissier - Triq L-Izmarratur - SITE PLAN
(Extents of works aren't binding but Indicative)

DATE:	FILE NO:	DRAWING NO:
Jan 2023	IM037/23	IMD009/23

SHEET SIZE:	SCALE:	REVISION:	PAGE NO:
A4	1:2500	-	3



INFRASTRUCTURE MALTA

Revision	Alterations	Drawn	Checked	Approved	Date

CHIEF EXECUTIVE OFFICER: Ivan Falzon

S:\Traffic Management\2023\Mosta\Feb2023 Mosta.dwg

UNIT NAME: IMPLEMENTATION

HEAD OF UNIT: N.V.


PROJECT LEADER: -


DRAWN BY: -


DRAWING TITLE: IL-MOSTA
Triq il-Bwieqi
- SITE PLAN
(Extents of works aren't binding but Indicative)

DATE:	FILE NO:	DRAWING NO:
Feb 2023	-	IMD030/23

SHEET SIZE:	SCALE:	REVISION:	PAGE NO:
A4	1:2500	-	7

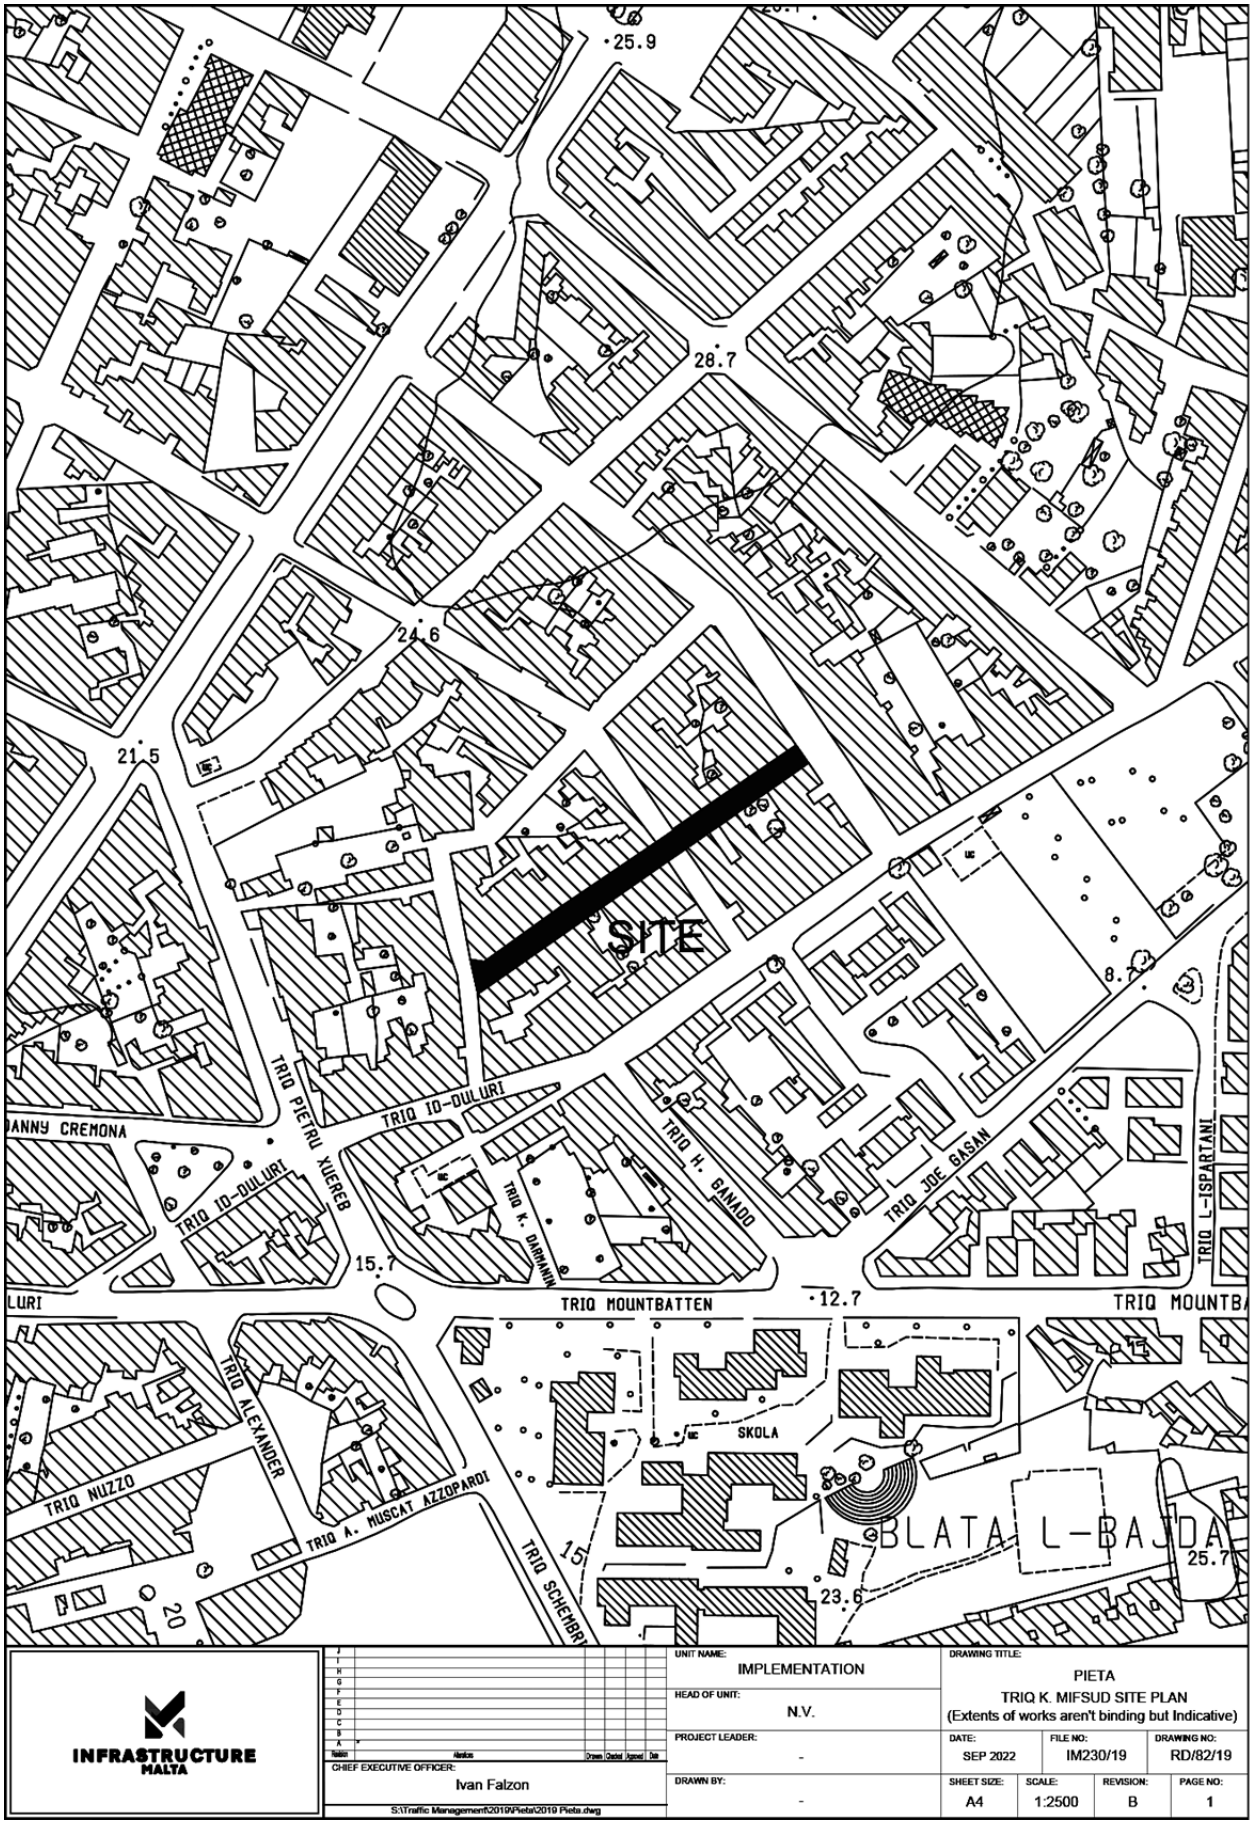
25.9
28.7
24.6
21.5
SITE
TRIQ PIETRU XUEREB
TRIQ ID-DULURI
TRIQ K. DARMANIN
TRIQ H. BANADO
TRIQ JOE GASAN
TRIQ L-ISPARTANI
15.7
TRIQ MOUNTBATTEN
12.7
TRIQ ALEKANDER
TRIQ NUZZO
TRIQ A. MUSCAT AZZOPARDI
TRIQ SCHEMBRY
SKOLA
BLATA L-BAJDA
25.7
23.6
INFRASTRUCTURE MALTA
CHIEF EXECUTIVE OFFICER:
Ivan Falzon
S:\Traffic Management\2019\Pieta\2019 Pieta.dwg
UNIT NAME:
IMPLEMENTATION
HEAD OF UNIT:
N.V.
PROJECT LEADER:
-
DRAWN BY:
-
DRAWING TITLE:
PIETA
TRIQ K. MIFSUD SITE PLAN
(Extents of works aren't binding but Indicative)
DATE: SEP 2022
FILE NO: IM230/19
DRAWING NO: RD/82/19
SHEET SIZE: A4
SCALE: 1:2500
REVISION: B
PAGE NO: 1

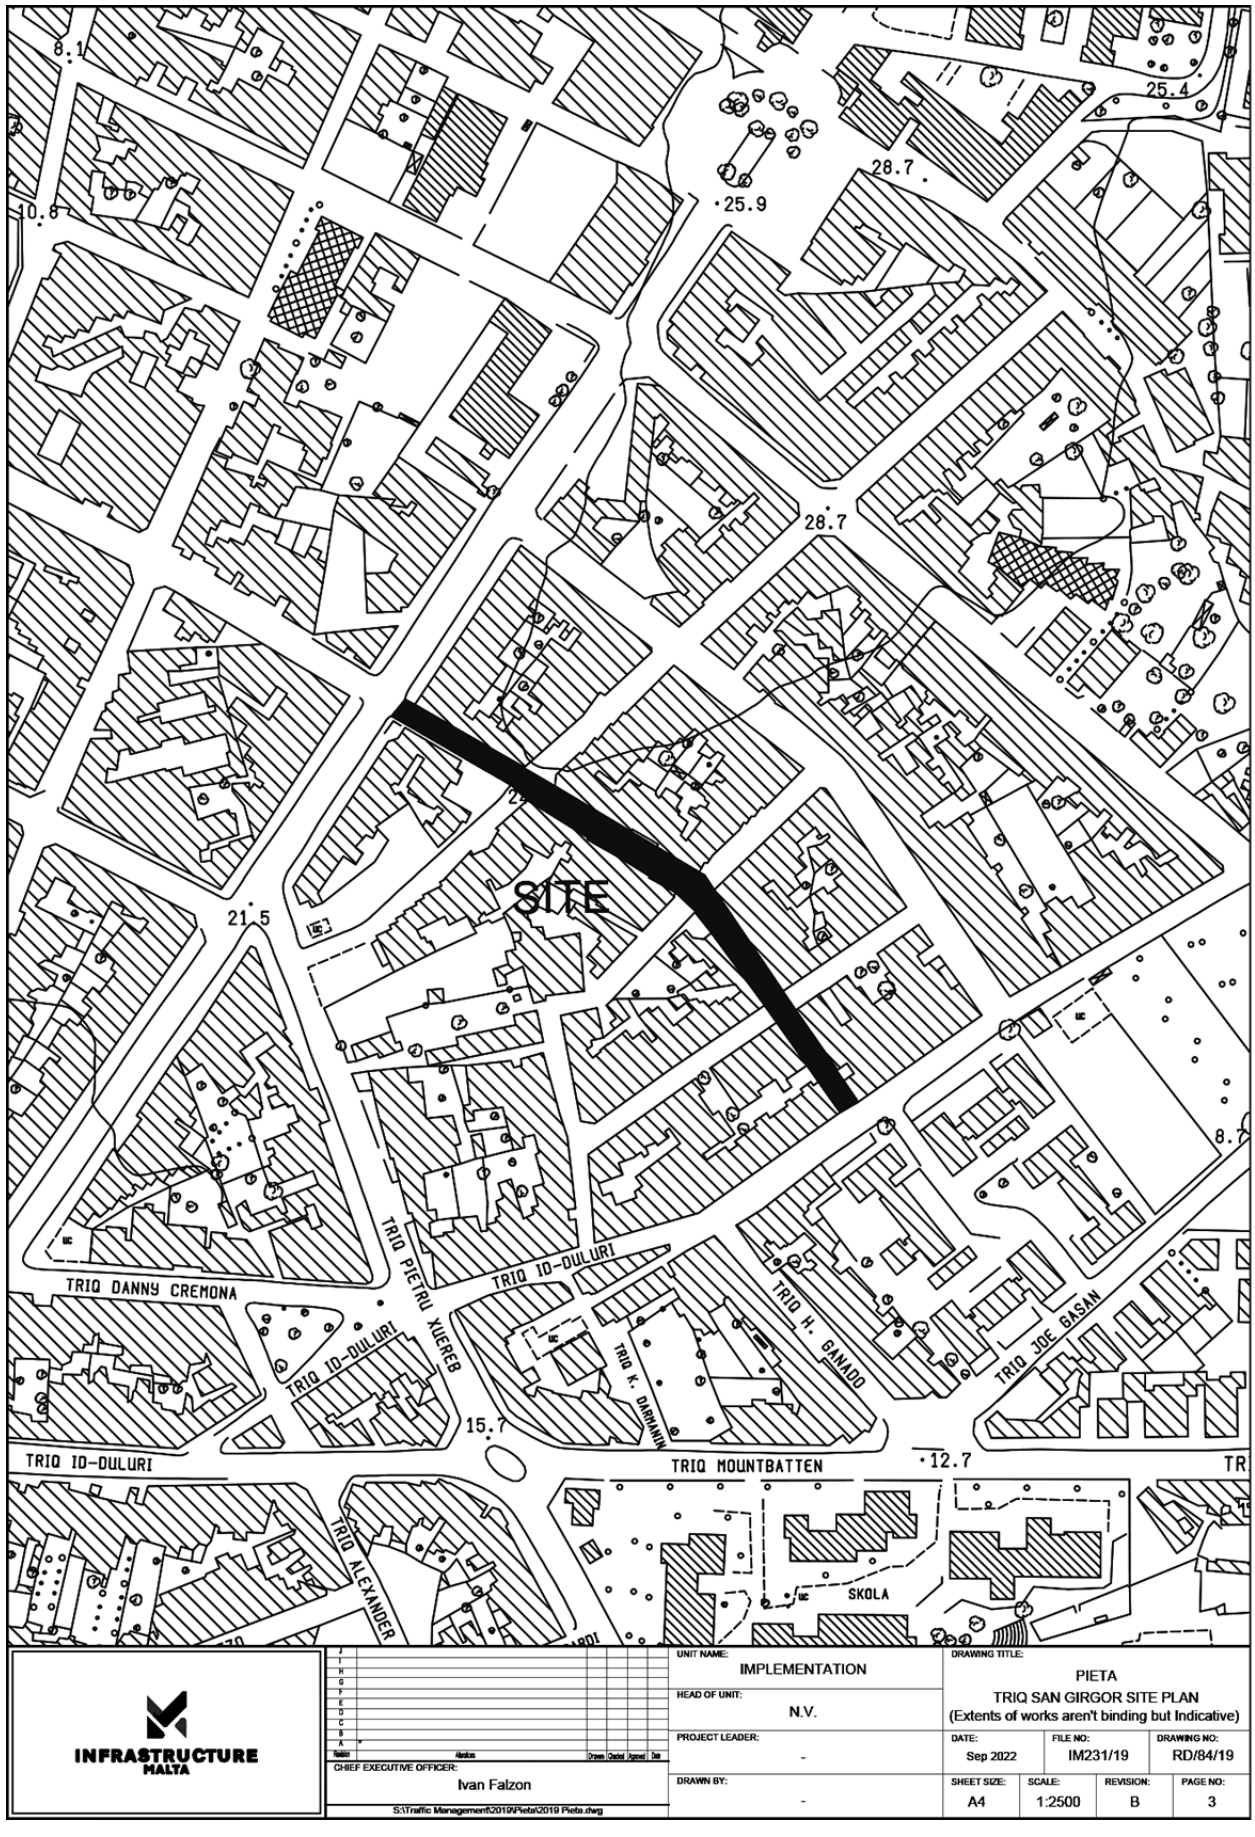
8.1
10.8
25.4
28.7
25.9
28.7
SITE
21.5
TRIQ DANNY CREMONA
TRIQ PIETRU XUEREB
TRIQ ID-DULURI
TRIQ ID-DULURI
TRIQ ID-DULURI
TRIQ K. DARMANIN
TRIQ H. GANADO
TRIQ JOE GASAN
15.7
TRIQ MOUNTBATTEN
12.7
TRIQ ALEXANDER
SKOLA
INFRASTRUCTURE MALTA
CHIEF EXECUTIVE OFFICER:
Ivan Falzon
S:\Traffic Management\2019\Pieta\2019 Pieta.dwg
UNIT NAME:
IMPLEMENTATION
HEAD OF UNIT:
N.V.
PROJECT LEADER:
-
DRAWN BY:
-
DRAWING TITLE:
PIETA
TRIQ SAN GIRGOR SITE PLAN
(Extents of works aren't binding but Indicative)
DATE: Sep 2022
FILE NO: IM231/19
DRAWING NO: RD/84/19
SHEET SIZE: A4
SCALE: 1:2500
REVISION: B
PAGE NO: 3

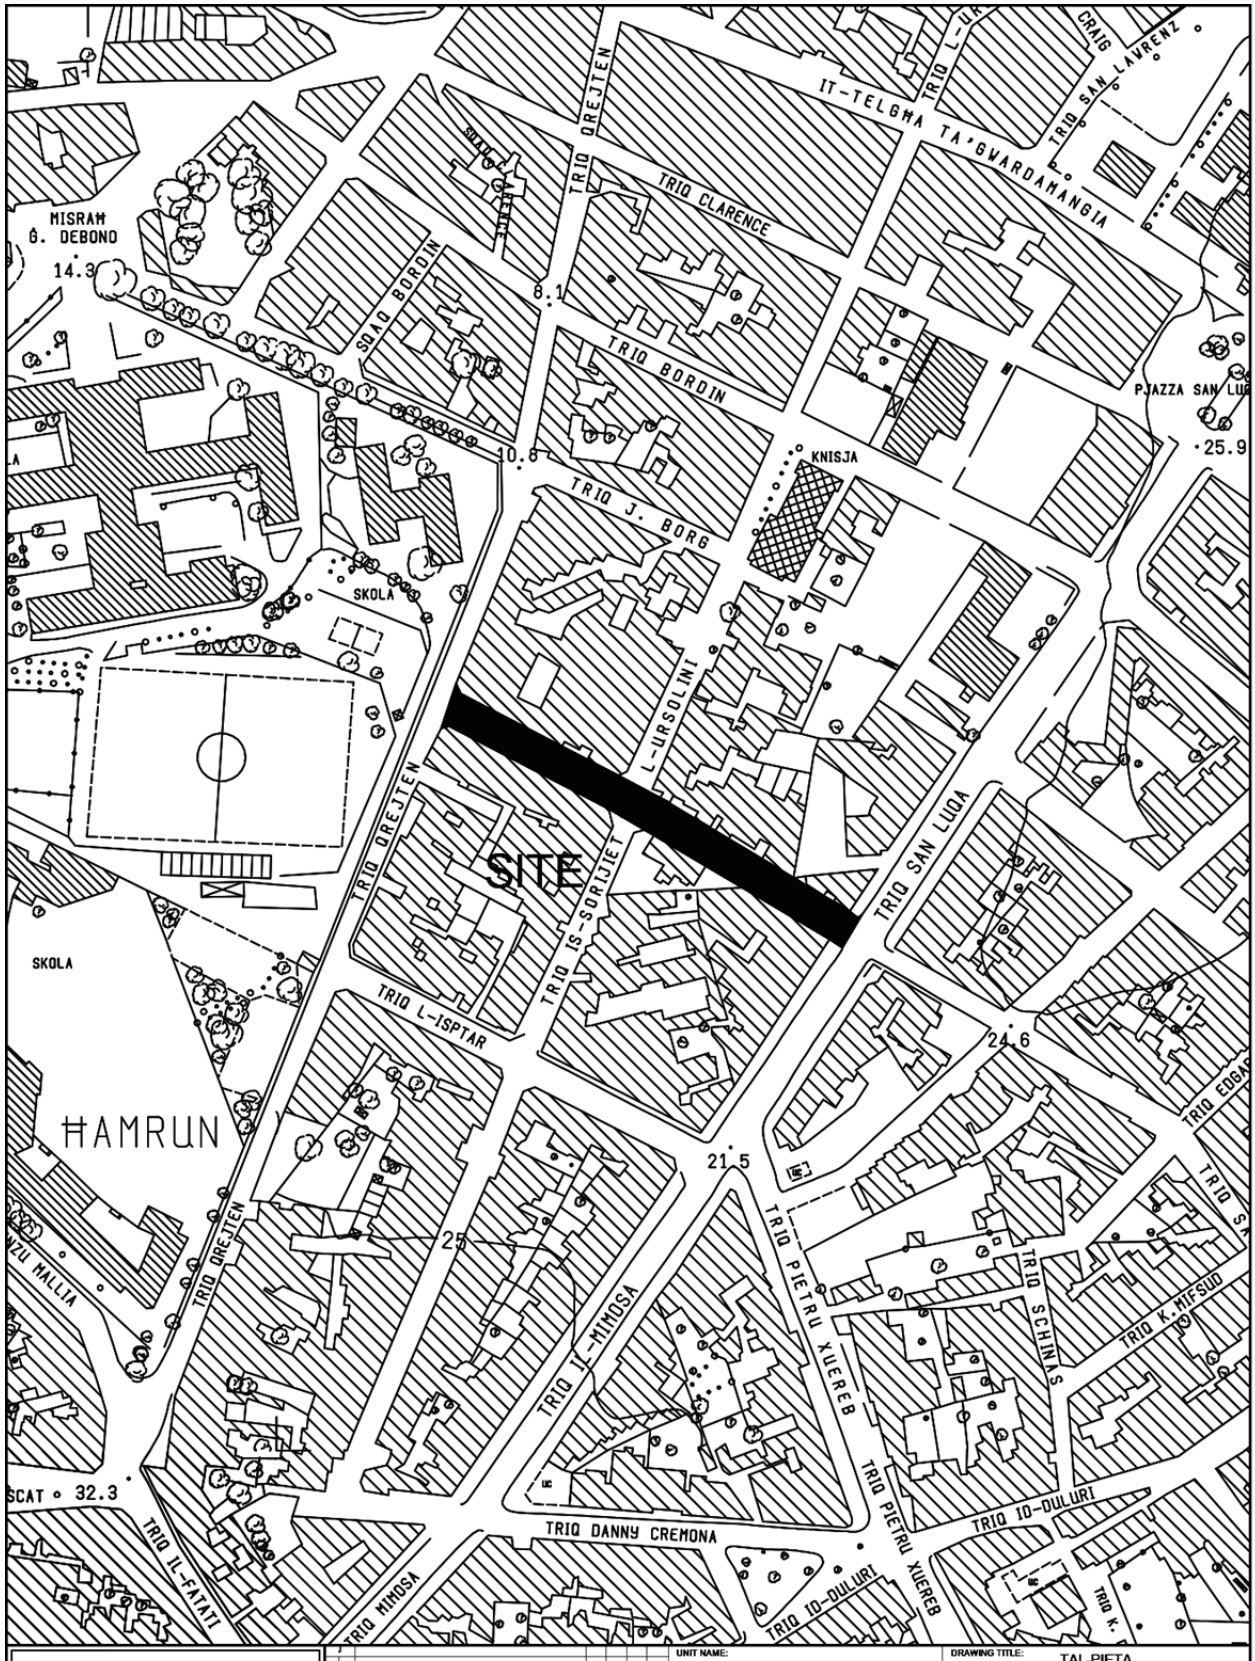


INFRASTRUCTURE MALTA

Issued	Alterations	Drawn	Checked	Approved	Date

CHIEF EXECUTIVE OFFICER: Ivan Falzon

S:\Traffic Management\2022\Pietar\2022 Pietx.dwg

UNIT NAME: IMPLEMENTATION	DRAWING TITLE: TAL-PIETA Triq Guze Ellul - SITE PLAN (Extents of works aren't binding but Indicative)		
HEAD OF UNIT: N.V.			
PROJECT LEADER: -	DATE: SEP 2022	FILE NO: IM618/22	DRAWING NO: IMD199/22
DRAWN BY: -	SHEET SIZE: A4	SCALE: 1:2500	REVISION: -	PAGE NO: 2

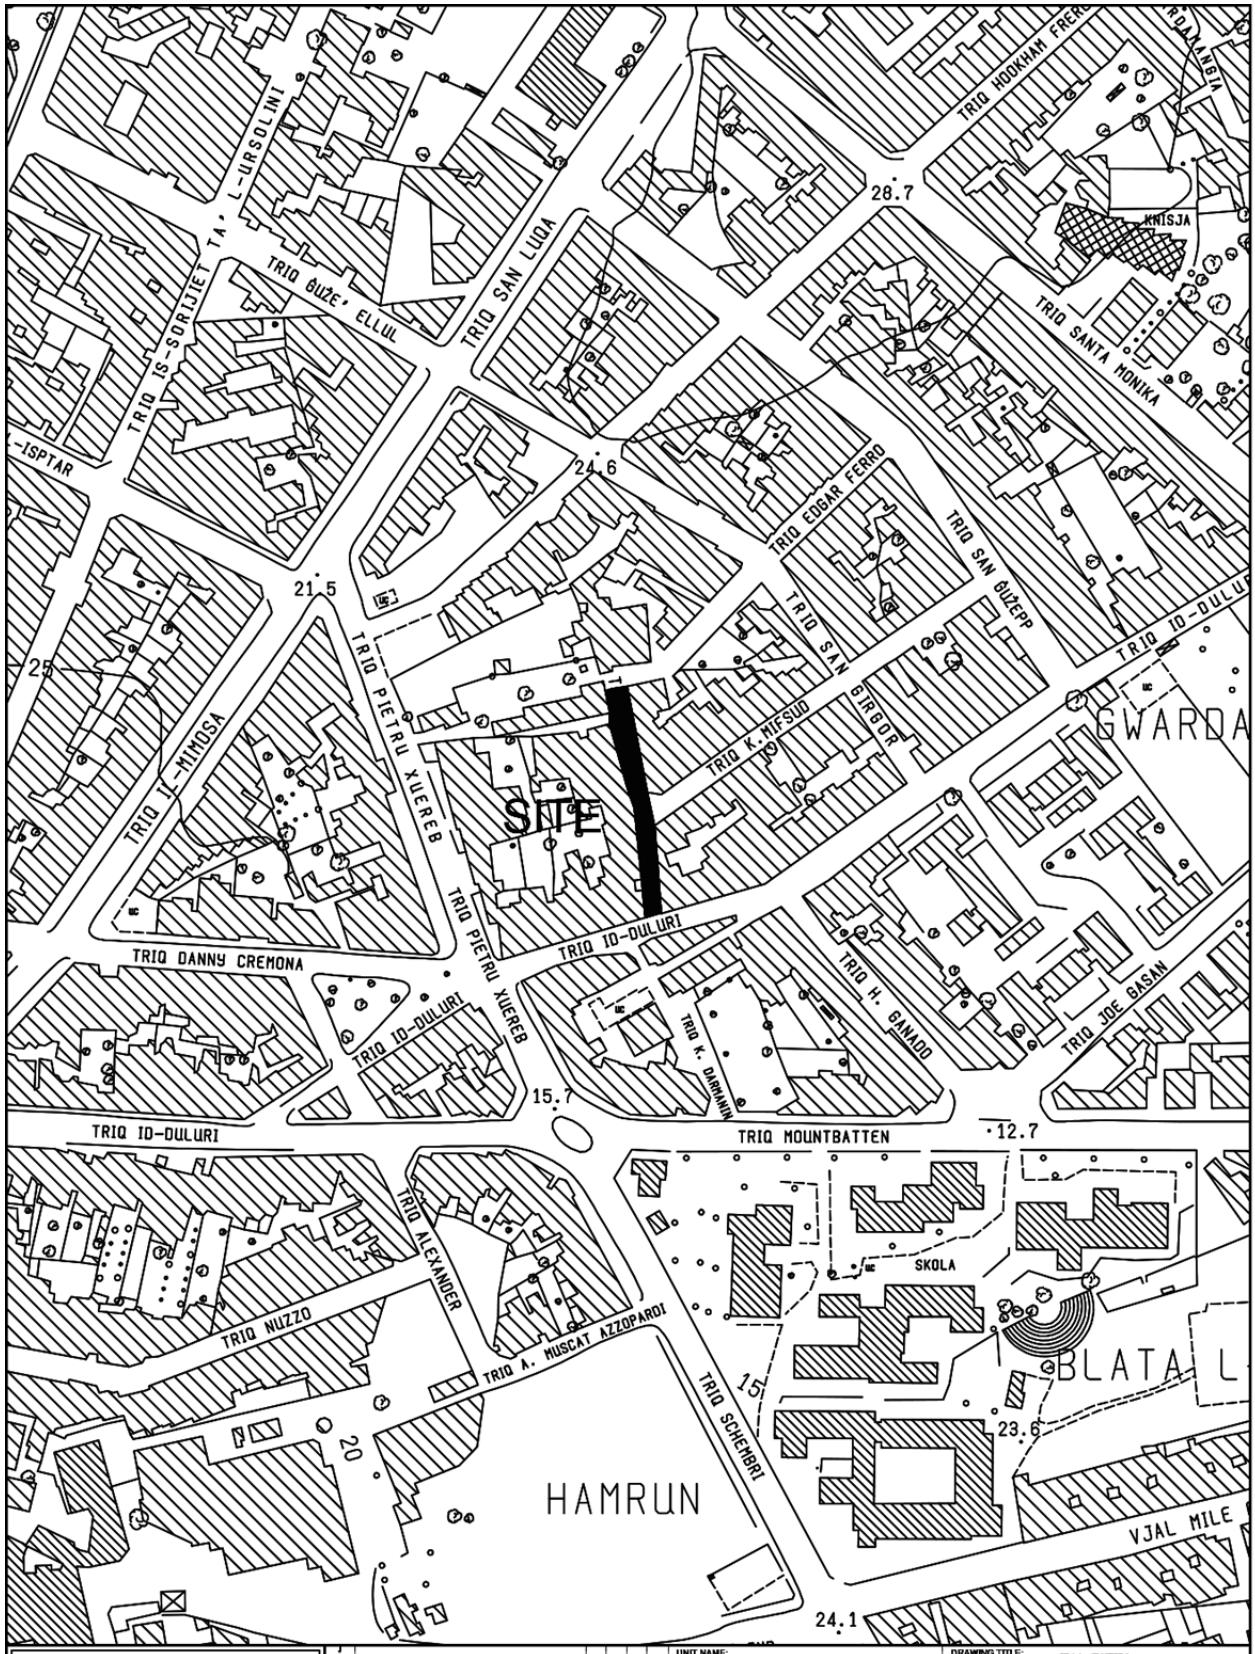

INFRASTRUCTURE MALTA

Revision	Alterations	Drawn	Checked	Approved	Date	

CHIEF EXECUTIVE OFFICER: Ivan Falzon

S:\Traffic Management\2022\Pieta\2022 Pieta.dwg

UNIT NAME: IMPLEMENTATION

HEAD OF UNIT: N.V.

PROJECT LEADER: -

DRAWN BY: -

DRAWING TITLE: TAL-PIETA

Triq Schinas - SITE PLAN

(Extents of works aren't binding but Indicative)

DATE:	FILE NO:	DRAWING NO:
SEP 2022	IM620/22	IMD201/22

SHEET SIZE:	SCALE:	REVISION:	PAGE NO:
A4	1:2500	-	4



INFRASTRUCTURE MALTA

UNIT NAME: IMPLEMENTATION		DRAWING TITLE: GZIRA TRIQ TAS-SLIEMA (Extents of Works are not binding but indicative)	
HEAD OF UNIT: N.V			
PROJECT LEADER: -	DATE: FEBRUARY 2023	FILE NO: -	DRAWING NO: RD150/19
DRAWN BY: -	SHEET SIZE: A4	SCALE: 1:5000	REVISION: B / PAGE NO: 1

CHIEF EXECUTIVE OFFICER: Ivan Falzon

N:\Design\Common Area\Traffic Management\2019\Gzira.dwg