

INFRASTRUCTURE MALTA

Revision	Alterations	Drawn	Checked	Approved	Date

CHIEF EXECUTIVE OFFICER: Ivan Falzon

S:\Traffic Management\2023\Mosta\2023 Mosta.dwg

UNIT NAME: IMPLEMENTATION

HEAD OF UNIT: N.V.


PROJECT LEADER: -

DRAWN BY: -

DRAWING TITLE: IL-MOSTA
Triq Xorxa - po Triq It-Torri - po Triq Glormu Cassar po Triq il-Mithna l -Qadima - po Triq Guzeppi Callus - SITE PLAN
(Extents of works aren't binding but Indicative)

DATE:	FILE NO:	DRAWING NO:
Jan 2023	IM032/23	IMD008/23

SHEET SIZE:	SCALE:	REVISION:	PAGE NO:
A4	1:2500	-	2

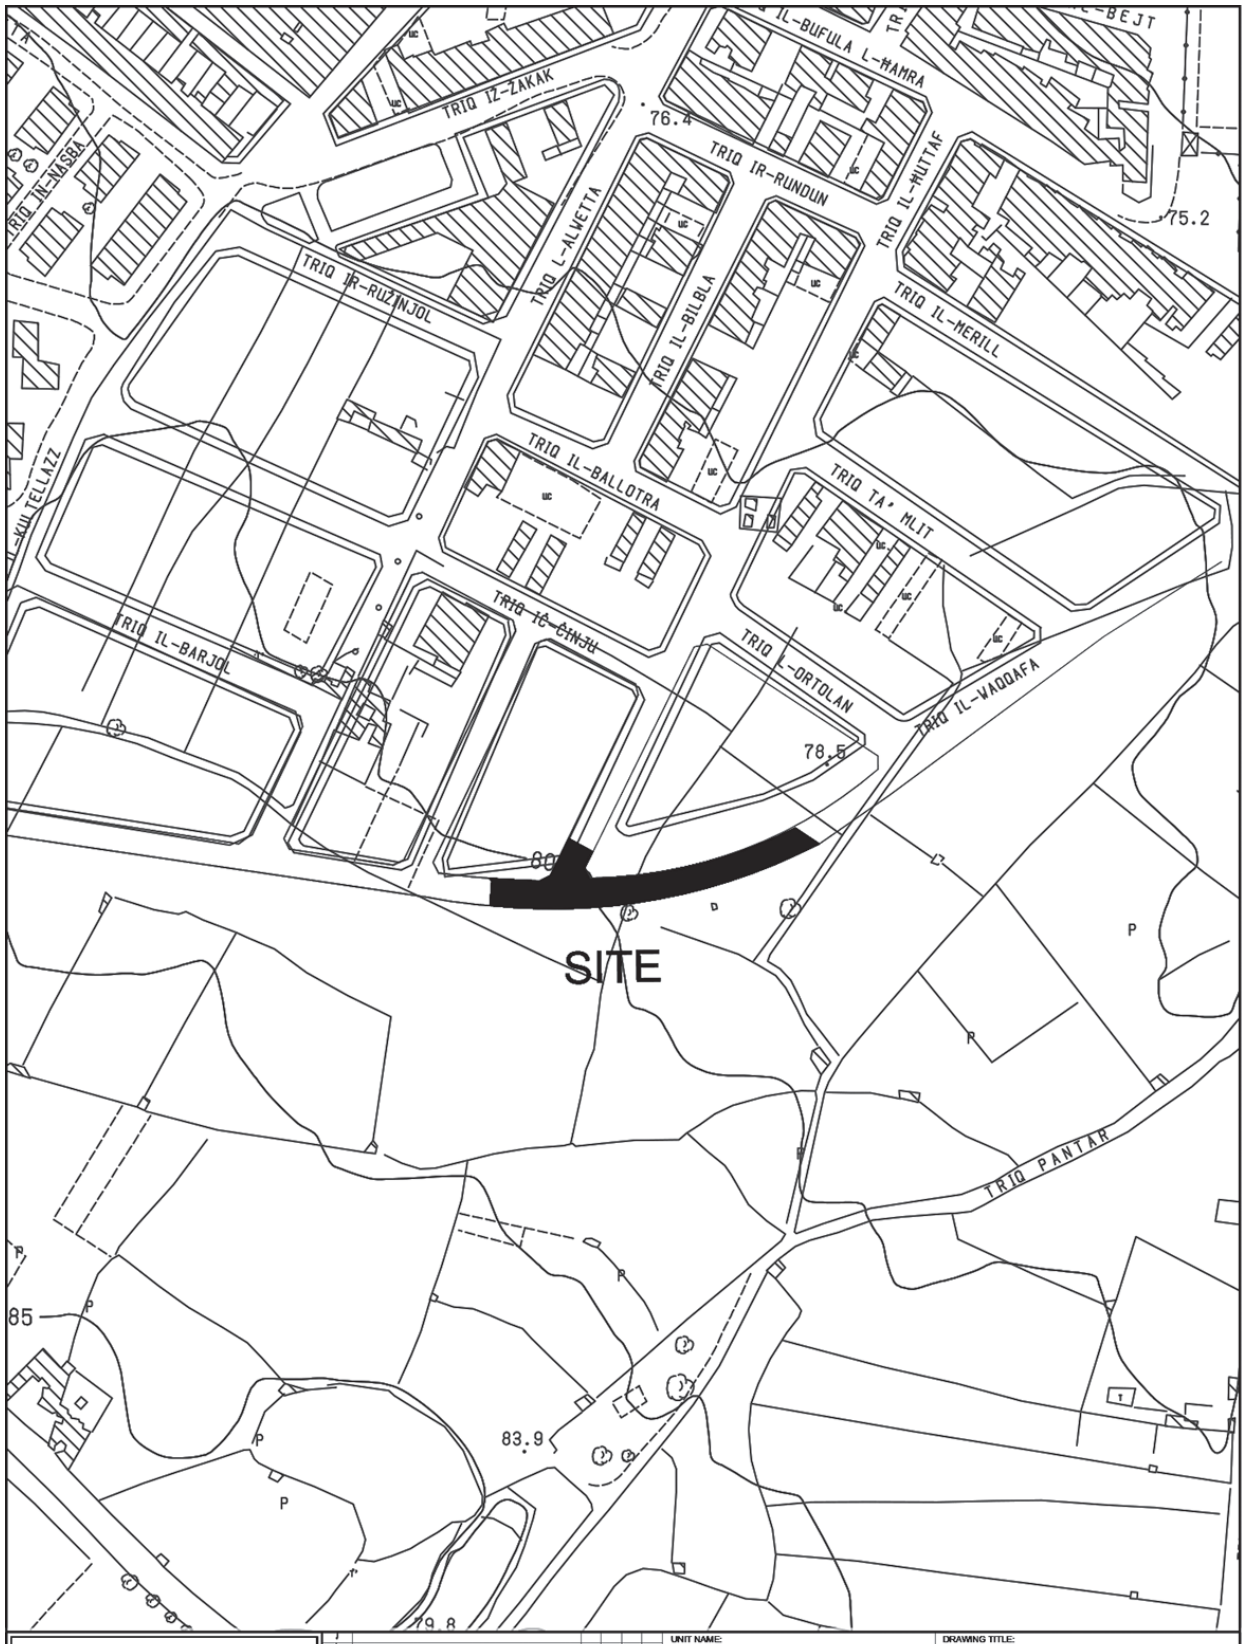

INFRASTRUCTURE MALTA

CHIEF EXECUTIVE OFFICER:
Ing. Fredrick Azzopardi


Comp. Path: N:\Design\Common Area\Traffic Management\2019\Mosta\JA2019 Mosta.dwg

UNIT NAME:	REGIONS
HEAD OF UNIT:	D.VASSALLO
PROJECT LEADER:	-
DRAWN BY:	M.B.

DRAWING TITLE:
IL-MOSTA
p/o Triq il-Waqqafa SITE PLAN
(Extents of works aren't binding but Indicative)

DATE:	FILE NO:	DRAWING NO:
APRIL 2019	-	RD/244/19

SHEET SIZE:	SCALE:	REVISION:	PAGE NO:
A4	1:2500	-	10

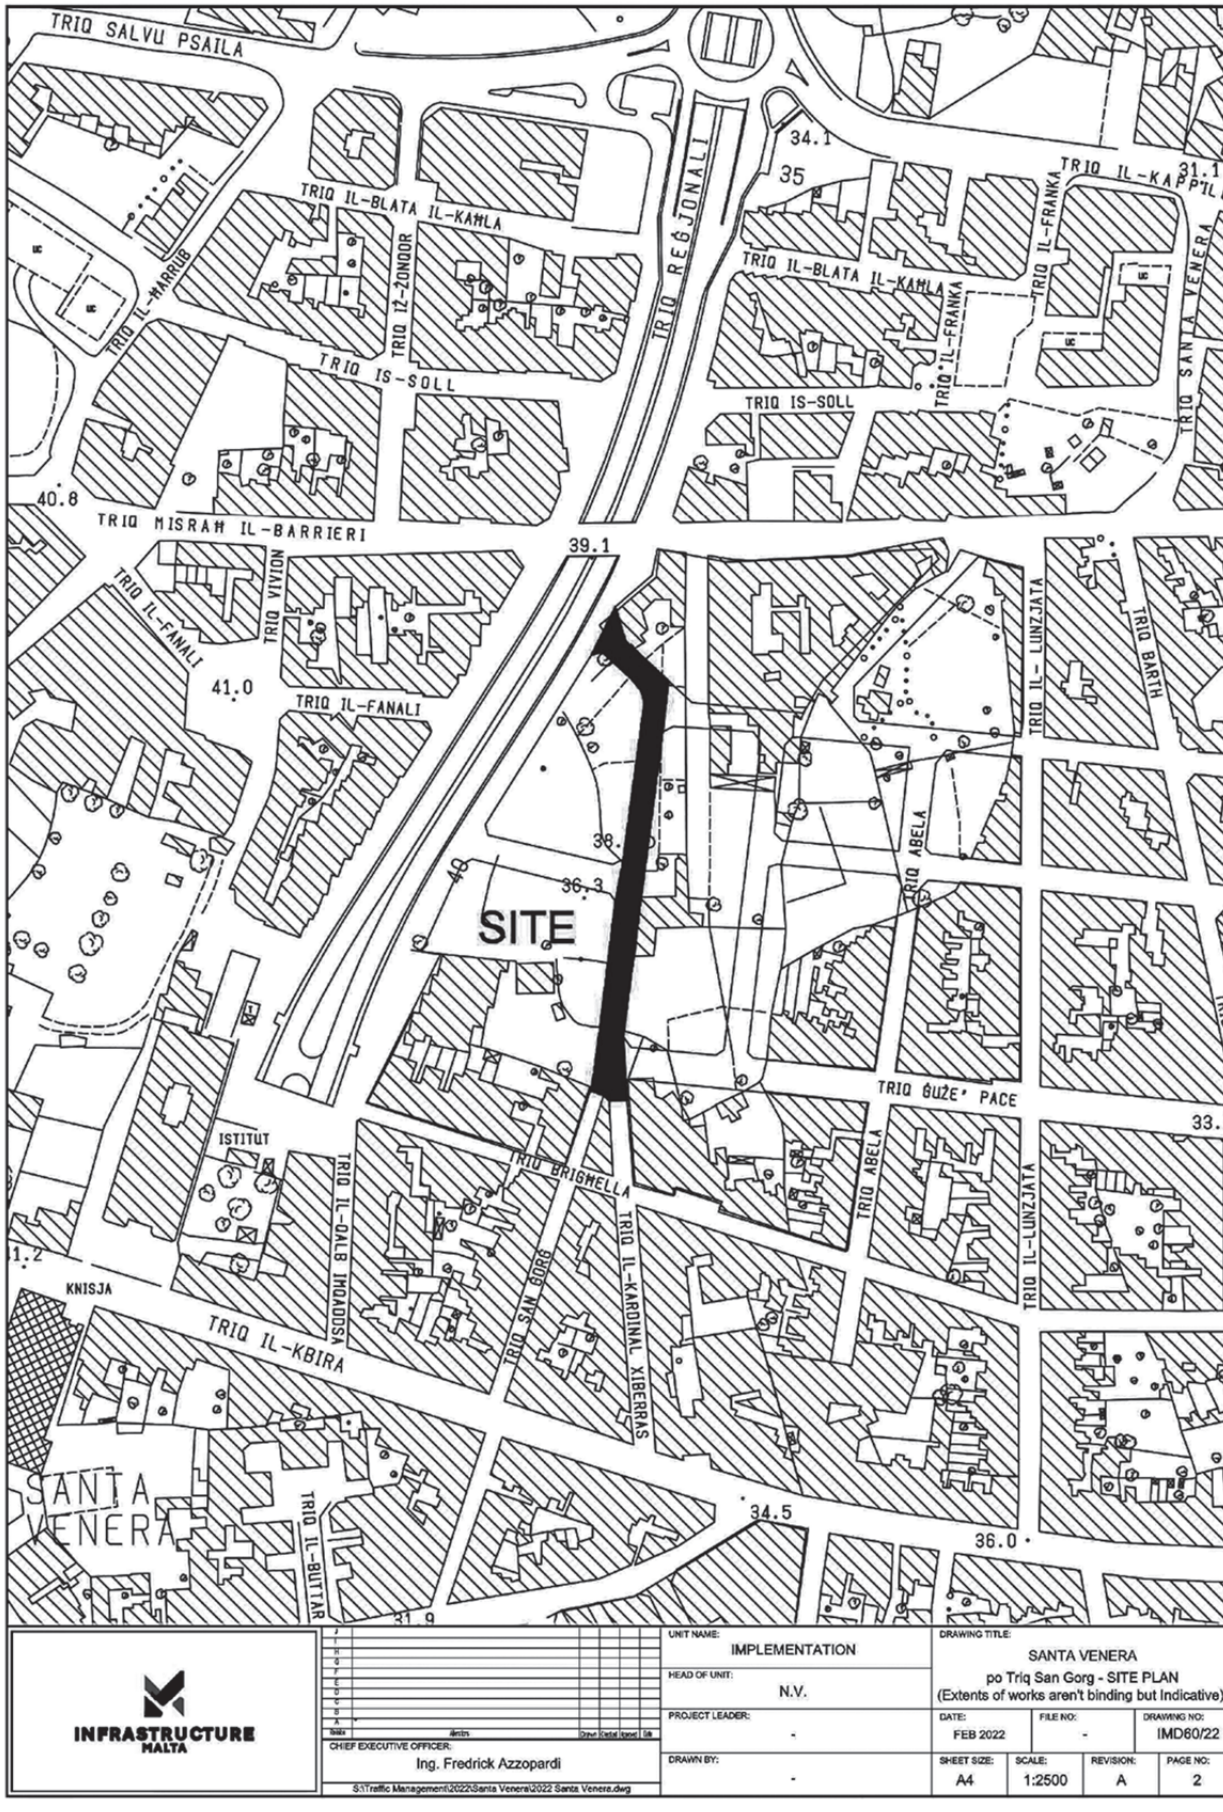


INFRASTRUCTURE MALTA

CHIEF EXECUTIVE OFFICER:
Ing. Fredrick Azzopardi

S:\Traffic Management\2022\Santa Venera\2022 Santa Venera.dwg

UNIT NAME: IMPLEMENTATION		DRAWING TITLE: SANTA VENERA po Triq San Ġorġ - SITE PLAN (Extents of works aren't binding but Indicative)	
HEAD OF UNIT: N.V.			
PROJECT LEADER: -	DATE: FEB 2022	FILE NO: -	DRAWING NO: IMD60/22
DRAWN BY: -	SHEET SIZE: A4	SCALE: 1:2500	REVISION: A / PAGE NO: 2

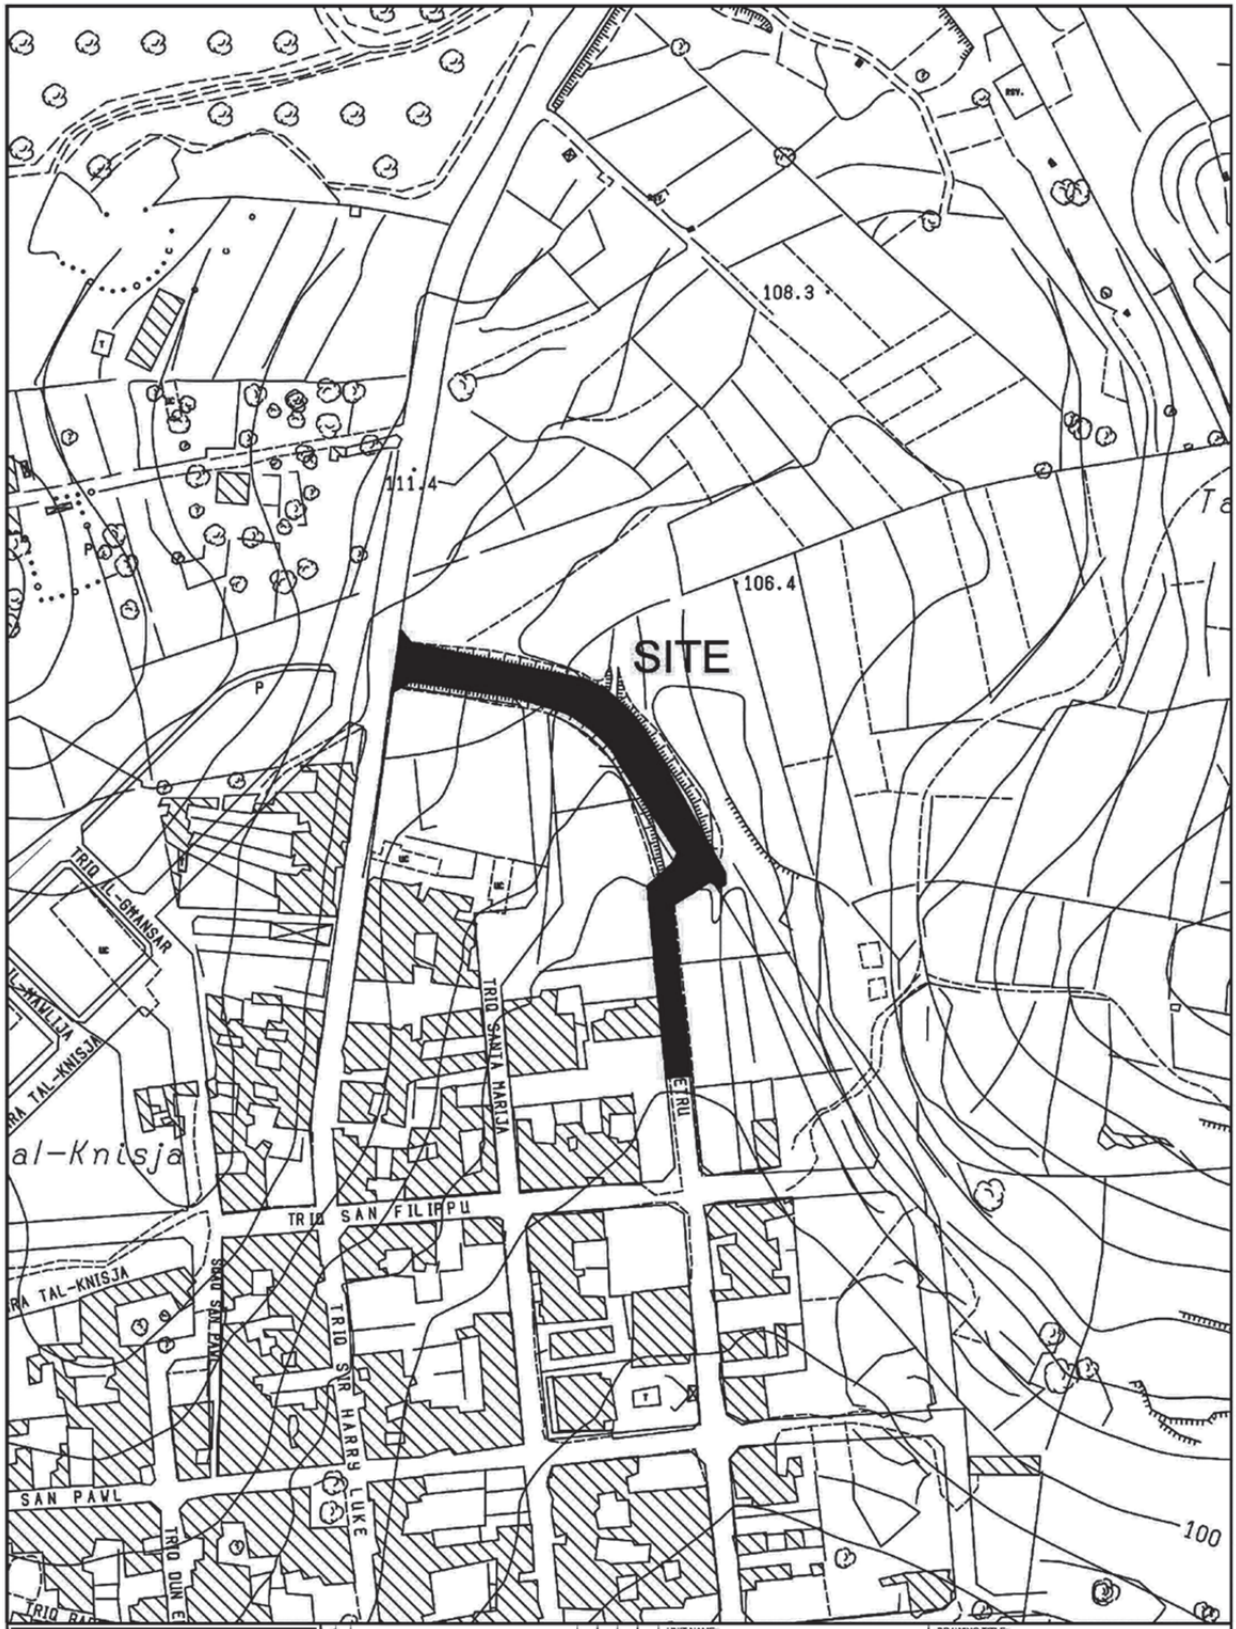

INFRASTRUCTURE MALTA

CHIEF EXECUTIVE OFFICER: Ivan Falzon

S:\Traffic Management\2022\Mgarr\2022 Mgarr.dwg

UNIT NAME: IMPLEMENTATION	DRAWING TITLE: L-IMGARR po Triq San Pietru - SITE PLAN (Extents of Works are not binding but indicative)			
HEAD OF UNIT: N.V.				
PROJECT LEADER: -	DATE: Nov 2022	FILE NO: -	DRAWING NO: IMD274/22	
DRAWN BY: -	SHEET SIZE: A4	SCALE: 1:2500	REVISION: A	PAGE NO: 11



INFRASTRUCTURE MALTA

CHIEF EXECUTIVE OFFICER: Ivan Falzon	UNIT NAME: IMPLEMENTATION	DRAWING TITLE: IŻ-ŻURRIEQ Triq Sant Andrija - SITE PLAN Extends of works aren't binding but indicative		
	HEAD OF UNIT: N.V.			
S:\Traffic Management\2023\Zurrieq\2023 Zurrieq.dwg	PROJECT LEADER: -	DATE: April 2023	FILE NO: -	DRAWING NO: IMD148/23
	DRAWN BY: -	SHEET SIZE: A4	SCALE: 1:2500	REVISION: A / PAGE NO: 3