


SITE
INFRASTRUCTURE MALTA
CHIEF EXECUTIVE OFFICER:
Ivan Falzon
S:\Traffic Management\2023\Zebbug\2023 Zebbug.dwg
UNIT NAME:
IMPLEMENTATION
HEAD OF UNIT:
N.V.
PROJECT LEADER:
-
DRAWN BY:
-
DRAWING TITLE:
ĦAŻ-ŻEBBUĠ
Triq Dun Mikiel Xerri - SITE PLAN
(Extents of works aren't binding but Indicative)
DATE:
April 2023
FILE NO:
-
DRAWING NO:
IMD137/23
SHEET SIZE:
A4
SCALE:
1:2500
REVISION:
A
PAGE NO:
7

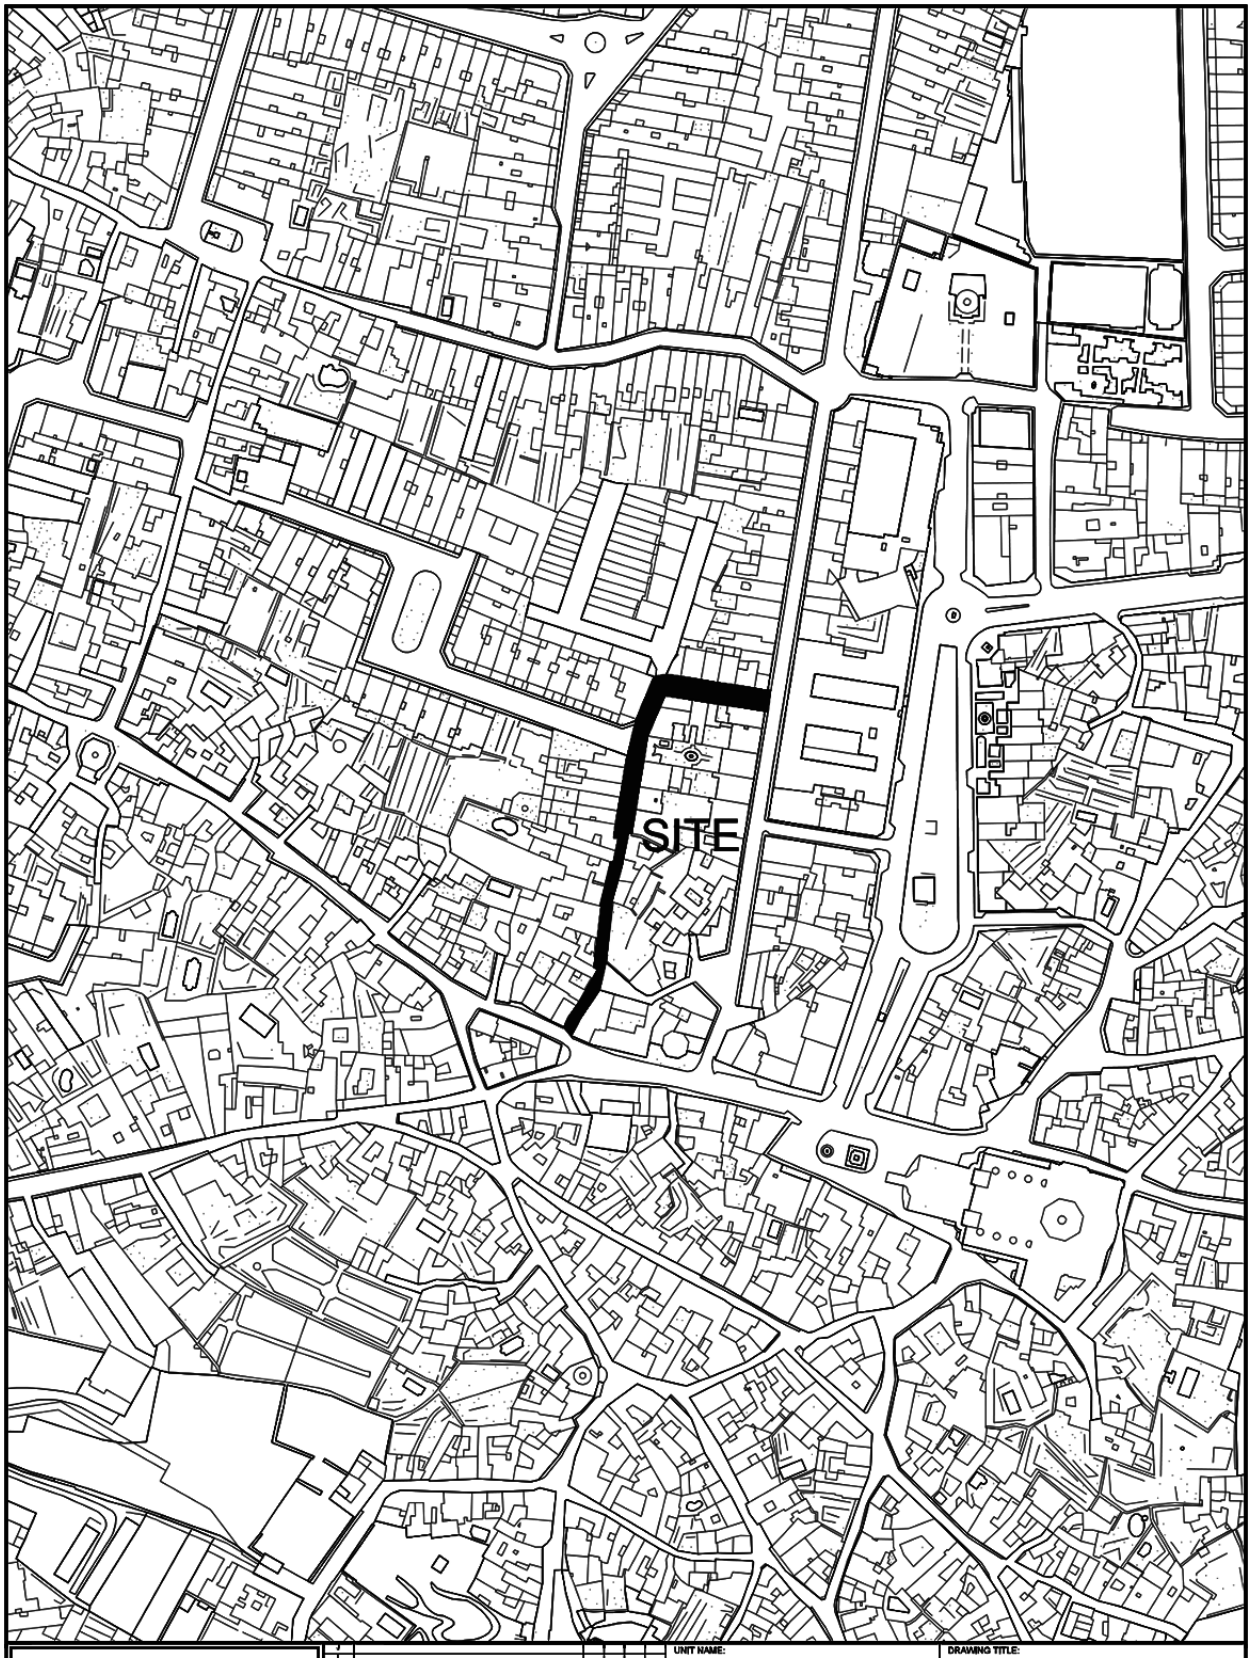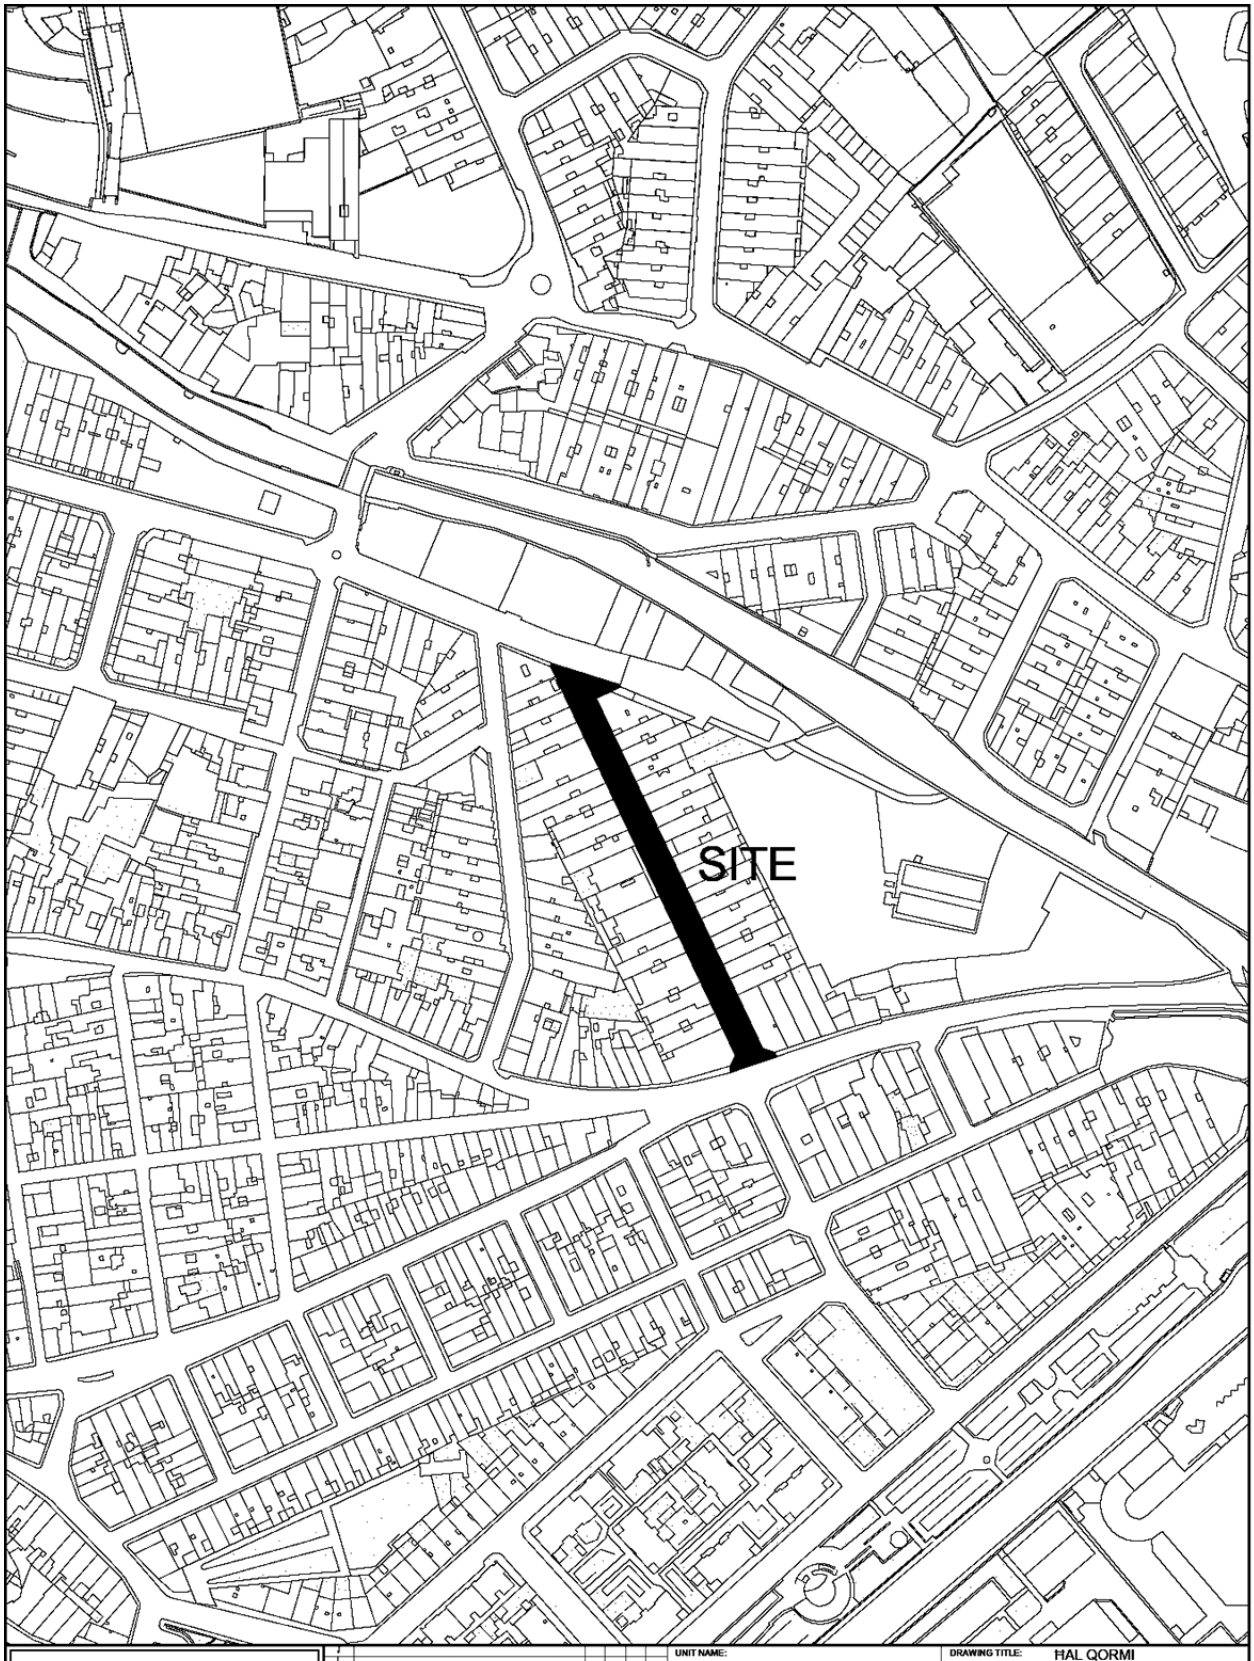

INFRASTRUCTURE MALTA

Number	Alteration	Drawn	Checked	Approved	Date

CHIEF EXECUTIVE OFFICER:
Ivan Falzon


S:\Traffic Management\2023\Qormi\2023 Qormi.dwg

UNIT NAME: IMPLEMENTATION
HEAD OF UNIT: N.V.
PROJECT LEADER: -
DRAWN BY: -

DRAWING TITLE: HAL QORMI
Triq l-ghoxrin ta Jannar - SITE PLAN
(Extents of works aren't binding but Indicative)

DATE:	FILE NO:	DRAWING NO:
April 2023	-	IMD136/23

SHEET SIZE:	SCALE:	REVISION:	PAGE NO:
A4	1:2500	-	4

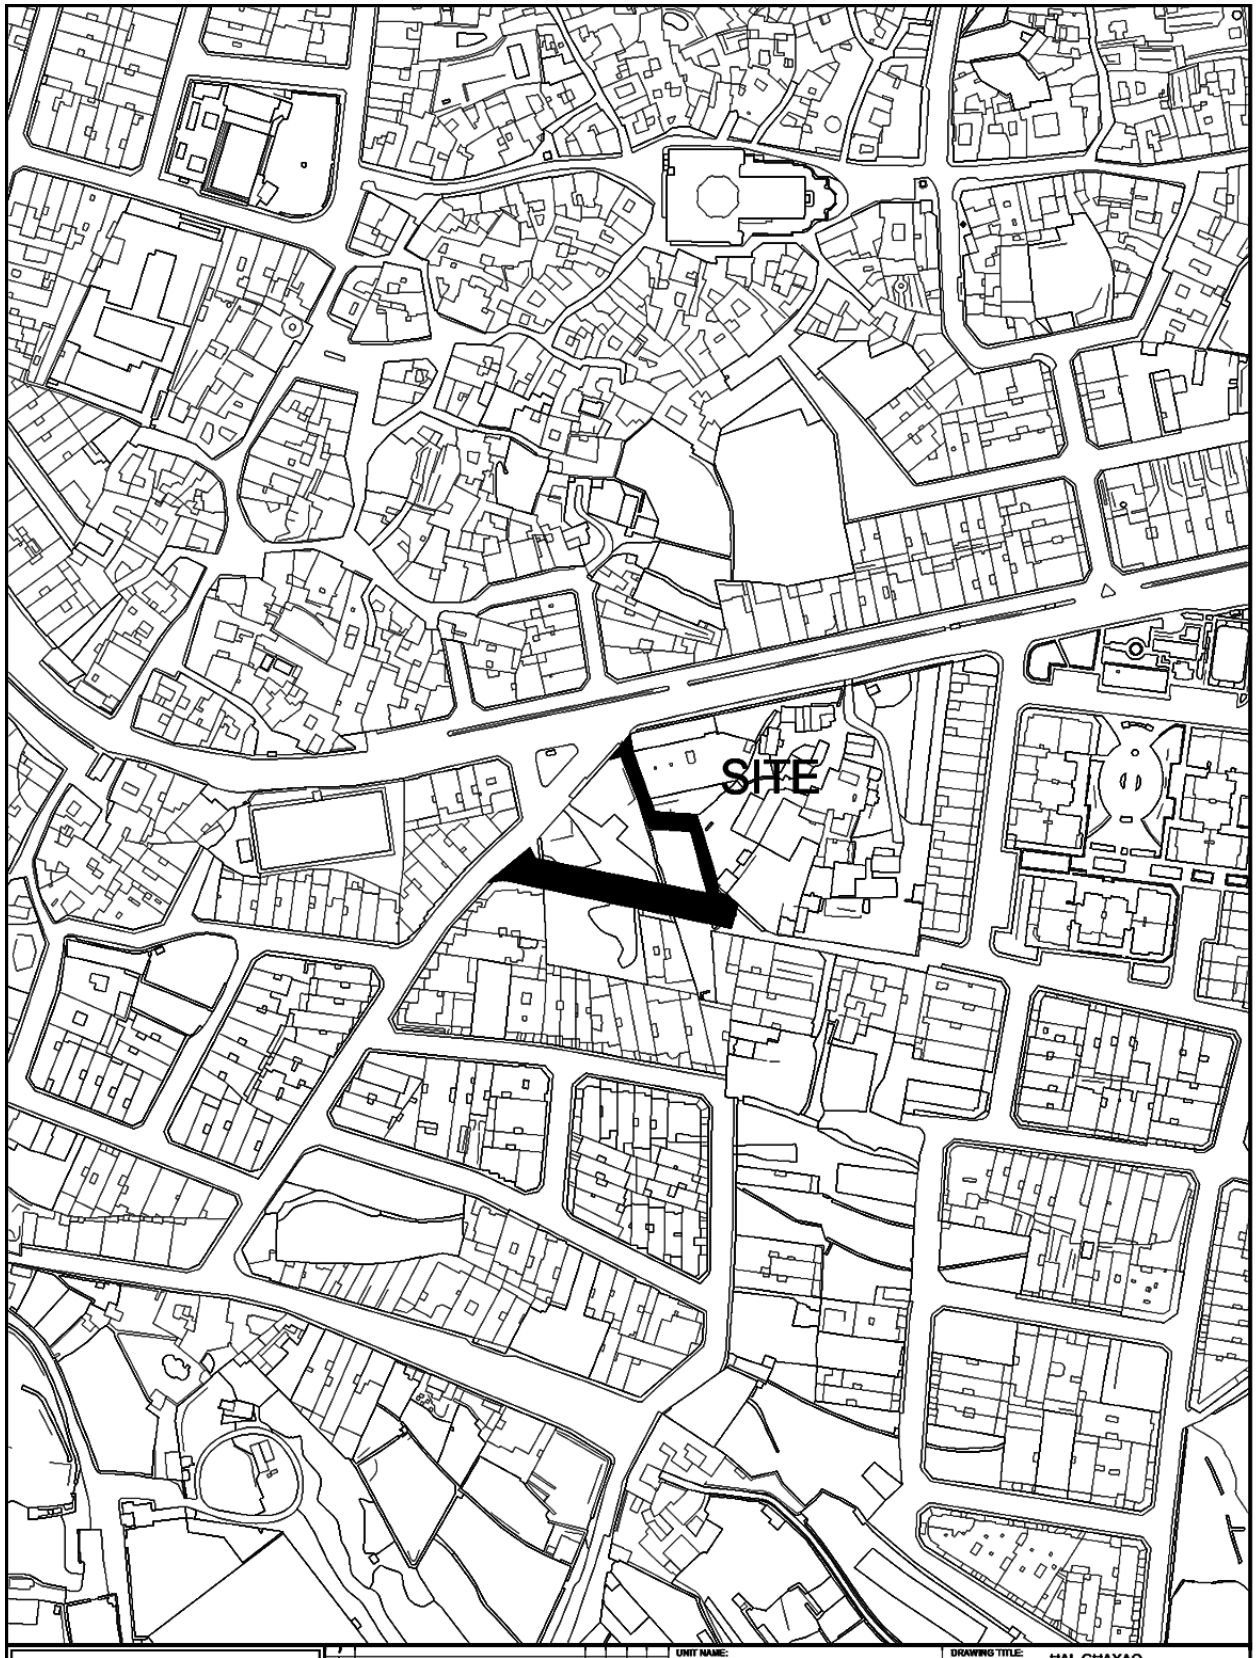

INFRASTRUCTURE MALTA

Issue	Notes	Drawn	Checked	Approved	Date

CHIEF EXECUTIVE OFFICER:
Ing. Ivan Falzon

S:\Traffic Management\2023\Ghaxaq\2023 Ghaxaq.dwg

UNIT NAME: IMPLEMENTATION

HEAD OF UNIT: N.V.


PROJECT LEADER: -

DRAWN BY: -

DRAWING TITLE: HAL GHAXAQ
Trejqet Ir-Rummien - po Triq il-Bwar
Triq San Karlu - SITE PLAN
(Extents of Works are not binding but indicative)

DATE:	FILE NO:	DRAWING NO:
March 2023	-	IMD102/23

SHEET SIZE:	SCALE:	REVISION:	PAGE NO:
A4	1:2500	A	6

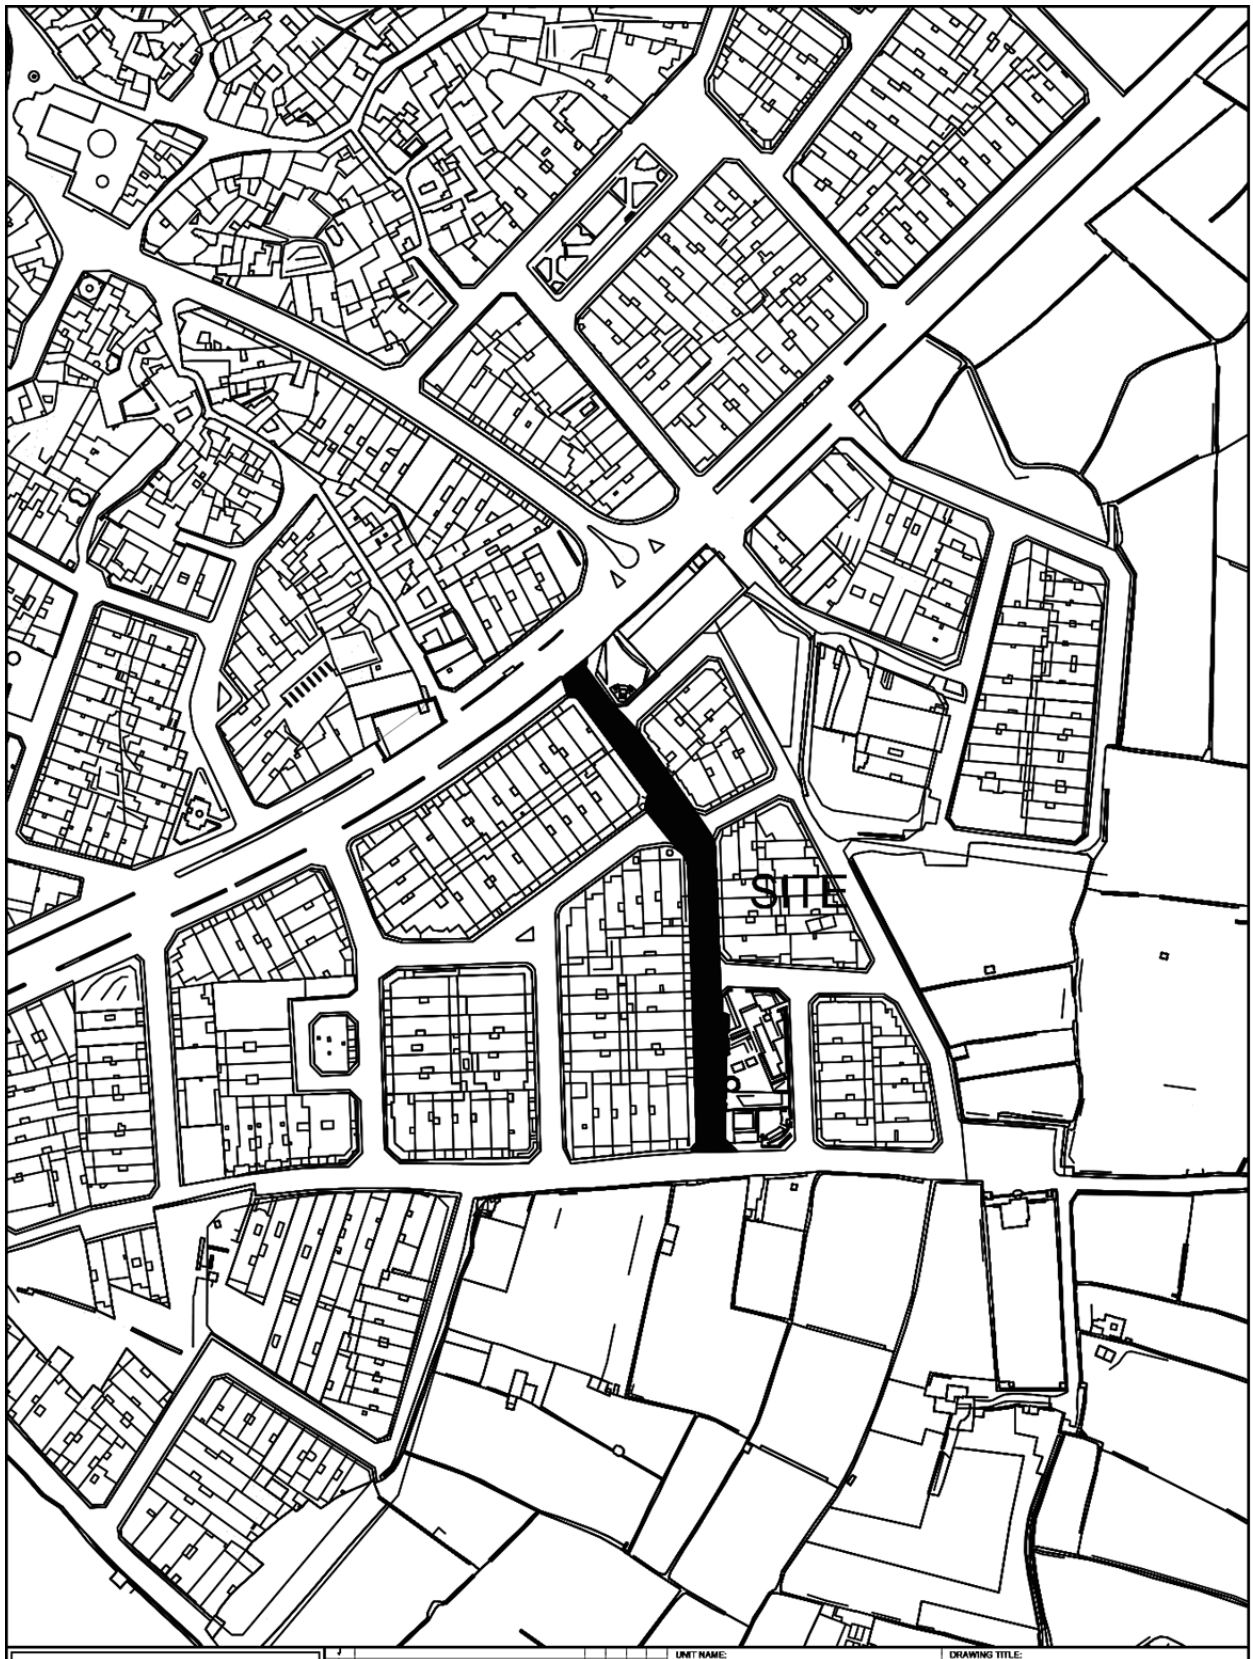

INFRASTRUCTURE MALTA

J					
I					
H					
G					
F					
E					
D					
C					
B					
A	*				
Issue	Alterations	Drawn	Checked	Approved	Date

CHIEF EXECUTIVE OFFICER: Ivan Falzon

S:\Traffic Management\2023\Mqabba\2023 Mqabba.dwg

UNIT NAME: IMPLEMENTATION

HEAD OF UNIT: N.V.

PROJECT LEADER: -

DRAWN BY: -

DRAWING TITLE: L-IMQABBA
Triq In-Nazzarenu - SITE PLAN
(Extents of works aren't binding but Indicative)

DATE:	FILE NO:	DRAWING NO:
FEB 2023	-	IMD67/23

SHEET SIZE:	SCALE:	REVISION:	PAGE NO:
A4	1:2500	-	1